

SERIES SGD5570-W
VINYL, IMPACT RESISTANT, SLIDING GLASS WINDOW
INCLUDING POCKETS & 90°/135° CORNERS

1) THIS PRODUCT HAS BEEN DESIGNED & TESTED TO COMPLY WITH THE REQUIREMENTS OF THE FLORIDA BUILDING CODE, INCLUDING THE HIGH VELOCITY HURRICANE ZONE (HVHZ).

2) SHUTTERS ARE NOT REQUIRED WHEN USED IN WIND-BORNE DEBRIS REGIONS. FOR INSULATED GLASS INSTALLATIONS ABOVE 30' IN THE HVHZ, THE OUTBOARD LITE (CAP) MUST TEMPERED.

3) ALL WOOD BUCKS LESS THAN 1-1/2" THICK ARE TO BE CONSIDERED 1X INSTALLATIONS. 1X WOOD BUCKS ARE OPTIONAL IF UNIT IS INSTALLED DIRECTLY TO SUBSTRATE. WOOD BUCKS DEPICTED AS 2X ARE 1-1/2" THICK OR GREATER. 1X AND 2X BUCKS (WHEN USED) SHALL BE DESIGNED AND SECURED TO PROPERLY TRANSFER LOADS TO THE STRUCTURE. WOOD BUCK DESIGN AND INSTALLATION IS THE RESPONSIBILITY OF THE ENGINEER, (EOR) OR ARCHITECT OF RECORD, (AOR).

4) ANCHOR EMBEDMENT TO BASE MATERIAL SHALL BE BEYOND WALL DRESSING OR STUCCO. USE ANCHORS OF SUFFICIENT LENGTH TO ACHIEVE EMBEDMENT. OVERALL SEALING/FLASHING STRATEGY FOR WATER RESISTANCE OF INSTALLATION SHALL BE DONE BY OTHERS AND IS BEYOND THE SCOPE OF THESE INSTRUCTIONS.

5) MAX. 1/4" SHIMS ARE REQUIRED AT EACH ANCHOR LOCATION WHERE THE PRODUCT IS NOT FLUSH TO THE SUBSTRATE. USE SHIMS CAPABLE OF TRANSFERRING APPLIED LOADS.

6) DESIGN PRESSURES:
A. NEGATIVE DESIGN LOADS BASED ON STRUCTURAL/CYCLE TEST PRESSURE, FRAME ANALYSIS AND GLASS PER ASTM E1300.
B. POSITIVE DESIGN LOADS BASED ON WATER TEST PRESSURE, STRUCTURAL/ CYCLE TEST PRESSURE, FRAME ANALYSIS AND GLASS PER ASTM E1300.
C. DESIGN LOADS ARE BASED ON ALLOWABLE STRESS DESIGN, ASD.

7) THE ANCHORAGE METHODS SHOWN HAVE BEEN DESIGNED TO RESIST THE WINDLOADS CORRESPONDING TO THE REQUIRED DESIGN PRESSURE. THE 33-1/3% STRESS INCREASE HAS NOT BEEN USED IN THE DESIGN OF THIS PRODUCT. THE 1.6 LOAD DURATION FACTOR WAS USED FOR THE EVALUATION OF ANCHORS INTO WOOD. ANCHORS THAT COME INTO CONTACT WITH OTHER DISSIMILAR MATERIALS SHALL MEET THE REQUIREMENTS OF THE FLORIDA BUILDING CODE FOR CORROSION RESISTANCE.

8) REFER TO CURRENT FLORIDA BUILDING CODE FOR EGRESS REQUIREMENTS.

9 IF SILL IS TIGHT TO SUBSTRATE, GROUT OR OTHER MATERIAL IS NOT REQUIRED. IF USED, NON-SHRINK, NON-METALLIC GROUT, MAX. 1/4" THICK & 3400 PSI MIN., (DONE BY OTHERS) MUST FULLY SUPPORT THE ENTIRE LENGTH OF THE SILL THAT IS NOT TIGHT TO THE SUBSTRATE, AND TRANSFER SHEAR LOAD TO SUBSTRATE. IF SUBSTRATE IS WOOD, 30# FELT PAPER OR MASTIC IS REQUIRED BETWEEN THE GROUT AND WOOD SUBSTRATE, OR AS APPROVED BY THE AUTHORITY HAVING JURISDICTION.

WHERE THE PRODUCT WILL BE INSTALLED WITHIN 3,000 FEET OF A SALTWATER COASTLINE, IT MUST COMPLY WITH SECTION 1711 OF THE FBC, BUILDING OR R332 OF THE FBC, RESIDENTIAL.

FLORIDA PRODUCT APPROVAL #1844

TABLE A:

Group	Anchor	Substrate	Frame Member	Min. Edge Distance	Min. Embedment
A	#12 SMS Carbon Steel or 18-8, 316, 410 SS	Southern Pine, (SG=0.55)	Head/Sill/Jamb/P-hook	9/16"	1-3/8"
		Aluminum, 6063-T5	Head/Sill/Jamb/P-hook	3/8"	1/8"
		Steel, A36, (0.060" min.)	Head/Sill/Jamb/P-hook	3/8"	0.060"
		Steel Stud, A653 Gr. 33	Head/Sill/Jamb/P-hook	3/8"	0.071" (14 Ga.)
	1/4" Steel Ultracon+	Southern Pine, (SG=0.55)	Head/Sill/Jamb/P-hook	1"	1-3/8"
B	1/4" 410 SS CreteFlex	Southern Pine, (SG=0.55)	Head/Sill/Jamb/P-hook	1"	1-3/8"
		Southern Pine, (SG=0.55)	Head/Sill/Jamb/P-hook	9/16"	1-3/8"
C	1/4" Steel Ultracon+	Concrete, (min. 3 ksi)	Head/Sill/Jamb	1-1/2"	1-3/8"
		P-hook		1"	1-3/8"
	1/4" 410 SS CreteFlex	Ungrouted CMU, (ASTM C-90)	Jamb/P-hook	1"	1-1/4"
		Concrete, (min. 3.35 ksi)	Head/Sill/Jamb	1-3/16"	1-3/4"
	1/4" 304 SS Aggre-Gator	P-hook		1"	1-3/4"
		Ungrouted CMU, (ASTM C-90)	Jamb/P-hook	1-3/4"	1-1/4"
		Concrete, (min. 2.22 ksi)	Head/Sill/Jamb/P-hook	1-1/2"	1-3/8"
	1/4" 410 SS CreteFlex	Ungrouted CMU, (ASTM C-90)	Jamb/P-hook	2"	1-1/4"
		Southern Pine, (SG=0.55)	Head/Sill/Jamb/P-hook	1"	1-3/8"
D	1/4" Steel Ultracon+	Concrete, (min. 3 ksi)	Head/Sill/Jamb/P-hook	2-1/2"	1-3/8"
		Ungrouted CMU, (ASTM C-90)	Jamb/P-hook	2-1/2"	1-1/4"
	1/4" 410 SS CreteFlex	Concrete, (min. 3.35 ksi)	Head/Sill/Jamb	2-1/2"	1-3/4"
		P-hook		2-1/2"	1-3/8"
		Ungrouted CMU, (ASTM C-90)	Jamb/P-hook	2-1/2"	1-1/4"

- 1) MIN. OF 3 THREADS BEYOND THE METAL SUBSTRATE.
2) ALL SCREWHEAD TYPES ARE APPLICABLE.
3) 18-8 FASTENERS SHALL BE MANUFACTURED FROM TYPE 304 OR 305 STAINLESS STEEL PER ASTM A240.
4) IF COMBINING ANCHOR TYPES FROM DIFFERENT ANCHOR GROUPS ON THE SAME UNIT, THE GREATER ANCHOR QUANTITY FROM EITHER GROUP SHALL BE USED FOR THE ENTIRE UNIT.
5) "UNGROUTED CMU" VALUES MAY BE USED FOR GROUTED CMU APPLICATIONS.

INSTRUCTIONS:

1) KNOWING THE REQUIRED DESIGN PRESSURE OF THE OPENING, THE ANCHOR REQUIREMENTS FOR THE SLIDING GLASS WINDOWS MAY BE DETERMINED FROM DESIGN PRESSURE TABLES 1 OR 2, DEPENDING ON THE GLASS/REINFORCEMENT.

2) LOCATE THE SLIDING GLASS WINDOW SIZE ON THE TABLE, USING THE FRAME HEIGHT AND THE NOMINAL PANEL WIDTH IF YOUR EXACT SIZE IS NOT LISTED, ROUND UP TO THE NEXT GREATER LISTED WIDTH AND/OR HEIGHT.

3) CHOOSE WHICH ANCHOR GROUP (A-D) IS MOST APPLICABLE. ANCHORS ARE DEFINED IN TABLE A, THIS SHEET, ALONG WITH THE CORRESPONDING SUBSTRATE, MINIMUM EMBEDMENT AND MINIMUM EDGE DISTANCE.

4) FROM THE DESIGN PRESSURE TABLES (TABLES 1 OR 2), VERIFY THAT THE DESIGN PRESSURE REQUIRED FOR THE OPENING IS MET OR EXCEEDED. USE THE ANCHOR QUANTITIES SHOWN.

5) INSTALL AS PER THE GUIDELINES OF THIS SHEET-SET, ADDITIONALLY, SEE THE EXAMPLE ON SHEET 9.

GENERAL NOTES.....	1
EXAMPLE CONFIGS.....	2
INSTALL DETAILS.....	3-6
DP/ANCHOR TABLES.....	7-8
EXAMPLE.....	9
GLAZING DETAILS.....	10
ANCHOR LAYOUTS.....	11-16
PANEL TYPES.....	17
EXTRUSIONS.....	18
ACCESSORIES.....	19
SCREEN DETAILS.....	20
PARTS LIST.....	20-21

DESIGN PRESSURE RATING
SEE TABLES 1, 2, B1 & B2
WATER TEST PRESSURE
15% OF (+) DP
IMPACT RATING
LARGE AND SMALL MISSILE IMPACT RESISTANT MISSILE LEVEL D

PREPARED BY A. LYNN MILLER
3400 PRECISION DRIVE
N. VENICE, FL 34275
(941) 480-1600

PGT®
WINDOWS and DOORS
3400 PRECISION DRIVE
N. VENICE, FL 34275
(941) 480-1600
REGISTRATION #29296

COPYRIGHT © 2026 PGT INDUSTRIES, LLC
LIMITED LICENSE TO MAKE COPIES
FOR PERMITTING.

VINYL SLIDING GLASS WINDOW

07/07/26

JENS ROSOWSKI










1 OF 21

SGD5570-W

Rev. #

Date

Rev.

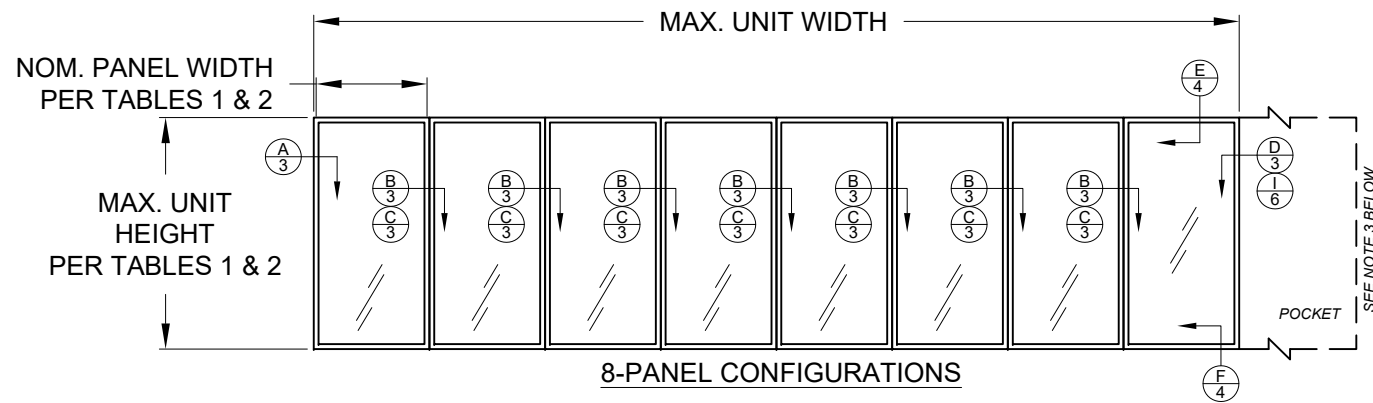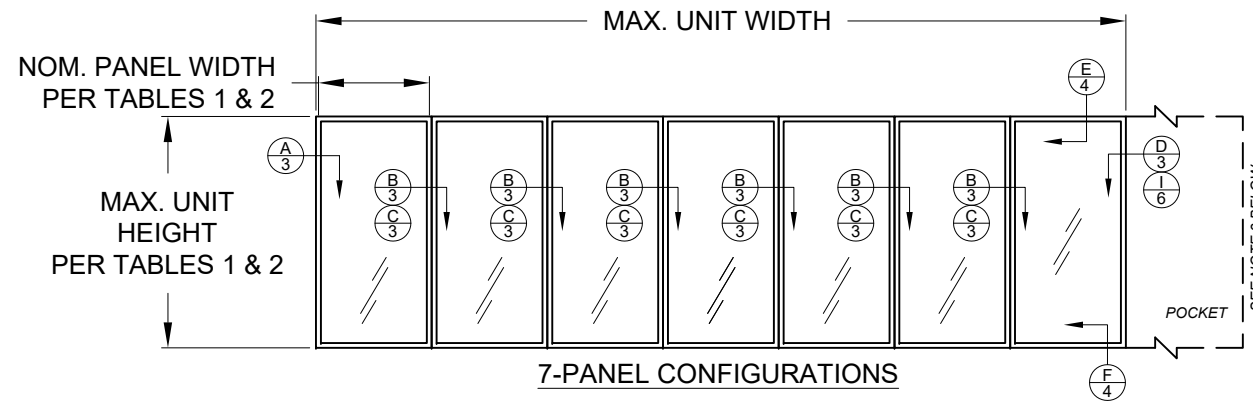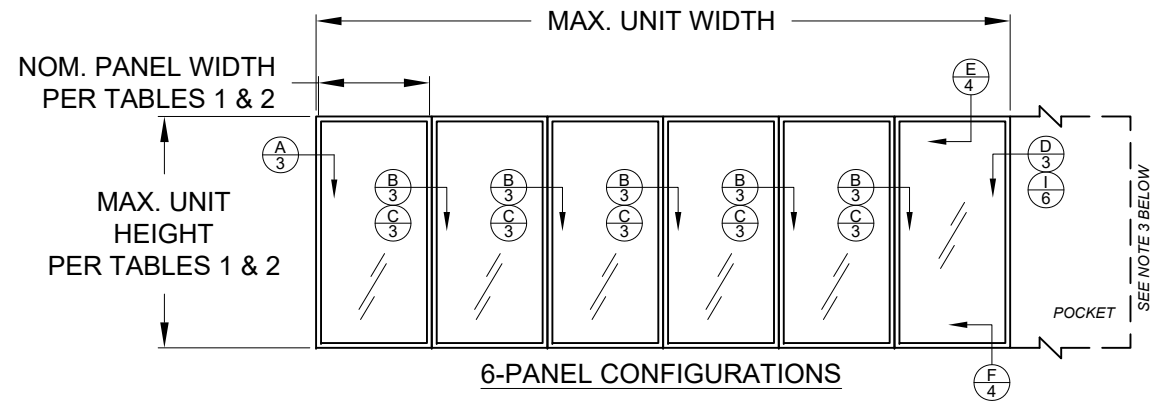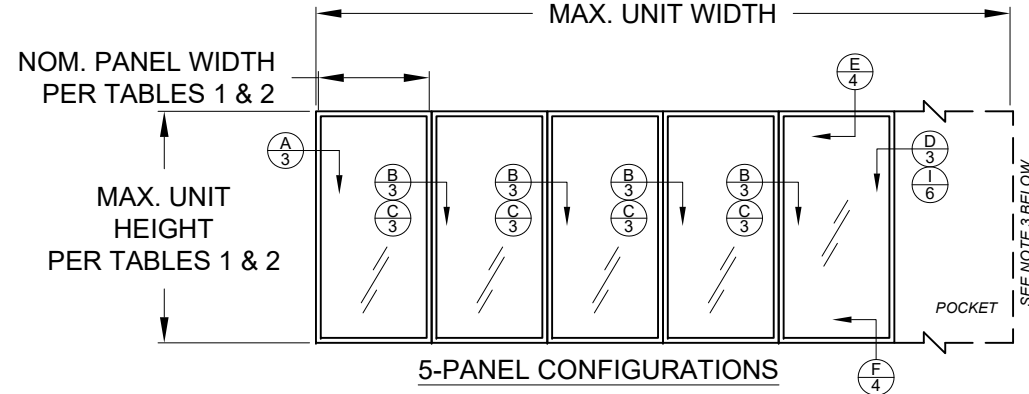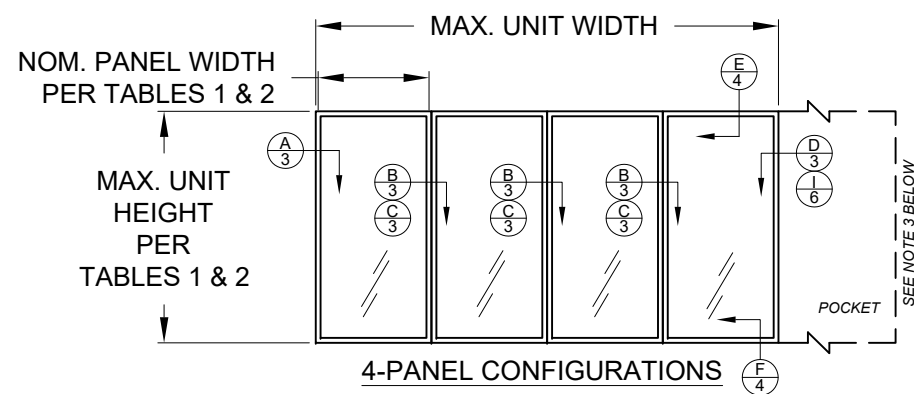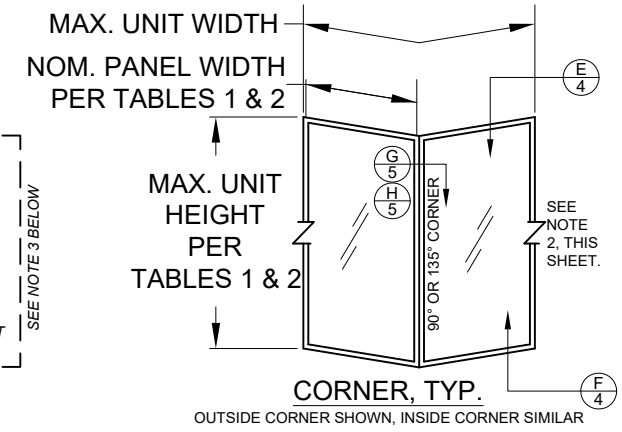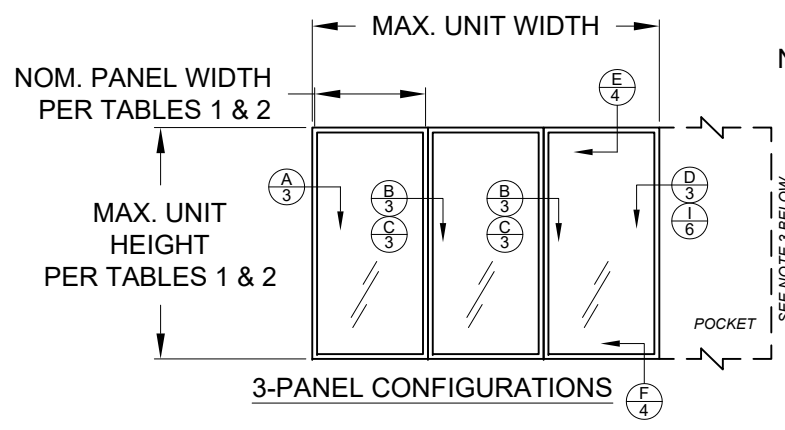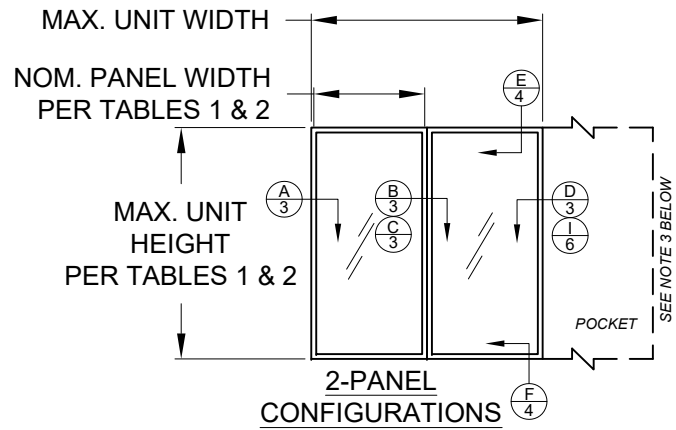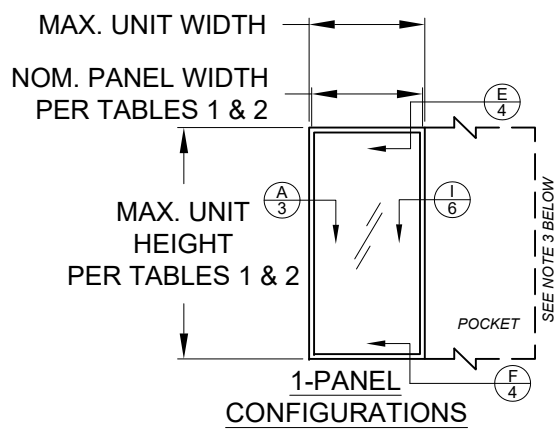

DETAIL LETTER
X #
SHEET NUMBER

DLO WIDTH = NOM. PANEL WIDTH - 8-9/16"
NOM. PANEL WIDTH = PANEL WIDTH + 1-3/16"
DLO HEIGHT = WINDOW HEIGHT - 11-1/16"
PANEL HEIGHT = WINDOW HEIGHT - 2-1/2"

CONFIGURATIONS NOTES:

- 1) ALL CONFIGURATIONS SHOWN ARE ALSO AVAILABLE AS POCKET CONFIGURATIONS AT EITHER OR BOTH JAMB LOCATIONS. EXAMPLE: 4-PANEL XXXX IN POCKET (p) CONFIGURATION CAN BE pXXXXp, pXXXX OR XXXXp. OXXX IN POCKET CONFIGURATION CAN BE OXXXp.
- 2) 90° & 135° CORNER CONFIGURATIONS ARE A COMBINATION OF ANY 2 STRAIGHT CONFIGURATIONS.
- 3) POCKET WALL OR CAVITY IS NOT PART OF THIS APPROVAL AND IS TO BE DESIGNED BY OTHERS AND REVIEWED BY THE AUTHORITY HAVING JURISDICTION.
- 4) FOR NOM. PANEL WIDTH, SEE TABLES 1 & 2.
- 5) MAX. ALLOWABLE FRAME SQUARE FOOTAGE = 472.656 FT²

"X" = OPERABLE PANEL
"O" = INOPERABLE PANEL
"p" = POCKET

PREPARED BY A. LYNN MILLER
3400 PRECISION DRIVE
N. VENICE, FL 34275
(941) 480-1600

PGT WINDOWS and DOORS
3400 PRECISION DRIVE
N. VENICE, FL 34275
(941) 480-1600
REGISTRATION #29296

VINYL SLIDING GLASS WINDOW

EXAMPLE CONFIGURATIONS

SGD5570-W

07/07/26

JENS ROSOWSKI

2 OF 21


SGD5570-W

SGD5570W-LM-HVHZ


Rev.

Date

ANTHONY LYNN MILLER
LICENSE
No. 58705
07/07/26
STATE OF FLORIDA
A. LYNN MILLER, P.E.
P.E.# 58705

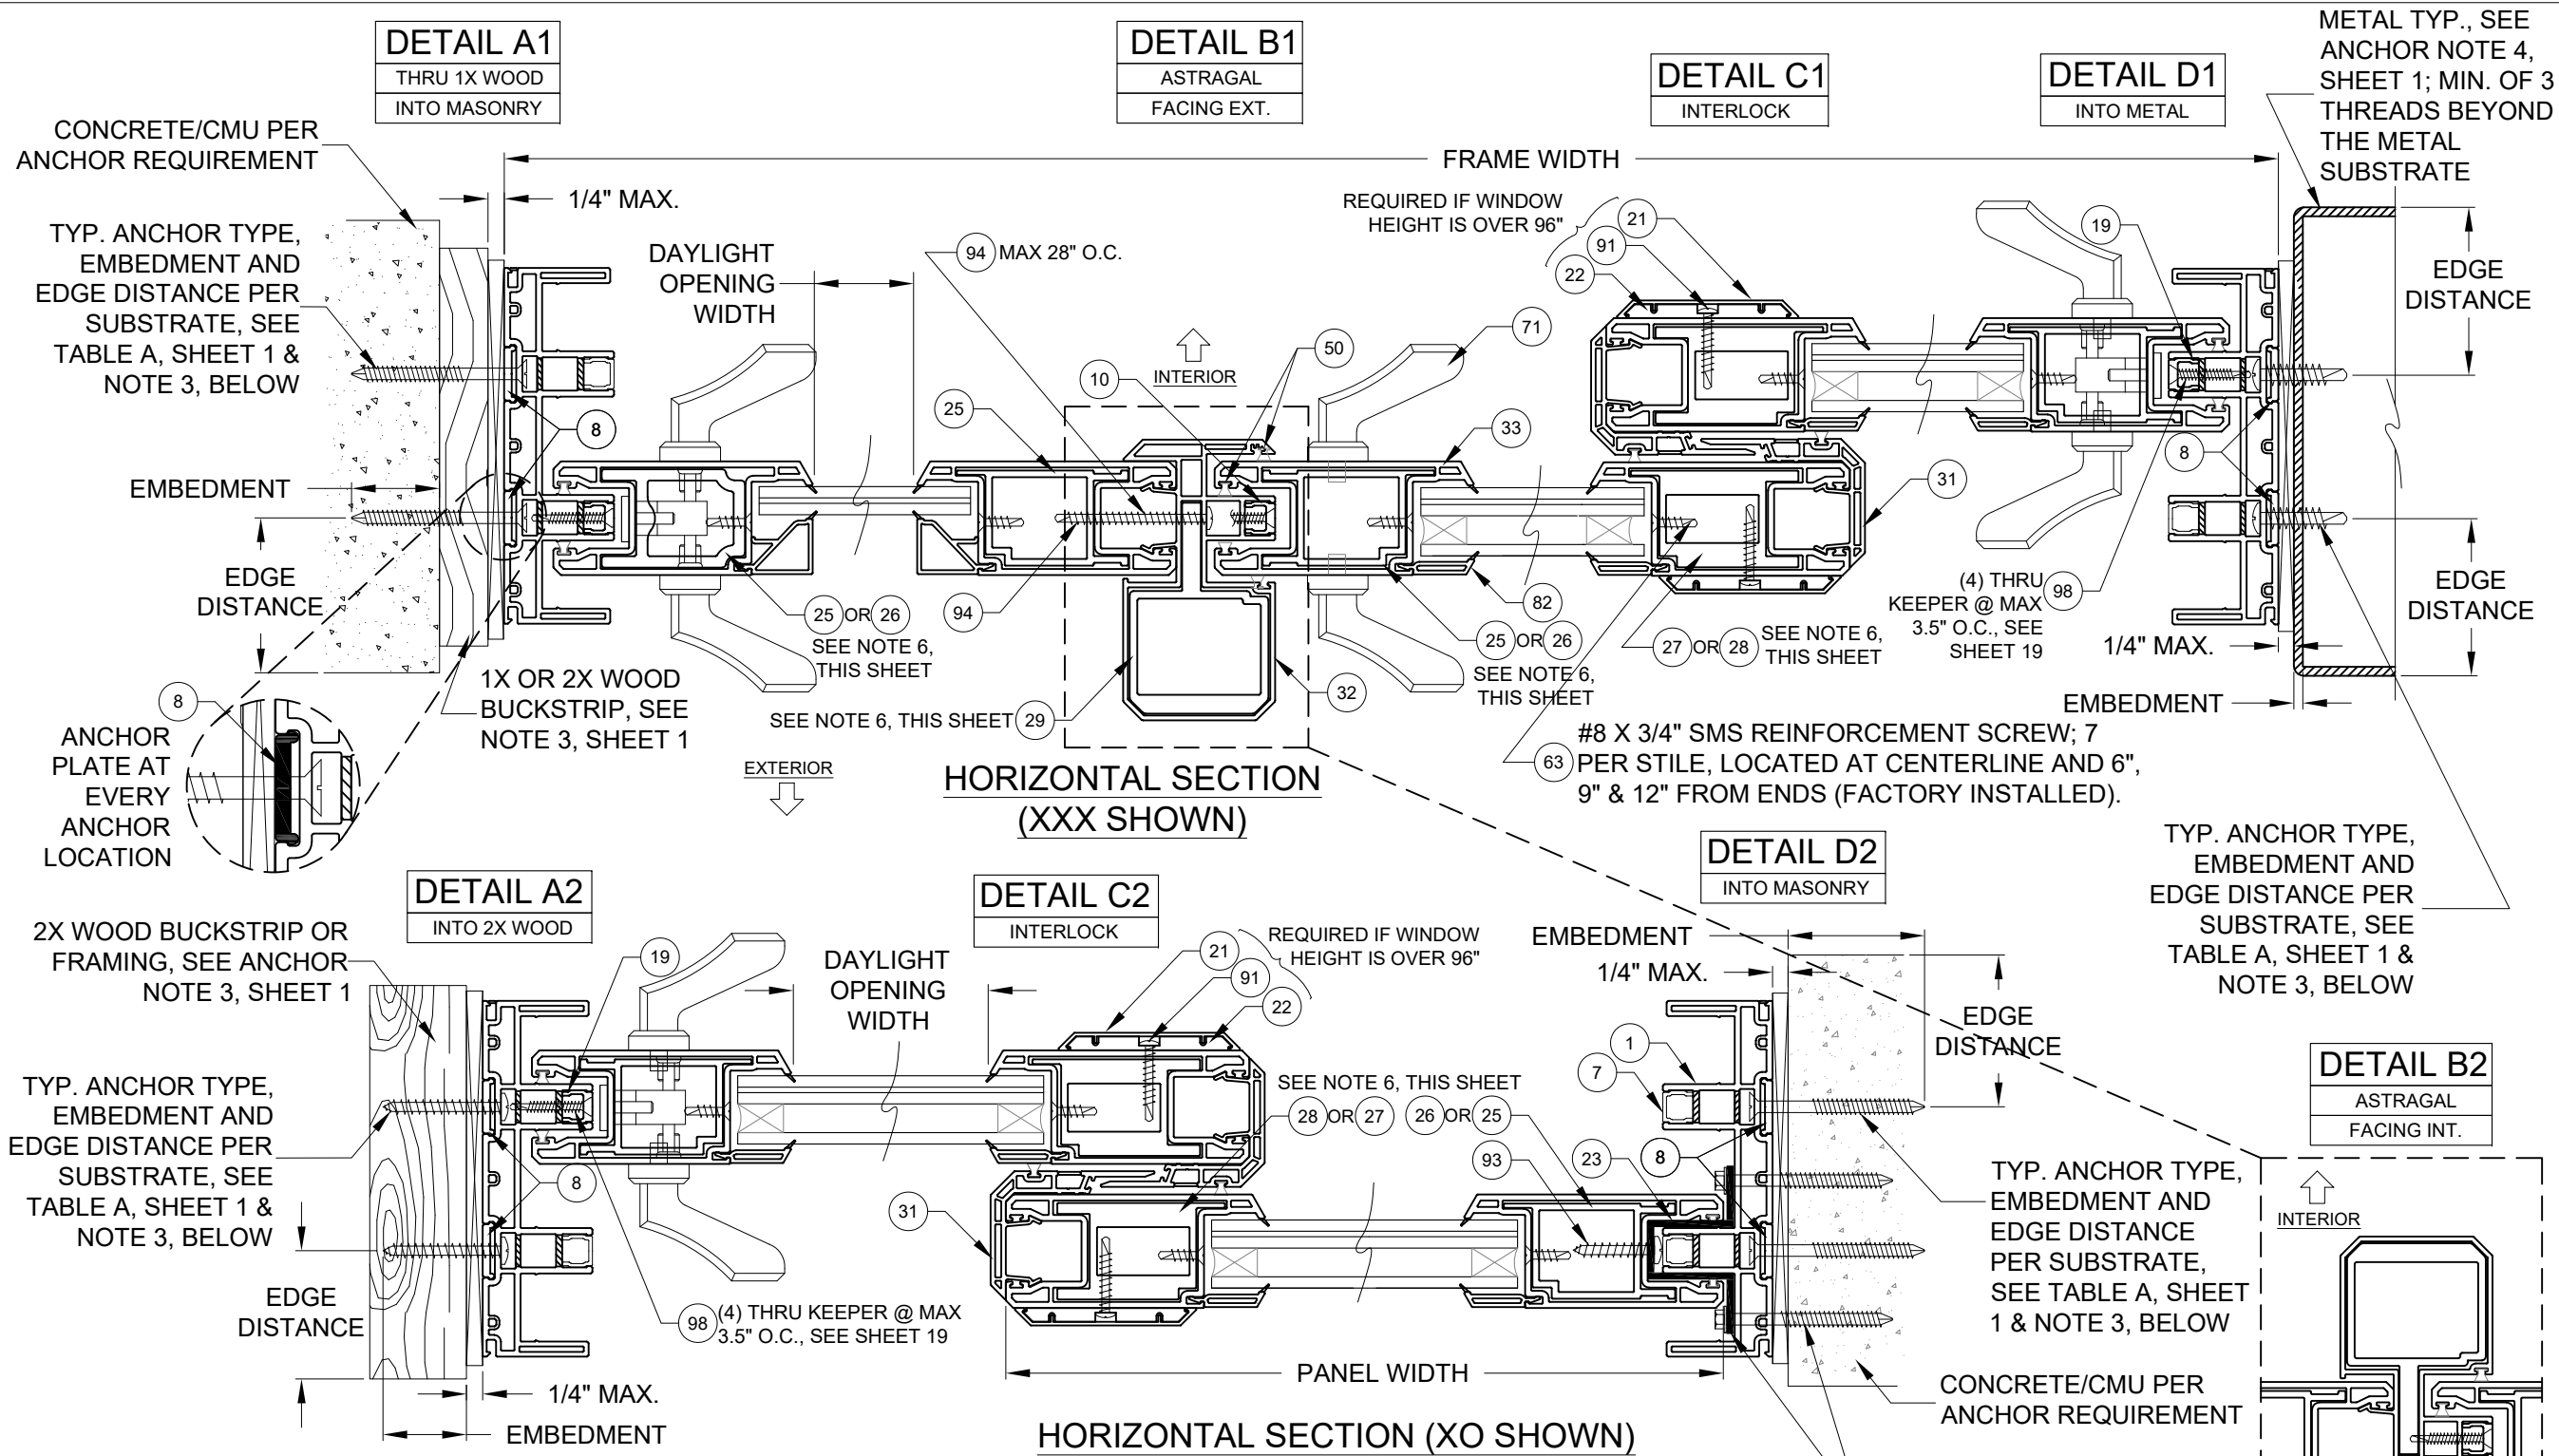

- NOTES**
- 1) DETAILS APPLY TO 2, 3 AND 4 TRACK CONFIGURATIONS.
 - 2) REFER TO ANCHOR NOTES, SHEET 1.
 - 3) SEE SHEET 13 FOR ANCHOR LOCATION & SPACING, FOR ANCHOR QUANTITIES, SEE TABLES 1 & 2.
 - 4) CONTINUOUS ANCHOR PLATE, ITEM #8, IS REQUIRED AT ALL FRAME ANCHOR LOCATIONS.
 - 5) PANEL WIDTH DOES NOT INCLUDE INTERLOCK OR ASTRAGAL ADD-ON.
 - 6) SEE TABLES 1 & 2 FOR REINFORCEMENT REQUIREMENTS. ALL REINFORCEMENTS ARE APPROXIMATELY THE FULL LENGTH OF THE EXTRUSION. REFER TO TEST REPORTS FOR EXACT DIMENSIONS.
 - 7) SEE SHEET 20 FOR SCREEN DETAILS.

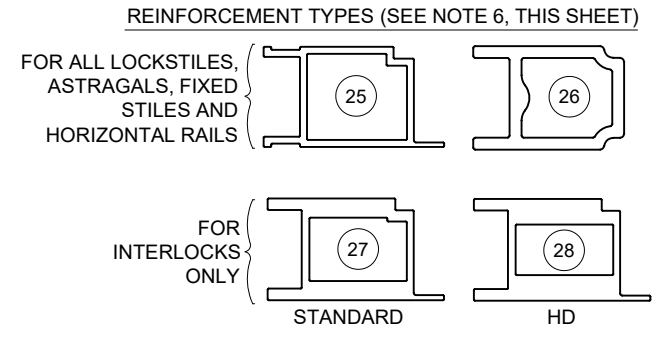

DLO WIDTH = NOM. PANEL WIDTH - 8-9/16"
DLO HEIGHT = WINDOW HEIGHT - 11-1/16"
PANEL HEIGHT = WINDOW HEIGHT - 2-1/2"

PREPARED BY A. LYNN MILLER
3400 PRECISION DRIVE
N. VENICE, FL 34275
(941) 480-1600

PGT WINDOWS and DOORS
3400 PRECISION DRIVE
N. VENICE, FL 34275
(941) 480-1600
REGISTRATION #29296

VINYL SLIDING GLASS WINDOW

HORIZONTAL CROSS SECTIONS

SGD5570-W

Date 07/07/26

Drawn JENS ROSOWSKI

No. 3 OF 21



Sheet SGD5570-W

Series

Desc.


Title

ANTHONY LYNN MILLER
LICENSE
No. 58705
07/07/26
STATE OF FLORIDA
A. LYNN MILLER, P.E.
P.E.# 58705

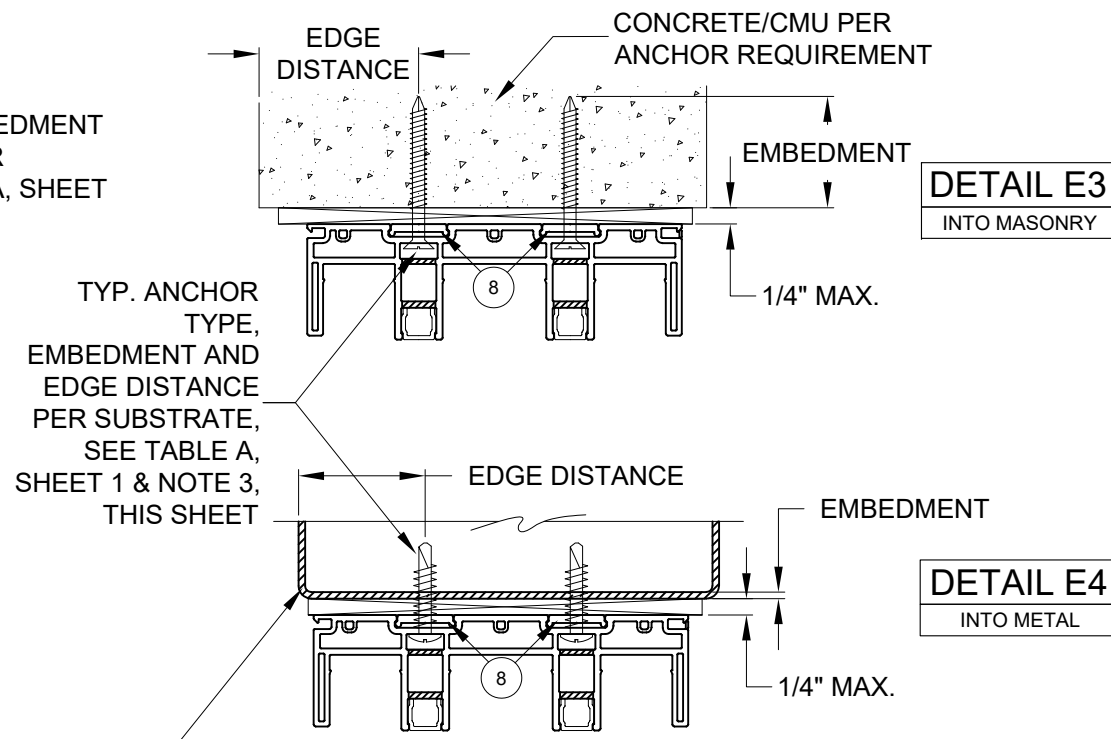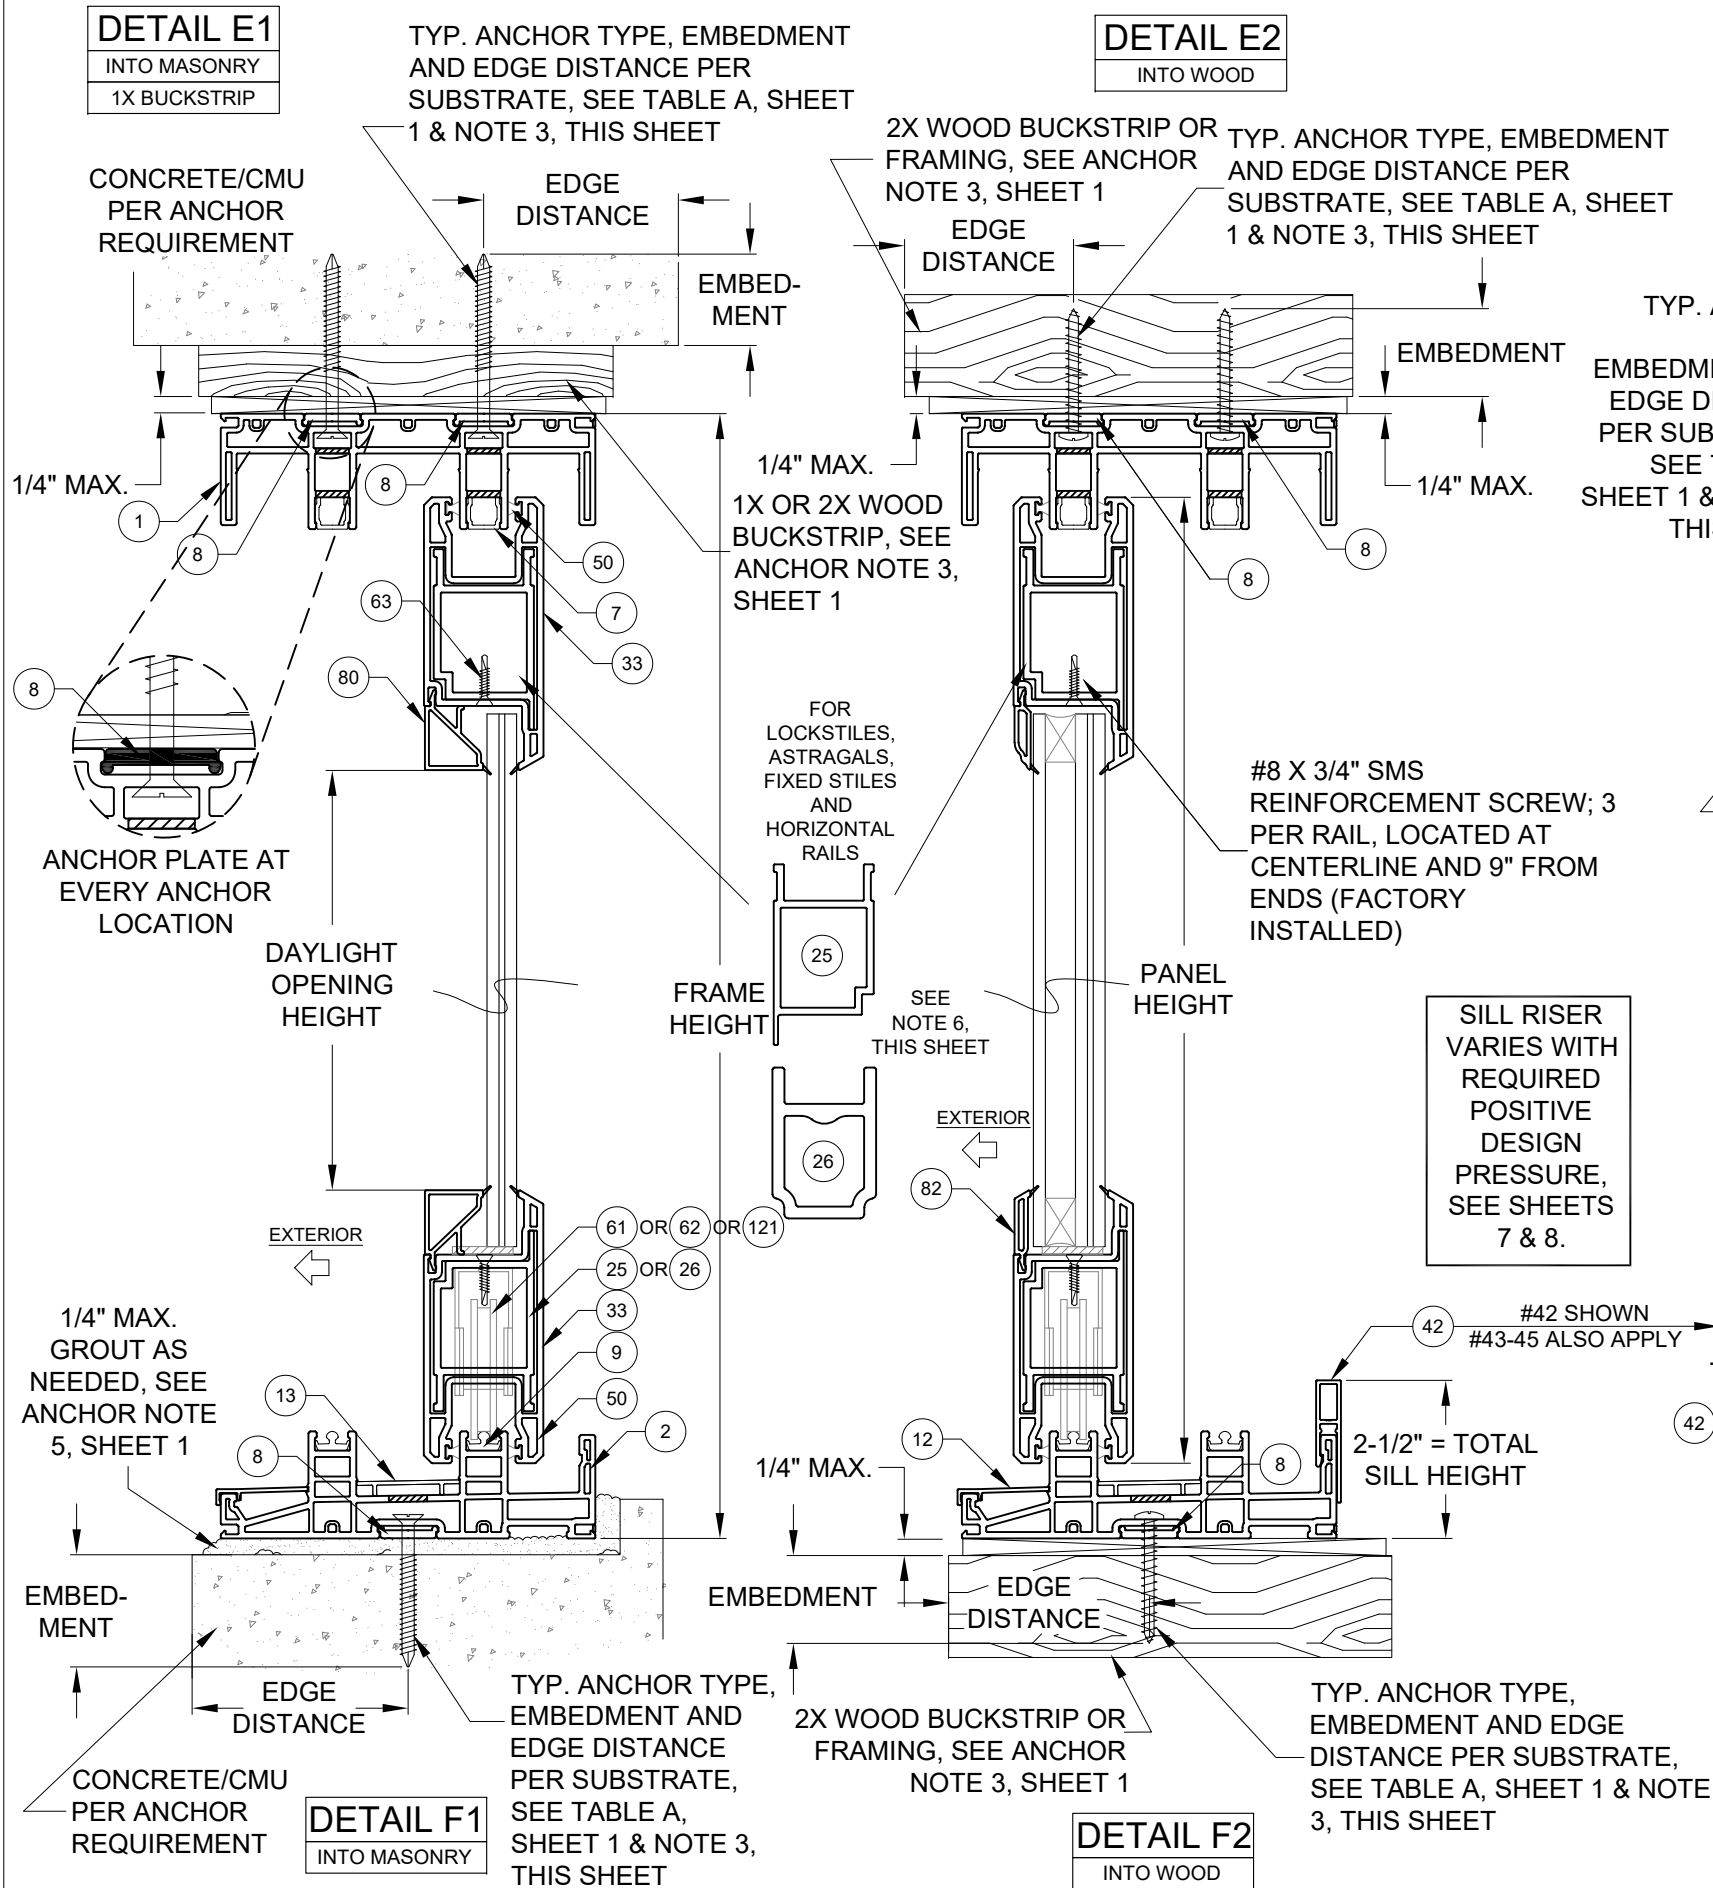

DADE APPROVED MULLION, FBC COMPLIANT ALUMINUM/STEEL FRAMING OR STEEL STUD. MAY BE VERTICAL OR HORIZONTAL. SEE SUBSTRATE PROPERTIES, TABLE A, SHEET 1





DLO WIDTH = NOM. PANEL WIDTH - 8-9/16"
DLO HEIGHT = WINDOW HEIGHT - 11-1/16"
PANEL HEIGHT = WINDOW HEIGHT - 2-1/2"

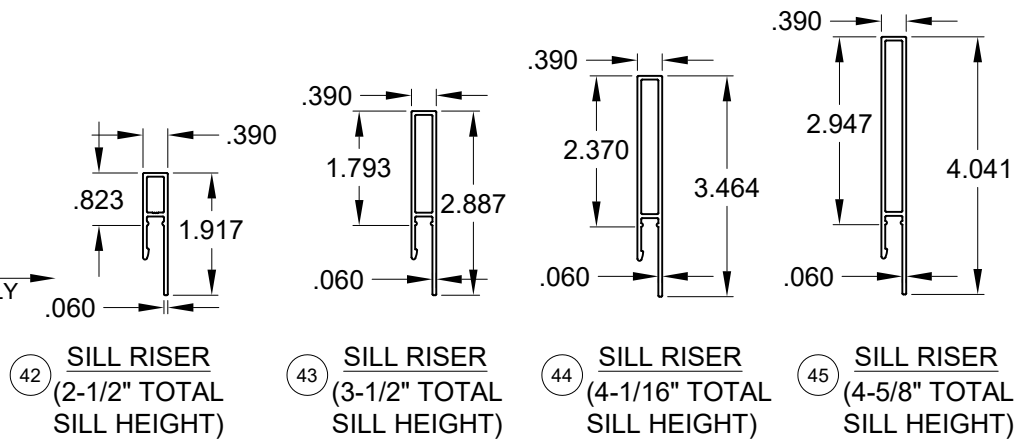

- NOTES**
- 1) DETAILS APPLY TO 2, 3 AND 4 TRACK CONFIGURATIONS.
 - 2) REFER TO ANCHOR NOTES, SHEET 1.
 - 3) SEE SHEETS 11 & 12 FOR ANCHOR LOCATION & SPACING, FOR ANCHOR QUANTITIES, SEE TABLES 1 & 2.
 - 4) CONTINUOUS ANCHOR PLATE, ITEM #8, IS REQUIRED AT ALL FRAME ANCHOR LOCATIONS.
 - 5) SEE SHEET 20 FOR SCREEN DETAILS.
 - 6) SEE TABLES 1 & 2 FOR REINFORCEMENT REQUIREMENTS. ALL REINFORCEMENTS ARE APPROXIMATELY THE FULL LENGTH OF THE EXTRUSION. REFER TO TEST REPORTS FOR EXACT DIMENSIONS.


PREPARED BY A. LYNN MILLER 3400 PRECISION DRIVE N. VENICE, FL 34275 (941) 480-1600		COPYRIGHT © 2026 PGT INDUSTRIES, LLC LIMITED LICENSE TO MAKE COPIES FOR PERMITTING.		07/07/26 Date	JENS ROSOWSKI Drawn By	SGD5570W-LM-HVHZ Project No.
PGT WINDOWS and DOORS 3400 PRECISION DRIVE N. VENICE, FL 34275 (941) 480-1600 REGISTRATION #29296		VINYL SLIDING GLASS WINDOW Title		VERTICAL CROSS SECTIONS Desc.		4 OF 21 Sheet
SGD5570-W Series		SGD5570-W Desc.		SGD5570-W-LM-HVHZ Project No.		Rev. #





ANTHONY LYNN MILLER
LICENSE
No. 58705
07/07/26
STATE OF FLORIDA
PROFESSIONAL ENGINEER
A. LYNN MILLER, P.E.
P.E.# 58705

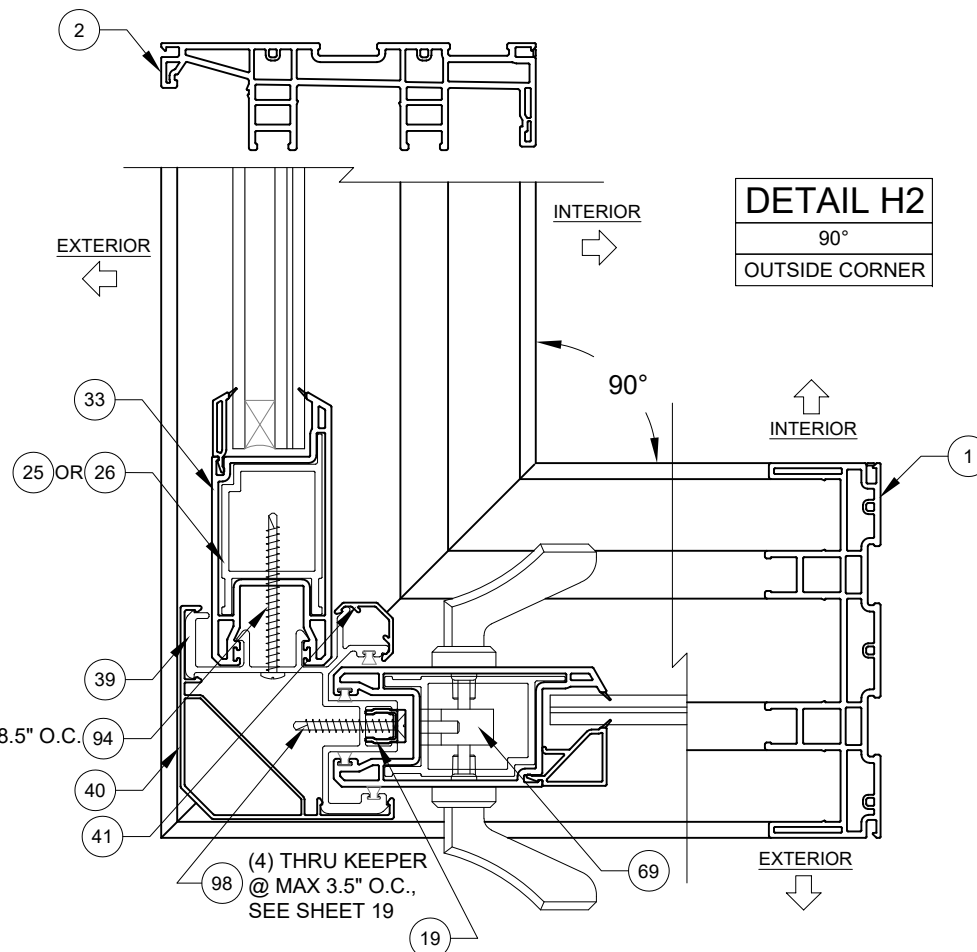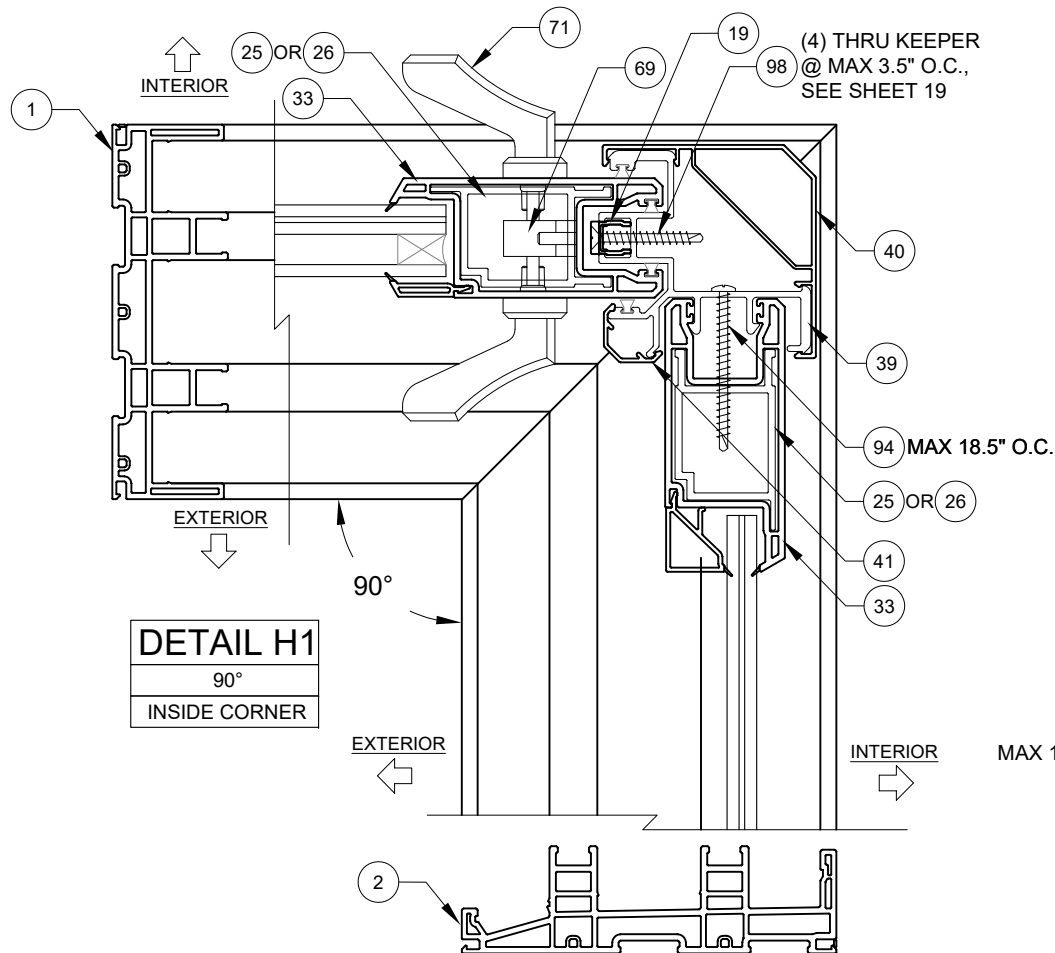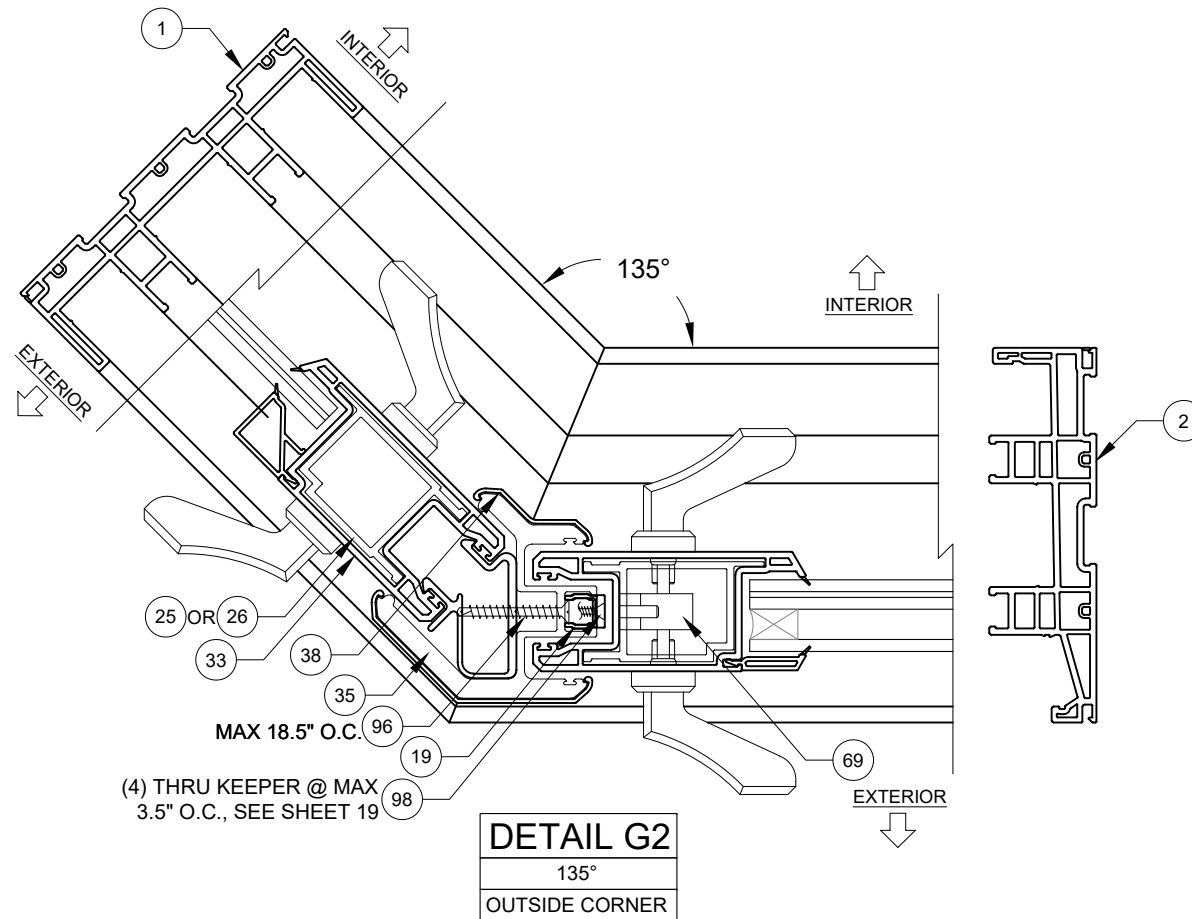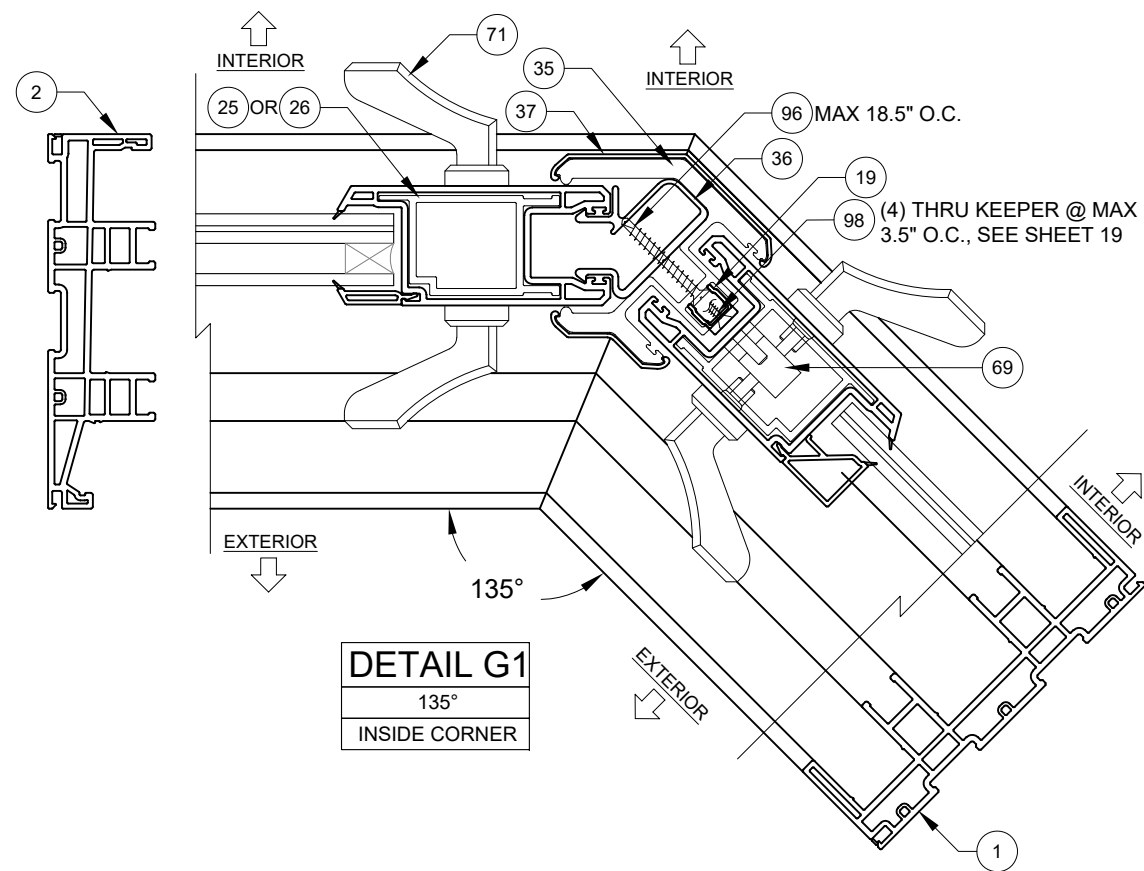

- NOTES**
- 1) DETAILS APPLY TO 2, 3 AND 4 TRACK CONFIGURATIONS.
 - 2) SEE SHEETS 14 & 15 FOR ANCHOR LOCATION & SPACING, FOR ANCHOR QUANTITIES, SEE TABLES 1 & 2.
 - 3) CORNER ASTRAGAL MAY BE EITHER TO THE INTERIOR OR EXTERIOR, DEPENDING ON CONFIGURATION.

PGT[®] WINDOWS and DOORS 3400 PRECISION DRIVE N. VENICE, FL 34275 (941) 480-1600 REGISTRATION #29296	PREPARED BY A. LYNN MILLER 3400 PRECISION DRIVE N. VENICE, FL 34275 (941) 480-1600 COPYRIGHT © 2026 PGT INDUSTRIES, LLC LIMITED LICENSE TO MAKE COPIES FOR PERMITTING.	
	VINYL SLIDING GLASS WINDOW CORNER HORIZ. X-SECTION SGD5570-W	5 OF 21 Sheet
JENS ROSOWSKI Drawn by	07/07/26 Date	SGD5570W-LM-HVHZ Rev. #

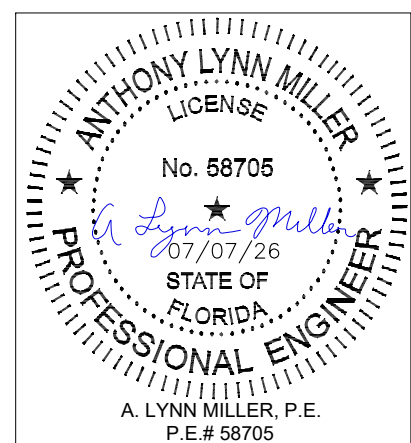


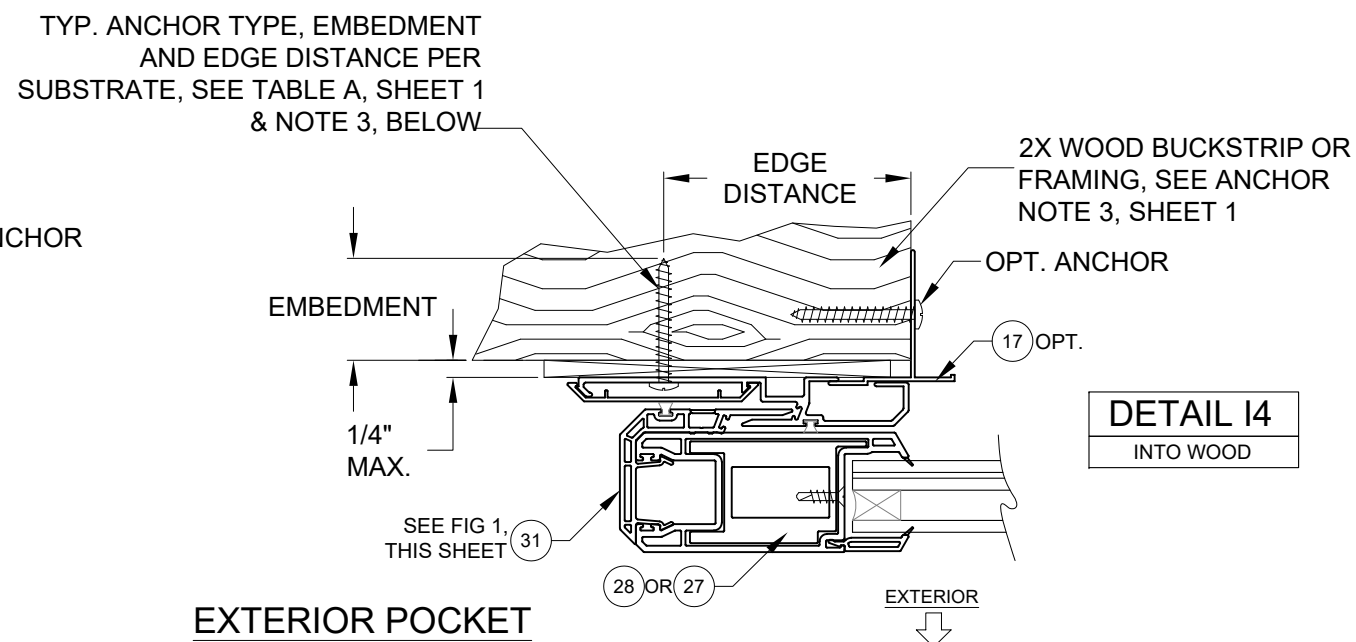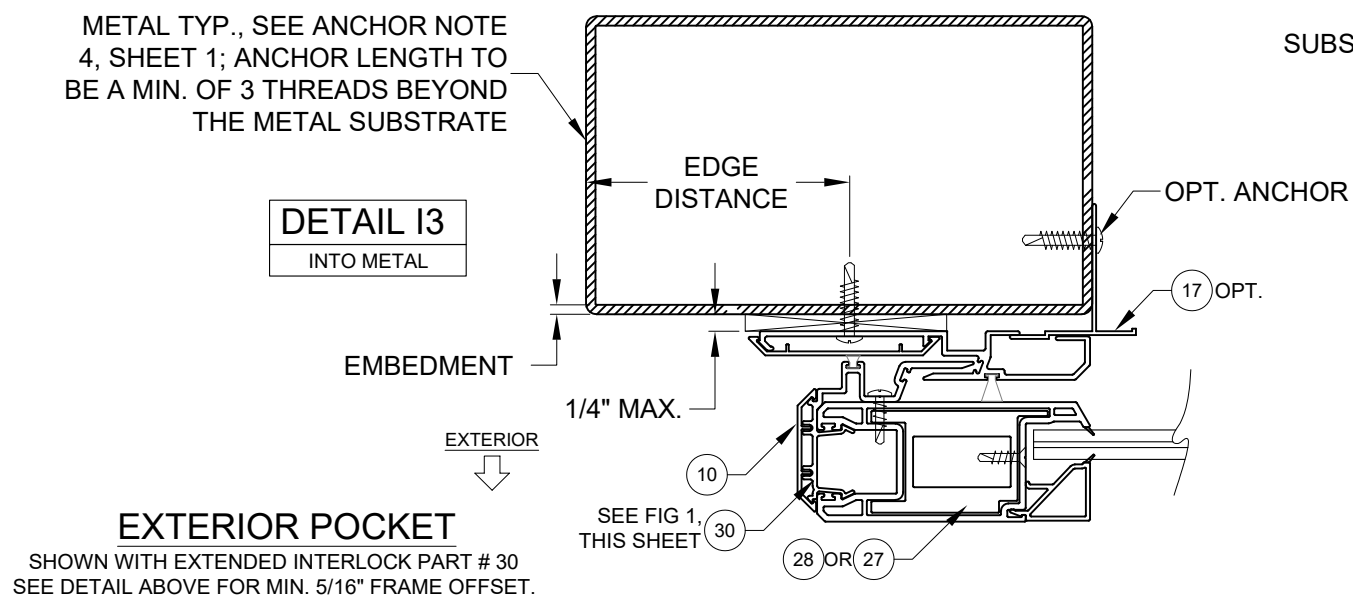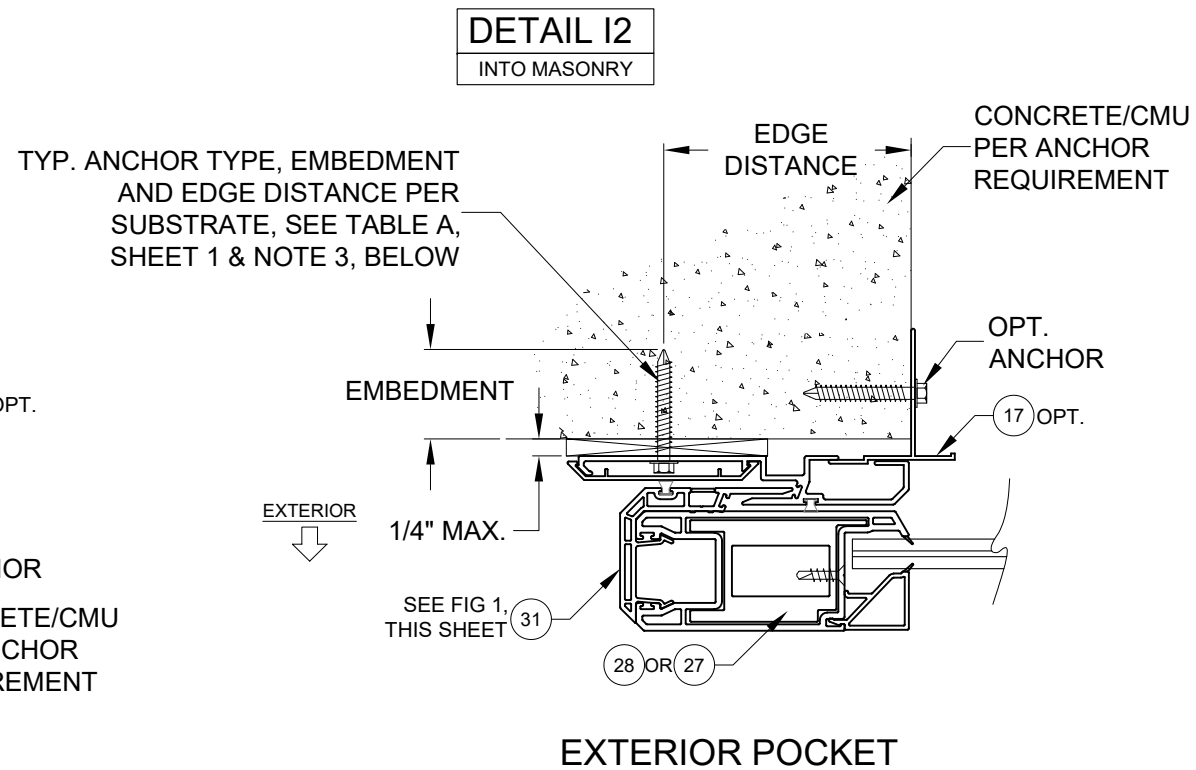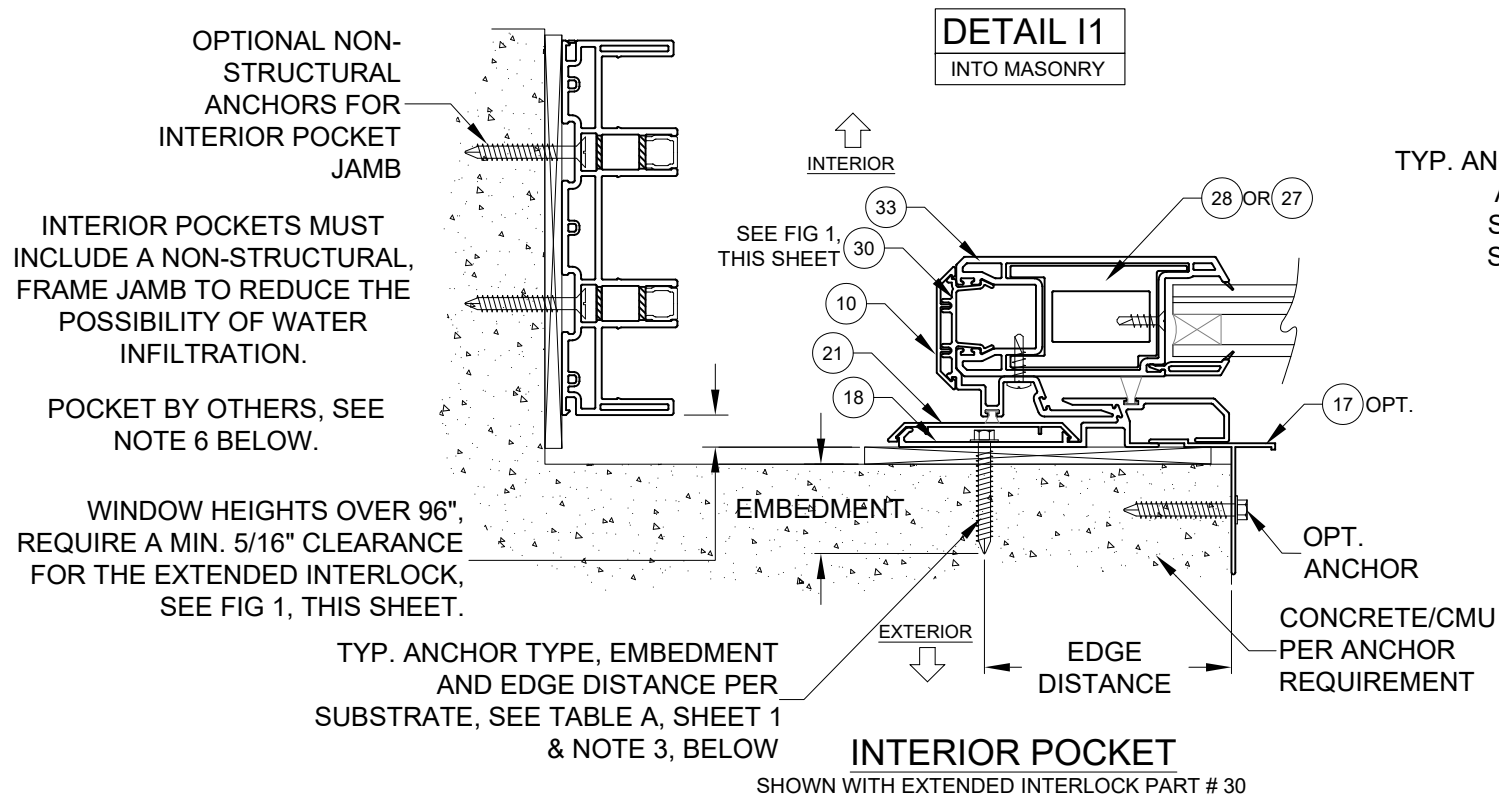

NOTES

- 1) DETAILS APPLY TO 2, 3 AND 4 TRACK CONFIGURATIONS.
- 2) REFER TO ANCHOR NOTES, SHEET 1.
- 3) SEE SHEET 13 FOR ANCHOR LOCATION & SPACING, FOR ANCHOR QUANTITIES, SEE TABLES 1 & 2.
- 4) SEE TABLES 1 & 2 FOR REINFORCEMENT REQUIREMENTS.
- 5) INTERIOR OR EXTERIOR POCKETS APPLICABLE FOR ALL INSTALLATION METHODS.
- 6) POCKET WALL OR CAVITY IS NOT PART OF THIS APPROVAL AND IS TO BE DESIGNED BY OTHERS AND REVIEWED BY THE AUTHORITY HAVING JURISDICTION.

FIGURE 1, INTERLOCKS AT POCKETS:

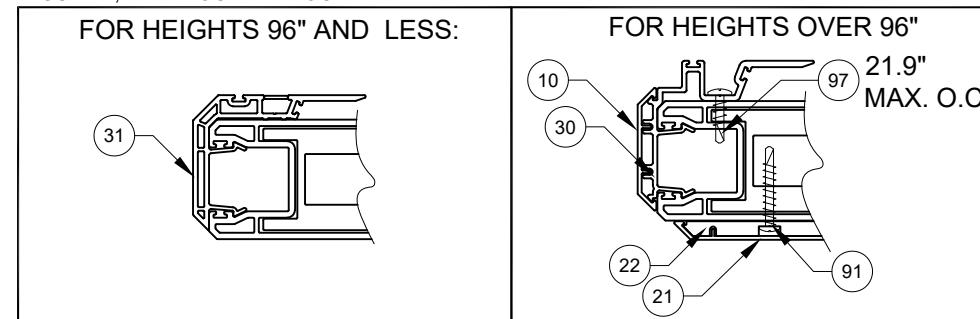

PGT[®] WINDOWS and DOORS 3400 PRECISION DRIVE N. VENICE, FL 34275 (941) 480-1600 REGISTRATION #29296	PREPARED BY A. LYNN MILLER 3400 PRECISION DRIVE N. VENICE, FL 34275 (941) 480-1600 COPYRIGHT © 2026 PGT INDUSTRIES, LLC LIMITED LICENSE TO MAKE COPIES FOR PERMITTING.		07/07/26 JENS ROSOWSKI 6 OF 21 SGD5570-W	
	VINYL SLIDING GLASS WINDOW POCKET HORIZ. X-SECTION SGD5570-W		07/07/26 JENS ROSOWSKI 6 OF 21 SGD5570-W	
	VINYL SLIDING GLASS WINDOW POCKET HORIZ. X-SECTION SGD5570-W		07/07/26 JENS ROSOWSKI 6 OF 21 SGD5570-W	

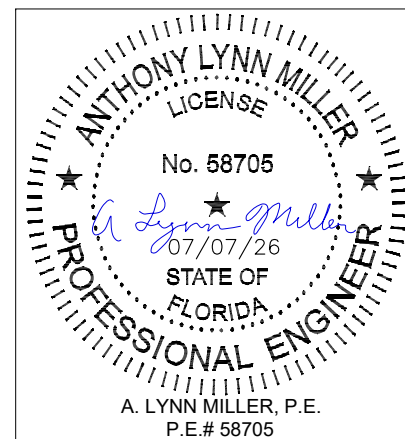


TABLE 1:

Design Pressure (DP) and Anchor Quantities Required (for all approved configurations on Sheet 2)																															
Use this table for: Glass Types 1, 1A, 3 or 3A Astragal Reinforcement #29 Lockstile Reinforcement #25 or #26 Std. Interlock Reinforcement #27				Window Height																											
				30"				36"				48"				60"				72"				84"				96"			
				18-15/16" DLO Height				24-15/16" DLO Height				36-15/16" DLO Height				48-15/16" DLO Height				60-15/16" DLO Height				72-15/16" DLO Height				84-15/16" DLO Height			
				Anchor Group				Anchor Group				Anchor Group				Anchor Group				Anchor Group				Anchor Group				Anchor Group			
				A	B	C	D	A	B	C	D	A	B	C	D	A	B	C	D	A	B	C	D	A	B	C	D	A	B	C	D
Nominal Panel Width	24"	16-5/8" DLO Width	Design Pressure	+60 / -60 psf				+60 / -60 psf				+60 / -60 psf				+60 / -60 psf				+60 / -60 psf				+60 / -60 psf				+60 / -60 psf			
			Head/Sill	C3+1	C3+1	C3+1	C3+1	C3+1	C3+1	C3+1	C3+1	C3+1	C3+1	C3+1	C3+1	C3+1	C3+1	C3+1	C3+1	C3+1	C3+1	C3+1	C3+1	C3+1	C3+1	C3+1	C3+1	C3+1	C3+1		
			Jamb	2	2	2	2	3	3	3	3	3	3	3	3	4	4	4	4	4	4	4	4	5	5	5	5	5	5	5	
			P-hook	3	3	3	3	3	3	3	3	4	4	4	4	5	5	5	5	6	6	6	6	7	7	7	7	8	8	8	8
	30"	22-5/8" DLO Width	Design Pressure	+60 / -60 psf				+60 / -60 psf				+60 / -60 psf				+60 / -60 psf				+60 / -60 psf				+60 / -60 psf				+60 / -60 psf			
			Head/Sill	C3+1	C3+1	C3+1	C3+1	C3+1	C3+1	C3+1	C3+1	C3+1	C3+1	C3+1	C3+1	C3+1	C3+1	C3+1	C3+1	C3+1	C3+1	C3+1	C3+1	C3+1	C3+1	C3+1	C3+1	C3+1	C3+1	C3+1	
			Jamb	2	2	2	2	3	3	3	3	3	3	3	3	4	4	4	4	4	4	4	4	5	5	5	5	5	5	5	
			P-hook	3	3	3	3	3	3	3	3	4	4	4	4	5	5	5	5	6	6	6	6	7	7	7	7	8	8	8	8
	36"	28-5/8" DLO Width	Design Pressure	+60 / -60 psf				+60 / -60 psf				+60 / -60 psf				+60 / -60 psf				+60 / -60 psf				+60 / -60 psf				+60 / -60 psf			
			Head/Sill	C3+1	C3+1	C3+1	C3+1	C3+1	C3+1	C3+1	C3+1	C3+1	C3+1	C3+1	C3+1	C3+1	C3+1	C3+1	C3+1	C3+1	C3+1	C3+1	C3+1	C3+1	C3+1	C3+1	C3+1	C3+1	C3+1	C3+1	
			Jamb	2	2	2	2	3	3	3	3	3	3	3	3	4	4	4	4	4	4	4	4	5	5	5	5	5	5	5	
			P-hook	3	3	3	3	3	3	3	3	4	4	4	4	5	5	5	5	6	6	6	6	7	7	7	7	8	8	8	8
	42"	34-5/8" DLO Width	Design Pressure	+60 / -60 psf				+60 / -60 psf				+60 / -60 psf				+60 / -60 psf				+60 / -60 psf				+60 / -60 psf				+60 / -60 psf			
			Head/Sill	C3+1	C3+1	C3+1	C3+1	C3+1	C3+1	C3+1	C3+1	C3+1	C3+1	C3+1	C3+1	C3+1	C3+1	C3+1	C3+1	C3+1	C3+1	C3+1	C3+1	C3+1	C3+1	C3+1	C3+1	C3+1	C3+1	C3+1	
			Jamb	2	2	2	2	3	3	3	3	3	3	3	3	4	4	4	4	4	4	4	4	5	5	5	5	5	5	5	
			P-hook	3	3	3	3	3	3	3	3	4	4	4	4	5	5	5	5	6	6	6	6	7	7	7	7	8	8	8	8
	48"	40-5/8" DLO Width	Design Pressure	+60 / -60 psf				+60 / -60 psf				+60 / -60 psf				+60 / -60 psf				+60 / -60 psf				+60 / -60 psf				+60 / -60 psf			
			Head/Sill	C3+1	C3+1	C3+1	C3+1	C3+2	C3+1	C3+1	C3+1	C3+2	C3+1	C3+1	C3+1	C3+2	C3+1	C3+1	C3+1	C3+2	C3+1	C3+1	C3+1	C3+2	C3+1	C3+1	C3+1	C5+2	C3+1	C3+1	C3+1
			Jamb	2	2	2	2	3	3	3	3	3	3	3	3	4	4	4	4	4	4	4	4	5	5	5	5	5	5	6	5
			P-hook	3	3	3	3	3	3	3	3	4	4	4	4	5	5	5	5	6	6	6	6	7	7	7	7	8	8	8	8

ANCHORAGE TYPE PER SUBSTRATE REQUIRED TO ACHIEVE THE DESIGN PRESSURE, USING THE ANCHOR QUANTIES LISTED BELOW. SEE TABLE A, SHEET 1 FOR COMPLETE ANCHOR LIMITATIONS.

THE MAXIMUM DP AT THESE ANCHOR QUANTITIES. ADDITIONALLY, THE MAXIMUM POSITIVE DP DUE TO THE SILL HEIGHT MUST ALSO BE CONSIDERED, SEE TABLE B2, THIS SHEET.

OF ANCHORS THROUGH THE HEAD & SILL. (EX: FOR C3+1, 3 ANCHORS CLUSTERED AT PANEL MEETING POINT AND 1 ANCHOR REQUIRED AT MIDSPAN OF PANEL).

TOTAL # OF ANCHORS THROUGH THE JAMB.

THE # OF ANCHORS REQUIRED THROUGH THE P-HOOK, PERPENDICULAR TO THE GLASS.

TABLE NOTES:

1) IF WATER INFILTRATION RESISTANCE IS REQUIRED,THE LESSER VALUES OF EITHER TABLE 1 AND TABLE B1 DETERMINES THE WATER LIMITED (+) DP.

2) IF WATER INFILTRATION RESISTANCE IS NOT REQUIRED OR OVERHANG IS PER FIG 1, A SILL RISER IS NOT REQUIRED. IF SO, +DP'S SHOWN IN TABLE 1 MAY BE USED.

3) SEE SILL RISER TYPES ON SHEET 4.

4) SHEET APPLIES TO 2, 3 AND 4 TRACK CONFIGURATIONS.

5) REFER TO ANCHOR NOTES, SHEET 1.


6) SEE SHEETS 11-16 FOR ANCHOR LOCATION & SPACING

DLO WIDTH = NOM. PANEL WIDTH - 7-3/8"
DLO HEIGHT = WINDOW HEIGHT - 11-1/16"
PANEL HEIGHT = WINDOW HEIGHT - 2-1/2"

TABLE B1:

Water-Limited (+) Design Pressure		
Sill Riser	Nom. Sill Height	Max. (+) DP Allowed
None	1-11/16"	See Note 2
42	2-1/2"	+38.7 psf
43	3-1/2"	+60.0 psf
44	4-1/16"	+60.0 psf
45	4-5/8"	+60.0 psf

FIG 1:

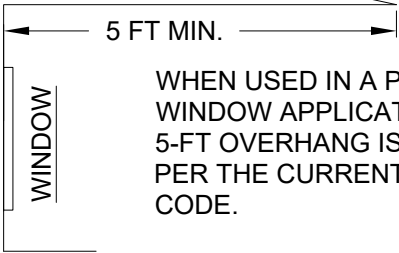

WHEN USED IN A PASS-THROUGH WINDOW APPLICATION A MIN. 5-FT OVERHANG IS REQUIRED PER THE CURRENT BUILDING CODE.

FOR STANDARD WINDOW APPLICATION, A SILL RISER WILL BE REQUIRED TO MEET THE WATER INFILTRATION REQUIREMENT.

PREPARED BY A. LYNN MILLER
3400 PRECISION DRIVE
N. VENICE, FL 34275
(941) 480-1600

PGT[®] WINDOWS and DOORS
3400 PRECISION DRIVE
N. VENICE, FL 34275
(941) 480-1600
REGISTRATION #29296

VINYL SLIDING GLASS WINDOW
DP TABLE
SGD5570-W

07/07/26
JENS ROSOWSKI
7 OF 21
SGD5570W-LM-HVHZ

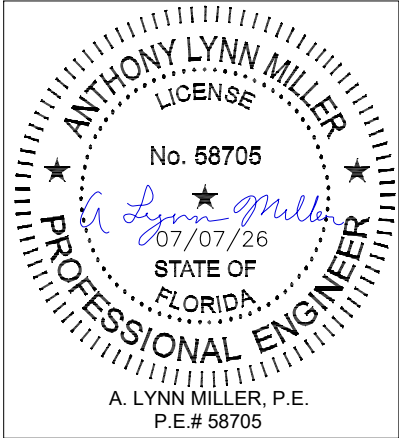


TABLE 2:

Design Pressure (DP) and Anchor Quantities Required (for all approved configurations on Sheet 2)																											
Use this table for: Glass Types 2, 4, 5 or 6 Astragal Reinforcement #29 Lockstile Reinforcement #25 HD Interlock Reinforcement #28				Window Height																							
				30"				36"				48"				60"				72"				84"			
				18-15/16" DLO Height				24-15/16" DLO Height				36-15/16" DLO Height				48-15/16" DLO Height				60-15/16" DLO Height				72-15/16" DLO Height			
				Anchor Group				Anchor Group				Anchor Group				Anchor Group				Anchor Group				Anchor Group			
				A	B	C	D	A	B	C	D	A	B	C	D	A	B	C	D	A	B	C	D	A	B	C	D
Nominal Panel Width	24"	16-5/8" DLO Width	Design Pressure	+100 / -100 psf				+100 / -100 psf				+100 / -100 psf				+100 / -100 psf				+100 / -100 psf				+100 / -100 psf			
			Head/Sill	C3+1	C3+1	C3+1	C3+1	C3+1	C3+1	C3+1	C3+1	C3+1	C3+1	C3+1	C3+1	C3+1	C3+1	C3+1	C3+1	C3+1	C3+1	C3+1	C3+1	C3+1	C3+1	C3+1	C3+1
			Jamb	2	2	2	2	3	3	3	3	3	3	3	3	4	4	4	4	4	4	4	4	5	5	5	5
			P-hook	3	3	3	3	3	3	3	3	4	4	4	4	5	5	5	5	6	6	6	6	7	7	7	7
	30"	22-5/8" DLO Width	Design Pressure	+100 / -100 psf				+100 / -100 psf				+100 / -100 psf				+100 / -100 psf				+100 / -100 psf				+100 / -100 psf			
			Head/Sill	C3+1	C3+1	C3+1	C3+1	C3+1	C3+1	C3+1	C3+1	C3+1	C3+1	C3+1	C3+1	C3+1	C3+1	C3+1	C3+1	C3+1	C3+1	C3+1	C3+1	C5+1	C3+1	C3+1	C3+1
			Jamb	2	2	2	2	3	3	3	3	3	3	3	3	4	4	4	5	4	5	5	6	5	5	7	5
			P-hook	3	3	3	3	3	3	3	3	4	4	4	4	5	5	5	5	6	6	6	6	7	7	7	7
	36"	28-5/8" DLO Width	Design Pressure	+100 / -100 psf				+100 / -100 psf				+100 / -100 psf				+100 / -100 psf				+100 / -100 psf				+100 / -100 psf			
			Head/Sill	C3+1	C3+1	C3+1	C3+1	C3+2	C3+1	C3+1	C3+1	C3+2	C3+1	C3+1	C3+1	C3+2	C3+1	C3+1	C3+1	C5+2	C3+1	C3+1	C3+1	C5+2	C3+1	C5+1	C3+1
			Jamb	2	2	2	2	3	3	3	3	3	3	3	3	4	4	4	4	4	4	5	4	5	5	6	5
			P-hook	3	3	3	3	3	3	3	3	4	4	4	4	5	5	5	5	6	6	6	6	7	7	7	7
	42"	34-5/8" DLO Width	Design Pressure	+100 / -100 psf				+100 / -100 psf				+100 / -100 psf				+100 / -100 psf				+100 / -100 psf				+100 / -100 psf			
			Head/Sill	C3+2	C3+1	C3+2	C3+1	C3+2	C3+1	C3+2	C3+1	C3+2	C3+2	C3+2	C3+1	C3+2	C3+2	C3+2	C3+1	C5+2	C3+2	C5+2	C3+1	C5+2	C5+2	C5+2	C3+1
			Jamb	2	2	2	2	3	3	3	3	3	3	3	3	4	4	5	4	4	4	6	4	5	5	7	5
			P-hook	3	3	3	3	3	3	3	3	4	4	4	4	5	5	5	5	6	6	6	6	7	7	7	7
	48"	40-5/8" DLO Width	Design Pressure	+100 / -100 psf				+100 / -100 psf				+100 / -100 psf				+100 / -100 psf				+100 / -100 psf				+100 / -100 psf			
			Head/Sill	C3+2	C3+2	C3+2	C3+1	C3+2	C3+2	C3+2	C3+1	C3+2	C3+2	C3+2	C3+2	C3+2	C3+2	C3+2	C3+2	C5+2	C3+2	C5+2	C3+2	C5+2	C5+2	C5+2	C3+2
			Jamb	2	2	2	2	3	3	3	3	3	3	3	3	4	4	5	4	4	4	6	4	5	5	8	5
			P-hook	3	3	3	3	3	3	3	3	4	4	4	4	5	5	5	5	6	6	6	6	7	7	8	8
	54"	46-5/8" DLO Width	Design Pressure	+80 / -80 psf				+80 / -80 psf				+80 / -80 psf				+80 / -80 psf				+80 / -80 psf				+80 / -80 psf			
			Head/Sill	C3+2	C3+2	C3+2	C3+2	C3+2	C3+2	C3+2	C3+2	C3+2	C3+2	C3+2	C3+2	C3+2	C3+2	C3+2	C3+2	C5+2	C3+2	C3+2	C3+2	C5+2	C3+2	C5+2	C3+2
			Jamb	2	2	2	2	3	3	3	3	3	3	3	3	4	4	4	4	4	4	5	4	5	5	7	5
			P-hook	3	3	3	3	3	3	3	3	4	4	4	4	5	5	5	5	6	6	6	6	7	7	7	7
	60"	52-5/8" DLO Width	Design Pressure	+80 / -80 psf				+80 / -80 psf				+80 / -80 psf				+80 / -80 psf				+80 / -80 psf				+80 / -80 psf			
			Head/Sill	C3+2	C3+2	C3+2	C3+2	C3+2	C3+2	C3+2	C3+2	C3+3	C3+2	C3+2	C3+2	C3+3	C3+2	C3+3	C3+2	C5+3	C3+2	C3+3	C3+2	C5+3	C3+2	C5+3	C3+2
			Jamb	2	2	2	2	3	3	3	3	3	3	3	3	4	4	4	4	4	4	5	4	5	5	7	5
			P-hook	3	3	3	3	3	3	3	3	4	4	4	4	5	5	5	5	6	6	6	6	7	7	7	7

* +/-100.0 PSF FOR ANCHOR GROUPS B, C & D.

TABLE NOTES:


- 1) IF WATER INFILTRATION RESISTANCE IS REQUIRED,THE LESSER VALUES OF EITHER TABLE 2 AND TABLE B2 DETERMINES THE WATER LIMITED (+) DP.
- 2) IF WATER INFILTRATION RESISTANCE IS NOT REQUIRED OR OVERHANG IS PER FIG 1, A SILL RISER IS NOT REQUIRED. IF SO, +DP'S SHOWN IN TABLE 1 MAY BE USED.
- 3) SEE SILL RISER TYPES ON SHEET 4.
- 4) SHEET APPLIES TO 2, 3 AND 4 TRACK CONFIGURATIONS.
- 5) REFER TO ANCHOR NOTES, SHEET 1.
- 6) SEE SHEETS 11-16 FOR ANCHOR LOCATION & SPACING

DLO WIDTH = NOM. PANEL WIDTH - 7-3/8"
DLO HEIGHT = WINDOW HEIGHT - 11-1/16"
PANEL HEIGHT = WINDOW HEIGHT - 2-1/2"

TABLE B2:

Water-Limited (+) Design Pressure		
Sill Riser	Nom. Sill Height	Max. (+) DP Allowed
None	1-11/16"	See Note 2
42	2-1/2"	+38.7 psf
43	3-1/2"	+60.0 psf
44	4-1/16"	+80.0 psf
45	4-5/8"	+100.0 psf

FIG 1:

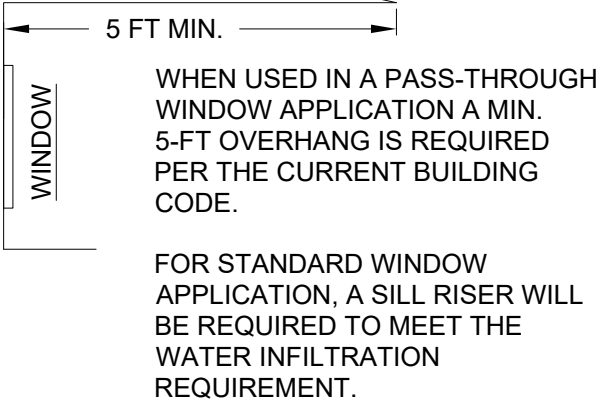

PREPARED BY A. LYNN MILLER
3400 PRECISION DRIVE
N. VENICE, FL 34275
(941) 480-1600

PGT[®]
WINDOWS and DOORS

3400 PRECISION DRIVE
N. VENICE, FL 34275
(941) 480-1600

REGISTRATION #29296

VINYL SLIDING GLASS WINDOW


DP TABLE

SGD5570-W

07/07/26




JENS ROSOWSKI

SGD5570W-LM-HVHZ

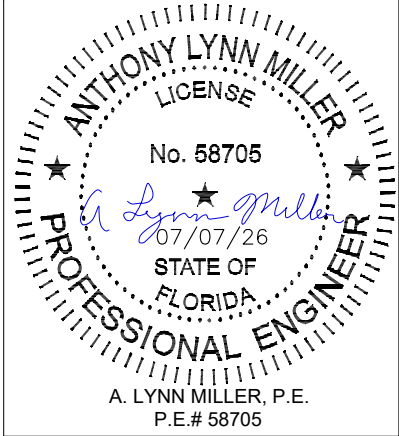

Rev.#	Date	Rev.

EXAMPLE:
3-PANEL, 3 TRACK, STRAIGHT
CONFIGURATION - PXXX,
INTERIOR MOUNT POCKET, 48" X 84"
NOM. PANELS,
LAMINATED, IG GLAZING, ANCHOR
GROUP A IN WOOD SUBSTRATE,
PROJECT DESIGN PRESSURE
REQUIRED: +48.2/-58.6 PSF

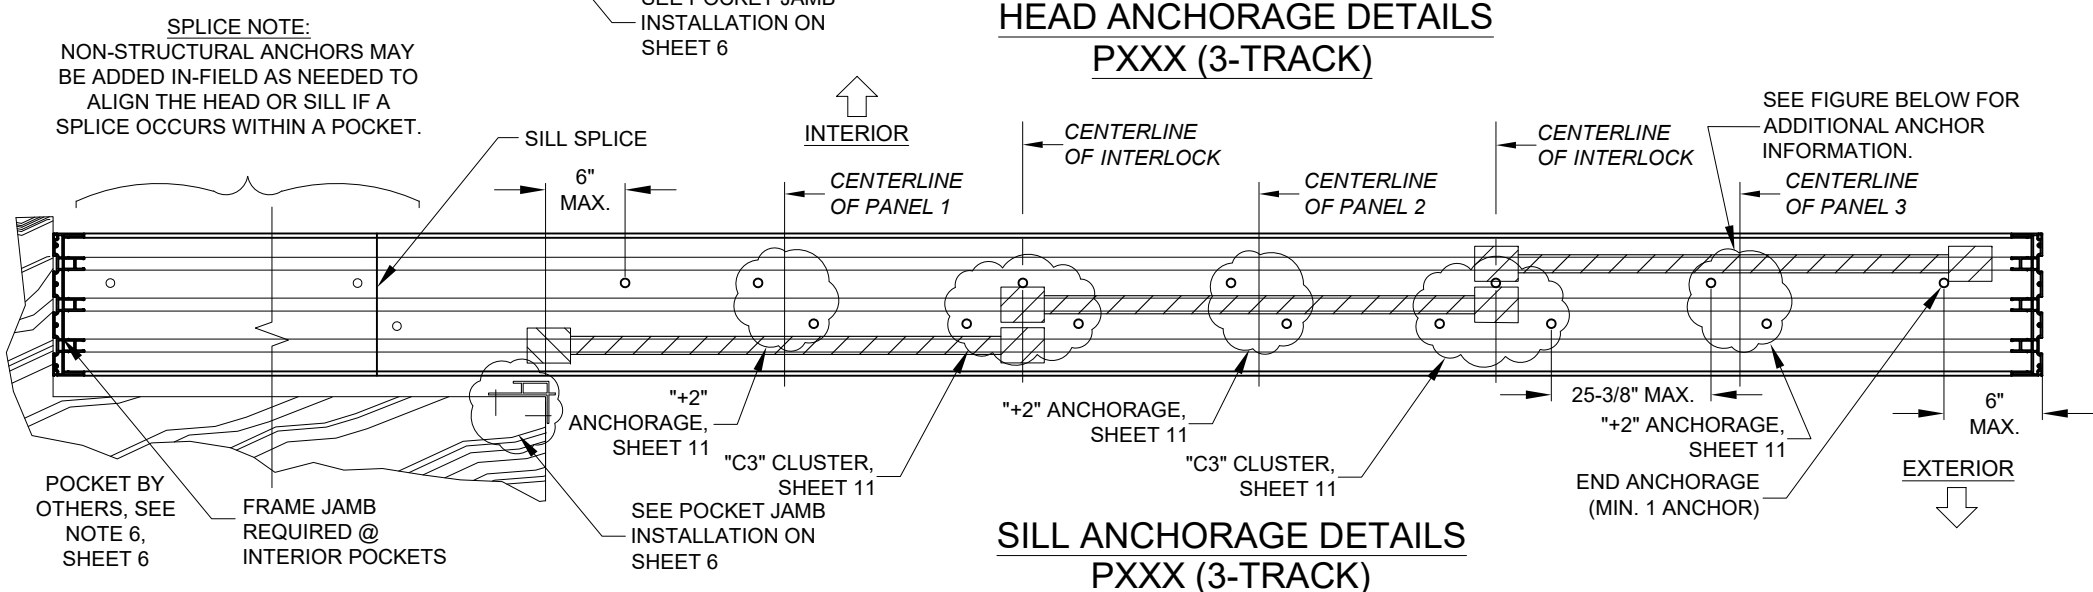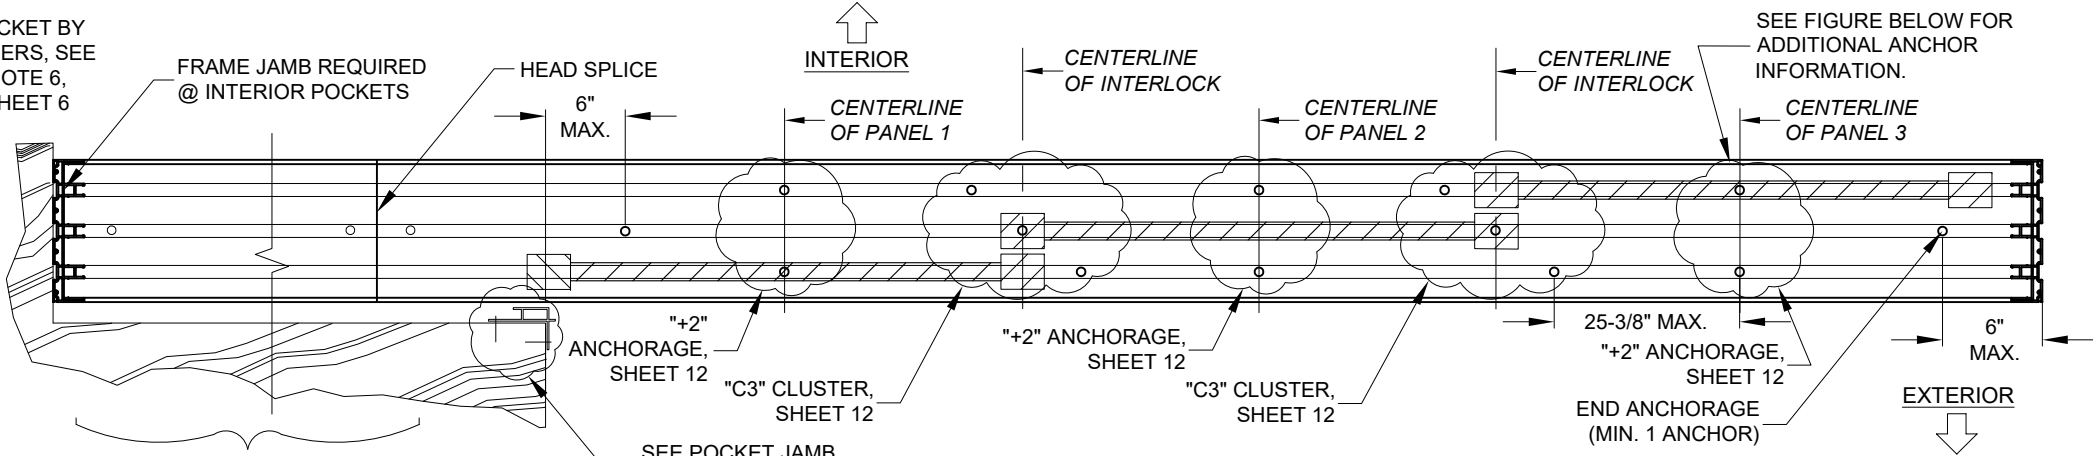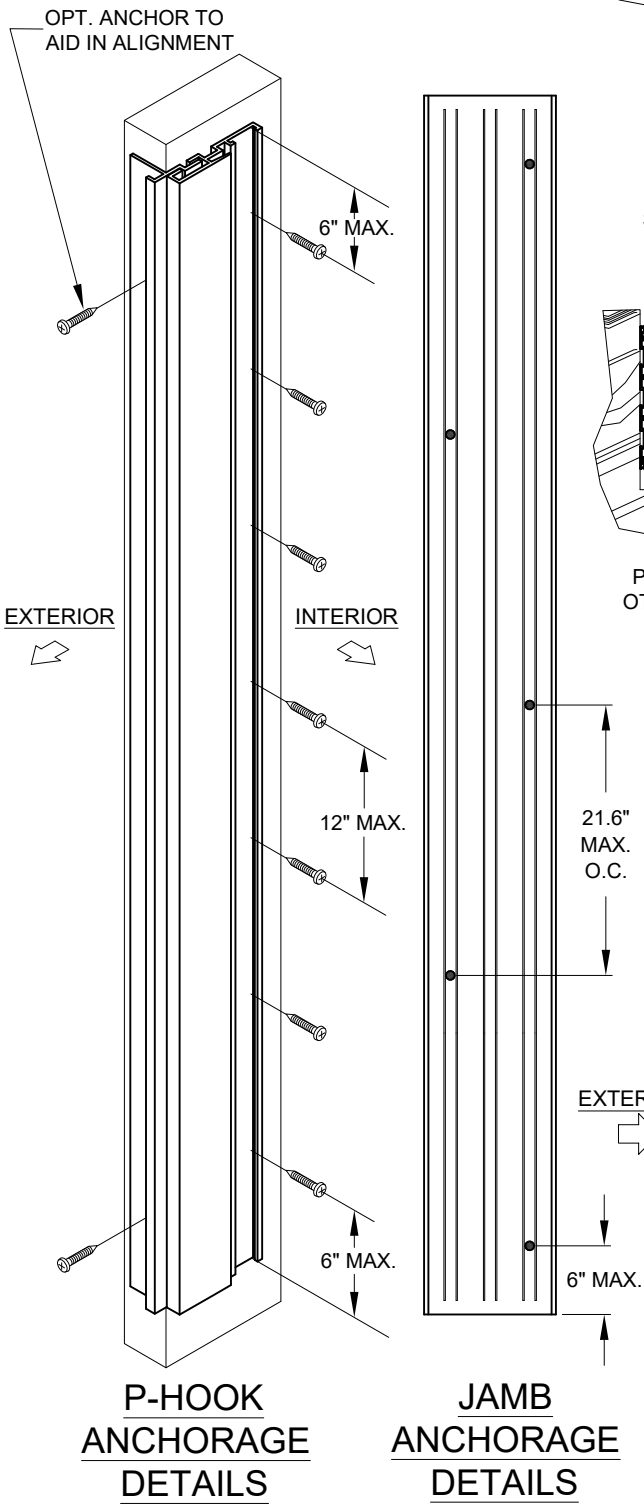


1) KNOWING THE PRODUCT'S REQUIREMENTS, SCAN THROUGH TABLES 1 & 2 FOR A DESIGN PRESSURE THAT MEETS OR EXCEEDS THE REQUIREMENT OF +48.2/-58.6 AT A NOM. PANEL SIZE OF 48" X 84". FROM TABLE 1, SHEET 7, THE DESIGN PRESSURE IS +60/-60 WHICH EXCEEDS THE PROJECT DESIGN PRESSURE REQUIREMENTS.

FOR WOOD INSTALLATION USING ANY ANCHOR IN GROUP A (SEE TABLE A), TABLE 1 SHOWS ANCHOR REQUIREMENTS OF:

Head/Sill	C3+2
Jamb	5
P-hook	7

2) ANCHOR LOCATION DETAILS, CAN BE FOUND ON:
HEAD (CLUSTER ANCHORS): SHEET 12 FOR THE "C3" CLUSTER ANCHORS AT THE INTERLOCK/ASTRAGAL.
HEAD (INTERMEDIATE ANCHORS): SHEET 12 FOR THE "+2 ANCHORS AT THE MIDSPAN OF EACH PANEL.
SILL (CLUSTER ANCHORS): SHEET 11 FOR THE "C3" CLUSTER ANCHORS AT THE INTERLOCK/ASTRAGAL.
SILL (INTERMEDIATE ANCHORS): SHEET 11 FOR THE "+2 ANCHORS AT THE MIDSPAN OF EACH PANEL.
JAMB: 5 ANCHORS, SHEET 13 FOR GEN. LAYOUT.
P-HOOK: 7 ANCHORS, SHEET 13 FOR GENERAL LAYOUT.

3) INSTALLATION DETAILS INTO WOOD CAN BE FOUND ON:
HEAD & SILL: SHEET 4
JAMB: SHEET 3
P-HOOK: SHEET 6

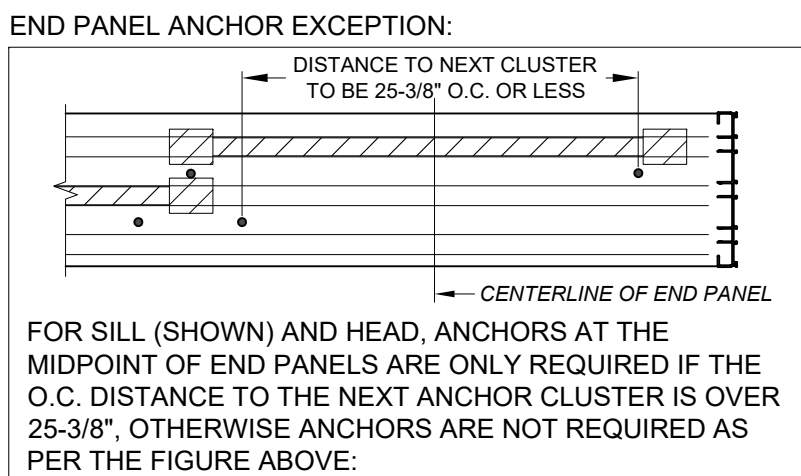

FOR SILL (SHOWN) AND HEAD, ANCHORS AT THE MIDPOINT OF END PANELS ARE ONLY REQUIRED IF THE O.C. DISTANCE TO THE NEXT ANCHOR CLUSTER IS OVER 25-3/8", OTHERWISE ANCHORS ARE NOT REQUIRED AS PER THE FIGURE ABOVE:

FOR PRODUCT REFERENCES, ALSO SEE:
A) SHEET 2 FOR ALLOWABLE CONFIGURATIONS AND EXACT LOCATIONS OF CROSS-SECTION DRAWINGS.
B) SHEET 10 FOR SPECIFIC GLAZING TYPES.
C) SHEET 17 FOR ALLOWABLE PANEL TYPES AND CALL NAMES.
D) SHEETS 4 & 18 FOR EXTRUSION CROSS-SECTION DRAWINGS.
E) SHEET 19 FOR INSTALLATION OF ADDITIONAL ACCESSORIES.
F) SHEET 21 FOR A BILL OF MATERIALS.

PREPARED BY A. LYNN MILLER
3400 PRECISION DRIVE
N. VENICE, FL 34275
(941) 480-1600

PGT WINDOWS and DOORS
3400 PRECISION DRIVE
N. VENICE, FL 34275
(941) 480-1600
REGISTRATION #29296

VINYL SLIDING GLASS WINDOW

EXAMPLE

SGD5570-W

07/07/26

JENS ROSOWSKI

9 OF 21

SGD5570W-LM-HVHZ

ANTHONY LYNN MILLER
LICENSE
No. 58705
07/07/26
STATE OF FLORIDA
PROFESSIONAL ENGINEER
A. LYNN MILLER, P.E.
P.E.# 58705

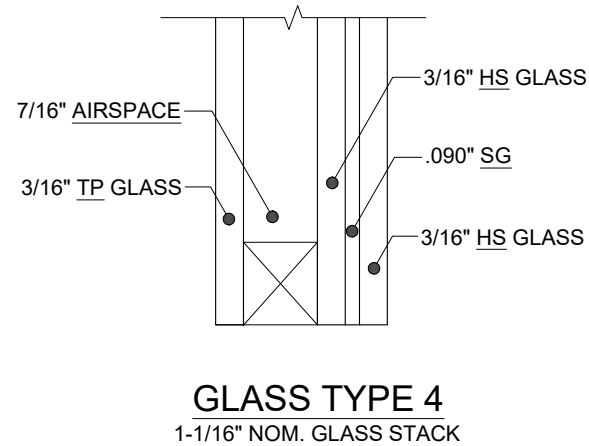
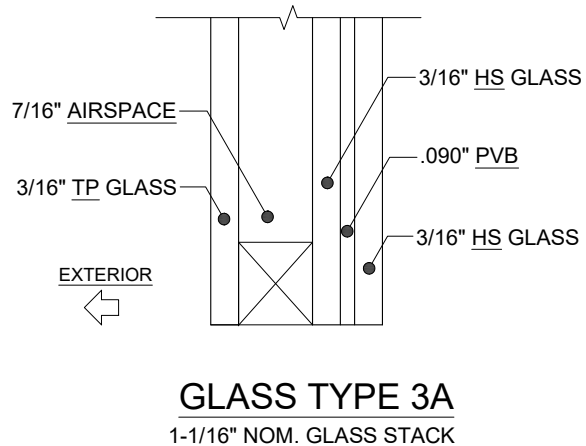
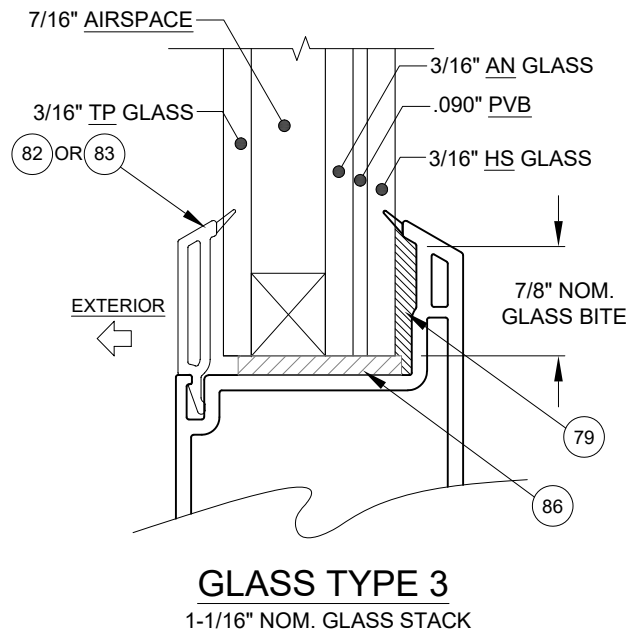
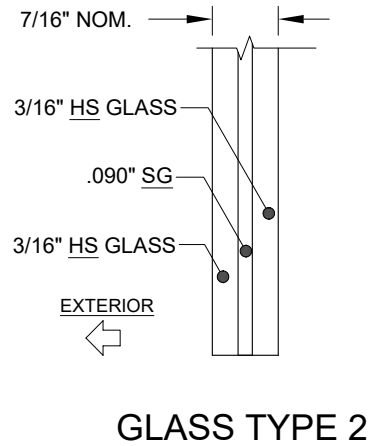
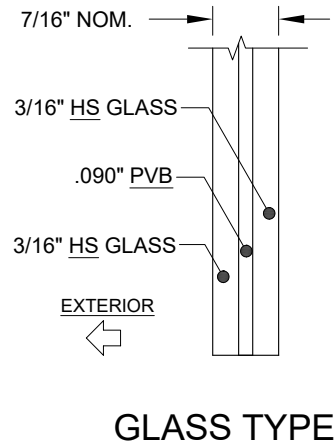
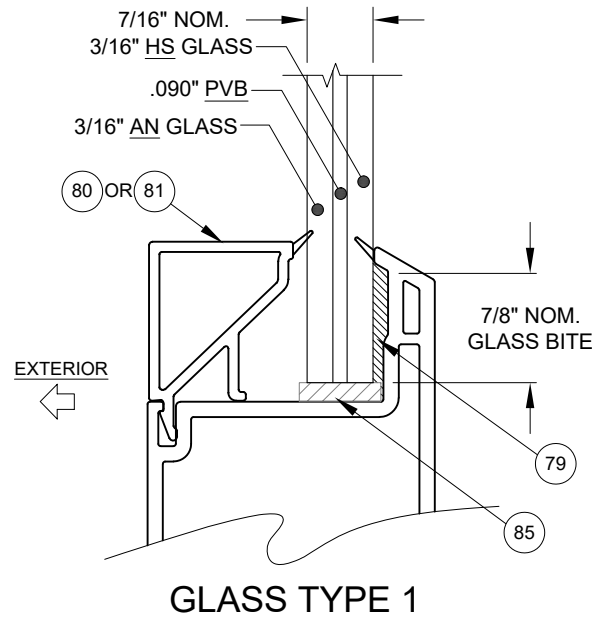


TABLE B:

Glass Type	Description (Listed from Exterior to Interior)
1	7/16" Lami.: 3/16" AN - 0.090" PVB - 3/16" HS
1A	7/16" Lami.: 3/16" HS - 0.090" PVB - 3/16" HS
2	7/16" Lami.: 3/16" HS - 0.090" SG - 3/16" HS
3	1-1/16" Lami. I.G.: 3/16" TP - AIR - 3/16" AN - 0.090" PVB - 3/16" HS
3A	1-1/16" Lami. I.G.: 3/16" TP - AIR - 3/16" HS - 0.090" PVB - 3/16" HS
4	1-1/16" Lami. I.G.: 3/16" TP - AIR - 3/16" HS - 0.090" SG - 3/16" HS

"AN" = ANNEALED
"HS" = HEAT STRENGTHENED
"TP" = TEMPERED
"PVB" = TROSIFOL PVB INTERLAYER BY KURARAY AMERICA, INC.
"SG" = SENTRYGLAS INTERLAYER BY KURARAY AMERICA, INC.

PGT[®] WINDOWS and DOORS

3400 PRECISION DRIVE
N. VENICE, FL 34275
(941) 480-1600

REGISTRATION #29296

PREPARED BY A. LYNN MILLER
3400 PRECISION DRIVE
N. VENICE, FL 34275
(941) 480-1600

COPYRIGHT © 2026 PGT INDUSTRIES, LLC
LIMITED LICENSE TO MAKE COPIES
FOR PERMITTING.

VINYL SLIDING GLASS WINDOW

GLAZING DETAILS

SGD5570-W

10 OF 21

SGD5570W-LM-HVHZ


07/07/26

JENS ROSOWSKI


Rev. #

Date


Rev.

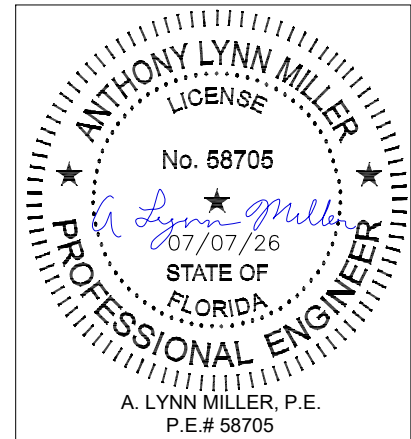



SILL CLUSTER ANCHORS LAYOUT:

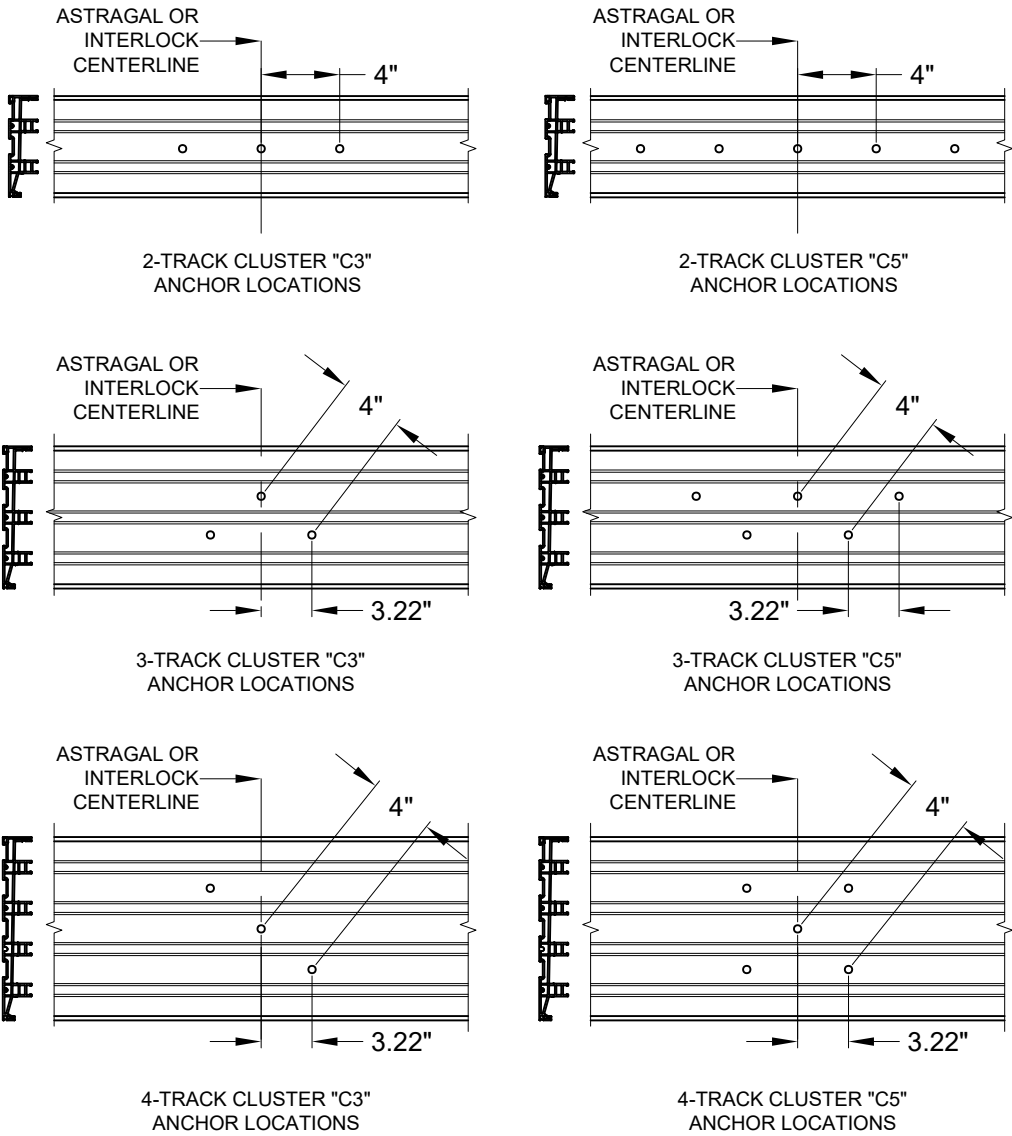



SILL "+" INTERMEDIATE ANCHORS LAYOUT:

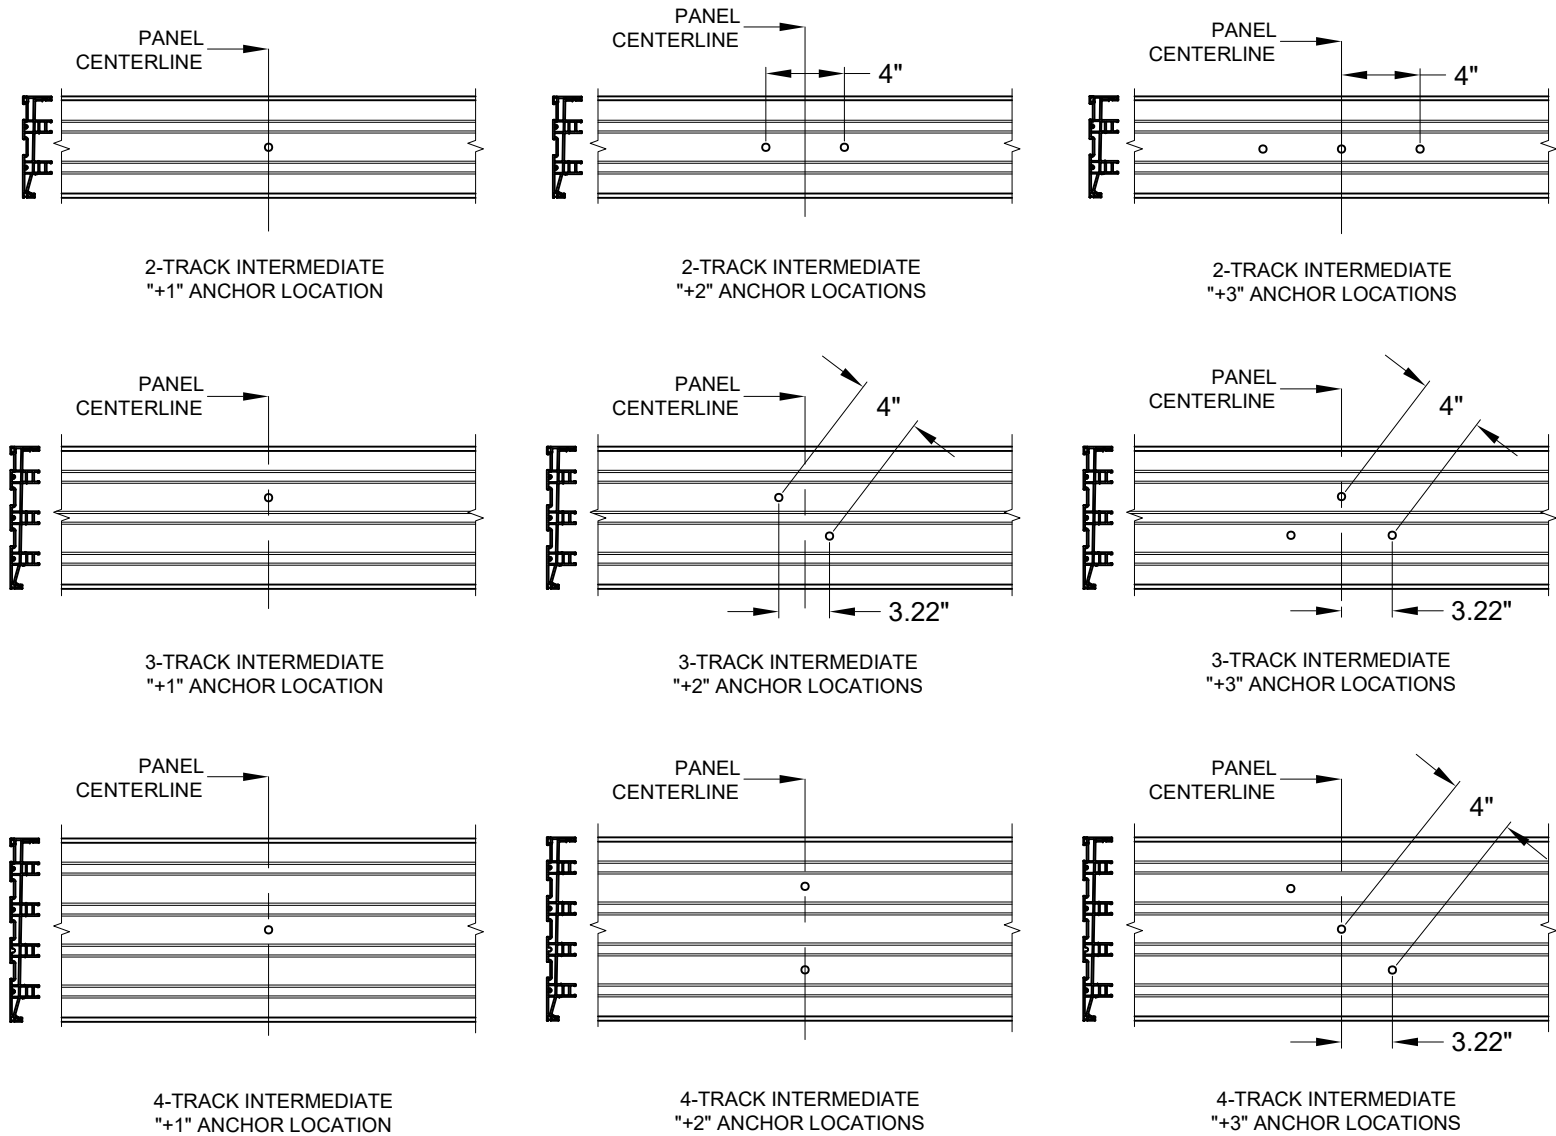

- NOTES:
- 1) ALL DIMENSIONS SHOWN ARE BASED ON MINIMUM ALLOWED.
- 2) TRACK-TO-TRACK DISTANCE IS 2.375" FOR ALL SILLS:

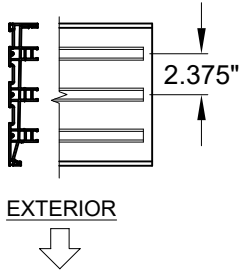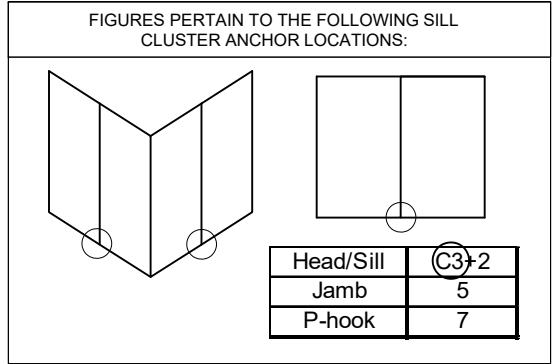

- NOTES:
- 1) ALL DIMENSIONS SHOWN ARE BASED ON MINIMUM ALLOWED.
- 2) TRACK-TO-TRACK DISTANCE IS 2.375" FOR ALL SILLS:

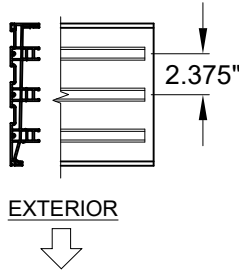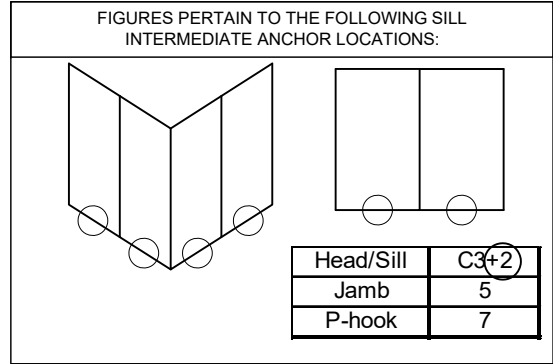

PGT[®] WINDOWS and DOORS
3400 PRECISION DRIVE
N. VENICE, FL 34275
(941) 480-1600
REGISTRATION #29296

PREPARED BY A. LYNN MILLER
3400 PRECISION DRIVE
N. VENICE, FL 34275
(941) 480-1600
COPYRIGHT © 2026 PGT INDUSTRIES, LLC
LIMITED LICENSE TO MAKE COPIES
FOR PERMITTING.

VINYL SLIDING GLASS WINDOW
ANCHOR LOCATIONS A


SGD5570-W

11 OF 21


SGD5570W-LM-HVHZ

07/07/26


JENS ROSOWSKI

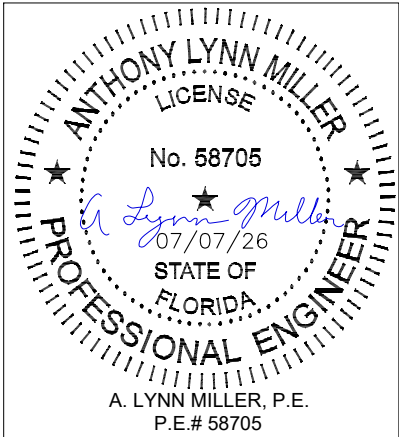


HEAD CLUSTER ANCHORS LAYOUT:

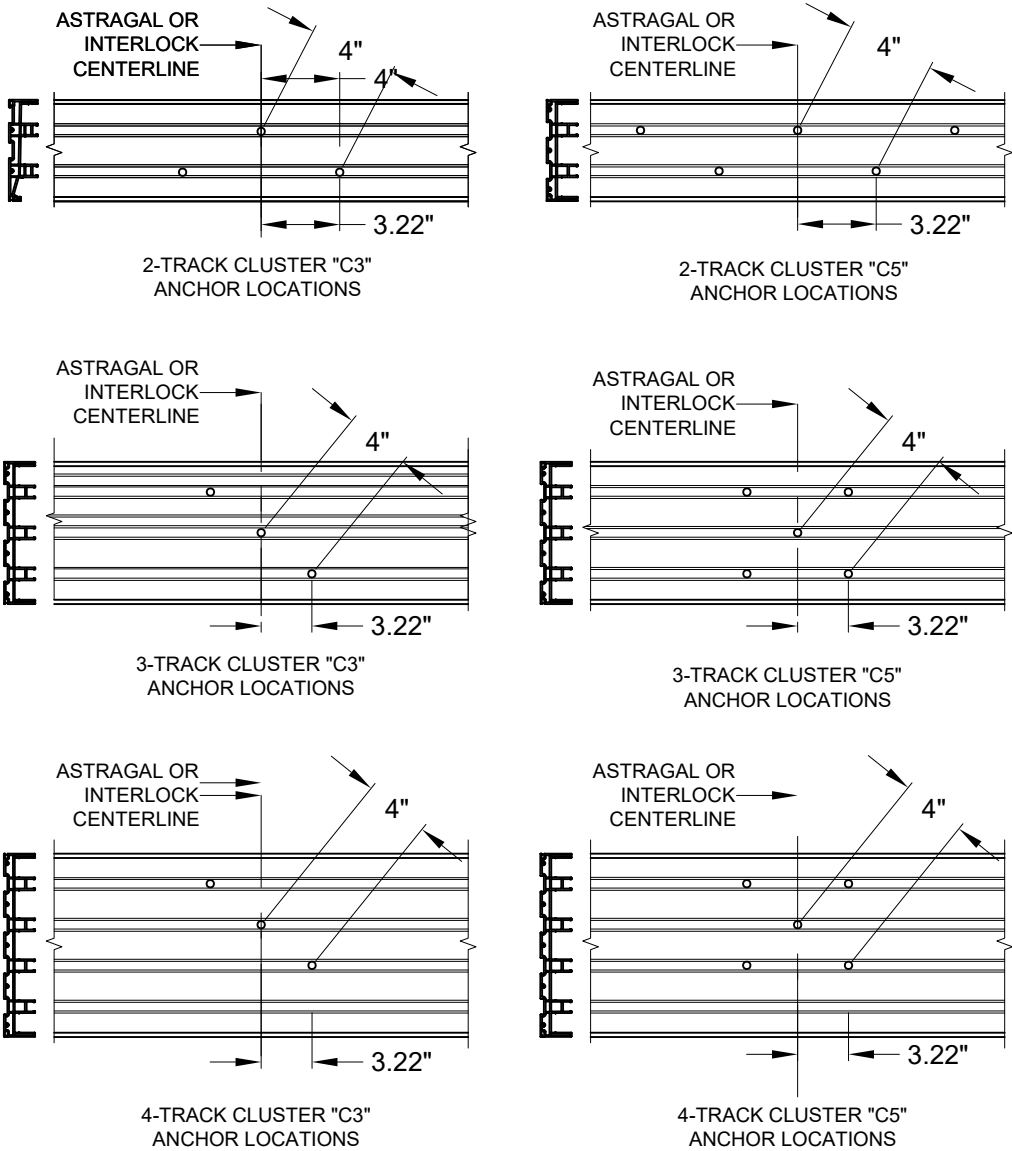


HEAD "+" INTERMEDIATE ANCHORS LAYOUT:

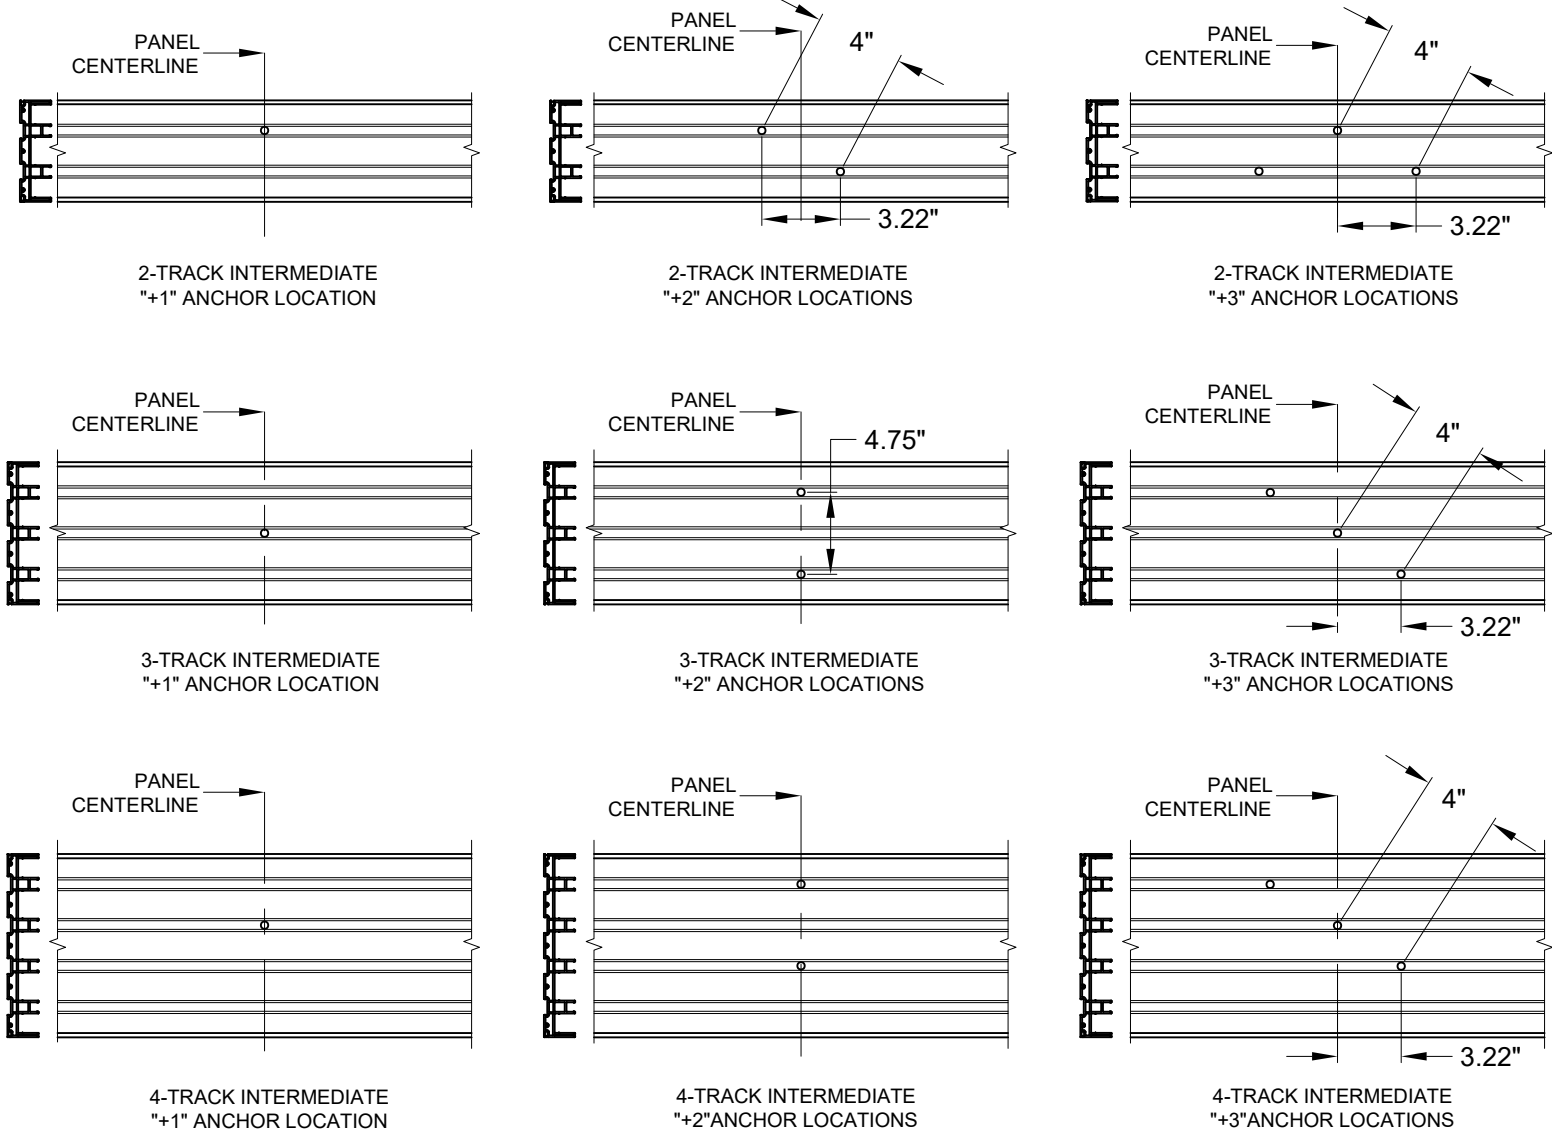

- NOTES:
- 1) ALL DIMENSIONS SHOWN ARE BASED ON MINIMUM ALLOWED.
 - 2) TRACK-TO-TRACK DISTANCE IS 2.375" FOR ALL HEADS:

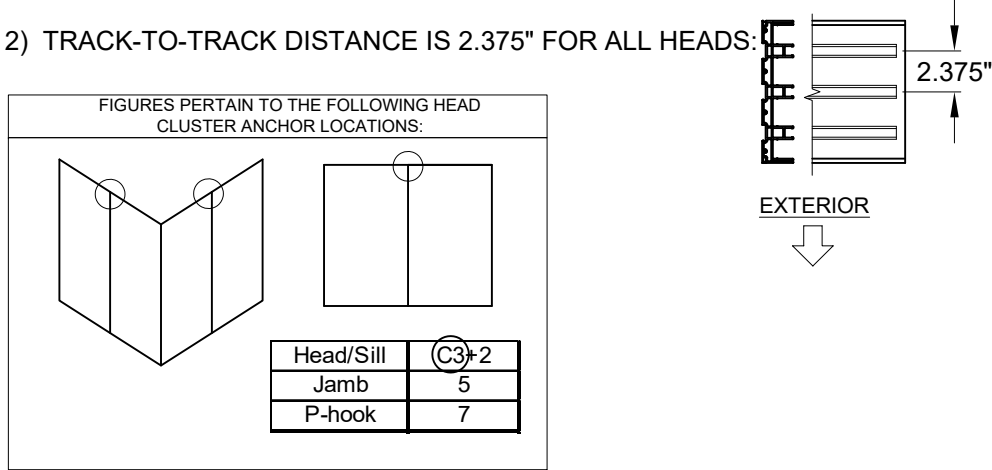

- NOTES:
- 1) ALL DIMENSIONS SHOWN ARE BASED ON MINIMUM ALLOWED.
 - 2) TRACK-TO-TRACK DISTANCE IS 2.375" FOR ALL HEADS:

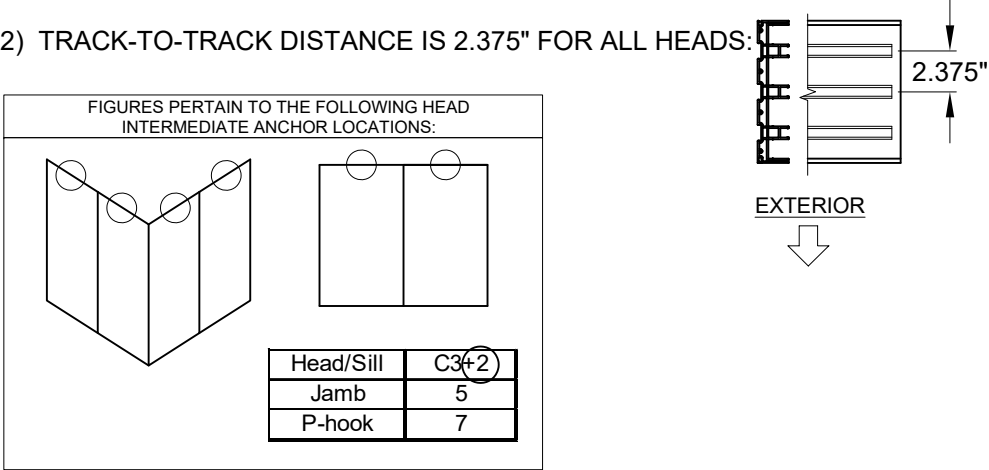

PGT® WINDOWS and DOORS
3400 PRECISION DRIVE
N. VENICE, FL 34275
(941) 480-1600
REGISTRATION #29296

PREPARED BY A. LYNN MILLER
3400 PRECISION DRIVE
N. VENICE, FL 34275
(941) 480-1600
COPYRIGHT © 2026 PGT INDUSTRIES, LLC
LIMITED LICENSE TO MAKE COPIES
FOR PERMITTING.

VINYL SLIDING GLASS WINDOW
ANCHOR LOCATIONS B
SGD5570-W

12 OF 21


SGD5570-W-LM-HVHZ

07/07/26

JENS ROSOWSKI

ANTHONY LYNN MILLER
LICENSE
No. 58705
07/07/26
STATE OF FLORIDA
PROFESSIONAL ENGINEER
A. LYNN MILLER, P.E.
P.E.# 58705

P-HOOK ANCHORS LAYOUT:

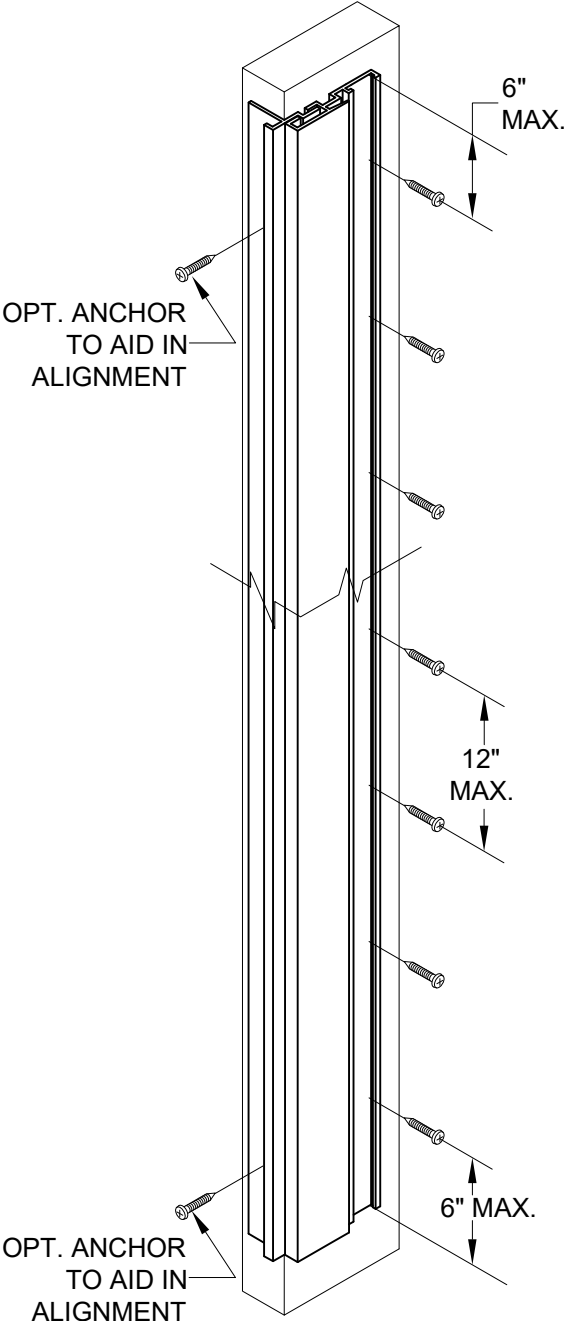


NOTES:
1) SEE TABLES 1 - 2 FOR EXACT QUANTITY OF ANCHORS REQUIRED IN THE P-HOOK.

FIGURES PERTAIN TO THE FOLLOWING POCKET JAMB (P-HOOK) ANCHOR LOCATIONS:

Head/Sill	C3+2
Jamb	5
P-hook	7


JAMB ANCHORS LAYOUT, (PARTIAL VIEW):

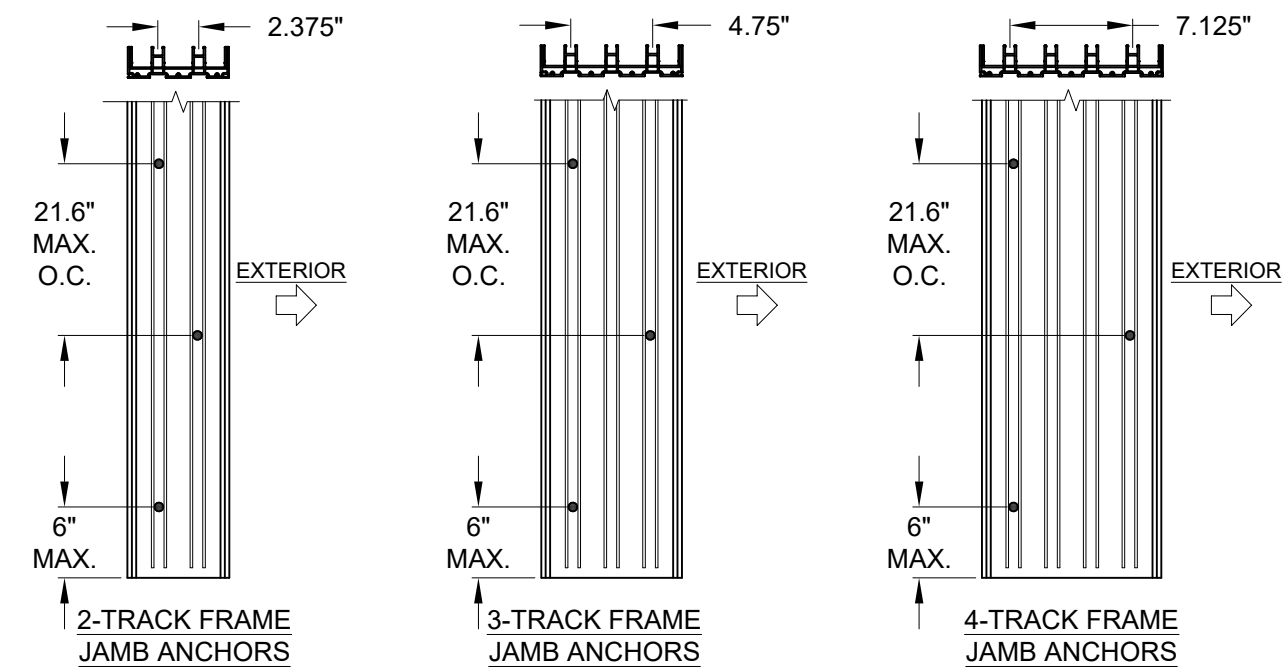

NOTE:
1) STANDARD ANCHOR LOCATIONS SHOWN. FOR 3 AND 4-TRACK JAMBS, ANCHORS MAY BE LOCATED IN ADJACENT TRACKS (SIMILAR TO THE 2-TRACK JAMB) AS REQUIRED TO MEET MIN. EDGE DISTANCE CONSTRAINTS.

FIGURES PERTAIN TO THE FOLLOWING JAMB ANCHOR LOCATIONS:

Head/Sill	C3+2
Jamb	5
P-hook	7

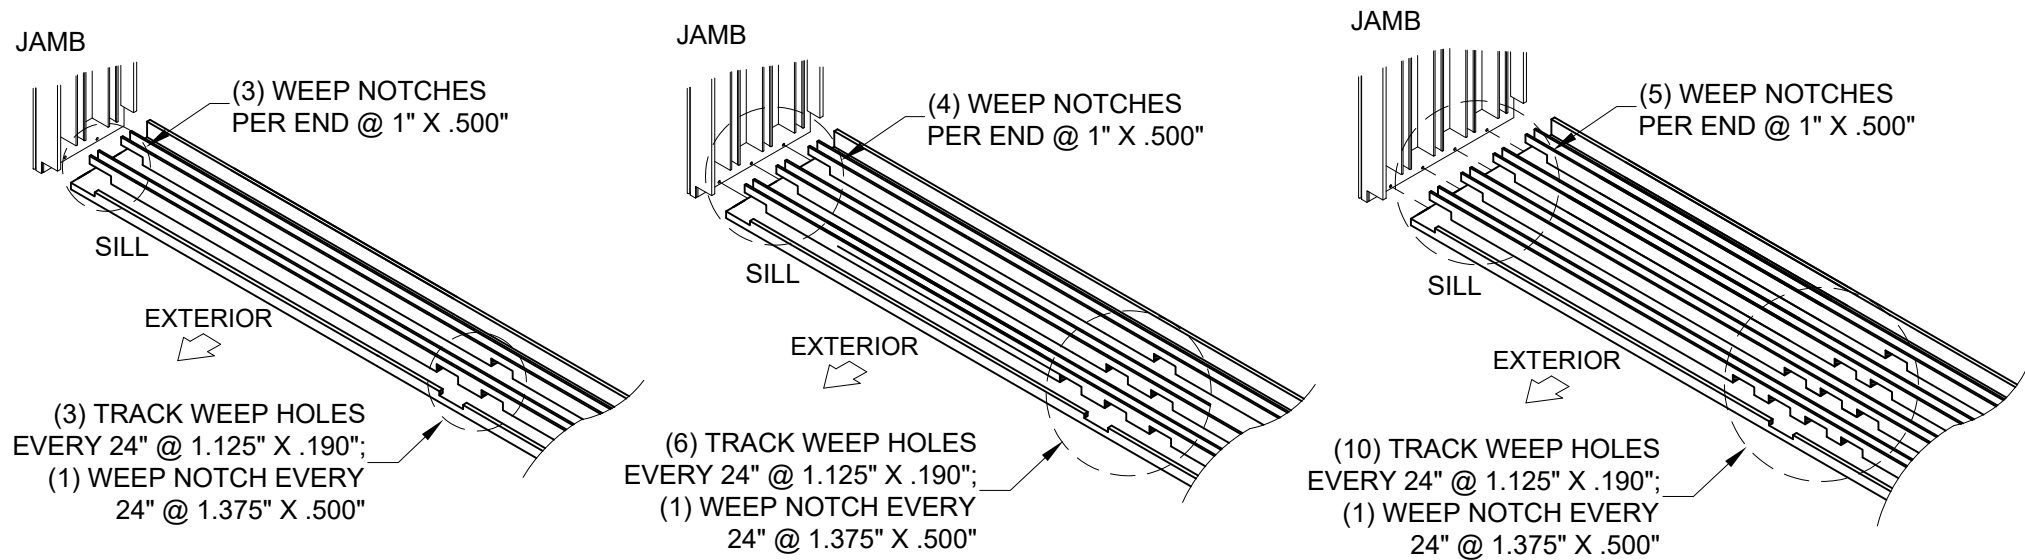

SILL WEEPHOLE LAYOUT (2, 3 & 4 TRACKS)

PREPARED BY A. LYNN MILLER
3400 PRECISION DRIVE
N. VENICE, FL 34275
(941) 480-1600

COPYRIGHT © 2026 PGT INDUSTRIES, LLC
LIMITED LICENSE TO MAKE COPIES
FOR PERMITTING.

PGT WINDOWS and DOORS
3400 PRECISION DRIVE
N. VENICE, FL 34275
(941) 480-1600
REGISTRATION #29296


By	Date	Drawn	Rev.
JENS ROSOWSKI	07/07/26		

Series	Desc.	Sheet	DWG	No.
SGD5570-W	ANCHOR LOCATIONS C	13 OF 21		

VINYL SLIDING GLASS WINDOW
ANCHOR LOCATIONS C
SGD5570-W-LM-HVHZ

ANTHONY LYNN MILLER
LICENSE
No. 58705
07/07/26
STATE OF FLORIDA
PROFESSIONAL ENGINEER
A. LYNN MILLER, P.E.
P.E.# 58705

HEAD 90° CORNER CLUSTER ANCHORS LAYOUT:

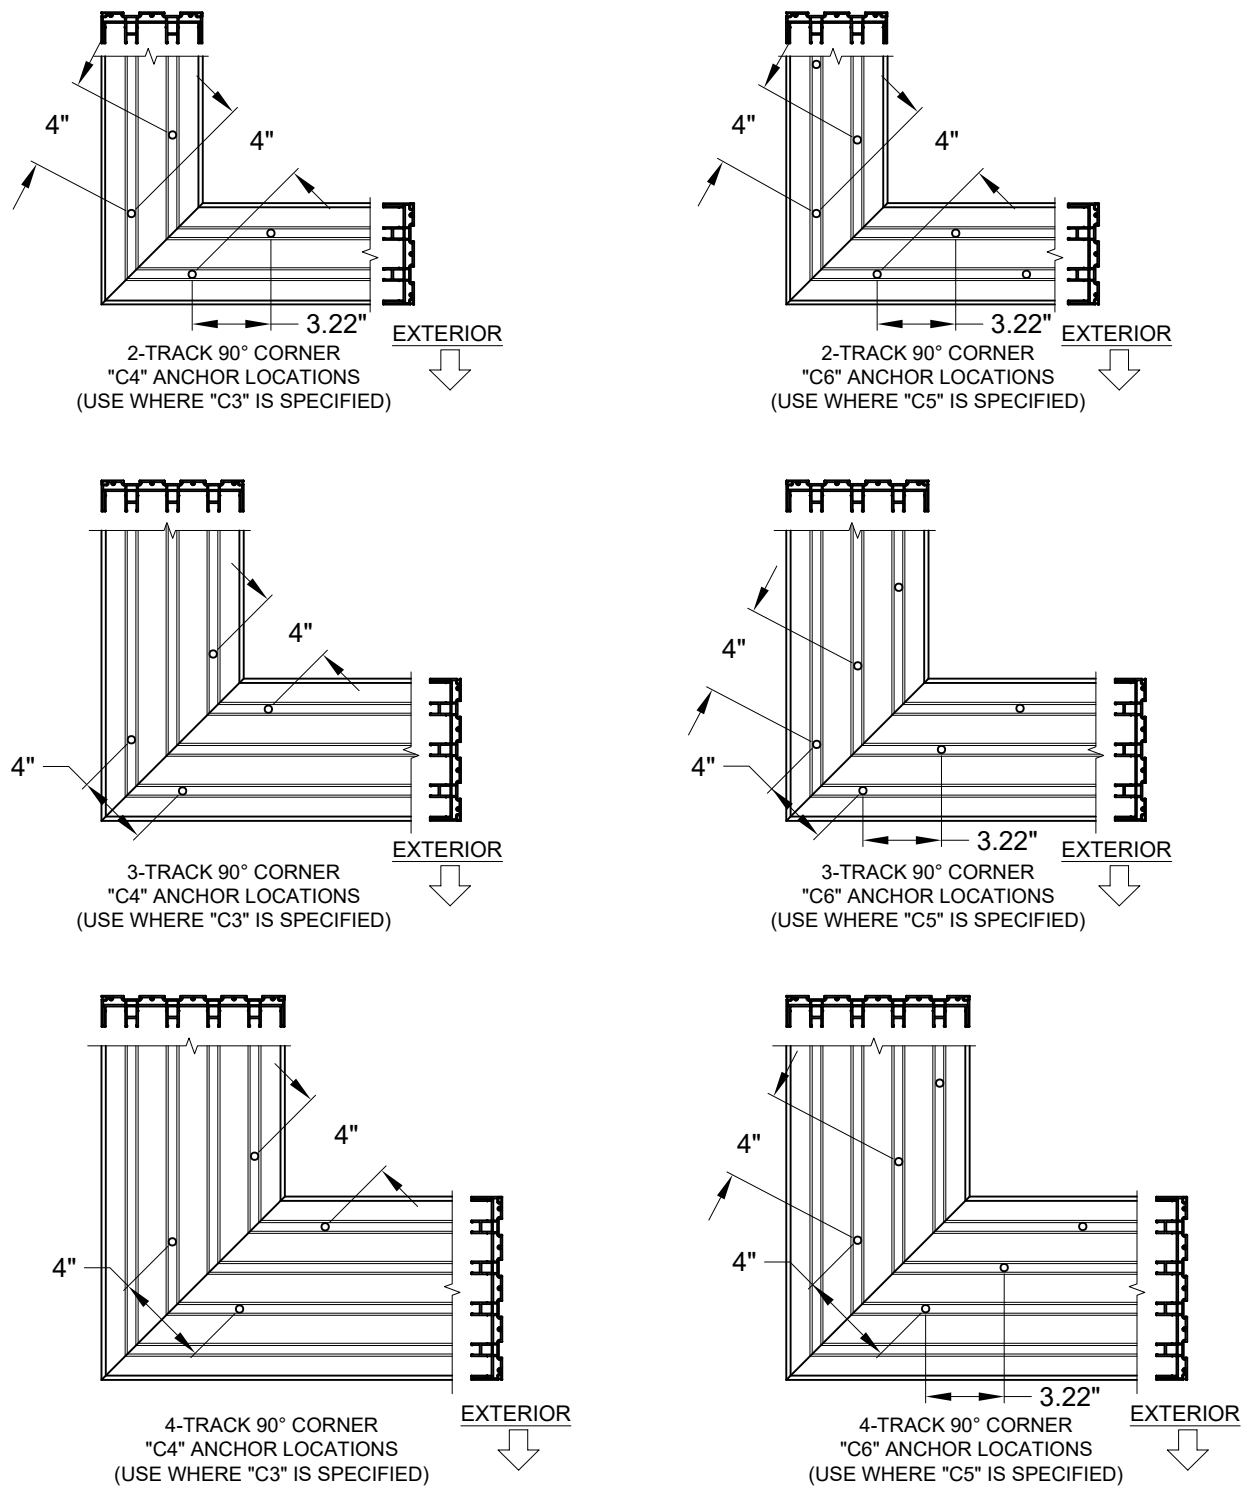


FIGURES PERTAIN TO THE FOLLOWING 90° CORNER HEAD ANCHOR LOCATIONS:

Head/Sill	(C3)+1
Jamb	5
P-hook	7

- NOTES:
- 1) ALL DIMENSIONS SHOWN ARE BASED ON MINIMUM ALLOWED.
- 2) DETAILS DEPICT ANCHOR QUANTITY AND SPACING, AND WOULD BE SIMILAR FOR OUTSIDE (SHOWN) AND INSIDE CORNER CONFIGURATIONS.
- 3) TRACK-TO-TRACK DISTANCE IS 2.375" FOR ALL HEADS AND SILLS:
-

SILL 90° CORNER CLUSTER ANCHORS LAYOUT:

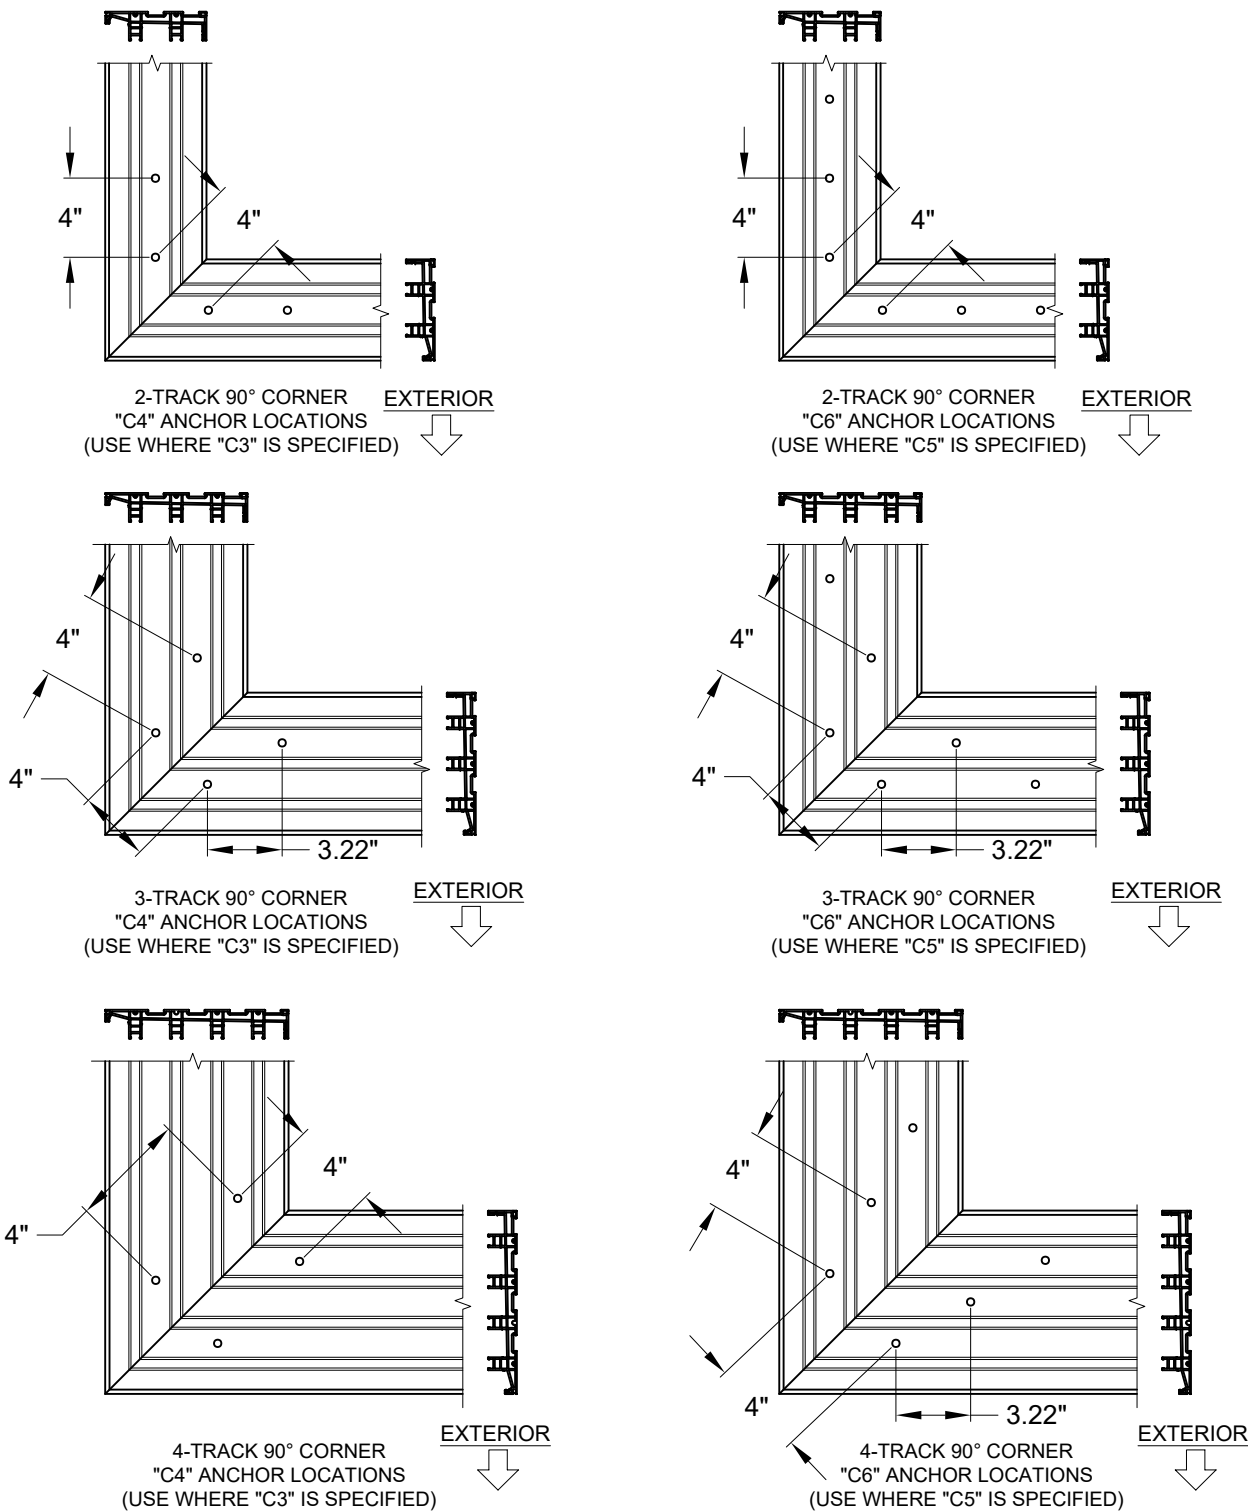

FIGURES PERTAIN TO THE FOLLOWING 90° CORNER SILL ANCHOR LOCATIONS:

Head/Sill	(C3)+1
Jamb	5
P-hook	7

PREPARED BY A. LYNN MILLER
3400 PRECISION DRIVE
N. VENICE, FL 34275
(941) 480-1600


PGT WINDOWS and DOORS
3400 PRECISION DRIVE
N. VENICE, FL 34275
(941) 480-1600
REGISTRATION #29296

VINYL SLIDING GLASS WINDOW
ANCHOR LAYOUTS


DATE 07/07/26
DRAWN BY JENS ROSOWSKI
NO. 14 OF 21
SHEET SGD5570-W
SGD5570W-LM-HVHZ

ANTHONY LYNN MILLER
LICENSE
No. 58705
07/07/26
STATE OF FLORIDA
PROFESSIONAL ENGINEER
A. LYNN MILLER, P.E.
P.E.# 58705


HEAD 135° CORNER CLUSTER ANCHORS LAYOUT:

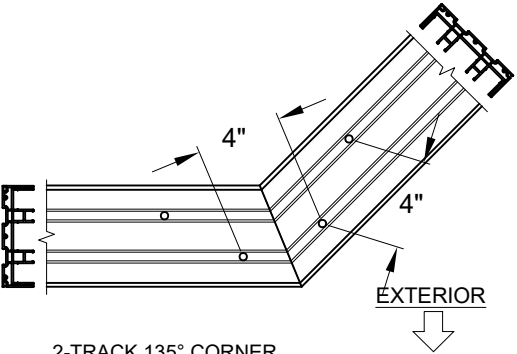


2-TRACK 135° CORNER
"C4" ANCHOR LOCATIONS
(USE WHERE "C3" IS SPECIFIED)

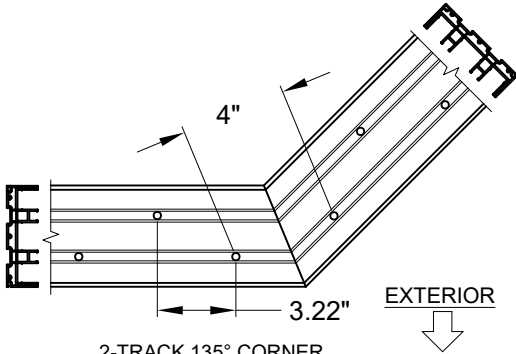


2-TRACK 135° CORNER
"C6" ANCHOR LOCATIONS
(USE WHERE "C5" IS SPECIFIED)

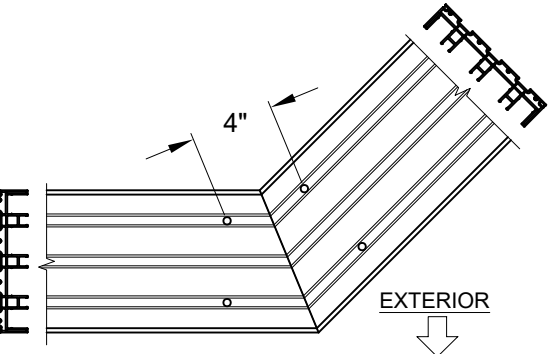


3-TRACK 135° CORNER
"C4" ANCHOR LOCATIONS
(USE WHERE "C3" IS SPECIFIED)

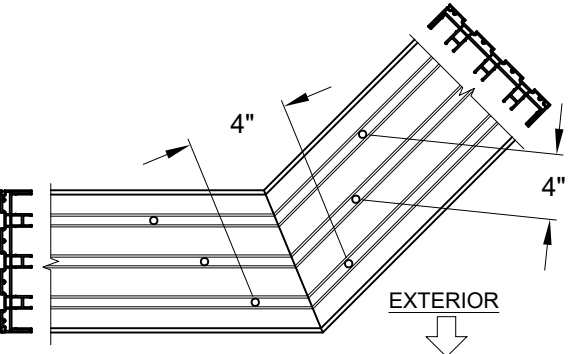

3-TRACK 135° CORNER
"C6" ANCHOR LOCATIONS
(USE WHERE "C5" IS SPECIFIED)

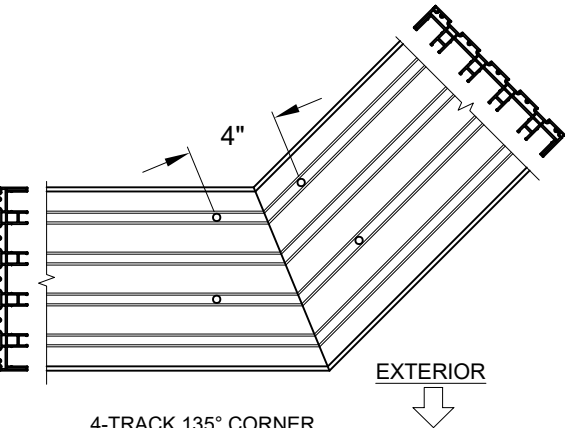


4-TRACK 135° CORNER
"C4" ANCHOR LOCATIONS
(USE WHERE "C3" IS SPECIFIED)

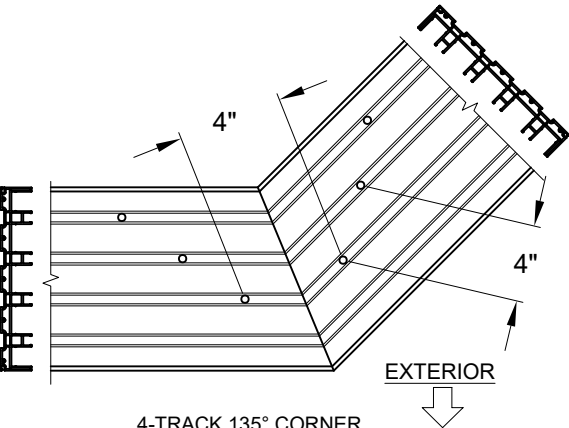

4-TRACK 135° CORNER
"C6" ANCHOR LOCATIONS
(USE WHERE "C5" IS SPECIFIED)



FIGURES PERTAIN TO THE FOLLOWING 135° CORNER
HEAD ANCHOR LOCATIONS:

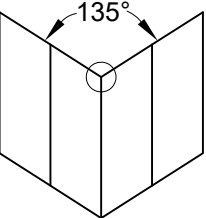


Head/Sill	(C3)+1
Jamb	5
P-hook	7

NOTES:


- 1) ALL DIMENSIONS SHOWN ARE BASED ON MINIMUM ALLOWED.
- 2) DETAILS DEPICT ANCHOR QUANTITY AND SPACING, AND WOULD BE SIMILAR FOR OUTSIDE (SHOWN) AND INSIDE CORNER CONFIGURATIONS.
- 3) TRACK-TO-TRACK DISTANCE IS 2.375" FOR ALL HEADS AND SILLS:

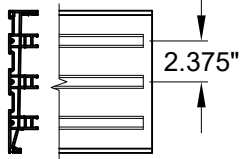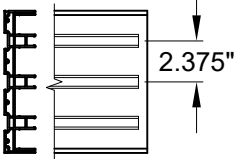


SILL 135° CORNER CLUSTER ANCHORS LAYOUT:

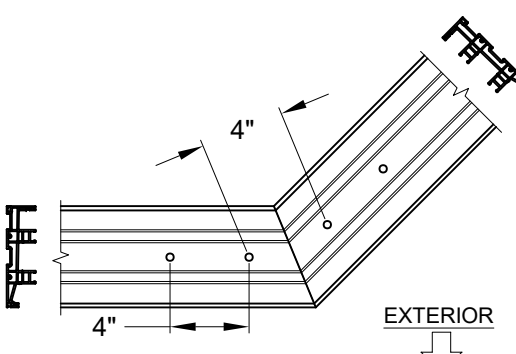


2-TRACK 135° CORNER
"C4" ANCHOR LOCATIONS
(USE WHERE "C3" IS SPECIFIED)

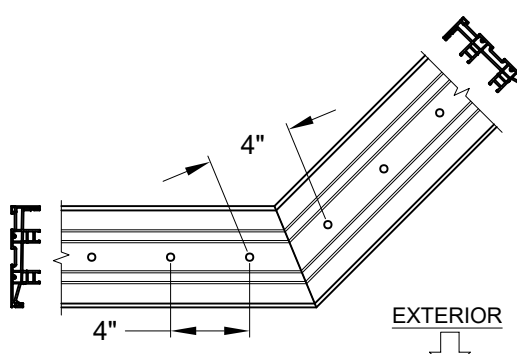


2-TRACK 135° CORNER
"C6" ANCHOR LOCATIONS
(USE WHERE "C5" IS SPECIFIED)

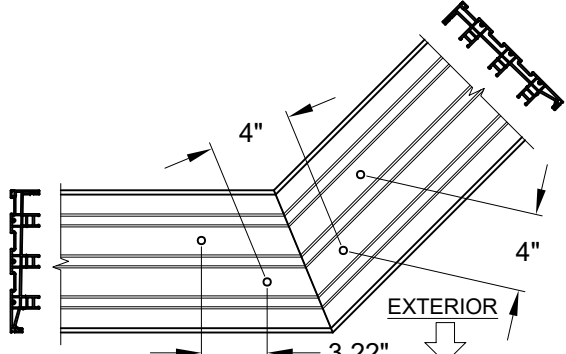


3-TRACK 135° CORNER
"C4" ANCHOR LOCATIONS
(USE WHERE "C3" IS SPECIFIED)

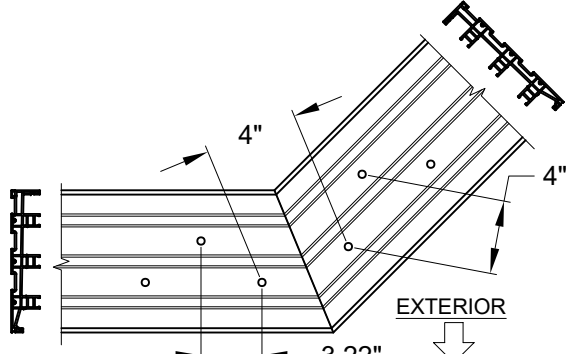

3-TRACK 135° CORNER
"C6" ANCHOR LOCATIONS
(USE WHERE "C5" IS SPECIFIED)

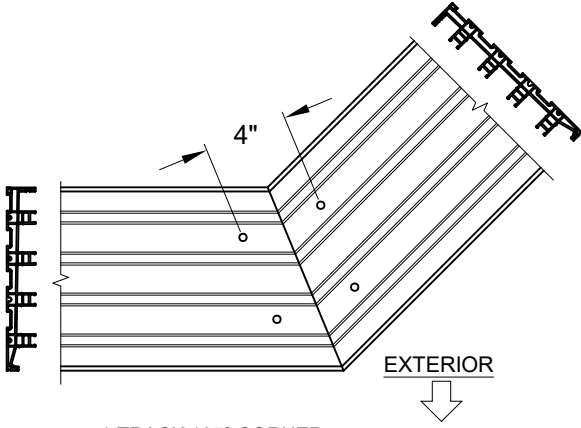


4-TRACK 135° CORNER
"C4" ANCHOR LOCATIONS
(USE WHERE "C3" IS SPECIFIED)

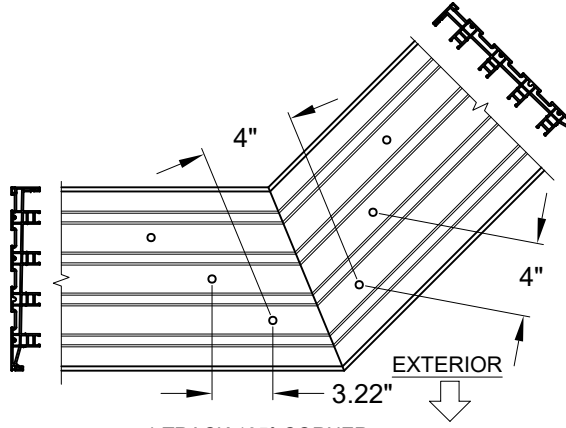

4-TRACK 135° CORNER
"C6" ANCHOR LOCATIONS
(USE WHERE "C5" IS SPECIFIED)

FIGURES PERTAIN TO THE FOLLOWING 135° CORNER
SILL ANCHOR LOCATIONS:

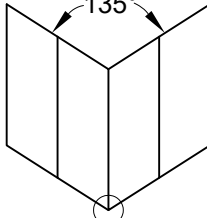

Head/Sill	(C3)+1
Jamb	5
P-hook	7

PGT[®] WINDOWS and DOORS

3400 PRECISION DRIVE
N. VENICE, FL 34275
(941) 480-1600

REGISTRATION #29296

PREPARED BY A. LYNN MILLER
3400 PRECISION DRIVE
N. VENICE, FL 34275
(941) 480-1600

COPYRIGHT © 2026 PGT INDUSTRIES, LLC
LIMITED LICENSE TO MAKE COPIES
FOR PERMITTING.

VINYL SLIDING GLASS WINDOW

ANCHOR LAYOUTS

SGD5570-W

Date

07/07/26

Drawn

JENS ROSOWSKI

No.

15 OF 21

Sheet

SGD5570-W

Series

SGD5570W-LM-HVHZ

ANTHONY LYNN MILLER

LICENSE

No. 58705

07/07/26

STATE OF FLORIDA



PROFESSIONAL ENGINEER

A. LYNN MILLER, P.E.



P.E.# 58705

HEAD SPLICE ANCHORS LAYOUT @ INTERLOCK OR ASTRAGAL:

SILL SPLICE ANCHORS LAYOUT @ INTERLOCK OR ASTRAGAL:

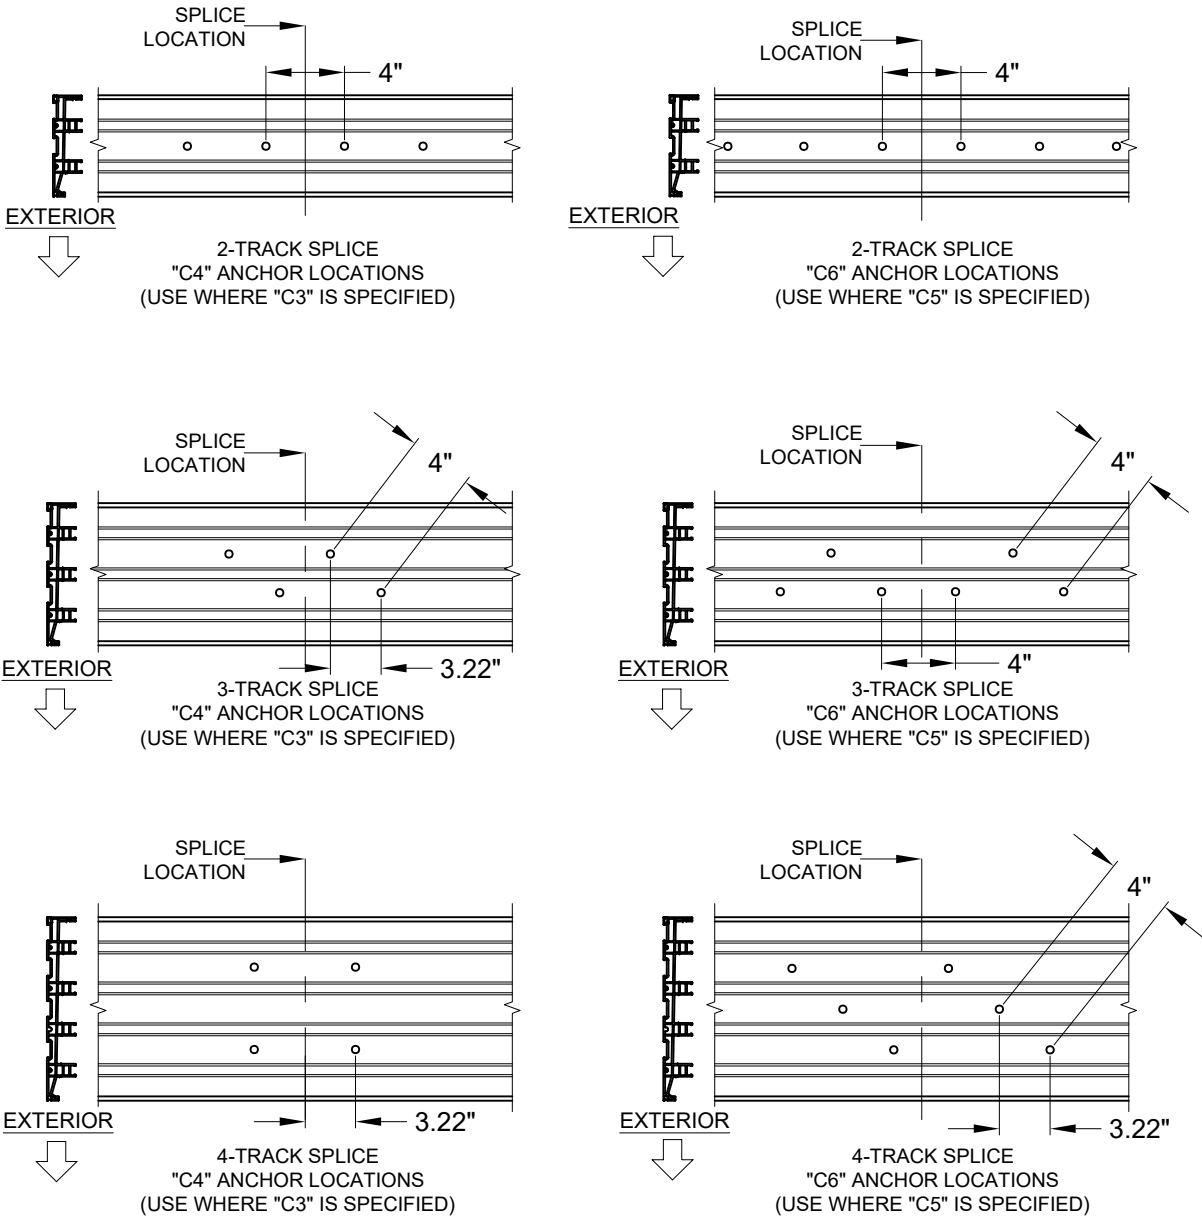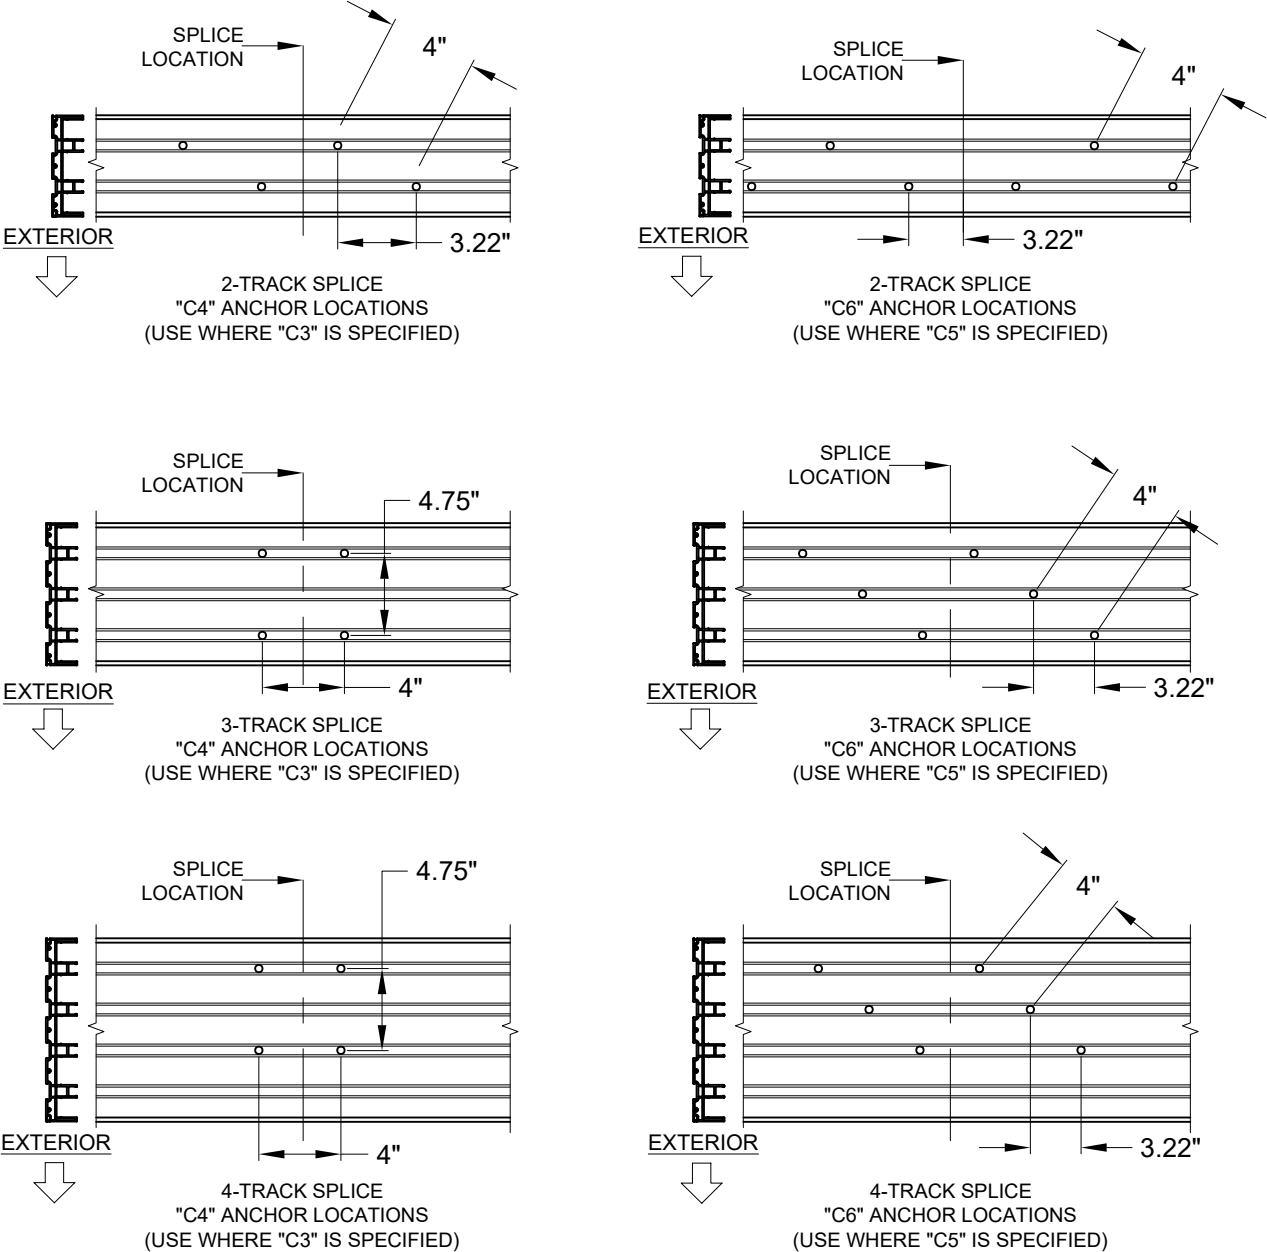

- NOTES:
- 1) ALL DIMENSIONS SHOWN ARE BASED ON MINIMUM ALLOWED.
 - 2) ABOVE FIGURES ARE FOR SPLICES OCCURRING AT THE ASTRAGAL OR INTERLOCK. FOR SPLICES OCCURRING INSIDE OF A POCKET, SEE THE EXAMPLE ON SHEET 9.
 - 3) TRACK-TO-TRACK DISTANCE IS 2.375" FOR ALL HEADS AND SILLS:
 - 4) POCKET WALL OR CAVITY IS NOT PART OF THIS APPROVAL AND IS TO BE DESIGNED BY OTHERS AND REVIEWED BY THE AUTHORITY HAVING JURISDICTION.

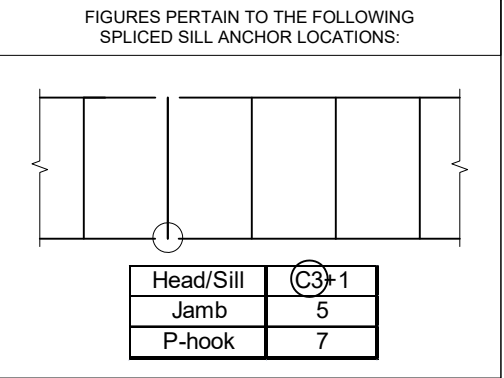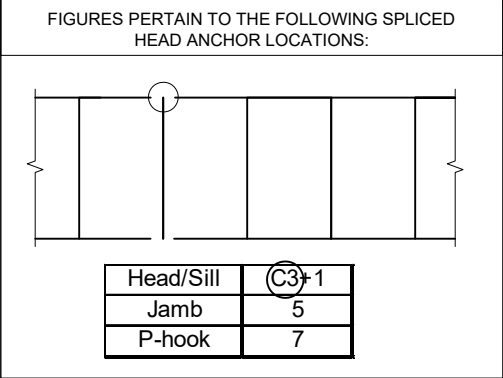

PREPARED BY A. LYNN MILLER
3400 PRECISION DRIVE
N. VENICE, FL 34275
(941) 480-1600

PGT WINDOWS and DOORS
3400 PRECISION DRIVE
N. VENICE, FL 34275
(941) 480-1600
REGISTRATION #29296

07/07/26
Date

JENS ROSOWSKI
Drawn By

VINYL SLIDING GLASS WINDOW
ANCHOR LAYOUTS

SGD5570-W

16 OF 21
DWG No.

SGD5570W-LM-HVHZ

Rev. #


Date


Rev.

ANTHONY LYNN MILLER
LICENSE
No. 58705
07/07/26
STATE OF FLORIDA
PROFESSIONAL ENGINEER
A. LYNN MILLER, P.E.
P.E.# 58705

HEADER BLOCK TO HEADER ATTACHMENT
TO PREVENT ANY EXTERIOR-OPERABLE
PANEL FROM DISLODGING TO THE
EXTERIOR, INSTALL ONE HEADER BLOCK
AT EACH INTERLOCK, ASTRAGAL AND
P-HOOK INTO THE EXTERIOR TRACK OF THE
HEADER. TRIM THE SCREW COVER AS
NEEDED. SEE SHEET 19 FOR INSTALLATION
DETAILS OF ADDITIONAL HEADER BLOCKS.

EXAMPLE: HEADER BLOCK PLACEMENT IN
3-PANEL CONFIGURATION, OTHERS SIMILAR.

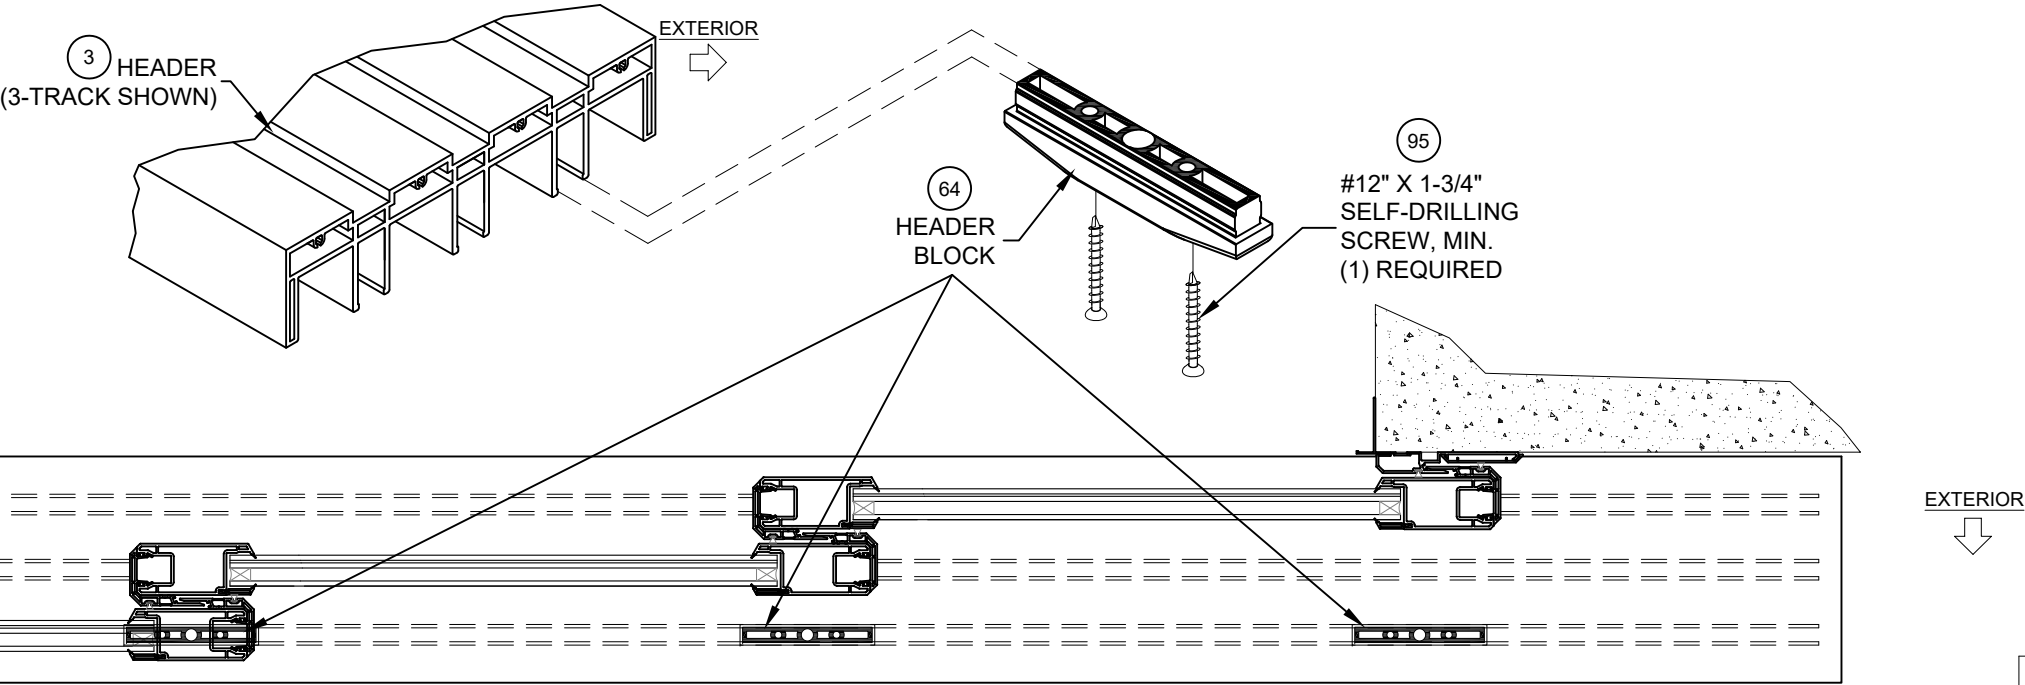


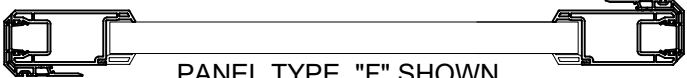
PANEL TYPES INTERIOR OR EXTERIOR GLAZED		PANEL'S RIGHT STILE TYPE									
		SINGLE INTERLOCK OUT	SINGLE INTERLOCK IN	FIXED STILE	LOCKSTILE W/ HANDLE	ASTRAGAL BOX OUT	ASTRAGAL BOX IN	OUTSIDE 90° ASTRAGAL RECEIVER	INSIDE 90° ASTRAGAL RECEIVER	OUTSIDE 135° ASTRAGAL RECEIVER	INSIDE 135° ASTRAGAL RECEIVER
PANEL'S LEFT STILE TYPE	SINGLE INTERLOCK OUT		<i>F</i>	<i>PP</i>	<i>K</i>	<i>L</i> (BOX OUT)	<i>L</i> (BOX IN)	<i>TC</i>	<i>TA</i>	<i>TV</i>	<i>TW</i>
	SINGLE INTERLOCK IN	<i>B</i>	<i>E</i>	<i>P</i>	<i>A</i>	<i>C</i> (BOX OUT)	<i>C</i> (BOX IN)	<i>SC</i>	<i>SA</i>	<i>SV</i>	<i>SW</i>
	FIXED STILE	<i>RR</i>	<i>R</i>			<i>S</i> (BOX OUT)	<i>S</i> (BOX IN)	<i>FC</i>	<i>FD</i>	<i>FV</i>	<i>FW</i>
	LOCKSTILE W/ HANDLE	<i>D</i>	<i>M</i>			<i>J</i> (BOX OUT)	<i>J</i> (BOX IN)				
	ASTRAGAL BOX OUT	<i>LR</i> (BOX OUT)		<i>T</i> (BOX OUT)	<i>U</i> (BOX OUT)	 LEFT PANEL STILE PANEL TYPE "F" SHOWN. RIGHT PANEL STILE					
	ASTRAGAL BOX IN		<i>N</i> (BOX IN)	<i>T</i> (BOX IN)	<i>U</i> (BOX IN)						
	OUT. 90° ASTRAGAL RECEIVER	<i>CT</i>	<i>CS</i>	<i>CF</i>							
	IN. 90° ASTRAGAL RECEIVER	<i>AT</i>	<i>AS</i>	<i>DF</i>							
	OUT. 135° ASTRAGAL RECEIVER	<i>VT</i>	<i>VS</i>	<i>VF</i>							
	IN. 135° ASTRAGAL RECEIVER	<i>WT</i>	<i>WS</i>	<i>WF</i>							

PANEL NOTES:


- 1) SEE DP/ANCHOR TABLES 1 & 2, SHEETS 7-8 FOR PANEL SIZES & DESIGN PRESSURE.
- 2) PANEL TYPES NOT SHOWN ARE NOT REQUIRED FOR ANY CONFIGURATIONS AND ARE NOT AVAILABLE.
- 3) MAXIMUM NOMINAL PANEL WIDTH FOR ALL PANEL CONFIGURATIONS IS 60".
- 4) PANEL TYPE MAY BE EITHER EXTERIOR (STANDARD) OR INTERIOR GLAZED, BOTH TYPES QUALIFIED BY THIS APPROVAL, SEE DETAILS SHEET 10.

PREPARED BY A. LYNN MILLER 3400 PRECISION DRIVE N. VENICE, FL 34275 (941) 480-1600		COPYRIGHT © 2026 PGT INDUSTRIES, LLC LIMITED LICENSE TO MAKE COPIES FOR PERMITTING.		07/07/26		JENS ROSOWSKI		SGD5570W-LM-HVHZ	
PGT [®] WINDOWS and DOORS 3400 PRECISION DRIVE N. VENICE, FL 34275 (941) 480-1600		REGISTRATION #29296		VINYL SLIDING GLASS WINDOW		HEADER BLOCK INSTALLATION		17 OF 21	
				Title		Desc.		Series	
								SGD5570-W	

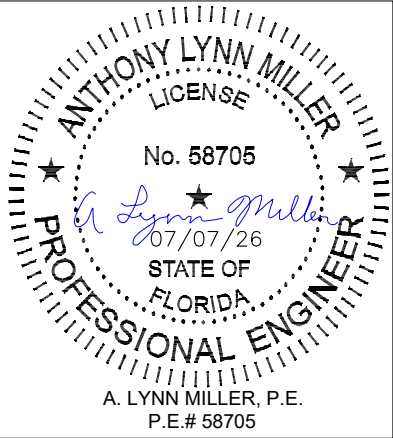


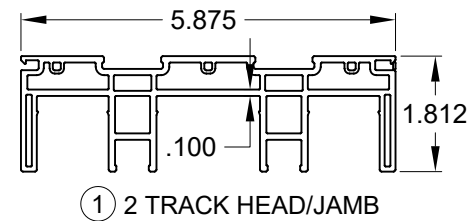


① 2 TRACK HEAD/JAMB

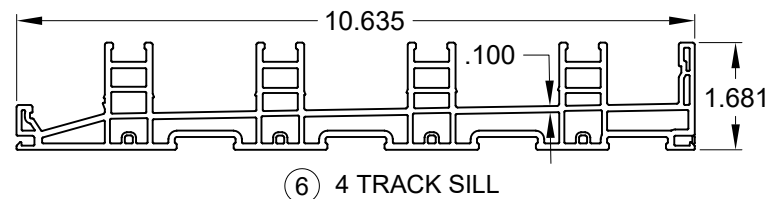


⑥ 4 TRACK SILL

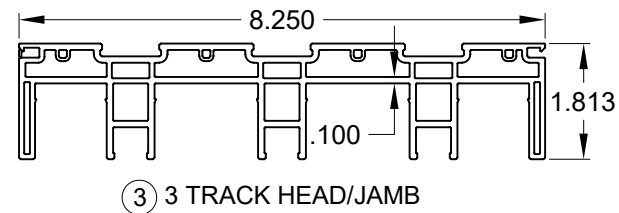


③ 3 TRACK HEAD/JAMB

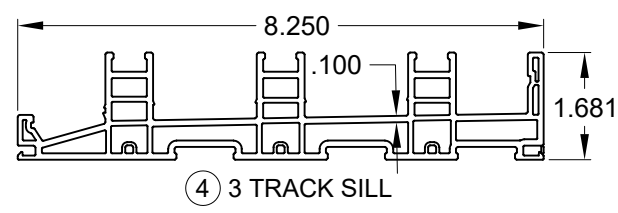


④ 3 TRACK SILL

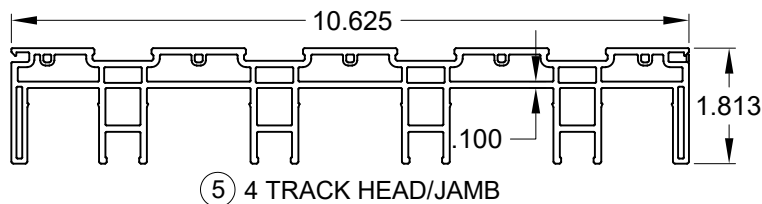


⑤ 4 TRACK HEAD/JAMB

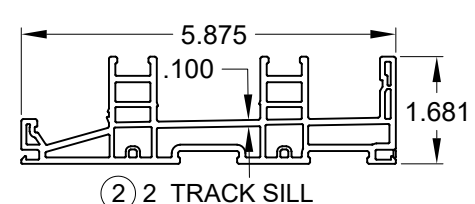


② 2 TRACK SILL

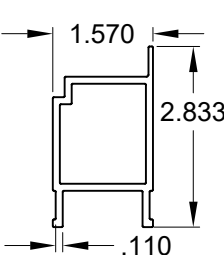


②⑤ TOP, BOTTOM AND STILE REINFORCEMENT

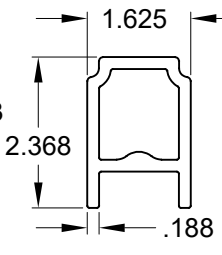


②⑥ TOP, BOTTOM AND STILE COMPOSITE REINFORCEMENT

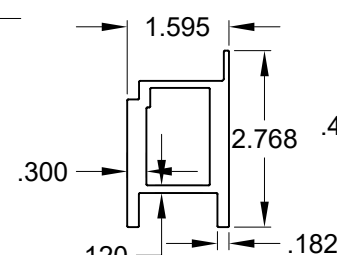


②⑦ INTERLOCK .300 REINFORCEMENT, STANDARD

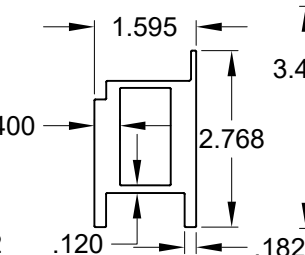


②⑧ INTERLOCK .400 REINFORCEMENT, HEAVY-DUTY

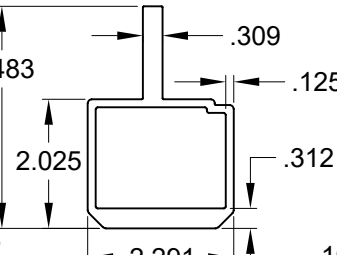


②⑨ ASTRAGAL REINFORCEMENT

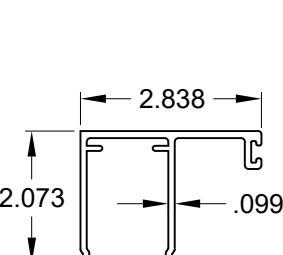


③④ INTERIOR JAMB COVER

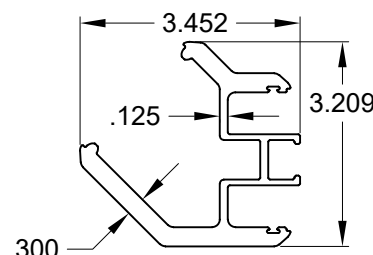


③⑤ 135° CORNER ASTRAGAL

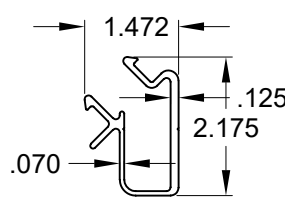


③⑥ 135° CORNER PASSIVE MOUNT

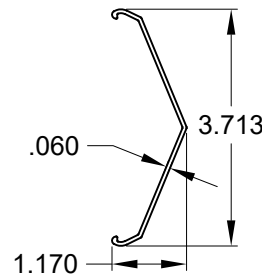


③⑦ 135° CORNER ASTRAGAL CAP, EXTERIOR

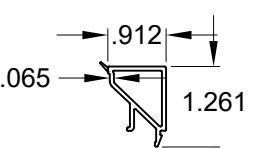


⑧① 7/16" SQUARE BEAD

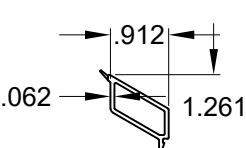


⑧② 7/16" BEVELED BEAD

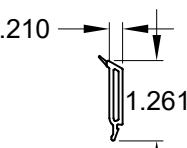


⑧③ 1-1/16" BEVELED BEAD

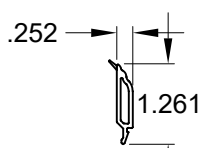


⑧④ 1-1/16" OGEE BEAD

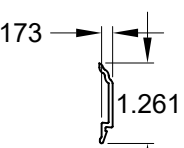


⑧⑤ 1-3/16" OGEE BEAD

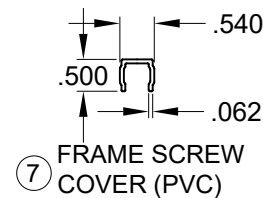


⑦ FRAME SCREW COVER (PVC)

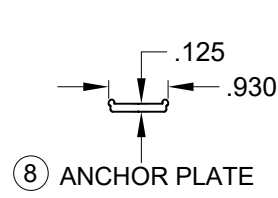


⑧ ANCHOR PLATE

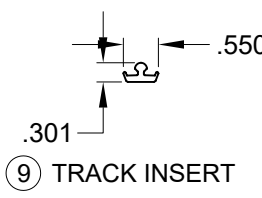


⑨ TRACK INSERT

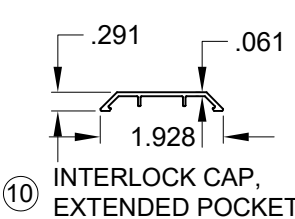


⑩ INTERLOCK CAP, EXTENDED POCKET

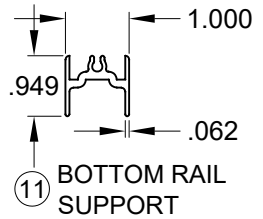


⑪ BOTTOM RAIL SUPPORT

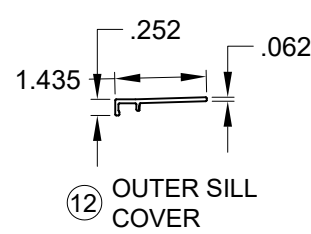


⑫ OUTER SILL COVER

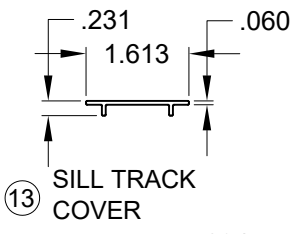


⑬ SILL TRACK COVER

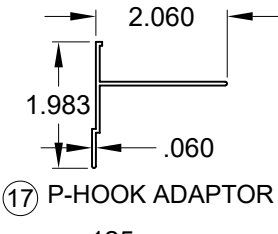


⑬ P-HOOK ADAPTOR

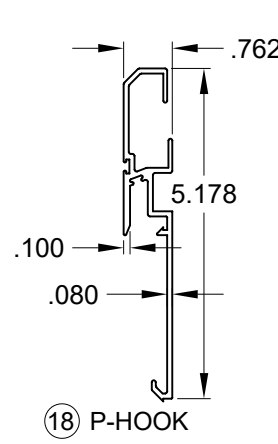


⑬ P-HOOK

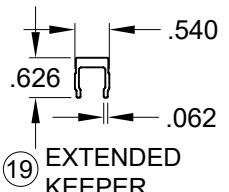


⑬ EXTENDED KEEPER

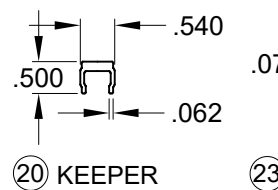


⑬ KEEPER

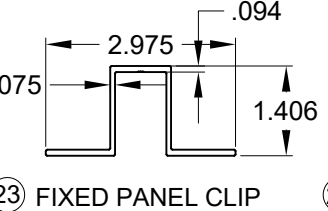


⑬ FIXED PANEL CLIP

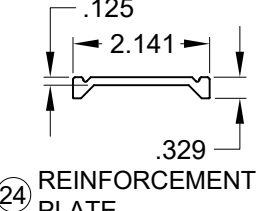


⑬ REINFORCEMENT PLATE

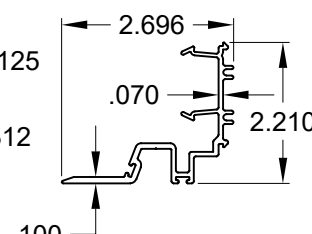


⑬ EXTENDED POCKET INTERLOCK ADAPTER

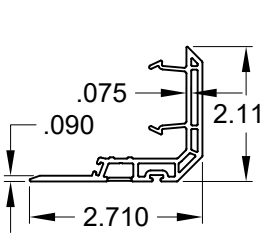


⑬ INTERLOCK ADAPTER

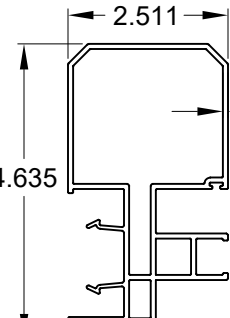


⑬ ASTRAGAL ADD-ON

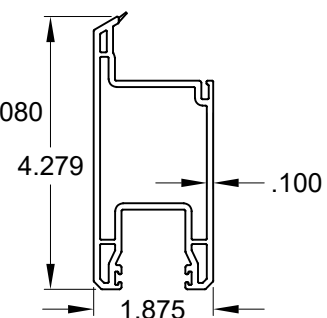


⑬ PANEL STILE, TOP AND BOTTOM RAIL

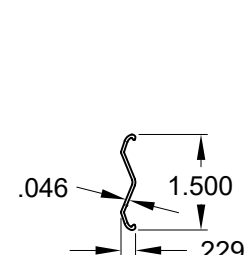


⑬ 135° CORNER ASTRAGAL CAP, INTERIOR

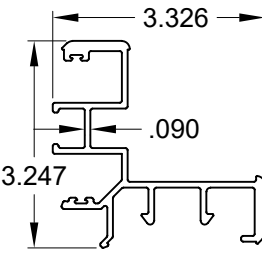

⑬ 90° CORNER ASTRAGAL

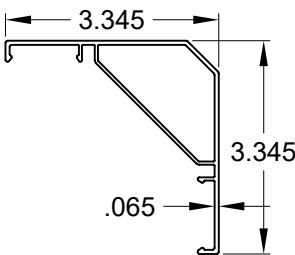

⑬ 90° CORNER ASTRAGAL CAP, EXTERIOR

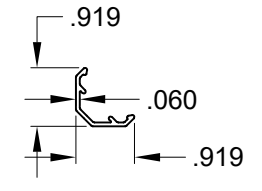




⑬ 90° CORNER ASTRAGAL CAP, INTERIOR

NOTES:

- 1) SEE SHEET 4 FOR SILL RISERS.
- 2) SEE SHEET 20 FOR SCREEN PARTS.
- 3) ALL DIMENSIONS IN INCHES.

PREPARED BY A. LYNN MILLER 3400 PRECISION DRIVE N. VENICE, FL 34275 (941) 480-1600		COPYRIGHT © 2026 PGT INDUSTRIES, LLC LIMITED LICENSE TO MAKE COPIES FOR PERMITTING.		Date	07/07/26
PGT [®] WINDOWS and DOORS 3400 PRECISION DRIVE N. VENICE, FL 34275 (941) 480-1600 REGISTRATION #29296		VINYL SLIDING GLASS WINDOW EXTRUSIONS		Drawn By	JENS ROSOWSKI
Sheet		18 OF 21		DWG No.	SGD5570W-LM-HVHZ
Series		SGD5570-W			

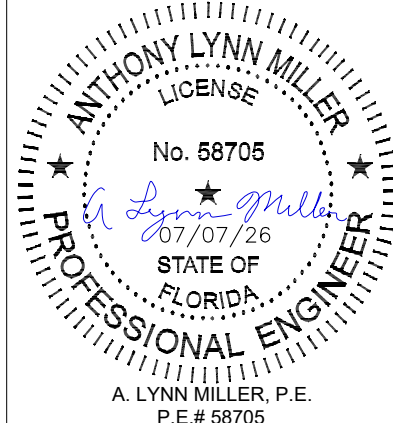

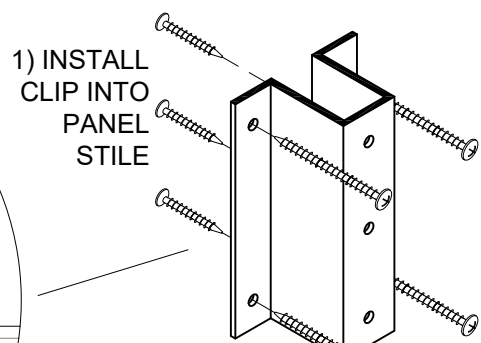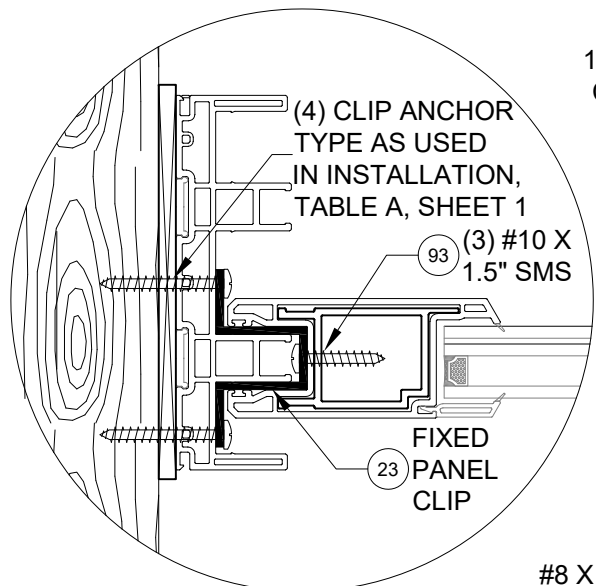


1) INSTALL CLIP INTO PANEL STILE


2) INSTALL CLIP INTO FRAME JAMB & SUBSTRATE, USING 4 INSTALLATION ANCHORS, SEE TABLE 1

HEADER BLOCK TO HEAD ATTACHMENT

INSTALL ONE BLOCK AT EACH INTERLOCK. AT ASTRAGAL, INSTALL ONE BLOCK THAT SPANS BOTH PANELS.

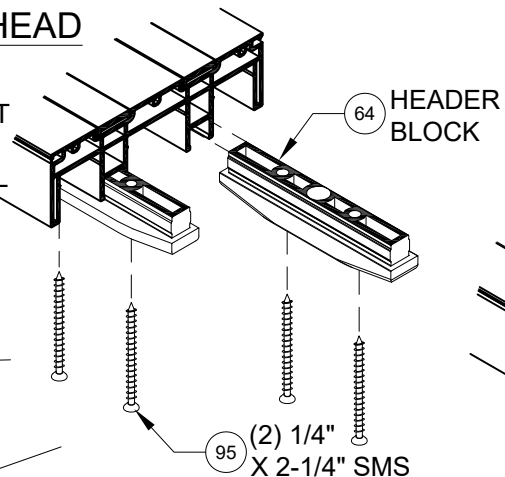

JAMB TO HEAD ASSEMBLY

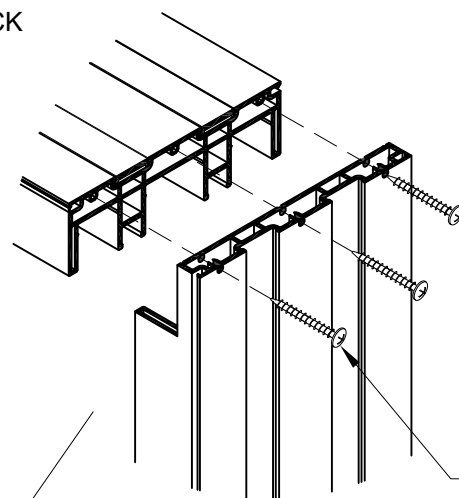

NOTES

1) DETAILS APPLY TO 2, 3 AND 4 TRACK CONFIGURATIONS.


2) SEE SHEETS 11-16 FOR ANCHOR LOCATION & SPACING.

3) SEE TABLES 1 & 2 FOR REINFORCEMENT REQUIREMENTS.


4) CONTINUOUS ANCHOR PLATE, ITEM #8, IS REQUIRED AT ALL FRAME ANCHOR LOCATIONS.

23 **FIXED PANEL CLIP**

INSTALL ONE CLIP AT THE MIDSPAN OF EACH FIXED PANEL-TO-FRAME JAMB LOCATION.


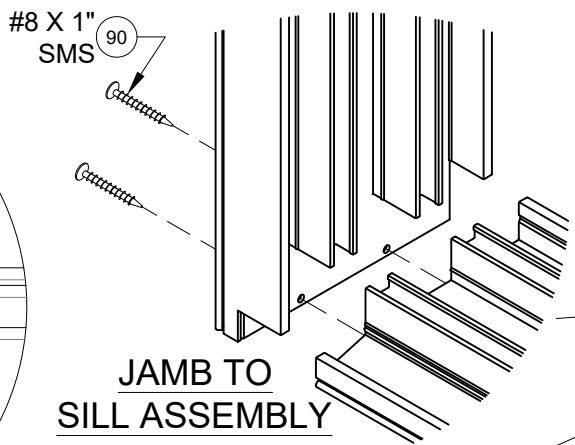


JAMB TO SILL ASSEMBLY

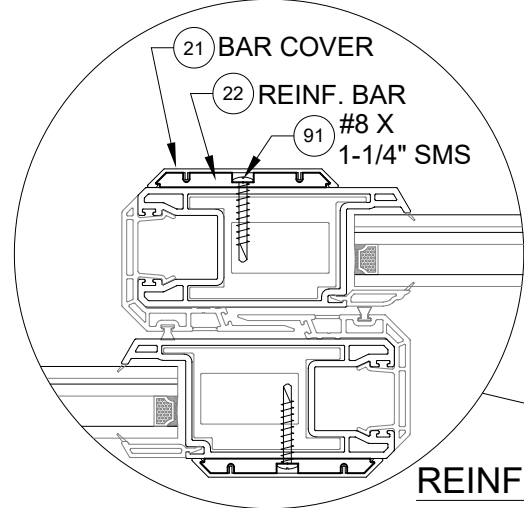


REINFORCEMENT PLATE

ATTACH WITH #8 X 1-1/4" @ 34-1/2" MAX O.C.

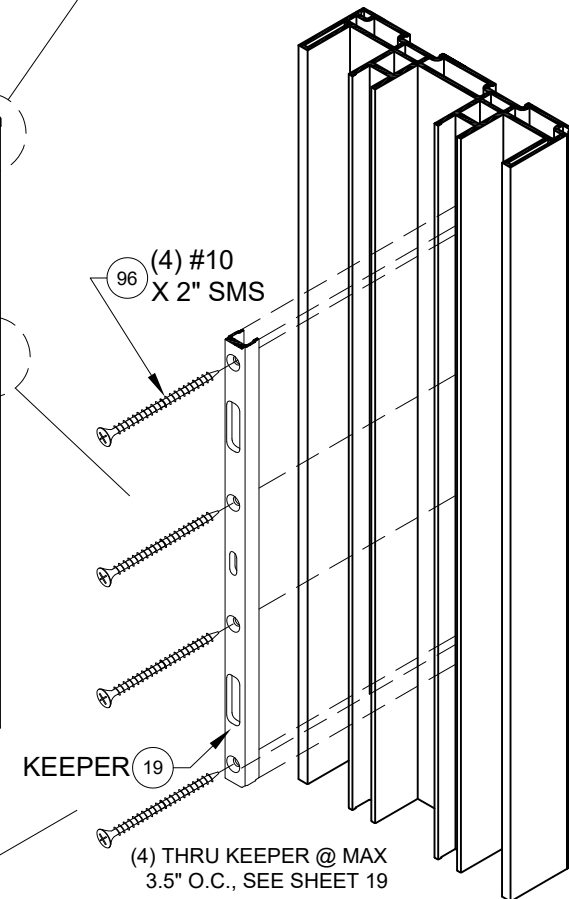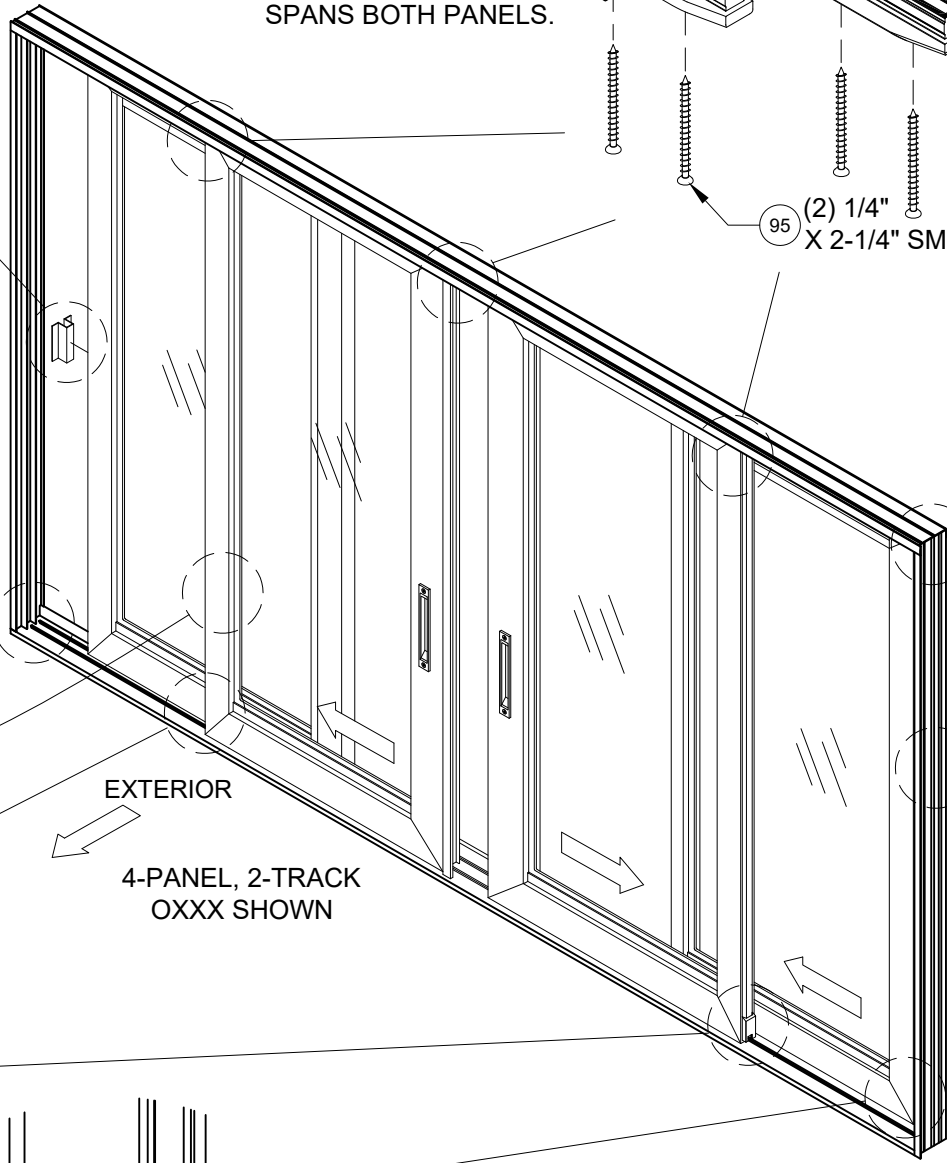

KEEPER TO JAMB ATTACHMENT

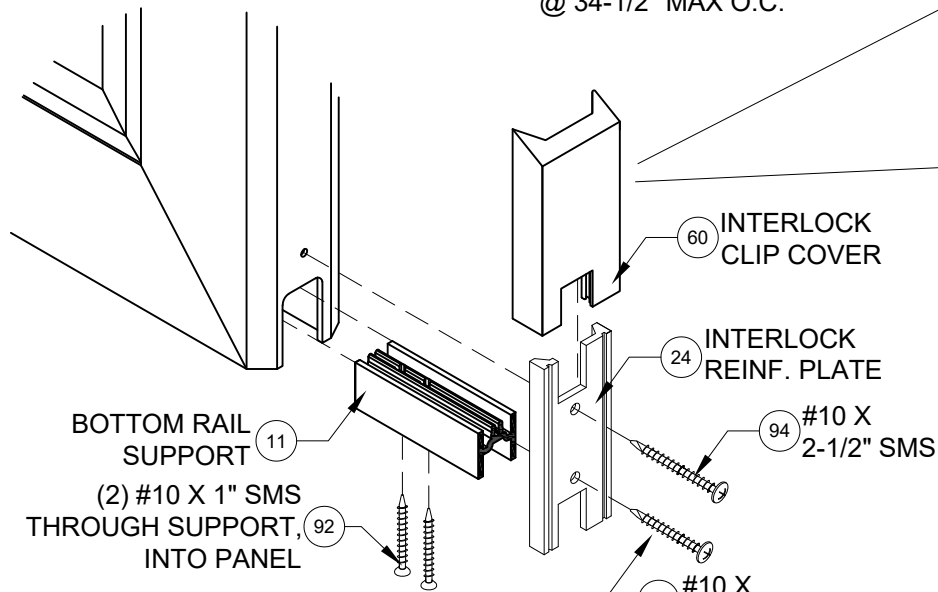


INTERLOCK SILL RETAINER CLIP ATTACHMENT

INSTALL ONE ASSEMBLY AT EACH INTERLOCK


PANEL ASSEMBLY

ALL PANEL CORNERS WELDED, NO ASSEMBLY FASTENERS

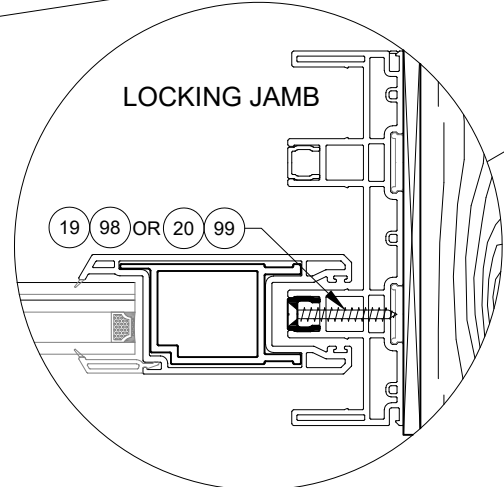

LOCKING JAMB

PREPARED BY A. LYNN MILLER 3400 PRECISION DRIVE N. VENICE, FL 34275 (941) 480-1600		COPYRIGHT © 2026 PGT INDUSTRIES, LLC LIMITED LICENSE TO MAKE COPIES FOR PERMITTING.	
PGT [®] WINDOWS and DOORS		REGISTRATION #29296	
3400 PRECISION DRIVE N. VENICE, FL 34275 (941) 480-1600		VINYL SLIDING GLASS WINDOW	
ASSEMBLY		JENS ROSOWSKI	
SGD5570-W		19 OF 21	
SGD5570-W-LM-HVHZ		07/07/26	

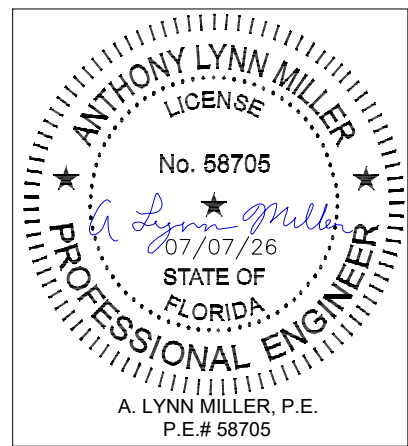

BOX SCREEN DETAILS:

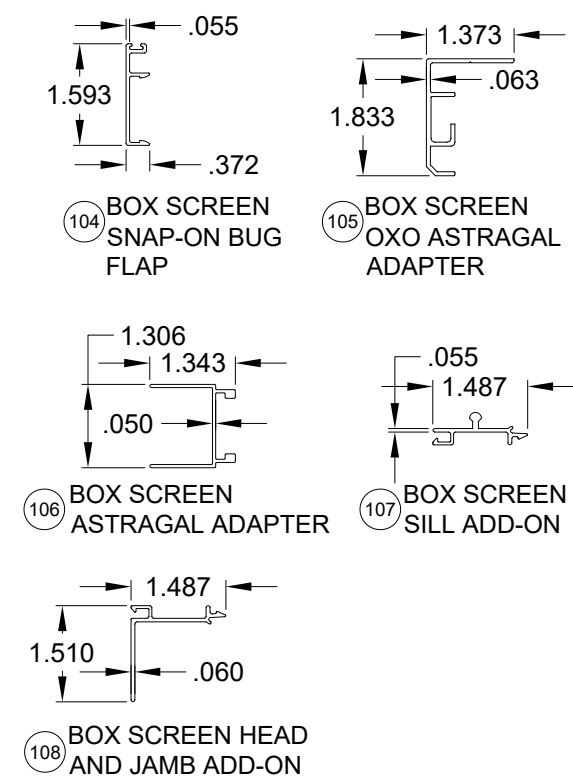
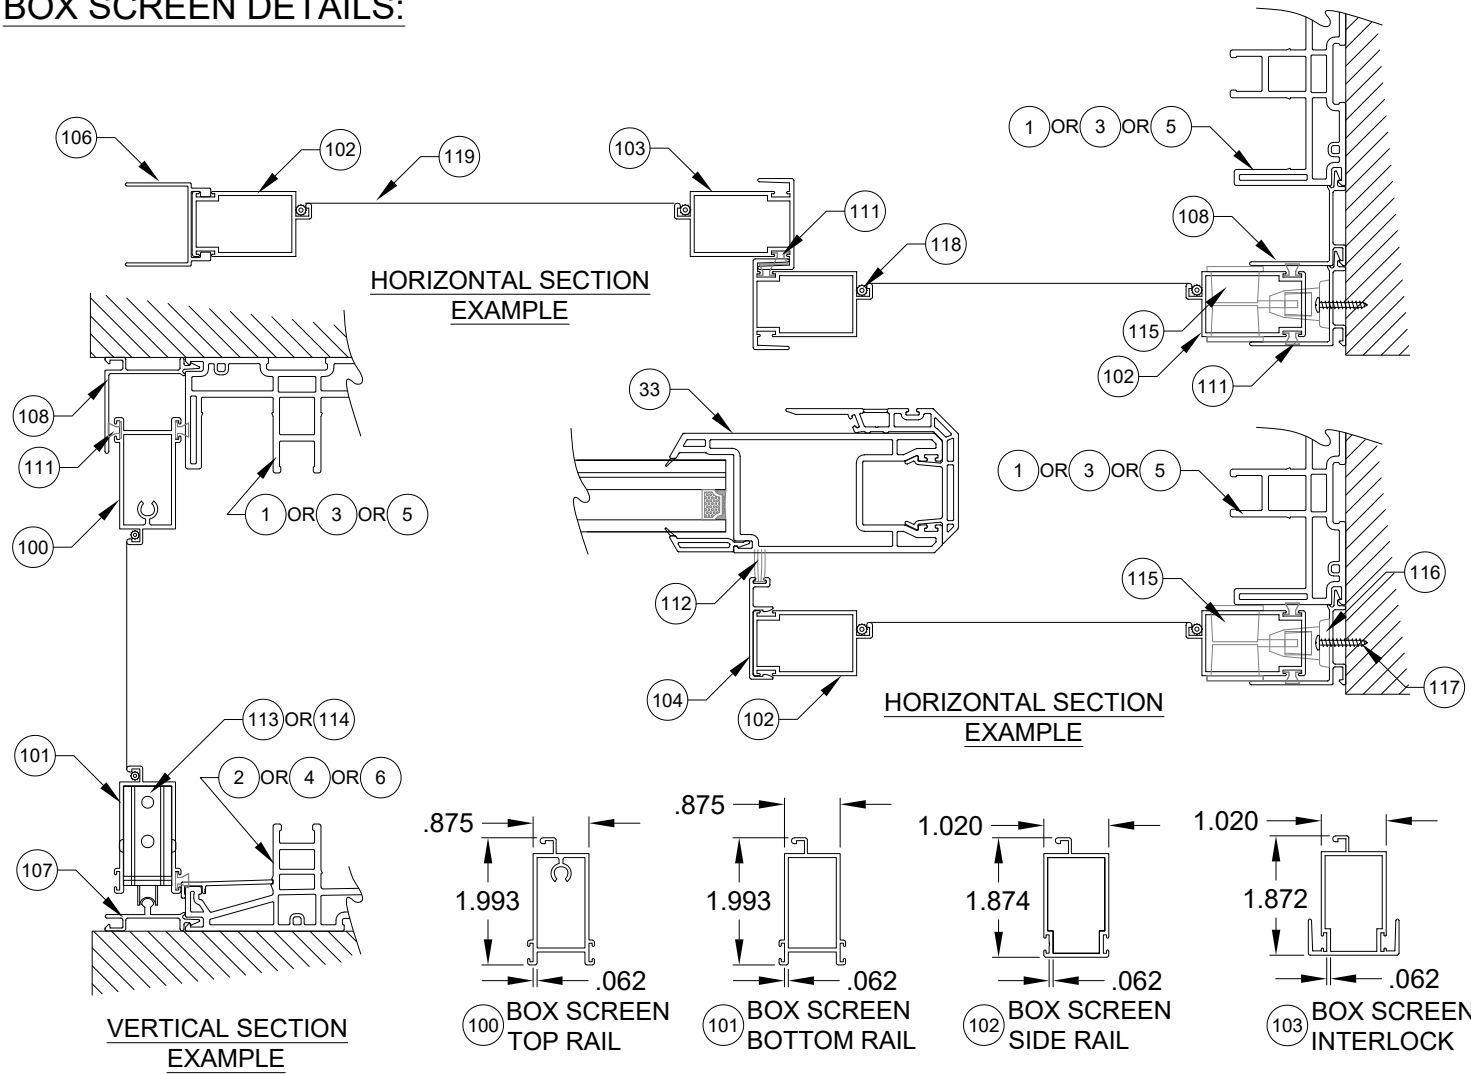


TABLE C: BOX SCREEN

#	Part #	Description	Material
100	12256	Box Screen Top Rail	6063 T5 Al
101	12257	Box Screen Bottom Rail	6063 T5 Al
102	12258	Box Screen Side Rail	6063 T5 Al
103	64428	Box Screen Interlock	6063 T6 Al
104	17347A	Box Screen Snap-on Bug Flap	6063 T6 Al
105	64345	Box Screen OXO Astragal Adapter	6063 T6 Al
106	17349	Box Screen Astragal Adapter	6063 T5 Al
107	19039	Box Screen Frame Sill Add-on	6063 T6 Al
108	19038	Box Screen Head/Jamb Add-on	6063 T6 Al
109	720X1X	#14-20 x 1" MS @ Top Rail	SS
110	720X112X	#14-20 x 1-1/2" MS @ Bottom Rail	SS
111	71793G	Wstp, .270" x .150" - Fin Seal	
112	61805K	Wstp, .187" x .500" @ Bug Flap	
113	7SR4Z	Standard Roller	Nylon
114	7SR4X	HD Roller	SS
115	varies	Screen Locking Hardware	Steel
116	419053	Screen Keeper	Steel
117	76X1PPA	#6 x 1" Ph. PH SMS	Steel
118	1692/3/4	Screen Spline - .150" & .165"	Vinyl
119	1816C20	Screen Cloth	Fiberglass

STANDARD SCREEN DETAILS:

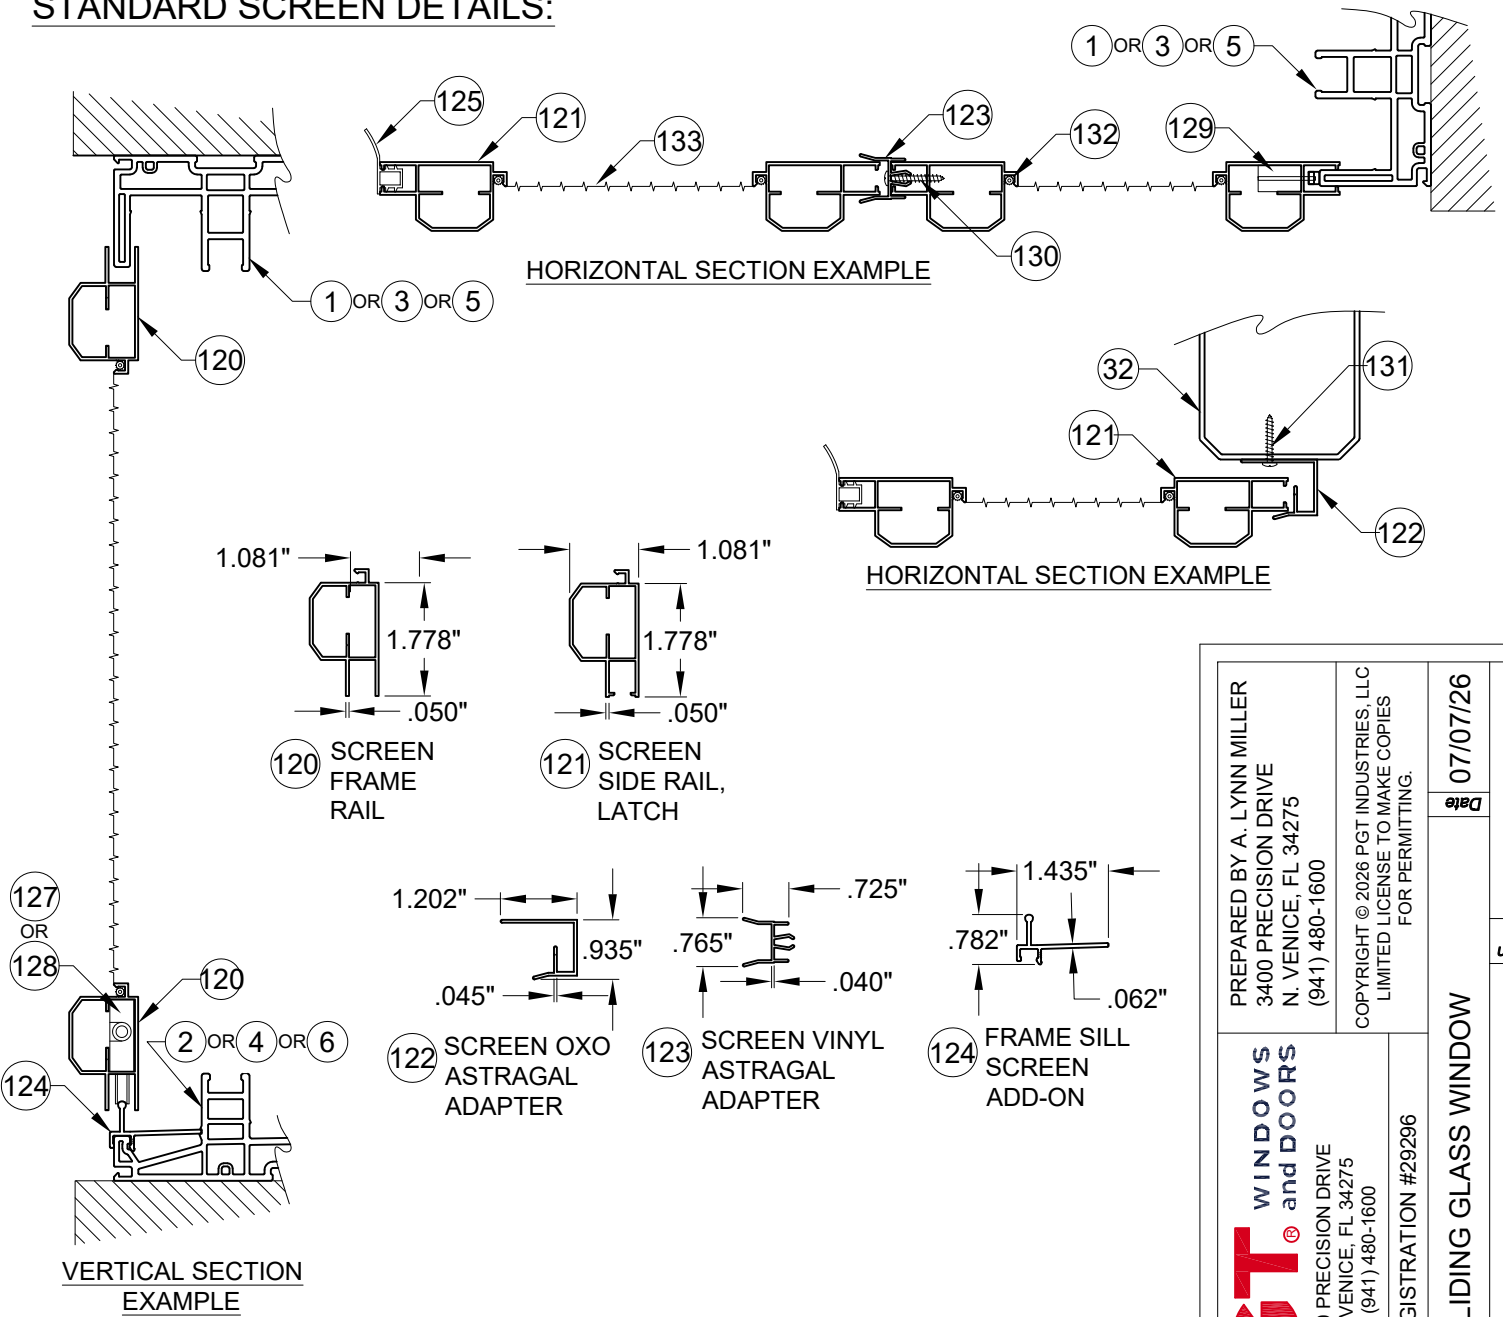


TABLE D: STANDARD SCREEN

#	Part #	Description	Material
120	12033	Screen Frame Rail	6063 T5 Al
121	12026A	Screen Frame - Side Rail (Latch)	6063 T5 Al
122	17363	Screen OXO Astragal Adapter	6063 T6 Al
123	4853K	Screen Vinyl Astragal Adapter	Rigid PVC
124	19012B	Frame Sill Screen Add-on	6063 T6 Al
125	6FP95K	Bug Flap, 85 +/- 5 duro.	Vinyl
126	78X12PPSATS	#8 x 1-1/2" Ph. PH SMS (Assembly)	SS
127	712027	Corner Key Wheel Assembly (Standard)	Nylon
128	712027SS	Corner Key Wheel Assembly (HD)	SS
129	varies	Screen Locking Hardware	Steel
130	710X34PPSDAX	#10 x 3/4" Ph. PH SMS @ Screen Ast.	SS
131	78X12PPSMSX	#8 x 1/2" Ph. PH SMS @ Door Ast.	SS
132	1692/3/4	Screen Spline - .145"	Vinyl
133	1816C20	Screen Cloth	Fiberglass

PREPARED BY A. LYNN MILLER
3400 PRECISION DRIVE
N. VENICE, FL 34275
(941) 480-1600

PGT WINDOWS and DOORS
3400 PRECISION DRIVE
N. VENICE, FL 34275
(941) 480-1600
REGISTRATION #29296

DATE: 07/07/26
DRAWN BY: JENS ROSOWSKI
DWG NO: 20 OF 21
SHEET: 20 OF 21

VINYL SLIDING GLASS WINDOW
SCREEN DETAILS
SGD5570-W

ANTHONY LYNN MILLER
LICENSE
No. 58705
07/07/26
STATE OF FLORIDA
PROFESSIONAL ENGINEER
A. LYNN MILLER, P.E.
P.E.# 58705

TABLE E:

#	Part #	Description	Material
1	19001	2-Track Head/Jamb	Rigid PVC
2	19002	2-Track Sill	Rigid PVC
3	19025	3-Track Head/Jamb	Rigid PVC
4	19026	3-Track Sill	Rigid PVC
5	19027	4-Track Head/Jamb	Rigid PVC
6	19028	4-Track Sill	Rigid PVC
7	19009	Frame Screw Cover	Rigid PVC
8	19031	Anchor Plate	6063-T6 Alum.
9	19007	Track Insert	6063-T6 Alum.
10	19084	Interlock Cap - Extended Pocket	Rigid PVC
11	19036	Bottom Rail Support	6063-T6 Alum.
12	19006A	Outer Sill Cover	6063-T6 Alum.
13	19011	Sill Track Cover	Rigid PVC
17	19032	P-Hook Adapter	6063-T6 Alum.
18	19020	P-Hook	6063-T6 Alum.
19	19047M	Extended Keeper	6063-T6 Alum.
20	19029M	Keeper	6063-T6 Alum.
23	19037M	Fixed Panel Clip	6063-T6 Alum.
24	19035M	Reinforcement Plate	6063-T6 Alum.
25	19017M	Top Rail, Bottom Rail and Lockstile Reinforcement	6005-T5 Alum.
26	19046		Composite
27	19018M	Interlock .300 Reinforcement, Std.	6005-T5 Alum.
28	19013M	Interlock .400 Reinforcement, HD	6005-T5 Alum.
29	19019M	Astragal Reinforcement	6005-T5 Alum.
30	19083	Extended Pocket Interlock Adaptor	6063-T6 Alum.
31	19005	Interlock Adaptor	Rigid PVC
32	19008	Astragal Add-on	Rigid PVC
33	19004	Panel Stile, Top/Bottom Rail	Rigid PVC
34	19040	Interior Jamb Cover	6063-T6 Alum.
35	19076	135° Corner Astragal	6063-T6 Alum.
36	19077	135° Corner Astragal Passive Mount	6063-T6 Alum.
37	19079	135° Corner Astragal Cap - Ext.	Rigid PVC
38	19080	135° Corner Astragal Cap - Int.	Rigid PVC
39	19078	90° Corner Astragal	6063-T6 Alum.
40	19081	90° Corner Astragal Cap - Ext.	Rigid PVC
41	19082	90° Corner Astragal Cap - Int.	Rigid PVC
42	19085	Sill Riser - (2-1/2")	6063-T6 Alum.
43	19022A	Sill Riser - (3-1/2")	6063-T6 Alum.
44	19023A	Sill Riser - (4-1/16")	6063-T6 Alum.
45	19024A	Sill Riser - (4-5/8")	6063-T6 Alum.
50	718609W	.187" x .320" Finseal (Stile)	
51	71695K	1-1/2" x 1" x 3/4" Fin Seal Dust Plug	
52	71696	Dust Plug	
60	419041	Interlock Clip Cover	PVC
61	78153X	Tandem Roller Assembly	SS
62	78153N	Tandem Roller Assembly	Nylon
63	78X75FPTX	#8 x 3/4" Ph. FH SMS @ Roller & Reinf.	SS

#	Part #	Description	Material
64	419042	Frame Header Block	Nylon
65	48052	Roller Adj. Hole Plug	PVC
66	44385	4 Hole Bumper Stop	PVC
67	76X114FPTX	#6 x 1-1/4" Ph. FH SMS @Bumper Stop	SS
68	71696G	Sill Plug	PVC
69	78185X	Gemini Mortise Lock w/long Trim plate	Steel/SS
70	71032X1FPFX	10-32 x 1" Ph.FH MS @ Lock	SS
71	varies	Handle Kit	Cast Zinc
72	19054	Interlock Retainer Clip	Nylon
75		IG Spacer	
79		Dow 791, 983, 995 or GE-7700 Backbedding	Silicone
80	19090	7/16" Square Bead	Rigid PVC
81		7/16" Beveled Bead	Rigid PVC
82	19044	1-1/16" Beveled Bead	Rigid PVC
83	19045	1-1/16" Ogee Bead	Rigid PVC
84	19016	1-3/16" Ogee Bead	Rigid PVC
85	71725K	Setting Block 1/2" x 4" x 1/16", 85 +/- 5 duro.	Neoprene
86	71726K	Setting Block 1" x 4" x 1/16", 85 +/- 5 duro.	Neoprene
90	781PSTX	#8 x 1" Ph. PH SMS @ Frame Assembly	SS
91	78X114PHPT410X	#8 x 1-1/4" Ph. PH SMS @ Reinf. Bar	SS
92	710X1PHPT18-8X	#10 x 1" Ph. PH SMS @ Rail Support	SS
93	710X115PPX	#10 x 1-1/2" Ph. PH SMS @ Fxd. Pnl. Clip	SS
94	710X2.5PHPT18-8X	#10 x 2-1/2" Ph. PH SMS @ Reinf. Plate/Ast.	SS
95	71420X2.25FPFX	#12 x 2-1/4" Ph. PH SMS @ Hdr. Block	SS
96	710X1.75PPX	#10 x 1-3/4" Ph. FH SMS @ Ast. Mount	SS
97	710X34PPX	#10 x 3/4" Ph. PH SMS @ Ext. Pkt. Int.	SS
98	131001	#10 x 2-1/2" Ph. FH SDS, 4 @ Keeper	SS
99	710X2PPX	#10 x 2" Ph. FH SMS, 4 @ Keeper	SS
121	78217	Fixed Panel Adjuster	

PGT®

WINDOWS and DOORS

3400 PRECISION DRIVE
N. VENICE, FL 34275
(941) 480-1600

REGISTRATION #29296

PREPARED BY A. LYNN MILLER
3400 PRECISION DRIVE
N. VENICE, FL 34275
(941) 480-1600

COPYRIGHT © 2026 PGT INDUSTRIES, LLC
LIMITED LICENSE TO MAKE COPIES
FOR PERMITTING.

VINYL SLIDING GLASS WINDOW

BOM

SGD5570-W

07/07/26

JENS ROSOWSKI

SGD5570-W-LM-HVHZ

ANTHONY LYNN MILLER
LICENSE
No. 58705
07/07/26
STATE OF FLORIDA
A. LYNN MILLER, P.E.
P.E.# 58705