

\\F:\FORCE 12\2023 FLORIDA BUILDING CODE - MIAMI DADE. (FBC HVHZ)\SERIES 500\F12-SERIES 500 PLUS-S-STRAP & BUCKLE 2-27-24.dwg, 2/28/2024 8:06:45 AM, DWG TO PDF.pc3

FORCE 12 PLUS HVHZ

FLEXIBLE WIND ABATEMENT SCREEN SYSTEM

GENERAL NOTES

1. THIS PRODUCT IS DESIGNED TO MEET THE REQUIREMENTS OF FLORIDA BUILDING CODE 2023 8TH EDITION.
2. PRODUCT MEETS ASCE 7-22 REQUIREMENTS.
3. GLASS SEPARATION WILL BE REQUIRED (SEE TABLE 3 SHEET 15).
4. WOOD FRAMING MEMBERS BY OTHERS, MUST BE ANCHORED PROPERLY TO TRANSFER LOADS TO THE STRUCTURE. WOOD FRAMING MEMBERS SHALL BE "SOUTHERN PINE" WITH G=0.55 OR GREATER DENSITY.
5. PRODUCT ANCHORS SHALL BE AS LISTED AND SPACED AS SHOWN ON DETAILS. ANCHOR EMBEDMENT TO BASE MATERIAL SHALL BE BEYOND WALL DRESSING OR STUCCO.
6. DESIGN PRESSURE RATING: SEE CHART BELOW.
7. THE DETAILS AND SPECIFICATIONS SHOWN HEREIN REPRESENT THE PRODUCT TESTED FOR IMPACT, CYCLIC, AND UNIFORM STATIC AIR PRESSURE TESTING IN CONFORMANCE WITH MIAMI-DADE COUNTY PROTOCOLS TAS-201, 203 & 202. REFERENCE NATIONAL CERTIFIED TESTING LABORATORIES REPORT NCTL 210-2310-1,2,3

HURRICANE SCREEN CONSTRUCTION (COMMON TO ALL CONDITIONS)

SCREEN & SCREEN TRACK CONSTRUCTION:

SCREEN:

THE SCREEN IS MANUFACTURED FROM A WOVEN POLYPROPYLENE MONOFILAMENT GEOTEXTILE FABRIC

SCREEN CONFIGURATION:

THE SCREEN IS MANUFACTURED IN (3) STYLES, VERTICAL SEAM, HORIZONTAL SEAM & NON-SEALED OVERLAPPED FABRIC PANELS. THE MAXIMUM PANEL HEIGHT IS 12'-0".


THE SCREEN IS MANUFACTURED FROM A WOVEN POLYPROPYLENE MONOFILAMENT GEOTEXTILE FABRIC WITH INDIVIDUAL FILAMENTS WOVEN INTO A BASKET WEAVE NETWORK AND CALENDERED SUCH THAT THE FILAMENTS RETAIN DIMENSIONAL STABILITY RELATIVE TO EACH OTHER.

SCREEN TRACK:


THE SCREEN TRACK IS EXTRUDED FROM 6063-T6 ALUMINUM.

DESIGN PRESSURE RATING


POSITIVE	+ 60.0 psf
NEGATIVE	- 60.0 psf

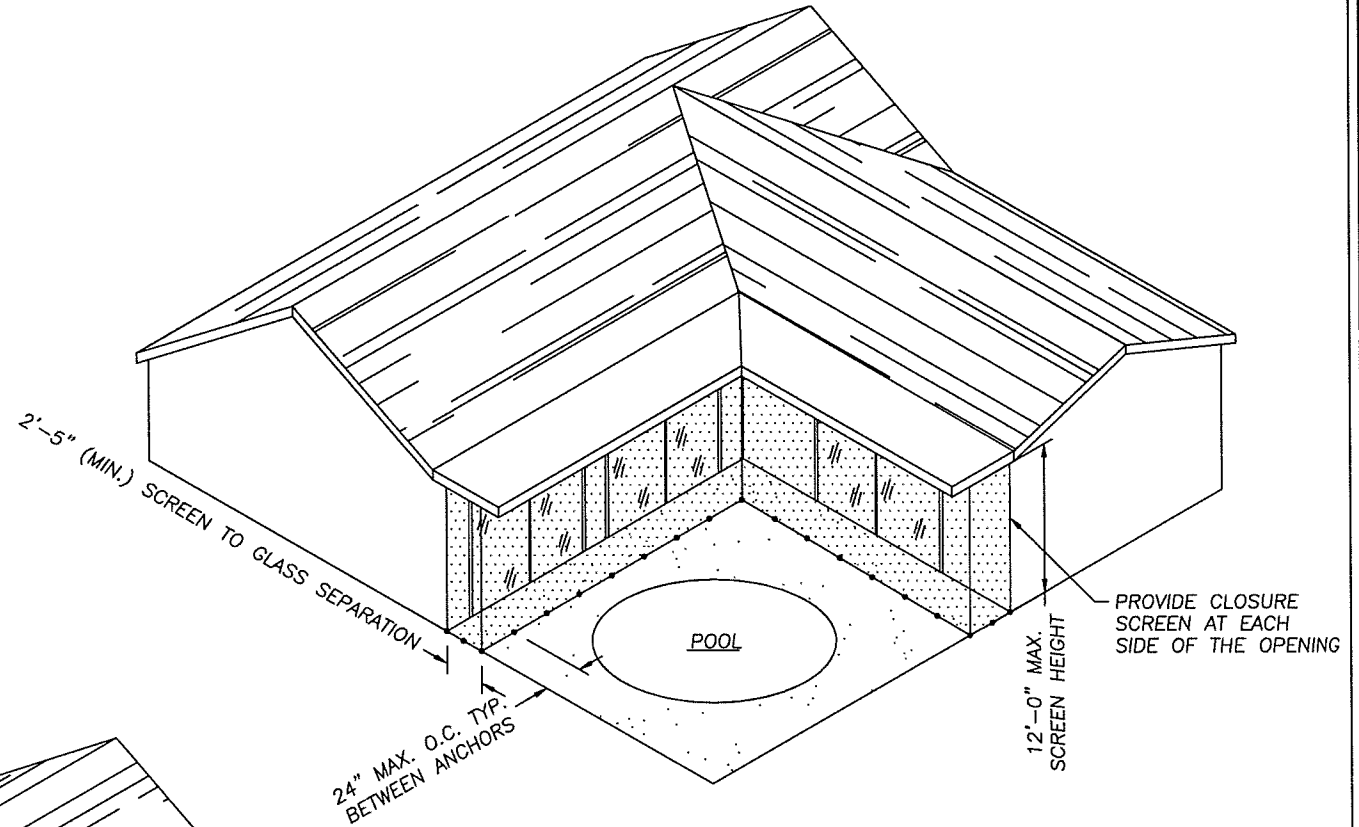

ELEVATION #2
STRAIGHT DROP SCREEN MOUNT
SEE SHT. 4

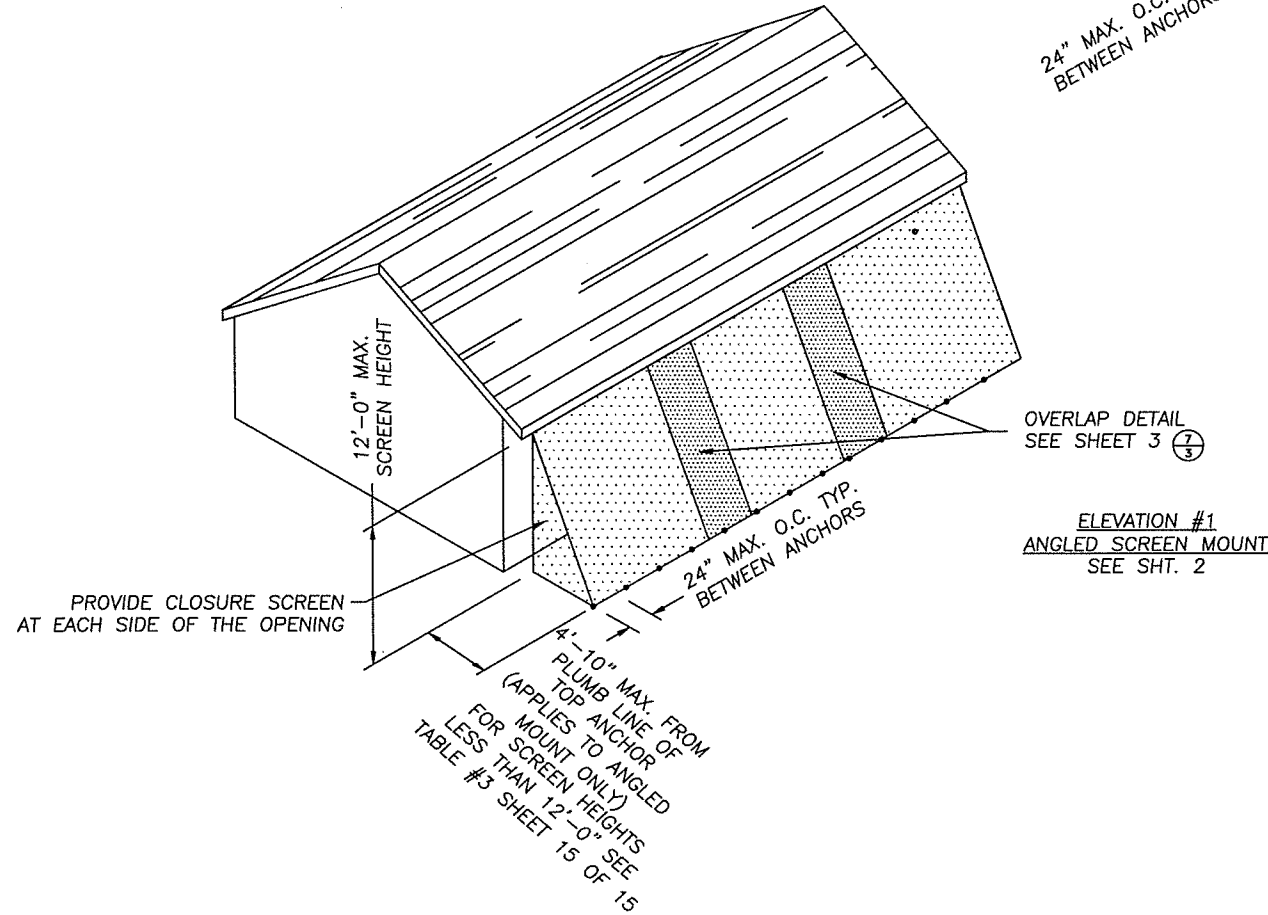

ELEVATION #1
ANGLED SCREEN MOUNT
SEE SHT. 2

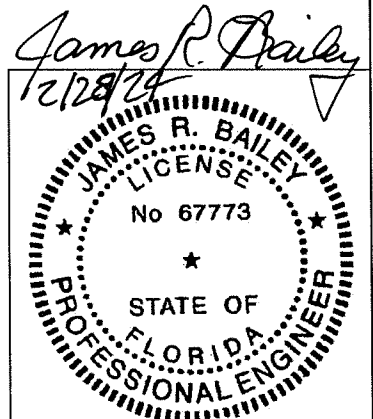

Hendee Enterprises, Inc.
The Innovative Solutions Company
P.O. Box 4299, Houston, TX 77210-4299
(713) 796-2322, Fax (713) 796-0444 (texas)
(800) 323-2441
COPYRIGHT © 2009 HENDEE ENTERPRISES, INC. ALL RIGHTS RESERVED.
EXPORT WARNING: EXPORT OF THIS PRODUCT TO COUNTRIES OUTSIDE OF THE U.S. IS SUBJECT TO U.S. COMMERCE DEPARTMENT ADMINISTRATION REGULATIONS.

CONSULTANTS:
James R. Bailey, P.E.
FL PE #67773
Platinum Risk Consulting LLC
4931 Chappel Hill Dr.
Missouri City, TX 77459
(281) 403-2825
FL COA #28156

CLIENT: HENDEE ENTERPRISES
LOCATION: HOUSTON, TX
TITLE: FORCE 12 - SERIES 500 PLUS - STRAP & BUCKLE
DATE: 2/27/24
REVISION: 0


REV	DATE	DESCRIPTION
1	2/27/24	FLORIDA BUILDING CODE 2023 8TH EDITION

THIS DOCUMENT, CONTRACT, SPECIFICATIONS, AND THESE SEVERAL SPECIFICATIONS, IS THE PROPERTY OF HENDEE ENTERPRISES, INC. IT IS TO BE USED ONLY FOR THE PROJECT AND LOCATION SPECIFICALLY IDENTIFIED HEREIN. IT IS NOT TO BE REPRODUCED, COPIED, OR TRANSMITTED IN ANY FORM OR BY ANY MEANS, ELECTRONIC OR MECHANICAL, INCLUDING PHOTOCOPYING, RECORDING, OR BY ANY INFORMATION STORAGE AND RETRIEVAL SYSTEM, WITHOUT THE WRITTEN PERMISSION OF HENDEE ENTERPRISES, INC. ANY UNAUTHORIZED USE OF THIS DOCUMENT IS PROHIBITED AND WILL BE SUBJECT TO LEGAL ACTION.


CHECKED BY:
DRAWN BY: OCR-KN
FILE NAME: FORCE 12
JOB NUMBER: 148054
DOCUMENT DATE: 2/27/24

SHEET:
D1


\\FORCE 12\2023 FLORIDA BUILDING CODE - MIAMI DADE. (FBC HVHZ)\SERIES 500\F12-SERIES 500 PLUS -STRAP & BUCKLE 2-27-24.dwg, 2/27/2024 10:35:23 AM, DWG To PDF.pc3

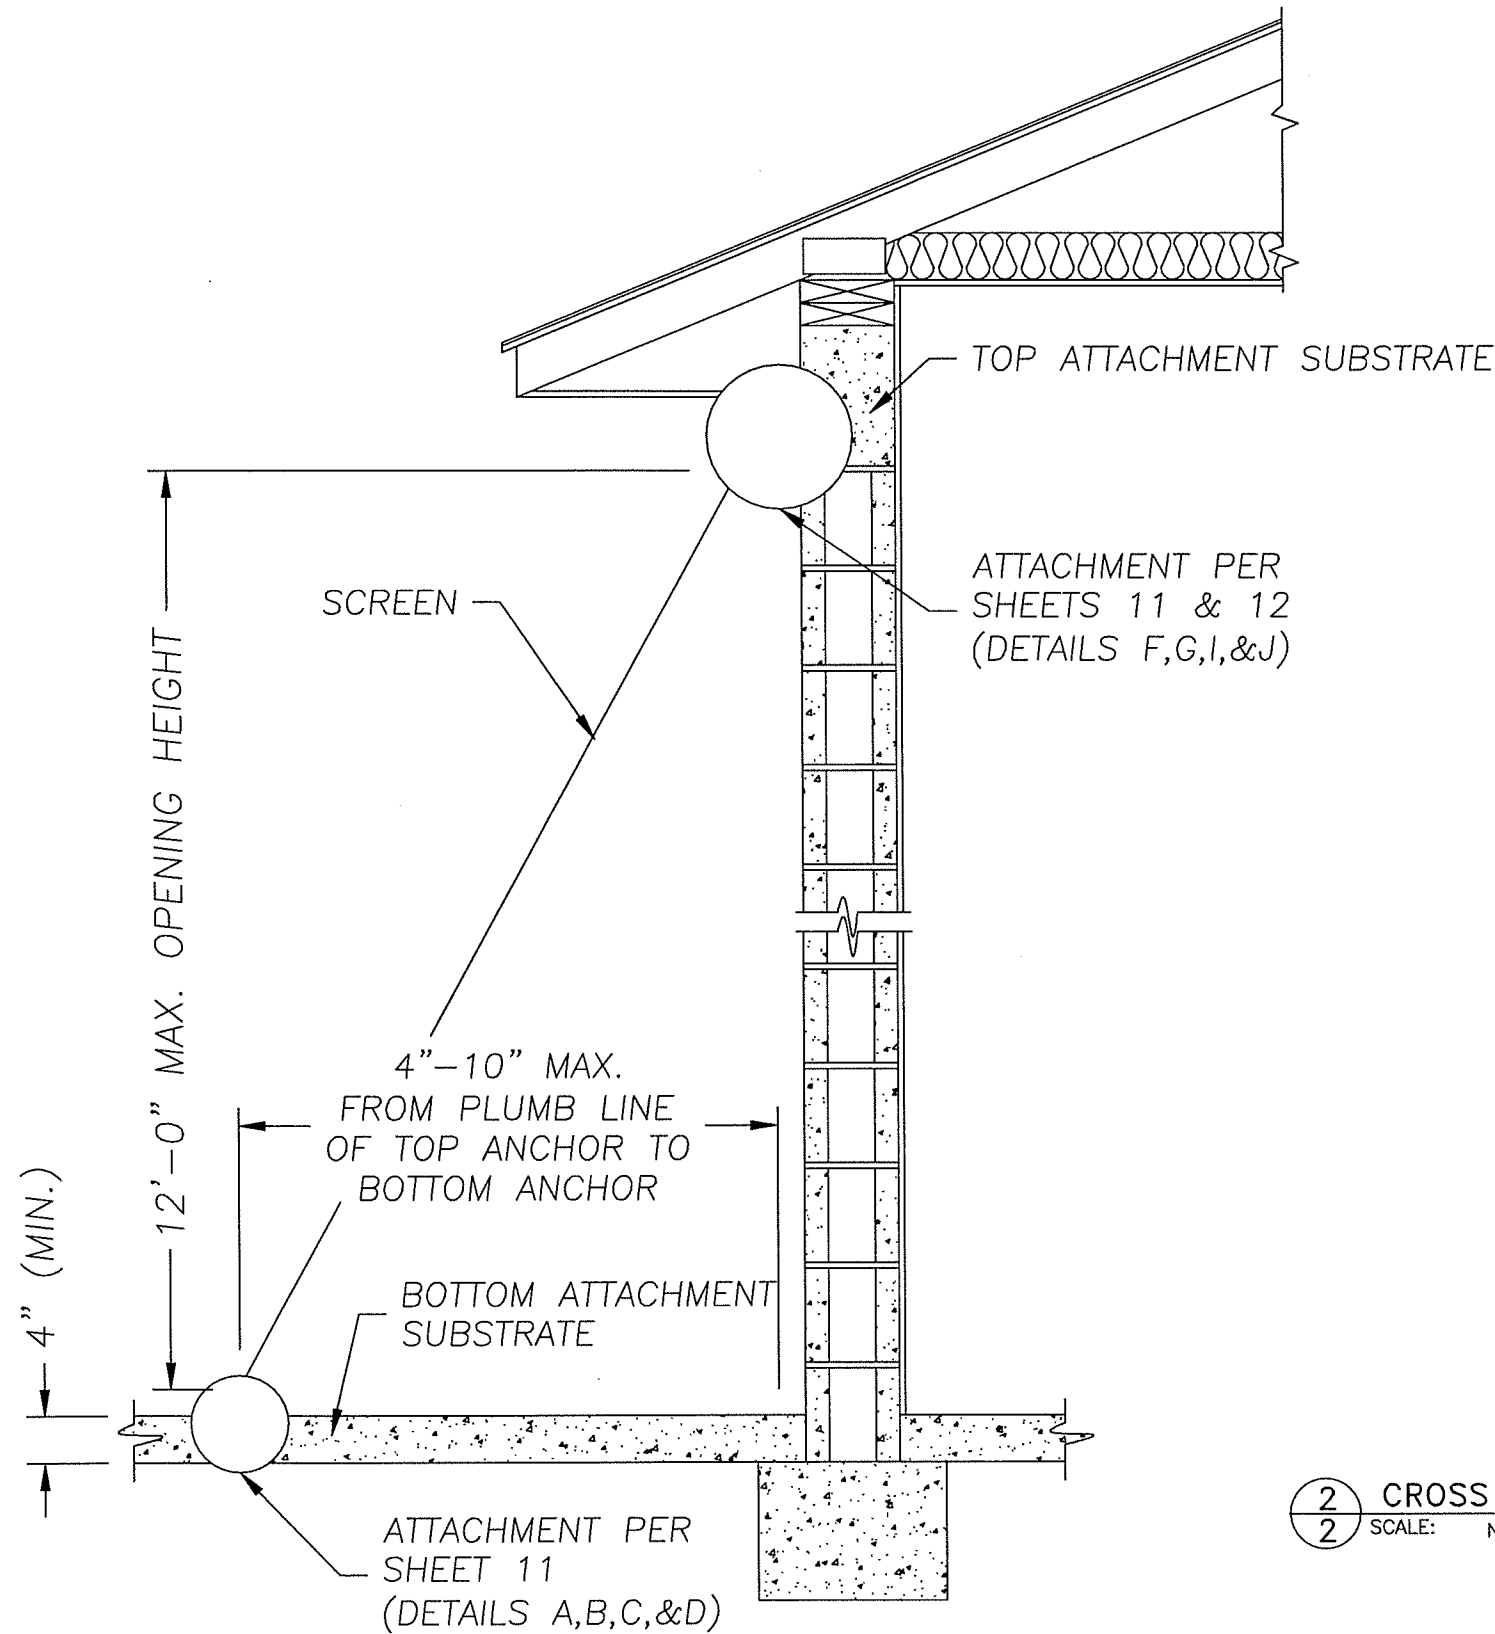

1 SECTION VIEW OF ANGLE MOUNTED SCREEN
2 SCALE: NTS = 1'-0"

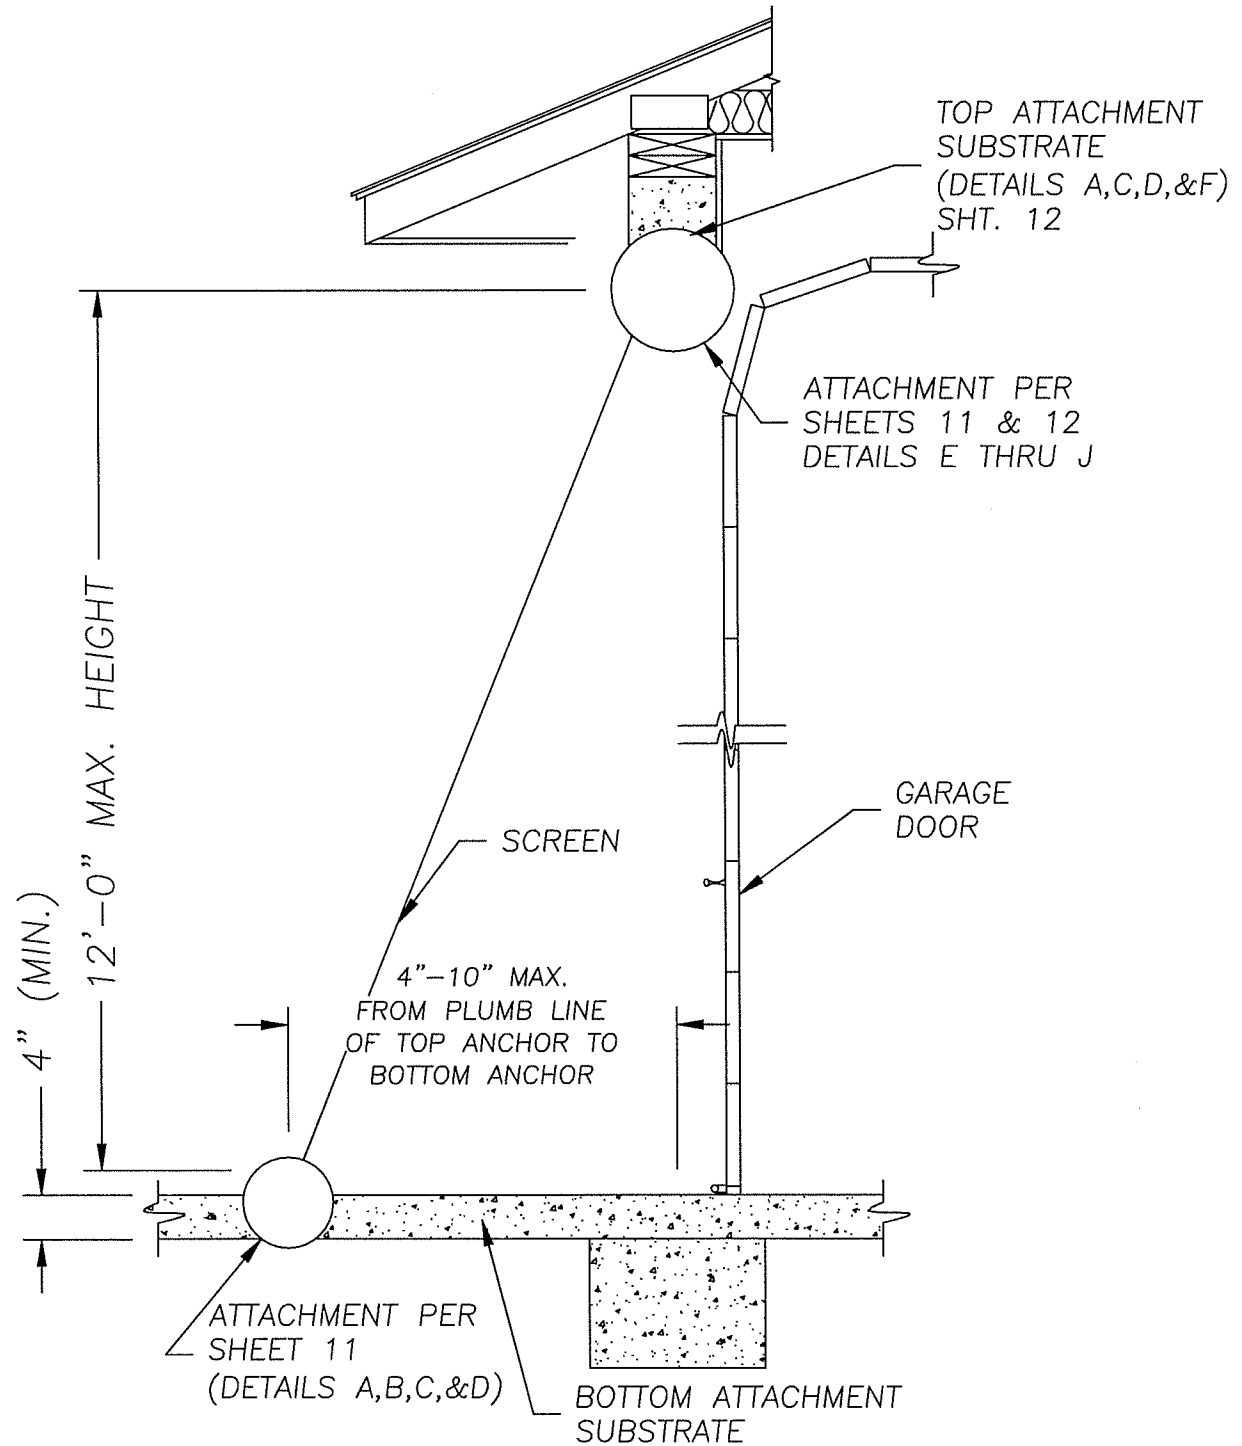


2 CROSS SECTION OF ANG. MOUNTED SCREEN (SIDE VIEW/GARAGE DOOR)
2 SCALE: NTS = 1'-0"

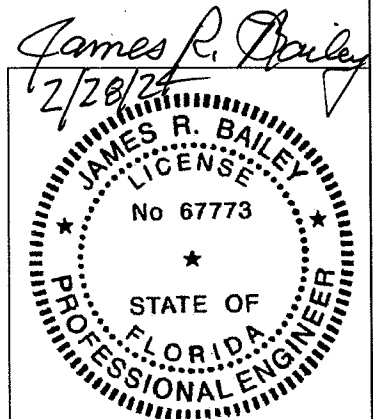


Handee Enterprises, Inc. The Innovative Solutions Company P.O. Box 4289, Houston, TX 77210-4289 9300 South Post Dr., Houston, TX 77054 (713) 796-2322 For (713) 796-0464, (800) 231-7275 (Nat'l), (800) 323-3641 (Texas)		EXPORT WARNING EXPORTING THIS DOCUMENT TO COUNTRIES OUTSIDE OF THE U.S. IS SUBJECT TO U.S. EXPORT ADMINISTRATION REGULATIONS.	
CONSULTANTS: James R. Bailey, P.E. FL PE #67773 Platinum Risk Consulting LLC 4931 Chappel Hill Dr. Missouri City, TX 77459 (281) 403-2825 FL COA #28156		CLIENT: HENDEE ENTERPRISES LOCATION: HOUSTON, TX TITLE: FORCE 12 - SERIES 500 PLUS - STRAP & BUCKLE DATE: 2/27/24 REVISION: 0	
DESCRIPTION FLORIDA BUILDING CODE 2023, 8TH EDITION		THIS DOCUMENT, CONTRACT, SPECIFICATION, AND THESE SHEETS INFORMATION, IS THE PROPERTY OF SERVICE ENGINEERING, INC. AND IS NOT TO BE REPRODUCED, COPIED, OR TRANSMITTED IN ANY FORM OR BY ANY MEANS, ELECTRONIC OR MECHANICAL, INCLUDING PHOTOCOPYING, RECORDING, OR BY ANY INFORMATION STORAGE AND RETRIEVAL SYSTEM, WITHOUT THE WRITTEN PERMISSION OF SERVICE ENGINEERING, INC. ANY UNAUTHORIZED REPRODUCTION OR TRANSMISSION OF THIS DOCUMENT IS STRICTLY PROHIBITED. THE USER OF THIS DOCUMENT IS TO BE RESPONSIBLE FOR OBTAINING THE NECESSARY PERMITS AND APPROVALS FROM THE APPROPRIATE AGENCIES. 
CHECKED BY: DRAWN BY: OCR-KN FILE NAME: FORCE 12 JOB NUMBER: 148054 DOCUMENT DATE: 2/27/24		SHEET: D2	


\\P:\FORCE 12\2023 FLORIDA BUILDING CODE - MIAMI DADE. (FBC HVHZ)\SERIES 500\F12-SERIES 500 PLUS-STRAP & BUCKLE 2-27-24.dwg, 2/27/2024 10:35:51 AM, DWG To PDF.pc3

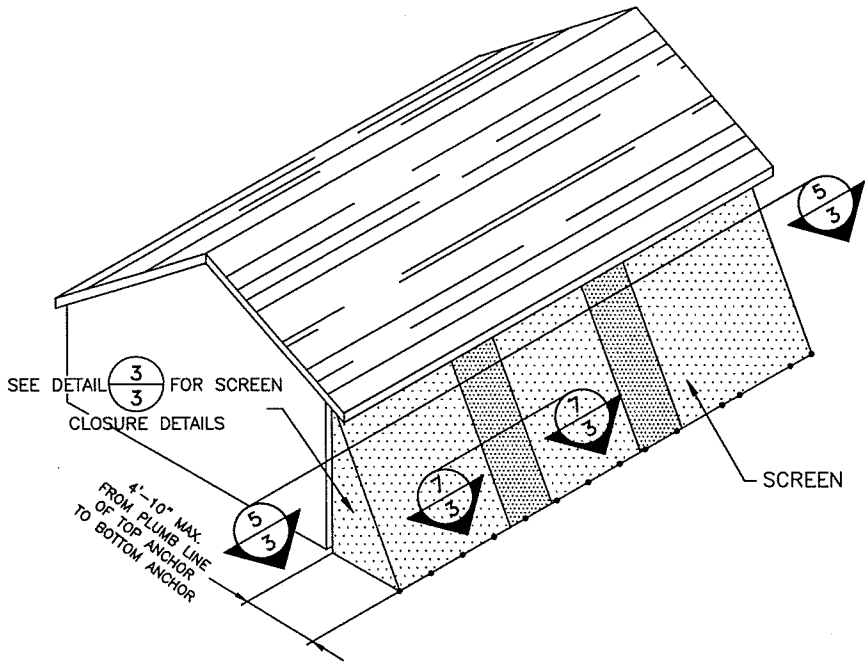


1
3 SCREEN WITH SIDE CLOSURE SCREEN
SCALE: NTS = 1'-0"

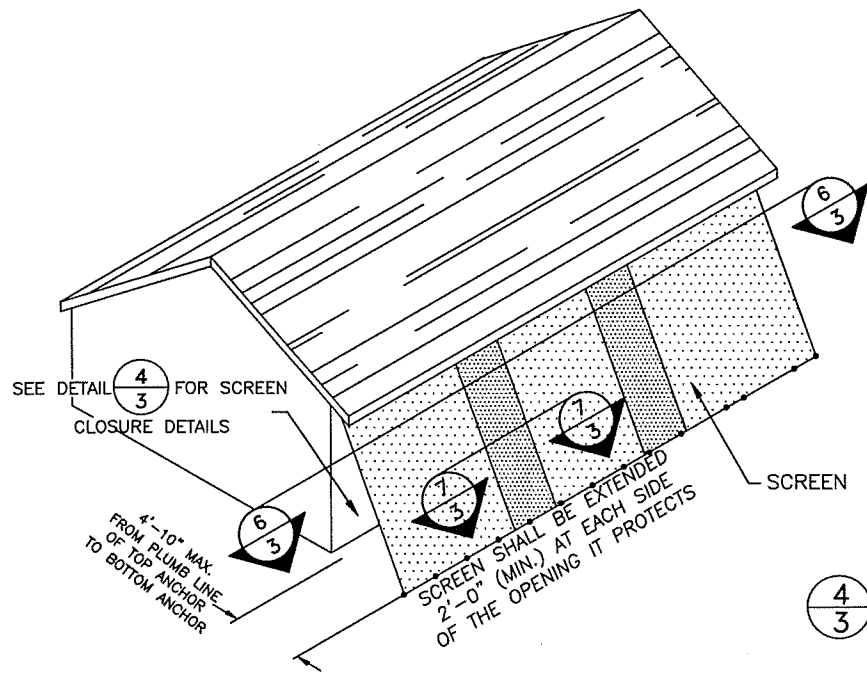


2
3 SCREEN WITHOUT SIDE CLOSURE SCREEN
SCALE: NTS = 1'-0"

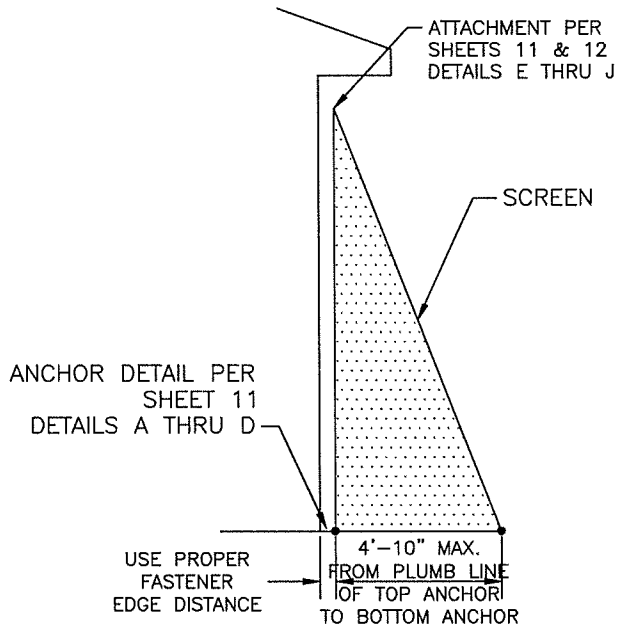

3
3 SIDE CLOSURE SCREEN
SCALE: NTS = 1'-0"

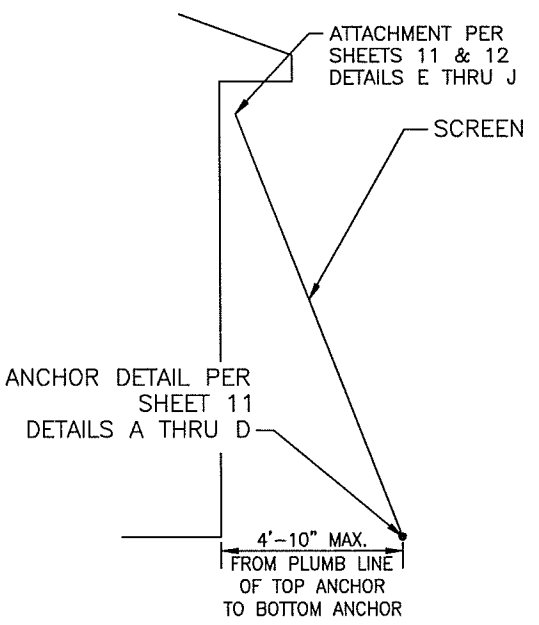


4
3 SIDE CLOSURE SCREEN - NO RETURN
SCALE: NTS = 1'-0"

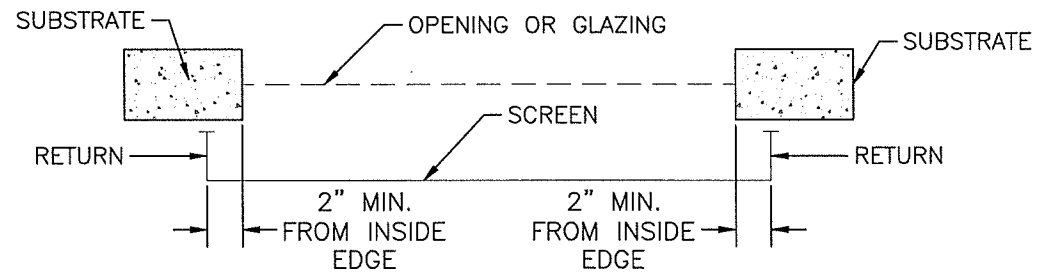


5
3 ANGLED SCREEN CLOSURE WITH RETURN (PLAN VIEW)
SCALE: NTS = 1'-0"


NOTE: SCREEN CLOSURE WITH RETURN OR (MIN) 24" OVERLAP OF OPENING BEING PROTECTED.

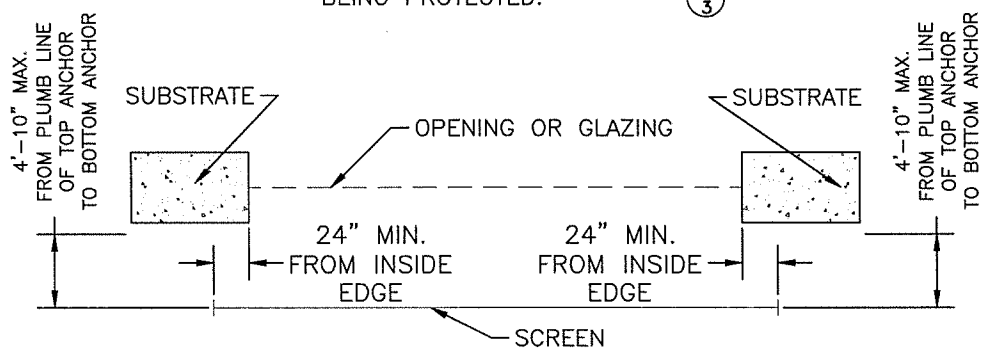

6
3 ANGLED SCREEN CLOSURE - NO RETURN (PLAN VIEW)
SCALE: NTS = 1'-0"

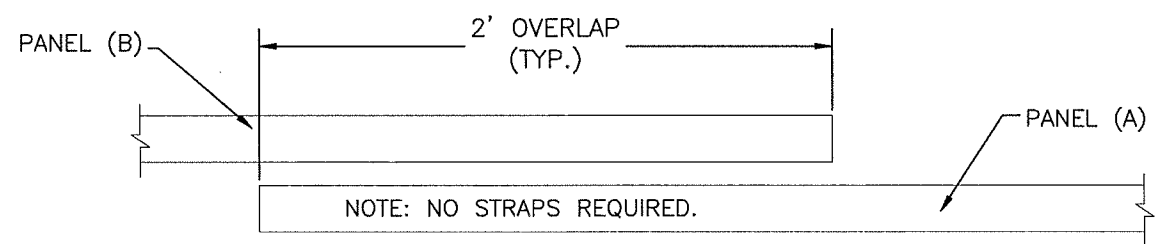


7
3 PANEL OVERLAP - SECTION
SCALE: NTS = 1'-0"

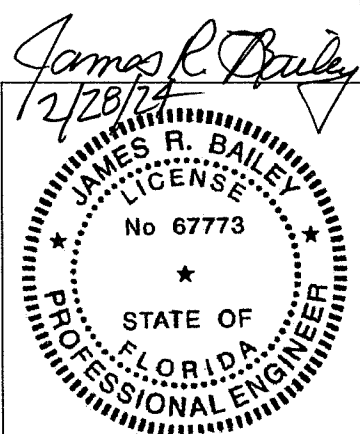


Hendee Enterprises, Inc. The Innovative Solutions Company P.O. Box 4289, Houston, TX 77210-4289 3350 South Point Dr., Houston, TX 77054 (713) 788-2322, Fax (713) 788-0494, (800) 231-7275 (Nat'l), (800) 323-3841 (Texas) COPYRIGHT © 2002, HENDÉE ENTERPRISES, INC. ALL RIGHTS RESERVED. EXPORT CONTROL: THIS DOCUMENT IS SUBJECT TO U.S. EXPORT ADMINISTRATION REGULATIONS.		
CONSULTANTS: James R. Bailey, P.E. FL PE #67773 Platinum Risk Consulting LLC 4931 Chappel Hill Dr. Missouri City, TX 77459 (281) 403-2825 FL COA #28156		
CLIENT:	HENDEE ENTERPRISES	
LOCATION:	HOUSTON, TX	
TITLE:	FORCE 12 - SERIES 500 PLUS - STRAP & BUCKLE	
DATE:	2/27/24	
REVISION:	0	
REV	DATE	DESCRIPTION
1	2/27/24	FLORIDA BUILDING CODE 2023 6TH EDITION
THIS DOCUMENT, CONTRACT, AND THESE TERMS AND CONDITIONS, IS THE PROPERTY OF HENDEE ENTERPRISES, INC. AND IS TO BE USED ONLY FOR THE PROJECT AND SITE SPECIFICALLY IDENTIFIED IN THE DOCUMENT. IT IS TO BE RETURNED TO HENDEE ENTERPRISES, INC. IMMEDIATELY UPON COMPLETION OF THE PROJECT. NO PART OF THIS DOCUMENT IS TO BE REPRODUCED OR TRANSMITTED IN ANY FORM OR BY ANY MEANS, ELECTRONIC OR MECHANICAL, INCLUDING PHOTOCOPYING, RECORDING, OR BY ANY INFORMATION STORAGE AND RETRIEVAL SYSTEM, WITHOUT PERMISSION IN WRITING FROM HENDEE ENTERPRISES, INC. THE DOCUMENT, ALL CONTENTS THEREOF, AND ALL MATERIALS CONTAINED THEREIN ARE THE PROPERTY OF HENDEE ENTERPRISES, INC.		
CHECKED BY: OCR-KN		
DRAWN BY: OCR-KN		
FILE NAME: FORCE 12		
JOB NUMBER: 148054		
DOCUMENT DATE: 2/27/24		
SHEET: D3		


FORCE 12/2023 FLORIDA BUILDING CODE - MIAMI DADE: (FBC FVHZ) SERIES 500 PLUS - STRAP & BUCKLE 2-27-24.dwg, 2/27/2024 10:36:15 AM, DWG TO PDF.pc3

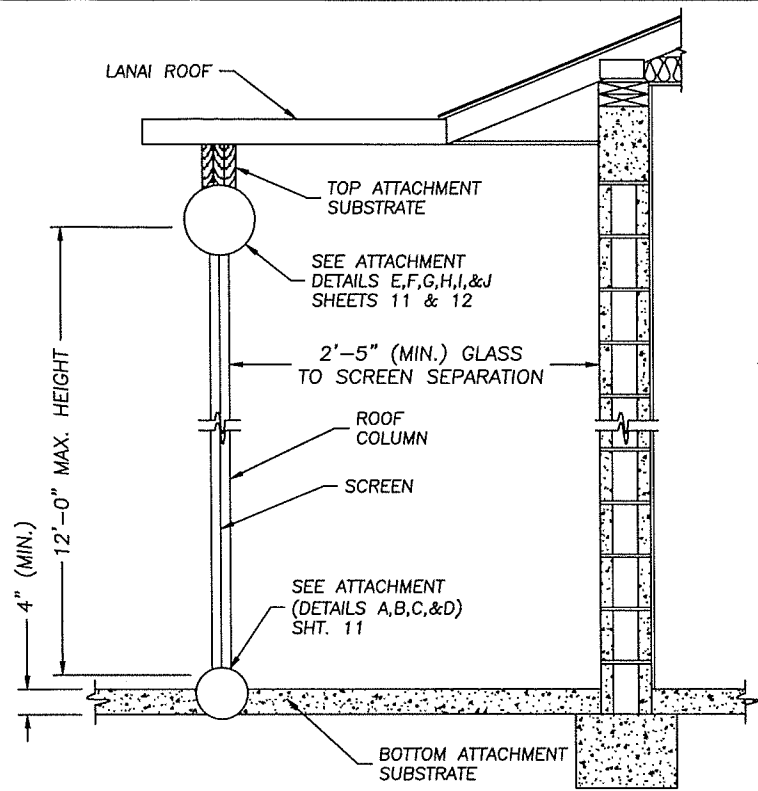


1 CROSS SECTION OF VERT. MOUNTED STRAIGHT DROP SCREEN (SIDE VIEW)/LANAI
4 SCALE: NTS = 1'-0"

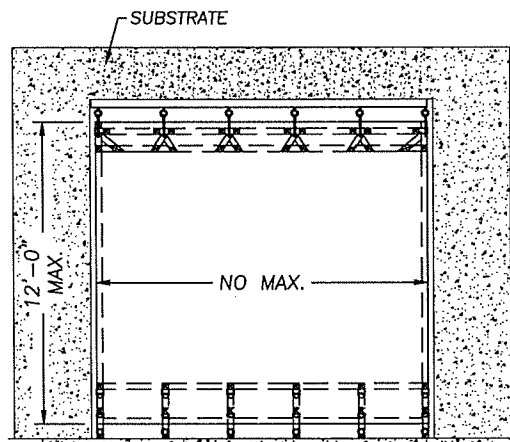


3 VERT. MOUNTED STRAIGHT DROP SCREEN (ELEVATION)
4 SCALE: NTS = 1'-0"

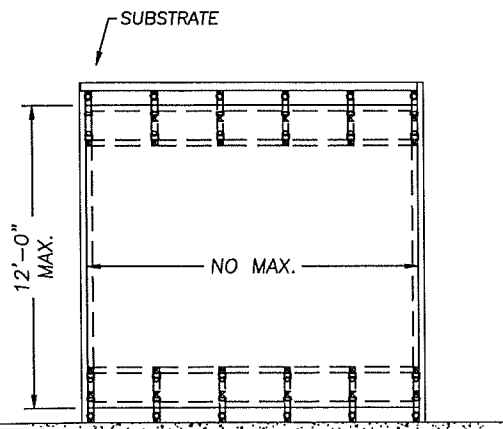


3.1 VERT. MOUNTED STRAP AND BUCKLE (ELEVATION) OPTION 2
4 SCALE: NTS = 1'-0"

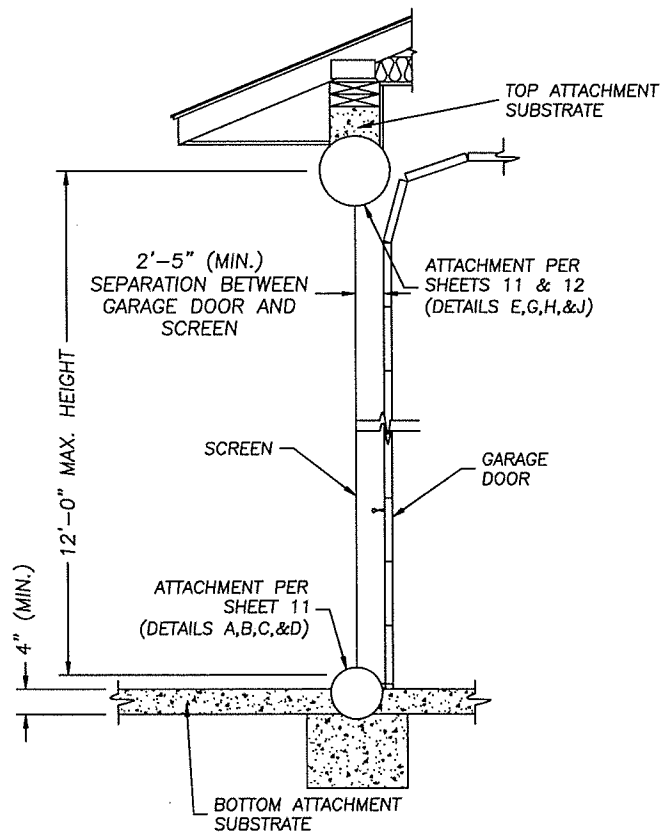


2 CROSS SECTION OF VERT. MOUNTED STRAIGHT DROP SCREEN (SIDE VIEW/GARAGE DOOR)
4 SCALE: NTS = 1'-0"

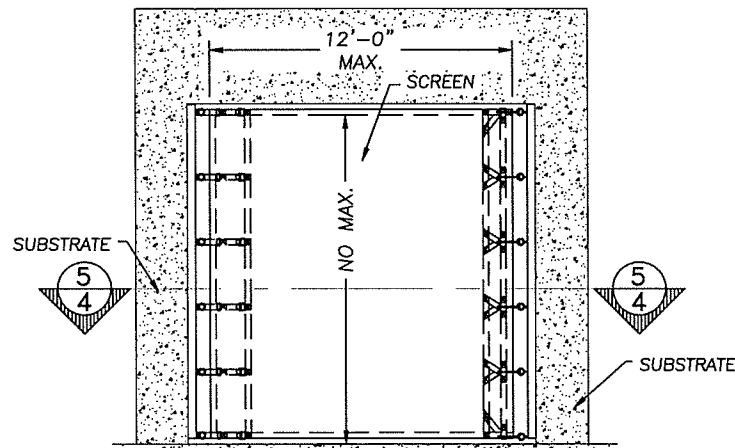

4 HOR. MOUNTED STRAIGHT DROP SCREEN (ELEVATION)
4 SCALE: NTS = 1'-0"

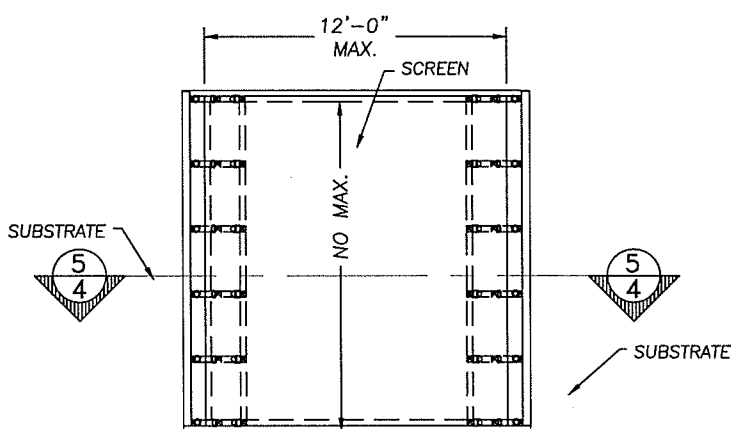


4.1 HOR. MOUNTED STRAP AND BUCKLE (ELEVATION) OPTION 2
4 SCALE: NTS = 1'-0"

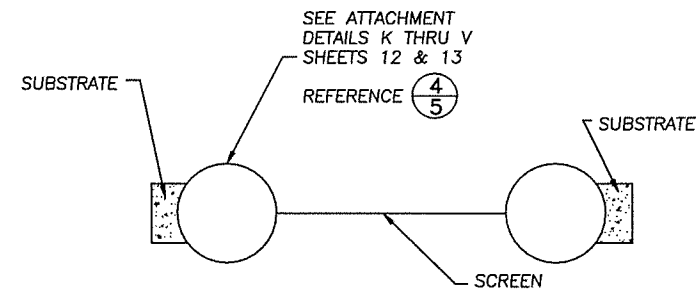



FOR ALL HORIZONTAL MOUNTED SCREENS - IF THE SUBSTRATE IS NOT A CONTINUOUS LATERALLY-SUPPORTED WALL MADE OF STRUCTURAL TIMBER FRAMING, RE-ENFORCED CONCRETE, OR RE-ENFORCED CONCRETE BLOCK OR THE SUBSTRATE IS A COLUMN WITHOUT INTERMEDIATE LATERAL SUPPORT, THEN A LICENSED PROFESSIONAL ENGINEER IS TO DETERMINE IF COLUMN/SUBSTRATE CAN RESIST APPLIED LOADS FROM THE SCREEN AS REQUIRED BY CODE.

5 SECTION OF HOR. MOUNTED STRAIGHT DROP SCREEN (PLAN VIEW)
4 SCALE: NTS = 1'-0"


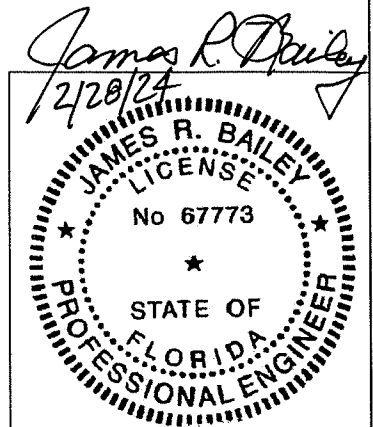


Hendee Enterprises, Inc. The Innovative Solutions Company P.O. Box 4289, Houston, TX 77210-4289 South Point Dr., Houston, TX 77054 (713) 788-2322, Fax (713) 788-0494, (800) 231-7275 (Nat'l), (800) 323-3441 (Texas)											
COPYRIGHT © 2002 HENDÉE ENTERPRISES, INC. ALL RIGHTS RESERVED											
EXPORT WARNING EXPORTING FROM THE U.S. IS SUBJECT TO U.S. EXPORT ADMINISTRATION REGULATIONS.											
CONSULTANTS: James R. Bailey, P.E. FL PE #67773 Platinum Risk Consulting LLC 4931 Chappel Hill Dr. Missouri City, TX 77459 (281) 403-2825 FL COA #28156											
CLIENT: HENDEE ENTERPRISES	LOCATION: HOUSTON, TX										
TITLE: FORCE 12 - SERIES 500 PLUS - STRAP & BUCKLE	REVISION: 0										
DATE: 2/27/24											
<table border="1"><thead><tr><th>REV.</th><th>DATE</th><th>DESCRIPTION</th></tr></thead><tbody><tr><td>1</td><td>2/27/24</td><td>FLORIDA BUILDING CODE 2023 6TH EDITION</td></tr></tbody></table>		REV.	DATE	DESCRIPTION	1	2/27/24	FLORIDA BUILDING CODE 2023 6TH EDITION				
REV.	DATE	DESCRIPTION									
1	2/27/24	FLORIDA BUILDING CODE 2023 6TH EDITION									
THIS DOCUMENT, CONTRACT, AND THESE TERMS, CONDITIONS, AND SPECIFICATIONS, IS THE PROPERTY OF HENDÉE ENTERPRISES, INC. AND IS TO BE USED ONLY FOR THE PROJECT AND LOCATION SPECIFICALLY IDENTIFIED HEREIN. IT IS NOT TO BE REPRODUCED, COPIED, OR TRANSMITTED IN ANY FORM OR BY ANY MEANS, ELECTRONIC OR MECHANICAL, INCLUDING PHOTOCOPYING, RECORDING, OR BY ANY INFORMATION STORAGE AND RETRIEVAL SYSTEM, WITHOUT THE WRITTEN PERMISSION OF HENDÉE ENTERPRISES, INC. ANY VIOLATION OF THESE TERMS, CONDITIONS, AND SPECIFICATIONS SHALL BE SUBJECT TO THE FULL AND EXCLUSIVE JURISDICTION OF THE COURTS OF THE STATE OF TEXAS. HENDÉE ENTERPRISES, INC. ACCEPTS NO LIABILITY FOR ANY DAMAGE, LOSS, OR INJURY, INCLUDING CONSEQUENTIAL DAMAGES, ARISING FROM THE USE OF THIS DOCUMENT, CONTRACT, AND THESE TERMS, CONDITIONS, AND SPECIFICATIONS. ALL COMES THROUGH, AND ALL WORKING COMES THROUGH TO HENDÉE ENTERPRISES, INC.											
<table border="1"><tr><td>CHECKED BY:</td><td>OCR-KN</td></tr><tr><td>DRAWN BY:</td><td>FORCE 12</td></tr><tr><td>FILE NAME:</td><td>148054</td></tr><tr><td>JOB NUMBER:</td><td>2/27/24</td></tr><tr><td>DOCUMENT DATE:</td><td></td></tr></table>		CHECKED BY:	OCR-KN	DRAWN BY:	FORCE 12	FILE NAME:	148054	JOB NUMBER:	2/27/24	DOCUMENT DATE:	
CHECKED BY:	OCR-KN										
DRAWN BY:	FORCE 12										
FILE NAME:	148054										
JOB NUMBER:	2/27/24										
DOCUMENT DATE:											
SHEET: D4											


\\FL\FORCE 12\2023 FLORIDA BUILDING CODE - MIAMI DADE. (FBC HVHZ)\SERIES 500 PLUS -STRAP & BUCKLE 2-27-24.dwg, 2/27/2024 10:36:45 AM, DWG To PDF.pc3

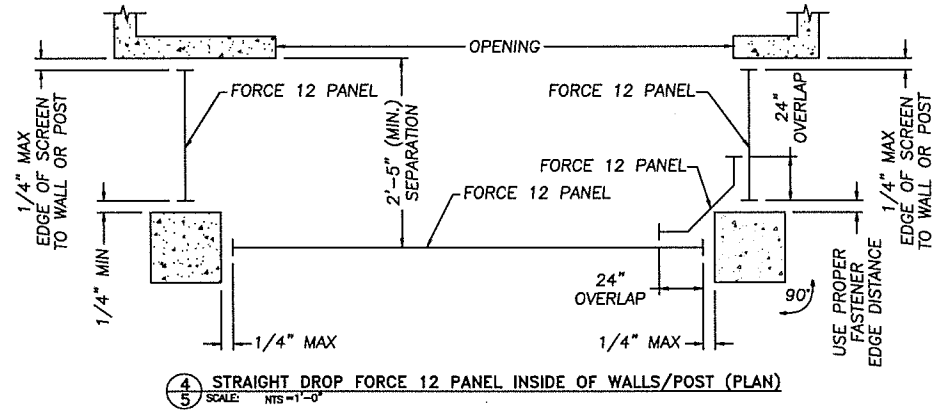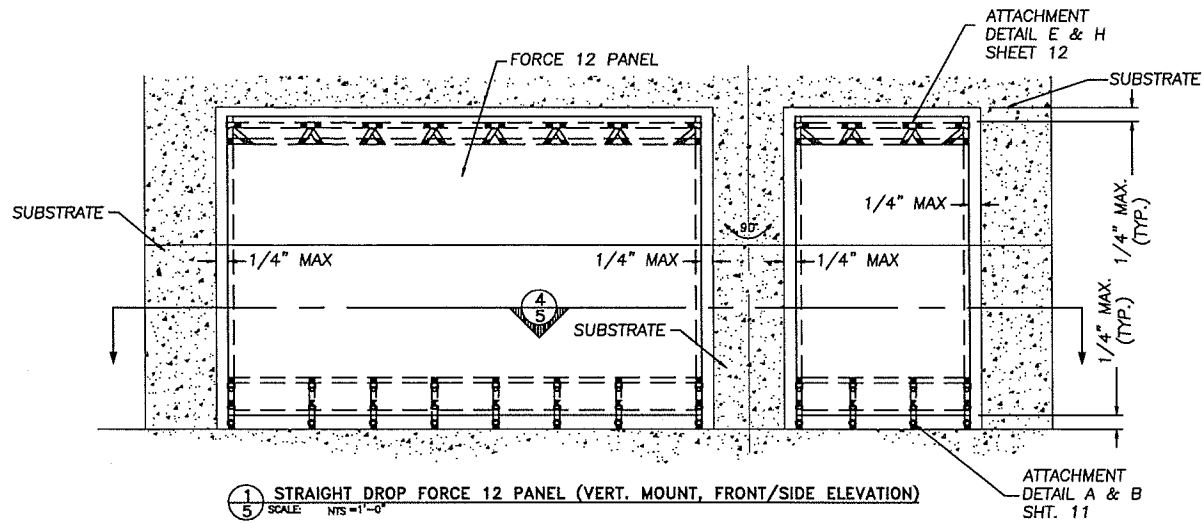

FOR ALL HORIZONTAL MOUNTED SCREENS – IF THE SUBSTRATE IS NOT A CONTINUOUS LATERALLY-SUPPORTED WALL MADE OF STRUCTURAL TIMBER FRAMING, RE-ENFORCED CONCRETE, OR RE-ENFORCED CONCRETE BLOCK OR THE SUBSTRATE IS A COLUMN WITHOUT INTERMEDIATE LATERAL SUPPORT, THEN A LICENSED PROFESSIONAL ENGINEER IS TO DETERMINE IF COLUMN/SUBSTRATE CAN RESIST APPLIED LOADS FROM THE SCREEN AS REQUIRED BY CODE.

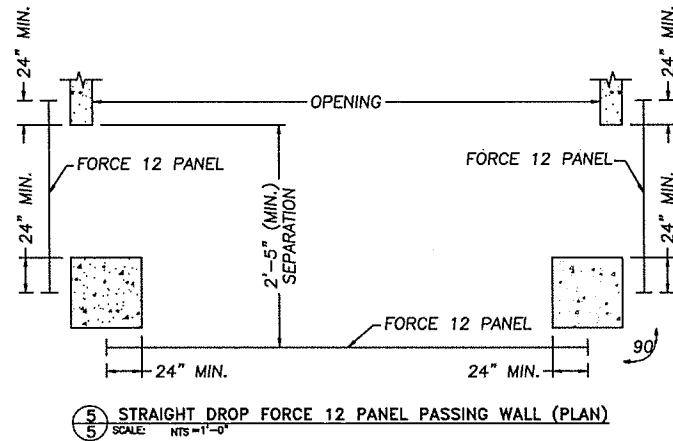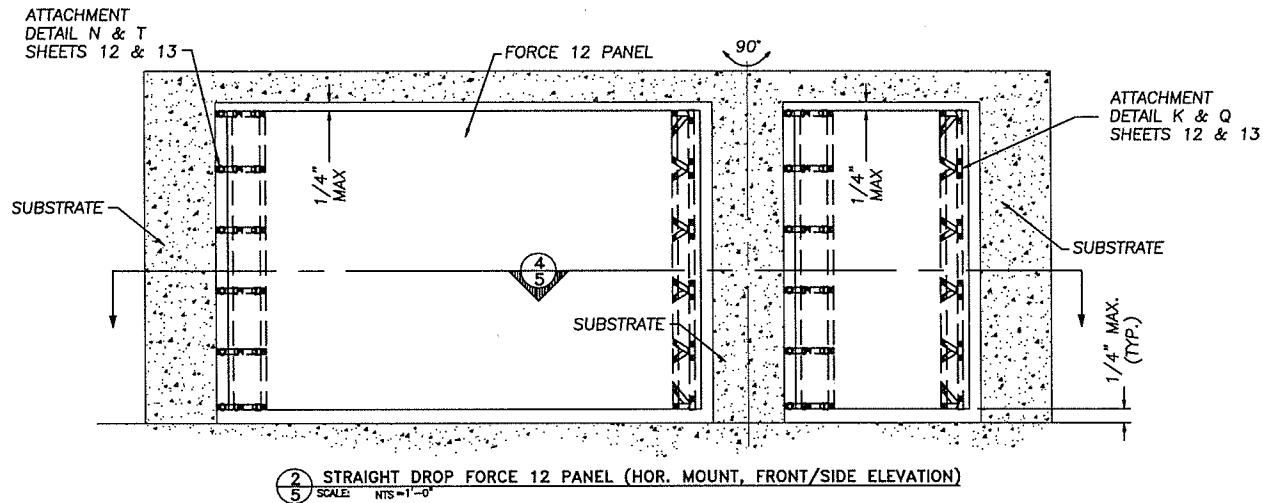


NOTE: SCREEN CLOSURE WITH (5/3) RETURN OR (MIN) 24\"/>

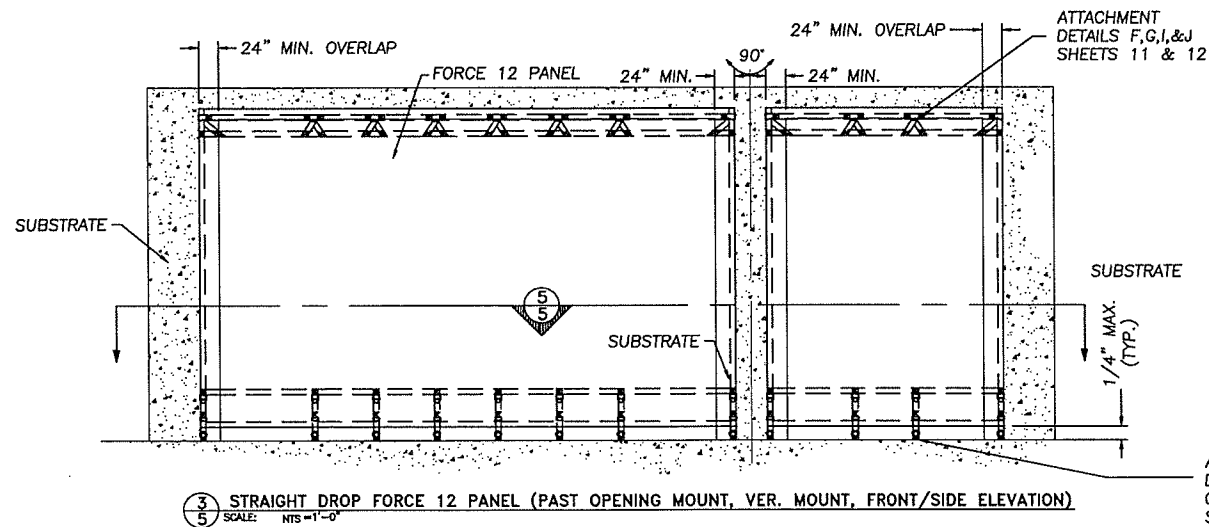


ATTACHMENT DETAILS O,P,U,&V SHEET 13

SUBSTRATE

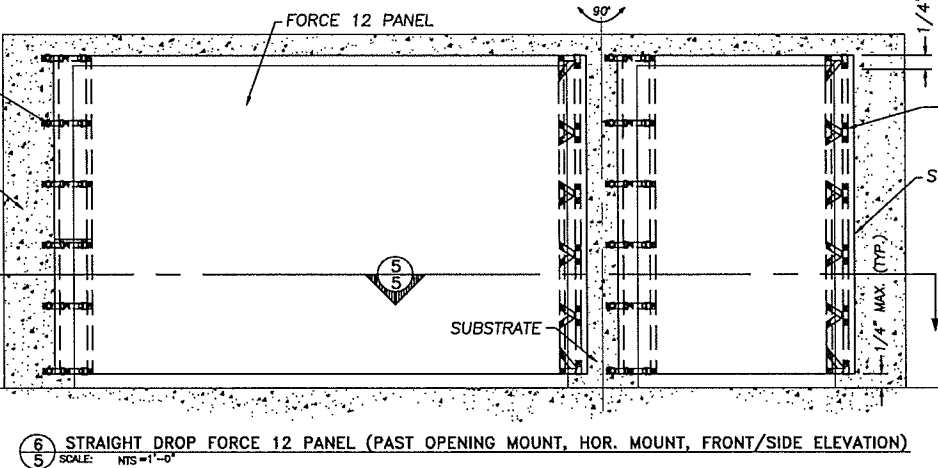

ATTACHMENT DETAIL L,M,R,&S SHEETS 12 & 13

SUBSTRATE

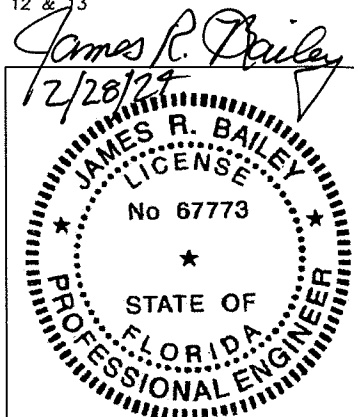

Hendee Enterprises, Inc.
The Innovative Solutions Company
P.O. Box 4289, Houston, TX 77210-4289 Suite Post Dr., Houston, TX 77054
(713) 798-2322, Fax (713) 798-0484, (800) 231-7275 (Nat'l), (800) 323-3841 (Texas)
EXPORTING TO COUNTRIES OUTSIDE OF THE U.S. IS SUBJECT TO U.S. EXPORT ADMINISTRATION REGULATIONS.
COPYRIGHT © 2002 HENDEE ENTERPRISES, INC. ALL RIGHTS RESERVED.


CONSULTANTS:
James R. Bailey, P.E.
FL PE #67773
Platinum Risk Consulting LLC
4931 Chappel Hill Dr.
Missouri City, TX 77459
(281) 403-2825
FL COA #28156

CLIENT: HENDEE ENTERPRISES
LOCATION: HOUSTON, TX
TITLE: FORCE 12 - SERIES 500 PLUS - STRAP & BUCKLE
DATE: 2/27/24
REVISION: 0


REV	DATE	DESCRIPTION
1	2/27/24	FLORIDA BUILDING CODE 2023 8TH EDITION

CHECKED BY: OCR-KN
DRAWN BY: OCR-KN
FILE NAME: FORCE 12
JOB NUMBER: 148054
DOCUMENT DATE: 2/27/24


SHEET: D5

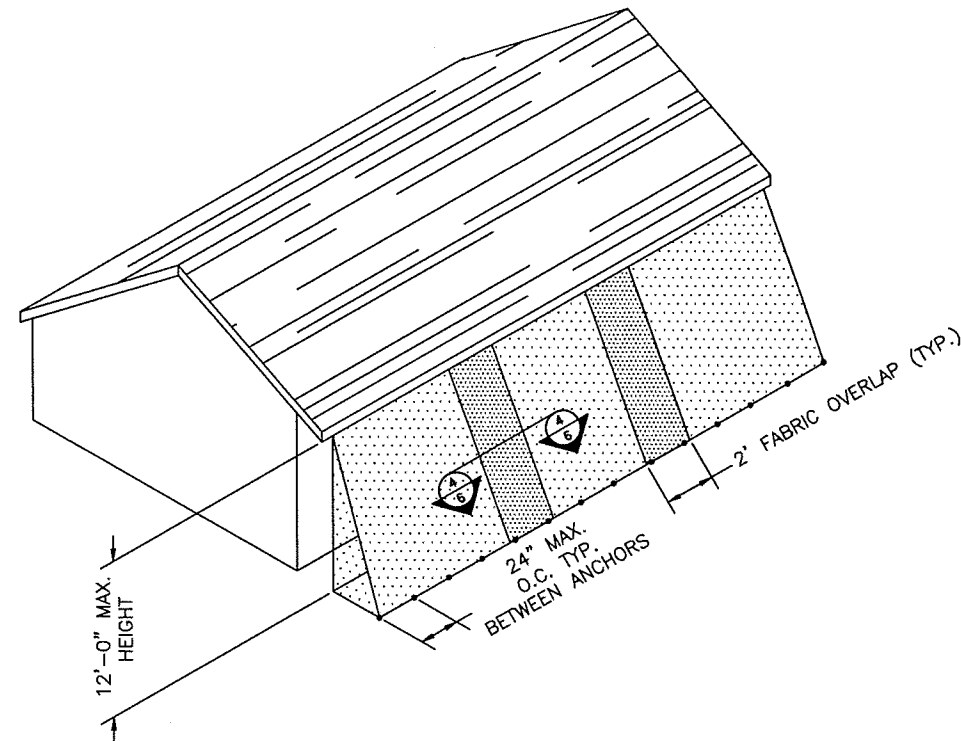

1 ANGLED SCREEN OVERLAP - IN APPLICATION
6 SCALE: NTS=1'-0"

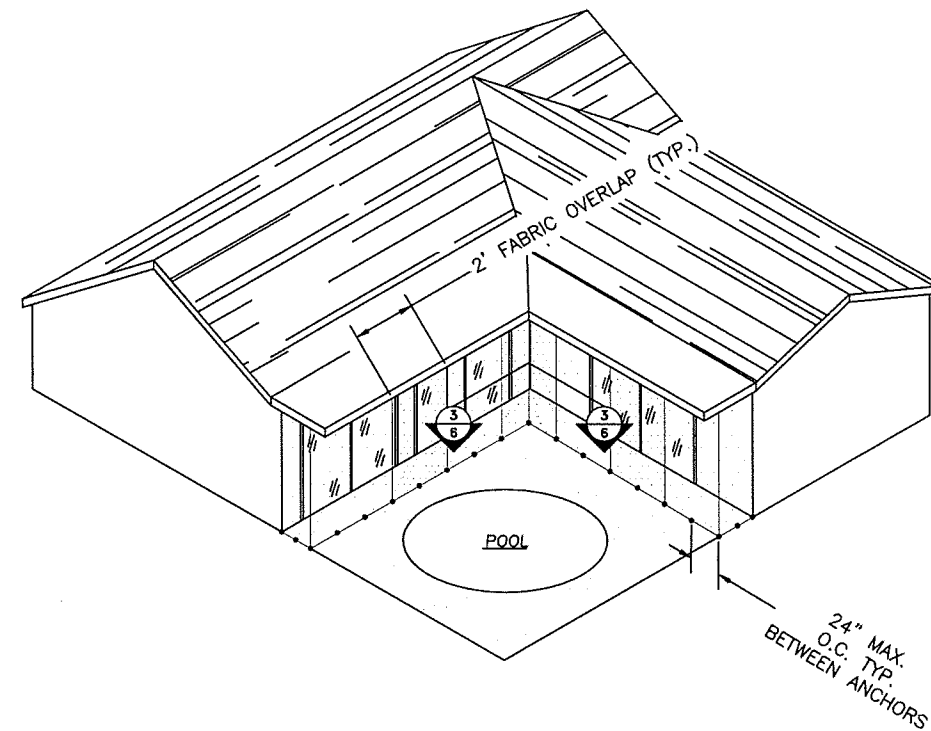


2 VERTICAL SCREEN CORNER OVERLAP - IN APPLICATION
6 SCALE: NTS = 1'-0"

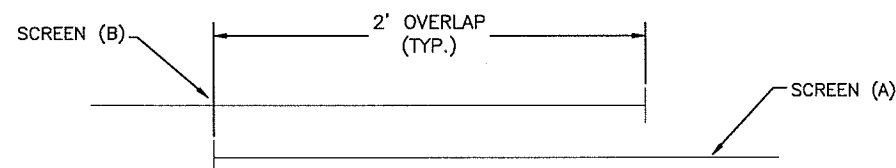


**NOTE: NO STRAPS REQUIRED
TO JOIN OVERLAPING SCREENS**

4 SCREEN OVERLAP - SECTION
6 SCALE: NTS = 1'-0"

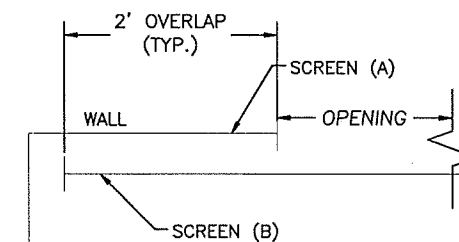

NOTE: NO STRAPS REQUIRED
TO JOIN OVERLAPING SCREENS

3 CORNER PANEL OVERLAP (PLAN VIEW)
6 SCALE: NTS = 1'-0"

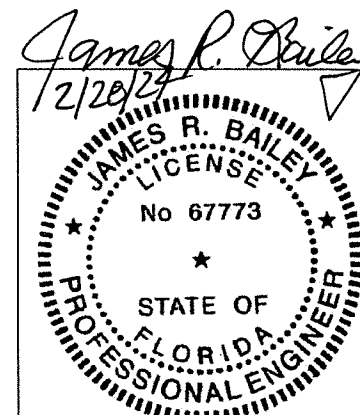

HE Henrice Enterprises, Inc. <i>The Innovative Solutions Company</i> 9, Box 4280, Houston, TX 77210-4289 3350 South Park Dr., Houston, TX 77054 (713) 786-2322 Fax: (713) 786-0600 (660) 231-7275 (Natl), (660) 323-3941 (Texas)	EXPORT TRAINING EXPORT TRAINING FOR U.S. IS COUNTRIES OUTSIDE OF THE U.S. SUBJECT TO U.S. EXPORT ADMINISTRATION REGULATIONS.
COPYRIGHT COPYRIGHT © 2002 HENRICE ENTERPRISES INC. ALL RIGHTS RESERVED	

CONSULTANTS:

James R. Bailey, P.E.
FL PE #67773
Platinum Risk Consulting LLC
4931 Chappel Hill Dr.
Missouri City, TX 77459
(281) 403-2825
FL COA #28156


CLIENT:	HENDEE ENTERPRISES	
LOCATION:	HOUSTON, TX	
TITLE:	FORCE 12 - SERIES 500 PLUS - STRAP & BUCKLE	
DATE:	2/27/24	REVISION: 0

[illegible]


CHECKED BY:	
DRAWN BY:	OCR-KN
FILE NAME:	FORCE 12
JOB NUMBER:	148054
DOCUMENT DATE:	2/27/24

SHEET: D6


\\FORCE 12\2023 FLORIDA BUILDING CODE - MIAMI DADE. (FBC HVHZ)\SERIES 500 PLUS -STRAP & BUCKLE 2-27-24.dwg, 2/27/2024 10:37:19 AM, DWG To PDF.pc3

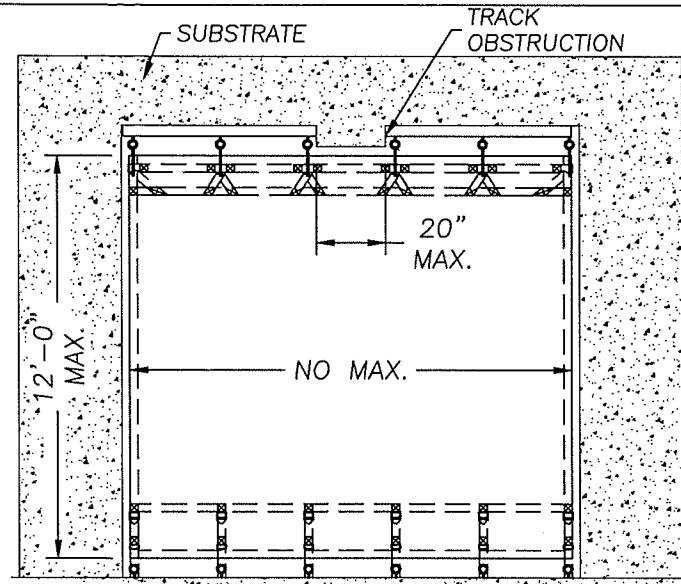


1
7 VERT. OR ANG. MOUNTED SCREEN W/ TRACK OBSTRUCTION (ELEVATION)
SCALE: NTS = 1'-0"

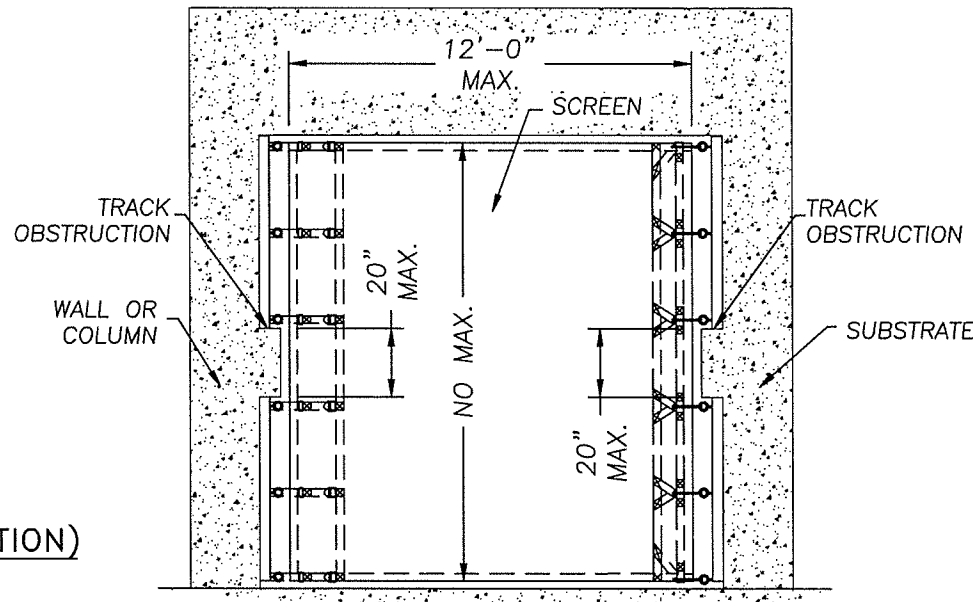


2
7 HOR. MOUNTED SCREEN W/ TRACK OBSTRUCTION (ELEVATION)
SCALE: NTS = 1'-0"

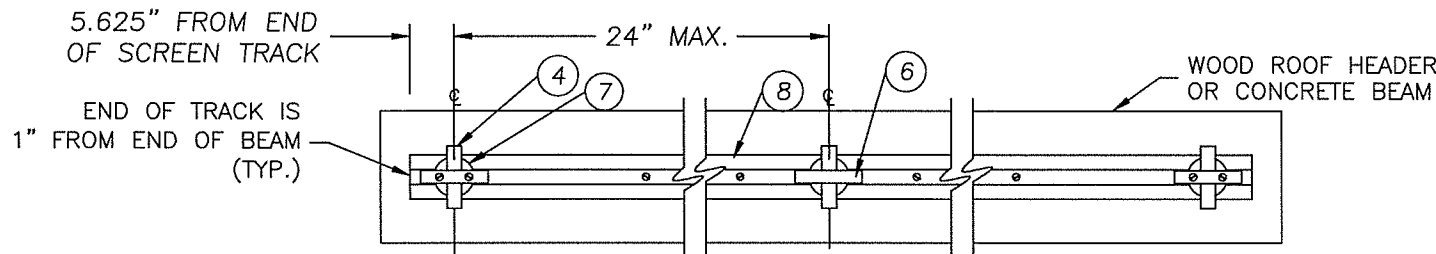

3
7 PLAN VIEW (LOOKING UP) TOP VERTICAL MOUNTING IN WOOD OR CONCRETE
SCALE: NTS = 1'-0"

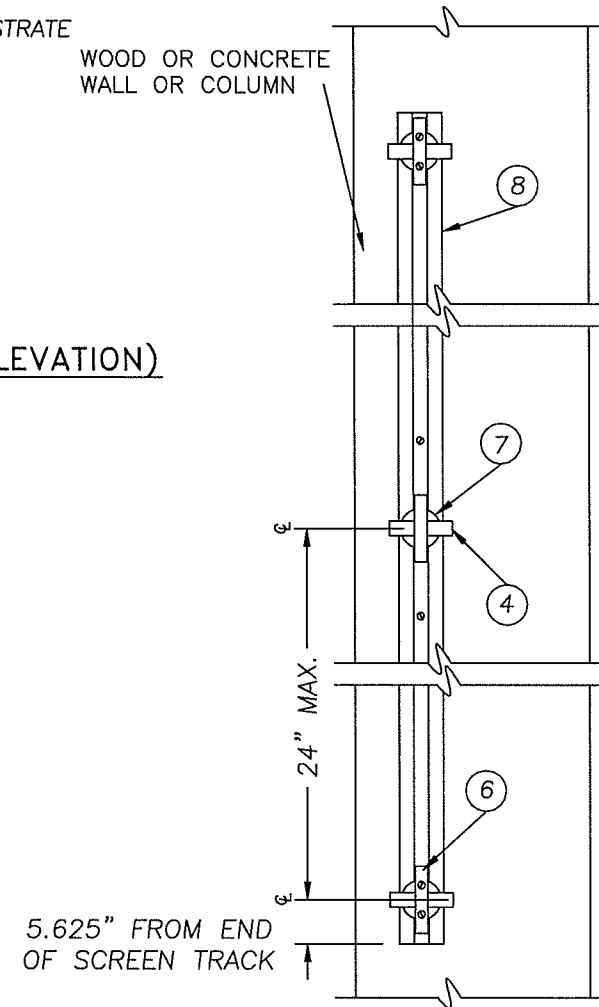


4
7 ELEVATION AT LEFT OR RIGHT SIDE MOUNTING IN WOOD OR CONCRETE
SCALE: NTS = 1'-0"

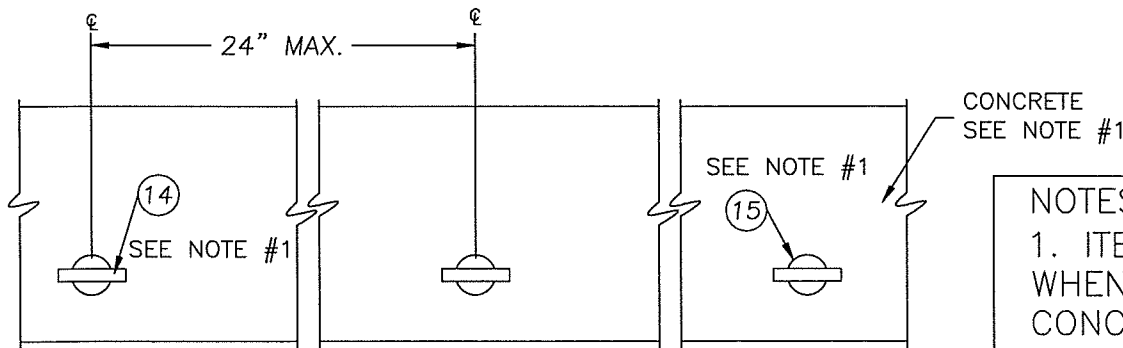

5
7 PLAN VIEW AT BOTTOM MOUNTING IN CONCRETE
SCALE: NTS = 1'-0"

NOTES:
1. ITEMS #14 & #15 ARE USED
WHEN MOUNTING SCREEN BOTTOM TO
CONCRETE.

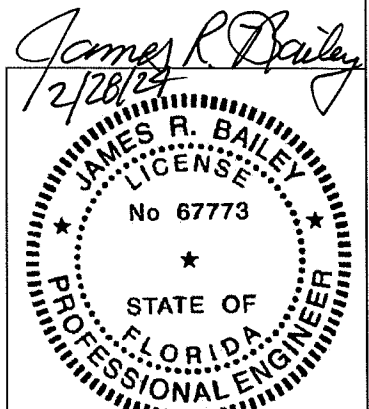

Hendee Enterprises, Inc.
The Innovative Solutions Company
P.O. Box 4289, Houston, TX 77210-4289 3350 South Point Dr., Houston, TX 77054
(713) 798-2322, Fax (713) 798-0494, (800) 231-7275 (Nat'l), (800) 323-3441
(Texas)
COPYRIGHT © 2002
HENDÉE ENTERPRISES, INC.
ALL RIGHTS RESERVED
EXPORT RESTRICTIONS APPLY TO
COUNTRIES OUTSIDE OF THE U.S.
SUBJECT TO U.S. EXPORT
ADMINISTRATION REGULATIONS.

CONSULTANTS:
James R. Bailey, P.E.
FL PE #67773
Platinum Risk Consulting LLC
4931 Chappel Hill Dr.
Missouri City, TX 77459
(281) 403-2825
FL COA #28156


CLIENT: HENDEE ENTERPRISES
LOCATION: HOUSTON, TX
TITLE: FORCE 12 - SERIES 500 PLUS - STRAP & BUCKLE
DATE: 2/27/24
REVISION: 0

REV.	DATE	DESCRIPTION
KR1	0 2/27/24	FLORIDA BUILDING CODE 2023 8TH EDITION
THIS DOCUMENT, CONTRACT, AGREEMENT, AND THREE BINDER APPROPRIATIONS, IN THE PRESENCE OF ANY OTHER DOCUMENTS, CONTRACTS, AGREEMENTS, AND THREE BINDER APPROPRIATIONS, IS THE ONLY AUTHORITY FOR THE DESIGN, CONSTRUCTION, AND MAINTENANCE OF THE PROJECT. ANY OTHER DOCUMENTS, CONTRACTS, AGREEMENTS, AND THREE BINDER APPROPRIATIONS, IN THE PRESENCE OF ANY OTHER DOCUMENTS, CONTRACTS, AGREEMENTS, AND THREE BINDER APPROPRIATIONS, IS THE ONLY AUTHORITY FOR THE DESIGN, CONSTRUCTION, AND MAINTENANCE OF THE PROJECT. ANY OTHER DOCUMENTS, CONTRACTS, AGREEMENTS, AND THREE BINDER APPROPRIATIONS, IN THE PRESENCE OF ANY OTHER DOCUMENTS, CONTRACTS, AGREEMENTS, AND THREE BINDER APPROPRIATIONS, IS THE ONLY AUTHORITY FOR THE DESIGN, CONSTRUCTION, AND MAINTENANCE OF THE PROJECT.		


CHECKED BY:
DRAWN BY: OCR-KN
FILE NAME: FORCE 12
JOB NUMBER: 148054
DOCUMENT DATE: 2/27/24

SHEET:
D7


\\FLORCE\12\2023 FLORIDA BUILDING CODE - MIAMI DADE: (FBC HVHZ)\SERIES 500V12-SERIES 500 PLUS -STRAP & BUCKLE 2-27-24.dwg, 2/27/2024 10:37:35 AM, DWG To PDF.pc3

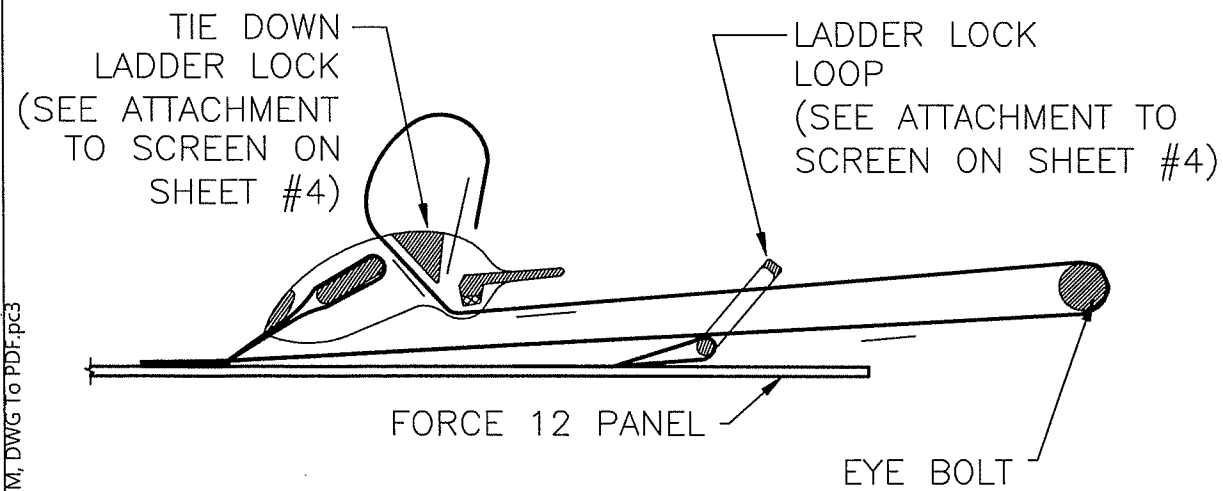

2 STRAP PATH - THROUGH BUCKLE
D1 SCALE: N.T.S. = 1'-0"

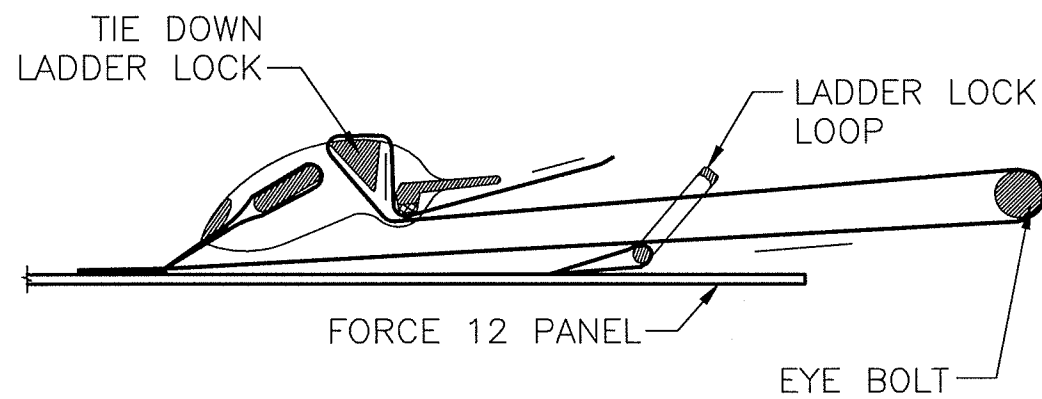

3 STRAP PATH - TIGHTEN
D1 SCALE: NTS = 1'-0"

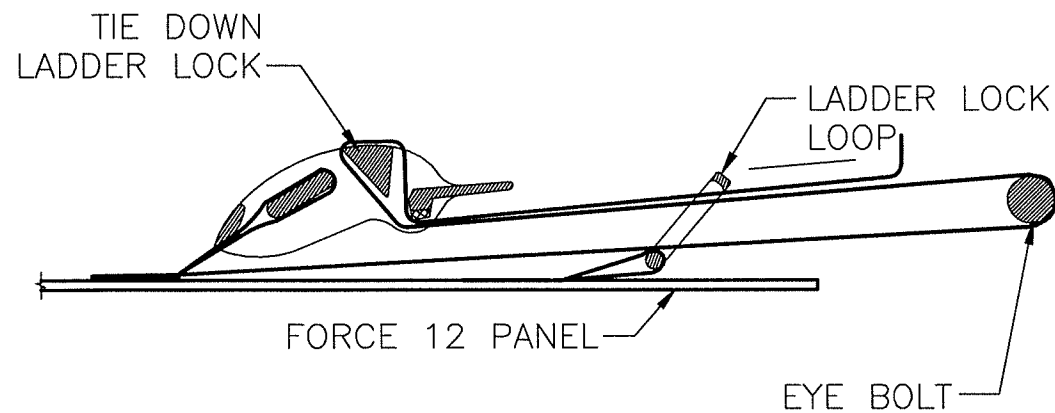

4 STRAP PATH - THROUGH LOOP
D1 SCALE: NTS = 1'-0"

SCREEN ATTACHMENT STRAP DETAIL
AT THE BOTTOM OF SCREEN

ATTACHED TO FORCE 12 PANEL,
RE: PANEL STITCH DETAIL


STRAP
(2" WEBBING)

TIE DOWN
LADDER LOCK

LADDER LOCK
LOOP

PULL TIGHT THROUGH
BUCKLE

1 PANEL ATTACHMENT - STRAP
D1 SCALE: NTS = 1'-0"

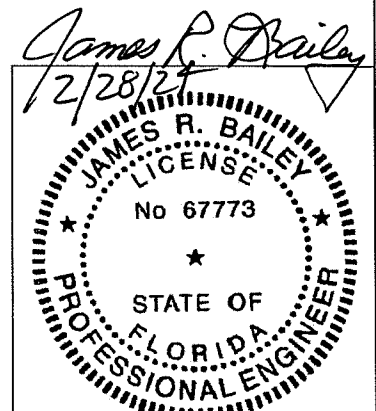

Hendee Enterprises, Inc.
The Innovative Solutions Company
P.O. Box 4289, Houston, TX 77210-4289 9350 South Point Dr., Houston, TX 77054
(713) 798-2322, Fax (713) 798-0484, (800) 231-7275 (Natl), (800) 323-5841
(Texas)
EXPOSED TO WEATHER
COUNTRIES OUTSIDE OF THE U.S. IS
SUBJECT TO U.S. EXPORT
ADMINISTRATION REGULATIONS.
COPYRIGHT © 2002
HENDÉE ENTERPRISES INC.
ALL RIGHTS RESERVED

CONSULTANTS:
James R. Bailey, P.E.
FL PE #67773
Platinum Risk Consulting LLC
4931 Chappel Hill Dr.
Missouri City, TX 77459
(281) 403-2825
FL COA #28156

CLIENT: HENDEE ENTERPRISES
LOCATION: HOUSTON, TX
TITLE: FORCE 12 - SERIES 500 PLUS - STRAP & BUCKLE
DATE: 2/27/24
REVISION: 0




REV	DATE	DESCRIPTION
1	2/27/24	FLORIDA BUILDING CODE 2023 8TH EDITION

THIS DOCUMENT, INCLUDING ANY AND ALL ATTACHMENTS, IS THE PROPERTY OF HENDEE ENTERPRISES, INC. AND IS TO BE USED ONLY FOR THE PROJECT AND LOCATION SPECIFICALLY IDENTIFIED HEREIN. IT IS TO BE RETURNED TO HENDEE ENTERPRISES, INC. UPON COMPLETION OF THE PROJECT. NO PART OF THIS DOCUMENT IS TO BE REPRODUCED OR TRANSMITTED IN ANY FORM OR BY ANY MEANS, ELECTRONIC OR MECHANICAL, INCLUDING PHOTOCOPYING, RECORDING, OR BY ANY INFORMATION STORAGE AND RETRIEVAL SYSTEM, WITHOUT PERMISSION IN WRITING FROM HENDEE ENTERPRISES, INC. HENDEE ENTERPRISES, INC. ACCEPTS NO LIABILITY FOR ANY ERRORS OR OMISSIONS IN THIS DOCUMENT. THE USER ASSUMES ALL LIABILITY FOR THE USE OF THIS DOCUMENT. THE CONSULTANT, ALL CONSULTANTS, AND ALL MATERIALS, COMES THEREWITH TO FORCE 12 PANELS.

CHECKED BY:
DRAWN BY: OCR-KN
FILE NAME: FORCE 12
JOB NUMBER: 148054
DOCUMENT DATE: 2/27/24


SHEET:
D8

IF-12-2023 FLORIDA BUILDING CODE - MIAMI DADE. (FBC HVHZ)SERIES 500V12-SERIES 500 PLUS-STRAP & BUCKLE 2-27-24.dwg, 2/27/2024 10:37:47 AM, DWG TO PDF.pc3

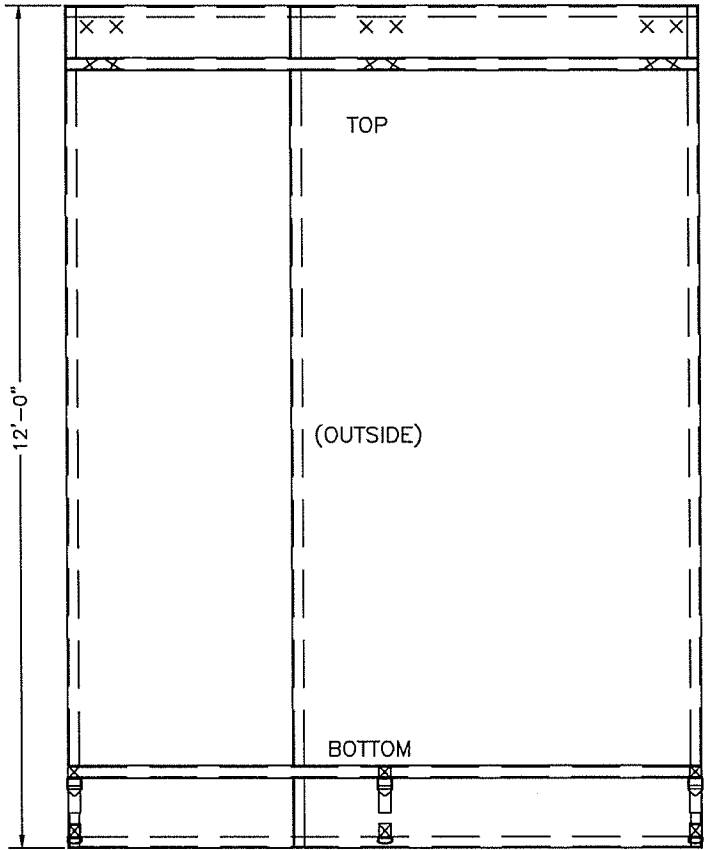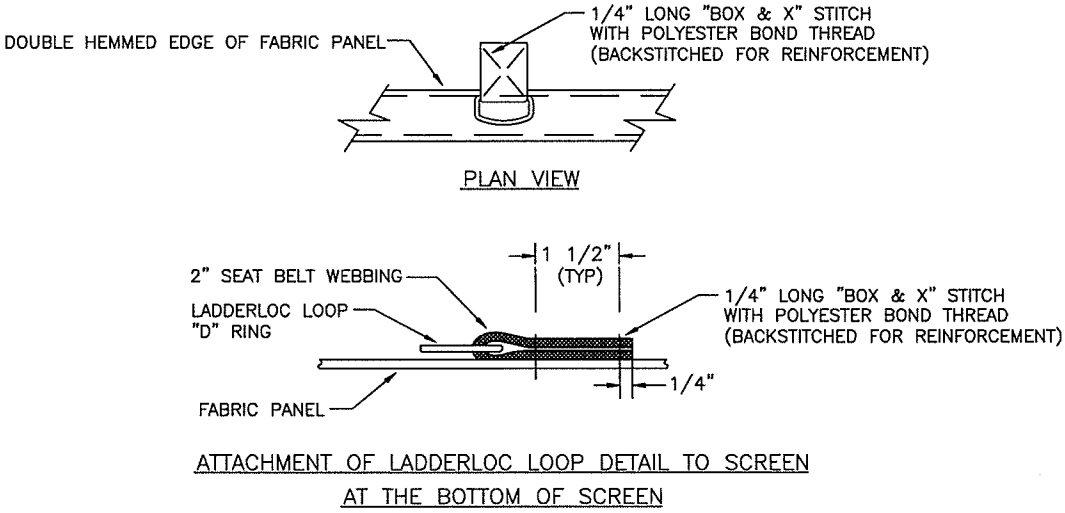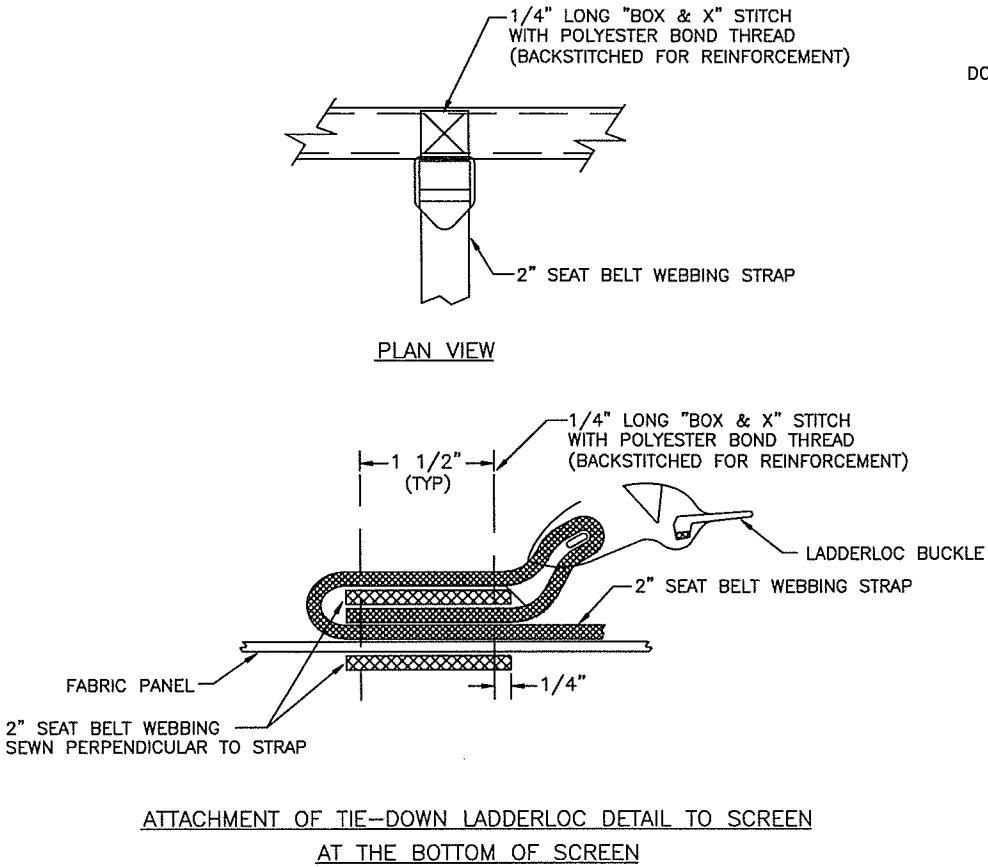


(OUTSIDE STITCHING DETAILS. THE SCREEN IS MANUFACTURED IN (3) STYLES; VERTICAL SEAM, HORIZONTAL SEAM, & NON-SEAMED OVERLAPPED FABRIC PANELS)

FORCE 12 - MATERIAL SPECIFICATIONS OF SCREEN	
FIBER CONTENT	100% POLYPROPYLENE
COLOR	BLACK OR ROYAL BLUE
FINISH	TENTERED & CALENDERED
CONSTRUCTION (APPROXIMATE)	WARP: 60 FILL: 50
WEAVE	3/4" BASKET WEAVE
THICKNESS	20 MILS
WEIGHT, (ASTM D-3776-85)	7.6 OZ/YD ²
ABRASION RESISTANCE (ASTM D-3884)	WARP: 190 LBS FILL: 250 LBS
TENSILE STRENGTH (ASTM D-1682, GRAB METHOD)	WARP: 445 LBS FILL: 375 LBS
TEAR STRENGTH (ASTM D-2261, TRAP METHOD)	WARP: 185 LBS FILL: 190 LBS
BURST STRENGTH (ASTM D-3786 MULLEN)	720 LBS/IN ²
PUNCTURE STRENGTH (ASTM D-3787, MODIFIED)	165 LBS
U.V. RESISTANCE (ASTM G-53, % RETAINED AT 5,000 HOURS)	90%
AIR FLOW	230 CFM

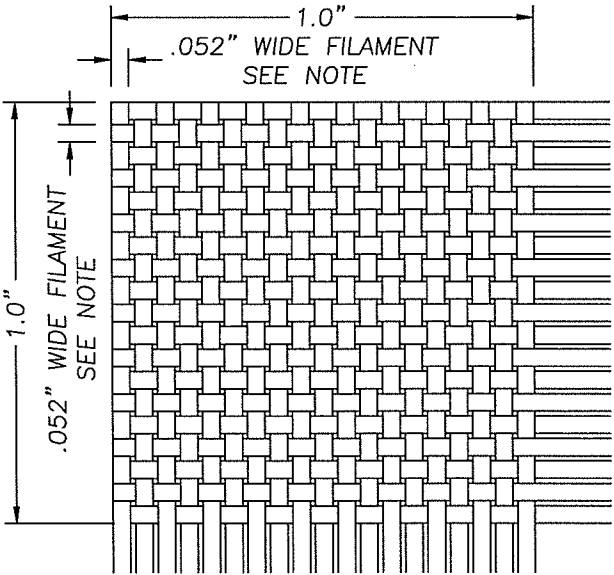

NOTE:
THERE ARE (19) .052" WIDE FILAMENTS, BOTH HORIZONTALLY & VERTICALLY IN A SQUARE INCH OF FABRIC. EACH FILAMENT IS MADE UP OF (3) .013" WIDE SUB FILAMENTS.

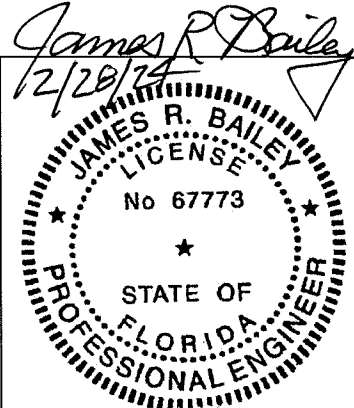

Hendee Enterprises, Inc.
The Innovative Solutions Company
P.O. Box 4289, Houston, TX 77210-4289 South Point Dr., Houston, TX 77044
(713) 798-0494, (800) 231-7275 (Nat'l), (800) 323-3841 (Texas)

EXPORT WARNING:
EXPORTING THIS PRODUCT TO COUNTRIES OUTSIDE OF THE U.S. IS SUBJECT TO U.S. EXPORT ADMINISTRATION REGULATIONS.

COPYRIGHT © 2002 HENDEE ENTERPRISES INC. ALL RIGHTS RESERVED.

CONSULTANTS:
James R. Bailey, P.E.
FL PE #67773
Platinum Risk Consulting LLC
4931 Chappel Hill Dr.
Missouri City, TX 77459
(281) 403-2825
FL COA #28156

CLIENT: HENDEE ENTERPRISES

LOCATION: HOUSTON, TX

TITLE: FORCE 12 - SERIES 500 PLUS - STRAP & BUCKLE

DATE: 2/27/24 **REVISION:** 0

REV	DATE	DESCRIPTION
0	2/27/24	FLORIDA BUILDING CODE 2023 8TH EDITION

THE LICENSEE'S PROFESSIONAL SEAL AND THESE DRAWINGS ARE THE PROPERTY OF HENDEE ENTERPRISES, INC. AND ARE TO BE USED ONLY FOR THE PROJECT AND SITE SPECIFICALLY IDENTIFIED HEREON. NO PART OF THESE DRAWINGS ARE TO BE REPRODUCED, COPIED, OR TRANSMITTED IN ANY FORM OR BY ANY MEANS, ELECTRONIC OR MECHANICAL, INCLUDING PHOTOCOPYING, RECORDING, OR BY ANY INFORMATION STORAGE AND RETRIEVAL SYSTEM, WITHOUT THE WRITTEN PERMISSION OF HENDEE ENTERPRISES, INC. ANY VIOLATION OF THIS NOTICE SHALL BE SUBJECT TO LEGAL ACTION. THE LICENSEE SHALL BE RESPONSIBLE FOR OBTAINING ALL NECESSARY PERMITS AND APPROVALS FROM THE APPROPRIATE AGENCIES. 

CHECKED BY:

DRAWN BY: OCR-KN





FILE NAME: FORCE 12

JOB NUMBER: 148054






DOCUMENT DATE: 2/27/24

SHEET: D9


\\FORCE 12\2023 FLORIDA BUILDING CODE - MIAMI DADE. (FBC HVHZ)\SERIES 500V12-SERIES 500 PLUS -STRAP & BUCKLE 2-27-24.dwg, 2/27/2024 10:38:02 AM, DWG To PDF.pc3

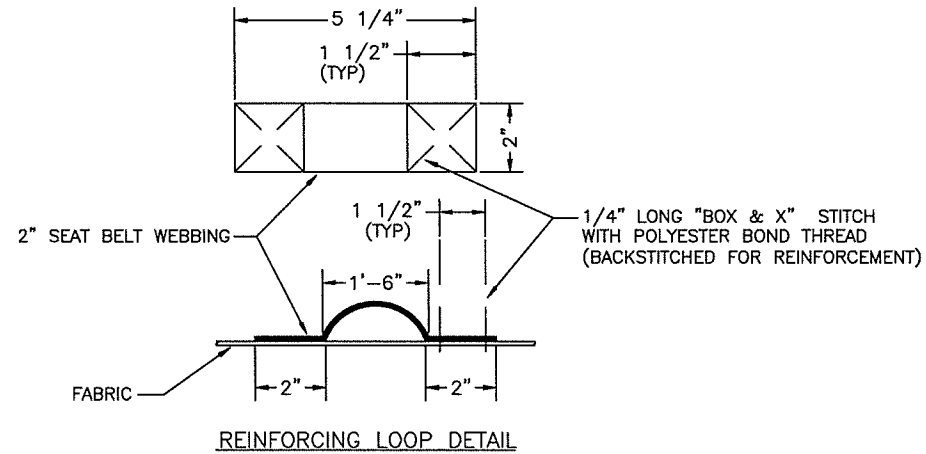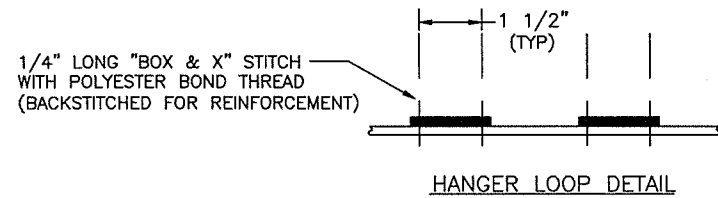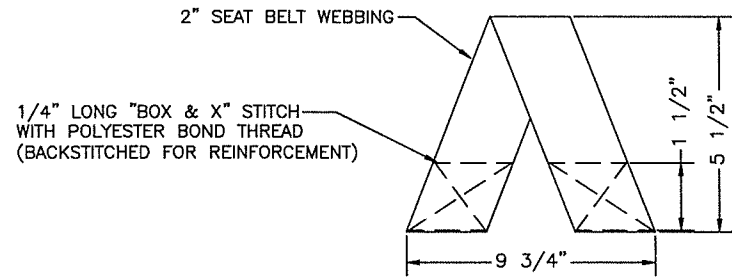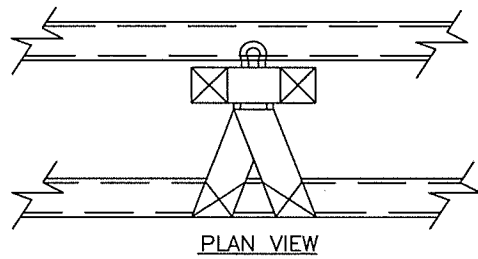

SCREEN ATTACHMENT LOOP DETAIL AT THE TOP OF SCREEN

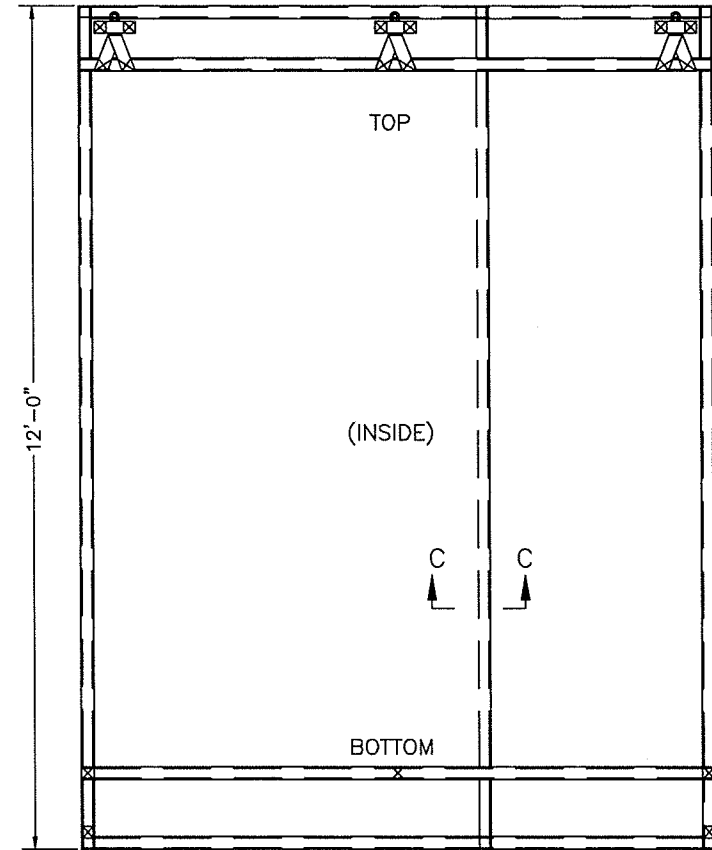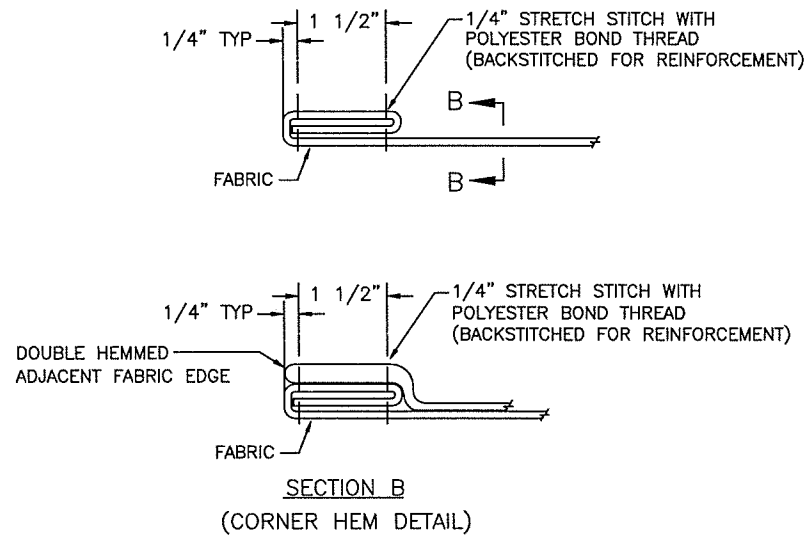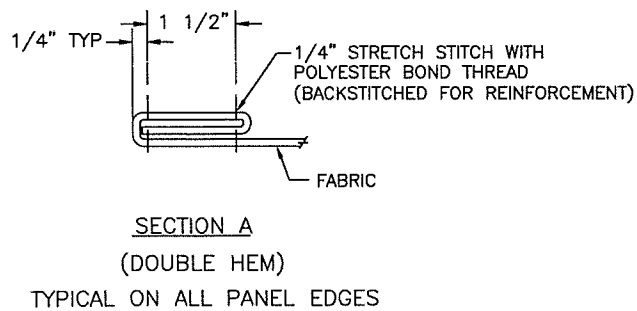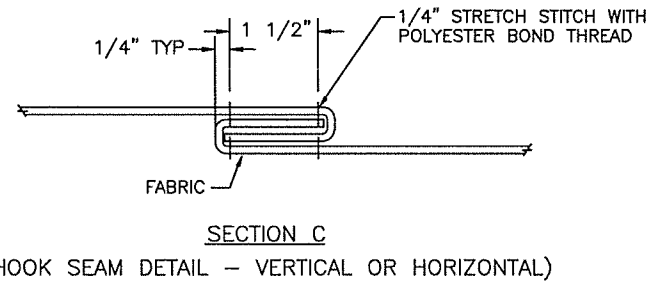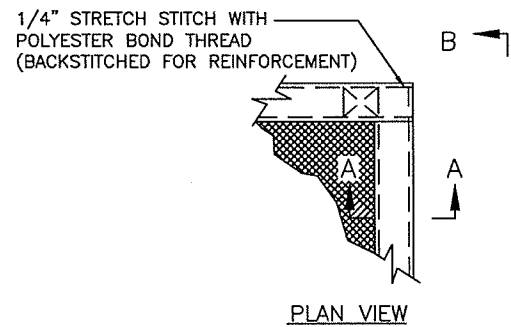

HURRICANE SCREEN ELEVATION
(INSIDE STITCHING DETAILS. THE SCREEN IS MANUFACTURED
IN (3) STYLES; VERTICAL SEAM, HORIZONTAL SEAM, & NON-SEAMED
OVERLAPPED FABRIC PANELS)

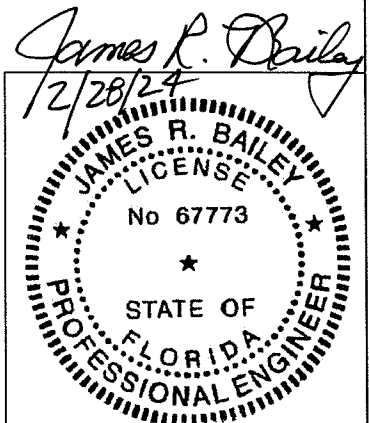

Hendee Enterprises, Inc.
The Innovative Solutions Company
P.O. Box 4289, Houston, TX 77210-4289 South Point Dr., Houston, TX 77044
(713) 796-2322, Fax (713) 796-0457, (800) 231-7275 (toll free)
© 2005 HENDEE ENTERPRISES, INC. ALL RIGHTS RESERVED.
EXPORT WARNING:
EXPORTING THIS PRODUCT TO COUNTRIES OUTSIDE OF THE U.S. IS SUBJECT TO U.S. EXPORT ADMINISTRATION REGULATIONS.

CONSULTANTS:
James R. Bailey, P.E.
FL PE #67773
Platinum Risk Consulting LLC
4931 Chappel Hill Dr.
Missouri City, TX 77459
(281) 403-2825
FL COA #28156


CLIENT: HENDEE ENTERPRISES
LOCATION: HOUSTON, TX
TITLE: FORCE 12 - SERIES 500 - STRAP & BUCKLE
DATE: 2/27/24
REVISION: 0

REV	DATE	DESCRIPTION
1	2/27/24	FLORIDA BUILDING CODE 2023 6TH EDITION


CHECKED BY:
DRAWN BY: OCR-KN
FILE NAME: FORCE 12
JOB NUMBER: 148054
DOCUMENT DATE: 2/27/24

SHEET:
D10


\\P\FORCE 12\2023 FLORIDA BUILDING CODE - MIAMI DADE. (FBC HVHZ)\SERIES 500V12-SERIES 500 PLUS -STRAP & BUCKLE 2-27-24.dwg, 2/27/2024 10:38:16 AM, DWG To PDF.pc3

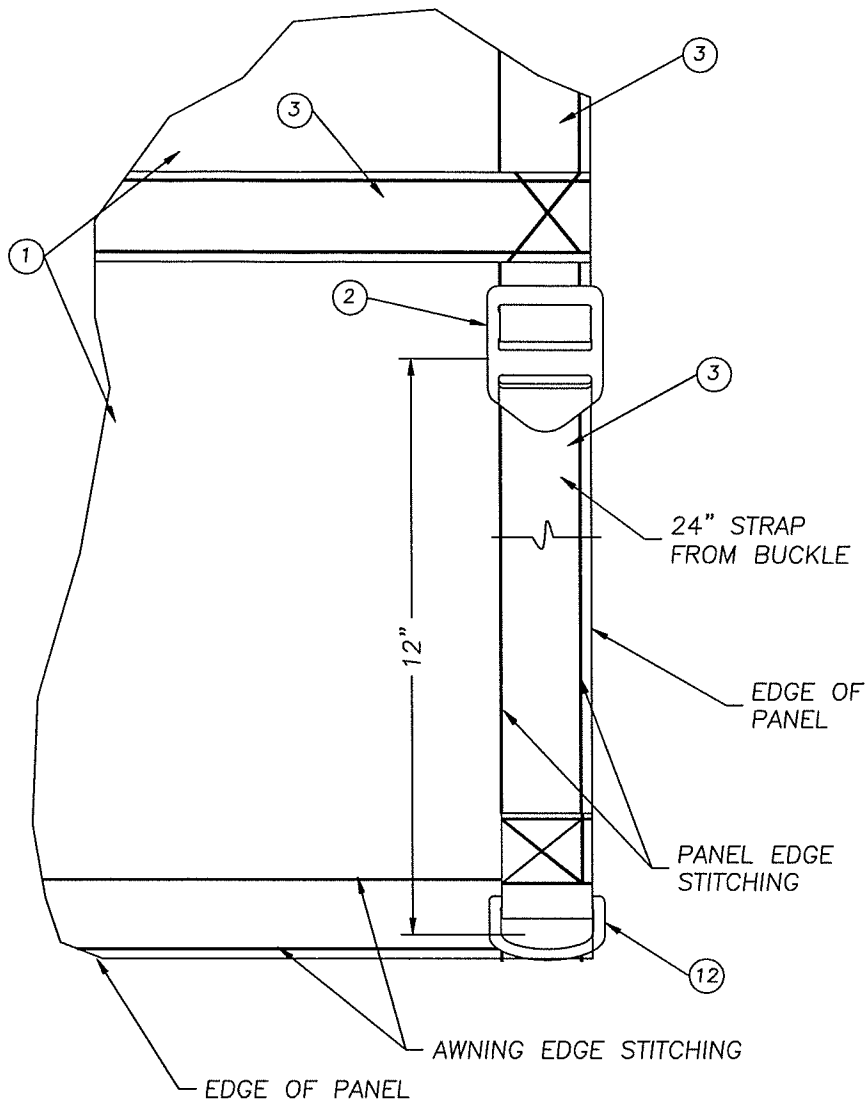


STITCHING DETAIL

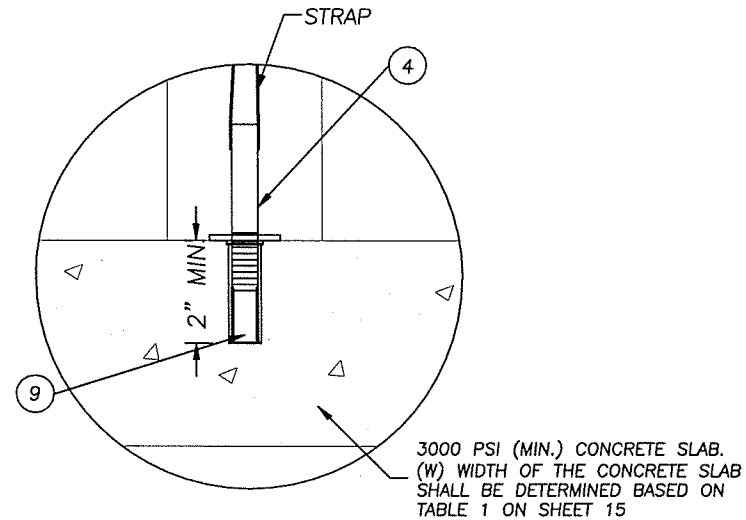


DETAIL "A"
SCREEN TO CONCRETE @ BOTTOM
DROP-IN ANCHOR IS INSTALLED VERTICALLY
(USE MIN. EDGE DISTANCE)

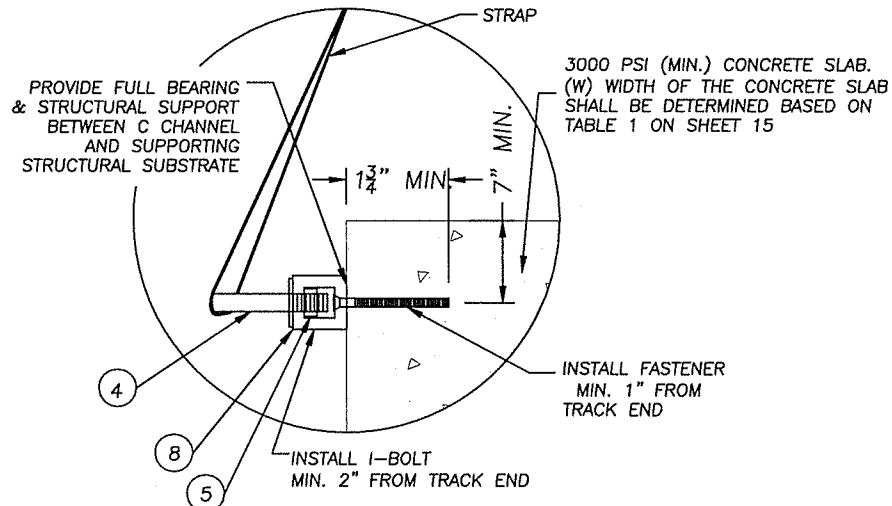

DETAIL "C"
SCREEN TO TRACK @ BOTTOM
TAPCON FASTENER IS INSTALLED HORIZONTALLY
(USE MIN. EDGE DISTANCE)

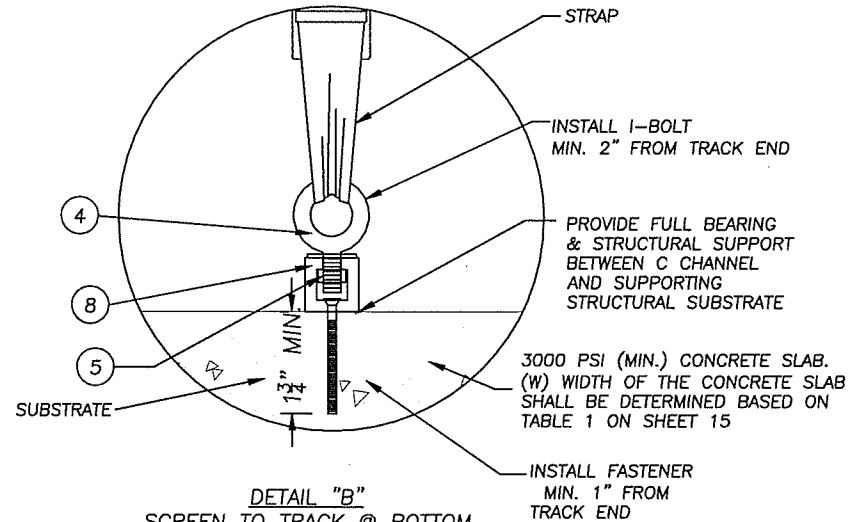

DETAIL "B"
SCREEN TO TRACK @ BOTTOM
TAPCON FASTENER IS INSTALLED VERTICALLY
(USE MIN. EDGE DISTANCE)

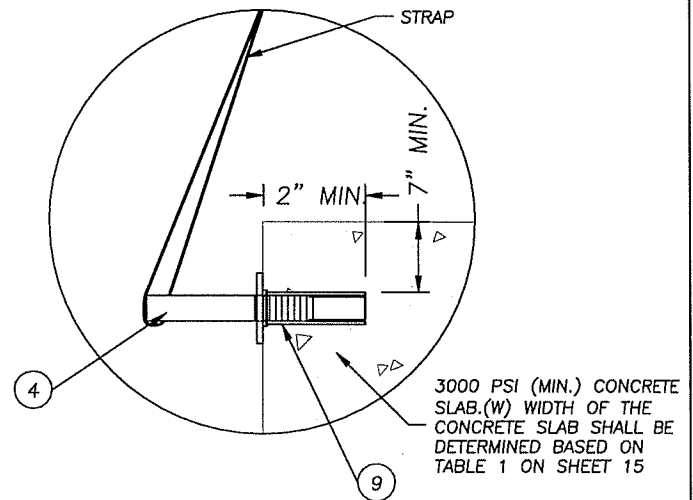


DETAIL "D"
SCREEN TO CONCRETE @ BOTTOM
DROP-IN ANCHOR IS INSTALLED HORIZONTALLY
(USE MIN. EDGE DISTANCE)

Rt: Reaction tensile force
Rs: Reaction shear force
Ft: Fastener allowable tensile load
Fs: Fastener allowable shear load

Reaction (Rt or Rs) is maximum absolute value for a + 60 PSF load w/ 22.5" strap spacing or a + 55 PSF load w/ 24.0" strap spacing, with reaction acting either @ 22.5" O.C. or @ 24.0" O.C.

Fastener (Ft or Fs) is minimum allowable value for a + 60 PSF load w/ 22.5" strap spacing or a + 55 PSF load w/ 24.0" strap spacing; values for Drop-in Anchors based on one fastener either @ 22.5" O.C. or @ 24.0" O.C.; values for Tapcons based on 4 fasteners @ 6" O.C.; values for #14 Wood Screw based on 4 fasteners @ 6" O.C. (no offset) or 5 fasteners @ 5" O.C. (offset).

DETAIL	Rt (lbs)	Rs (lbs)	Ft (lbs)	Fs (lbs)
A	941	675	1232	1410
B	941	675	1856	1500
C	1042	1183	1856	1500
D	1042	1183	1232	1410

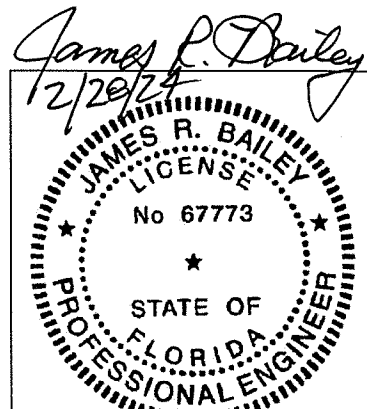

Hendee Enterprises, Inc.
The Innovative Solutions Company
P.O. Box 4289, Houston, TX 77210-4289 3350 South Point Dr., Houston, TX 77054
(713) 798-2322, Fax (713) 798-0494, (800) 231-7275 (Nat'l), (800) 323-3441 (Texas)
COPYRIGHT © 2002 HENDEE ENTERPRISES, INC. ALL RIGHTS RESERVED.
EXPORT DOCUMENT TO COUNTRIES OUTSIDE OF THE U.S. IS SUBJECT TO U.S. EXPORT ADMINISTRATION REGULATIONS.

CONSULTANTS:
James R. Bailey, P.E.
FL PE #67773
Platinum Risk Consulting LLC
4931 Chappel Hill Dr.
Missouri City, TX 77459
(281) 403-2825
FL COA #28156


CLIENT: HENDEE ENTERPRISES
LOCATION: HOUSTON, TX
TITLE: FORCE 12 - SERIES 500 PLUS - STRAP & BUCKLE
DATE: 2/27/24
REVISION: 0

DESCRIPTION
FLORIDA BUILDING CODE 2023 8TH EDITION
DATE: 2/27/24
REV: 0
KRI: 0
THE DOCUMENT, CONTRACT, SPECIFICATION, AND THESE SEALS, REPRESENTATIONS, IN THE PRESENCE OF ANY OTHER DOCUMENTS, CONTRACTS, SPECIFICATIONS, AND THESE SEALS, SHALL BE THE SOLE BASIS FOR THE DESIGN AND CONSTRUCTION OF THE PROJECT. ANY CHANGES TO THE PROJECT SHALL BE MADE IN WRITING AND SIGNED BY THE DESIGNER. THE DESIGNER SHALL BE RESPONSIBLE FOR THE DESIGN AND CONSTRUCTION OF THE PROJECT. 


CHECKED BY:
DRAWN BY: OCR-KN
FILE NAME: FORCE 12
JOB NUMBER: 148054
DOCUMENT DATE: 2/27/24

SHEET:
D11


\\FLORIDA\B\2023\2023 FLORIDA BUILDING CODE - MIAMI\DADE: (FBC HVHZ)\SERIES 500\F12-SERIES 500 PLUS -STRAP & BUCKLE 2-27-24.dwg, 2/27/2024 10:38:27 AM, DWG To PDF.pc3

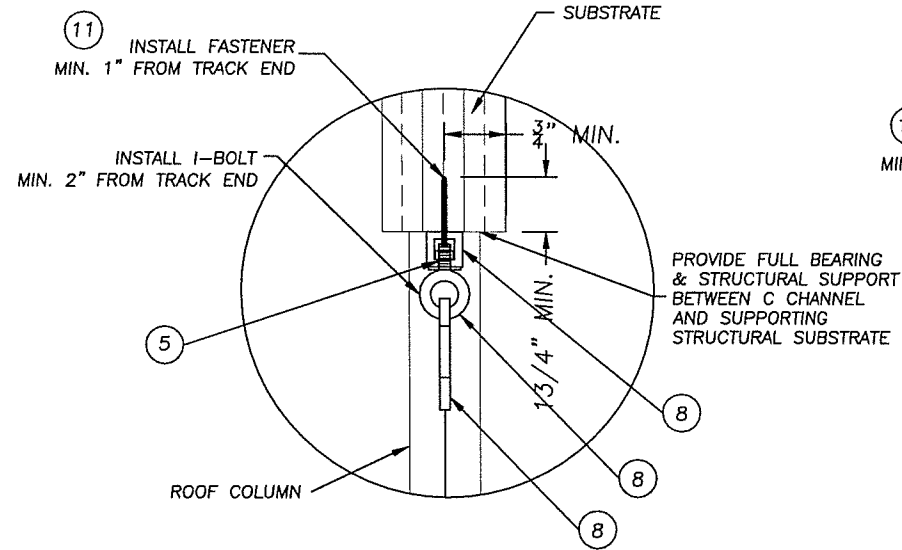


DETAIL "A"
SCREEN TO TRACK @ TOP
FASTENER IS INSTALLED HORIZONTALLY
(USE MIN. EDGE DISTANCE)

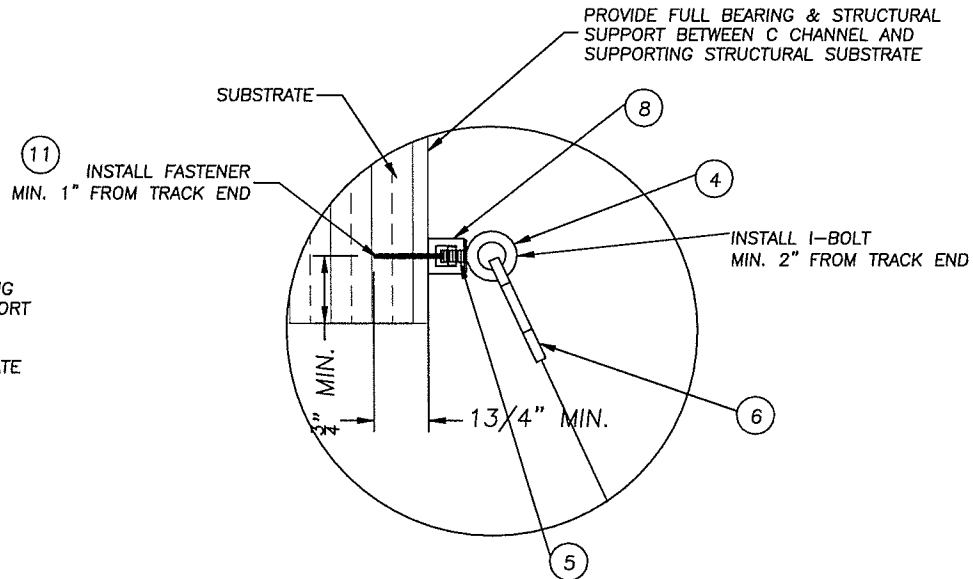


DETAIL "B"
SCREEN TO TRACK @ TOP
FASTENER IS INSTALLED HORIZONTALLY ON INSIDE
OF OPENING
(USE MIN. EDGE DISTANCE)

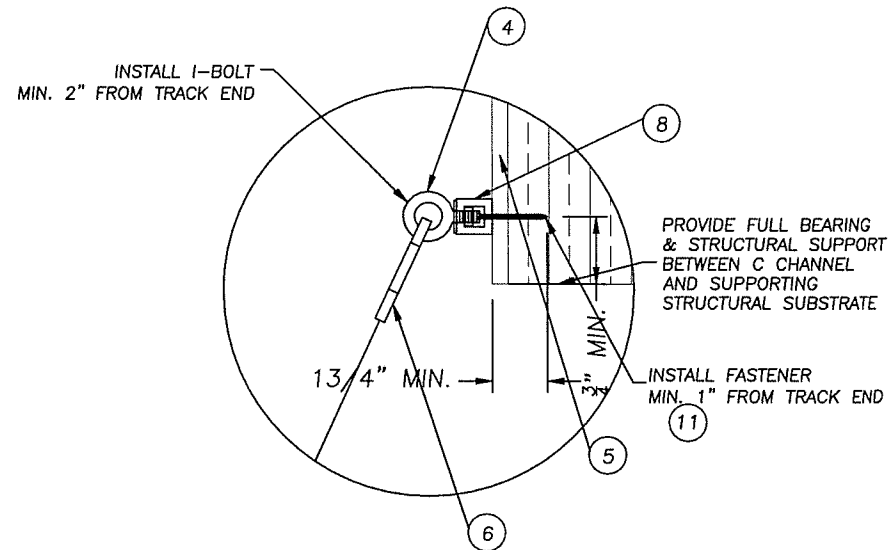


DETAIL "C"
SCREEN TO TRACK @ TOP
FASTENER IS INSTALLED HORIZONTALLY ON OUTSIDE
OF OPENING
(USE MIN. EDGE DISTANCE)

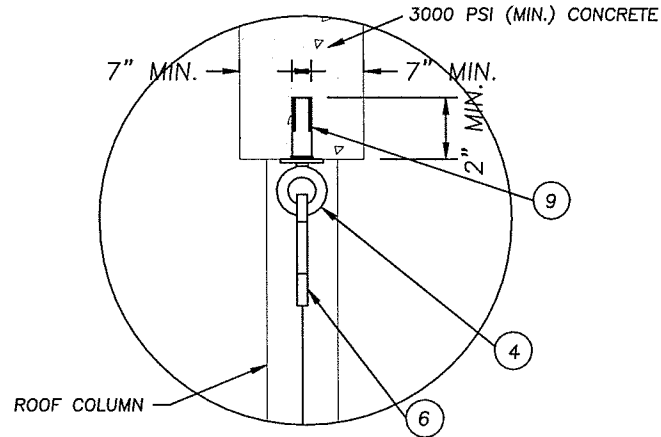

DETAIL "D"
SCREEN TO CONCRETE @ TOP
DROP-IN FASTENER IS INSTALLED VERTICALLY
(USE MIN. EDGE DISTANCE)

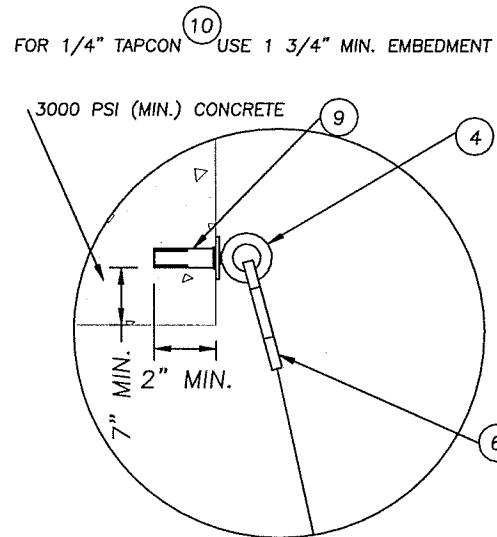

DETAIL "E"
SCREEN TO CONCRETE @ TOP
DROP-IN FASTENER IS INSTALLED HORIZONTALLY
ON INSIDE OF OPENING
(USE MIN. EDGE DISTANCE)

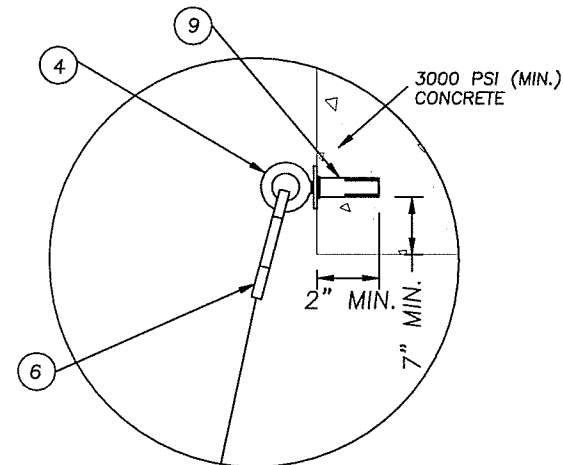


DETAIL "F"
SCREEN TO CONCRETE @ TOP
DROP-IN FASTENER IS INSTALLED HORIZONTALLY
ON OUTSIDE OF OPENING
(USE MIN. EDGE DISTANCE)

Rt: Reaction tensile force
Rs: Reaction shear force
Ft: Fastener allowable tensile load
Fs: Fastener allowable shear load

Reaction (Rt or Rs) is maximum absolute value for a + 60 PSF load w/ 22.5" strap spacing or a + 55 PSF load w/ 24.0" strap spacing, with reaction acting either @ 22.5" O.C. or @ 24.0" O.C.

Fastener (Ft or Fs) is minimum allowable value for a + 60 PSF load w/ 22.5" strap spacing or a + 55 PSF load w/ 24.0" strap spacing; values for Drop-in Anchors based on one fastener either @ 22.5" O.C. or @ 24.0" O.C.; values for Tapcons based on 4 fasteners @ 6" O.C.; values for #14 Wood Screw based on 4 fasteners @ 6" O.C. (no offset) or 5 fasteners @ 5" O.C. (offset).

DETAIL	Rt (lbs)	Rs (lbs)	Ft (lbs)	Fs (lbs)
A	941	675	1768	1080
B	1042	1183	2210	1350
C	1042	1183	2210	1350
D	941	675	1232	1410
E	1042	1183	1232	1410
F	1042	1183	1232	1410

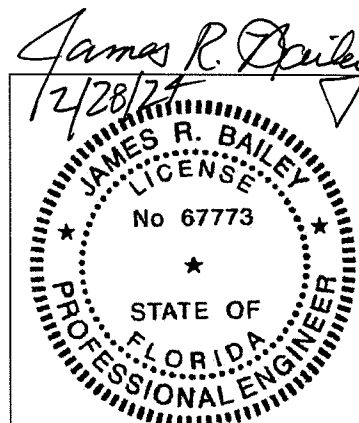

Hendee Enterprises, Inc.
The Innovative Solutions Company
P.O. Box 4289, Houston, TX 77210-4289 9350 South Point Dr., Houston, TX 77054
(713) 796-2322, Fax (713) 796-0464, (800) 231-7275 (Nat'l), (800) 323-3841 (Texas)

EXPORT WARNING:
THIS DOCUMENT IS NOT TO BE REPRODUCED OR TRANSMITTED IN ANY FORM OR BY ANY MEANS, ELECTRONIC OR MECHANICAL, INCLUDING PHOTOCOPYING, RECORDING, OR BY ANY INFORMATION STORAGE AND RETRIEVAL SYSTEM, WITHOUT THE WRITTEN PERMISSION OF HENDEE ENTERPRISES, INC. ALL RIGHTS RESERVED.

CONSULTANTS:
James R. Bailey, P.E.
FL PE #67773
Platinum Risk Consulting LLC
4931 Chappel Hill Dr.
Missouri City, TX 77459
(281) 403-2825
FL COA #28156

CLIENT: HENDEE ENTERPRISES

LOCATION: HOUSTON, TX

TITLE: FORCE 12 - SERIES 500 - STRAP & BUCKLE

DATE: 2/27/24


REVISION: 0

REV	DATE	DESCRIPTION
1	2/27/24	FLORIDA BUILDING CODE 2023 6TH EDITION


CHECKED BY:
DRAWN BY: OCR-KN
FILE NAME: FORCE 12
JOB NUMBER: 148054
DOCUMENT DATE: 2/27/24

SHEET:
D12


27-01-2023 FLORIDA BUILDING CODE - MIAMI DADE: (FBC HVHZ)SERIES 500V12-SERIES 500 PLUS-STRAP & BUCKLE 2-27-24.dwg, 2/27/2024 10:38:40 AM, DWG TO PDF.pc3

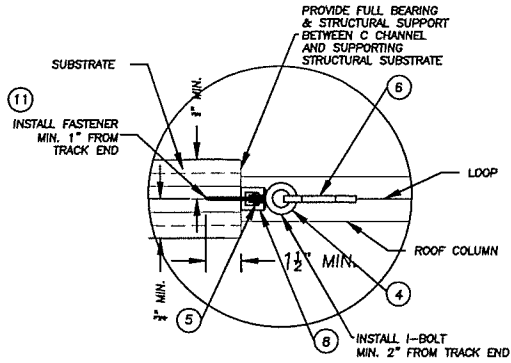


DETAIL "A"
SCREEN TO TRACK SIDE [LOOP END]
FASTENER IS INSTALLED HORIZONTALLY
(USE MIN. EDGE DISTANCE)

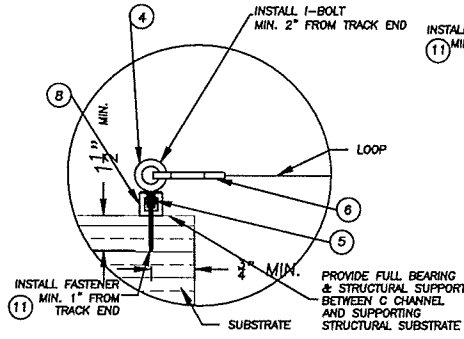


DETAIL "B"
SCREEN TO TRACK TOP [LOOP END]
FASTENER IS INSTALLED HORIZONTALLY ON INSIDE OF
OPENING
(USE MIN. EDGE DISTANCE)

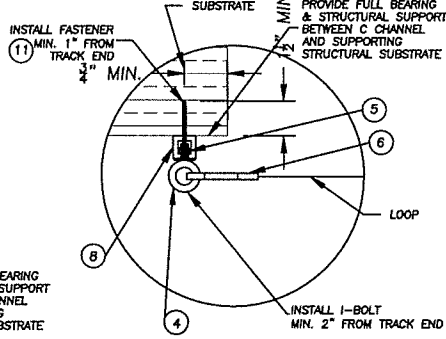


DETAIL "C"
SCREEN TO TRACK TOP [LOOP END]
FASTENER IS INSTALLED HORIZONTALLY ON OUTSIDE OF
OPENING
(USE MIN. EDGE DISTANCE)

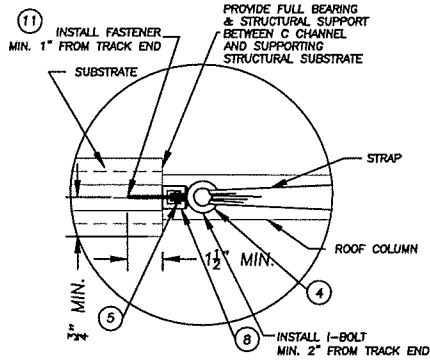

DETAIL "D"
SCREEN TO TRACK SIDE [STRAP END]
FASTENER IS INSTALLED HORIZONTALLY
(USE MIN. EDGE DISTANCE)

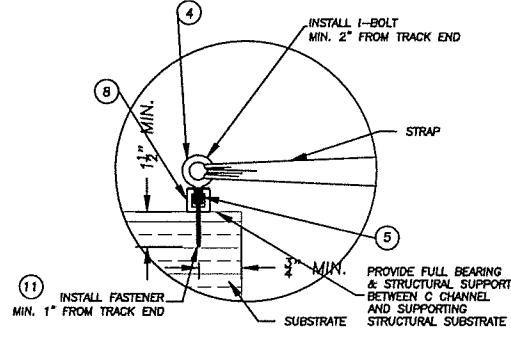


DETAIL "E"
SCREEN TO TRACK TOP [STRAP END]
FASTENER IS INSTALLED HORIZONTALLY ON INSIDE OF
OPENING
(USE MIN. EDGE DISTANCE)

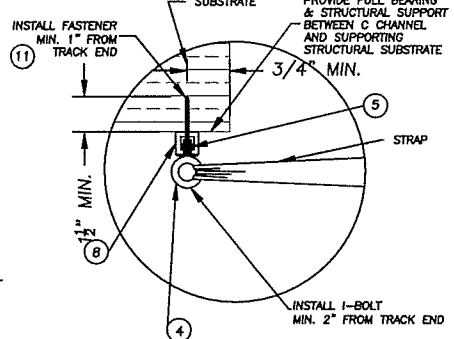


DETAIL "F"
SCREEN TO TRACK TOP [STRAP END]
FASTENER IS INSTALLED HORIZONTALLY ON OUTSIDE OF
OPENING
(USE MIN. EDGE DISTANCE)


FOR 1/4" TAPCON ¹⁰ USE 1 3/4" MIN. EMBEDMENT

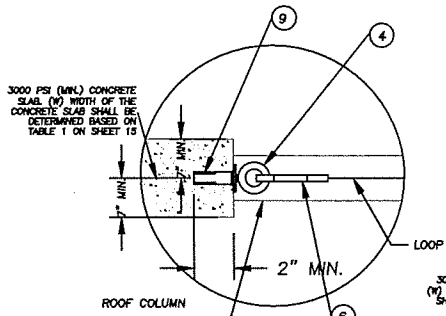


DETAIL "G"
SCREEN TO CONCRETE TOP [LOOP END]
DROP-IN FASTENER IS INSTALLED HORIZONTALLY
(USE MIN. EDGE DISTANCE)

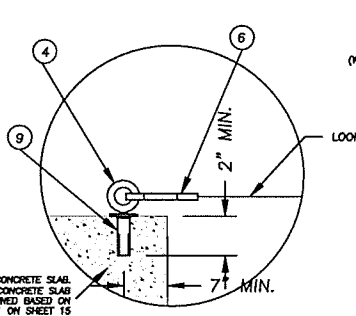


DETAIL "H"
SCREEN TO CONCRETE TOP [LOOP END]
DROP-IN FASTENER IS INSTALLED HORIZONTALLY
ON INSIDE OF OPENING
(USE MIN. EDGE DISTANCE)

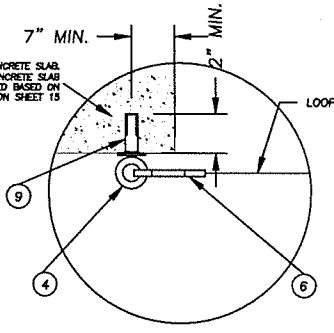


DETAIL "I"
SCREEN TO CONCRETE TOP [LOOP END]
DROP-IN FASTENER IS INSTALLED HORIZONTALLY
ON OUTSIDE OF OPENING
(USE 2" MIN. EDGE DISTANCE)

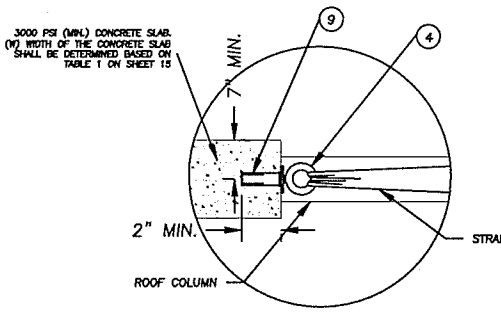


DETAIL "J"
SCREEN TO CONCRETE TOP [STRAP END]
DROP-IN FASTENER IS INSTALLED HORIZONTALLY
(USE 2" MIN. EDGE DISTANCE)

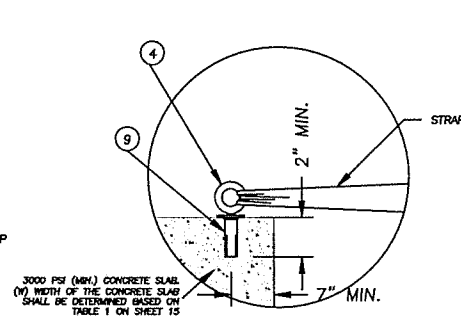


DETAIL "K"
SCREEN TO CONCRETE TOP [STRAP END]
DROP-IN FASTENER IS INSTALLED HORIZONTALLY
ON INSIDE OF OPENING
(USE 2" MIN. EDGE DISTANCE)

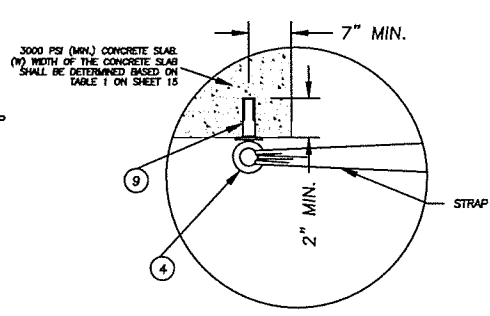


DETAIL "L"
SCREEN TO CONCRETE TOP [STRAP END]
DROP-IN FASTENER IS INSTALLED HORIZONTALLY ON
OUTSIDE OF OPENING
(USE 2" MIN. EDGE DISTANCE)

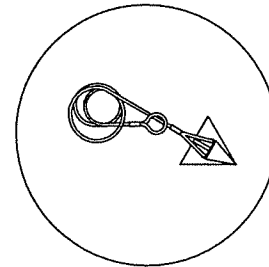

DETAIL "M"
10" MALLEABLE IRON EARTH ANCHOR
3/8" GALVANIZED AIRCRAFT CABLE, 72" LONG.
BY AMERICAN EARTH ANCHORS OR EQUAL

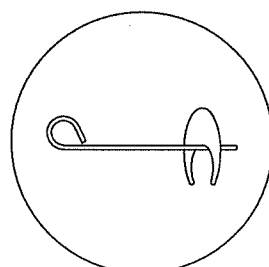

DETAIL "N"
1/2" SCREW-IN EARTH ANCHOR
WITH 4" HELIX, 30" LONG.
BY MINUTE MAN PRODUCTS OR EQUAL

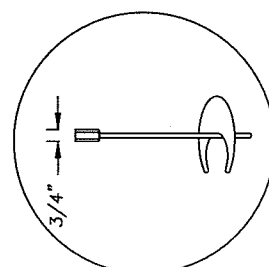


DETAIL "O"
1/2" SCREW-IN EARTH ANCHOR
WITH 4" HELIX, 30" LONG. (NUT ATTACHMENT)
BY MINUTE MAN PRODUCTS OR EQUAL

Rt: Reaction tensile force
Rs: Reaction shear force
Ft: Fastener allowable tensile load
Fs: Fastener allowable shear load

Reaction (Rt or Rs) is maximum absolute value for a + 60 PSF load w/ 22.5" strap spacing or a + 55 PSF load w/ 24.0" strap spacing, with reaction acting either @ 22.5" O.C. or @ 24.0" O.C.

Fastener (Ft or Fs) is minimum allowable value for a + 60 PSF load w/ 22.5" strap spacing or a + 55 PSF load w/ 24.0" strap spacing; values for Drop-in Anchors based on one fastener either @ 22.5" O.C. or @ 24.0" O.C.; values for Tapcons based on 4 fasteners @ 6" O.C.; values for #14 Wood Screw based on 4 fasteners @ 6" O.C. (no offset) or 5 fasteners @ 5" O.C. (offset).

DETAIL	Rt (lbs)	Rs (lbs)	Ft (lbs)	Fs (lbs)
A	941	675	1768	1080
B	675	941	1768	1350
C	675	941	1768	1350
D	941	675	1768	1350
E	675	941	1768	1350
F	675	941	1768	1350
G	941	675	1232	1410
H	675	941	1232	1410
I	675	941	1232	1410
J	941	675	1232	1410
K	675	941	1232	1410
L	675	941	1232	1410
M	1223		2000	
N	1223		1250	
O	1223		1250	

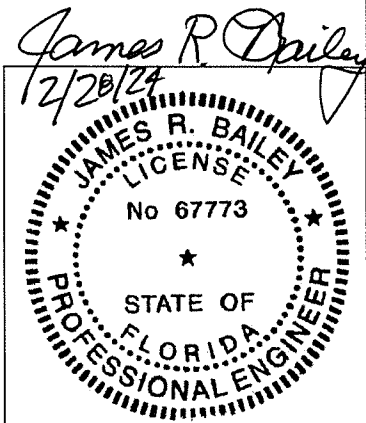


Hendee Enterprises, Inc.
The Innovative Solutions Company
P.O. Box 4289, Houston, TX 77210-4289 9350 South Park Dr., Houston, TX 77054
(713) 796-2322 Fax (713) 796-0494 (800) 231-7275 (Net!), (800) 323-3841
(Texas)
COPYRIGHT © 2002
HENDÉE ENTERPRISES INC.
ALL RIGHTS RESERVED
EXPORT WARNING
EXPORTING TO
COUNTRIES OUTSIDE OF THE U.S. IS
SUBJECT TO U.S. EXPORT
ADMINISTRATION REGULATIONS.

CONSULTANTS:
James R. Bailey, P.E.
FL PE #67773
Platinum Risk Consulting LLC
4931 Chappel Hill Dr.
Missouri City, TX 77459
(281) 403-2825
FL COA #28156


CLIENT: HENDEE ENTERPRISES
LOCATION: HOUSTON, TX
TITLE: FORCE 12 - SERIES 500 - STRAP & BUCKLE
DATE: 2/27/24
REVISION: 0

DESCRIPTION: FLORIDA BUILDING CODE 2023 8TH EDITION
DATE: 2/27/24
BY: JRB
CHECKED BY: OCR-KN
DRAWN BY: OCR-KN
FILE NAME: FORCE 12
JOB NUMBER: 148054
DOCUMENT DATE: 2/27/24
SHEET: D13


\\FORCE 12\2023 FLORIDA BUILDING CODE - MIAMI DADE. (FBC HVHZ)\SERIES 500 PLUS -STRAP & BUCKLE 2-27-24.dwg, 2/27/2024 10:38:53 AM, DWG To PDF.pc3

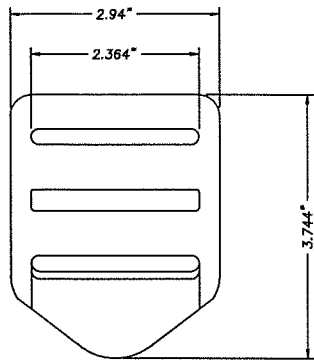


② .22" THK. ACETAL HOSTAFORM C
TIE DOWN LADDERLOC ACETAL HOSTAFORM C

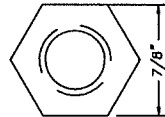


⑤ Ø1/2" HEX NUT
7/16" THK. STAINLESS STEEL

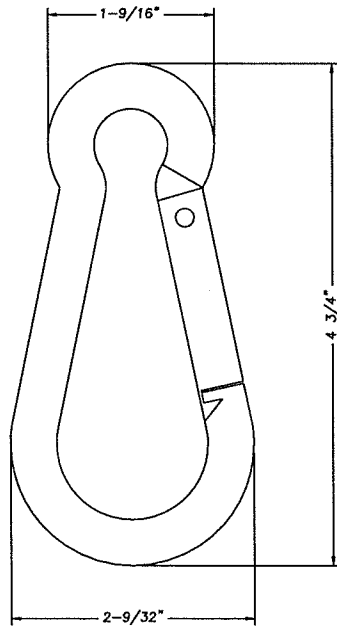


⑥ 3/4" SPRING SNAP
.434" THK. STAINLESS STEEL BAR

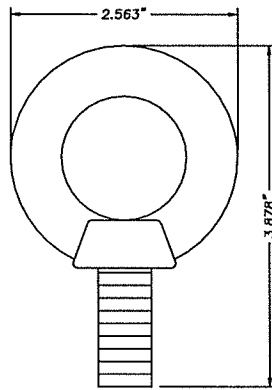

④ Ø1/2" SHOULDERED EYEBOLT
STAINLESS STEEL 1/2" THK. BAR

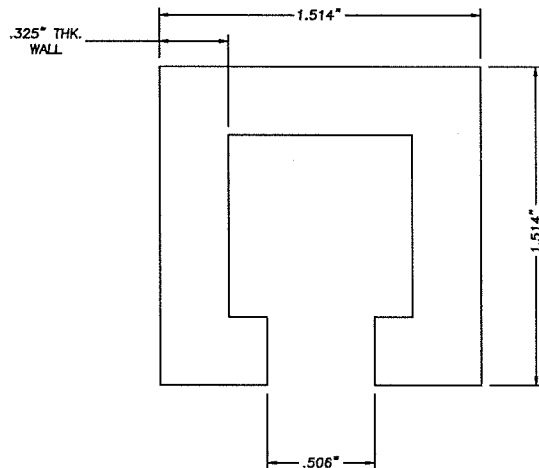


⑧ EXTRUDED ALUMINUM SCREEN TRACK
.325" THK. 6063-T6 ALUMINUM

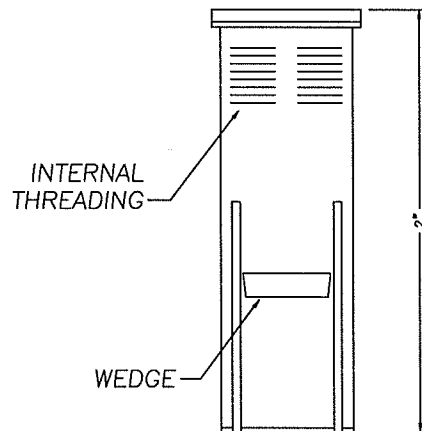


⑨ Ø1/2" DROP-IN ANCHOR
STAINLESS STEEL


DESCRIPTION		
Item	DESCRIPTION	Material
1	HURRICANE SCREEN (SEE HURRICANE SCREEN CONSTRUCTION SHEET 1)	POLYPROP.
2	TIE DOWN LADDERLOC (ITW NEXUS, ACETAL HOSTAFORM C)	ACETAL
3	STRAP (SEE SHEET 8)	
4	1/2" EYEBOLT (CHICAGO#5, QUALITY MARINE HARDWARE, OR EQUAL)	S STEEL
5	1/2" HEX NUT 7/16"THK. STAINLESS STEEL.	S STEEL
6	3/4" SPRING SNAP (CAMMBELL #B765068, SUNCOR, OR EQUAL)	S STEEL
7	3/4" SPRING SNAP (CAMMBELL #B765068, SUNCOR, OR EQUAL) (NOT USED)	STEEL
8	EXTRUDED ALUM. SCREEN TRACK (.325" WALL, 6063-T6)	ALUM.
9	1/2" DROP-IN ANCHOR (BY POWERS RAWL OR EQUAL)	S STEEL
10	TAPCON 1/4" x 3 1/4" L.G. (ELCO) W/ 1 3/4" (MIN. EMBEDMENT)	STEEL
11	#14 WOOD SCREW INTO WOOD WITH 1 1/2" MIN. EMBEDMENT	S STEEL
12	LADDERLOC LOOP (ITW NEXUS, ACETAL HOSTAFORM C)	ACETAL
13	LEFT BLANK	-
14	1/2" EYEBOLT (CHICAGO #7,QUALITY MARINE HARDWARE, OR EQUAL)	S STEEL
15	1/2" FLAT WASHER (.108" THK. STEEL) (NOT USED)	STEEL

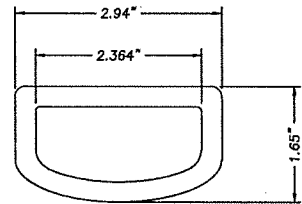

⑫ LADDERLOC LOOP
.161" THK. ACETAL HOSTAFORM C

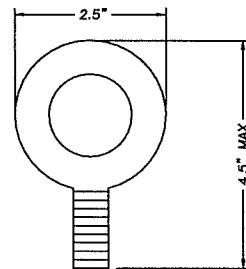

⑭ 1/2" EYEBOLT
STAINLESS STEEL 1/2" THK. BAR

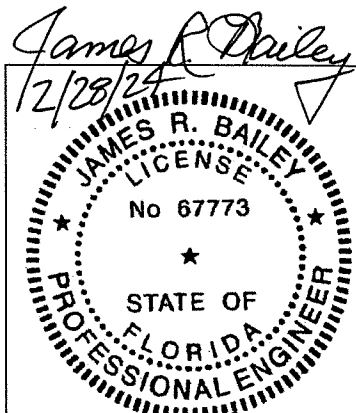

Hendee Enterprises, Inc.
The Innovative Solutions Company
P.O. Box 4289, Houston, TX 77210-4289 3350 South Point Dr., Houston, TX 77054
(713) 786-2322, Fax (713) 786-0494, (800) 231-7275 (Nat'l), (800) 323-3841
(Texas)
EXPORTED IN ACCORDANCE WITH U.S. CUSTOMS REGULATIONS
COUNTRIES OUTSIDE OF THE U.S. ARE SUBJECT TO U.S. EXPORT ADMINISTRATION REGULATIONS.
COPYRIGHT © 2002
HENDEE ENTERPRISES INC.
ALL RIGHTS RESERVED

CONSULTANTS:
James R. Bailey, P.E.
FL PE #67773
Platinum Risk Consulting LLC
4931 Chappel Hill Dr.
Missouri City, TX 77459
(281) 403-2825
FL COA #28156

CLIENT: HENDEE ENTERPRISES
LOCATION: HOUSTON, TX
TITLE: FORCE 12 - SERIES 500 - STRAP & BUCKLE
DATE: 2/27/24
REVISION: 0

REV	DATE	DESCRIPTION
1	2/27/24	FLORIDA BUILDING CODE 2023 8TH EDITION

THIS DOCUMENT, INCLUDING CONSTRUCTION AND TRADE SERIAL NUMBERS, IS THE PROPERTY OF HENDEE ENTERPRISES, INC. IT IS TO BE USED ONLY FOR THE PROJECT AND LOCATION SPECIFICALLY IDENTIFIED HEREIN. IT IS NOT TO BE REPRODUCED, COPIED, OR TRANSMITTED IN ANY FORM OR BY ANY MEANS, ELECTRONIC OR MECHANICAL, INCLUDING PHOTOCOPYING, RECORDING, OR BY ANY INFORMATION STORAGE AND RETRIEVAL SYSTEM, WITHOUT THE WRITTEN PERMISSION OF HENDEE ENTERPRISES, INC. THE USER AGREES TO HOLD HENDEE ENTERPRISES, INC. HARMLESS FROM ALL CLAIMS, DAMAGES, LOSSES, AND EXPENSES, INCLUDING ATTORNEY'S FEES, ARISING OUT OF OR RESULTING FROM THE USE OF THIS DOCUMENT OR THE INFORMATION CONTAINED HEREIN.

CHECKED BY:
DRAWN BY: OCR-KN
FILE NAME: FORCE 12
JOB NUMBER: 148054
DOCUMENT DATE: 2/27/24

SHEET:
D14

CONCRETE SLAB/FOUNDATION DIMENSIONS

TABLE 1		CONCRETE SLAB CONNECTION DIMENSIONS								
		SLAB WIDTH IN FT.								
WIND PRESSURE (psf)	SLAB THICKNESS (in)	SCREEN HEIGHT (ft)								
		12			10			8		
		CASE 1	CASE 2	CASE 3	CASE 1	CASE 2	CASE 3	CASE 1	CASE 2	CASE 3
60 ANCHORS 22 1/2" O.C.	4	36.6	43.6	28.8	31.2	37.6	24.2	25.8	31.5	19.6
	5	29.2	34.9	23.0	25.0	30.1	19.3	20.6	25.2	15.7
	6	24.4	29.1	19.2	20.8	25.1	16.1	17.2	21.0	13.0
	7	20.9	24.9	16.4	19.7	21.5	13.8	14.7	18.0	11.2
	8	18.3	21.8	14.4	15.6	16.1	12.1	12.9	15.8	9.8
55 ANCHORS 24" O.C.	4	33.9	40.7	26.5	29.0	35.1	22.3	24.0	29.4	18.0
	5	27.1	32.5	21.2	23.2	28.0	17.8	19.2	23.5	14.4
	6	22.6	27.1	17.6	19.3	23.4	14.8	16.0	19.6	12.0
	7	19.4	23.2	15.1	16.6	20.0	12.7	13.7	16.8	10.3
	8	17.0	20.3	13.2	14.5	17.5	11.1	12.0	14.7	9.0
50 ANCHORS 24" O.C.	4	31.2	37.7	24.1	26.7	32.5	20.3	22.1	27.3	16.4
	5	25.0	30.2	19.3	21.4	26.0	16.2	17.7	21.8	13.1
	6	20.8	25.1	16.1	17.8	21.7	13.6	14.7	18.2	11.0
	7	17.9	21.5	13.8	15.3	18.6	11.6	12.6	15.6	9.4
	8	15.6	18.8	12.1	13.4	16.2	10.2	11.1	13.6	8.2
40 ANCHORS 24" O.C.	4	35.8	31.6	19.5	27.1	27.3	16.4	18.3	22.9	13.3
	5	20.6	25.3	15.6	17.6	21.8	13.1	14.6	18.3	10.6
	6	17.2	21.1	13.0	14.7	18.2	10.9	12.2	15.3	8.8
	7	14.7	18.1	11.1	12.6	15.6	9.4	10.5	13.1	7.6
	8	12.9	15.8	9.7	11.1	13.7	8.2	9.2	11.5	6.6

TABLE 1 NOTES:

1. WIDTH IS MEASURED PERPENDICULAR TO SCREEN.
2. THE BUILDING FOUNDATION IS ASSUMED TO PROVIDE SUFFICIENT LATERAL SUPPORT TO PREVENT SLIDING TOWARDS THE BUILDING. IF THE SLAB DOES NOT PROVIDE LATERAL STABILITY, ASSUME CASE 2 FOR ALL INSTALLATIONS.
3. CASE 1 - VERTICAL INSTALLATION
CASE 2 - VERTICAL INSTALLATION PITCHED OUTWARD.
CASE 3 - VERTICAL INSTALLATION INWARD.
4. IF SUFFICIENT LATERAL SUPPORT IS PRESENT TO RESTRAIN MOVEMENT OF THE SLAB AWAY FROM THE EXTERIOR WALL (SEE SHEET 2 AND 4), THEN THE REQUIRED SLAB WIDTH IN TABLE 1 MAY BE MULTIPLIED BY A FACTOR OF 0.55 REDUCTION

FASTENER NOTES:

FASTENERS AT SILL:

1. FASTENERS ARE LOCATED PER STRAP LOCATIONS, 24" O.C. FOR WIND PRESSURES <55 PSF,
AND 22 1/2" O.C. FOR PRESSURES FROM 55 TO 60 PSF.
2. FASTENER TYPES:
CONCRETE — POWERS 1/2" DIA. DROP-IN ANCHOR.
(2" MIN. EMBEDMENT) OR EQUAL.

FASTENERS AT HEAD/JAMB

1. STRAPS ARE ATTACHED TO EYE BOLTS, WHICH ARE INSTALLED IN THE C-TRACK 24" O.C. FOR WIND PRESSURES <55 PSF, AND 22 1/2" FOR PRESSURES 55 TO 60 PSF.
2. C-CHANNEL IS ANCHORED TO STRUCTURE AT HEAD FOR VERTICAL INSTALLATIONS AND AT BOTH JAMBS FOR HORIZONTAL INSTALLATIONS.
3. FASTENER TYPES:
 - A. 1/4" DIA. ELCO TAPCON INTO 3000 PSI CONCRETE WITH 1 3/4" MIN. EMBEDMENT AND 2" MIN. EDGE DISTANCE.
 - B. 1/4" DIA. ELCO TAPCON INTO 3200 PSI CONCRETE WITH 1 3/4" MIN. EMBEDMENT AND 2" MIN. EDGE DISTANCE.
 - C. 1/4" DIA ELCO TAPCON INTO HOLLOW CMU BLOCK WITH 1 1/4" MIN. EMBEDMENT AND 2" MIN. EDGE DISTANCE.
 - D. #14 WOOD SCREW INTO WOOD WITH 1 1/2" MIN. EMBEDMENT AND 3/4" MIN. EDGE DISTANCE
4. FASTENERS ARE INSTALLED 1" FROM END OF TRACK AND SPACED PER TABLE 2 BELOW.


TABLE 2	FASTENER SPACING (in)
---------	-----------------------

SCREEN HEIGHT (ft)	FASTENER TYPE	WIND PRESSURE (psf)			
		60	55	50	40
12	A	6	6	7	9
	B	6	6	7	9
	C	4	4	4	6
	D	6	6	7	9
10	A	7	7	8	10
	B	7	7	8	10
	C	4	4	5	7
	D	7	7	8	10
8	A	9	9	10	12
	B	9	9	10	12
	C	6	6	7	10
	D	9	9	10	12

SCREEN OFFSET
AT BASE

TABLE 3

HEIGHT	OFFSET DISTANCE (in)
6'-0"	1'-10"
8'-0"	2'-8"
10'-0"	3'-10"
12'-0"	4'-10"

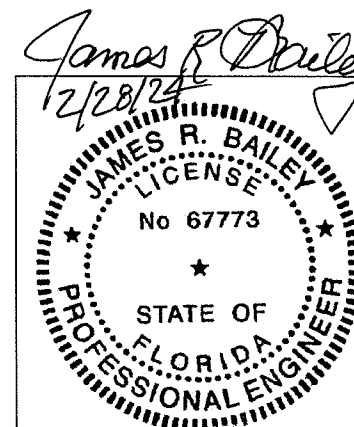

HE

Hendee Enterprises, Inc.
The Innovative Solutions Company

P.O. Box 4289, Houston, TX 77210-4289 (360) 231-7275 (Nat'l), Houston, TX 77054
(713) 786-2322, Fax (713) 786-0494, (800) 231-7275 (Int'l), (800) 333-3641
(Texas)

**COPYRIGHT
© 1999
HENDÉE ENTERPRISES, INC.
ALL RIGHTS RESERVED**

EXPORT WARNING:
EXPORTING FROM THE U.S. TO
COUNTRIES OUTSIDE OF THE U.S.
REQUIRES EXPORT DOCUMENTATION
AND U.S. DEPARTMENT OF COMMERCE
ADMINISTRATION REGULATIONS.

CONSULTANTS:

James R. Bailey, P.E.
FL PE #67773

Platinum Risk Consulting LLC
4931 Chappel Hill Dr.
Missouri City, TX 77459
(281) 403-2825
FL COA #28156

CLIENT:	HENDEE ENTERPRISES	
LOCATION:	HOUSTON, TX	
TITLE:	FORCE 12 - SERIES 500 - STRAP & BUCKLE	
DATE:	2/27/24	REVISION: 0

[illegible]

CHECKED BY:	
DRAWN BY:	OCR-KN
FILE NAME:	FORCE 12
JOB NUMBER:	148054
DOCUMENT DATE:	2/27/24

SHEET: D15