


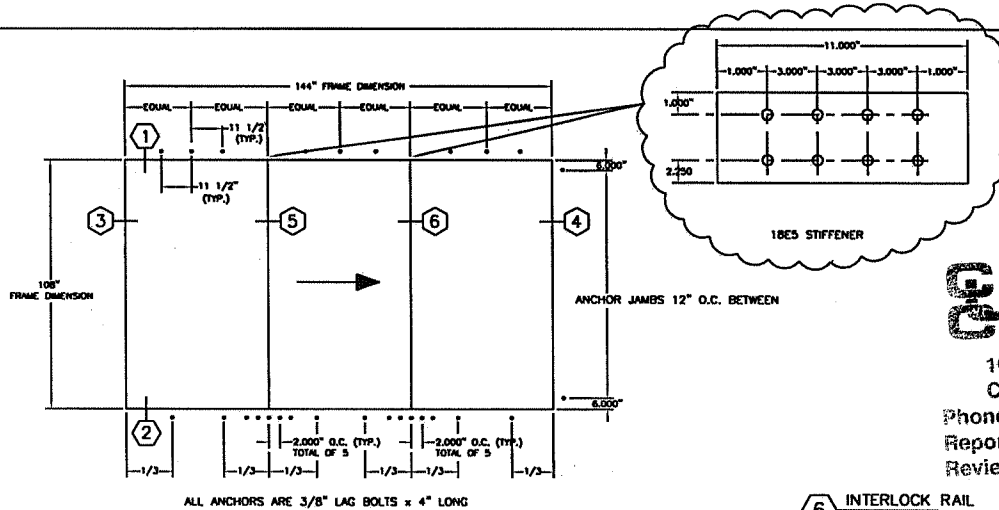

1601 Luna Road  
Carrollton, Texas 75006

Phone (972) 242-0556


Report# 08-012, Date 5/11/08

Reviewed BY *[Signature]*

ALL ANCHORS ARE 3/8" LAG BOLTS x 4" LONG

5 OXO MEETING RAIL

6 INTERLOCK RAIL



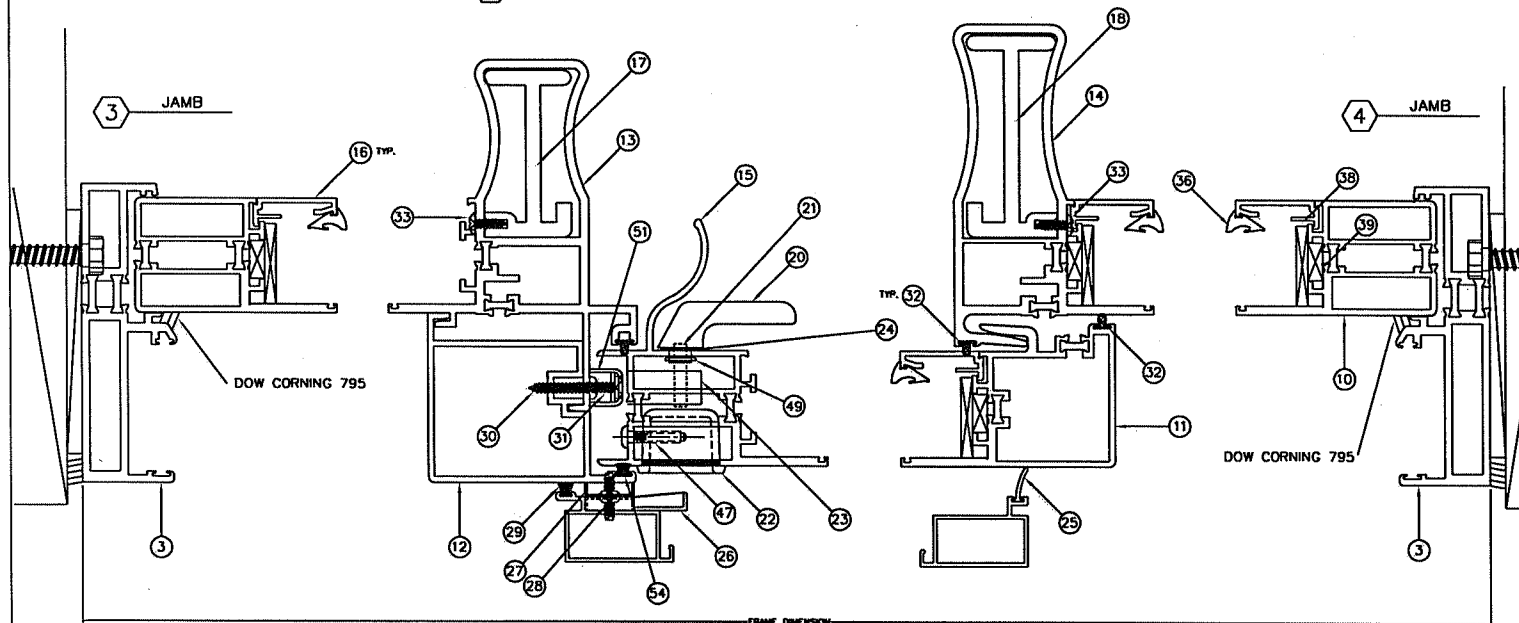


| ITEM | #        | RECD | PART # | DESCRIPTION                | MFG.        |
|------|----------|------|--------|----------------------------|-------------|
| 1    | 1        |      | 1D04   | HEAD                       | EFCO        |
| 2    | 1        |      | 1D05   | SILL                       | EFCO        |
| 3    | 2        |      | 1D06   | JAMB                       | EFCO        |
| 4    | 2        |      | 1D07   | FIXED PANEL HORIZ.         | EFCO        |
| 5    | 2        |      | 1D08   | OPERABLE PANEL HORIZ.      | EFCO        |
| 6    | 1        |      | 14N6   | HEAD FILLER                | EFCO        |
| 7    | 1        |      | 14N6   | THRESHOLD                  | EFCO        |
| 8    | 1        |      | 14B2   | WINDLOAD ADAPTER           | EFCO        |
| 9    | 2        |      | 14B1   | HEAD SPACER                | EFCO        |
| 10   | 2        |      | 1D10   | FIXED PANEL SIDE RAIL      | EFCO        |
| 11   | 1        |      | 1D11   | OPERABLE MEETING RAIL      | EFCO        |
| 12   | 1        |      | 14E8   | OXO MEETING RAIL           | EFCO        |
| 13   | 1        |      | 1D15   | OXO MEETING RAIL           | EFCO        |
| 14   | 1        |      | 1D14   | FIXED PANEL MEETING RAIL   | EFCO        |
| 15   | 1        |      | 1D09   | OPERABLE HARDWARE RAIL     | EFCO        |
| 16   | 12       |      | 14M9   | GLAZING BEAD               | EFCO        |
| 17   | 1        |      | 18E4   | OXO MEETING RAIL STIFFENER | EFCO        |
| 18   | 1        |      | 18E3   | MEETING RAIL STIFFENER     | EFCO        |
| 19   | 4        |      | 14F3   | SCREEN FRAME               | EFCO        |
| 20   | 1        |      | HS27   | THUMBTURN                  | BROOK CRAFT |
| 21   | 1        |      | HSA1   | THUMBTURN SPINDLE          | BROOK CRAFT |
| 22   | 1        |      | HS26   | FLUSH PULL                 | BROOK CRAFT |
| 23   | 1        |      | HSV3   | DEADLOCK                   | BROOK CRAFT |
| 24   | 1        |      | IGK8   | NYLON WASHER               | BROOK CRAFT |
| 25   | 1        |      | WS07   | BUG FLAP                   | BROOK CRAFT |
| 26   | 1        |      | HB58   | SCREEN LATCH               | BROOK CRAFT |
| 27   | 1        |      | HB59   | SCREEN KEEPER              | BROOK CRAFT |
| 28   | 6        |      | STU8   | LATCH, KEEPER FASTENER     | BROOK CRAFT |
| 29   | 3        |      | WF18   | SCREEN WOOL PILE           | ULTRAFAB    |
| 30   | AS REQ'D |      | ST17   | OXO MEETING RAIL FASTENER  | ULTRAFAB    |
| 31   | 1        |      | STD3   | KEEPER FASTENER            | ULTRAFAB    |
| 32   | AS REQ'D |      | WQ06   | O-LON WEATHERSTRIP         | SCHLEGEL    |
| 33   | AS REQ'D |      | SFP6   | STIFFENER FASTENERS        | ULTRAFAB    |
| 34   | 2        |      | WNA1   | ARROW SHIM                 | ULTRAFAB    |
| 35   | AS REQ'D |      | WS05   | SEALANT DAM                | ULTRAFAB    |
| 36   | AS REQ'D |      | WA04   | BULB VINYL                 | ULTRAFAB    |
| 37   | 3        |      | WF18   | SCREEN WOOL PILE           | ULTRAFAB    |
| 38   | AS REQ'D |      | HN13   | SIDE BLOCKS (EPDM)         | ULTRAFAB    |
| 39   | AS REQ'D |      | HEP8   | SIDE BLOCKS (EPDM)         | ULTRAFAB    |
| 40   | AS REQ'D |      | WW78   | WOOL PILE                  | ULTRAFAB    |
| 41   | 2        |      | 1990   | SCREEN ANTI-TAKEOUT        | EFCO        |
| 42   | 4        |      | SPP7   | ANTI-TAKEOUT FASTENER      | EFCO        |
| 43   | 2        |      | ST11   | SCREEN ROLLER FASTENER     | EFCO        |
| 44   | 2        |      | HNE1   | SETTING BLOCK              | EPG         |
| 45   | AS REQ'D |      | HNE1   | SILICONE BACKBED           | BONDAPLEX   |
| 46   | 1        |      | LA1A   | ROLLER TRACK               | JOHNSON     |
| 47   | 2        |      | MT26   | FLUSH PULL FASTENER        | JOHNSON     |
| 48   | 2        |      | HR38   | SCREEN ROLLER              | PE DELMAR   |
| 49   | 1        |      | HL95   | RETAINER RING              | PE DELMAR   |
| 50   | 36       |      | SLO9   | ASSEMBLY SCREWS            | PE DELMAR   |
| 51   | 1        |      | HST0   | KEEPER                     | PE DELMAR   |
| 52   | 2        |      | HR41   | TANDOM ROLLER              | DEBWAY      |
| 53   | 4        |      | ST15   | ROLLER FASTENER            | DEBWAY      |
| 54   | 1        |      | WW98   | WOOL PILE                  | ULTRAFAB    |

SMALL MISSILE IMPACT

©2007 EFCO CORPORATION ALL RIGHTS RESERVED

|          |         |            |       |      |                                           |                                              |            |        |
|----------|---------|------------|-------|------|-------------------------------------------|----------------------------------------------|------------|--------|
| DRAWN BY | SCC     | CHECKED BY | SCALE | REV. | EFCO CORPORATION                          | 5XPT SLIDING GLASS DOOR                      | REPORT#    | SHEET  |
| DATE     | 6/22/07 | DATE       | FULL  |      | 1000 County Road - Monett, Missouri 65708 | D.P. ??? PSF - O.L. ???PSF - AIR-WATER-STRUC | ##-####-## | 1 of 2 |

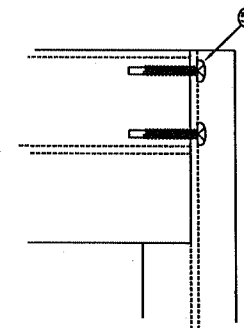
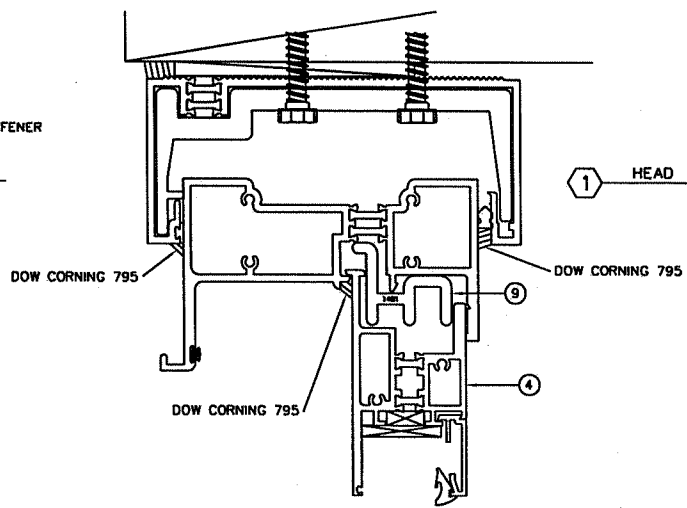
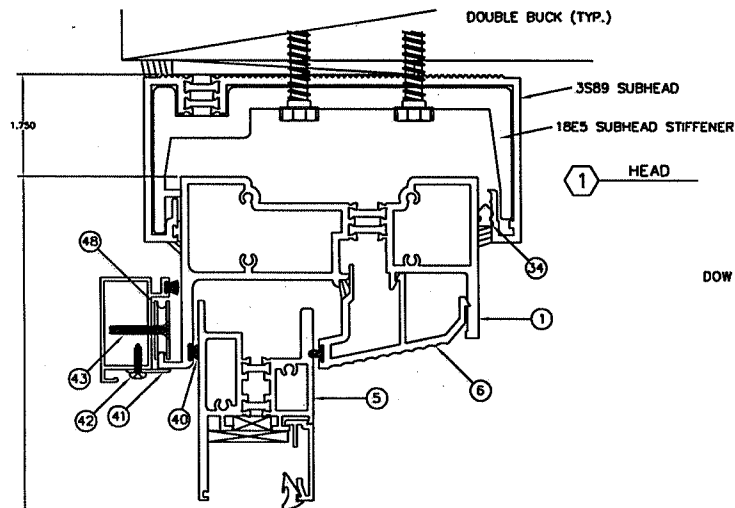


FRAME CORNER ASSEMBLY -  
SQR. CUT, END COPED, AND MECH. FASTENED.


#### INSULATED UNIT DESCRIPTION

1 3/16" NOMINAL INSULATED UNIT  
1/4" TEMPERED CLEAR  
3/8" AIRSPACE SAFLEX  
9/16" HEAT STRENGTHENED WANGWA, (1/4" CLEAR, .060 INTERLAY, 1/4" CLEAR)

FRAME DIMENSION

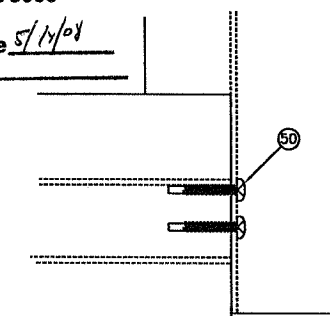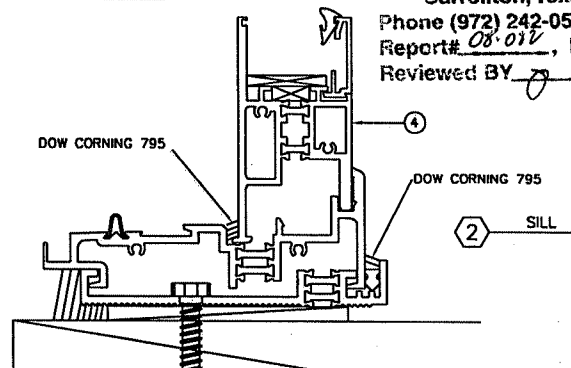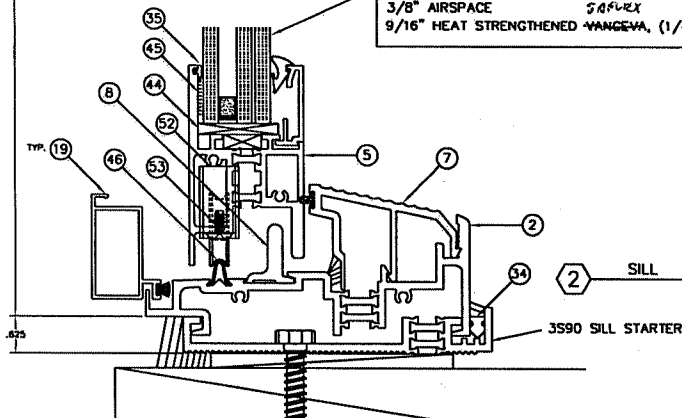

SASH CORNER ASSEMBLY -  
SQR. CUT, END COPED, AND MECH. FASTENED.

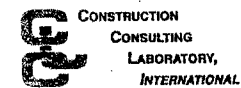

1601 Luna Road  
Carrollton, Texas 75006

Phone (972) 242-0556

Report# 08-012, Date 5/14/08

Reviewed BY [Signature]

SMALL MISSILE IMPACT

©2007 EFCO CORPORATION ALL RIGHTS RESERVED

DRAWN BY SCC  
DATE 6/22/07

CHECKED BY  
DATE

SCALE  
FULL

REV.

EFCO CORPORATION  
1000 County Road - Monett, Missouri 65708

5XPT SLIDING GLASS DOOR  
D.P. ??? PSF - O.L. ???PSF - AIR-WATER-STRUC

REPORT#  
##-####-##

SHEET  
2 of 2