

REVISIONS			
REV	DESCRIPTION	DATE	APPROVED
A	REVISE TO ADD GLAZING DETAILS	05/29/2025	R.L.

NOTES:

1. THE PRODUCT SHOWN HEREIN IS DESIGNED AND MANUFACTURED TO COMPLY WITH REQUIREMENTS OF THE FLORIDA BUILDING CODE.
2. WOOD FRAMING AND MASONRY OPENING TO BE DESIGNED AND ANCHORED TO PROPERLY TRANSFER ALL LOADS TO STRUCTURE. FRAMING AND MASONRY OPENING IS THE RESPONSIBILITY OF THE ARCHITECT OR ENGINEER OF RECORD.
3. 1X BUCK OVER MASONRY/CONCRETE IS OPTIONAL.
4. WHERE SHIM OR BUCK THICKNESS IS LESS THAN 1-1/2" WINDOW UNITS MUST BE ANCHORED THROUGH THE FRAME IN ACCORDANCE WITH MANUFACTURER'S PUBLISHED INSTALLATION INSTRUCTIONS. ANCHORS SHALL BE SECURELY FASTENED DIRECTLY INTO MASONRY, CONCRETE OR OTHER STRUCTURAL SUBSTRATE MATERIAL.
5. WHERE WOOD BUCK THICKNESS IS 1-1/2" OR GREATER, BUCK SHALL BE SECURELY FASTENED TO MASONRY, CONCRETE OR OTHER STRUCTURAL SUBSTRATE. WINDOW UNITS MAY BE ANCHORED THROUGH FRAME TO SECURED WOOD BUCK IN ACCORDANCE WITH MANUFACTURER'S PUBLISHED INSTALLATION INSTRUCTIONS.
6. WHERE 1X BUCK IS NOT USED DISSIMILAR MATERIALS MUST BE SEPARATED WITH APPROVED COATING OR MEMBRANE. SELECTION OF COATING OR MEMBRANE IS THE RESPONSIBILITY OF THE ARCHITECT OR ENGINEER OF RECORD.
7. BUCKS SHALL EXTEND BEYOND WINDOW INTERIOR FACE SO THAT FULL FRAME SUPPORT IS PROVIDED.
8. FOR FIN INSTALLATION SHIM AS NEEDED. FOR FRAME INSTALLATION SHIM AS REQUIRED AT EACH ANCHOR LOCATION WITH LOAD BEARING SHIM. SHIM WHERE SPACE OF 1/16" OR GREATER OCCURS. MAXIMUM ALLOWABLE SHIM STACK TO BE 1/4".
9. SHIMS SHALL BE LOCATED, APPLIED AND MADE FROM MATERIALS AND THICKNESS CAPABLE OF SUSTAINING APPLICABLE LOADS.
10. WIND LOAD DURATION FACTOR Cd=1.6 WAS USED FOR WOOD ANCHOR CALCULATIONS.
11. FRAME MATERIAL: CO-EXTRUDED PVC FOAM.
12. UNITS MUST BE GLAZED PER ASTM E1300, SEE SHEET 6 FOR GLASS DETAILS.
13. APPROVED IMPACT PROTECTIVE SYSTEM IS NOT REQUIRED FOR THIS PRODUCT IN WIND BORNE DEBRIS REGIONS.

14. FOR ANCHORING INTO WOOD FRAMING OR 2X BUCK USE #10 WOOD SCREWS WITH SUFFICIENT LENGTH TO ACHIEVE A 1 1/4" MINIMUM EMBEDMENT INTO SUBSTRATE. LOCATE ANCHORS AS SHOWN IN ELEVATIONS AND INSTALLATION DETAILS.
15. FOR ANCHORING INTO MASONRY/CONCRETE USE 1/4" TAPCONS WITH SUFFICIENT LENGTH TO ACHIEVE A 1 1/4" MINIMUM EMBEDMENT INTO SUBSTRATE WITH 2 1/2" MINIMUM EDGE DISTANCE. LOCATE ANCHORS AS SHOWN IN ELEVATIONS AND INSTALLATION DETAILS.
16. FOR ANCHORING INTO METAL STRUCTURE USE #10 SMS OR SELF DRILLING SCREWS WITH SUFFICIENT LENGTH TO ACHIEVE 3 THREADS MINIMUM BEYOND STRUCTURE INTERIOR WALL. LOCATE ANCHORS AS SHOWN IN ELEVATIONS AND INSTALLATION DETAILS.
17. ALL FASTENERS TO BE CORROSION RESISTANT.
18. INSTALLATION ANCHORS SHALL BE INSTALLED IN ACCORDANCE WITH ANCHOR MANUFACTURER'S INSTALLATION INSTRUCTIONS AND ANCHORS SHALL NOT BE USED IN SUBSTRATES WITH STRENGTHS LESS THAN THE MINIMUM STRENGTH SPECIFIED BELOW:
 - A. WOOD - MINIMUM SPECIFIC GRAVITY OF G=0.42
 - B. CONCRETE - MINIMUM COMPRESSIVE STRENGTH OF 3,192 PSI.
 - C. MASONRY - STRENGTH CONFORMANCE TO ASTM C-90, GRADE N, TYPE 1 (OR GREATER).
 - D. METAL STRUCTURE: STEEL 18GA, 33KSI OR ALUMINUM 6063-T5 1/8" THICK MINIMUM
19. APPROVED CONFIGURATIONS: X, X/O, O/X, OX, XO, OX/O, XO/O, XX, XX/O, O/XX, OXX, XXO, OXX/O AND O/XXO, SEE SHEET 3.
20. SIDELITES ARE ASSEMBLED TO FRAME WITH #10X2 1/2" WOOD SCREWS LOCATED 4" FROM EACH END AND 18 1/2" MAX O.C. THEREAFTER AT JAMBS AND 4" FROM EACH END AND ONE AT MIDSPAN AT HEAD AND SILL.

TABLE OF CONTENTS	
SHEET NO.	DESCRIPTION
1	NOTES
2	ELEVATION
3	ADDITIONAL CONFIGURATIONS
4 - 5	ANCHORING LAYOUTS
6	GLAZING DETAILS
7 - 13	INSTALLATION DETAILS

NAN YA PLASTICS CORP. USA

8989 NORTH LOOP EAST

HOUSTON, TX 77029

SERIES SLPS IN-SWING GLAZED FIBERGLASS

SIDE-HINGED PATIO DOOR 6'11 NON-IMPACT

NOTES

DRAWN: V.L.

DWG NO. 08-02755A

REV A

SCALE NTS

DATE 08/27/2015


SHEET 1 OF 13

L. ROBERTO LOMAS P.E.

208 7th Ave, INDIALANTIC, FL 32903

434-688-0609 rlomas@lrlomaspe.com


SIGNED: 06/04/2025

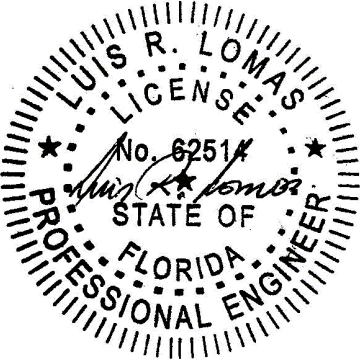

Luis R. Lomas P.E.

FL No.: 62514

REVISIONS			
REV	DESCRIPTION	DATE	APPROVED
A	REVISE TO ADD GLAZING DETAILS	05/29/2025	R.L.

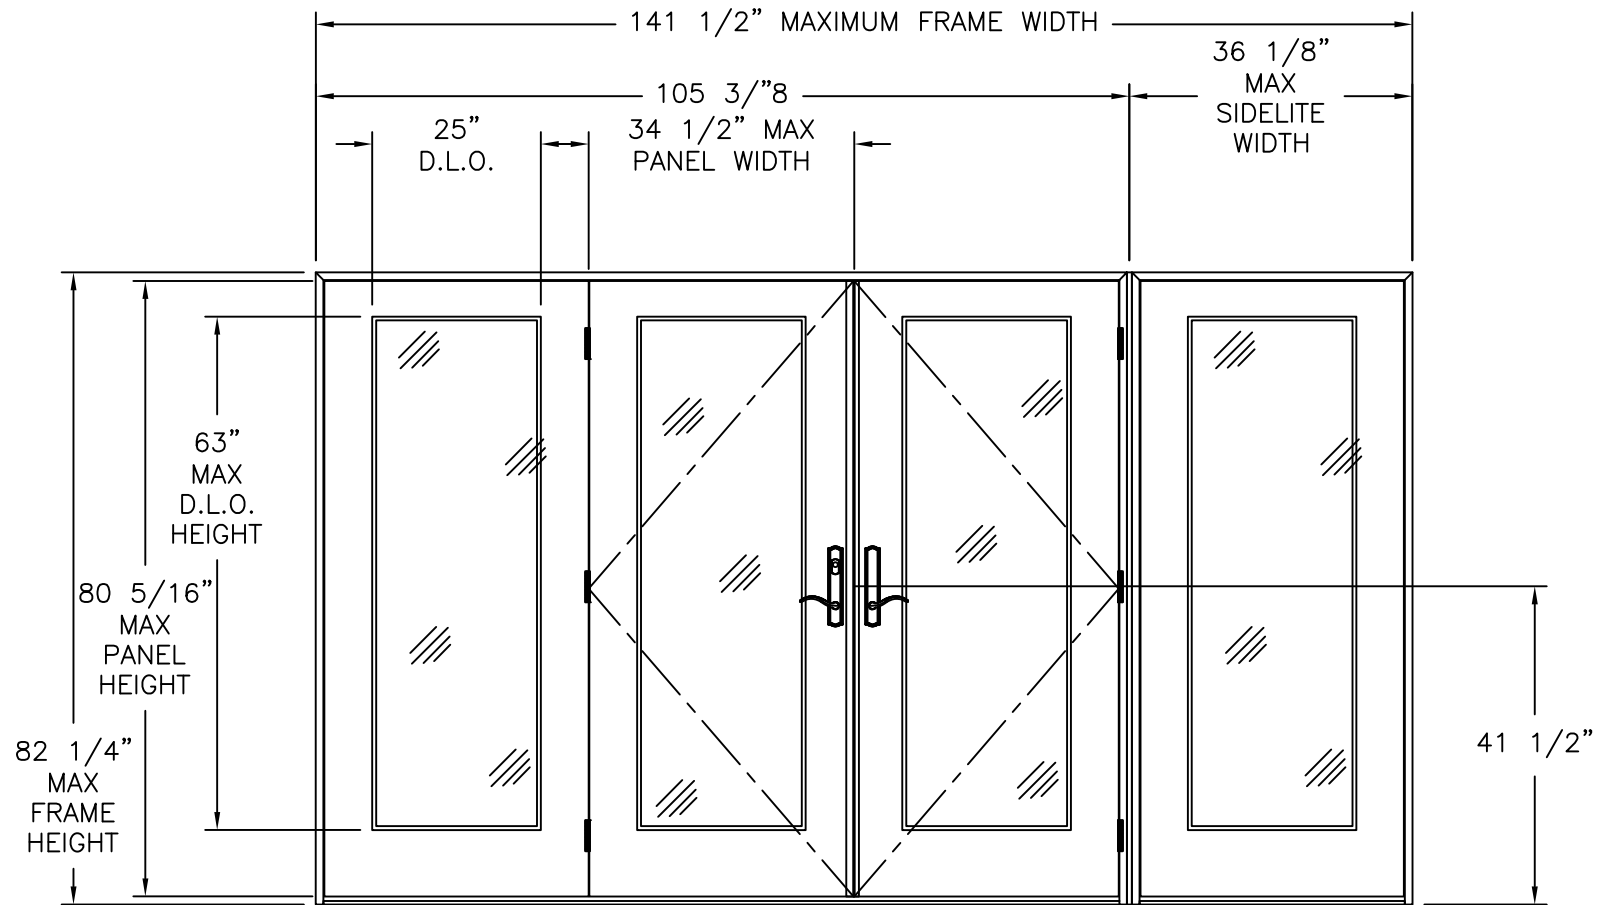

OUT-SWING ENTRANCE DOOR
DOUBLE DOOR W/ SIDELITES
EXTERIOR VIEW

DESIGN PRESSURE RATING	IMPACT RATING
±60.0PSF	LARGE AND SMALL MISSILE IMPACT

MISSILE LEVEL D, WIND ZONE 4

HARDWARE SCHEDULE

- A MULTI-POINT LOCK AT ACTIVE PANEL
- B (3) 4"x4" BUTT HINGES BY WENZHOU LONGTAI (PER PANEL)
- C ALUMINUM & PVC FOAM ASTRAGAL BY NAN YA PLASTICS

NAN YA PLASTICS CORP. USA

8989 NORTH LOOP EAST

HOUSTON, TX 77029

SERIES SLPS IN-SWING GLAZED FIBERGLASS

SIDE-HINGED PATIO DOOR 6'11 NON-IMPACT

ELEVATION

DRAWN: V.L.

DWG NO. 08-02755A

REV A

SCALE NTS

DATE 08/27/2015


SHEET 2 OF 13

L. ROBERTO LOMAS P.E.








208 7th Ave, INDIALANTIC, FL 32903

434-688-0609 rllomas@lrlomaspe.com

SIGNED: 06/04/2025

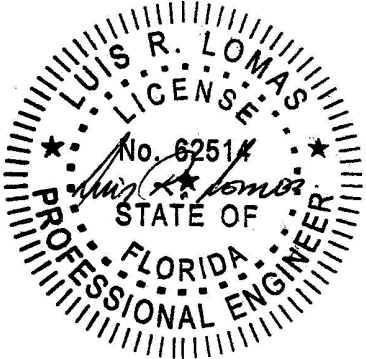

Luis R. Lomas P.E.
FL No.: 62514

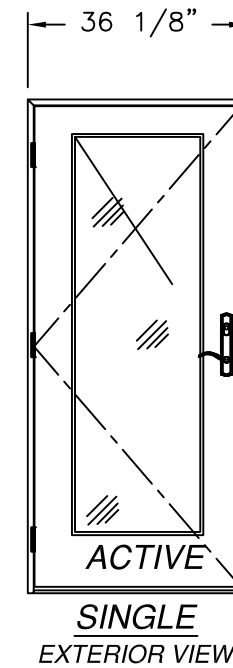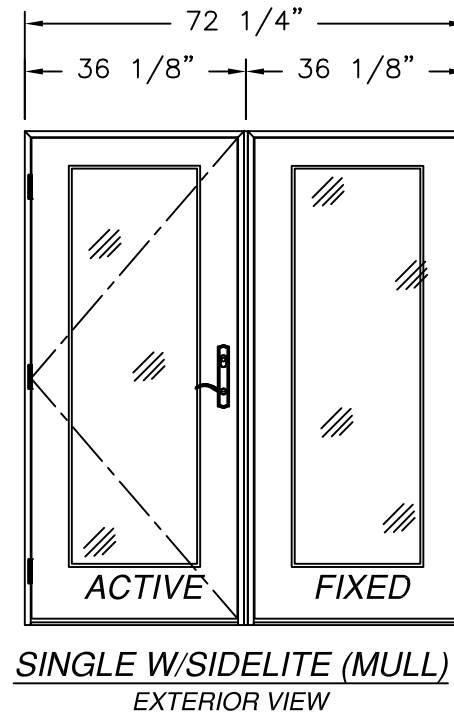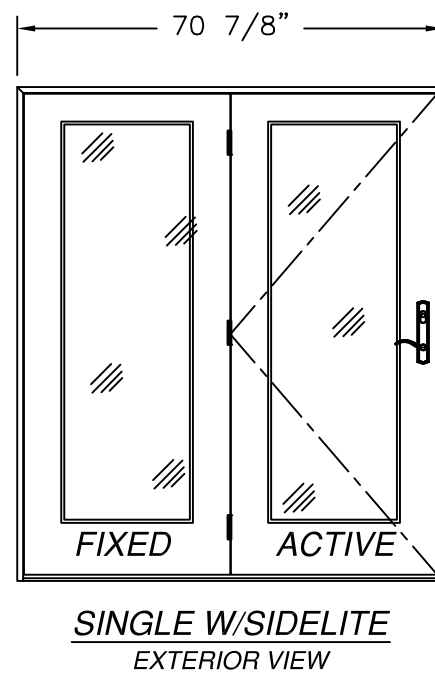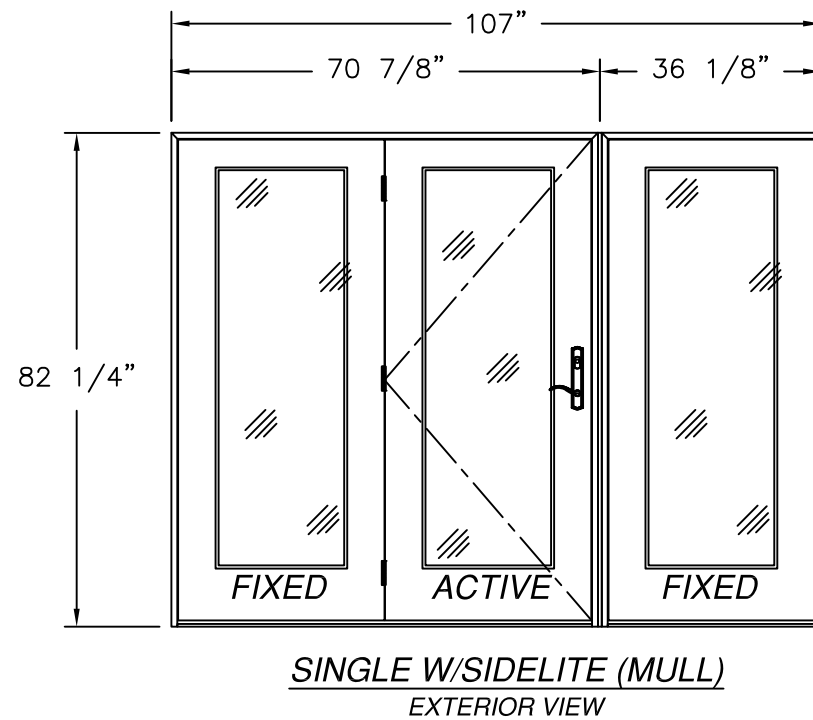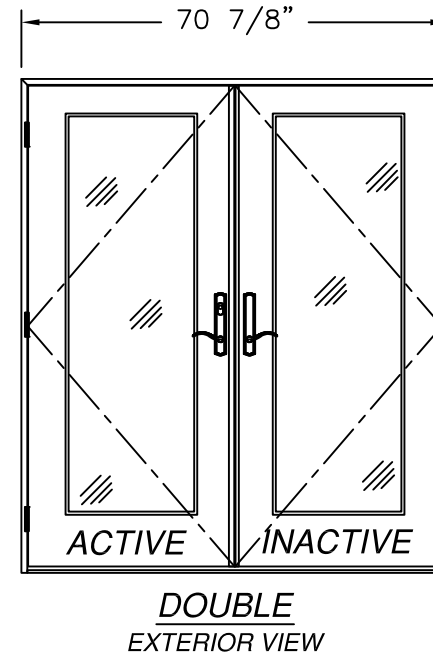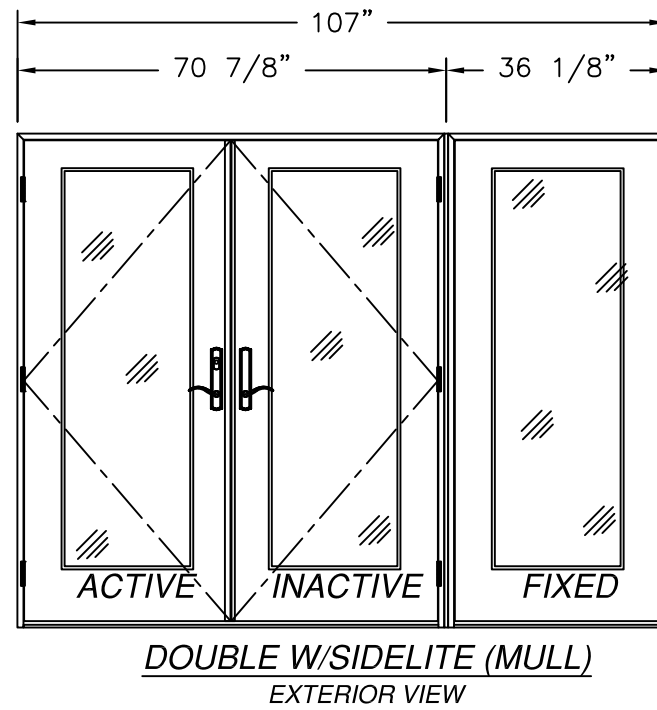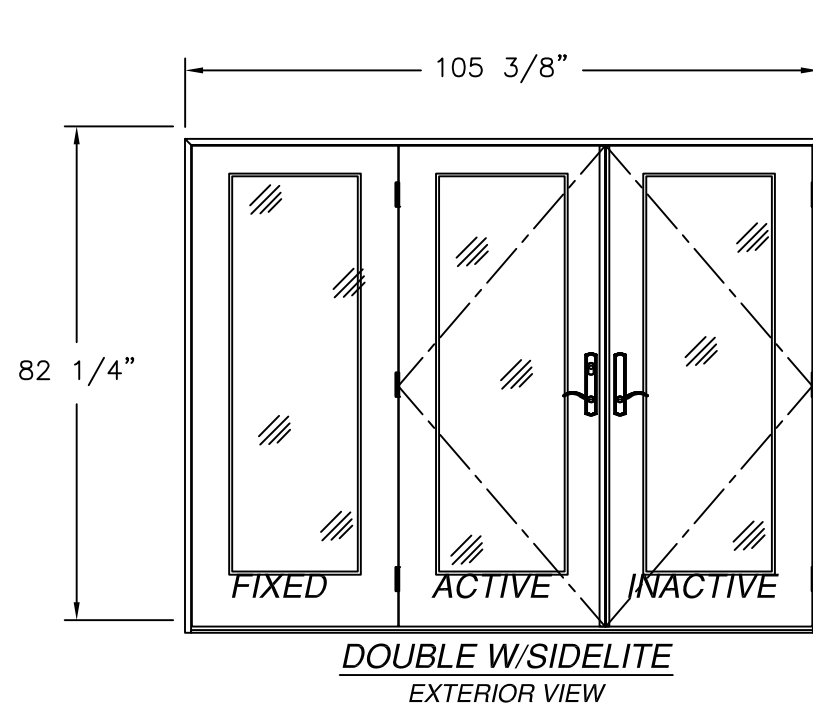



REVISIONS			
REV	DESCRIPTION	DATE	APPROVED
A	REVISE TO ADD GLAZING DETAILS	05/29/2025	R.L.

NOTE:
ALL APPROVED CONFIGURATIONS ARE SHOWN AS LEFT
HAND ACTIVE, RIGHT HAND ACTIVE IS ALSO APPROVED.

NAN YA PLASTICS CORP. USA 8989 NORTH LOOP EAST HOUSTON, TX 77029		
SERIES SLPS IN-SWING GLAZED FIBERGLASS SIDE-HINGED PATIO DOOR 6'11 NON-IMPACT APPROVED CONFIGURATIONS		
DRAWN: V.L.	DWG NO. 08-02755A	REV A
SCALE NTS	DATE 08/27/2015	SHEET 3 OF 13
L. ROBERTO LOMAS P.E. 208 7th Ave, INDIALANTIC, FL 32903 434-688-0609 rllomas@lrlomaspe.com		

SIGNED: 06/04/2025

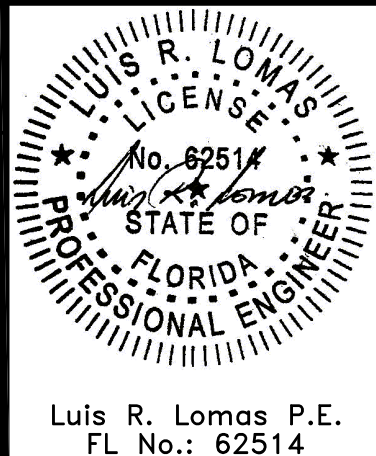

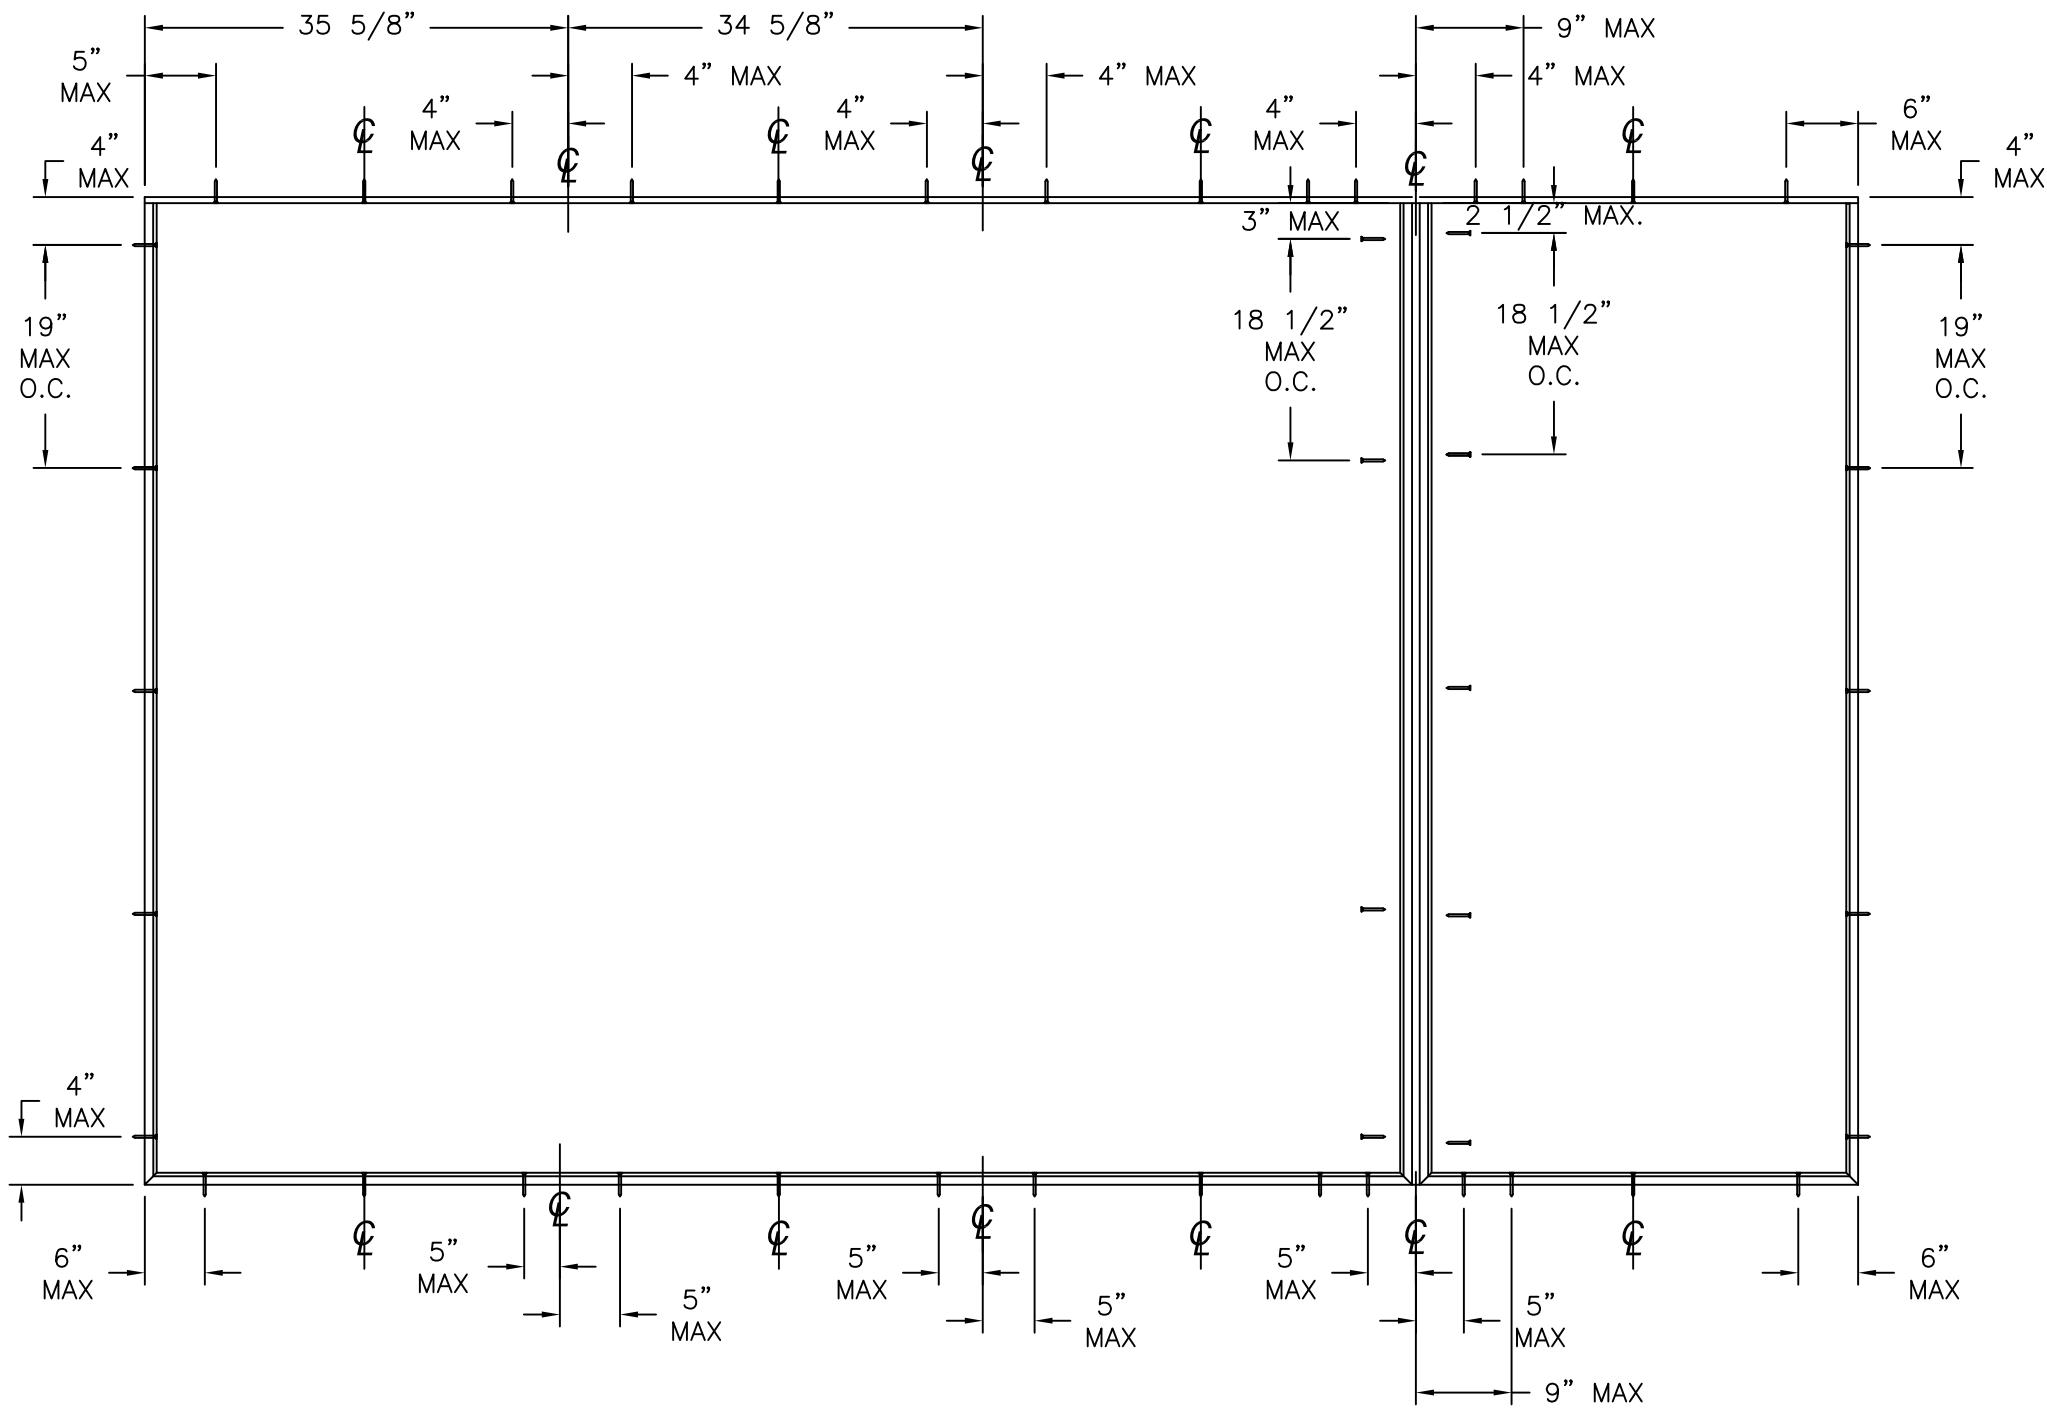

ANCHORING LAYOUT

REVISIONS			
REV	DESCRIPTION	DATE	APPROVED
A	REVISE TO ADD GLAZING DETAILS	05/29/2025	R.L.

NAN YA PLASTICS CORP. USA
8989 NORTH LOOP EAST
HOUSTON, TX 77029

SERIES SLPS IN-SWING GLAZED FIBERGLASS
SIDE-HINGED PATIO DOOR 6'11 NON-IMPACT
ANCHORING LAYOUT

DRAWN:
V.L.

DWG NO.
08-02755A

REV
A


SCALE NTS

DATE 08/27/2015


SHEET 4 OF 13

L. ROBERTO LOMAS P.E.
208 7th Ave, INDIALANTIC, FL 32903
434-688-0609 rlomas@lrlomaspe.com


SIGNED: 06/04/2025

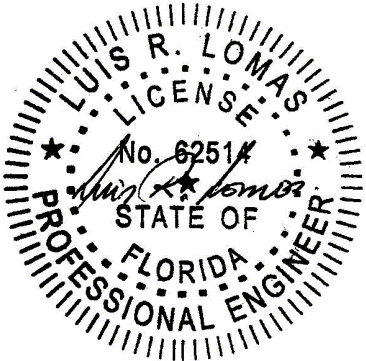


Luis R. Lomas P.E.
FL No.: 62514

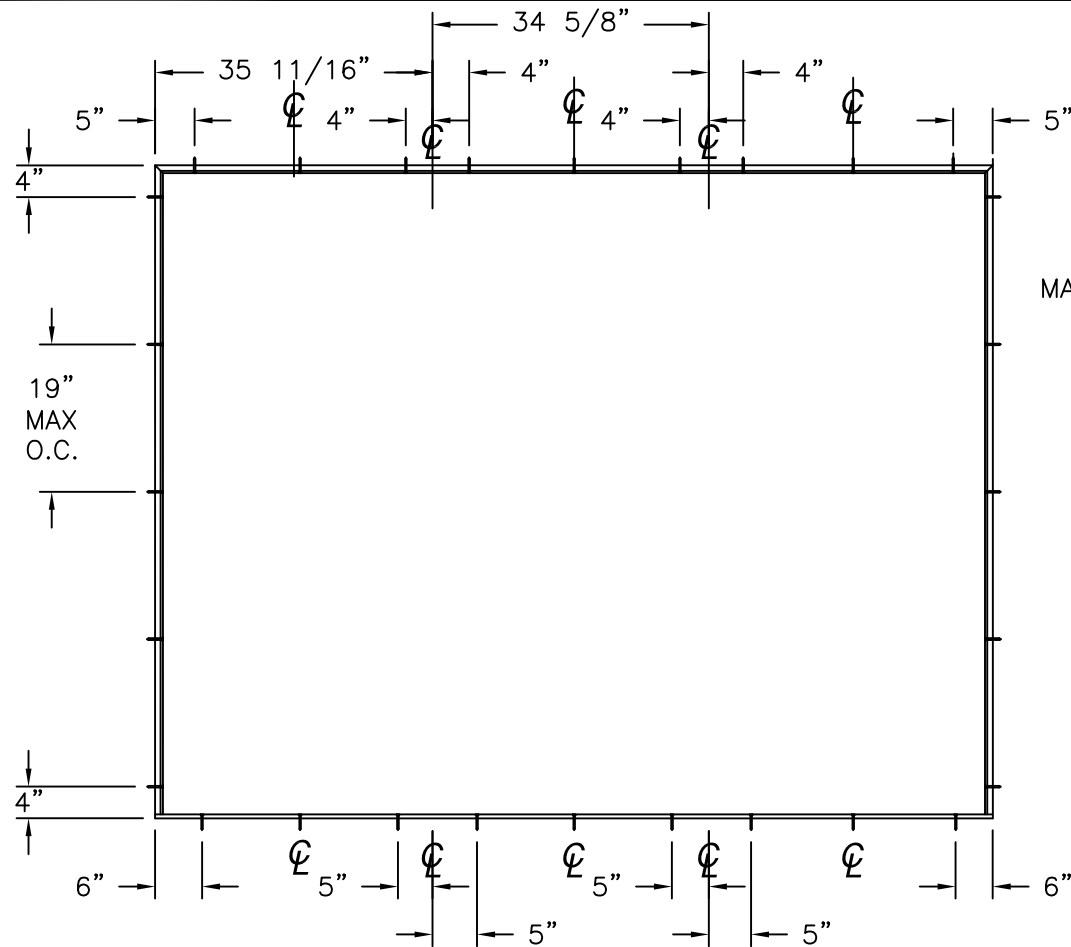


ANCHORING LAYOUT FOR OXO, XXO AND OXX

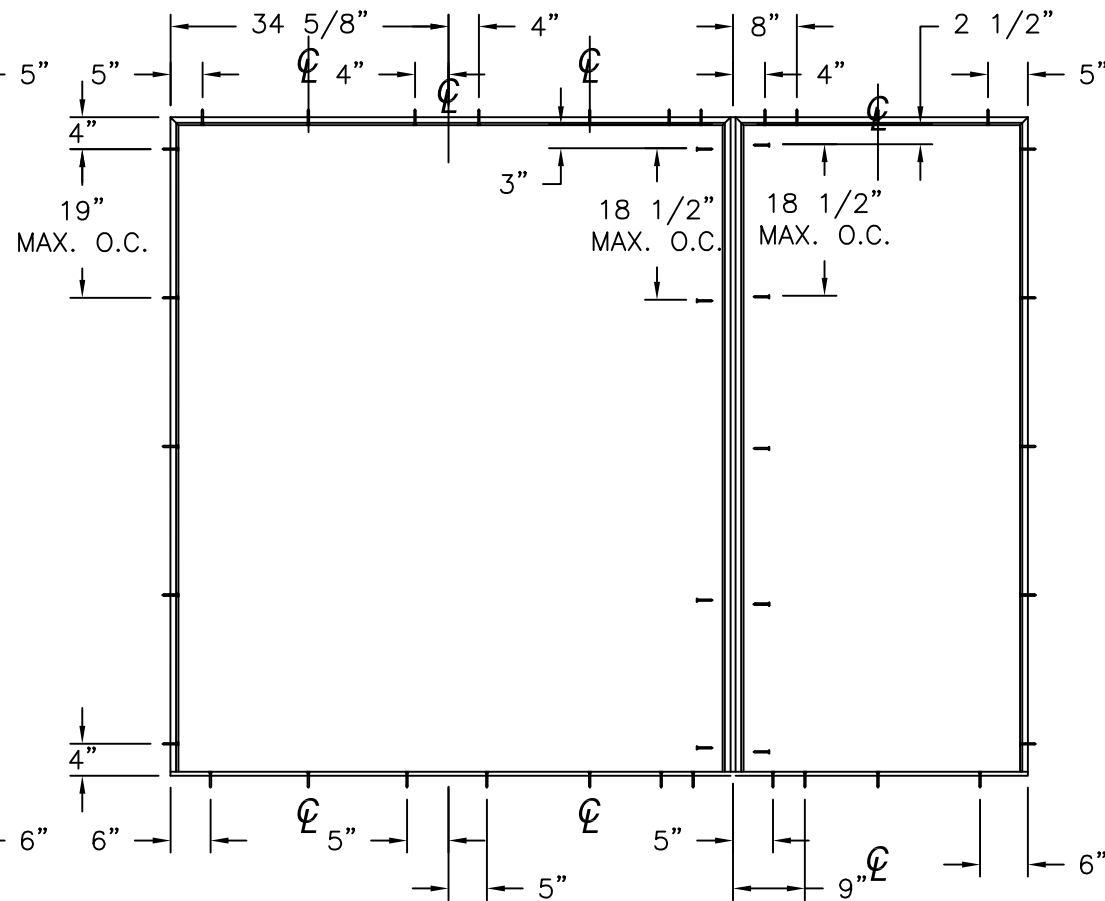


ANCHORING LAYOUT FOR OXO, XXO AND OXX (MULL)

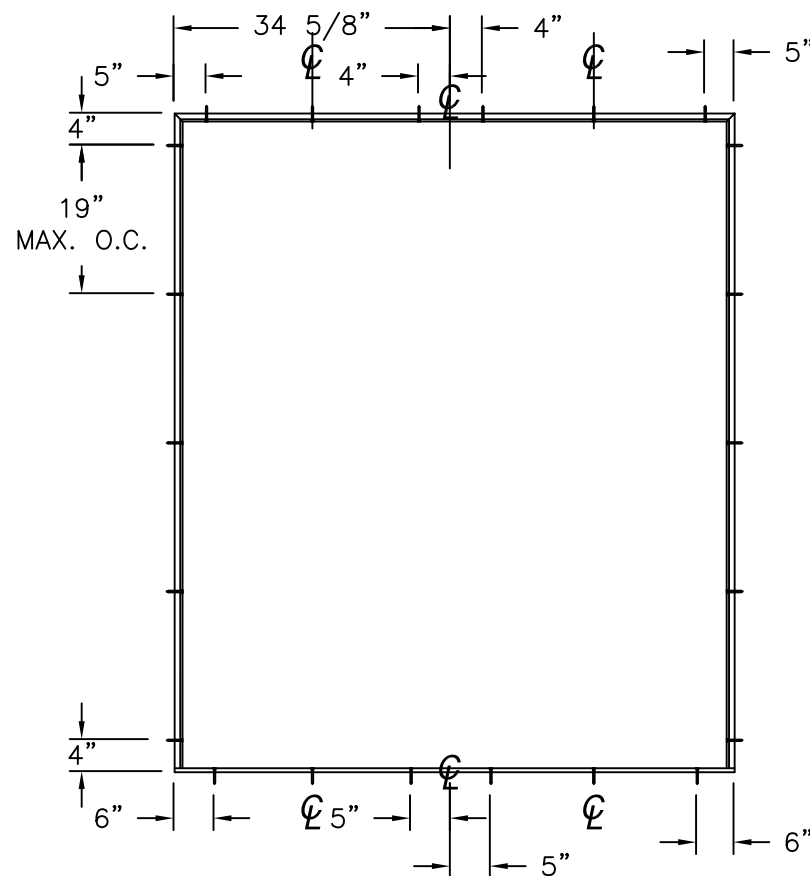

ANCHORING LAYOUT FOR XX, OX AND XO

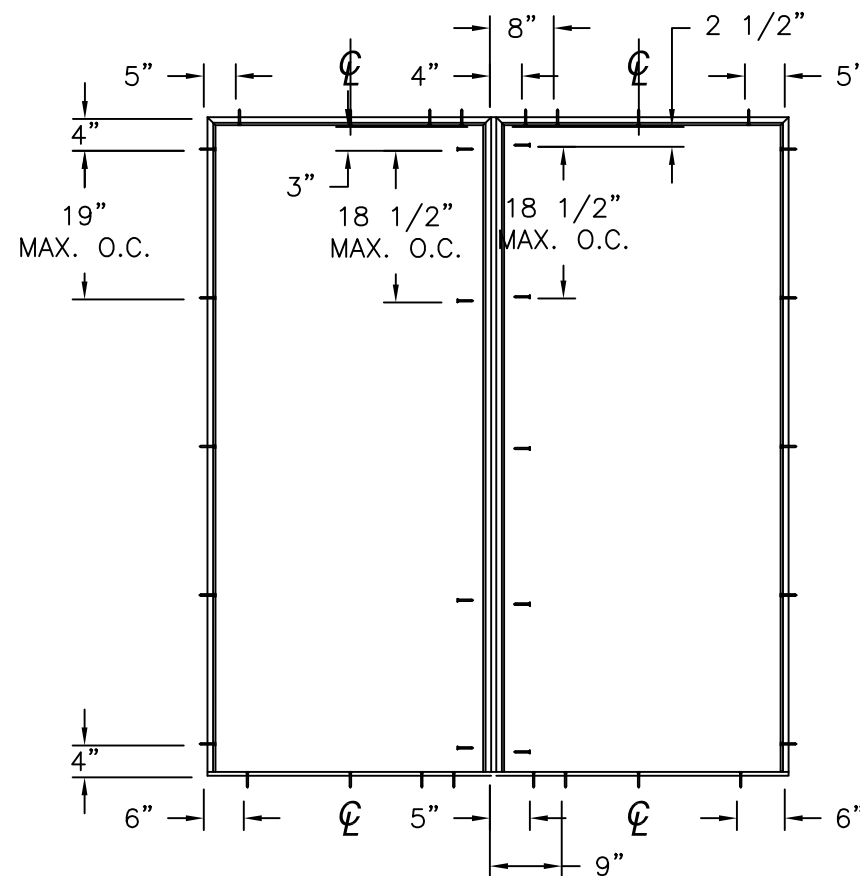

ANCHORING LAYOUT FOR OX AND XO (MULL)

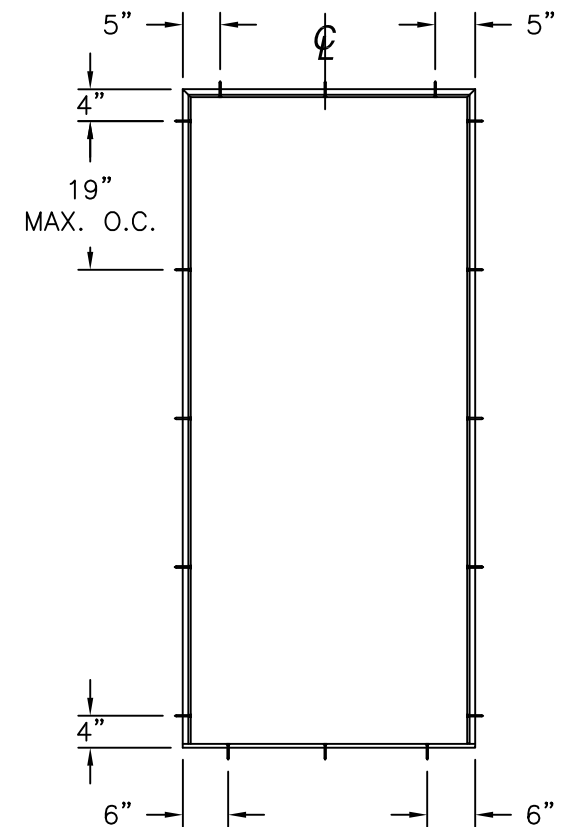

ANCHORING LAYOUT FOR X

REVISIONS			
REV	DESCRIPTION	DATE	APPROVED
A	REVISE TO ADD GLAZING DETAILS	05/29/2025	R.L.

NAN YA PLASTICS CORP. USA
8989 NORTH LOOP EAST
HOUSTON, TX 77029

SERIES SLPS IN-SWING GLAZED FIBERGLASS
SIDE-HINGED PATIO DOOR 6'11 NON-IMPACT
ANCHORING LAYOUTS

DRAWN:
V.L.

DWG NO.
08-02755A

REV
A


SCALE
NTS

DATE
08/27/2015

SHEET
5 OF 13

L. ROBERTO LOMAS P.E.
208 7th Ave, INDIALANTIC, FL 32903
434-688-0609 rllomas@lrlomaspe.com





SIGNED: 06/04/2025

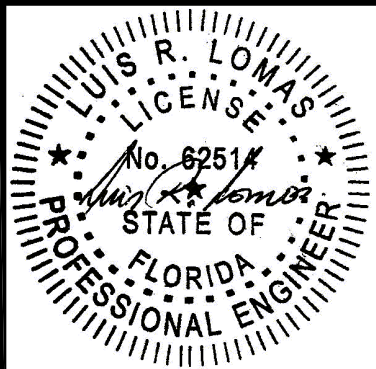

Luis R. Lomas P.E.
FL No.: 62514

REVISIONS			
REV	DESCRIPTION	DATE	APPROVED
A	REVISE TO ADD GLAZING DETAILS	05/29/2025	R.L.

APPROVED PANEL CONFIGURATIONS

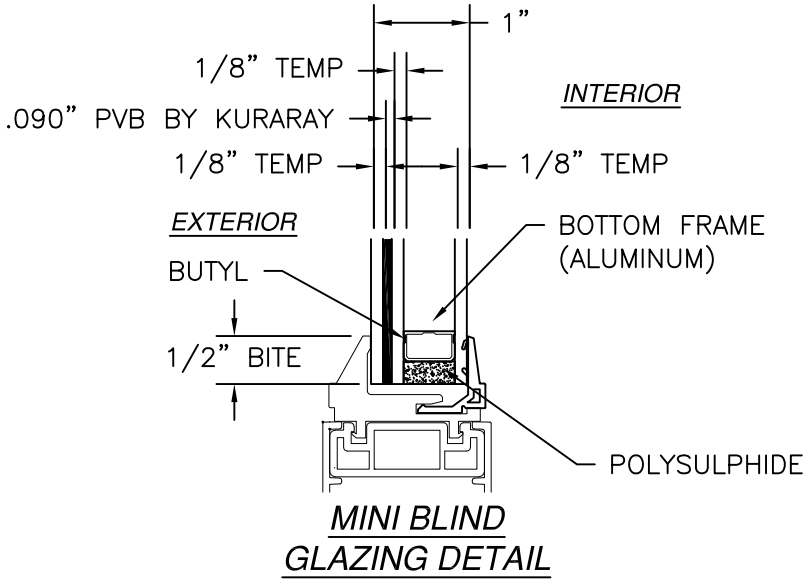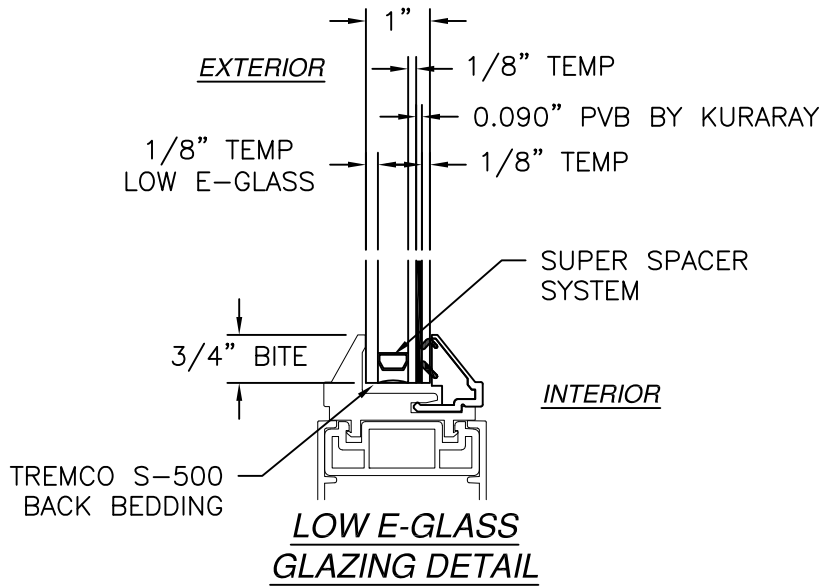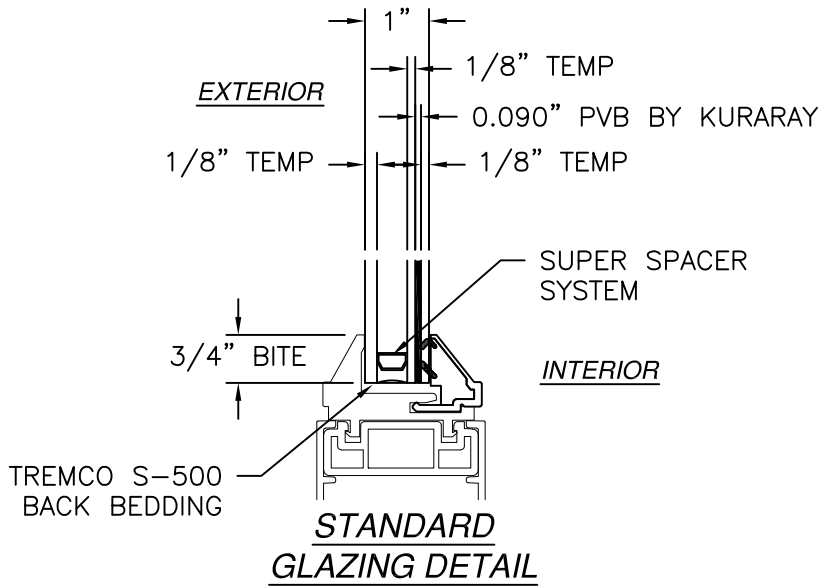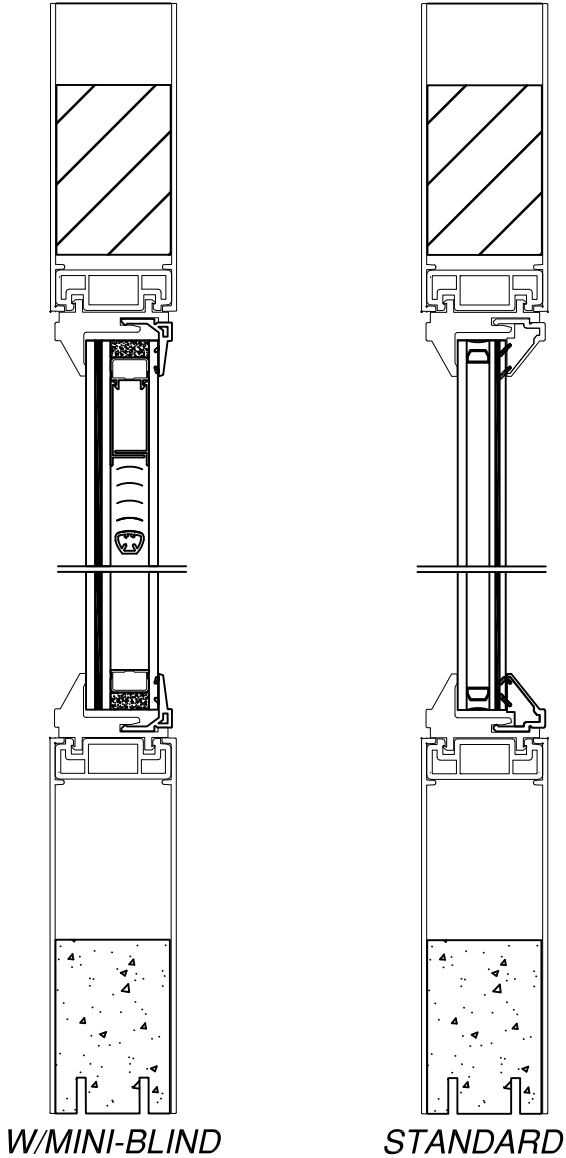

SIGNED: 06/04/2025

NAN YA PLASTICS CORP. USA

8989 NORTH LOOP EAST

HOUSTON, TX 77029

SERIES SLPS IN-SWING GLAZED FIBERGLASS

SIDE-HINGED PATIO DOOR 6'11 NON-IMPACT

GLAZING DETAILS

DRAWN: V.L.

DWG NO. 08-02755A

REV A

SCALE NTS


DATE 08/27/2015

SHEET 6 OF 13

L. ROBERTO LOMAS P.E.


208 7th Ave, INDIALANTIC, FL 32903

434-688-0609 rllomas@rlomaspe.com

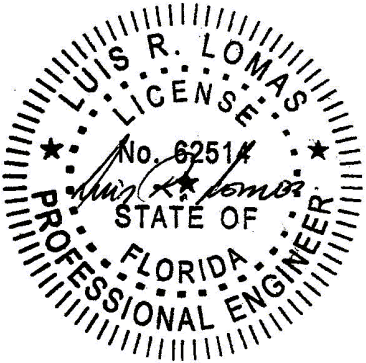


Luis R. Lomas P.E.
FL No.: 62514


REVISIONS			
REV	DESCRIPTION	DATE	APPROVED
A	REVISE TO ADD GLAZING DETAILS	05/29/2025	R.L.

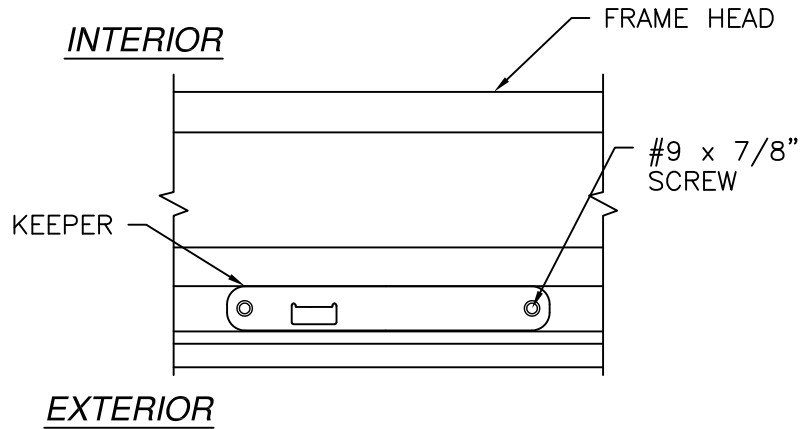


HEAD KEEPER DETAIL

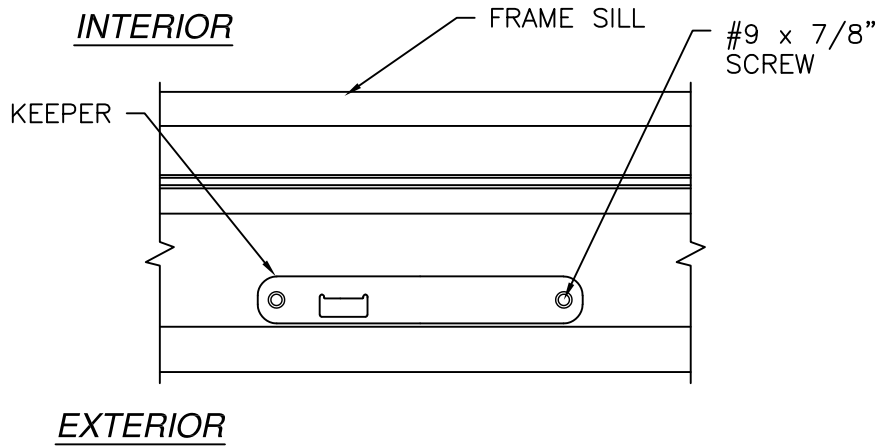


SILL KEEPER DETAIL

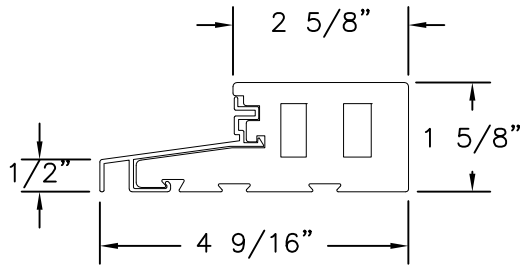


OUTSWING DOOR SILL DETAIL

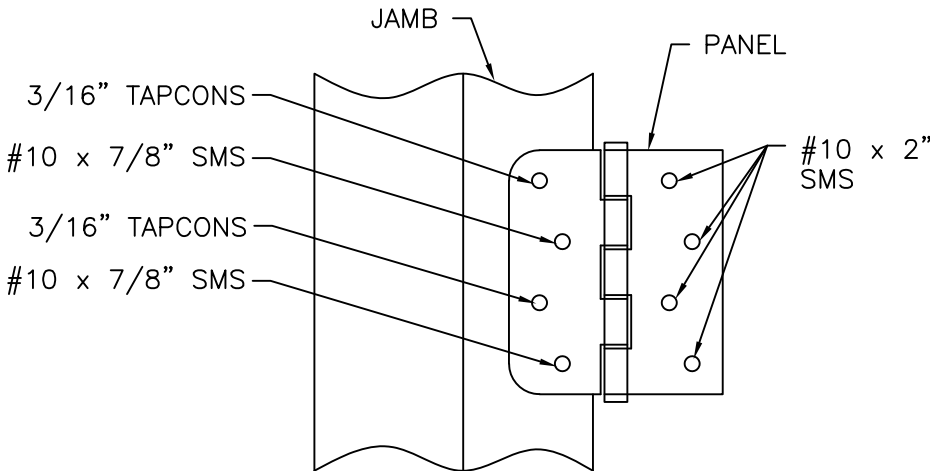


HINGE INSTALLATION DETAIL
MASONRY/CONCRETE INSTALLATION

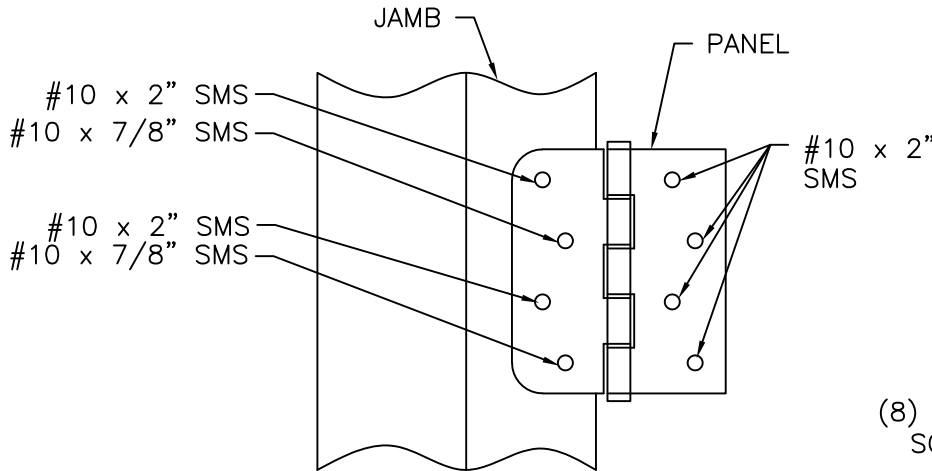

HINGE INSTALLATION DETAIL
WOOD FRAMING INSTALLATION

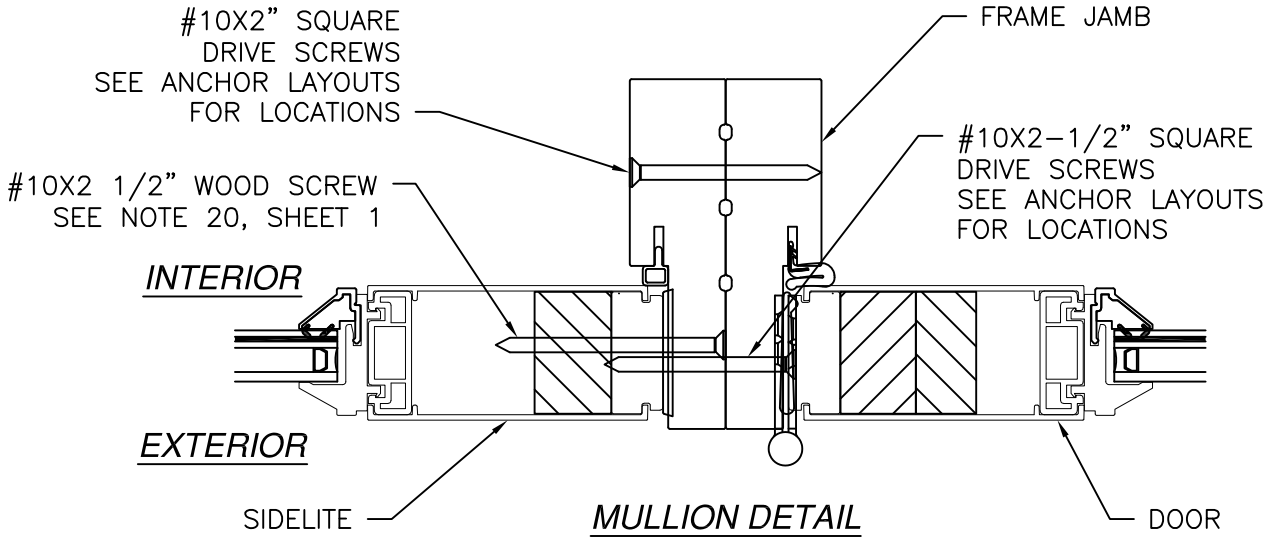

MULLION DETAIL

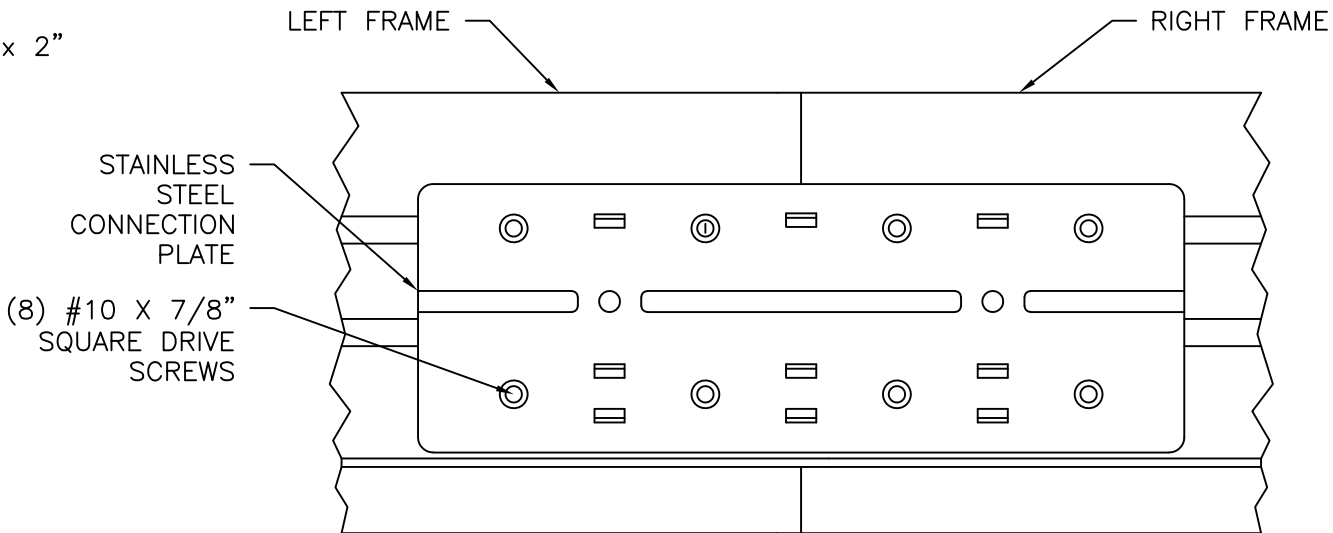

FRAME CONNECTION DETAIL

SIGNED: 06/04/2025

NAN YA PLASTICS CORP. USA

8989 NORTH LOOP EAST
HOUSTON, TX 77029

SERIES SLPS IN-SWING GLAZED FIBERGLASS
SIDE-HINGED PATIO DOOR 6'11 NON-IMPACT
INSTALLATION DETAILS

DRAWN: V.L.

DWG NO. 08-02755A

REV A

SCALE NTS


DATE 08/27/2015

SHEET 7 OF 13

L. ROBERTO LOMAS P.E.




208 7th Ave, INDIALANTIC, FL 32903

434-688-0609 rllomas@lrllomaspe.com

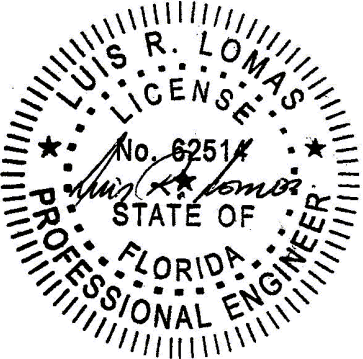

Luis R. Lomas P.E.
FL No.: 62514

REVISIONS			
REV	DESCRIPTION	DATE	APPROVED
A	REVISE TO ADD GLAZING DETAILS	05/29/2025	R.L.

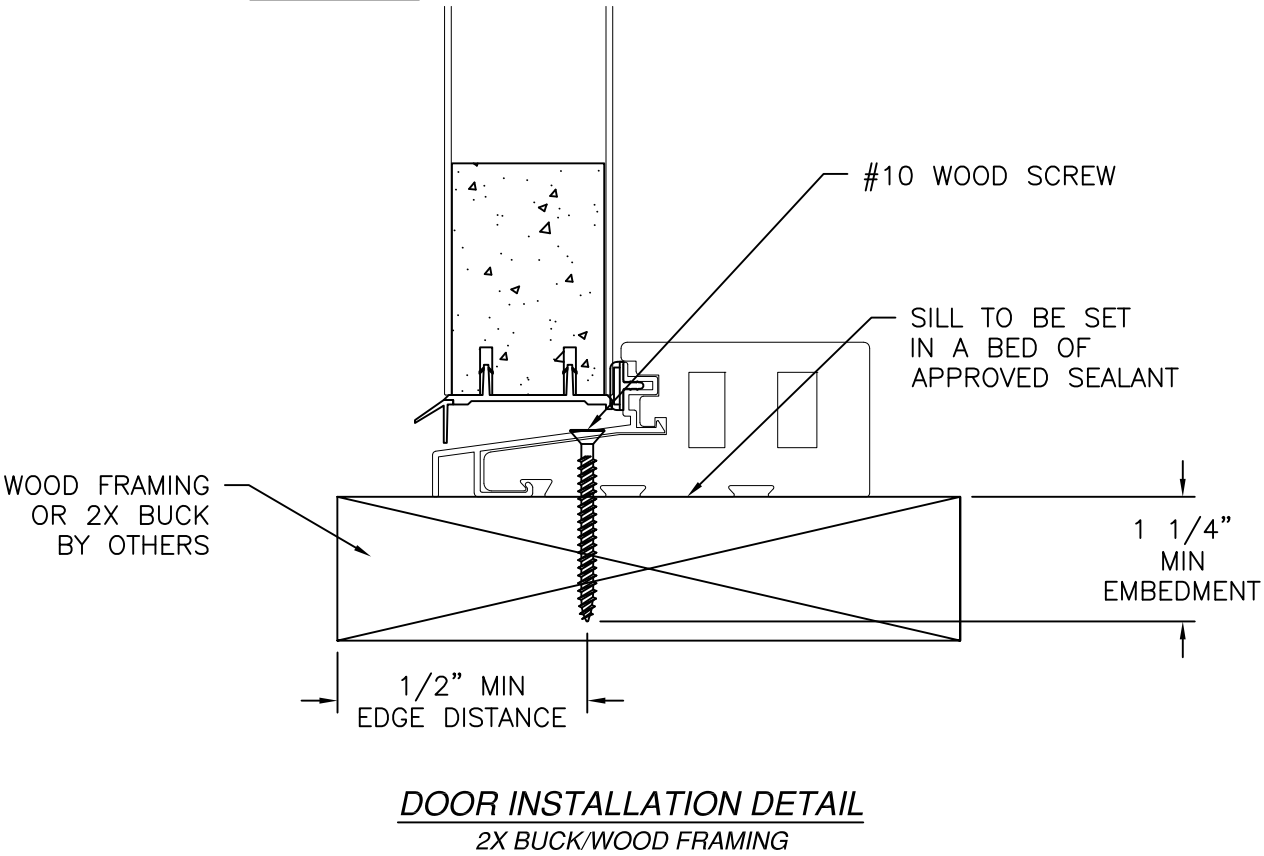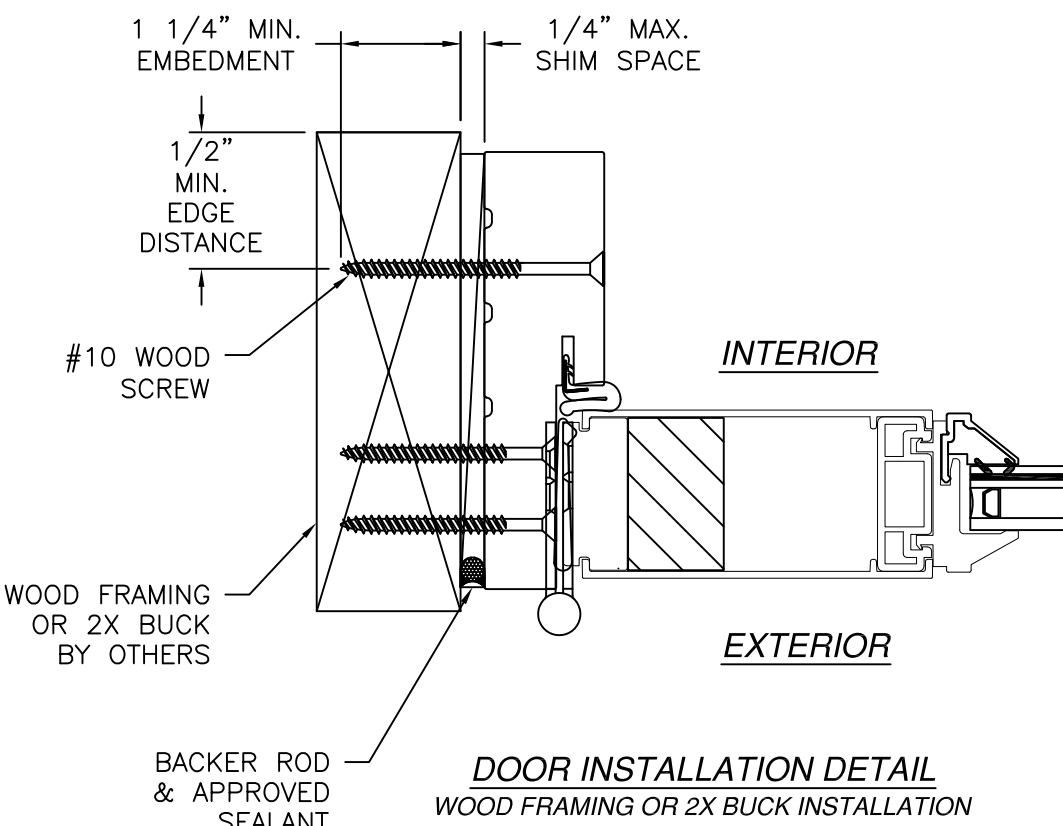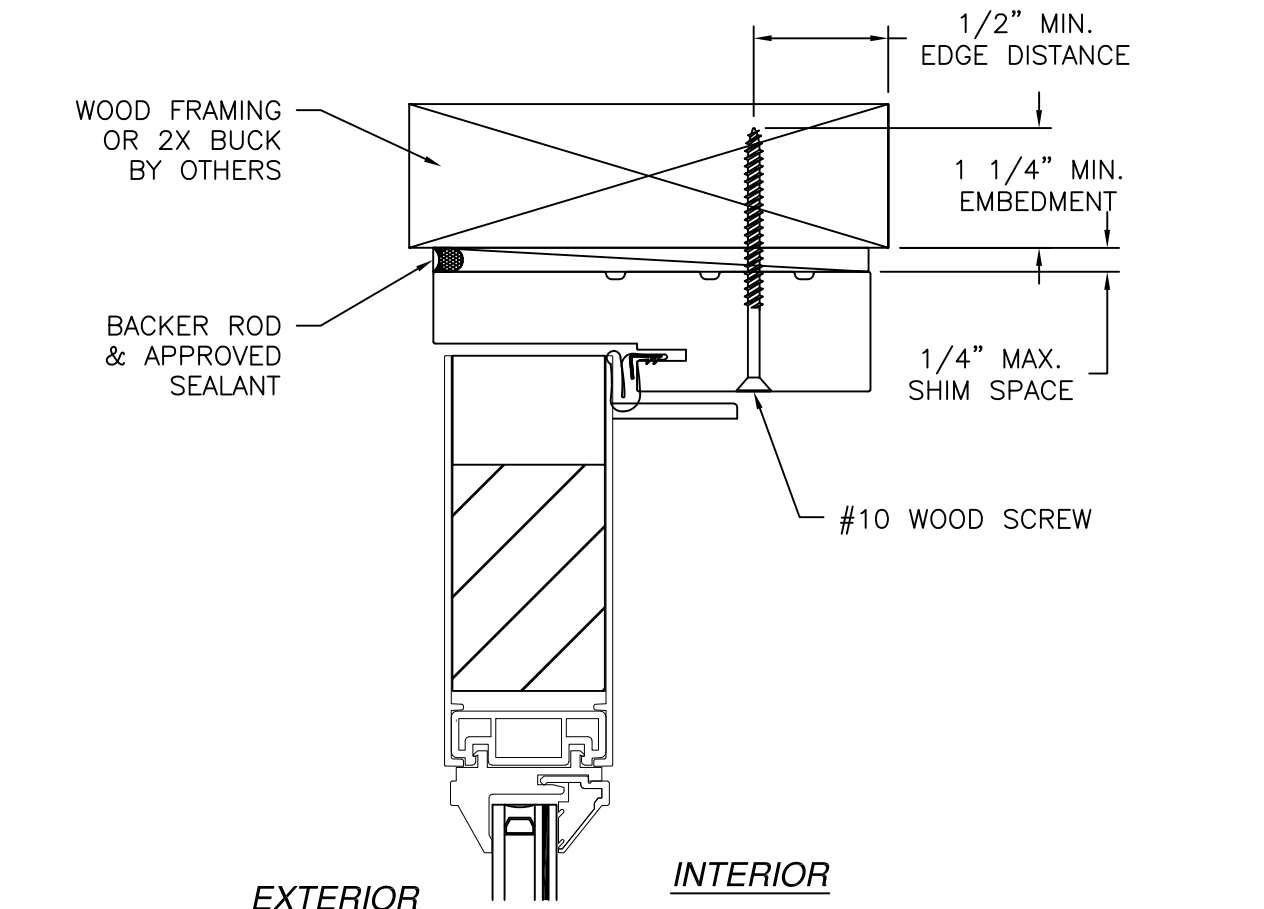

- NOTES:
1. INTERIOR AND EXTERIOR FINISHES, BY OTHERS, NOT SHOWN FOR CLARITY.
 2. PERIMETER AND JOINT SEALANT BY OTHERS TO BE DESIGNED IN ACCORDANCE WITH ASTM E2112

SIGNED: 06/04/2025

NAN YA PLASTICS CORP. USA

8989 NORTH LOOP EAST

HOUSTON, TX 77029

SERIES SLPS IN-SWING GLAZED FIBERGLASS

SIDE-HINGED PATIO DOOR 6'11 NON-IMPACT

INSTALLATION DETAILS

DRAWN: V.L.

DWG NO. 08-02755A

REV A

SCALE NTS

DATE 08/27/2015

SHEET 8 OF 13

L. ROBERTO LOMAS P.E.

208 7th Ave, INDIALANTIC, FL 32903

434-688-0609 rllomas@lrlomaspe.com

LUIS R. LOMAS

LICENS

No. 62514

STATE OF




FLORIDA

PROFESSIONAL ENGINEER

Luis R. Lomas P.E.

FL No.: 62514

REVISIONS			
REV	DESCRIPTION	DATE	APPROVED
A	REVISE TO ADD GLAZING DETAILS	05/29/2025	R.L.

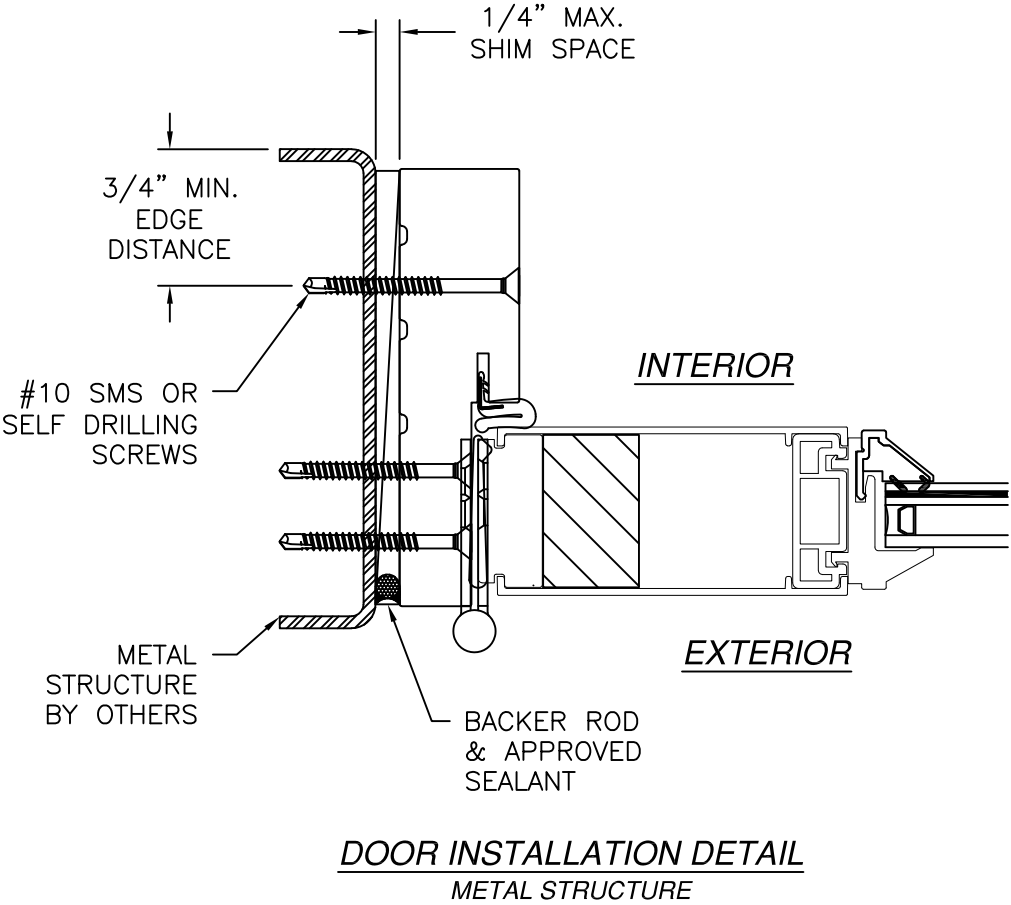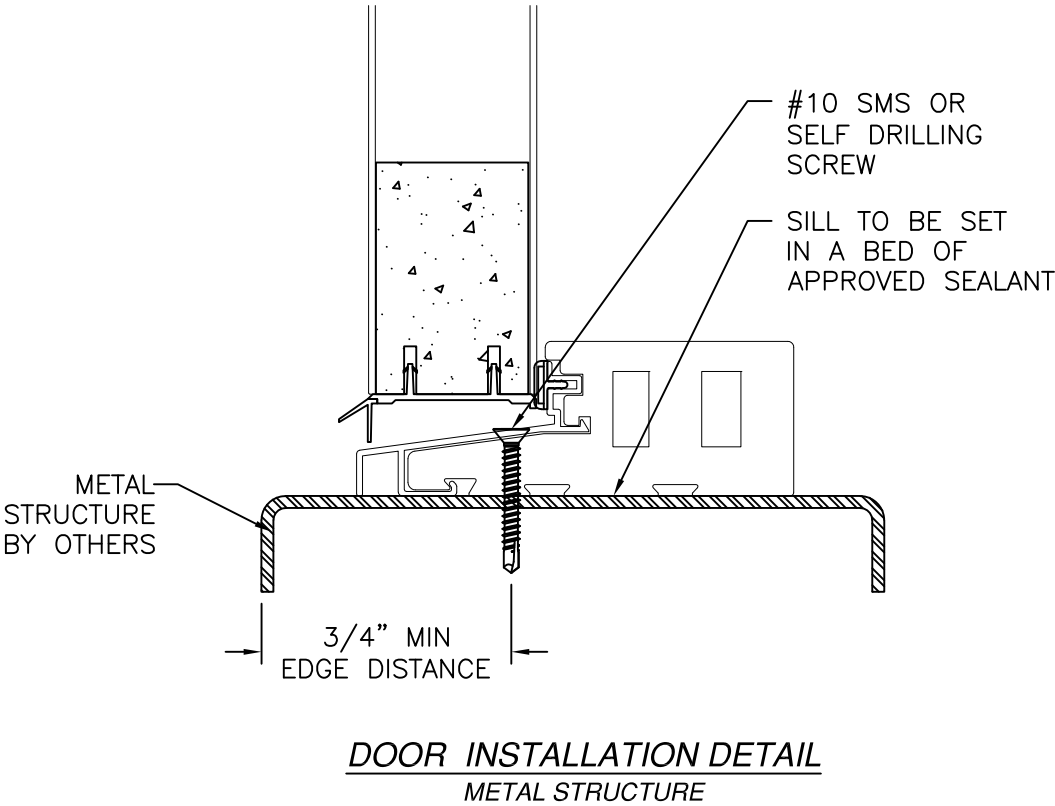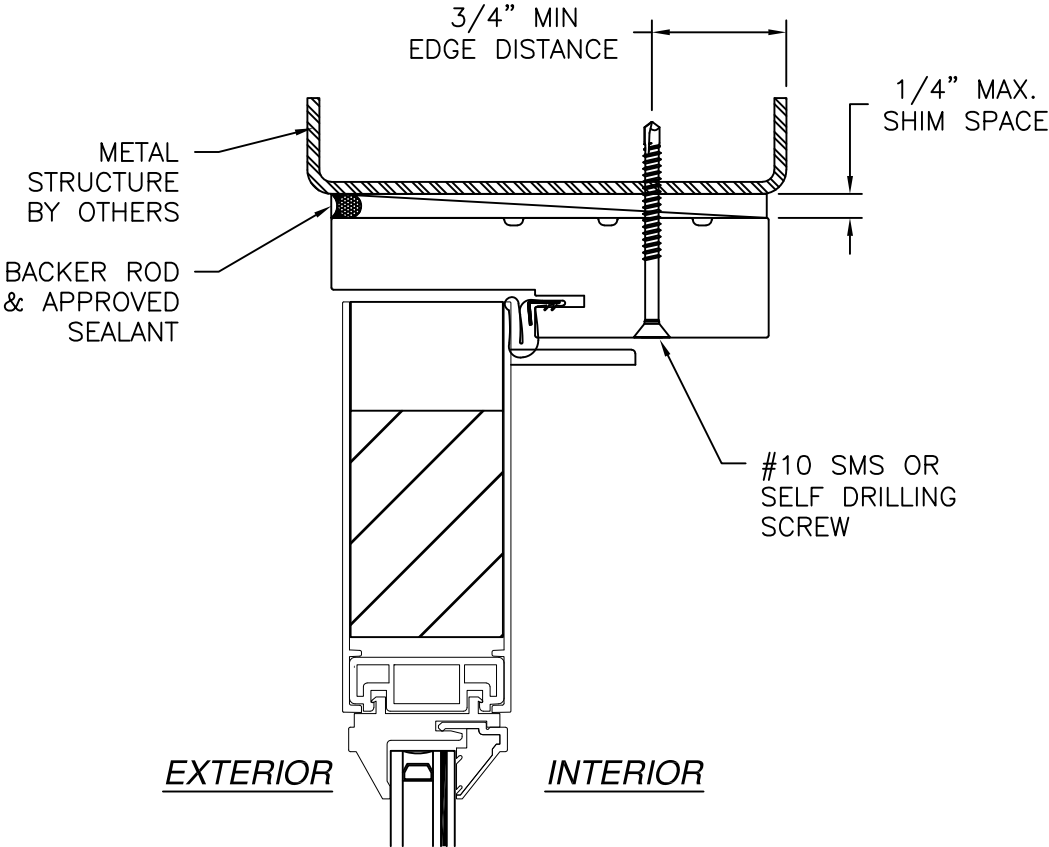

- NOTES:
1. INTERIOR AND EXTERIOR FINISHES, BY OTHERS, NOT SHOWN FOR CLARITY.
 2. PERIMETER AND JOINT SEALANT BY OTHERS TO BE DESIGNED IN ACCORDANCE WITH ASTM E2112

SIGNED: 06/04/2025

NAN YA PLASTICS CORP. USA

8989 NORTH LOOP EAST

HOUSTON, TX 77029

SERIES SLPS IN-SWING GLAZED FIBERGLASS

SIDE-HINGED PATIO DOOR 6'11 NON-IMPACT

INSTALLATION DETAILS

DRAWN: V.L.

DWG NO. 08-02755A

REV A

SCALE NTS


DATE 08/27/2015

SHEET 10 OF 13

L. ROBERTO LOMAS P.E.



208 7th Ave, INDIALANTIC, FL 32903

434-688-0609 rllomas@lrllomaspe.com

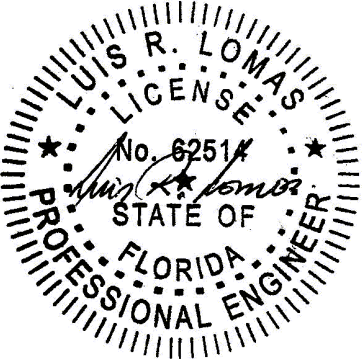


Luis R. Lomas P.E.
FL No.: 62514

REVISIONS			
REV	DESCRIPTION	DATE	APPROVED
A	REVISE TO ADD GLAZING DETAILS	05/29/2025	R.L.

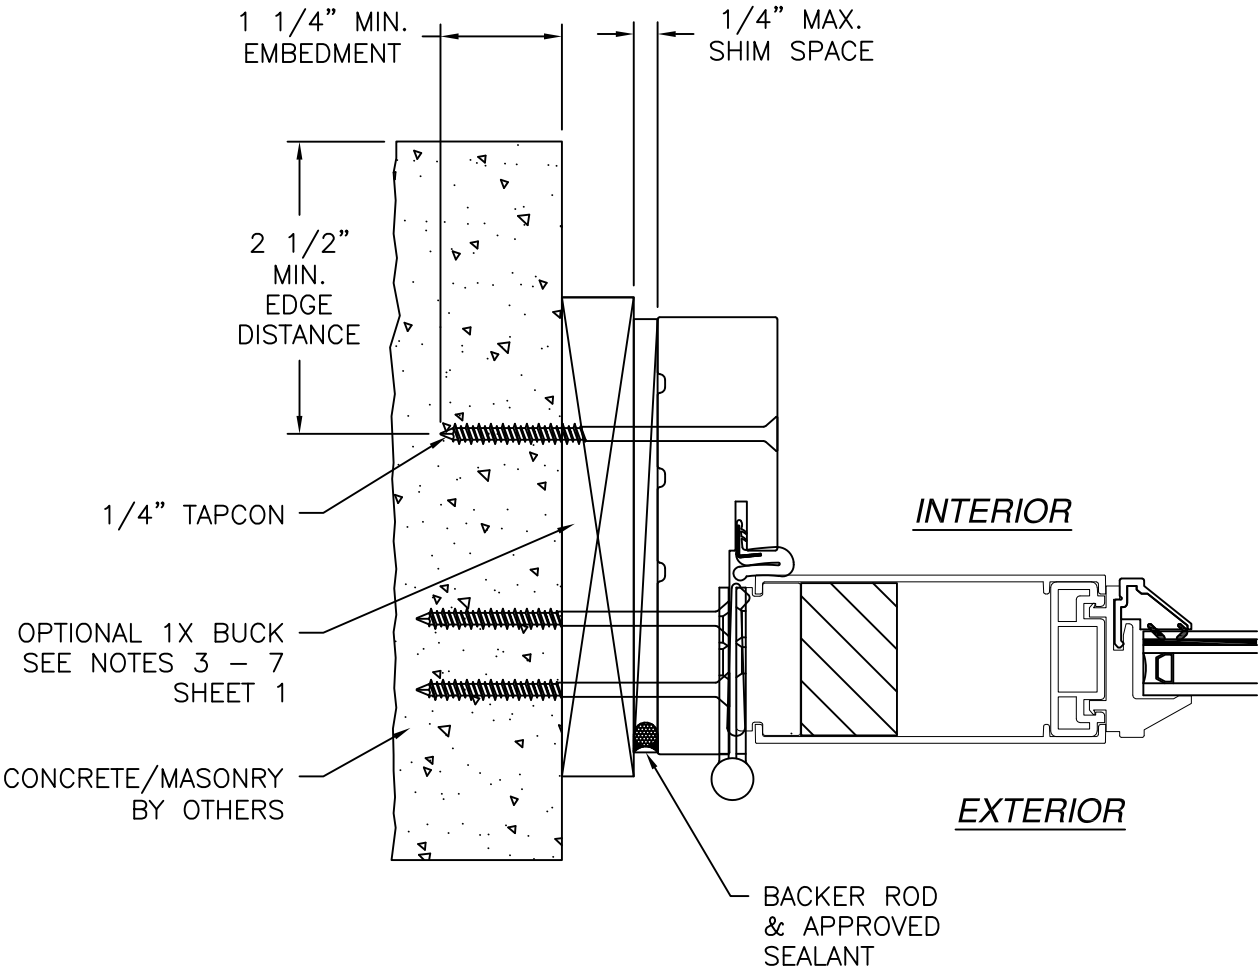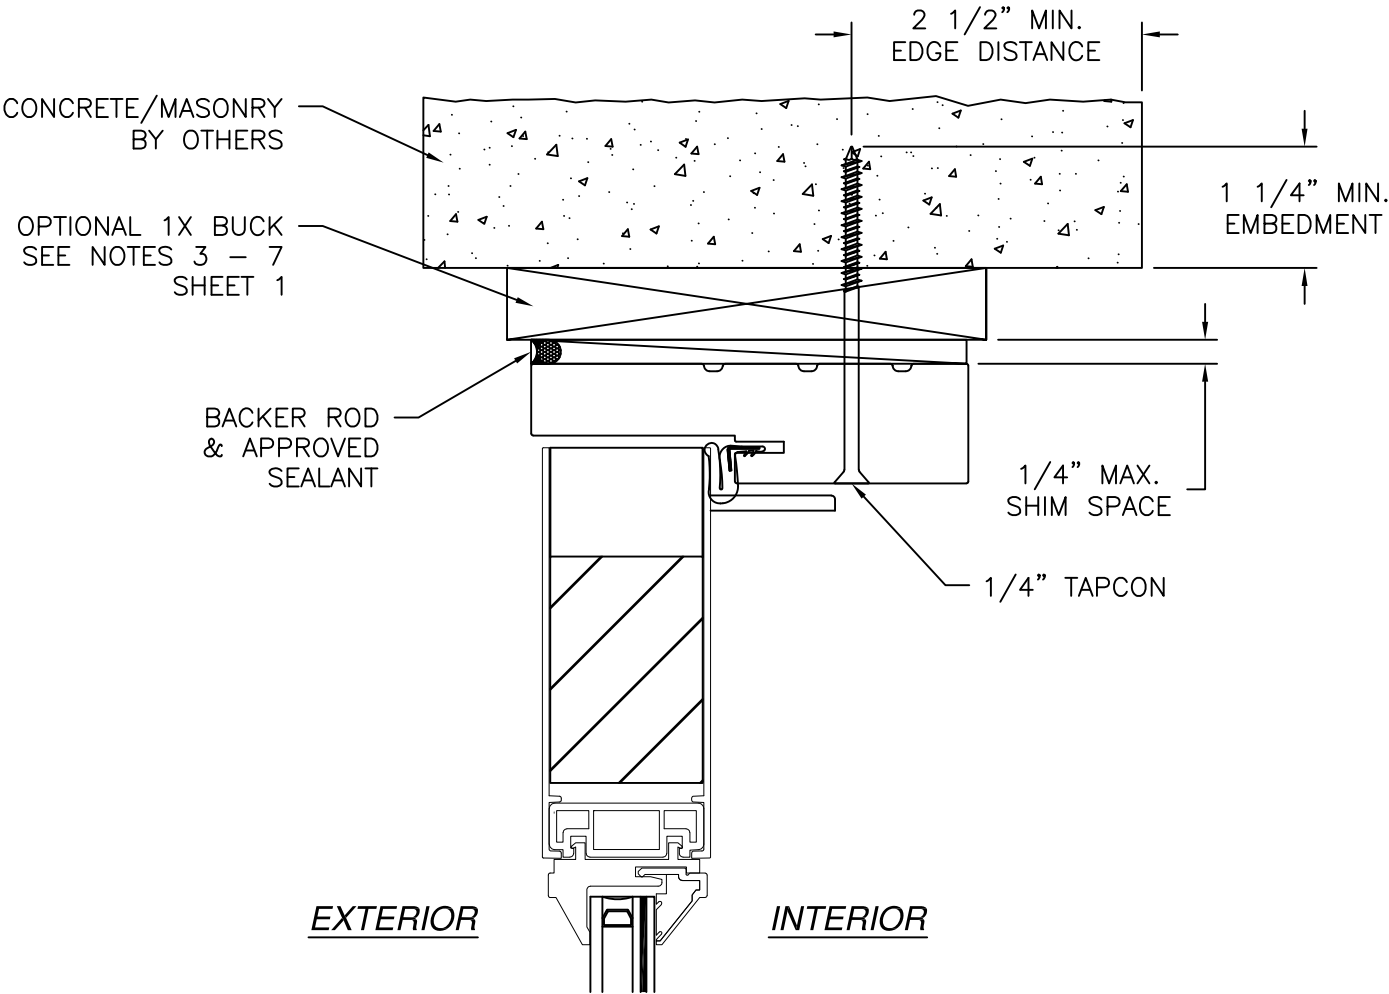

DOOR INSTALLATION DETAIL
CONCRETE/MASONRY

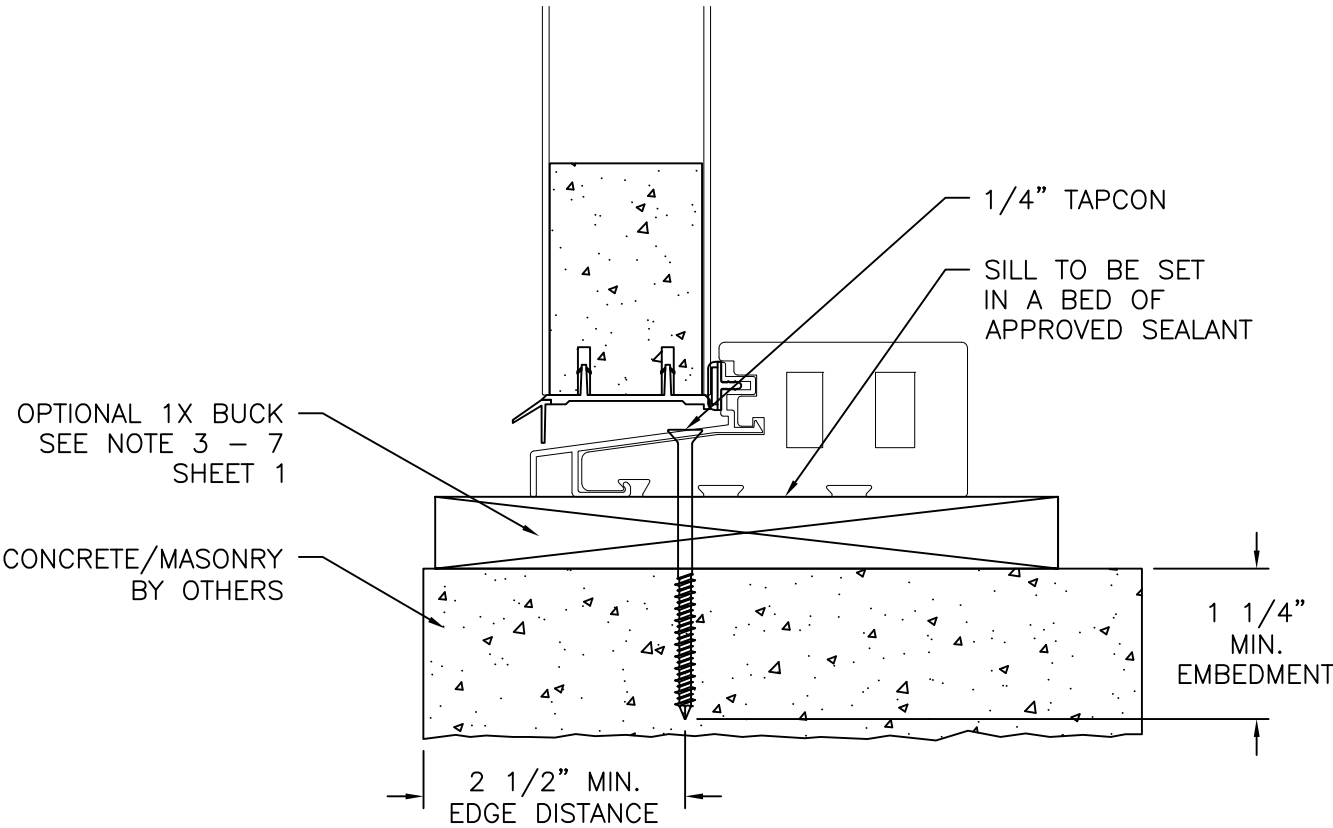

DOOR INSTALLATION DETAIL
MASONRY/CONCRETE

- NOTES:
1. INTERIOR AND EXTERIOR FINISHES, BY OTHERS, NOT SHOWN FOR CLARITY.
 2. PERIMETER AND JOINT SEALANT BY OTHERS TO BE DESIGNED IN ACCORDANCE WITH ASTM E2112

SIGNED: 06/04/2025

NAN YA PLASTICS CORP. USA

8989 NORTH LOOP EAST
HOUSTON, TX 77029

SERIES SLPS IN-SWING GLAZED FIBERGLASS
SIDE-HINGED PATIO DOOR 6'11 NON-IMPACT
INSTALLATION DETAILS

DRAWN:
V.L.

SCALE NTS

DWG NO.
08-02755A

DATE 08/27/2015


REV
A

SHEET 12 OF 13

L. ROBERTO LOMAS P.E.



208 7th Ave, INDIALANTIC, FL 32903

434-688-0609 rllomas@rlomaspe.com

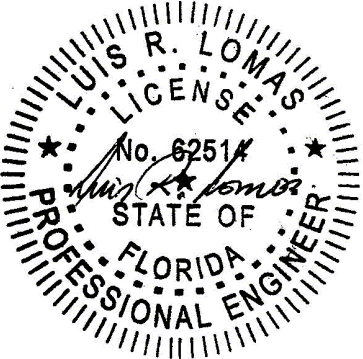


Luis R. Lomas P.E.
FL No.: 62514

REVISIONS			
REV	DESCRIPTION	DATE	APPROVED
A	REVISE TO ADD GLAZING DETAILS	05/29/2025	R.L.

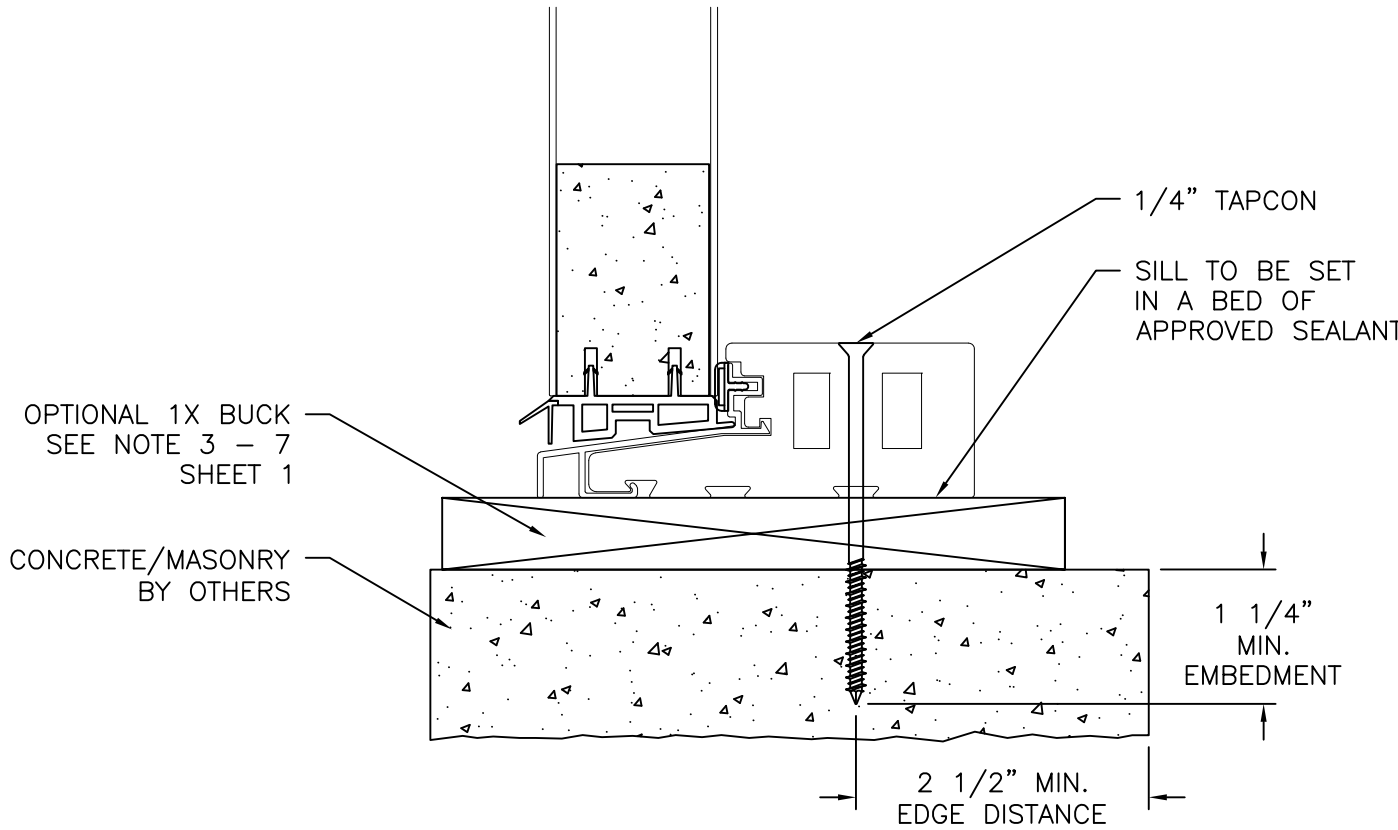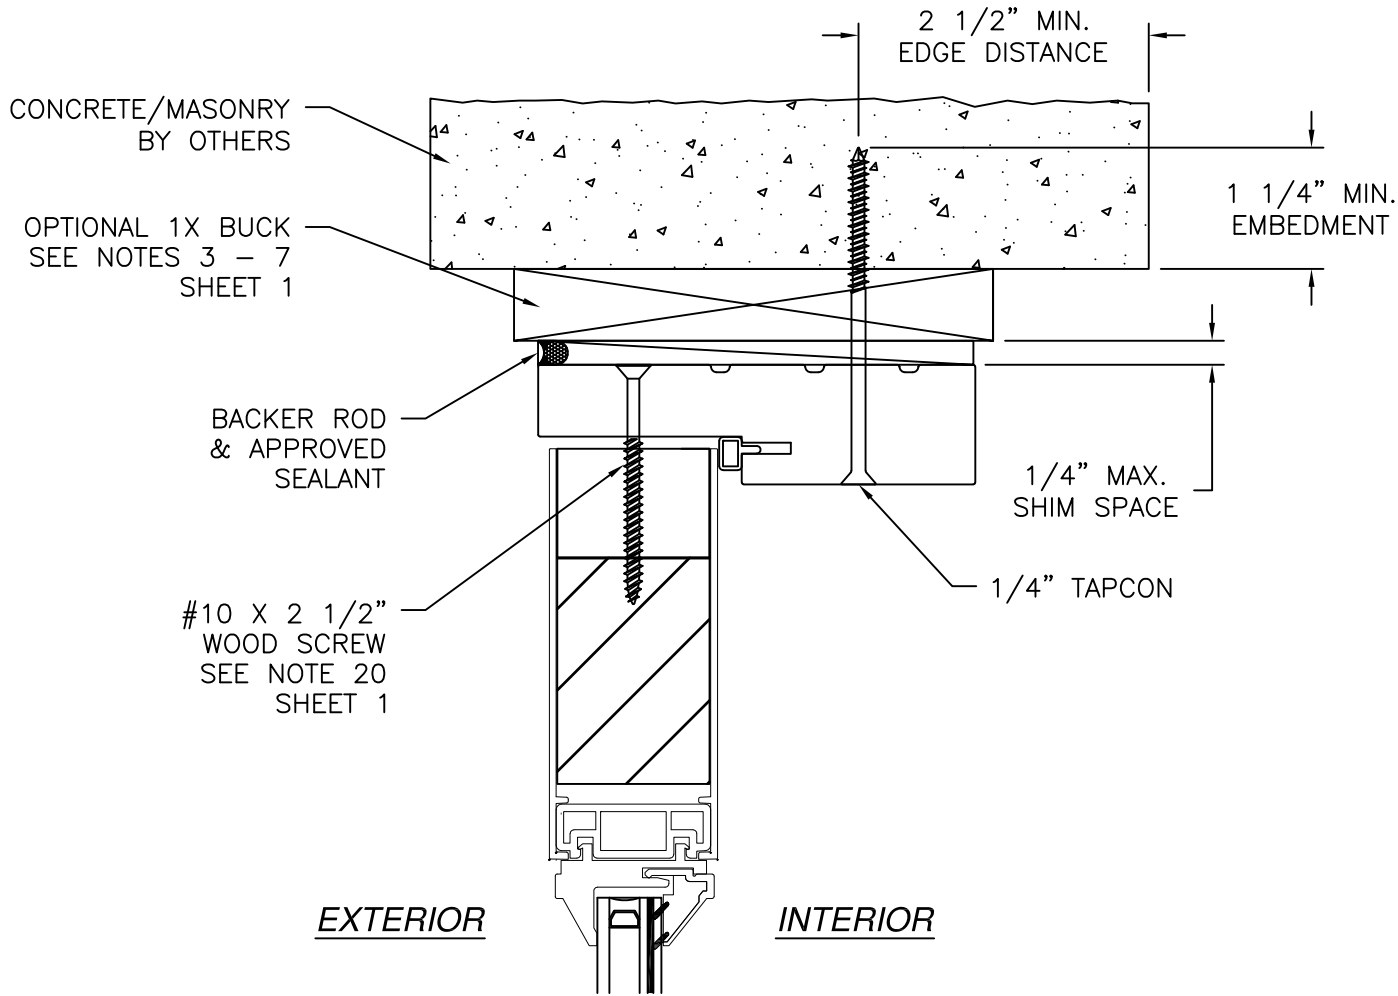

SIDELITE INSTALLATION DETAIL
MASONRY/CONCRETE

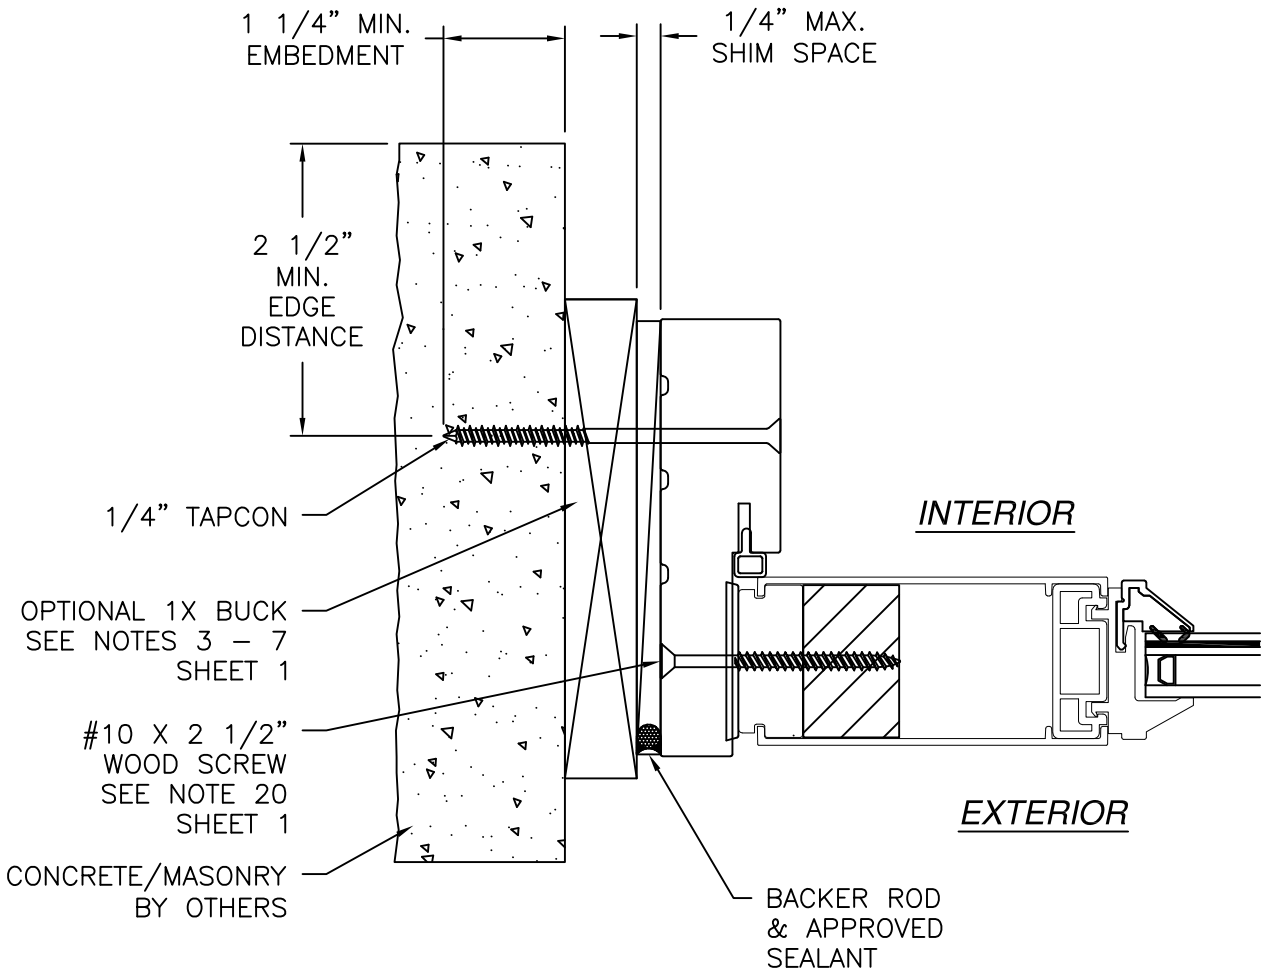

SIDELITE INSTALLATION DETAIL
CONCRETE/MASONRY

- NOTES:
1. INTERIOR AND EXTERIOR FINISHES, BY OTHERS, NOT SHOWN FOR CLARITY.
 2. PERIMETER AND JOINT SEALANT BY OTHERS TO BE DESIGNED IN ACCORDANCE WITH ASTM E2112

SIGNED: 06/04/2025

NAN YA PLASTICS CORP. USA

8989 NORTH LOOP EAST
HOUSTON, TX 77029

SERIES SLPS IN-SWING GLAZED FIBERGLASS
SIDE-HINGED PATIO DOOR 6'11 NON-IMPACT
INSTALLATION DETAILS

DRAWN:
V.L.

DWG NO.
08-02755A

REV
A

SCALE
NTS


DATE
08/27/2015

SHEET
13 OF 13

L. ROBERTO LOMAS P.E.

208 7th Ave, INDIALANTIC, FL 32903

434-688-0609 rllomas@rlomaspe.com

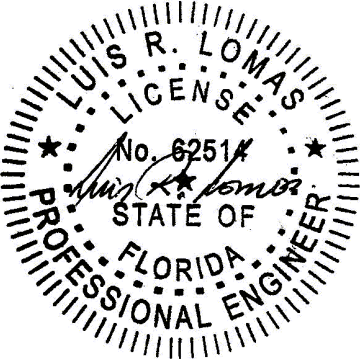

Luis R. Lomas P.E.
FL No.: 62514