

REVISIONS			
REV	DESCRIPTION	DATE	APPROVED

NOTES:

1. THE PRODUCT SHOWN HEREIN IS DESIGNED AND MANUFACTURED TO COMPLY WITH REQUIREMENTS OF THE FLORIDA BUILDING CODE.
2. WOOD FRAMING AND MASONRY OPENING TO BE DESIGNED AND ANCHORED TO PROPERLY TRANSFER ALL LOADS TO STRUCTURE. FRAMING AND MASONRY OPENING IS THE RESPONSIBILITY OF THE ARCHITECT OR ENGINEER OF RECORD.
3. 1X BUCK OVER MASONRY/CONCRETE IS OPTIONAL.
4. WHERE SHIM OR BUCK THICKNESS IS LESS THAN 1-1/2" WINDOW UNITS MUST BE ANCHORED THROUGH THE FRAME IN ACCORDANCE WITH MANUFACTURER'S PUBLISHED INSTALLATION INSTRUCTIONS. ANCHORS SHALL BE SECURELY FASTENED DIRECTLY INTO MASONRY, CONCRETE OR OTHER STRUCTURAL SUBSTRATE MATERIAL.
5. WHERE WOOD BUCK THICKNESS IS 1-1/2" OR GREATER, BUCK SHALL BE SECURELY FASTENED TO MASONRY, CONCRETE OR OTHER STRUCTURAL SUBSTRATE. WINDOW UNITS MAY BE ANCHORED THROUGH FRAME TO SECURED WOOD BUCK IN ACCORDANCE WITH MANUFACTURER'S PUBLISHED INSTALLATION INSTRUCTIONS.
6. WHERE 1X BUCK IS NOT USED DISSIMILAR MATERIALS MUST BE SEPARATED WITH APPROVED COATING OR MEMBRANE. SELECTION OF COATING OR MEMBRANE IS THE RESPONSIBILITY OF THE ARCHITECT OR ENGINEER OF RECORD.
7. BUCKS SHALL EXTEND BEYOND WINDOW INTERIOR FACE SO THAT FULL FRAME SUPPORT IS PROVIDED.
8. SHIM AS REQUIRED AT EACH ANCHOR LOCATION WITH LOAD BEARING SHIM. SHIM WHERE SPACE OF 1/16" OR GREATER OCCURS. MAXIMUM ALLOWABLE SHIM STACK TO BE 1/4".
9. SHIMS SHALL BE LOCATED, APPLIED AND MADE FROM MATERIALS AND THICKNESS CAPABLE OF SUSTAINING APPLICABLE LOADS.
10. WIND LOAD DURATION FACTOR Cd=1.6 WAS USED FOR WOOD ANCHOR CALCULATIONS.
11. FRAME MATERIAL: EXTRUDED RIGID PVC.
12. UNITS MUST BE GLAZED PER ASTM E1300-04/09.
13. APPROVED IMPACT PROTECTIVE SYSTEM IS REQUIRED FOR THIS PRODUCT IN WIND BORNE DEBRIS REGIONS.
14. FOR ANCHORING THROUGH FIN INTO WOOD FRAMING OR 2X BUCK USE #6 WOOD SCREWS WITH SUFFICIENT LENGTH TO ACHIEVE A 1 1/2" MINIMUM EMBEDMENT INTO SUBSTRATE. LOCATE ANCHORS AS SHOWN IN ELEVATIONS AND INSTALLATION DETAILS.

15. FOR ANCHORING THROUGH FIN METAL STRUCTURE USE #6 SMS OR SELF DRILLING SCREWS WITH SUFFICIENT LENGTH TO ACHIEVE 3 THREADS MINIMUM BEYOND STRUCTURE INTERIOR WALL. LOCATE ANCHORS AS SHOWN IN ELEVATIONS AND INSTALLATION DETAILS.
16. ALL FASTENERS TO BE CORROSION RESISTANT.
17. INSTALLATION ANCHORS SHALL BE INSTALLED IN ACCORDANCE WITH ANCHOR MANUFACTURER'S INSTALLATION INSTRUCTIONS AND ANCHORS SHALL NOT BE USED IN SUBSTRATES WITH STRENGTHS LESS THAN THE MINIMUM STRENGTH SPECIFIED BELOW:
 - A. WOOD - MINIMUM SPECIFIC GRAVITY OF G=0.42
 - B. METAL STRUCTURE - STEEL 18GA (.048") FY=33KSI/FU=52KSI OR ALUMINUM 6063-T5 FU=30KSI .048" THICK MINIMUM
18. GEOMETRIC SHAPES ARE ALSO APPROVED. APPROVED GEOMETRIC SHAPES DIMENSIONS SHALL NOT EXCEED INSCRIBED DIMENSIONS OF APPROVED RECTANGULAR ASSEMBLY SHOWN IN SHEET 2. GEOMETRIC SHAPES ARE NOT LIMITED TO SHAPES SHOWN HEREIN.
19. THIS PRODUCT ALSO LABELED UNDER THE FOLLOWING NAMES: 3500PW, 3500T, 3500SDLITES, 3500SP, 3540PX, 3540T, 3540SDLITES, 3540SP, 3250PZ, 3250T, 3250SDLITES, 3250SP, 3240PW, 3240T, 3240SDILITES, 3240SP, 3500HPPW, 3500HPT, 3500HPSDLITES, 3500HPSP, 3580WP, 3580T, 3580SDLITES, 3580SP, S-3500PW, S-3500T, S-3500SDILITES, S-3500SP, S-3540PW, S-3540T, S-3540SDLITES, S-3540SP, M-3500PW, W-3500PW, W-3500T, W-3540PW, W-3540T, W-3540SDILITES, W-3540SP, 1255PW, 1255SP, 1280PW, 910SP, 1255HPPW, 1255HPT, 1255HPSDLITES AND 1255HPSP.
20. UNITS MAY BE INSTALLED HORIZONTALLY OR VERTICALLY.

SIGNED: 07/03/2019

TABLE OF CONTENTS	
SHEET NO.	DESCRIPTION
1	NOTES
2	ELEVATIONS
3 - 4	INSTALLATION DETAILS
5	COMPONENTS

MI WINDOWS AND DOORS
650 WEST MARKET STREET
GRATZ, PA 17030-0370

SERIES 3500 FIXED WINDOW FIN
72" X 60" NON-IMPACT
NOTES

DRAWN:
A.R.

DWG NO.
08-03440


REV
-

SCALE NTS

DATE 05/09/19


SHEET 1 OF 5

L. ROBERTO LOMAS P.E.
1432 WOODFORD RD LEWISVILLE, NC 27023
434-688-0609 rllomas@lrlomaspe.com

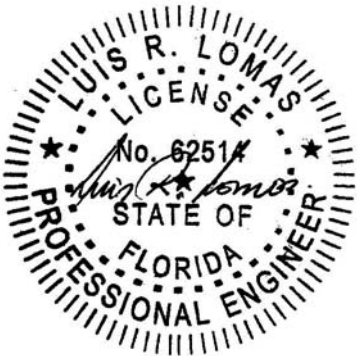

Luis R. Lomas P.E.
FL No.: 62514

REVISIONS			
REV	DESCRIPTION	DATE	APPROVED

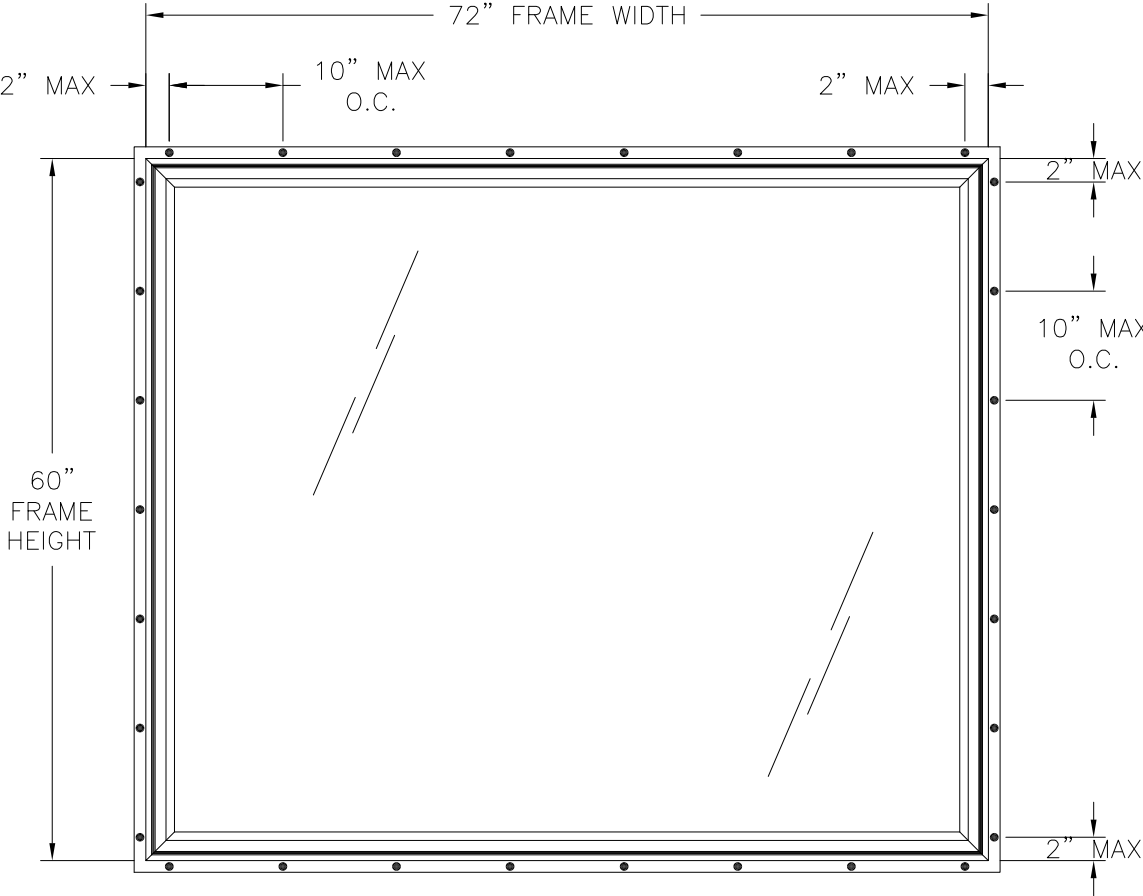

SERIES 3500 FIXED WINDOW
EXTERIOR VIEW

DESIGN PRESSURE RATING	IMPACT RATING
+50.0/-75.0PSF	NONE

WHERE WATER PENETRATION RESISTANCE IS REQUIRED

DESIGN PRESSURE RATING	IMPACT RATING
±75.0PSF	NONE

WHERE WATER PENETRATION RESISTANCE IS NOT REQUIRED

72" x 60" UNIT SHOWN. OTHER SIZES ARE APPROVED AS LONG AS
FRAME AREA DOES NOT EXCEED 30.0 FT²




- NOTES:
- D.L.O.: 68" X 56"
 - (2) 1" X 1/8" WEEPSLOT AT 2" FROM EDGE OF SILL FACE

SIGNED: 07/03/2019

MI WINDOWS AND DOORS 650 WEST MARKET STREET GRATZ, PA 17030-0370			
SERIES 3500 FIXED WINDOW FIN 72" X 60" NON-IMPACT ELEVATION			
DRAWN: A.R.	DWG NO. 08-03440	REV -	
SCALE NTS	DATE 05/09/19	SHEET 2 OF 5	
L. ROBERTO LOMAS P.E. 1432 WOODFORD RD LEWISVILLE, NC 27023 434-688-0609 rllomas@lrlomaspe.com			

Luis R. Lomas P.E.
FL No.: 62514


REVISIONS			
REV	DESCRIPTION	DATE	APPROVED

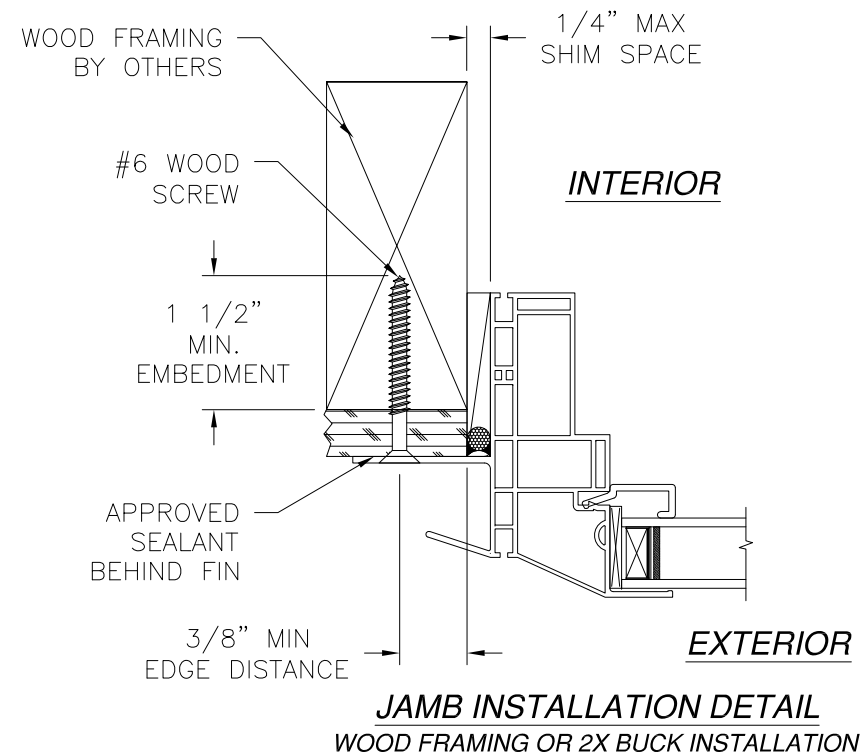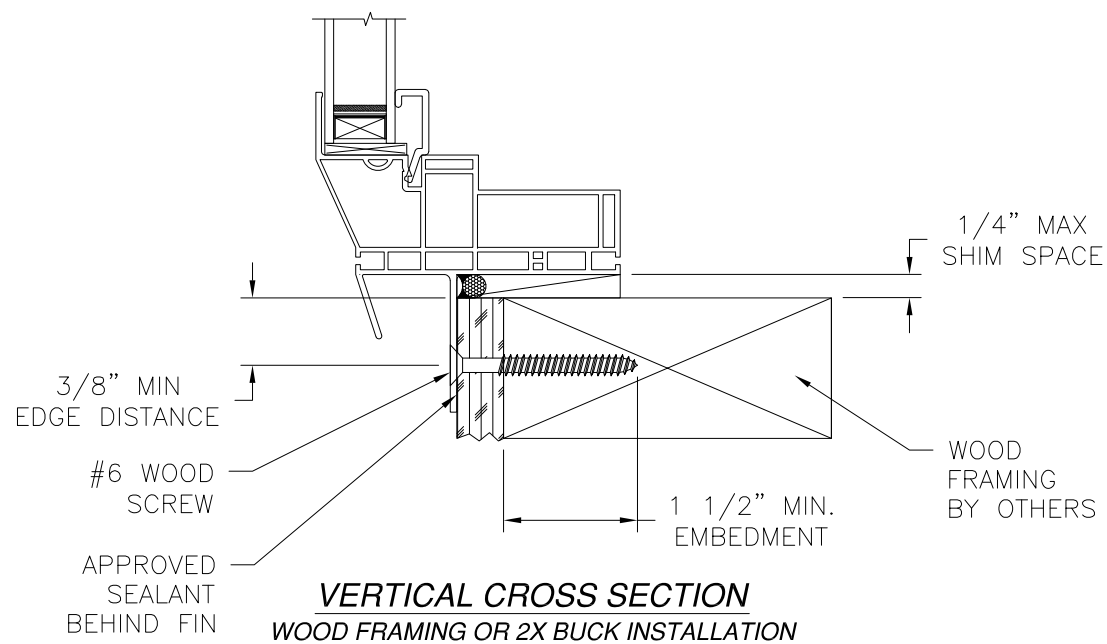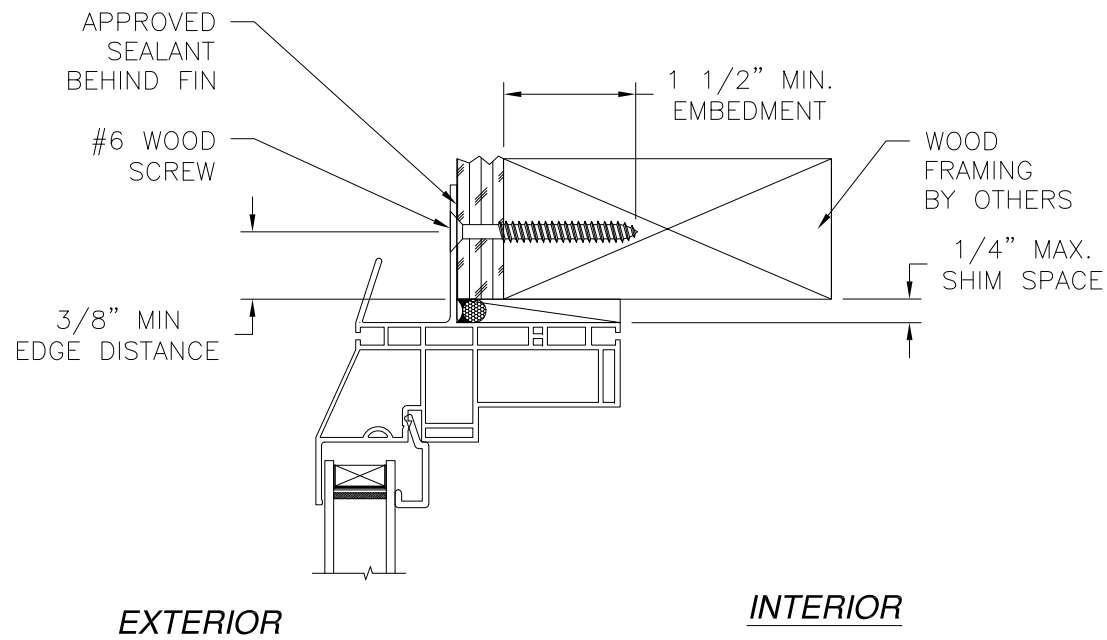

- NOTES:
1. INTERIOR AND EXTERIOR FINISHES, BY OTHERS, NOT SHOWN FOR CLARITY.
 2. PERIMETER AND JOINT SEALANT BY OTHERS TO BE DESIGNED IN ACCORDANCE WITH ASTM E2112




SIGNED: 07/03/2019

MI WINDOWS AND DOORS 650 WEST MARKET STREET GRATZ, PA 17030-0370		
SERIES 3500 FIXED WINDOW FIN 72" X 60" NON-IMPACT FIN INSTALLATION DETAILS		
DRAWN: A.R.	DWG NO. 08-03440	REV -
SCALE NTS	DATE 05/09/19	SHEET 3 OF 5
L. ROBERTO LOMAS P.E. 1432 WOODFORD RD LEWISVILLE, NC 27023 434-688-0609 rllomas@lrlomaspe.com		

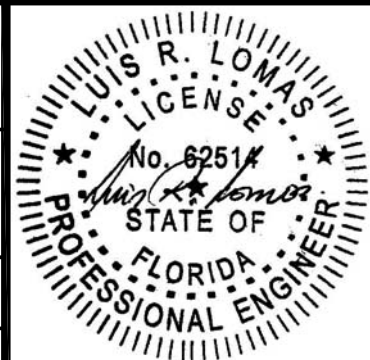


Luis R. Lomas P.E.
FL No.: 62514

REVISIONS			
REV	DESCRIPTION	DATE	APPROVED

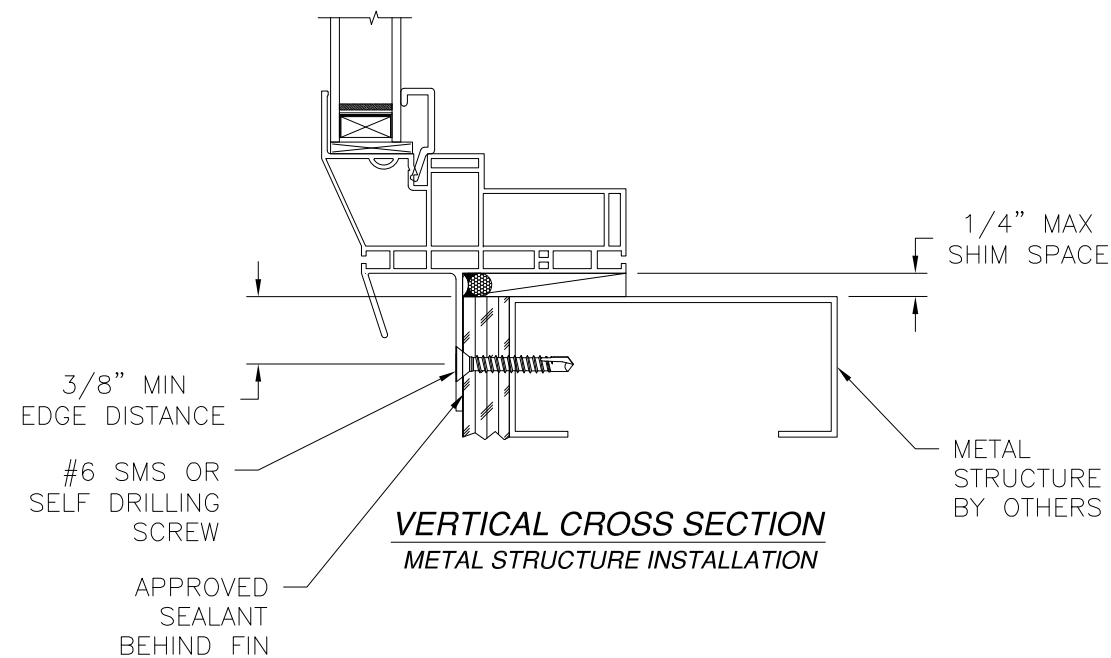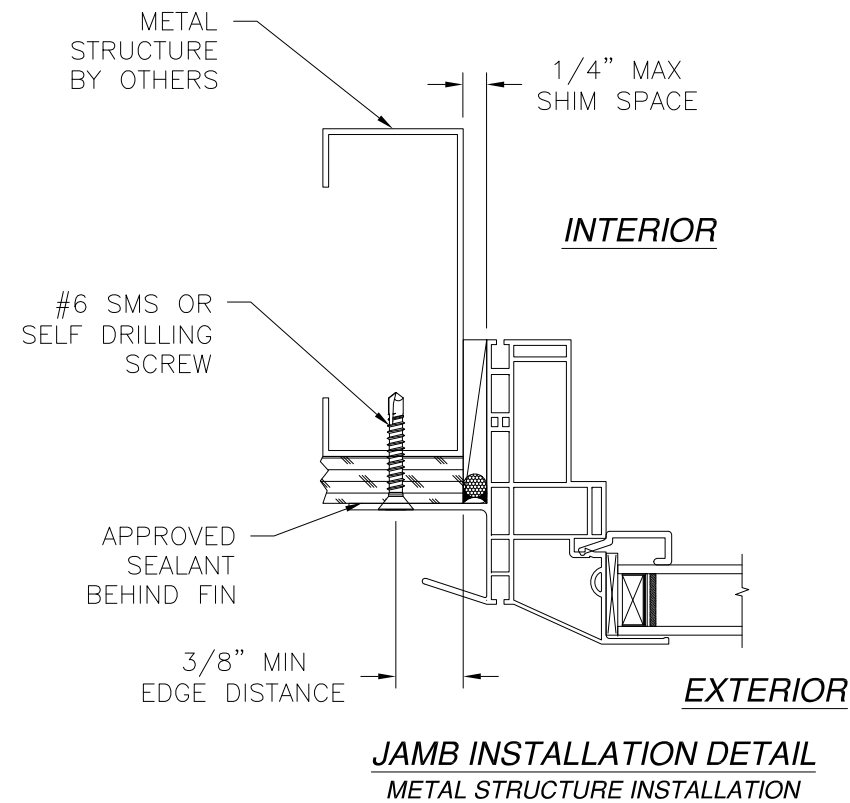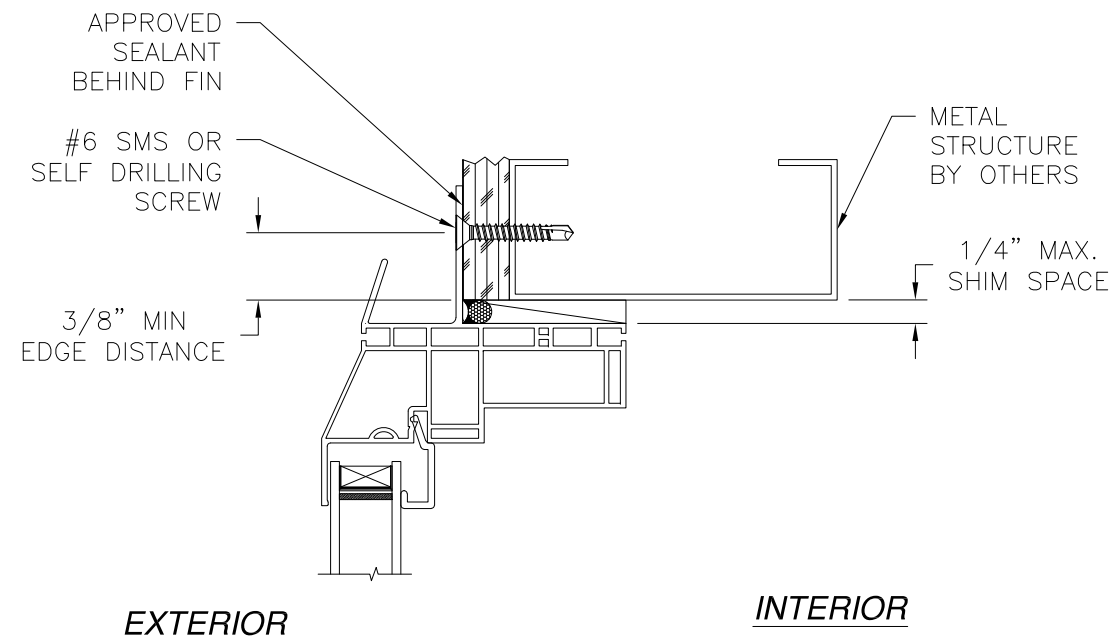


- NOTES:
1. INTERIOR AND EXTERIOR FINISHES, BY OTHERS, NOT SHOWN FOR CLARITY.
 2. PERIMETER AND JOINT SEALANT BY OTHERS TO BE DESIGNED IN ACCORDANCE WITH ASTM E2112


SIGNED: 07/03/2019

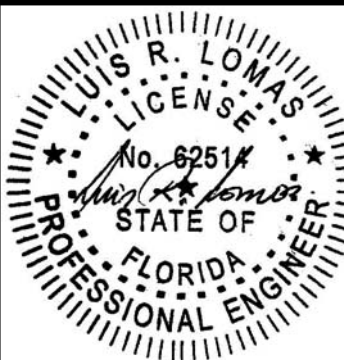MI WINDOWS AND DOORS 650 WEST MARKET STREET GRATZ, PA 17030-0370			
SERIES 3500 FIXED WINDOW FIN 72" X 60" NON-IMPACT FIN INSTALLATION DETAILS			
DRAWN: A.R.	DWG NO. 08-03440	REV -	
SCALE NTS	DATE 05/09/19	SHEET 4 OF 5	
L. ROBERTO LOMAS P.E. 1432 WOODFORD RD LEWISVILLE, NC 27023 434-688-0609 rllomas@lrlomaspe.com			Luis R. Lomas P.E. FL No.: 62514

REVISIONS			
REV	DESCRIPTION	DATE	APPROVED

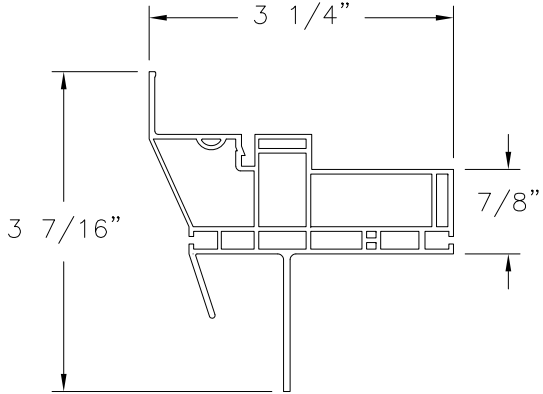

MAIN FRAME WITH J CHANNEL
PVC (V-913)

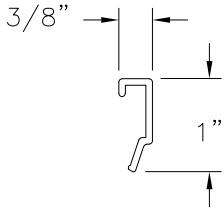

GLAZING BEAD
PVC (V-819)

SIGNED: 07/03/2019

MI WINDOWS AND DOORS 650 WEST MARKET STREET GRATZ, PA 17030-0370			
SERIES 3500 FIXED WINDOW FIN 72" X 60" NON-IMPACT COMPONENTS			
DRAWN: A.R.	DWG NO. 08-03440	REV -	
SCALE NTS	DATE 05/09/19	SHEET 5 OF 5	
L. ROBERTO LOMAS P.E. 1432 WOODFORD RD LEWISVILLE, NC 27023 434-688-0609 rllomas@lrlomaspe.com			

Luis R. Lomas P.E.
 FL No.: 62514