

BROMBAL ITALY

SERIES FARO 65 FIXED WINDOWS





(HVHZ) (IMPACT)

GENERAL NOTES:

1. THE PRODUCT SHOWN HEREIN IS DESIGNED AND MANUFACTURED TO COMPLY WITH THE CURRENT FLORIDA BUILDING CODE (FBC), INCLUDING HVHZ AND HAS BEEN EVALUATED ACCORDING TO THE FOLLOWING:
- TAS 201-94
 - TAS 202-94
 - TAS 203-94
2. ADEQUACY OF THE EXISTING STRUCTURAL CONCRETE/MASONRY, 2X FRAMING, AND METAL FRAMING AS A MAIN WIND FORCE RESISTING SYSTEM CAPABLE OF WITHSTANDING AND TRANSFERRING APPLIED PRODUCT LOADS TO THE FOUNDATION IS THE RESPONSIBILITY OF THE ENGINEER OR ARCHITECT OF RECORD FOR THE PROJECT OF INSTALLATION.
3. 1X AND 2X BUCKS (WHEN USED) SHALL BE DESIGNED AND ANCHORED TO PROPERLY TRANSFER ALL LOADS TO THE STRUCTURE. BUCK DESIGN AND INSTALLATION IS THE RESPONSIBILITY OF THE ENGINEER OR ARCHITECT OF RECORD FOR THE PROJECT OF INSTALLATION.
4. THE INSTALLATION DETAILS DESCRIBED HEREIN ARE GENERIC AND MAY NOT REFLECT ACTUAL CONDITIONS FOR A SPECIFIC SITE. IF SITE CONDITIONS CAUSE INSTALLATION TO DEVIATE FROM THE REQUIREMENTS DETAILED HEREIN, A LICENSED ENGINEER OR ARCHITECT SHALL PREPARE SITE SPECIFIC DOCUMENTS FOR USE WITH THIS DOCUMENT IN NON-HVHZ AREAS. IN HVHZ AREAS, ONE TIME PRODUCT APPROVAL TO BE OBTAINED FROM MIAMI-DADE RER OR AHJ.
5. APPROVED IMPACT PROTECTIVE SYSTEM **IS NOT REQUIRED** ON THIS PRODUCT IN AREAS REQUIRING IMPACT RESISTANCE.
6. FRAME MATERIAL: GALVANIZED STEEL, CORTEN STEEL, STAINLESS STEEL OR OT/67 (BRASS)
7. GLASS MEETS THE REQUIREMENTS OF ASTM E 1300 GLASS CHARTS. SEE SHEET 1 FOR GLAZING DETAILS.

DESIGN PRESSURE TABLE		
GLASS TYPE	SIZE	DESIGN PRESSURE
G1 OR G3	SEE SHEET 2	SEE SHEET 2
G2 OR G4	SEE SHEET 2	SEE SHEET 2

TABLE OF CONTENTS	
SHEET	SHEET DESCRIPTION
1	GENERAL NOTES & GLAZING DETAIL
2	ELEVATION & ANCHOR LAYOUT
3	HORIZONTAL & VERTICAL SECTIONS
4	INSTALLATION NOTES, ANCHOR DETAILS & SCHEDULE
5	APPROVED FRAME & GLAZING BEAD PROFILES

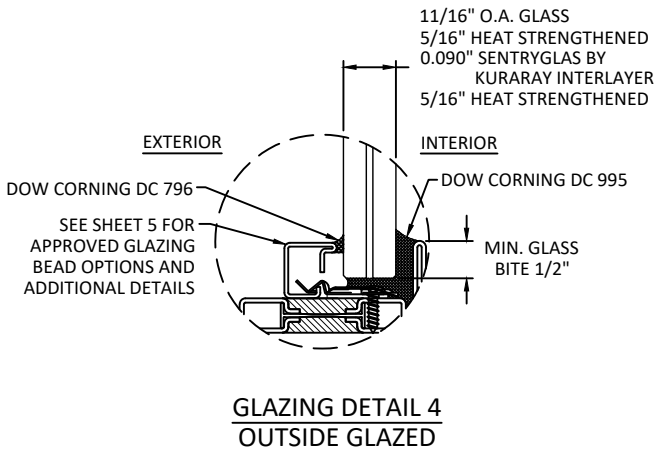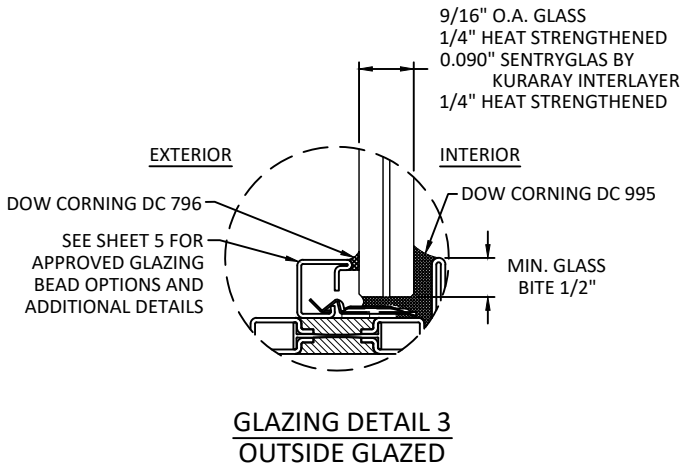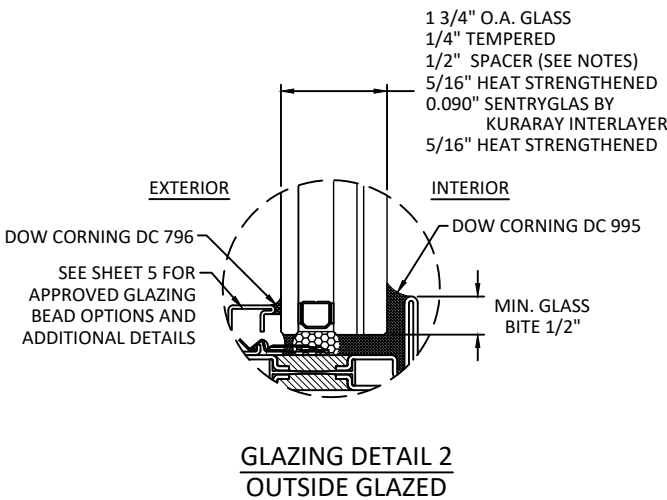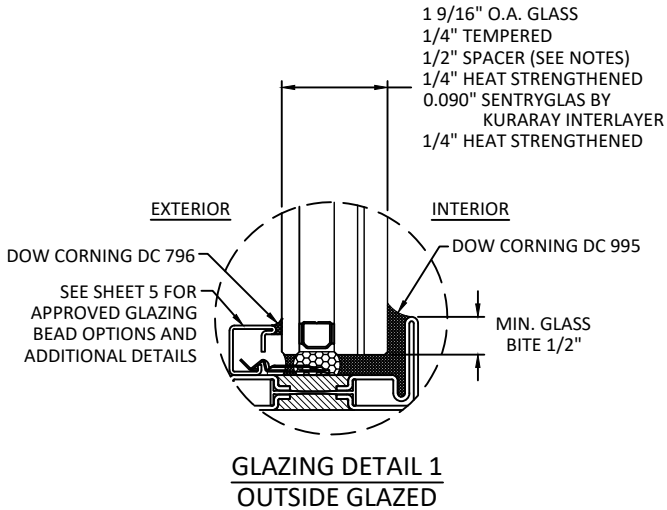

GLAZING NOTES:

- GLASS THICKNESS AND TYPE COMPLY WITH ASTM E-1300 GLASS CHART REQUIREMENTS.
- GLASS TYPE COMPLIES WITH FBC SAFETY GLAZING REQUIREMENTS.
- USE SETTING BLOCKS WITH 70 TO 90 SHORE A DUROMETER HARDNESS AT SILL FOR UNITS OVER 3 FEET IN WIDTH
- SEE SHEET 5 FOR DETAILS OF ALTERNATE GLAZING BEAD OPTIONS
- ALL CONFIGURATIONS APPROVED AS OUTSIDE GLAZED ONLY
- IG SPACER OPTIONS:
 - OPTION 1: WARM EDGE SPACER CONSISTING OF POLYPROPYLENE & STAINLESS STEEL
 - OPTION 2: WARM EDGE SPACER CONSISTING OF GLASS FIBER REINFORCED PLASTIC WITH FOIL

BROMBAL

LUXURY METAL WINDOWS AND DOORS

BROMBAL SRL
VIA VALLA, 24
31030 CASELLE DI ALTIVOLE

TITLE: FARO 65 SERIES FIXED WINDOW
(HVHZ) (IMPACT)

GENERAL NOTES &
GLAZING DETAILS

PREPARED BY:

BUILDING DROPS, INC.

1900 NE MIAMI COURT, STE. 2-15

MIAMI, FL 33132

PH: (954) 399-8478

FAX: (954) 744-4738


WEB: www.buildingdrops.com



REMARKS	BY	DATE
2026 FBC UPDATE	LS	4/26

THE INSTALLATION DETAILS DESCRIBED HEREIN ARE GENERIC AND MAY NOT REFLECT ACTUAL CONDITIONS FOR A SPECIFIC SITE. IF SITE CONDITIONS CAUSE INSTALLATION TO DEVIATE FROM THE REQUIREMENTS DETAILED HEREIN, A LICENSED ENGINEER OR ARCHITECT SHALL PREPARE SITE SPECIFIC DOCUMENTS FOR USE WITH THIS DOCUMENT.

Digitally signed by Hermes F. Norero, P.E.
Reason: I am approving this document
Date: 2026.08.18 16:50:03 -05'00'

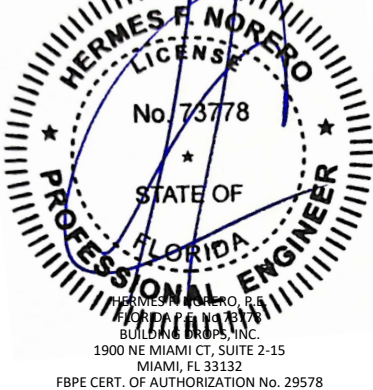

FL #: FL18656

DATE: 09.29.22

DWG. BY: DI

CHK. BY: HFN

SCALE: NTS

DWG. #: BRB012

SHEET:

1

REV.


A

OF 5




DESIGN PRESSURE TABLE (PSF) - G1 OR G3										
FRAME WIDTH (INCHES)										
FRAME HEIGHT (INCHES)		72	78	84	90	96	102	108	116	124
	120	75	75	75	75	75	70	66	-	-
	126	75	75	75	75	75	70	66	-	-
	132	75	75	75	75	75	70	-	-	-
	138	75	75	75	75	75	-	-	-	-
	144	75	75	75	75	75	-	-	-	-
	150	75	75	75	75	-	-	-	-	-
	156	75	75	75	-	-	-	-	-	-
	162	75	75	75	-	-	-	-	-	-
	168	75	75	-	-	-	-	-	-	-
	174	75	75	-	-	-	-	-	-	-
180	75	-	-	-	-	-	-	-	-	

DESIGN PRESSURE TABLE (PSF) - G2 OR G4										
FRAME WIDTH (INCHES)										
FRAME HEIGHT (INCHES)		88	94	100	106	112	118	124	130	136
	160	75	75	75	72	68	65	61	59	56
	166	75	75	75	72	68	65	61	59	56
	172	75	75	75	72	68	65	61	59	-
	178	75	75	74	72	68	65	61	59	-
	184	75	75	73	71	68	65	61	-	-
	190	75	75	72	70	68	65	-	-	-
	197	75	75	72	69	67	65	-	-	-
	202	75	74	71	68	66	-	-	-	-
	208	75	73	70	68	-	-	-	-	-
	214	75	73	70	67	-	-	-	-	-
	220	75	72	69	-	-	-	-	-	-

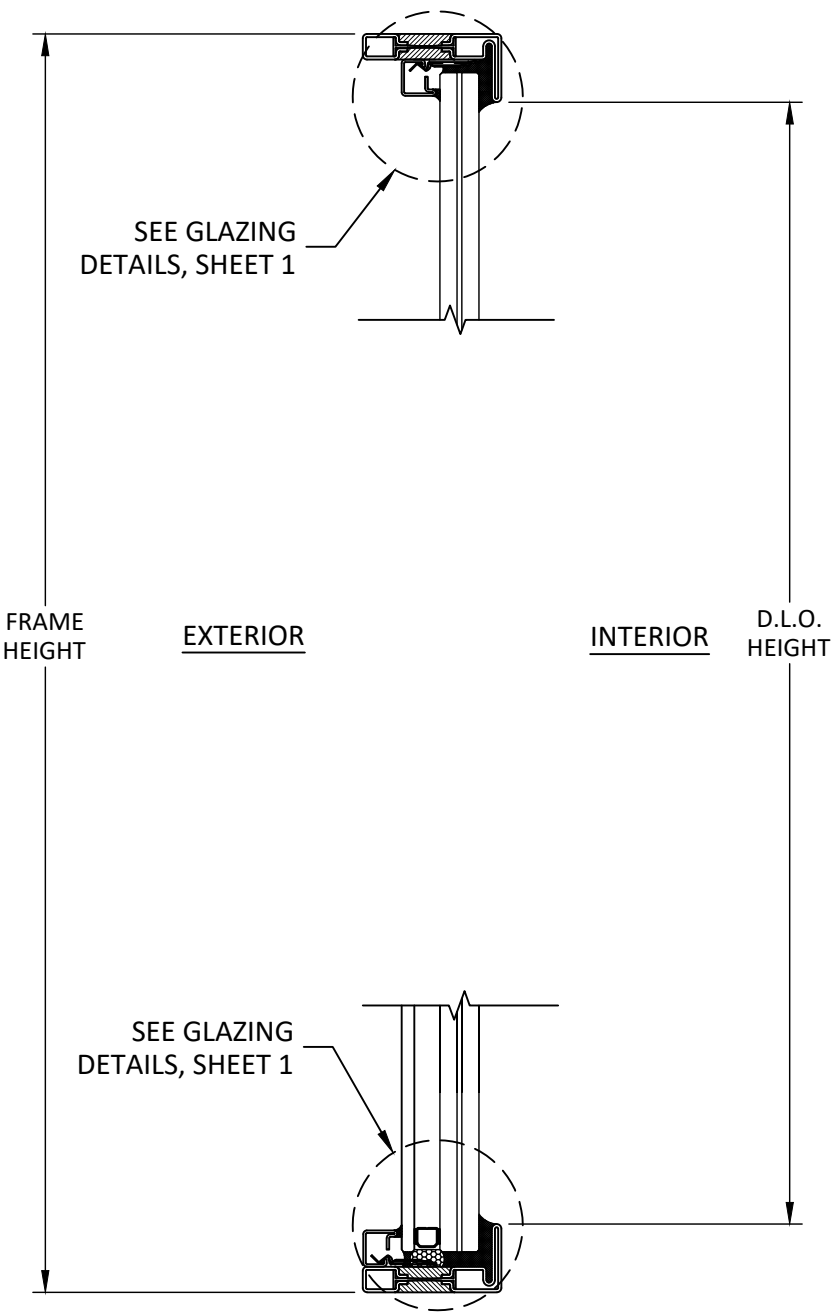

A
3 **VERTICAL SECTION**
OUTSIDE GLAZED

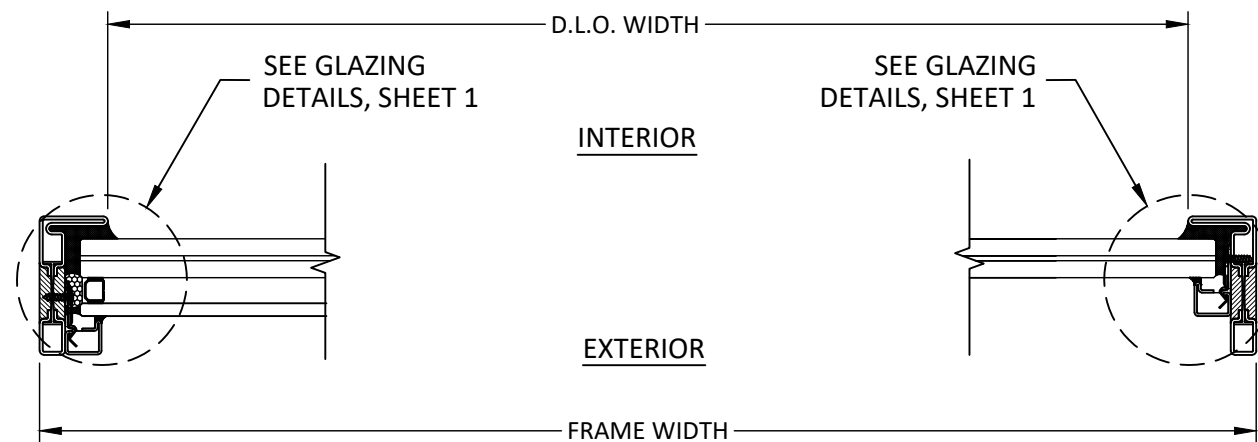

B
3 **HORIZONTAL SECTION**
JAMB - OUTSIDE GLAZED

C
3 **HORIZONTAL SECTION**
JAMB - OUTSIDE GLAZED

NOTE:
SEE SHEET 4 FOR ALLOWABLE
INSTALLATION METHODS AND SHEET
5 FOR QUALIFIED FRAME PROFILES

BROMBAL
LUXURY METAL WINDOWS AND DOORS

BROMBAL SRL
VIA VALLA, 24
31030 CASELLE DI ALTIVOLE

TITLE: FARO 65 SERIES FIXED WINDOW
(HVBZ) (IMPACT)

HORIZONTAL &
VERTICAL SECTIONS

PREPARED BY:

BUILDING DROPS, INC.

1900 NE MIAMI COURT, STE. 2-15

MIAMI, FL 33132

PH: (954) 399-8478


FAX: (954) 744-4738

WEB: www.buildingdrops.com



REMARKS	BY	DATE
2026 FBC UPDATE	LS	4/26

THE INSTALLATION DETAILS DESCRIBED HEREIN ARE GENERIC AND MAY NOT REFLECT ACTUAL CONDITIONS FOR A SPECIFIC SITE. IF SITE CONDITIONS CAUSE INSTALLATION TO DEVIATE FROM THE REQUIREMENTS DETAILED HEREIN, A LICENSED ENGINEER OR ARCHITECT SHALL PREPARE SITE SPECIFIC DOCUMENTS FOR USE WITH THIS DOCUMENT.

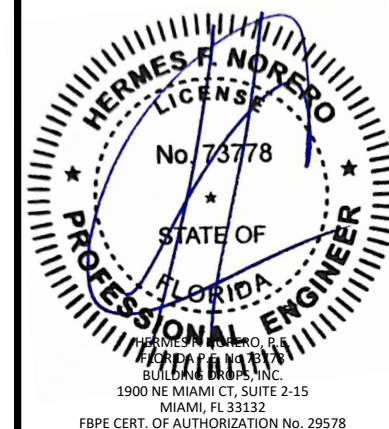

FL #: **FL18656**

DATE: **09.29.22**


DWG. BY: **DI** CHK. BY: **HFN**

SCALE: **NTS**


DWG. #: **BRB012**

SHEET: **3** REV. **A**


OF 5

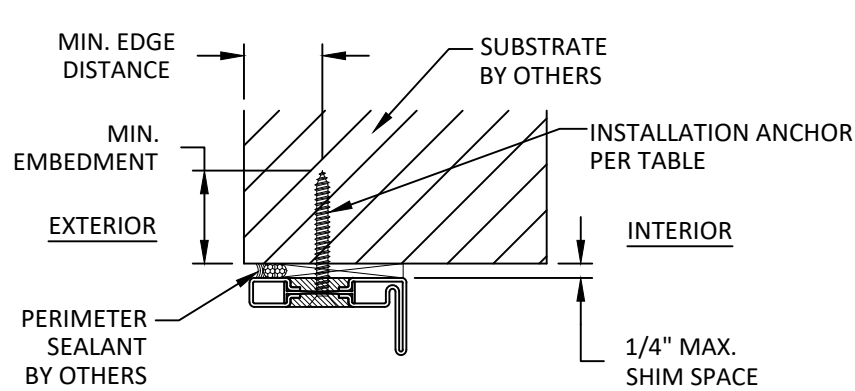

A
4 **ANCHOR DETAIL**
THROUGH FRAME

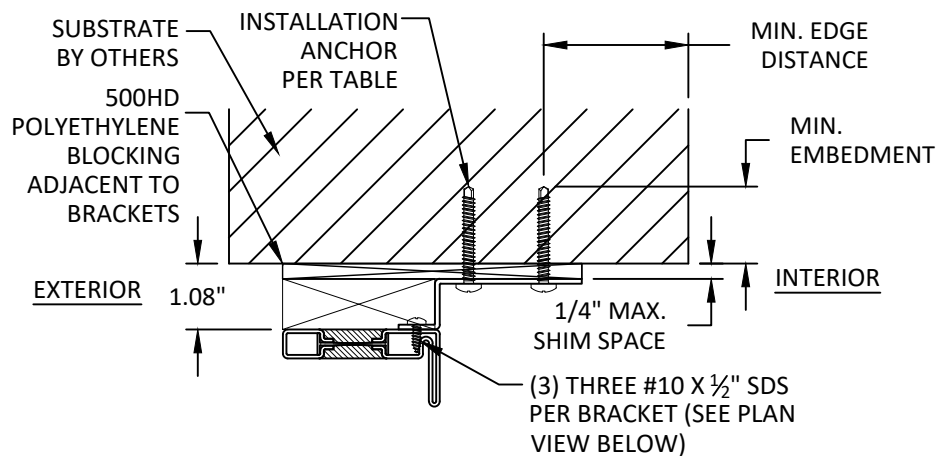


B
4 **ANCHOR DETAIL**
BRACKET

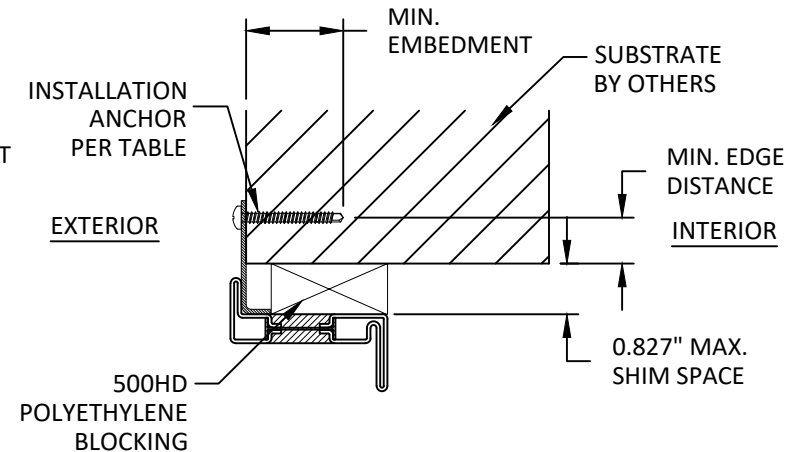


C
4 **ANCHOR DETAIL**
NAIL FIN

MIN. 0.079" THK. NAIL FIN WELDED TO FRAME FOR STAINLESS TO STAINLESS & STEEL TO STEEL. FOR NAIL FIN SCREWED TO FRAME APPLICATIONS, NAIL FIN SHALL BE INSTALLED FOR SEALING & WEATHER PROOFING PURPOSES ONLY AND INSTALLATION SHALL USE ADDITIONAL ANCHOR STRAP OR THRU FRAME INSTALLATION METHODS.

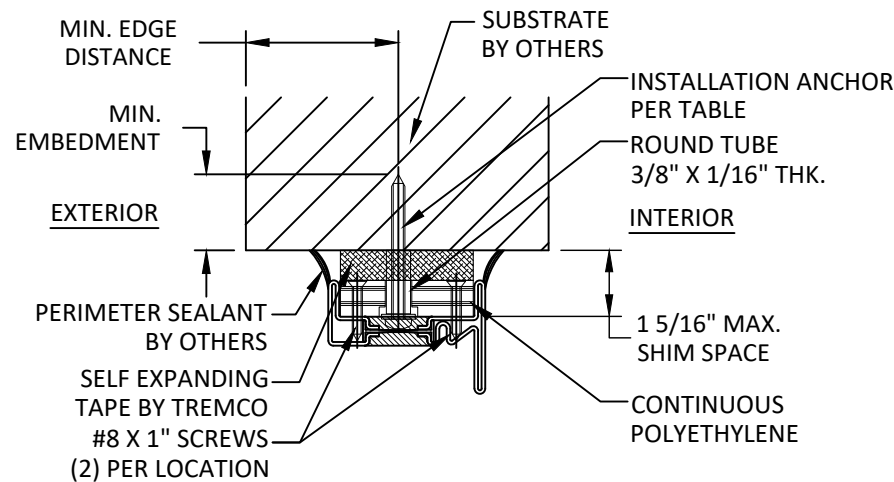

D
4 **ANCHOR DETAIL**
DEFLECTION ANCHOR - THROUGH FRAME
HEAD ONLY

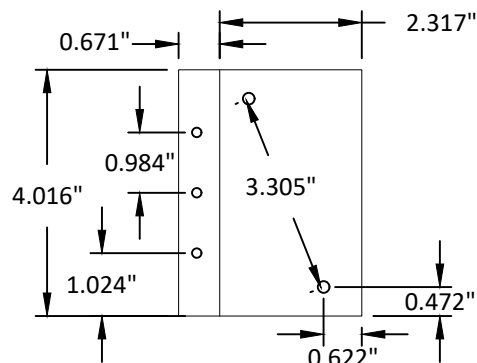

BRACKET DETAIL
14 GAUGE STEEL

NOTE:
TYPICAL HEAD
DETAILS SHOWN,
JAMBS & SILL HAVE
SIMILAR DETAILS

ANCHOR SCHEDULE				
METHOD	SUBSTRATE	ANCHOR TYPE	MIN EMBEDMENT	MIN. EDGE DISTANCE
THROUGH FRAME / DEFLECTION ANCHOR	WOOD: MIN. SG = 0.55	#12 WOOD SCREW	1.5"	0.75"
	METAL: 18 GA. STEEL MIN. Fy = 33KSI	1/4" GR. 5 SELF-DRILLING OR SELF-TAPPING SCREW	3 THREADS MIN PENETRATION BEYOND METAL	0.75"
	CONCRETE: MIN F'c = 3000 PSI OR MASONRY: MIN F'c = 2000 PSI	1/4" ITW TAPCON	1.5"	2.5"
BRACKET	WOOD: MIN. SG = 0.55	#12 WOOD SCREW	1.5"	0.75"
	METAL: 18 GA. STEEL MIN. Fy = 33KSI	1/4" GR. 5 SELF-DRILLING OR SELF-TAPPING SCREW	3 THREADS MIN PENETRATION BEYOND METAL	0.75"
	CONCRETE: MIN F'c = 3000 PSI OR MASONRY: MIN F'c = 2000 PSI	1/4" ITW TAPCON	1.5"	2.5"
NAIL FIN	WOOD: MIN. SG = 0.55	#12 WOOD SCREW	1.5"	0.75"
	METAL: 18 GA. STEEL, MIN. Fy = 33KSI	#12 GR. 5 SELF-DRILLING OR SELF-TAPPING SCREW	3 THREADS MIN PENETRATION BEYOND METAL	0.75"

INSTALLATION NOTES:

- ONE (1) INSTALLATION ANCHOR IS REQUIRED AT EACH ANCHOR LOCATION SHOWN ON SHEET 2, UNLESS OTHERWISE SHOWN.
- THE NUMBER OF INSTALLATION ANCHORS DEPICTED IS THE MINIMUM NUMBER OF ANCHORS TO BE USED FOR PRODUCT INSTALLATION OF THE MAXIMUM SIZE LISTED.
- INSTALL INDIVIDUAL INSTALLATION ANCHORS WITHIN A TOLERANCE OF ±1/2 INCH THE DEPICTED LOCATION & SPACING IN THE ANCHOR LAYOUT DETAILS (I.E., WITHOUT CONSIDERATION OF TOLERANCES). TOLERANCES ARE NOT CUMULATIVE FROM ONE INSTALLATION ANCHOR TO THE NEXT.
- SHIM AS REQUIRED AT EACH INSTALLATION ANCHOR WITH LOAD BEARING SHIM(S). SEE ABOVE FOR MAXIMUM ALLOWABLE SHIM STACK PER INSTALLATION METHOD. SHIM WHERE SPACE OF 1/16 INCH OR GREATER OCCURS. SHIM(S) SHALL BE CONSTRUCTED OF HIGH DENSITY PLASTIC OR BETTER.
- FOR MASONRY OR CONCRETE OPENINGS, 1X WOOD BUCK MAY BE USED (OPTIONAL) AS LONG AS THE MINIMUM EMBEDMENT AND EDGE DISTANCE REQUIREMENTS ARE STILL MET WITHIN THE CORRESPONDING HOST SUBSTRATE. SEE GENERAL NOTE #3 ON SHEET 1 FOR MORE INFORMATION.
- MINIMUM EMBEDMENT AND EDGE DISTANCE EXCLUDE WALL FINISHES, INCLUDING BUT NOT LIMITED TO STUCCO, FOAM, BRICK VENEER, AND SIDING.
- INSTALLATION ANCHORS AND ASSOCIATED HARDWARE MUST BE MADE OF CORROSION RESISTANT MATERIAL OR HAVE A CORROSION RESISTANT COATING:
 - FASTENERS USED WITHIN 3,000 FEET OF A SALTWATER COASTLINE AND INSTALLED IN ENCLOSED SPACES SHALL BE GALVANIZED IN ACCORDANCE WITH SECTION 1711.1.1 (E.G., ASTM A153 CLASS D, ASTM A641 CLASS 3S, OR EQUIVALENT CORROSION RESISTANCE).
 - CONNECTORS AND METAL PLATES USED WITHIN 3,000 FEET OF A SALTWATER COASTLINE SHALL BE STANDARD GALVANIZED IN ACCORDANCE WITH SECTION 1711.1.2 (E.G., ASTM A653 G90, ASTM A123, OR PROTECTIVE COATING PER TPI 1). NAIL-FIN, STRAPS, AND CLIPS LISTED WITHIN THIS APPROVAL ARE QUALIFIED TO BE STAINLESS STEEL AS SHOWN HERE-IN.
- FOR HOLLOW BLOCK AND GROUT FILLED BLOCK, DO NOT INSTALL INSTALLATION ANCHORS INTO MORTAR JOINTS. EDGE DISTANCE IS MEASURED FROM FREE EDGE OF BLOCK OR EDGE OF MORTAR JOINT INTO FACE SHELL OF BLOCK.
- INSTALLATION ANCHORS SHALL BE INSTALLED IN ACCORDANCE WITH ANCHOR MANUFACTURER'S INSTALLATION INSTRUCTIONS, ANCHORS SHALL NOT BE USED IN SUBSTRATES WITH STRENGTHS LESS THAN MINIMUM STRENGTH SPECIFIED BY THE ANCHOR MANUFACTURER.

BROMBAL
LUXURY METAL WINDOWS AND DOORS

BROMBAL SRL
VIA VALLA, 24
31030 CASELLE DI ALTIVOLE

TITLE: FARO 65 SERIES FIXED WINDOW
(HVHZ) (IMPACT)

INSTALLATION NOTES, ANCHOR
DETAILS & SCHEDULE

PREPARED BY:

BUILDING DROPS, INC.

1900 NE MIAMI COURT, STE. 2-15

MIAMI, FL 33132

PH: (954) 399-8478

FAX: (954) 744-4738

WEB: www.buildingdrops.com



REMARKS	BY	DATE
2026 FBC UPDATE	LS	4/26

THE INSTALLATION DETAILS DESCRIBED HEREIN ARE GENERIC AND MAY NOT REFLECT ACTUAL CONDITIONS FOR A SPECIFIC SITE. IF SITE CONDITIONS CAUSE INSTALLATION TO DEVIATE FROM THE REQUIREMENTS DETAILED HEREIN, A LICENSED ENGINEER OR ARCHITECT SHALL PREPARE SITE SPECIFIC DOCUMENTS FOR USE WITH THIS DOCUMENT.



FL #: **FL18656**

DATE: **09.29.22**



DWG. BY: **DI** CHK. BY: **HFN**

SCALE: **NTS**


DWG. #: **BRB012**

SHEET: **4** REV. **A**


APPROVED FRAME PROFILE OPTIONS

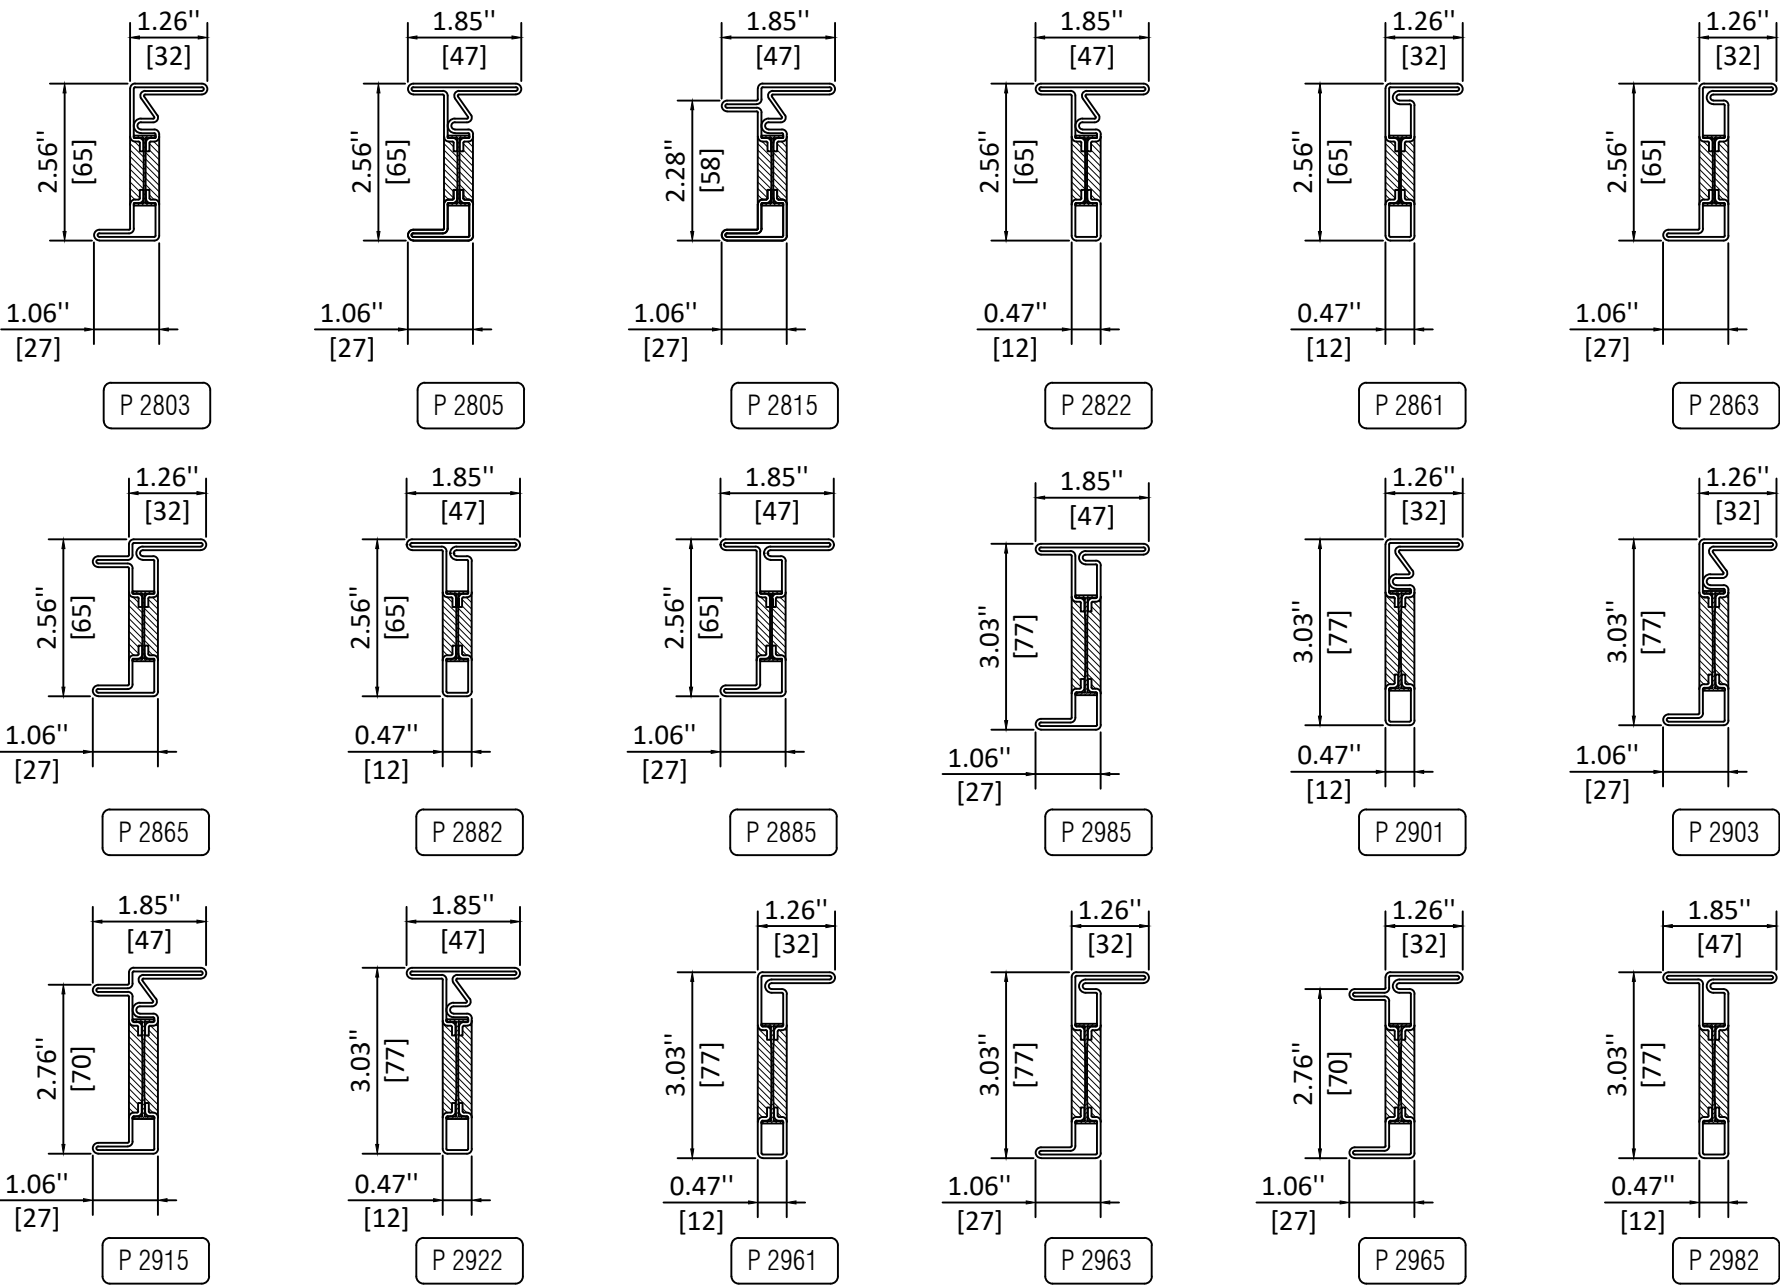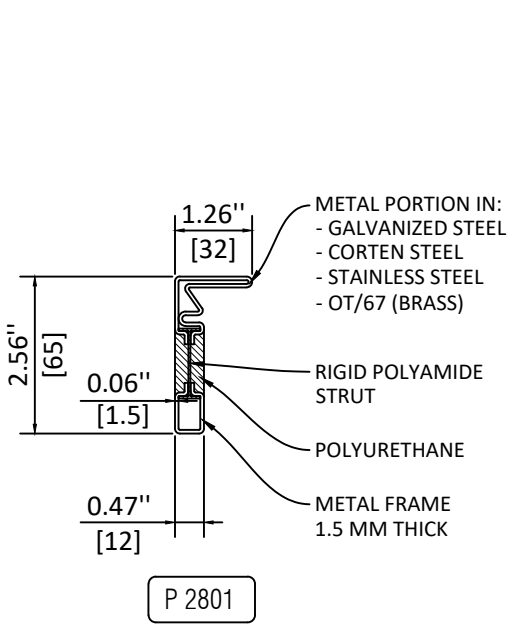

APPROVED GLAZING BEAD PROFILE OPTIONS

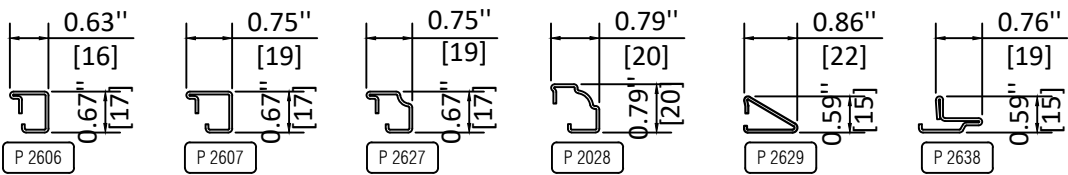

GLAZING BEAD CLIP DETAIL

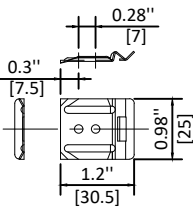

GLAZING BEAD NOTES:

- GLAZING BEADS MAY BE FASTENED USING THE GLAZING BEAD CLIPS SHOWN WITH 3.9 X 13 MM SCREWS, ADHESIVE, OR DOUBLE SIDED TAPE FOLLOWING MANUFACTURER'S SUGGESTED ASSEMBLY METHODS.

BROMBAL
LUXURY METAL WINDOWS AND DOORS

BROMBAL SRL
VIA VALLA, 24
31030 CASELLE DI ALTIVOLE


TITLE: FARO 65 SERIES FIXED WINDOW
(HVHZ) (IMPACT)
APPROVED FRAME AND GLAZING
BEAD PROFILE OPTIONS

PREPARED BY:
BUILDING DROPS, INC.
1900 NE MIAMI COURT, STE. 2-15
MIAMI, FL 33132
PH: (954) 399-8478
FAX: (954) 744-4738
WEB: www.buildingdrops.com



REMARKS	BY	DATE
2026 FBC UPDATE	LS	4/26

THE INSTALLATION DETAILS DESCRIBED HEREIN ARE GENERIC AND MAY NOT REFLECT ACTUAL CONDITIONS FOR A SPECIFIC SITE. IF SITE CONDITIONS CAUSE INSTALLATION TO DEVIATE FROM THE REQUIREMENTS DETAILED HEREIN, A LICENSED ENGINEER OR ARCHITECT SHALL PREPARE SITE SPECIFIC DOCUMENTS FOR USE WITH THIS DOCUMENT.

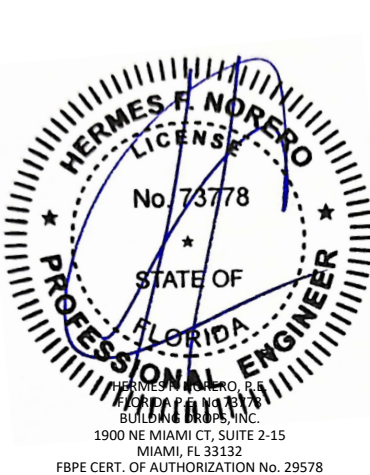

FL #:	FL18656
DATE:	09.29.22
DWG. BY:	DI
CHK. BY:	HFN
SCALE:	NTS
DWG. #:	BRB012
SHEET:	5
REV.	A