

R:\Clients\Doers PERMANENT\A - Florida Product Approvals\FL-19007 Doors - Glazed\C - Drawings\FL 19007 (2020)\FL-19007.11-20.dwg, FL-19007.11




DIAMOND DOOR SERIES FLUSH GLAZED FIBERGLASS DOOR INSWING / OUTSWING "IMPACT"

GENERAL NOTES









1. This product has been evaluated and is in compliance with the 7th Edition (2020) Florida Building Code (FBC) structural requirements excluding the "High Velocity Hurricane Zone" (HVHZ).
2. Product anchors shall be as listed and spaced as shown on details. Anchor embedment to base material shall be beyond wall dressing or stucco.
3. When used in areas requiring wind borne debris protection this product complies with FBC Sections 1609.1.2 & R301.2.1.2 and does not require an impact resistant covering. This product meets missile level "D" and includes Wind Zone 4 as defined in ASTM E1996 and FBC Sections 1609.1.2.2 & R301.2.1.2.1.
4. For 2x stud framing construction, anchoring of these units shall be the same as that shown for 2x buck masonry construction.
5. Site conditions that deviate from the details of this drawing require further engineering analysis by a licensed engineer or registered architect.

TABLE OF CONTENTS	
SHEET #	DESCRIPTION
1	Typical elevation, design pressures, & general notes
2	Door panel details
3	Horizontal cross sections
4	Vertical cross sections
5	Buck and frame anchoring - 2X buck masonry construction
6	Frame anchoring - 1X buck masonry construction
7	Bill of materials, glazing detail & components

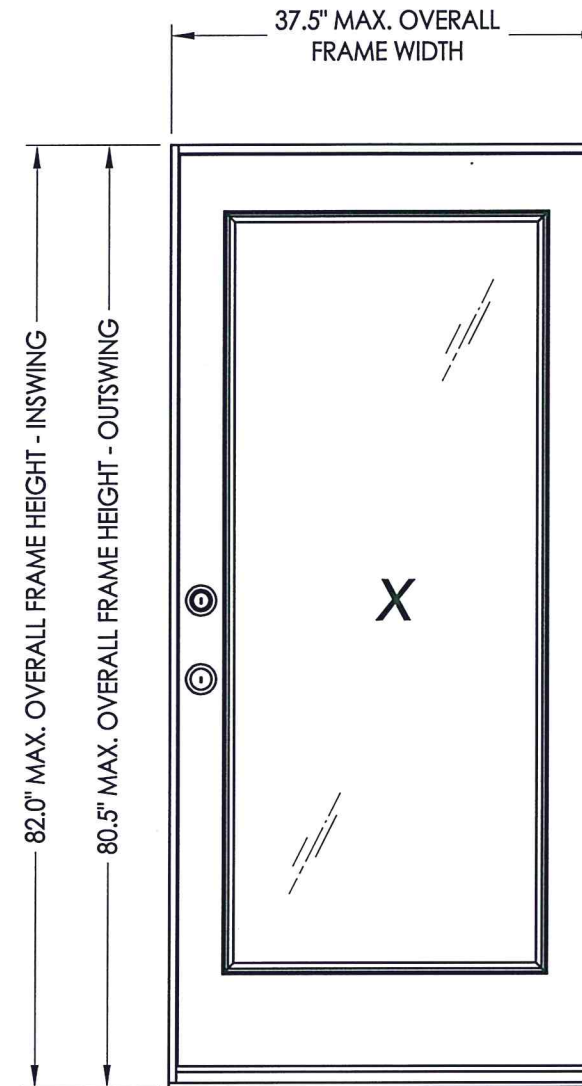


SWING	OVERALL FRAME DIMENSION	OVERALL D.L.O. DIMENSION	GLASS TYPE	DESIGN PRESSURE (PSF)	
				POSITIVE	NEGATIVE
INSWING	37.5" x 82.0"	26.25" x 65.93"	G1	+50.0	-50.0
OUTSWING	37.5" x 80.5"	26.25" x 65.93"		+50.0	-50.0

August 3, 2020 Documents Prepared By: Lyndon F. Schmidt P.E. No. 43409			
RW BUILDING CONSULTANTS, INC. P.O. Box 230, Valrico, FL 33595 Phone No.: 813.659.9197 FBPE Registry No. 9813			
PRODUCT:	DOERS FIBERGLASS DOOR		
PART OR ASSEMBLY:	TYPICAL ELEVATION, DESIGN PRESSURES & GENERAL NOTES		
DATE	NO.	BY	REVISIONS
7/30/20	3	LFS	UPDATE TO 7TH ED. (2020) FBC
5/15/19	2	LFS	ADD STEEL STUD ANCHORING
9/26/17	1	JK	UPDATE TO 6TH ED. (2017) FBC
DATE: 09/28/15			
SCALE: N.T.S.			
DWG. BY: JK			
CHK. BY: LFS			
DRAWING NO.: FL-19007.11			
SHEET 1 OF 7			

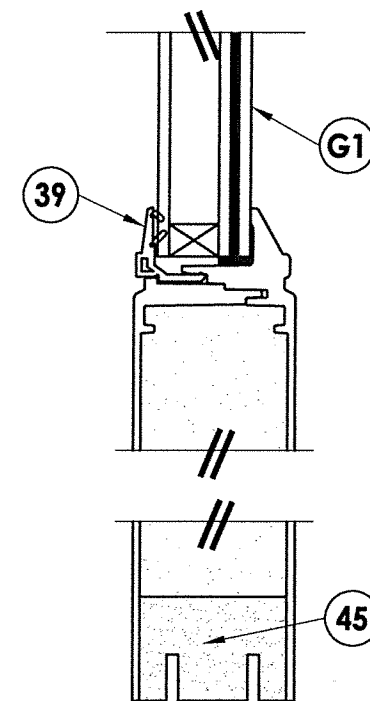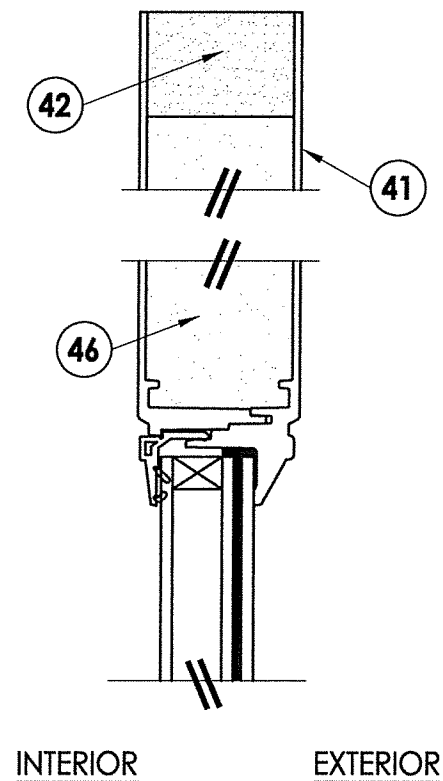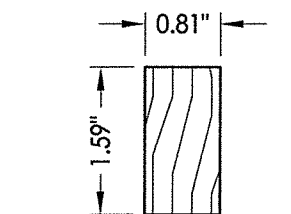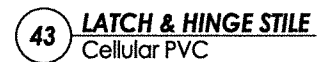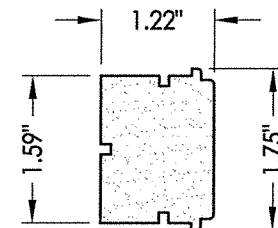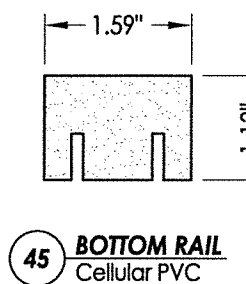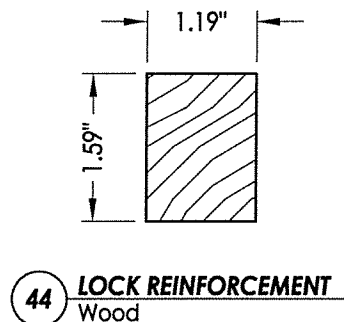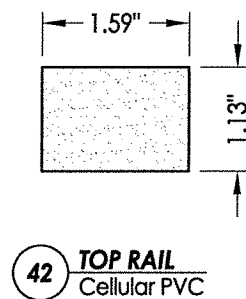


2 VERTICAL CROSS SECTION

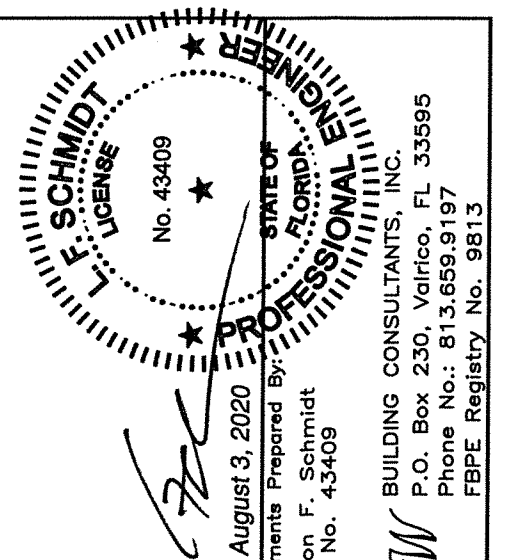


DATE: 09/28/15		PRODUCT: DOERS FIBERGLASS DOOR	
SCALE: N.T.S.		PART OR ASSEMBLY: DOOR PANEL DETAILS	
DWG. BY: JK			
CHK. BY: LFS			
DRAWING NO.: FL-19007.11			
SHEET 2 OF 7			

R:\Clients\Doers PERMANENTVA - Florida Product Approvals\FL-19007 Doors - Glazed\C - Drawings\FL 19007 (2020)\FL-19007.11-20.dwg, 3.1

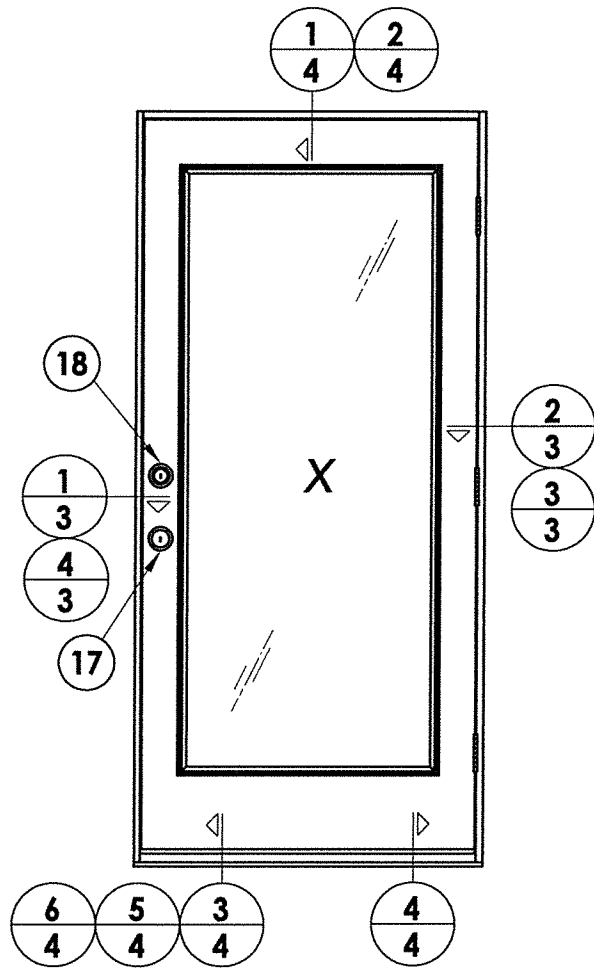


METAL STUDS BY OTHERS
(SSMA STUD 550S162-43, Fy = 33 ksi, Fu = 45 ksi, MIN.)


NOTE: Sheet Metal Screws must
penetrate a min. of 3 threads
through 2 sheets of metal.

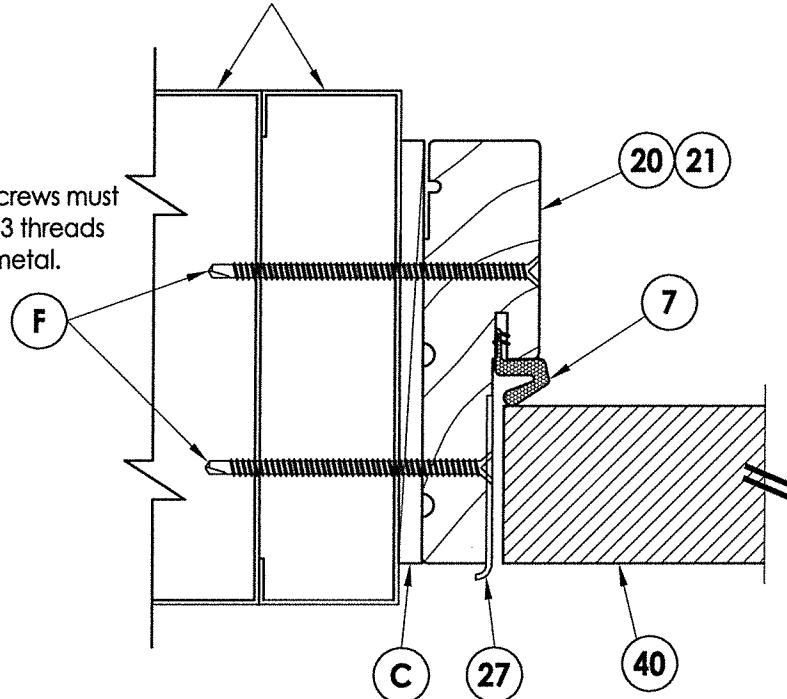


4 **HORIZONTAL CROSS SECTION**
3 Shown w/ Steel Stud Framing Option

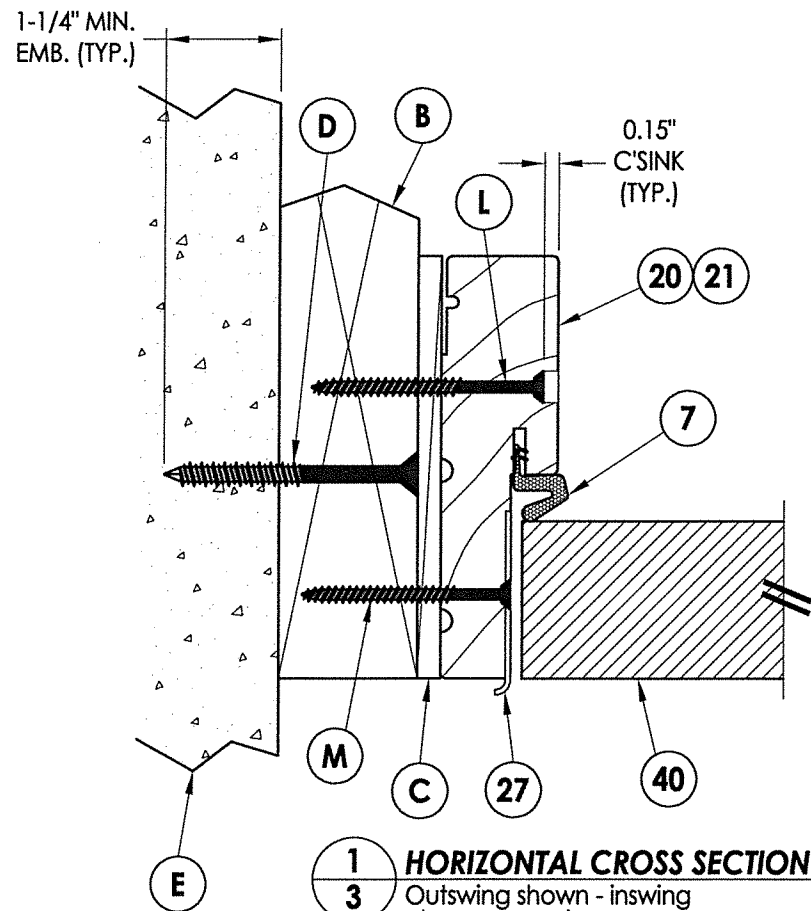


1 **HORIZONTAL CROSS SECTION**
3 Outswing shown - inswing
also approved

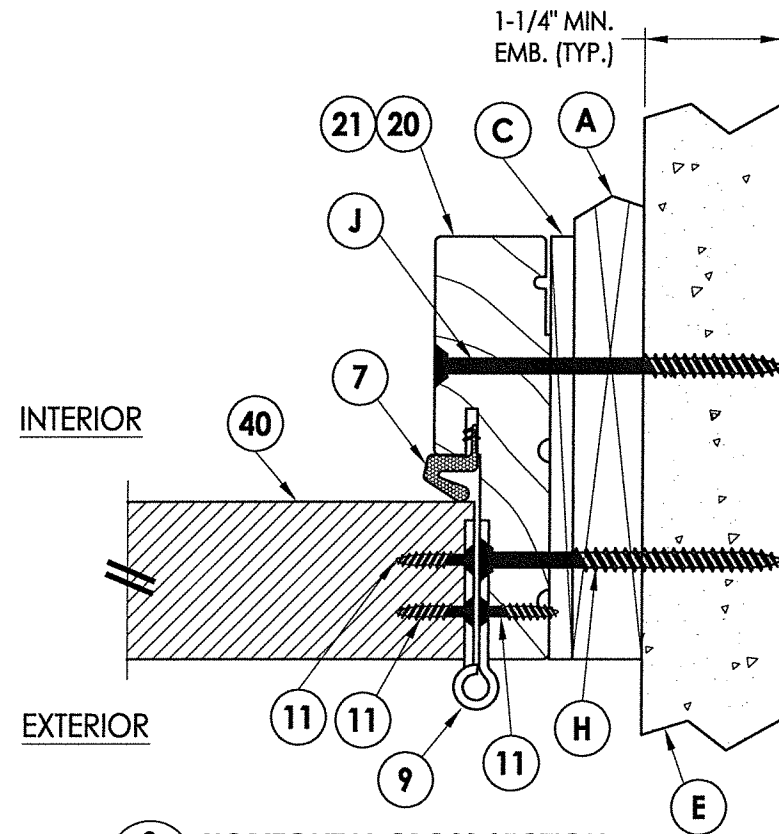

3 **HORIZONTAL CROSS SECTION**
3 Shown w/1X sub-buck

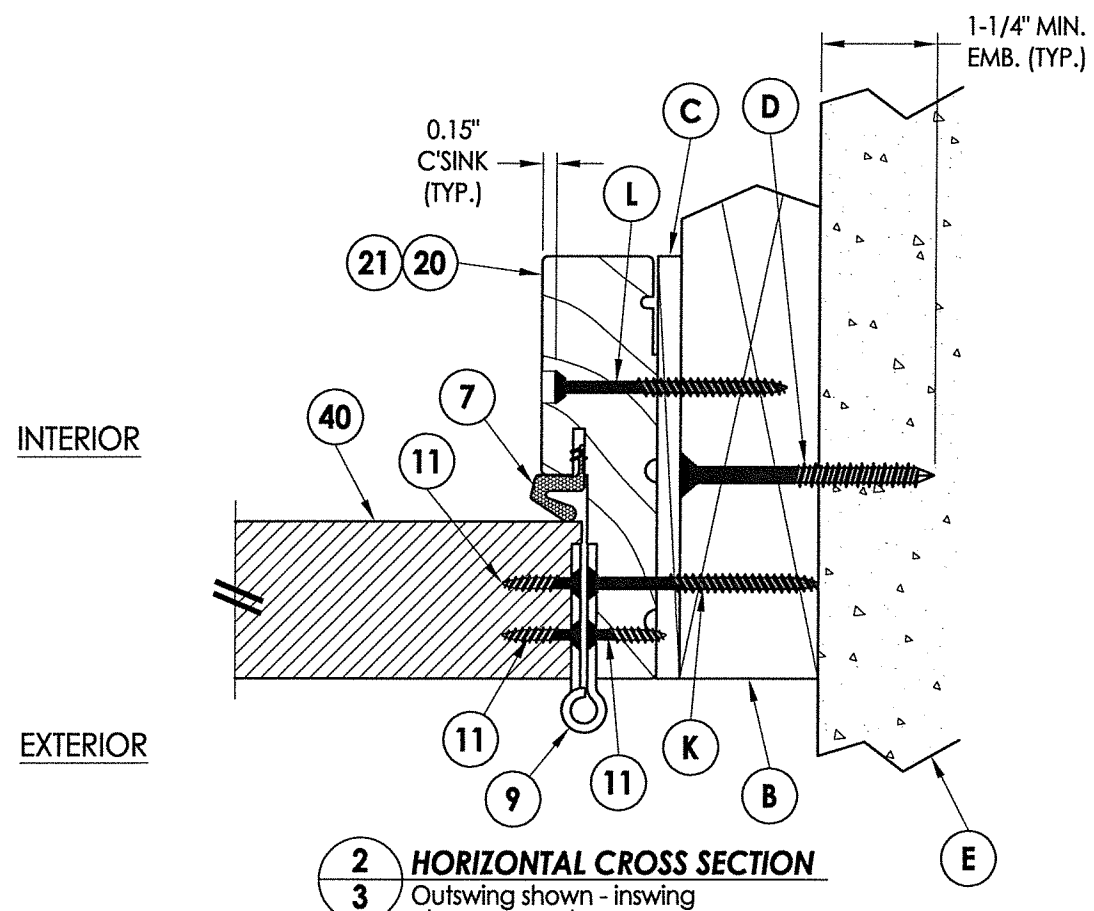


2 **HORIZONTAL CROSS SECTION**
3 Outswing shown - inswing
also approved

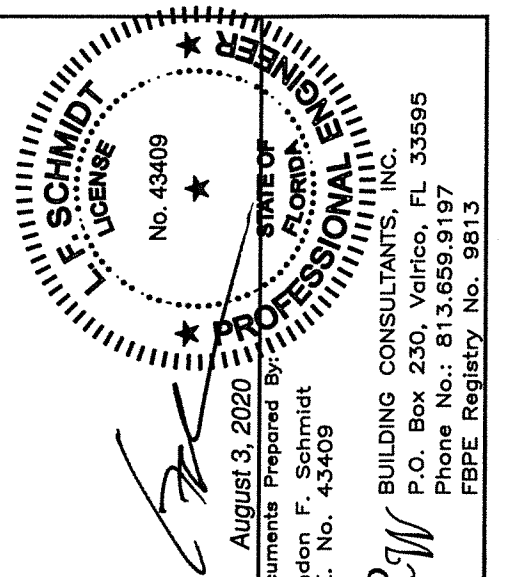


August 3, 2020
Documents Prepared By:
Lyndon F. Schmidt
P.E. No. 43409
R.W. BUILDING CONSULTANTS, INC.
P.O. Box 230, Valrico, FL 33595
Phone No.: 813.659.9197
FBPE Registry No. 9813

PRODUCT:		DOERS DOOR		FIBERGLASS DOOR	
PART OR ASSEMBLY:		HORIZONTAL CROSS SECTIONS		REVISIONS	
NO	DATE	BY	DATE	NO	DATE
3	7/30/20	LFS	UPDATE TO 7TH ED. (2020) FBC	3	7/30/20
2	5/15/19	LFS	ADD STEEL STUD ANCHORING	2	5/15/19
1	9/26/17	JK	UPDATE TO 6TH ED. (2017) FBC	1	9/26/17
DATE: 09/28/15					
SCALE: N.T.S.					
DWG. BY: JK					
CHK. BY: LFS					
DRAWING NO.: FL-19007.11					
SHEET 3 OF 7					


R:\Clients\Doers PERMANENT\A - Florida Product Approvals\FL-19007 Doors - Glazed\C - Drawings\FL 19007 (2020)\FL-19007.11-20.dwg, 4.1

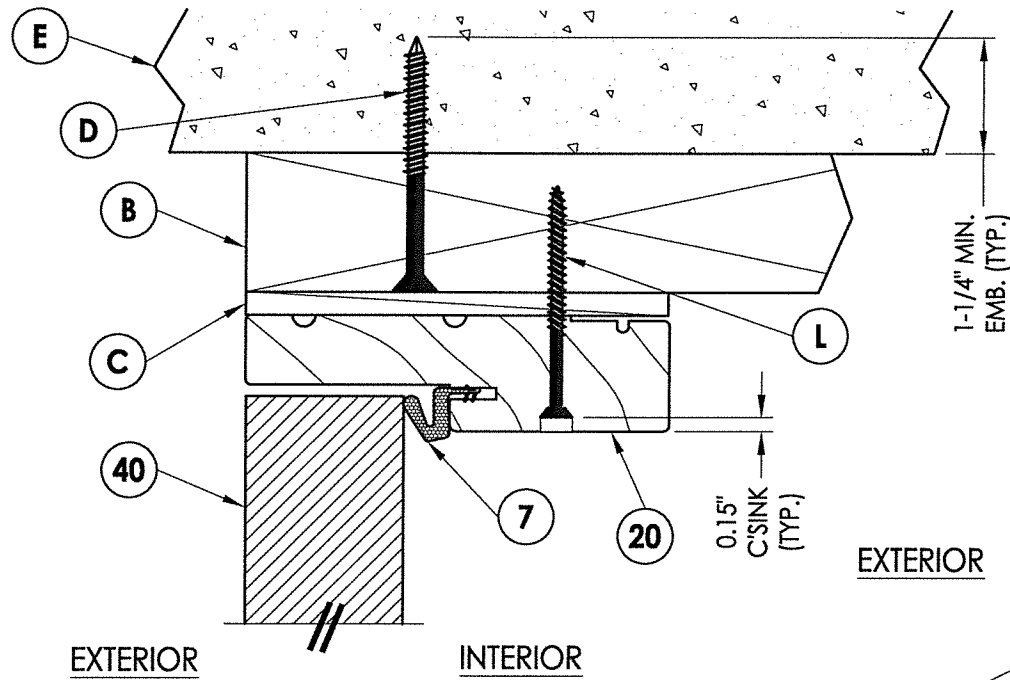


1
4 **VERTICAL CROSS SECTION**
Outswing shown - inswing
also approved

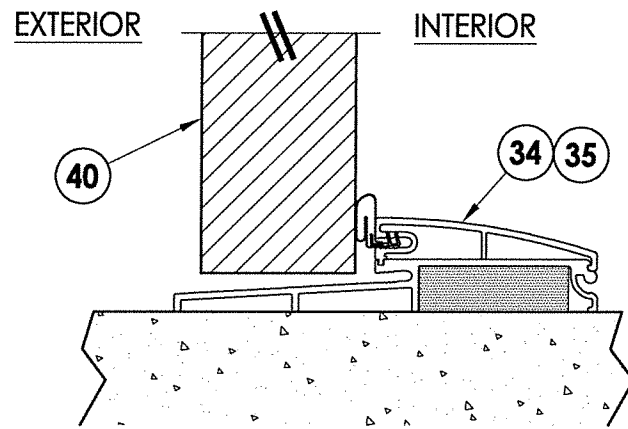


6
4 **VERTICAL CROSS SECTION**
Outswing configuration

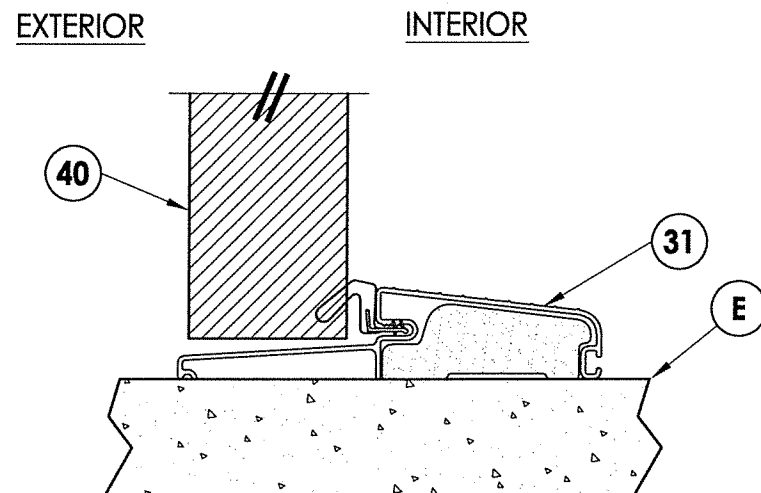


3
4 **VERTICAL CROSS SECTION**
Outswing configuration

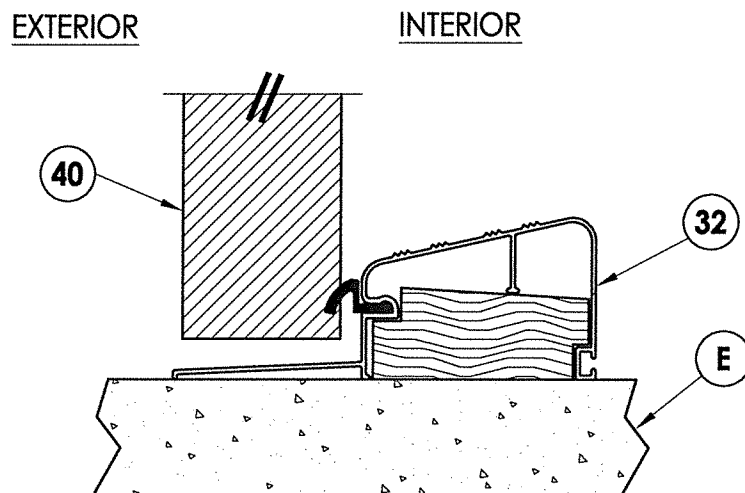


5
4 **VERTICAL CROSS SECTION**
Outswing configuration
(Where water infiltration requirements are specified)

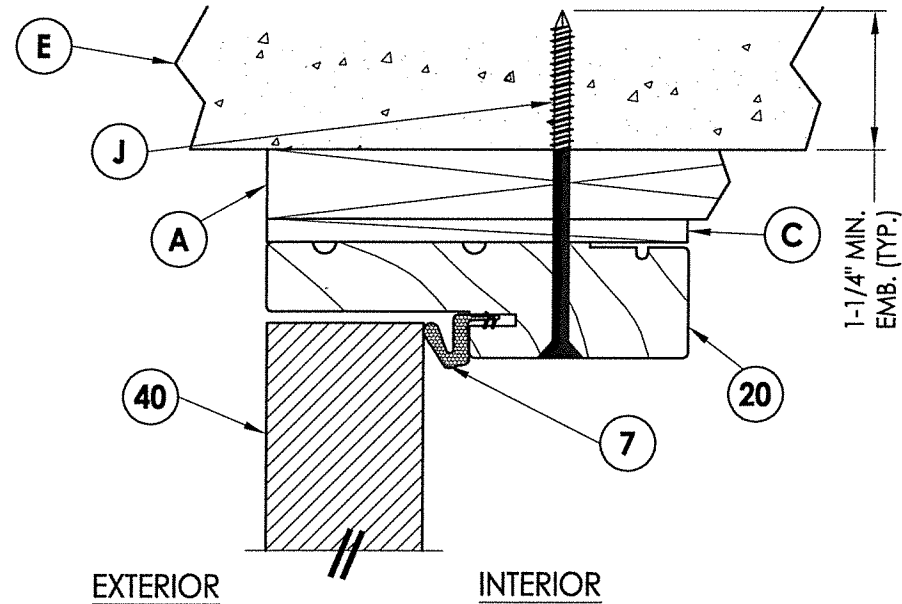

2
4 **VERTICAL CROSS SECTION**
Shown w/1X sub-buck

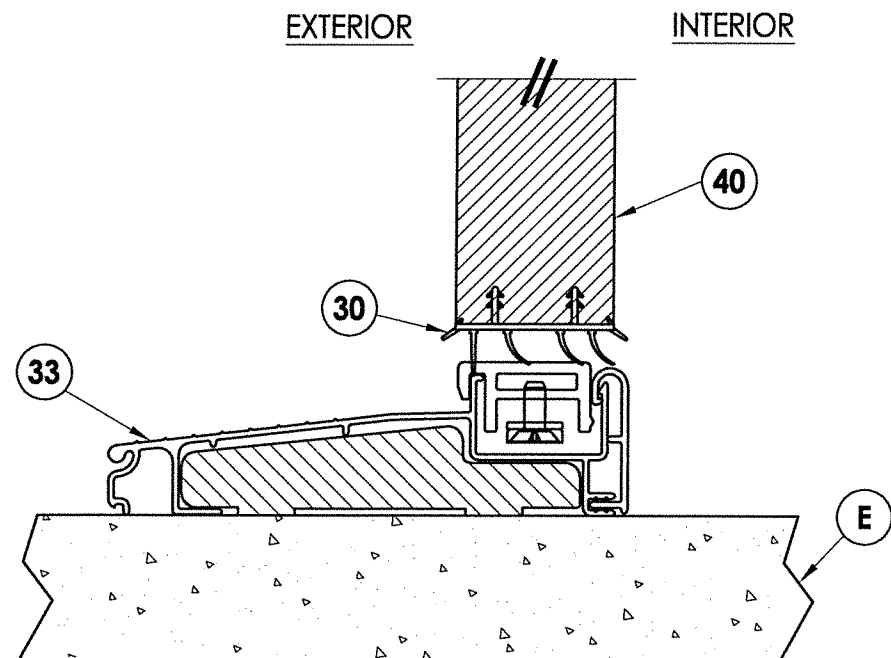

4
4 **VERTICAL CROSS SECTION**
Inswing configuration

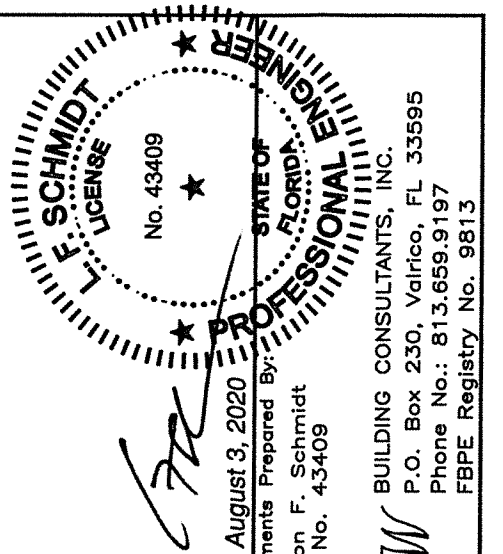

August 3, 2020
Documents Prepared By:
Lyndon F. Schmidt
P.E. No. 43409
R.W. BUILDING CONSULTANTS, INC.
P.O. Box 230, Valrico, FL 33595
Phone No.: 813.659.9197
FBPE Registry No. 9813

PRODUCT:
DOERS
FIBERGLASS DOOR

PART OR ASSEMBLY:
VERTICAL CROSS SECTIONS


NO	DATE	BY
3	7/30/20	LFS
2	5/15/19	LFS
1	9/26/17	JK

REVISIONS


DATE: 09/28/15
SCALE: N.T.S.
DWG. BY: JK
CHK. BY: LFS
DRAWING NO.: FL-19007.11

SHEET 4 OF 7


R:\Clients\Doors PERMANENT\A - Florida Product Approvals\FL-19007 Doors - Glazed\C - Drawings\FL-19007 (2020)\FL-19007.11-20.dwg, 5.1

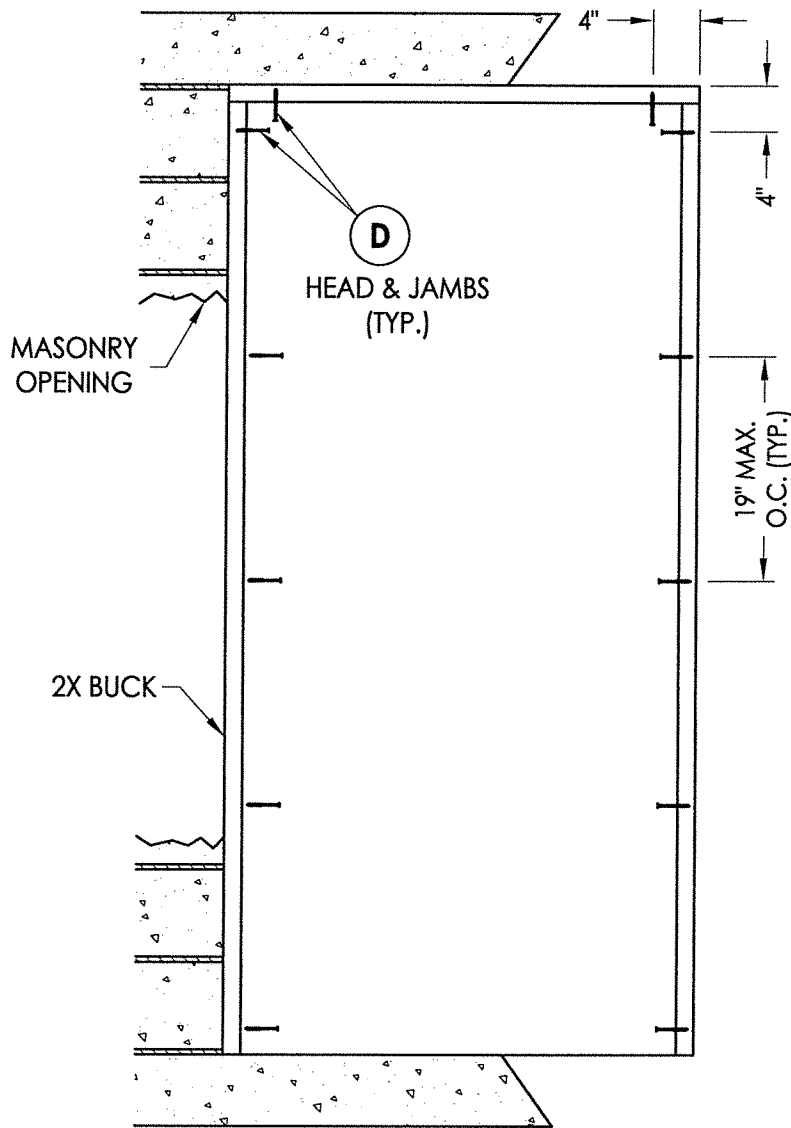


BUCK ANCHORING

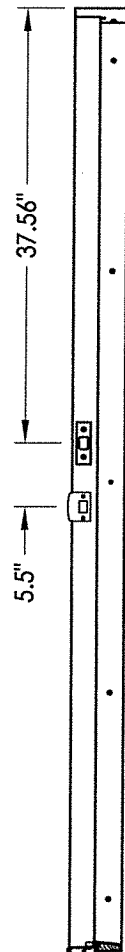

STRIKE JAMB

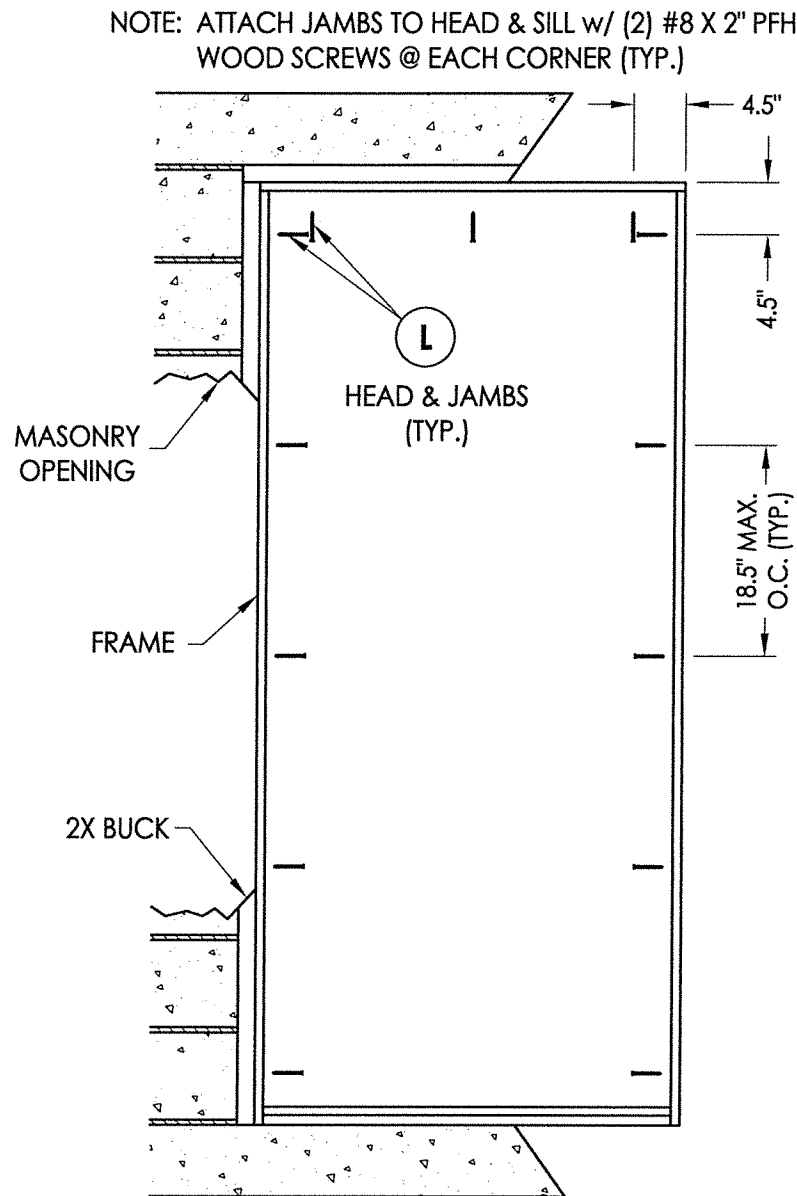

FRAME ANCHORING
Masonry 2X buck construction

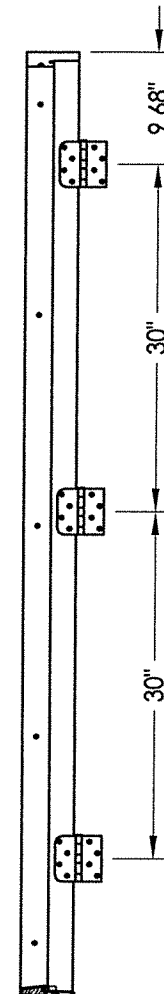

HINGE JAMB


CONCRETE ANCHOR NOTES:

1. Concrete anchor locations at the corners may be adjusted to maintain the min. edge distance to mortar joints.
2. Concrete anchor locations noted as "MAX. ON CENTER" must be adjusted to maintain the min. edge distance to mortar joints, additional concrete anchors may be required to ensure the "MAX. ON CENTER" dimension are not exceeded.
3. Concrete anchor table:


ANCHOR TYPE	ANCHOR SIZE	MIN. EMBEDMENT	MIN. CLEARANCE TO MASONRY EDGE	MIN. CLEARANCE TO ADJACENT ANCHOR
ITW TAPCON®	1/4"	1-1/4"	2"	4"
ELCO ULTRACON®	1/4"	1-1/4"	1"	4"

WOOD SCREW INSTALLATION NOTES:


1. Maintain a minimum 5/8" edge distance, 1" end distance, & 1" o.c. spacing of wood screws to prevent the splitting of wood.

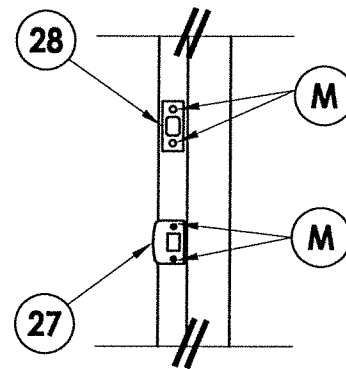

LATCH & DEADBOLT DETAIL

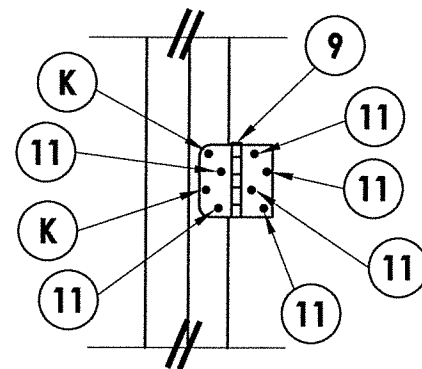

HINGE DETAIL

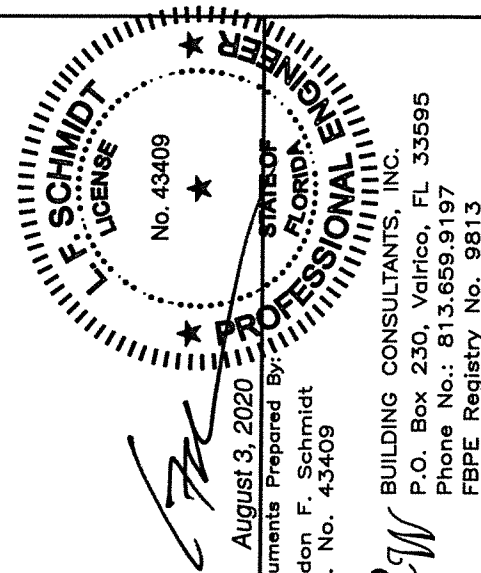

August 3, 2020

Documents Prepared By:

Lyndon F. Schmidt

P.E. No. 43409

RW

BUILDING CONSULTANTS, INC.

P.O. Box 230, Valrico, FL 33595

Phone No.: 813.659.9197

FBPE Registry No. 9813

PRODUCT: DOERS FIBERGLASS DOOR
PART OR ASSEMBLY: BUCK AND FRAME ANCHORING 2X BUCK MASONRY CONSTRUCTION

NO.	DATE	REVISIONS
3	7/30/20	UPDATE TO 7TH ED. (2020) FBC
2	5/15/19	ADD STEEL STUD ANCHORING
1	9/26/17	UPDATE TO 6TH ED. (2017) FBC

DATE: 09/28/15

SCALE: N.T.S.


DWG. BY: JK

CHK. BY: LFS

DRAWING NO.: FL-19007.11


SHEET 5 OF 7

R:\Clients\Doors PERMANENT\A - Florida Product Approvals\FL-19007 Doors - Glazed\C - Drawings\FL-19007 (2020)\FL-19007.11-20.dwg, 6.1

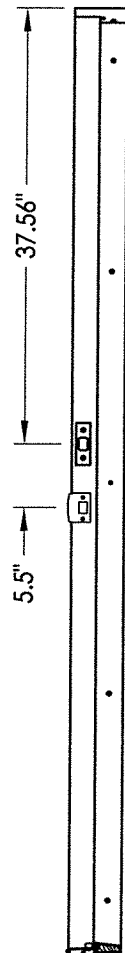


STRIKE JAMB



NOTE: ATTACH JAMBS TO HEAD & SILL w/ (2) #8 X 2" PFH WOOD SCREWS @ EACH CORNER (TYP.)

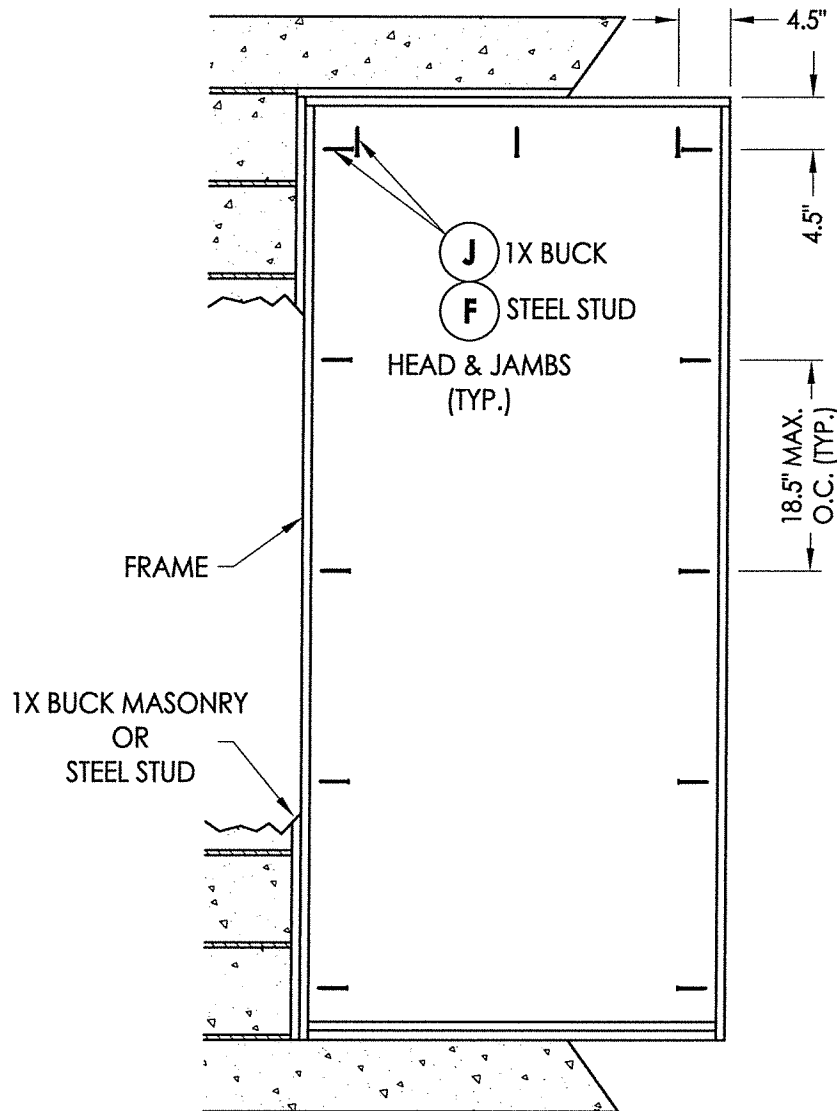

FRAME ANCHORING
Masonry 1X buck Construction
Steel Stud Construction

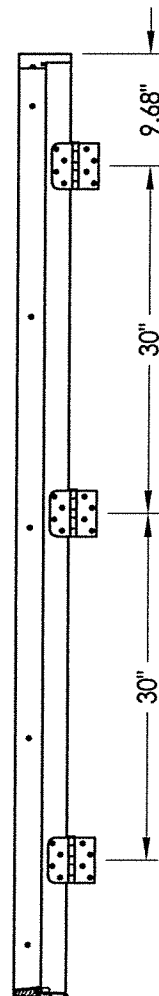

HINGE JAMB

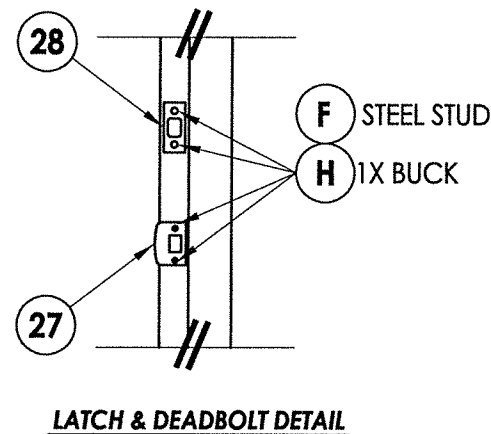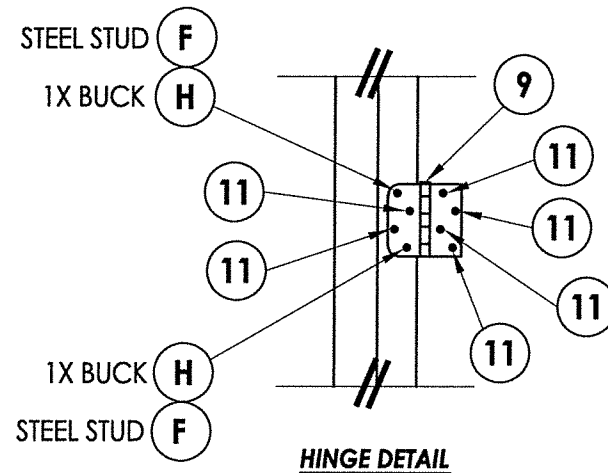


CONCRETE ANCHOR NOTES:

1. Concrete anchor locations at the corners may be adjusted to maintain the min. edge distance to mortar joints.
2. Concrete anchor locations noted as "MAX. ON CENTER" must be adjusted to maintain the min. edge distance to mortar joints, additional concrete anchors may be required to ensure the "MAX. ON CENTER" dimension are not exceeded.
3. Concrete anchor table:

ANCHOR TYPE	ANCHOR SIZE	MIN. EMBEDMENT	MIN. CLEARANCE TO MASONRY EDGE	MIN. CLEARANCE TO ADJACENT ANCHOR
ITW TAPCON®	1/4"	1-1/4"	2"	4"
ITW TAPCON®	3/16"	1-1/4"	3"	1-1/2"

WOOD SCREW INSTALLATION NOTES:

1. Maintain a minimum 5/8" edge distance, 1" end distance, & 1" o.c. spacing of wood screws to prevent the splitting of wood.

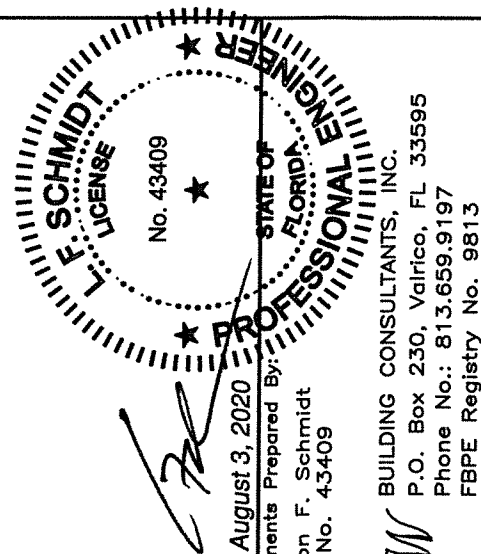

August 3, 2020
Documents Prepared By:
Lyndon F. Schmidt
P.E. No. 43409

RW
BUILDING CONSULTANTS, INC.
P.O. Box 230, Valrico, FL 33595
Phone No.: 813.659.9197
FBPE Registry No. 9813

PRODUCT: DOERS DOOR
FIBERGLASS DOOR
PART OR ASSEMBLY:
FRAME ANCHORING 1X BUCK
MASONRY CONSTRUCTION

NO.	DATE	REVISIONS
3	7/30/20	UPDATE TO 7TH ED. (2020) FBC
2	5/15/19	ADD STEEL STUD ANCHORING
1	9/26/17	UPDATE TO 6TH ED. (2017) FBC

DATE: 09/28/15

SCALE: N.T.S.

DWG. BY: JK


CHK. BY: LFS

DRAWING NO.: FL-19007.11


SHEET 6 OF 7

R:\Clients\Doers PERMANENTVA - Florida Product Approvals\FL-19007 Doors - Glazed\C - Drawings\FL 19007 (2020)\FL-19007.11-20.dwg, 7.1


BILL OF MATERIALS		
ITEM	DESCRIPTION	MATERIAL
A	1X BUCK SG >= 0.55	WOOD
B	2X BUCK SG >= 0.55	WOOD
C	1/4" MAX. SHIM SPACE	-
D	1/4" X 2-3/4" PFH ELCO OR ITW CONCRETE SCREW	STEEL
E	MASONRY - 3,000 PSI MIN. CONCRETE CONFORMING TO ACI 301 OR HOLLOW BLOCK CONFORMING TO ASTM C90	CONCRETE
F	#10-16 PFH SELF-DRILLING SMS	STEEL
H	3/16" x 3-1/4" PFH ITW CONCRETE SCREW	STEEL
J	1/4" X 3-3/4" PFH ITW CONCRETE SCREW	STEEL
K	#9 X 2-1/2" PFH WOOD SCREW	STEEL
L	#10 X 2-1/2" PFH WOOD SCREW (1-3/8" MIN. EMBEDMENT)	STEEL
M	#9 X 2-1/4" PFH WOOD SCREW	STEEL
7	Q-LON 650 WEATHER STRIP SCHLEGEL	FOAM
9	4" X 4" BUTT HINGE	STEEL
11	#9 X 3/4" PFH WOOD SCREW	STEEL
17	KWIKSET KEYED ENTRY - SIGNATURE SERIES	STEEL
18	KWIKSET DEADBOLT - SIGNATURE SERIES (780)	STEEL
20	FINGER JOINTED PINE FRAME, HEAD & HINGE JAMBS	WOOD
21	POLY FIBER JAMB	COMP. / VINYL
27	LATCH STRIKE PLATE	STEEL
28	DEADBOLT STRIKE PLATE	STEEL
30	WEATHER-STOP 3647 HOLM INDUSTRIES	VINYL
31	OUTSWING BUMP THRESHOLD	ALUM. / PVC
32	OUTSWING HIGH DAM BUMP THRESHOLD	ALUM. / WOOD
33	INSWING ADJUSTABLE THRESHOLD	ALUM. / WOOD
34	OUTSWING BASE SILL w/ BUMPER THRESHOLD CAP	ALUM. / COMP.
35	OUTSWING BASE SILL w/ BUMPER THRESHOLD HIGH DAM CAP	ALUM. / COMP.
38	GLAZING SPACER	ALUM.
39	GLAZING BEAD	PVC
40	DOOR PANEL - SEE DOOR PANEL DETAIL SHEET FOR CONSTRUCTION DETAILS	-
41	DOOR SKIN (MIN. 0.075" THICK)	FIBERGLASS
42	TOP RAIL	CELLULAR PVC
43	LATCH & HINGE STILE	CELLULAR PVC
44	LOCK REINFORCEMENT	WOOD
45	BOTTOM RAIL	CELLULAR PVC
46	POLYURETHANE FOAM	POLYURETHANE
47	CONTINUOUS LATCH & HINGE STILE REINFORCEMENT	WOOD
49	GLAZING COMPOUND DOW 995	SILICONE

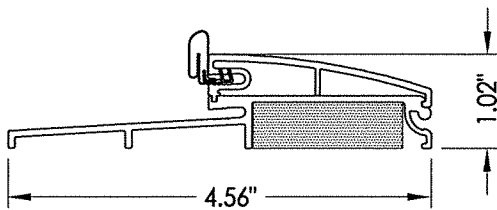


34 OUTSWING BASE SILL w/ BUMPER THRESHOLD CAP

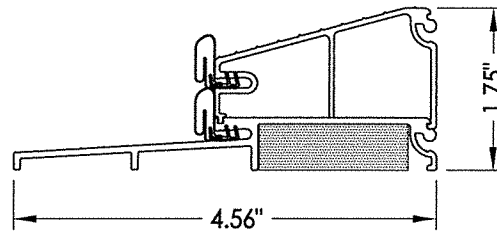



35 OUTSWING BASE SILL w/ BUMPER THRESHOLD HIGH DAM CAP

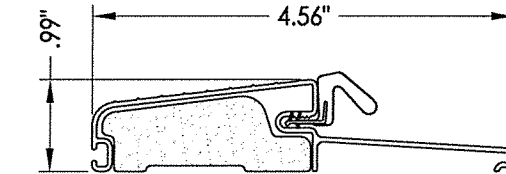


31 OUTSWING BUMP THRESHOLD
Endura (FOB4566AA)

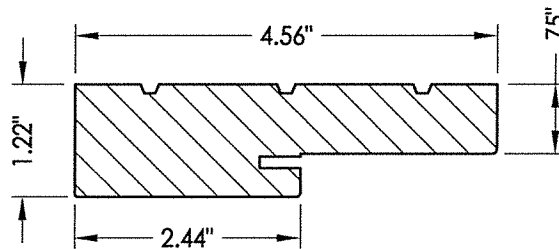


20 HEAD & SIDE
Wood Jamb

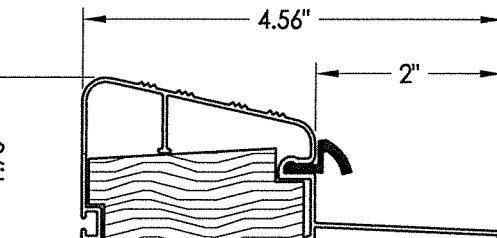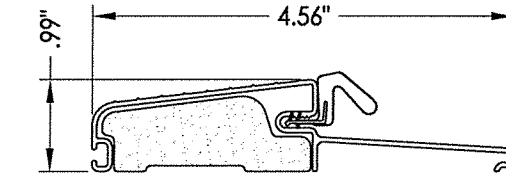


32 OUTSWING HIGH DAM BUMP THRESHOLD
DLP (QOSR)

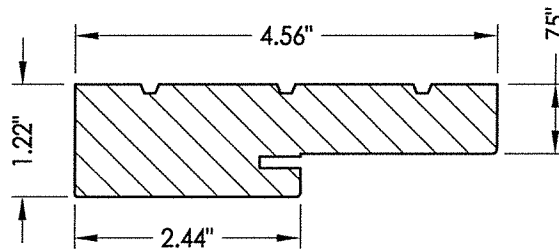


21 HEAD & SIDE
Poly fiber jamb

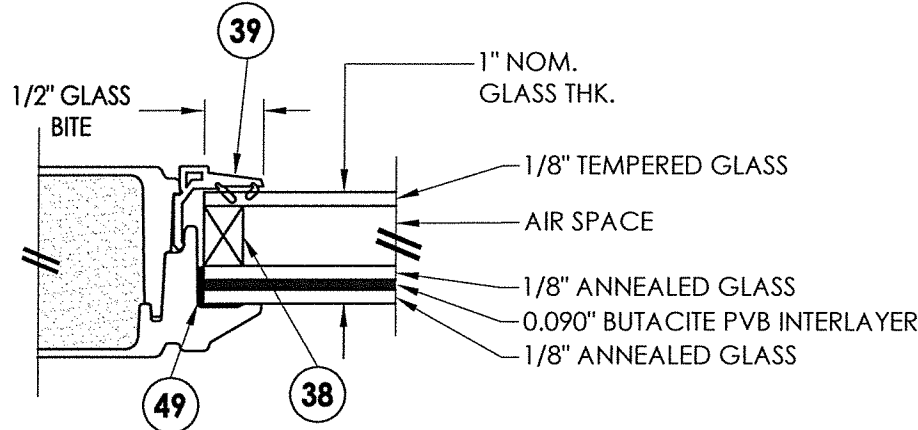

G1 GLAZING DETAIL

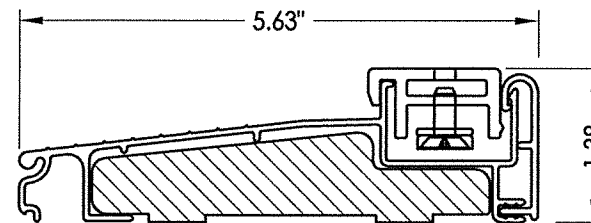

33 ADJUSTABLE INSWING THRESHOLD
Endura

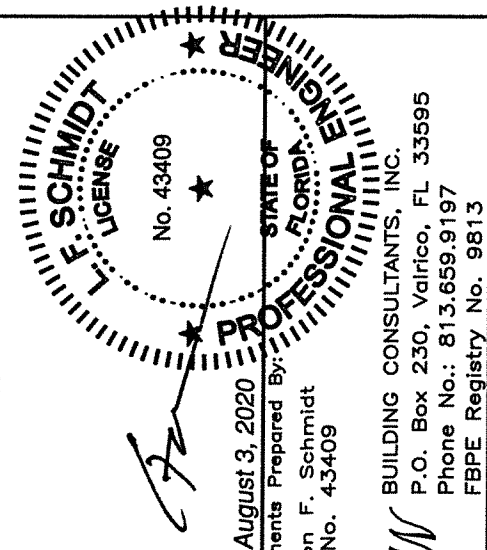

August 3, 2020
Documents Prepared By:
Lyndon F. Schmidt
P.E. No. 43409

RW BUILDING CONSULTANTS, INC.
P.O. Box 230, Valrico, FL 33595
Phone No.: 813.659.9197
FBPE Registry No. 9813

PRODUCT: DOERS FIBERGLASS DOOR
PART OR ASSEMBLY: BILL OF MATERIALS, GLAZING DETAIL & COMPONENTS

NO.	DATE	REVISIONS
3	7/30/20	UPDATE TO 7TH ED. (2020) FBC
2	5/15/19	ADD STEEL STUD ANCHORING
1	9/26/17	UPDATE TO 6TH ED. (2017) FBC

DATE: 09/28/15

SCALE: N.T.S.

DWG. BY: JK

CHK. BY: LFS

DRAWING NO.: FL-19007.11

SHEET 7 OF 7