


400 Zenway Blvd. Unit #1
Woodbridge, ON L4H 0S7


GENERAL NOTES

1. This product has been evaluated and is in compliance with the 9th Edition (2026) Florida Building Code (FBC) structural requirements excluding the "High Velocity Hurricane Zone" (HVHZ).
2. Product anchors shall be as listed and spaced as shown on details. Anchor embedment to base material shall be beyond wall dressing or stucco.
3. When used in areas requiring wind borne debris protection, this product is required to be protected with an impact resistant covering that complies with FBC Sections 1609.1.2 & R301.2.1.2.
4. Site conditions that deviate from the details of this drawing require further engineering analysis by a licensed engineer or registered architect.

TABLE OF CONTENTS	
SHEET#	DESCRIPTION
1	Typical elevations, design pressures & general notes
2	Door panel details
3	Elevation & Horizontal cross sections
4	Vertical cross sections
5	Frame anchoring
6	Bill of materials & components

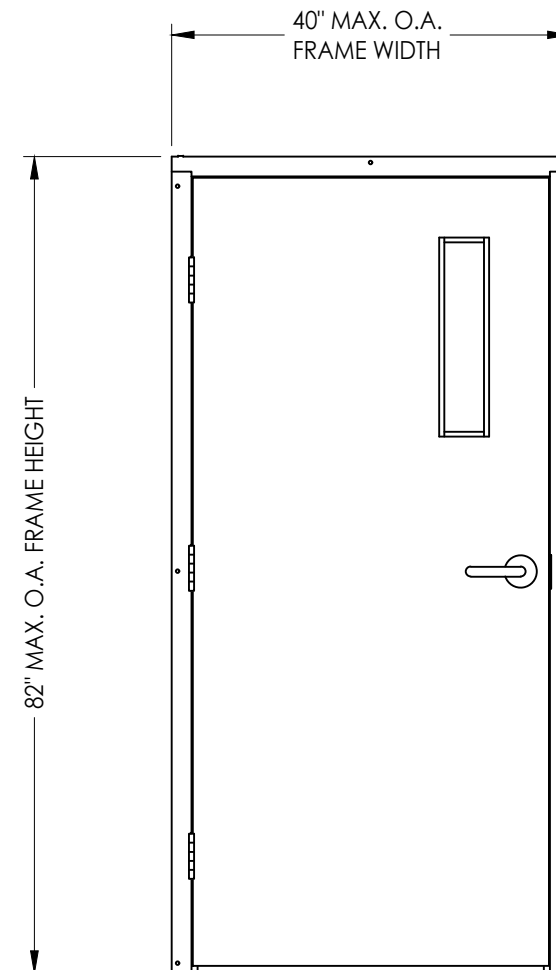

MAX. OVERALL DIMENSION	DESIGN PRESSURE (PSF)	
	POSITIVE	NEGATIVE
40.0" X 82.0"	+50.0	-50.0

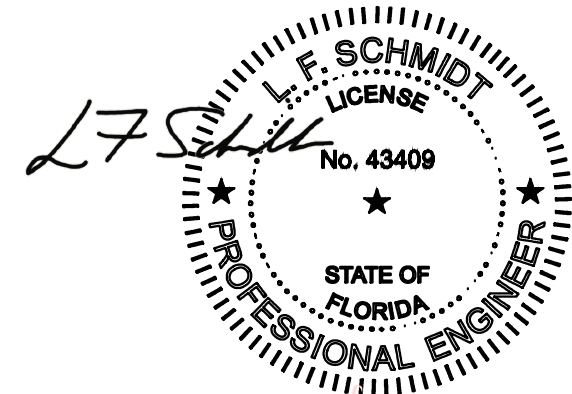

Digitally signed by Lyndon F Schmidt
Date: 2026.08.17 15:27:05 -04'00'

This item has been digitally signed and sealed by
L. F. Schmidt, P.E. on the date adjacent to the seal.

Printed copies of this document are not considered signed and sealed and the signature must be verified on any electronic copies.

THIS PRODUCT APPROVAL IS VALID
ONLY FOR THE STATE OF FLORIDA

Documents Prepared By:
Lyndon F. Schmidt
P.E. No. 43409

R^{gW}
BUILDING CONSULTANTS, INC.
P.O. Box 230, Valrico, FL 33595
Phone No.: 813.659.9197
FBPE Registry No. 9813

PRODUCT: VISION HOLLOW METAL

PART OR ASSEMBLY:
TYPICAL ELEVATIONS, DESIGN
PRESSURES & GENERAL NOTES

[illegible]

DATE: 10/11/22

SCALE: N.T.S.

DWG. BY: *LFS*


CHK. BY: *RW* 3

DRAWING NO.:	
--------------	--


FL-19036.8

SHEET 1 OF 6


Z:\2023 FBC Drawings\Vision Hollow Metal\FL-19036 R11\FL-19036.8.dwg

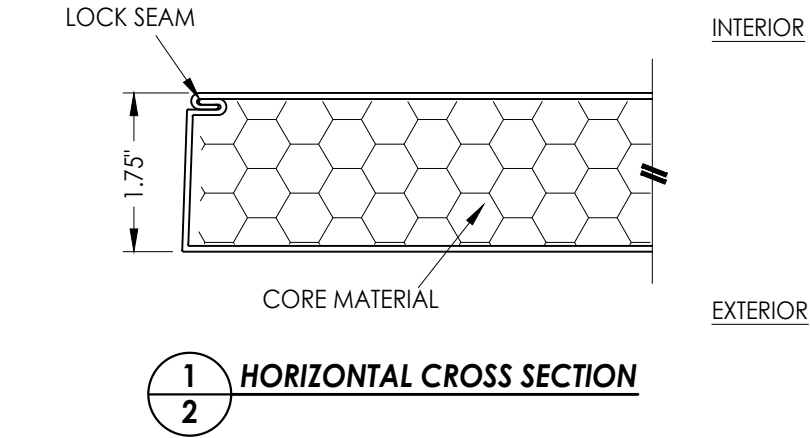

1
2 **HORIZONTAL CROSS SECTION**

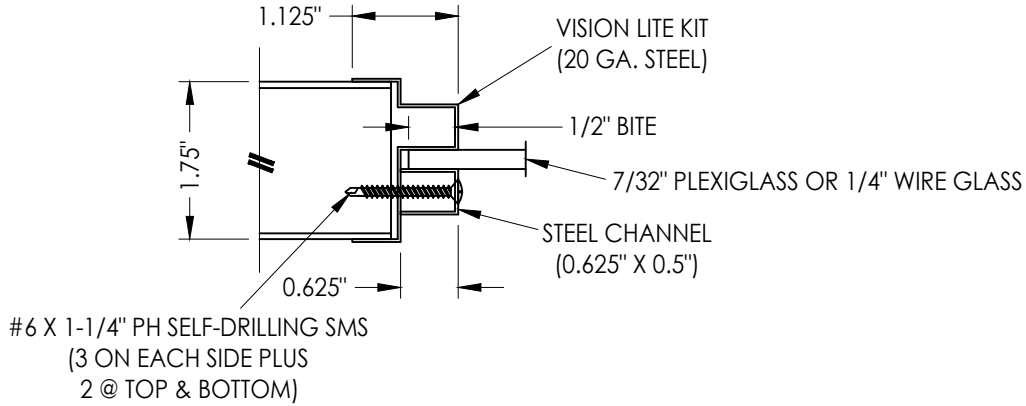


P1 **VISION LITE KIT w/ PLEXIGLASS DETAIL**

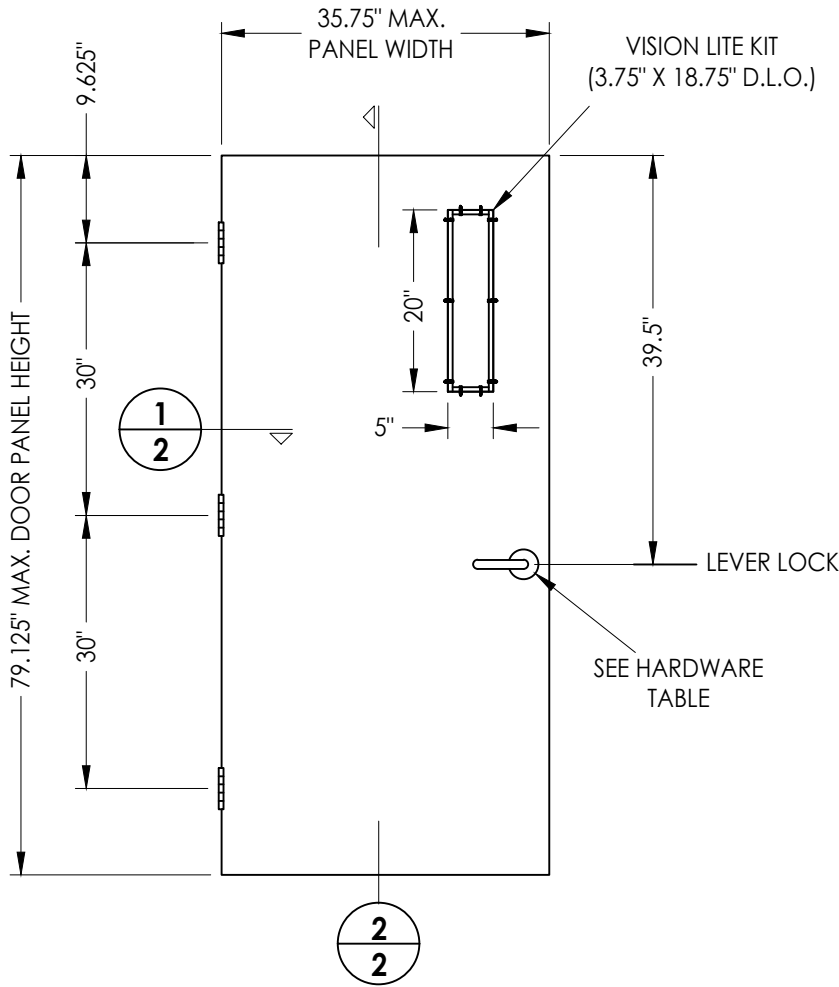

40 **VISION HOLLOW METAL DOOR PANEL**
6'-8" Door w/ Lever Lock

HARDWARE TABLE	
MANUFACTURER	MODEL
DOREX	LEVER LOCK: GX1 SERIES - GRADE 1

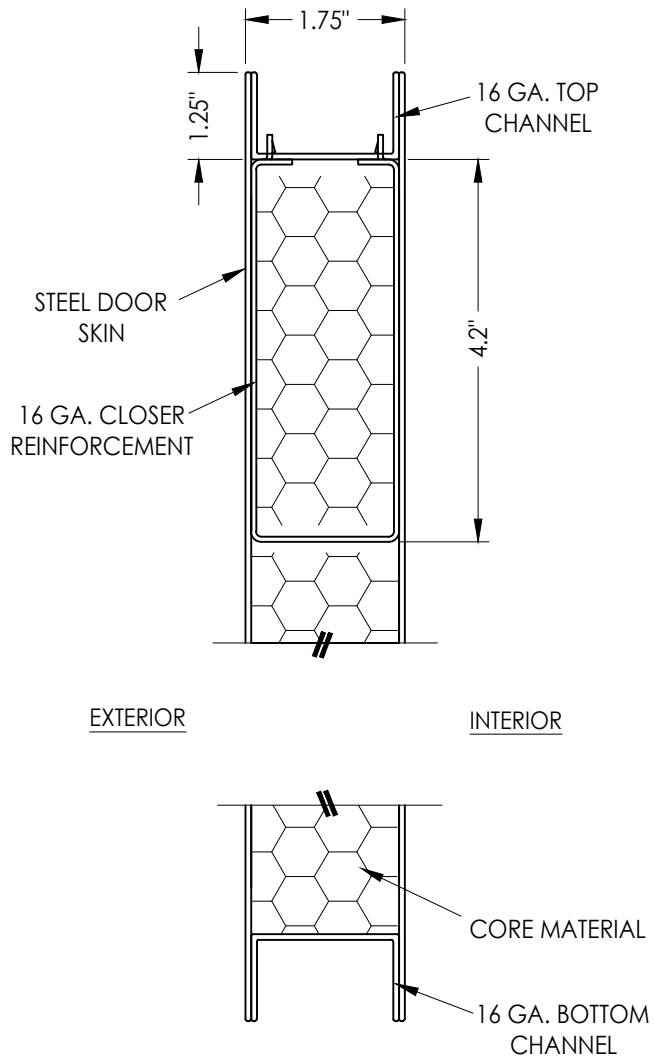

2
2 **VERTICAL CROSS SECTION**

STEEL DOOR SKIN: 20 GA. (MIN. 0.032" THK.) GALV. STEEL)
CORE MATERIAL: EPS FOAM (HONEYCOMB)

Documents Prepared By:
Lyndon F. Schmidt
P.E. No. 43409

BUILDING CONSULTANTS, INC.
P.O. Box 230, Valrico, FL 33595
Phone No.: 813.659.9197
FBPE Registry No. 9813

PRODUCT:
VISION HOLLOW METAL

PART OR ASSEMBLY:
DOOR
PANEL DETAILS

NO.	DATE	REVISIONS
2	7/02/26	UPDATE TO 9TH ED. (2026) FBC LFS
1	7/05/23	UPDATE TO 8TH ED. (2023) FBC LFS

DATE: 10/11/22

SCALE: N.T.S.



DWG. BY: LFS

CHK. BY: RW


DRAWING NO.: FL-19036.8

SHEET 2 OF 6

Z:\2023 FBC Drawings\Vision Hollow Metal\FL-19036 R11\FL-19036.8.dwg

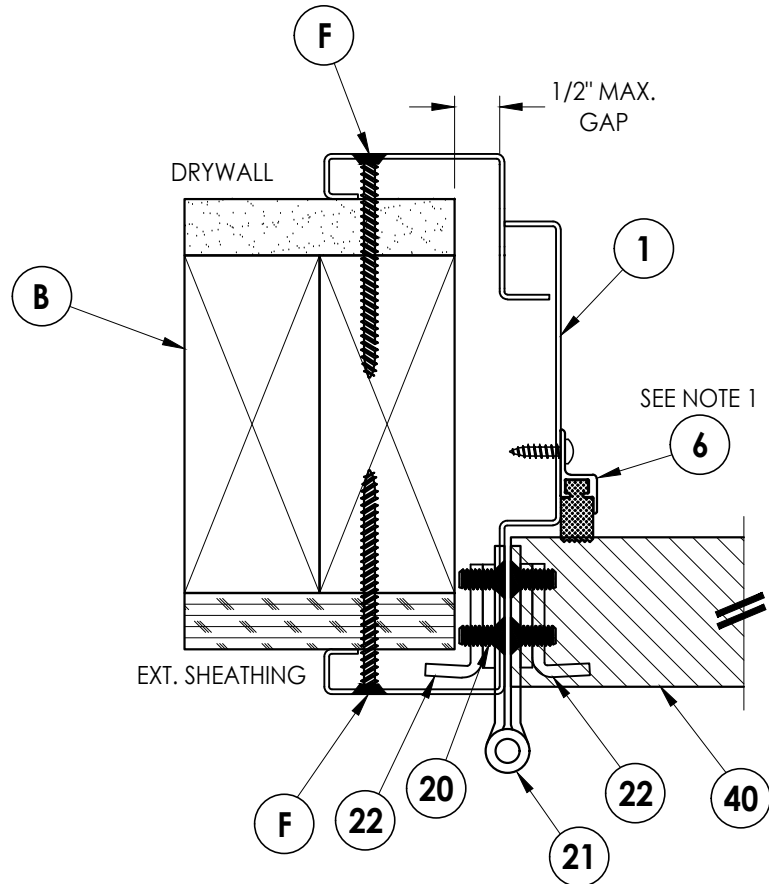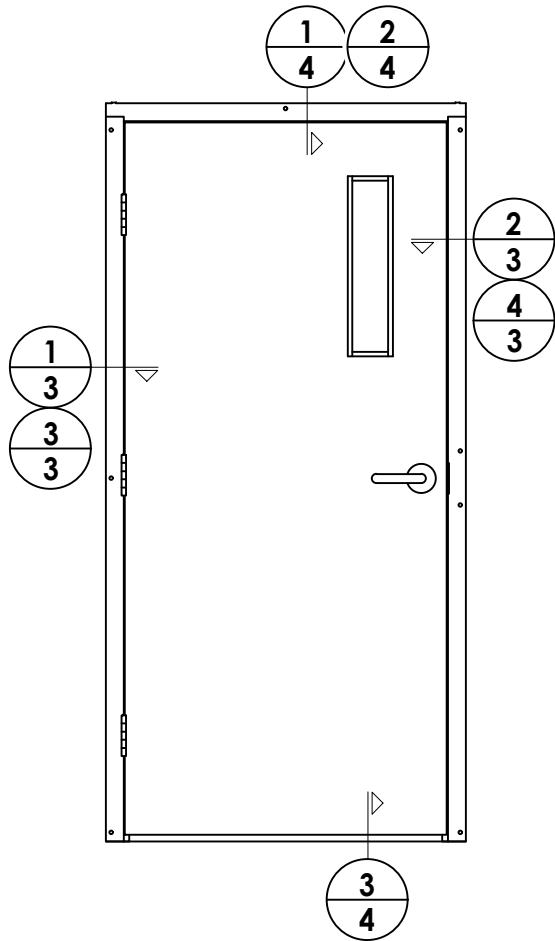


1
3 HORIZONTAL CROSS SECTION
Wood Stud Installation

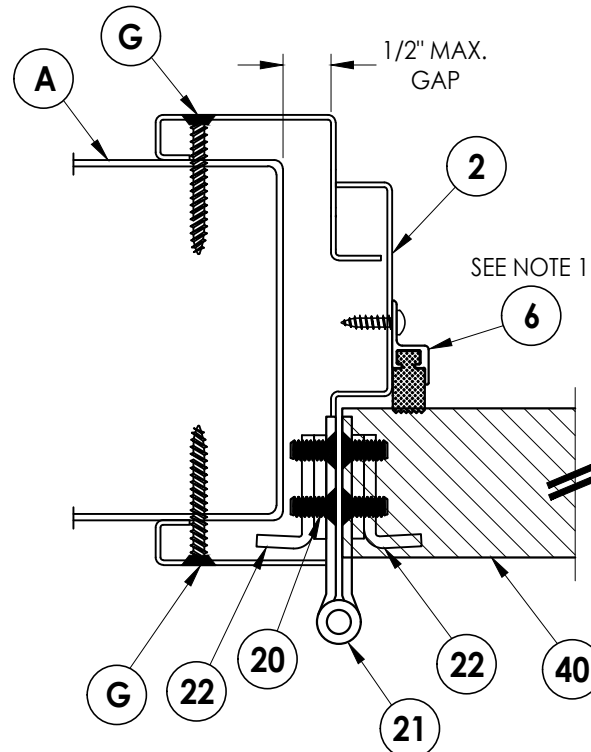


3
3 HORIZONTAL CROSS SECTION
Steel Stud Installation

INTERIOR

EXTERIOR

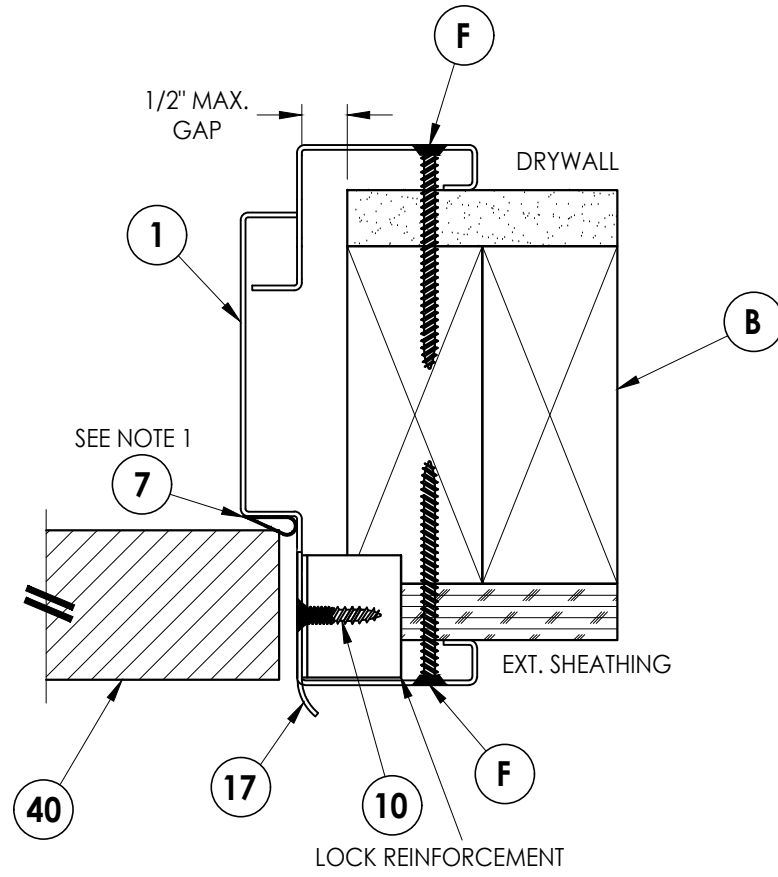

2
3 HORIZONTAL CROSS SECTION
Wood Stud Installation

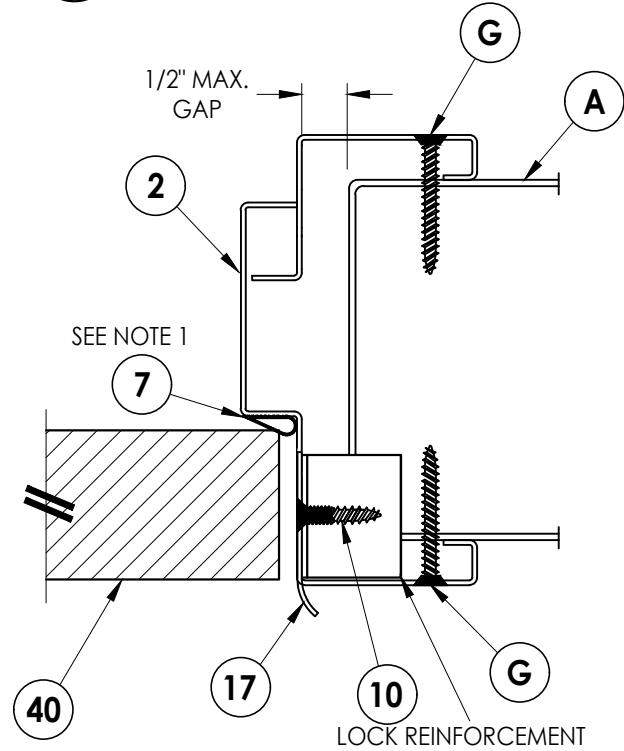

4
3 HORIZONTAL CROSS SECTION
Steel Stud Installation

INTERIOR

EXTERIOR

LOCK REINFORCEMENT

NOTE:
1. OPTIONAL PERIMETER SEAL OR WEATHERSTRIP

Documents Prepared By:
Lyndon F. Schmidt
P.E. No. 43409

RW BUILDING CONSULTANTS, INC.
P.O. Box 230, Valrico, FL 33595
Phone No.: 813.659.9197
FBPE Registry No. 9813

PRODUCT:
VISION HOLLOW METAL

PART OR ASSEMBLY:
ELEVATION & HORIZONTAL
CROSS SECTIONS

NO.	DATE	REVISIONS	
		BY	
2	7/02/26	UPDATE TO 9TH ED. (2026)	FBC
1	7/05/23	UPDATE TO 8TH ED. (2023)	FBC

DATE: 10/11/22

SCALE: N.T.S.


DWG. BY: LFS

CHK. BY: RW


DRAWING NO.: FL-19036.8

SHEET 3 OF 6


Z:\2023 FBC Drawings\Vision Hollow Metal\FL-19036 R1\FL-19036.8.dwg

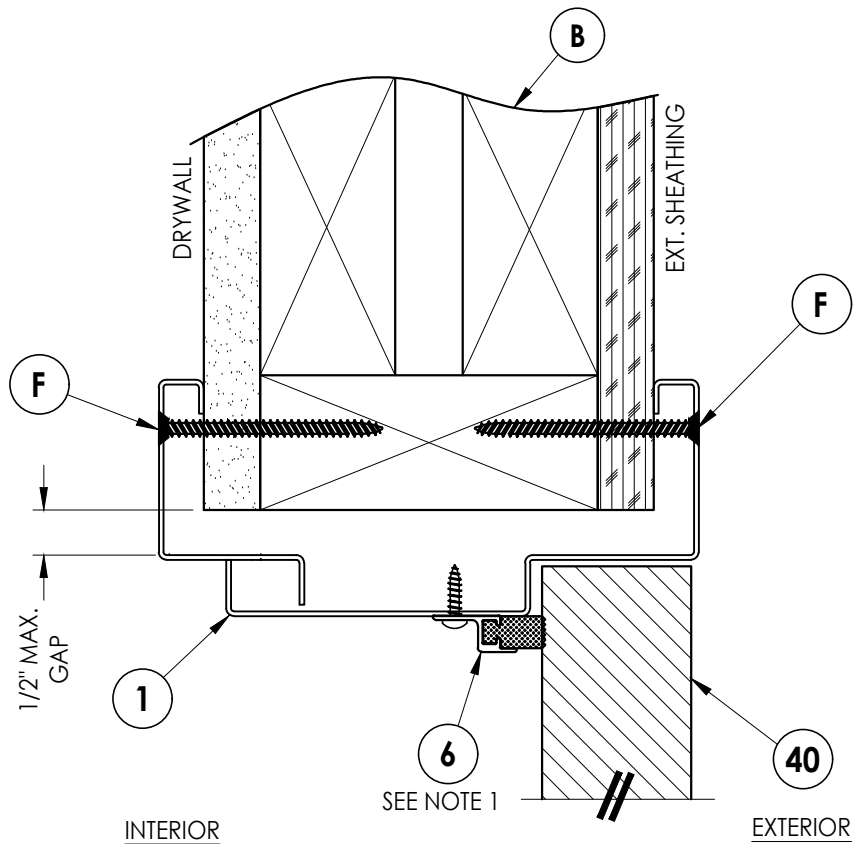

1
4 VERTICAL CROSS SECTION

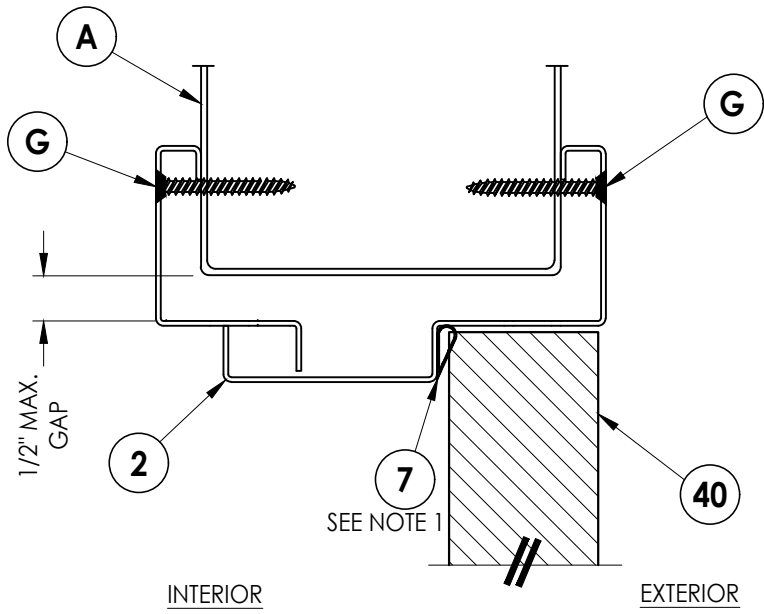

2
4 VERTICAL CROSS SECTION

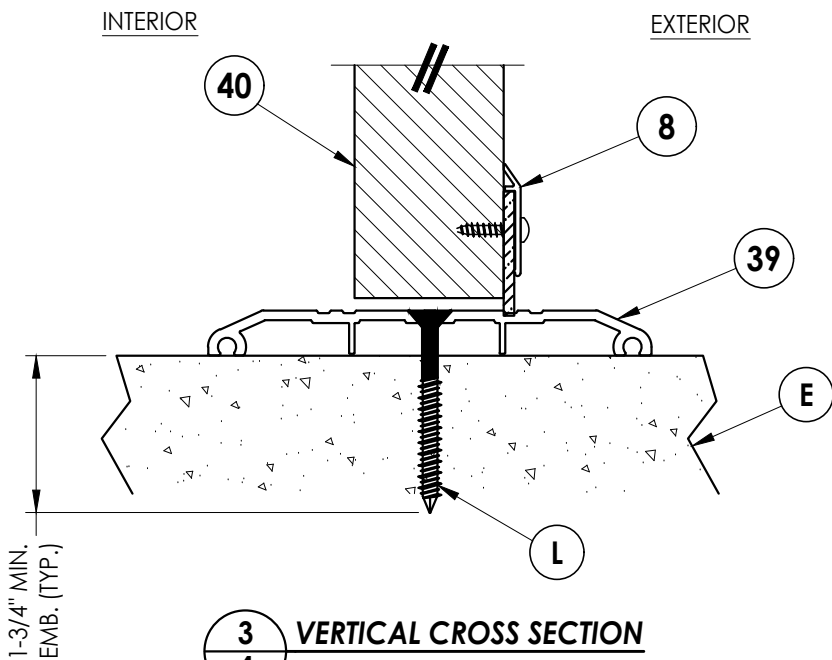

3
4 VERTICAL CROSS SECTION

NOTE:
1. OPTIONAL PERIMETER SEAL OR WEATHERSTRIP

DATE: 10/11/22

SCALE: N.T.S.

DWG. BY: LFS

CHK. BY: RW

DRAWING NO.:

FL-19036.8

SHEET 4 OF 6

PRODUCT:
VISION HOLLOW METAL

PART OR ASSEMBLY:
VERTICAL
CROSS SECTIONS

Documents Prepared By:
Lyndon F. Schmidt
P.E. No. 43409

RW BUILDING CONSULTANTS, INC.
P.O. Box 230, Valrico, FL 33595
Phone No.: 813.659.9197
FBPE Registry No. 9813


REVISIONS			
NO.	DATE	BY	
2	7/02/26	UPDATE TO 9TH ED. (2026)	FBC LFS
1	7/05/23	UPDATE TO 8TH ED. (2023)	FBC LFS

Z:\2023 FBC Drawings\Vision Hollow Metal\FL-19036 R11\FL-19036.8.dwg

CONCRETE ANCHOR NOTES:

1. Concrete screw locations at the corners may be adjusted to maintain a minimum 1" edge distance to mortar joints. If concrete screw locations noted as "MAX. O.C." must be adjusted to maintain the minimum edge distance to mortar joints, additional concrete screws may be required to ensure the maximum on center dimension is not exceeded.
2. Concrete anchor table:

ANCHOR TYPE	ANCHOR LOCATION	ANCHOR SIZE	MANUFACTURER	MIN. EDGE DISTANCE	MIN. EMBEDMENT
CONCRETE ANCHOR SCREW	SILL	1/4"	TAPCON® (ITW BUILDEX) ULTRACON+® (DeWALT) TAPPER+® (POWERS)	2-1/2"	1-3/4"

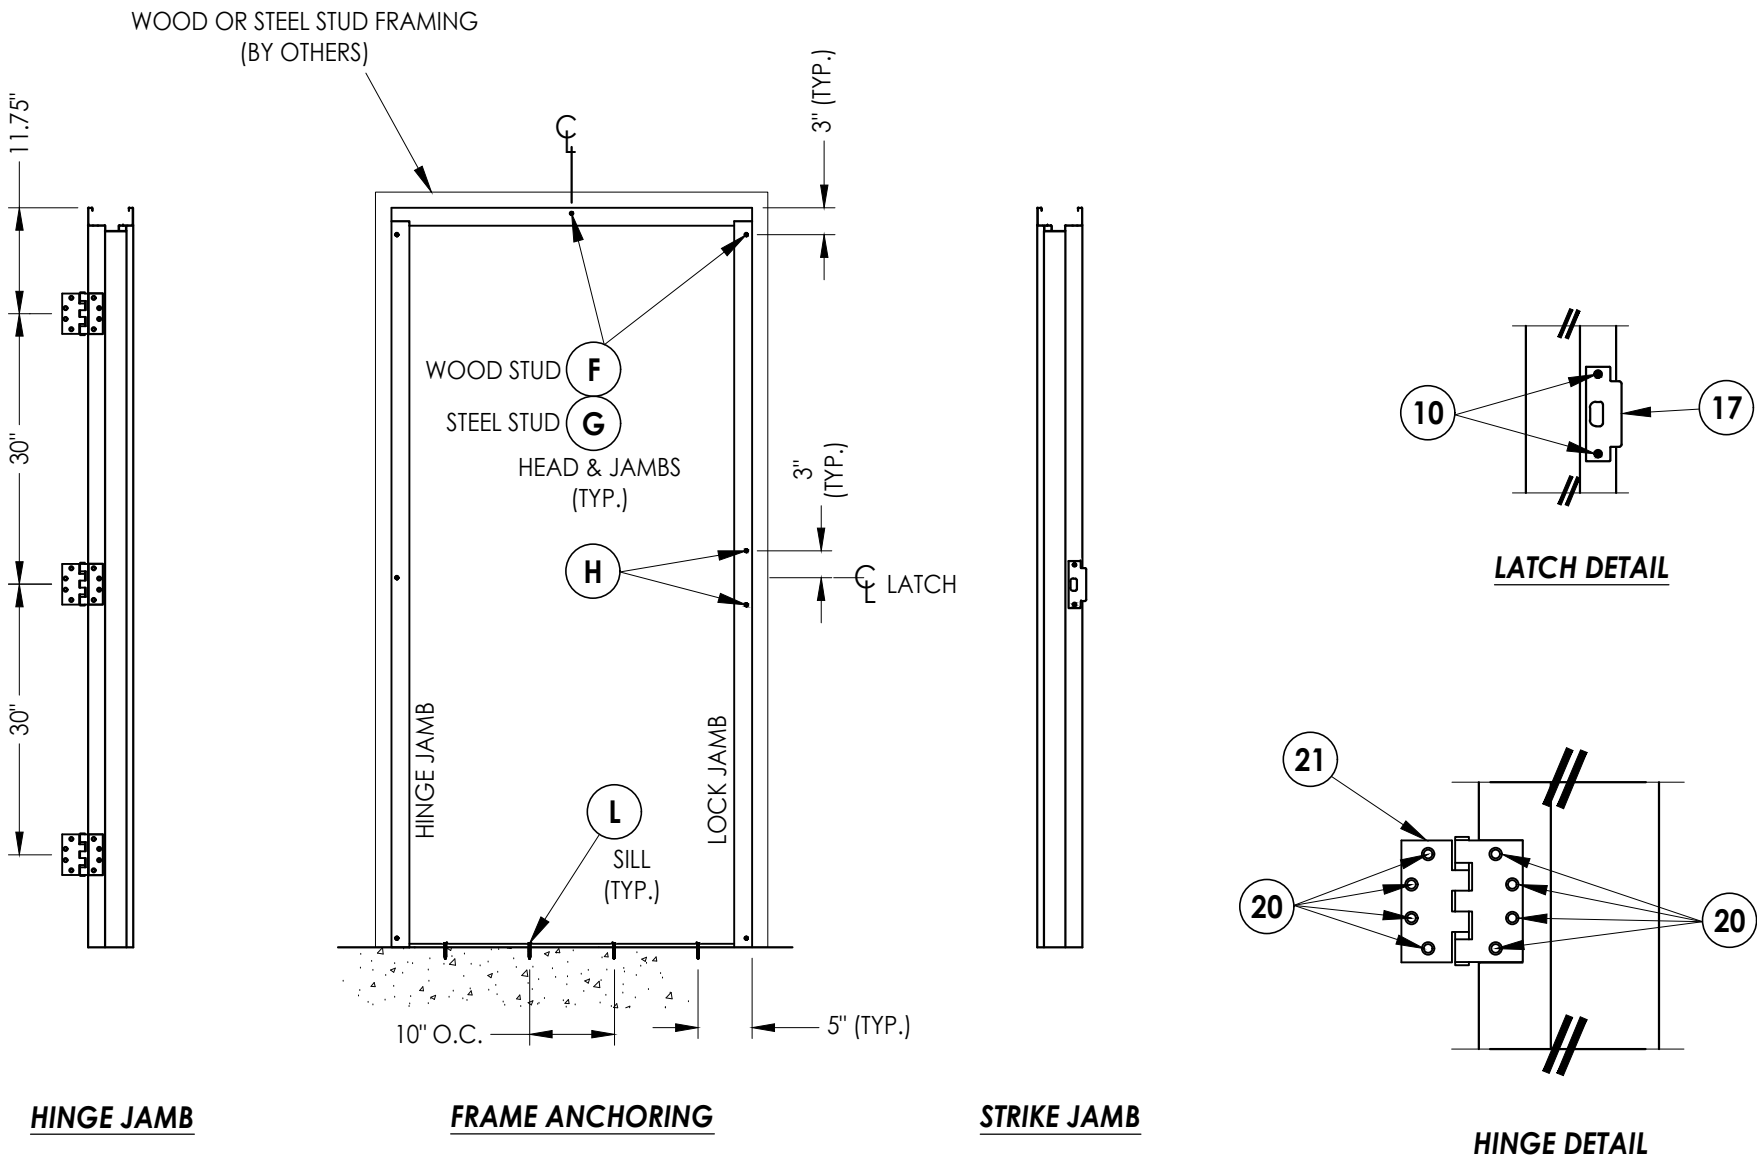

Documents Prepared By: Lyndon F. Schmidt P.E. No. 43409				BUILDING CONSULTANTS, INC. P.O. Box 230, Valrico, FL 33595 Phone No.: 813.659.9197 FBPE Registry No. 9813			
PRODUCT:		VISION HOLLOW METAL		PART OR ASSEMBLY:		FRAME ANCHORING	
				2	7/02/26	UPDATE TO 9TH ED. (2026)	FBC LFS
				1	7/05/23	UPDATE TO 8TH ED. (2023)	FBC LFS
				NO.	DATE		BY
REVISIONS							
DATE: 10/11/22							
SCALE: N.T.S.							
DWG. BY: LFS							
CHK. BY: RW							
DRAWING NO.: FL-19036.8							
SHEET 5 OF 6							

