



PROJECT: MOCK-UP D-500 PAIR LOCATION: ARCHITECT: CONTRACTOR: DATE:		ITEM: D-500 PAIR QUANTITY: DESCRIPTION: DATE:	EFCC CORPORATION 1000 County Road Monett, Missouri 65708 Phone: 1-800-221-4169 FAX: 417-235-7313 www.efccorp.com	SHEET NO: 02
---	--	--	--	--------------

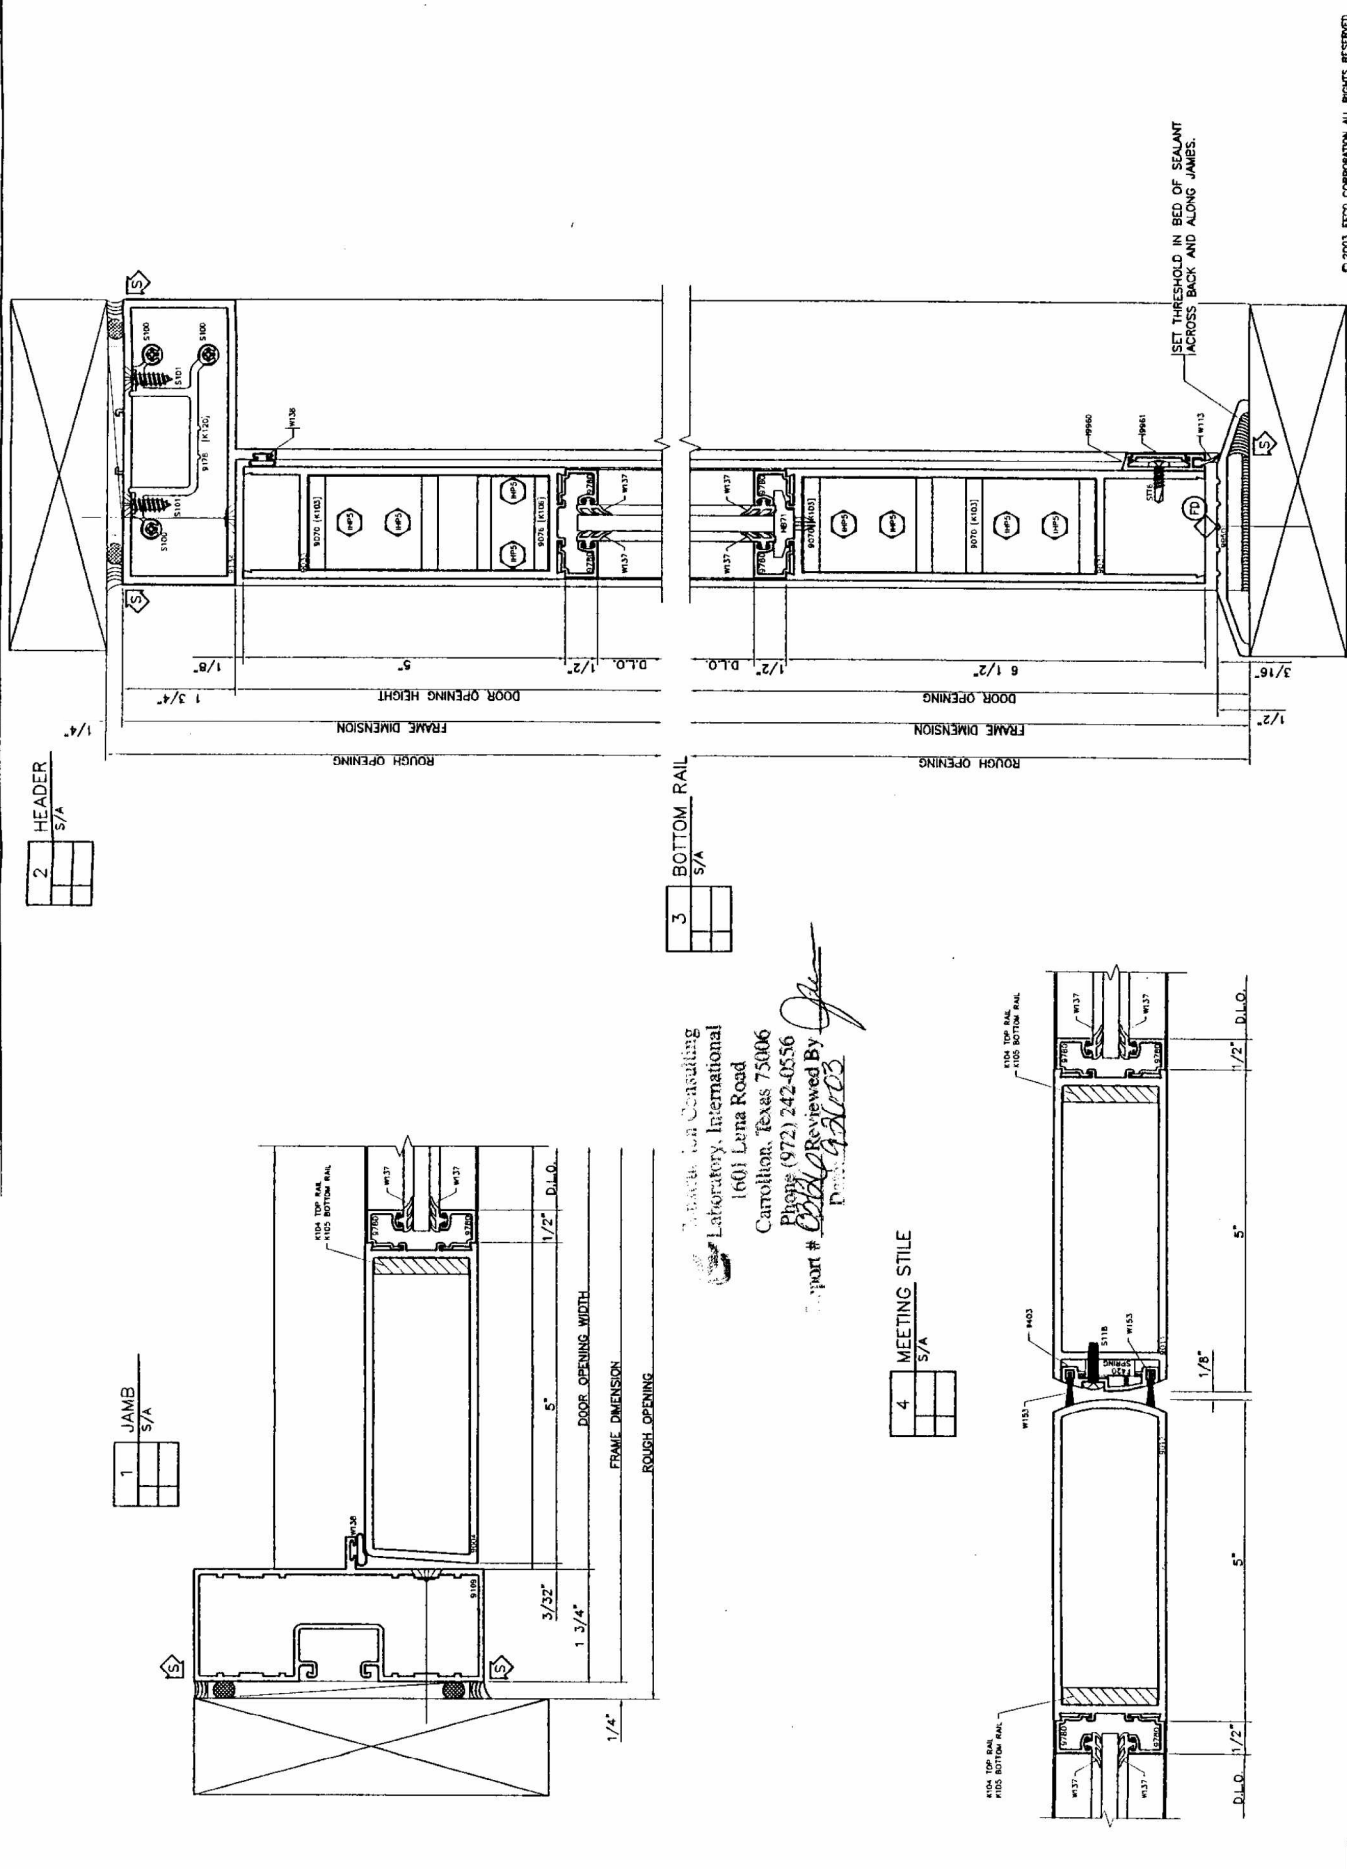

Laboratory Consulting
 Laboratory, International
 1601 Lena Road
 Carrollton, Texas 75006
 Phone (972) 242-0556
 Report # 000102 Reviewed By [Signature]
 Date 4/20/03

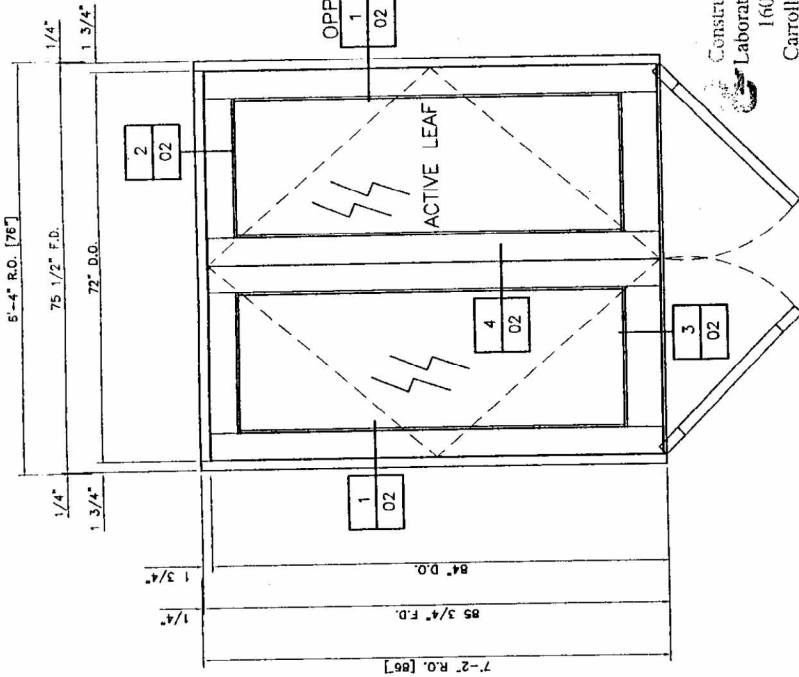

Construction Consulting
Laboratory, International
1601 Luna Road
Carrollton, Texas 75006
Phone: (972) 242-0556
Report # 00-010
Reviewed By: [Signature]
Date: 6/26/03

401 DOOR FRAME			
ITEM #	PART	QTY.	LENGTH/SIZE
1	9109	2	85 3/4"
2	9134	1	72"
3	K120	2	HEADER SHEAR BLOCK PACKAGE
4	W138	1	DOOR STOP WEATHERING

D-500 PAIR			
ITEM #	PART	QTY.	LENGTH/SIZE
ITEM #	PART #	QTY.	LENGTH
1	9004	2	83.1875"
2	9033	2	25.84375"
3	9031	2	25.84375"
4	9011	1	83.1875"
5	9012	1	83.1875"
6	9403	1	83.1875"
7	9780	4	EXT. HORIZONTAL GLASS STOPS
8	9780	4	INT. HORIZONTAL GLASS STOPS
9	9780	4	EXT. VERTICAL GLASS STOPS
10	9780	4	INT. VERTICAL GLASS STOPS
11	W153	2	DOOR ASTRAGAL GASKET
12	W137	1	DOOR STOP GASKET
13	F420	7	DOOR ASTRAGAL SPRINGS
14	M146	7	ASTRAGAL SCREWS
15	HB71	8	SETTING BLOCK
16	K104	4	TOP RAIL CORNER PLATE
17	K105	4	BOTTOM RAIL CORNER PLATE
18	K103	4	TOP RAIL CORNER CLIP
19	K106	4	TOP RAIL CORNER CLIP
20	K105	8	BOTTOM RAIL CORNER CLIP
21	IHP5	32	CORNER CLIP SCREWS
DOOR HARDWARE			
ITEM #	PART	QTY.	LENGTH/SIZE
1	K900	12	BUTT HINGE BACKER PLATE
2	HY90	6	4 1/2" x 4" BUTT HINGES
3	H542	2	1990 D.O.M. EXIT DEVICE
4	H220	1	MORTISE CYLINDER
5	K200	2	DOOR SWEEP PACKAGE
6	H148	1	FLUSH BOLT ASSEMBLY
7	9950	1	DOOR THRESHOLD
8	K124	2	THRESHOLD CLIPS
CLEAR ANODIZE AA-M10-C22-(A41)			
GLASS" .25" CLEAR TEMPERED (2) @ 25.46875" x 71.3125"			