


STD. EXTRUSION TOLERANCES AS DEFINED BY
THE ALUMINUM ASSOCIATION UNLESS OTHERWISE
STATED. CORNER RADII .015 EXCEPT AS NOTED.




Architectural Testing

Test sample complies with these details.
Deviations are noted.

Report# 87165
Date 3/5/09 Tech TR

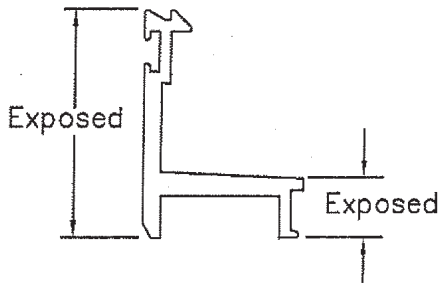

ACTUAL SIZE

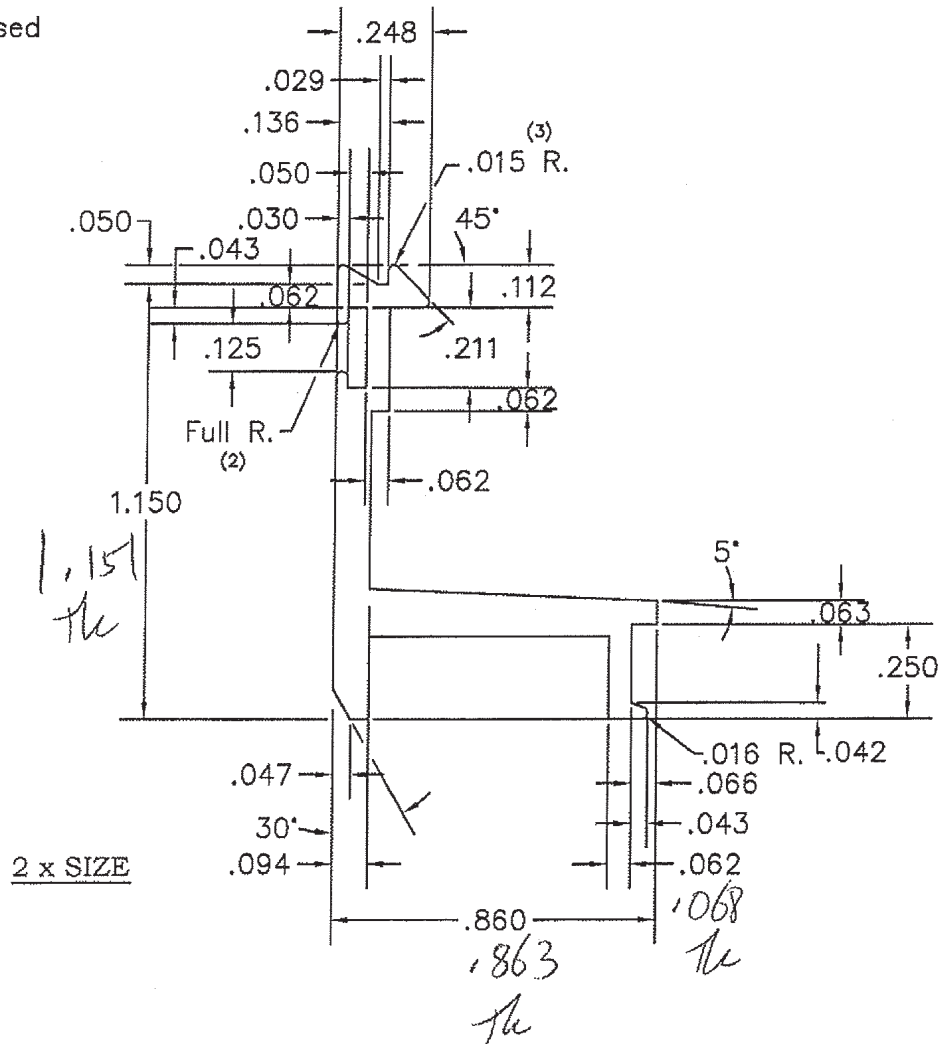

2 x SIZE

DO NOT SCALE PRINT

© 2006 EFCO CORPORATION ALL RIGHTS RESERVED

MATERIAL: 6063-T6 ALUM.

WALL THICKNESS: .094 & AS NOTED

TOTAL PERIMETER: 5.157

Painted PERIMETER: 1.951

AREA: .217

WT/FT: .260

FACTOR: .00



EFCO CORPORATION
1000 County Road
Monett, Missouri 65708
1-800-221-4169
Fax: 417-225-7212

DRAWN BY: TRH

DATE: 10-6-06

APPROVED: TRH

DATE: 10-6-06

SERIES: 6621

TITLE: Glazing Stop

REVISIONS W/ DATES:

- Ⓐ Redesign Shape T.H. 10-5-06
- Ⓑ Added Exposed Surface T.H. 10-14-08

SCALE: AS NOTED

DIE CIRCLE: 2"


14R9

Re
B

STD. EXTRUSION TOLERANCES AS DEFINED BY
THE ALUMINUM ASSOCIATION UNLESS OTHERWISE
STATED. CORNER RADII .015 EXCEPT AS NOTED.

 **Architectural Testing**
Test sample complies with these details.
Deviations are noted.

Report# 87165
Date 3/5/09 Tech TK

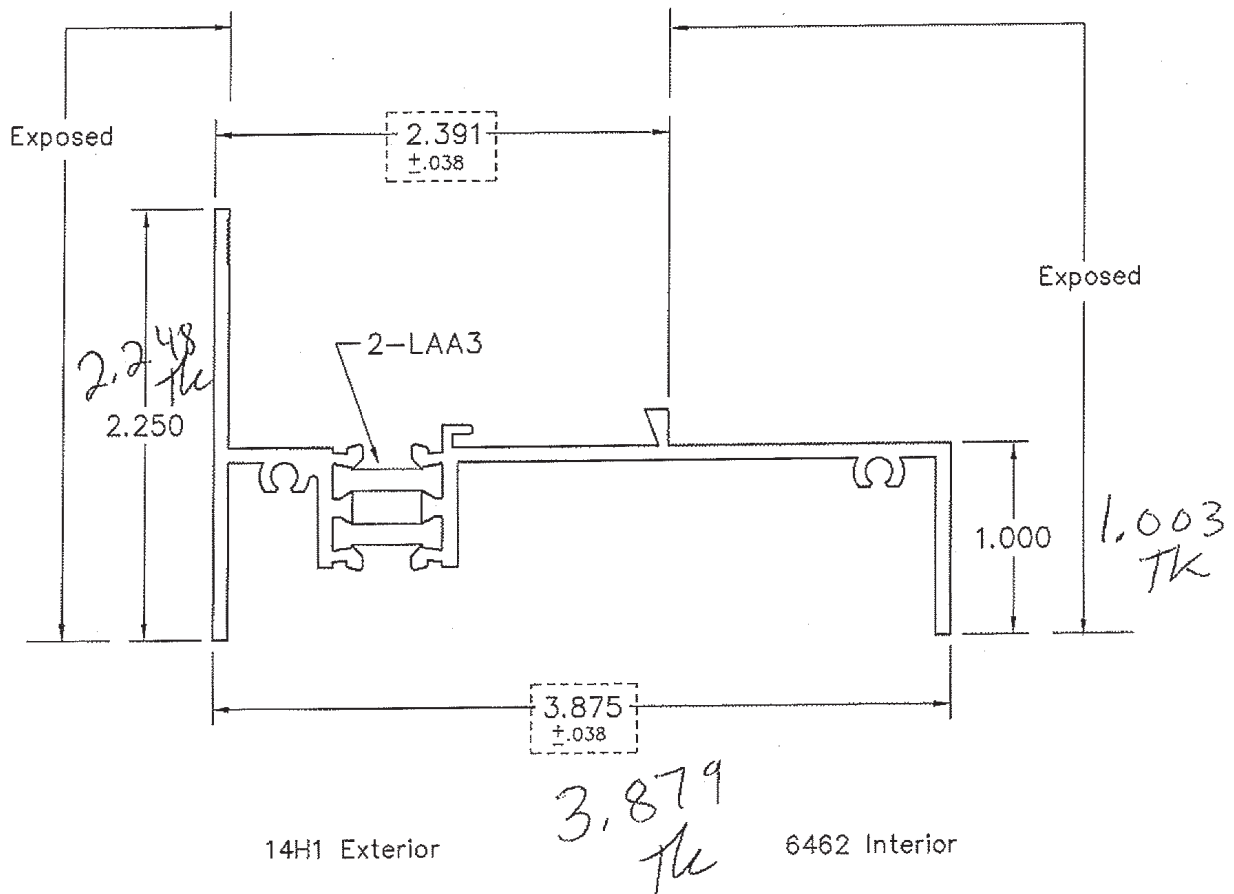

1F75

©2006 EFCO CORPORATION ALL RIGHTS RESERVED

EFCO CORP.

1000 COUNTY ROAD
MONETT, MO. 65708

REVISIONS W/DATES:

DRAWN: Tim H.	Approved: Tim H.	SCALE: Full	TITLE Fixed Frame	NO. 1F75
DATE: 3-9-06	DATE: 3-9-06			


STD. EXTRUSION TOLERANCES AS DEFINED BY A
THE ALUMINUM ASSOCIATION UNLESS OTHERWISE
STATED. CORNER RADII .015 EXCEPT AS NOTED.



Architectural Testing

Test sample complies with these details.
Deviations are noted.

Report# 87165
Date 3/5/09 Tech JK

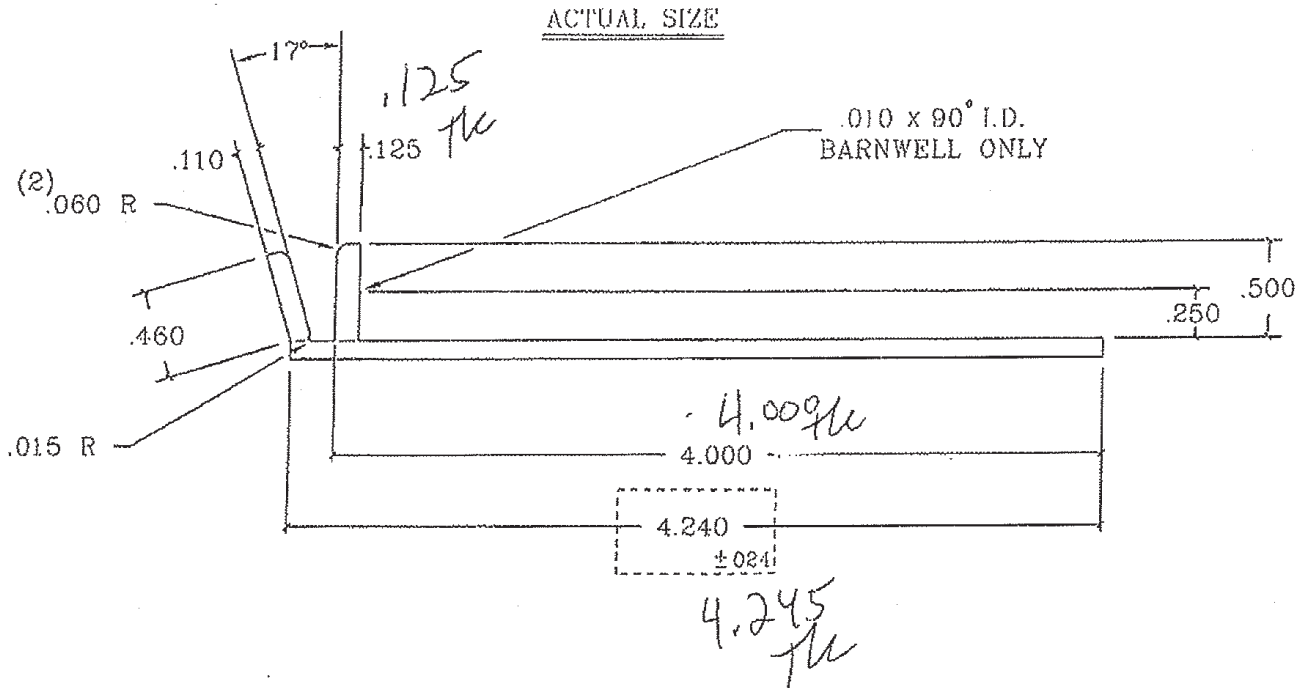

NO EXPOSED SURFACES



Architectural Testing

Test sample complies with these details.
Deviations are noted.

Report# _____
Date _____ Tech _____


DO NOT SCALE PRINT

.010 x 90° I.D. MARK TO BE INCORPORATED
INTO DIE @ EFCO BARNWELL ONLY. EFCO
MONETT IS NOT TO HAVE I.D. MARK.

A C 2000 EFCO CORPORATION ALL RIGHTS RESERVED

MATERIAL: 6063-T1 ALUM.		EFCO CORP.		1000 COUNTY ROAD MONETT, MO. 65708	
WALL THICKNESS: .096 & AS NOTED					
PERIMETER: 10.586	④	K.BAKER	REVISIONS W/DATES: A ADDED BARNWELL I.D. NOTES & TOLERANCES, REDRAWN K.BAKER 7-29-00		
AREA: .520	A	DATE: 7-29-00			
WT/FT: .624	A	APPROVED:	ORIGINAL DWN BY JOK 2-3-92		
FACTOR: 17		DATE:			
		SCALE: AS NOTED	DIE CIRCLE: 5"		
		TITLE WINDOW CLIP	NO. 1880		

STD. EXTRUSION TOLERANCES AS DEFINED BY
THE ALUMINUM ASSOCIATION UNLESS OTHERWISE
STATED. CORNER RADII .015 EXCEPT AS NOTED.

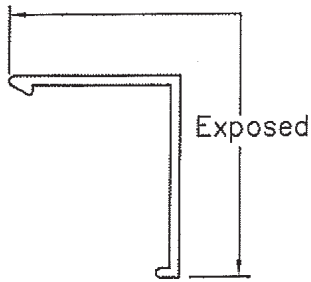


ACTUAL SIZE



Architectural Testing

Test sample complies with these details.
Deviations are noted.

Report# 87165
Date 3/5/09 Tech TRH

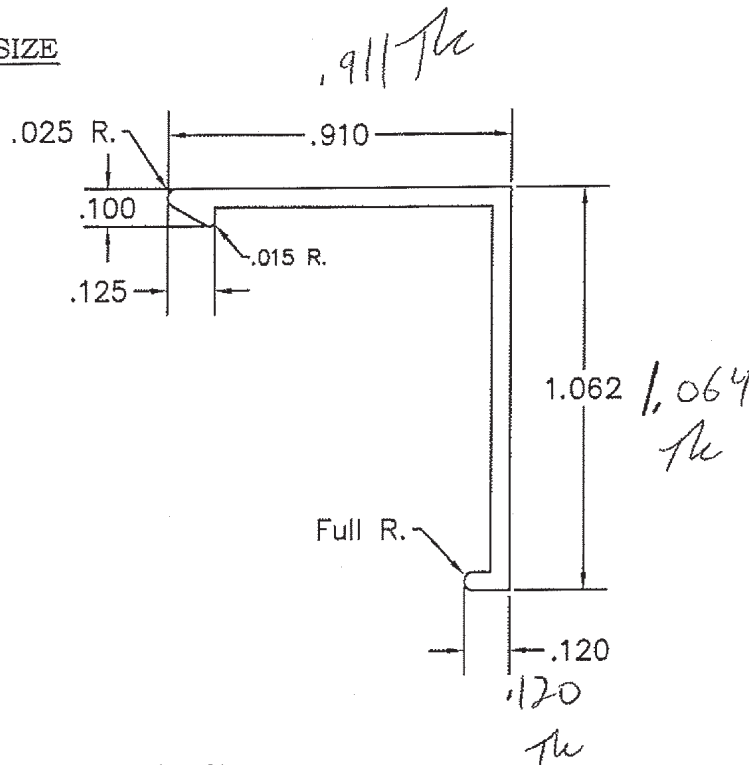


2 x SIZE

DO NOT SCALE PRINT

© 2006 EFCO CORPORATION ALL RIGHTS RESERVED

MATERIAL: 6063-T6 ALUM.	 EFCO CORPORATION 1000 County Road Monett, Missouri 65708 1-800-221-4169 Fax: 417-235-7313	DRAWN BY: TRH	REVISIONS W/ DATES:	
WALL THICKNESS: .050 & AS NOTED		DATE: 10-6-06		
TOTAL PERIMETER: 4.098		APPROVED: TRH		
Painted PERIMETER: 1.972		DATE: 10-6-06		
AREA: .102		SERIES: 6621	SCALE: AS NOTED	DIE CIRCLE: 2"
WT/FT: .122			TITLE: Glazing Stop Cover	
FACTOR: .34				
			14S0	

STD. EXTRUSION TOLERANCES AS DEFINED BY THE
ALUMINUM ASSOCIATION UNLESS OTHERWISE
STATED. CORNER RADII .015 EXCEPT AS NOTED.

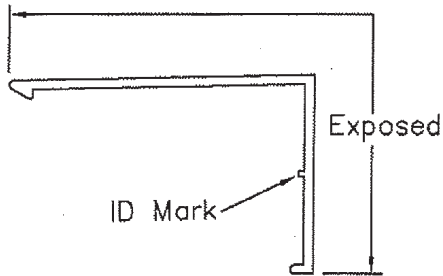


ACTUAL SIZE



Architectural Testing

Test sample complies with these details.
Deviations are noted.

Report# 87165
Date 3/5/09 Tech TK

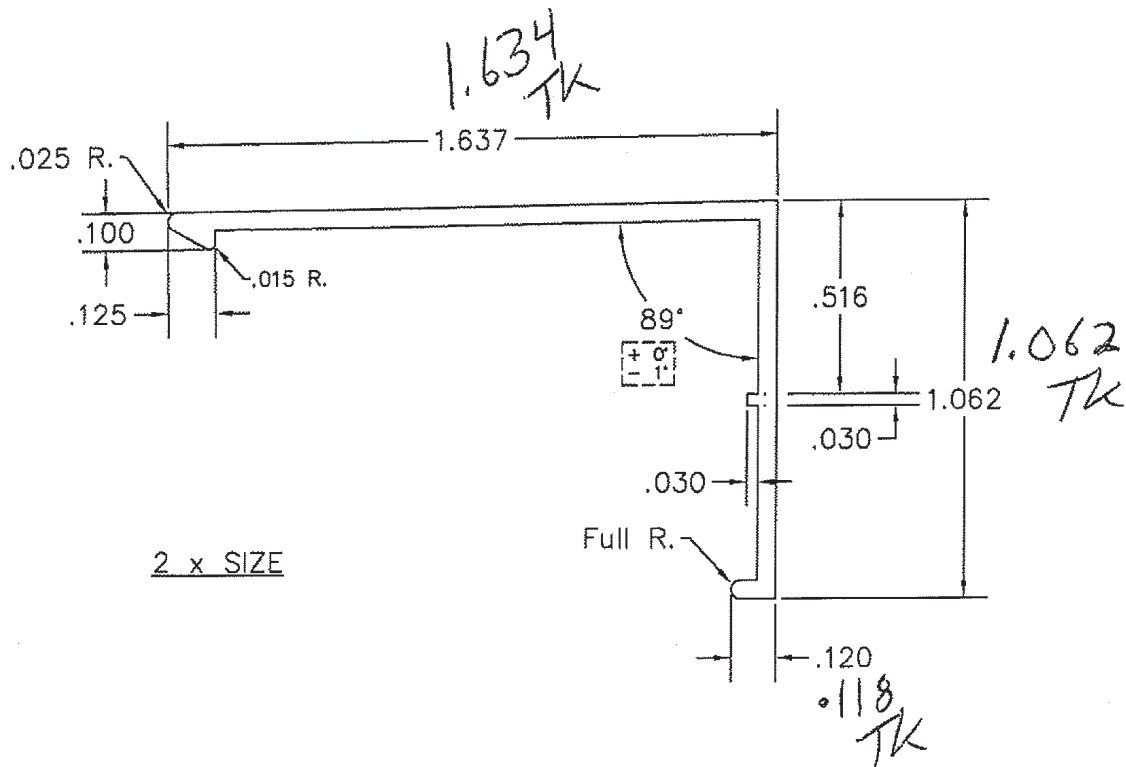

DO NOT SCALE PRINT

©2008 EFCO, A PELLA COMPANY ALL RIGHTS RESERVED

MATERIAL: 6063-T6 ALUM.		 a Pella Company 1000 County Road Monett, Missouri 65708 1-800-221-4169 FAX: 417-235-7313	DRAWN BY: TRH		REVISIONS W/ DATES:	
WALL THICKNESS: .050 & AS NOTED			DATE: 3-28-08			
TOTAL PERIMETER: 5.610			APPROVED: TRH			
PAINTED PERIMETER: 2.699			DATE: 3-28-08		JOB REF. NO.: 9-0593-01	
AREA: .139	WT/FT: .167		SERIES: 6621		SCALE: AS NOTED	DIE CIRCLE: 2"
FACTOR: 34			TITLE: Glazing Stop Cover			


STD. EXTRUSION TOLERANCES AS DEFINED BY THE ALUMINUM ASSOCIATION UNLESS OTHERWISE STATED. CORNER RADII .015 EXCEPT AS NOTED.




Architectural Testing

Test sample complies with these details.
Deviations are noted.

Report# 87165
Date 3/5/09 Tech TK

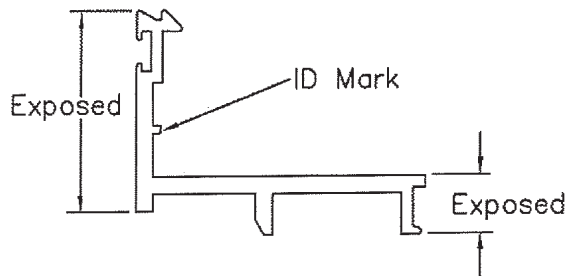

ACTUAL SIZE

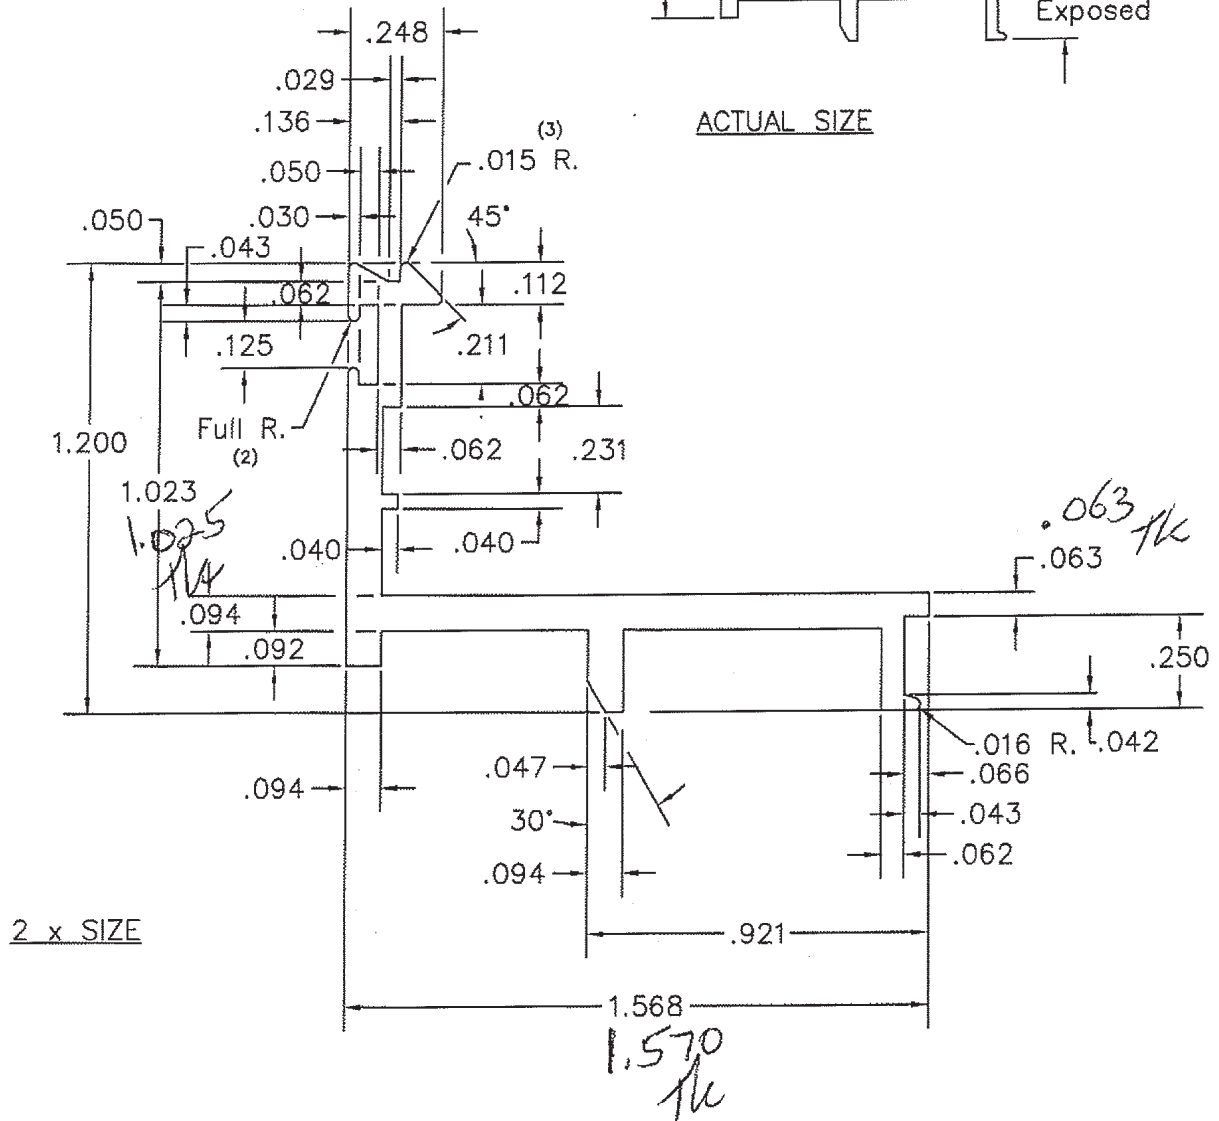

2 x SIZE

DO NOT SCALE PRINT

©2008 EFCO, A PELLA COMPANY ALL RIGHTS RESERVED

MATERIAL: 6063-T6 ALUM.
WALL THICKNESS: .125 & AS NOTED
TOTAL PERIMETER: 6.870
Painted PERIMETER: 1.813
WT/FT: .337
AREA: .281
FACTOR: 20



1000 County Road
Monett, Missouri 65708
1-800-221-4169
FAX: 417-235-7313

DRAWN BY: TRH	REVISIONS W/ DATES: A Added Exposed Surface T.H. 10-14-08		
DATE: 3-28-08			
APPROVED: TRH			
DATE: 3-28-08	JOB REF. NO.: 9-0593-01		
SERIES: 6621	SCALE: AS NOTED	DIE CIRCLE: 2"	
TITLE: Glazing Stop		DWG NO. 18Z5	Rev A