

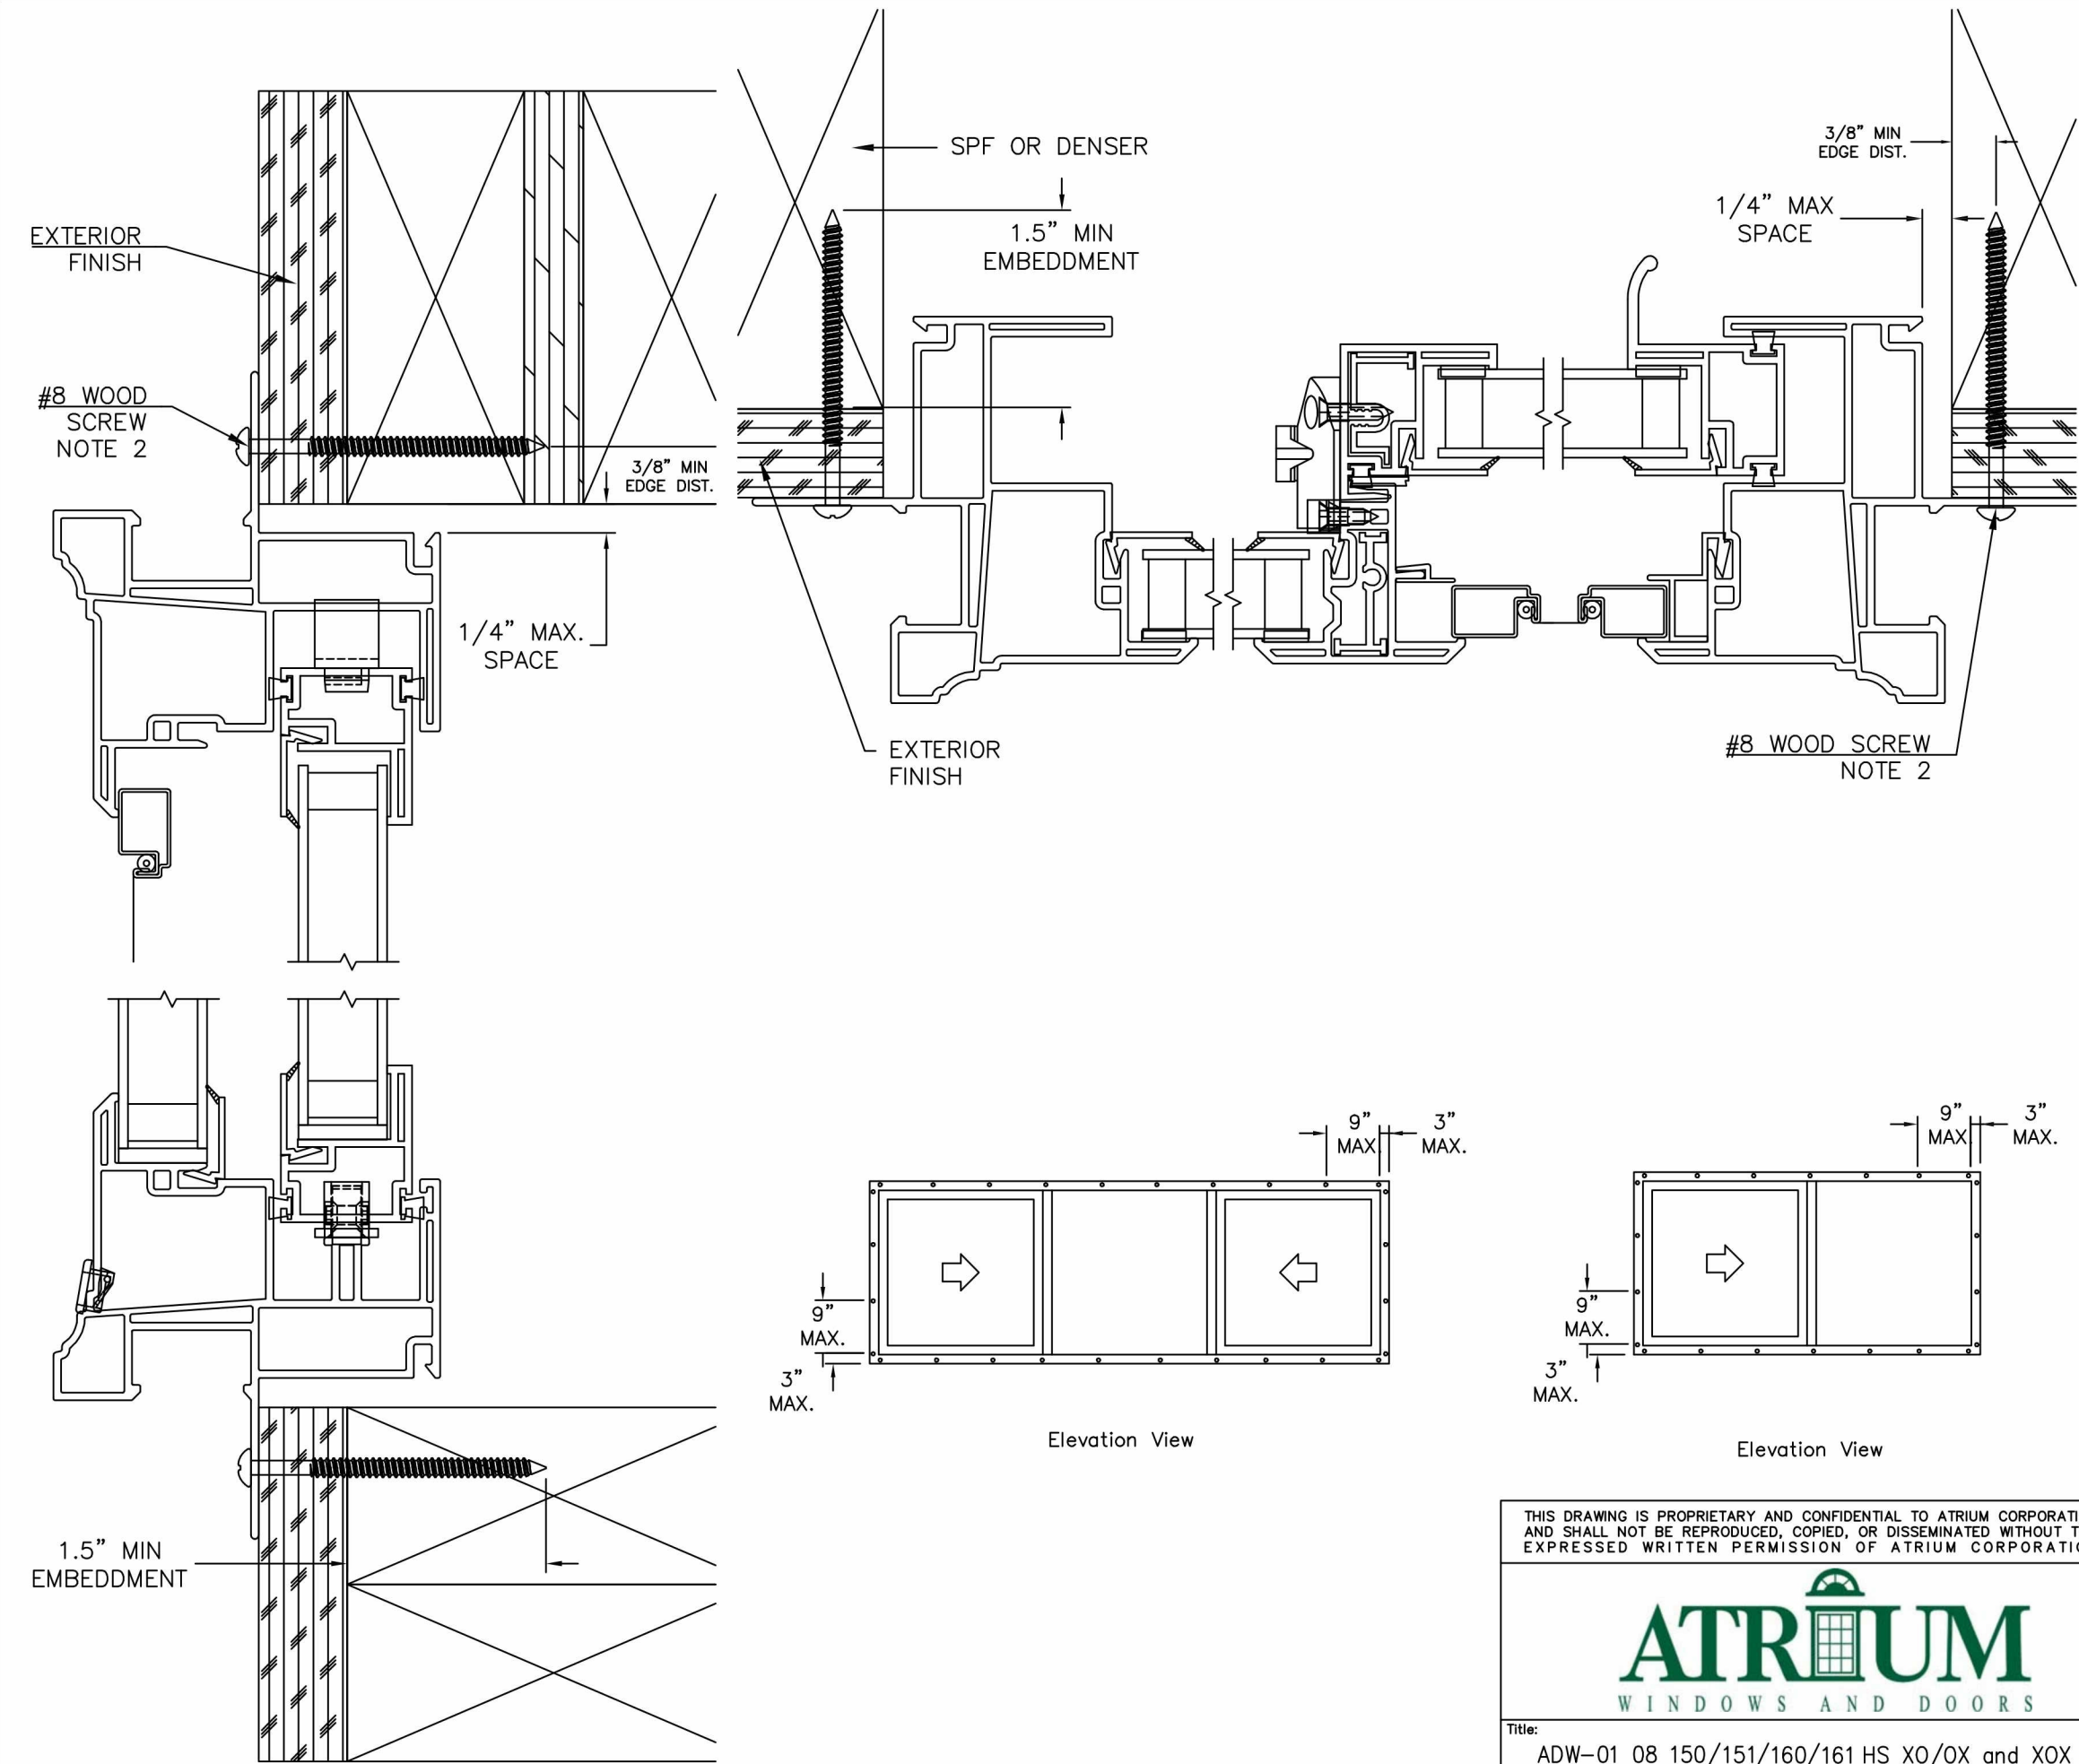


Table 1 –Verified Installations			
CONFIGURATION	DP (psf)	WIDTH (in)	HEIGHT (in)
XOX	+/- 25.0	108	60
XO, OX	+/- 30.0	72	48

- NOTES:
1. INSTALLATIONS SHOWN ON THIS DRAWING HAVE BEEN VERIFIED AS THE AS-TESTED INSTALLATION FOR THE PERFORMANCE LEVEL SHOWN. VERIFIED PRODUCTS ARE LISTED IN TABLE 1. THIS DRAWING APPLIES ONLY TO THOSE PRODUCTS.
 2. INSTALLATION ANCHORS SHALL BE #8 WOOD SCREWS OF SUFFICIENT LENGTH TO ACHIEVE MINIMUM EMBEDMENT OF 1.5" INTO WOOD FRAMING MEMBER. WOOD SCREWS SHALL SATISFY NATIONAL DESIGN SPECIFICATION FOR MATERIAL PROPERTIES AND DIMENSIONS. MINIMUM EDGE DISTANCES SHALL BE 3/8" PER THE CURRENT NDS.
 3. WOOD FRAMING SHALL BE SPRUCE-PINE-FIR (G=0.42) OR DENSER.
 4. INSTALLATION ANCHORS ARE SHOWN GOING THROUGH EXTERIOR FINISH. ANCHORS MAY BE INSTALLED DIRECTLY INTO WOOD FRAMING MEMBER WITH 1.5" MINIMUM EMBEDMENT STILL REQUIRED.
 5. INSTALLATION ANCHORS SHALL BE LOCATED 3" FROM CORNERS AND 9" MAXIMUM ON CENTER SPACING.
 6. THESE INSTRUCTIONS ADDRESS STRUCTURAL REQUIREMENTS ONLY. WINDOWS SHALL BE INSTALLED PER ASTM E2112 OR FMA/AAMA 100.
 7. SMALLER WINDOWS OF THE SAME CONSTRUCTION AND EQUAL OR LESSER DESIGN PRESSURES ARE COVERED BY THIS DRAWING. THESE INSTRUCTION APPLY TO BOTH J-CHANNEL AND NON J-CHANNEL FRAMES.
 8. GLAZING TYPE, GLASS TYPE, AND GLASS THICKNESS ARE ESTABLISHED BY THE CERTIFICATION AND SHALL SATISFY ASTM E1300. GLAZING TYPE SHALL BE INSULATING GLASS.
 9. PRODUCTS LISTED IN TABLE 1 ARE NOT IMPACT RESISTANT. IF USED IN WIND-BORNE DEBRIS REGIONS, APPROVED PROTECTION DEVICES ARE REQUIRED.
 10. PRODUCT OR INSTALLATION IS NOT APPROVED FOR HIGH VELOCITY HURRICANE ZONE (HVHZ)

THIS DRAWING IS PROPRIETARY AND CONFIDENTIAL TO ATRIUM CORPORATION AND SHALL NOT BE REPRODUCED, COPIED, OR DISSEMINATED WITHOUT THE EXPRESSED WRITTEN PERMISSION OF ATRIUM CORPORATION					No.	Date	Revision Description	By	ECN #
					1	05.29.15	5TH ED. FBC UPDATES	BB	-----
					2	11.15.21	UPDATED TO 7TH EDITION 2020 FBC	LMH	
					3	09.08.25	UPDATED TO CURRENT FBC	LMH	
Title: ADW-01 08 150/151/160/161 HS XO/OX and XOX FIN INSTALLATION					Material (Type–Alloy–Temper): -----		Est. Area (in²): NA Est. Weight (lb/ft): NA	Tolerances: X.XX = ±X.XX X.XXX = ±X.XXX X.X' = ±X.X'	
					Drawn By: JTS	Approved By: DJC	Date: 16 JULY 2008	Scale: 2: 3	Sheet Size: ANSI B
ECN# (Initial Issue): ECR-2008-1395A					File Name: ADW-08 151 161 HS Installation Instructions				