


TITLE: 130 Single Hung CHS Muled Windows ELEVATIONS	DATE	08.18.25		
	BY	LMH		
	REVISION DESCRIPTION			
NO.	A	CURRENT FBC & EC24-100		
DATE:	05.05.21	DWN BY:	LMH	CHK BY:
				SCALE:
				NTS

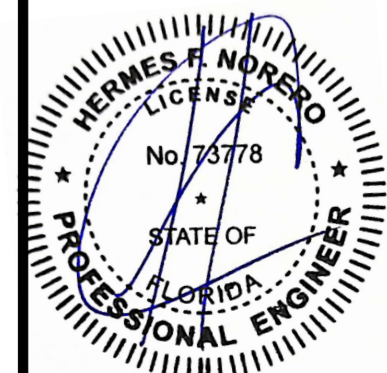

HERMES F. NORERO
FLORIDA P. E. NO. 73778
1900 NE MIAMI CT. SUITE 2-15
MIAMI, FL 33132
FBPE CERT. OF AUTHORIZATION NO. 29578

BD
BUILDING DROPS
BUILDING DROPS, INC.
1900 NE MIAMI CT. SUITE 2-15
MIAMI, FL 33132
PH: (954) 399-8478 FX: (954) 744-4738

FL #:


20100

DWG #:

ATR150


SHEET:

2 OF 5

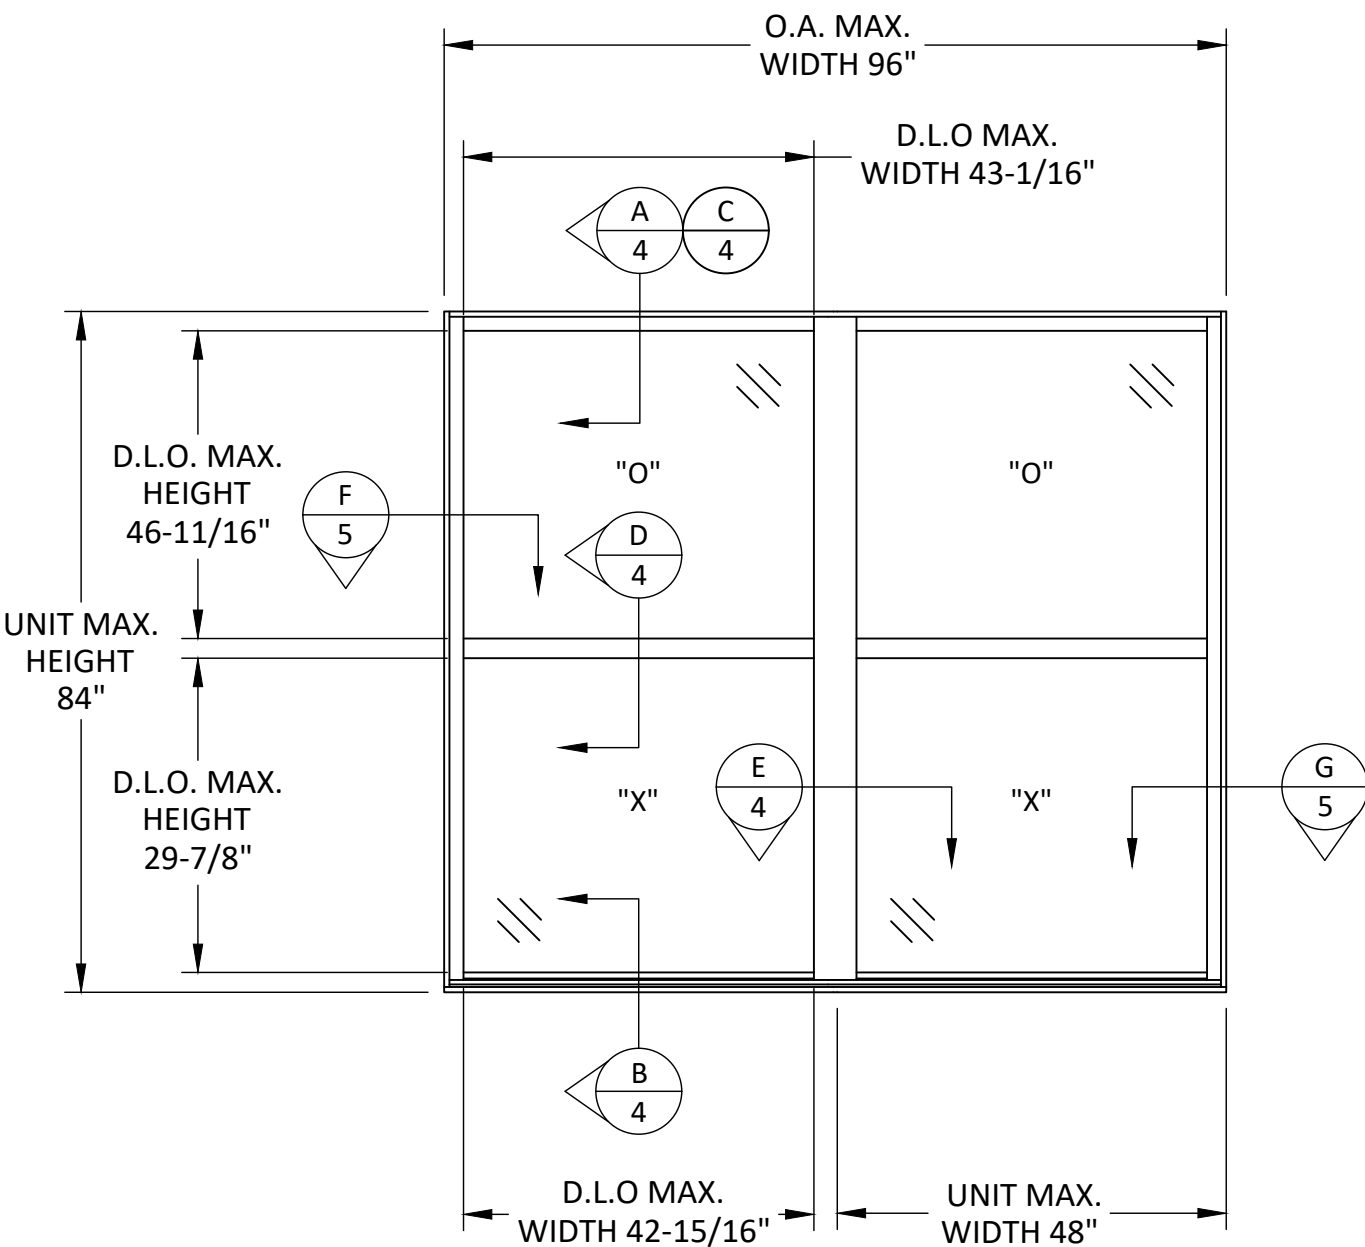

TYPICAL ELEVATION

CONTINUOUS HEAD & SILL TWIN SINGLE HUNG

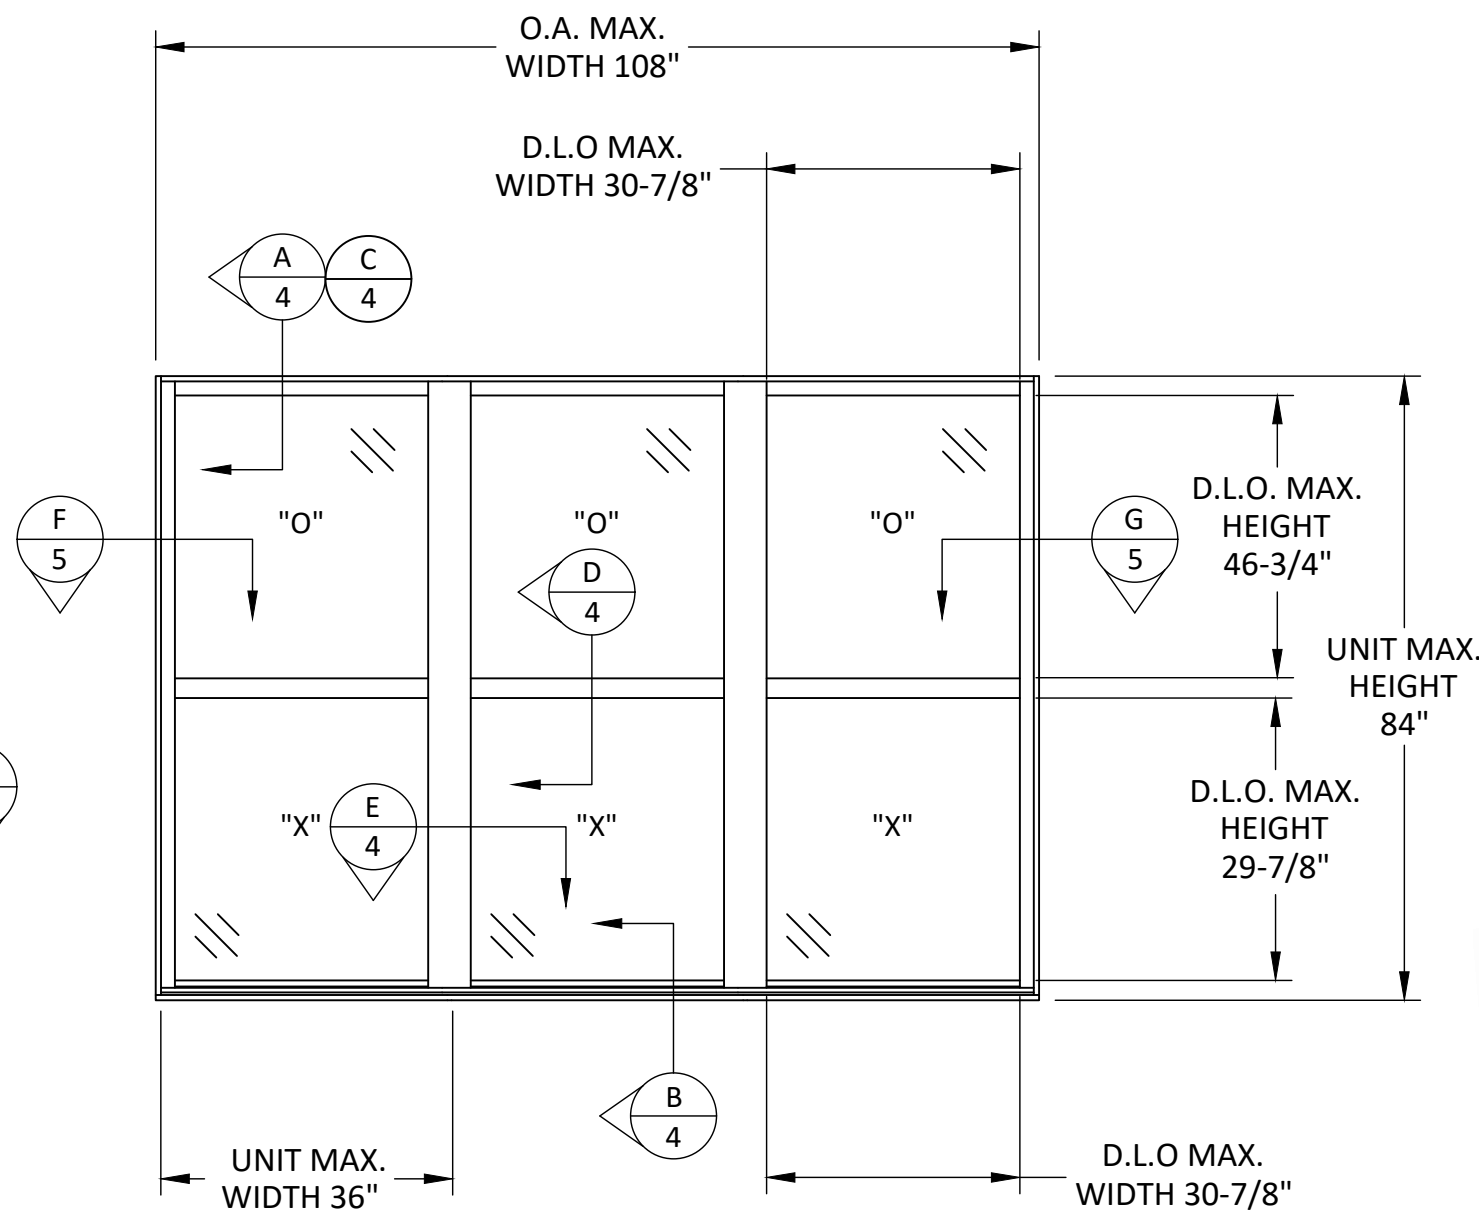

TYPICAL ELEVATION

CONTINUOUS HEAD & SILL TRIPLE SINGLE HUNG

TITLE: 130 Single Hung CHS Muller Windows ANCHOR LAYOUTS - THROUGH FRAME	DATE	08.18.25		
	BY	LMH		
	REVISION DESCRIPTION	CURRENT FBC & EC24-100		
	NO.	A		
DATE:	DWN BY:	CHK BY:	SCALE:	
05.05.21	LMH	.	NTS	




HERMES F. NORERO
 FLORIDA P. E. NO. 73778
 1900 NE MIAMI CT. SUITE 2-15
 MIAMI, FL 33132
 FBPE CERT. OF AUTHORIZATION NO. 29578

BD
 BUILDING DROPS
 PH: (954) 399-8478 FX: (954) 744-4738

FL #: 20100


DWG #: ATR150

SHEET: 3 OF 5

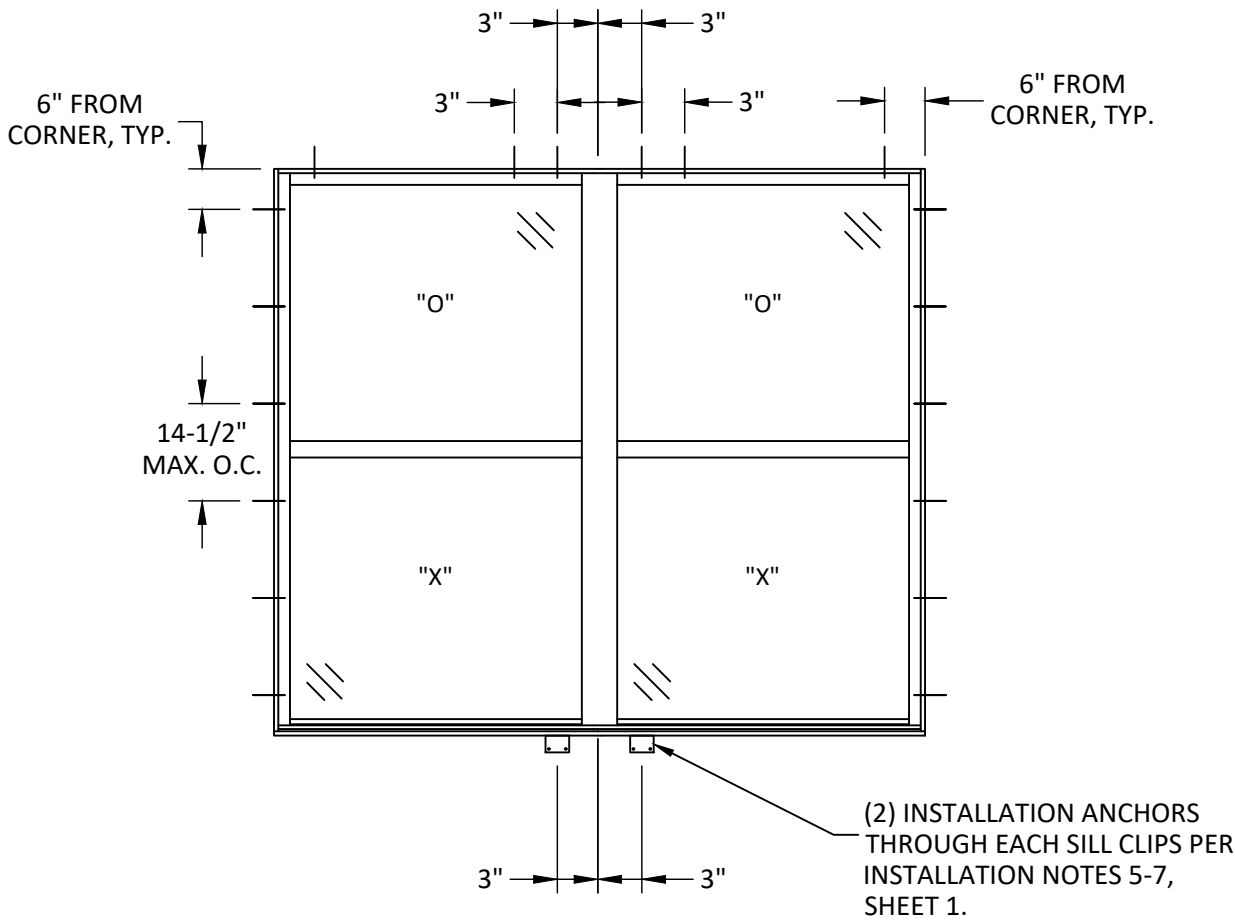


ANCHOR LAYOUT

CONTINUOUS HEAD & SILL
 TWIN SINGLE HUNG THROUGH FRAME

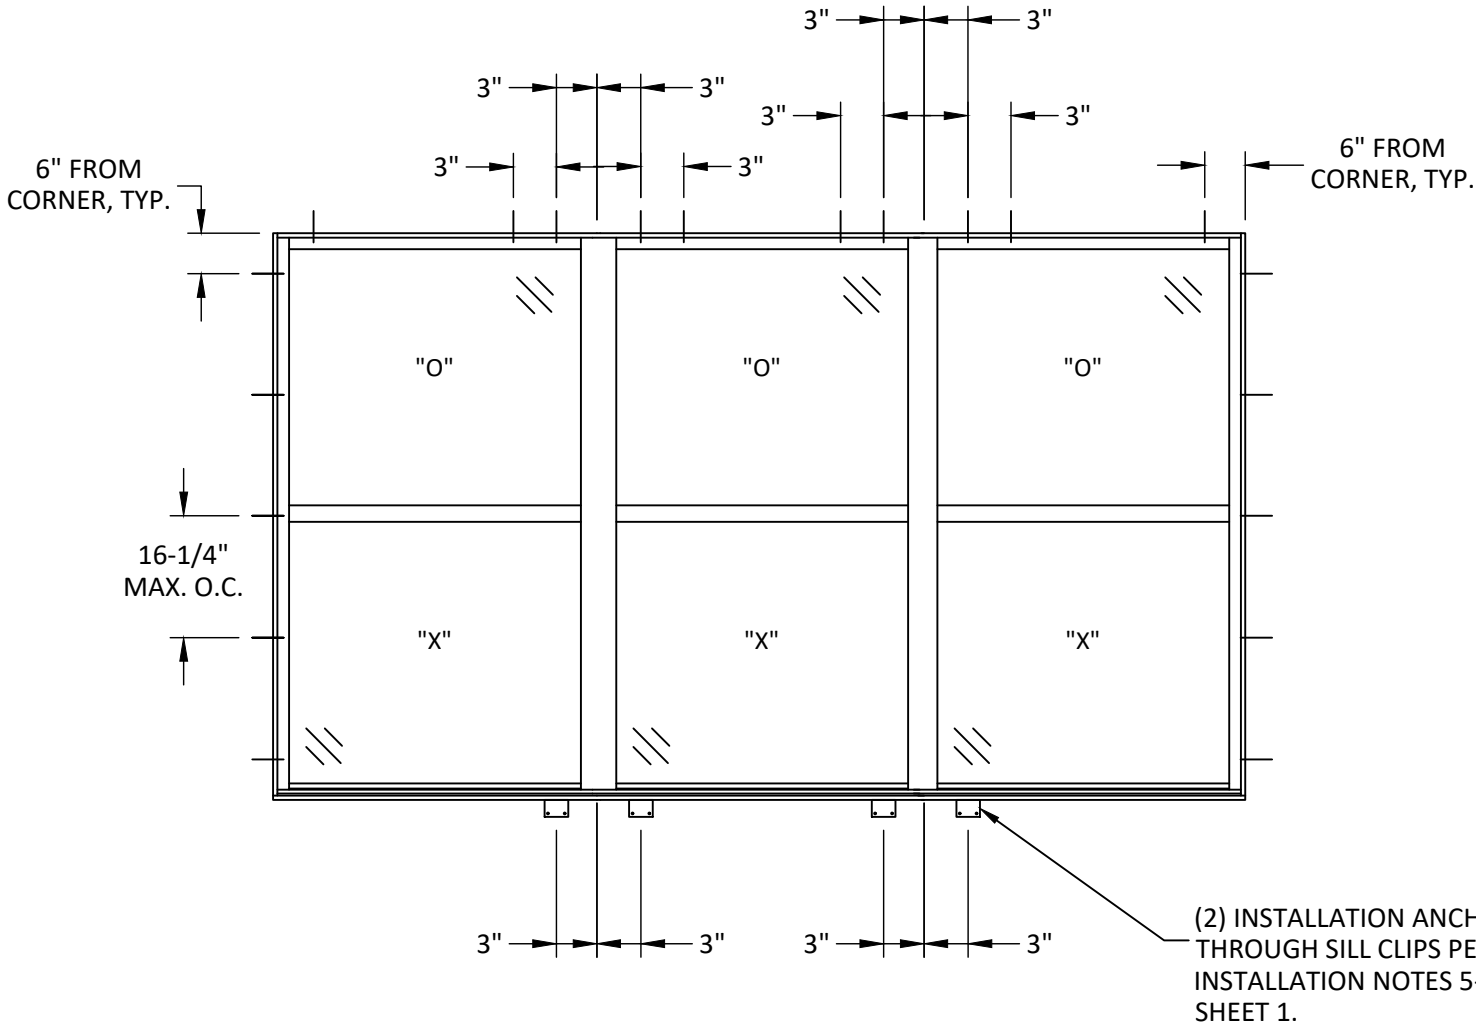


ANCHOR LAYOUT


CONTINUOUS HEAD & SILL
 TRIPLE SINGLE HUNG THROUGH FRAME

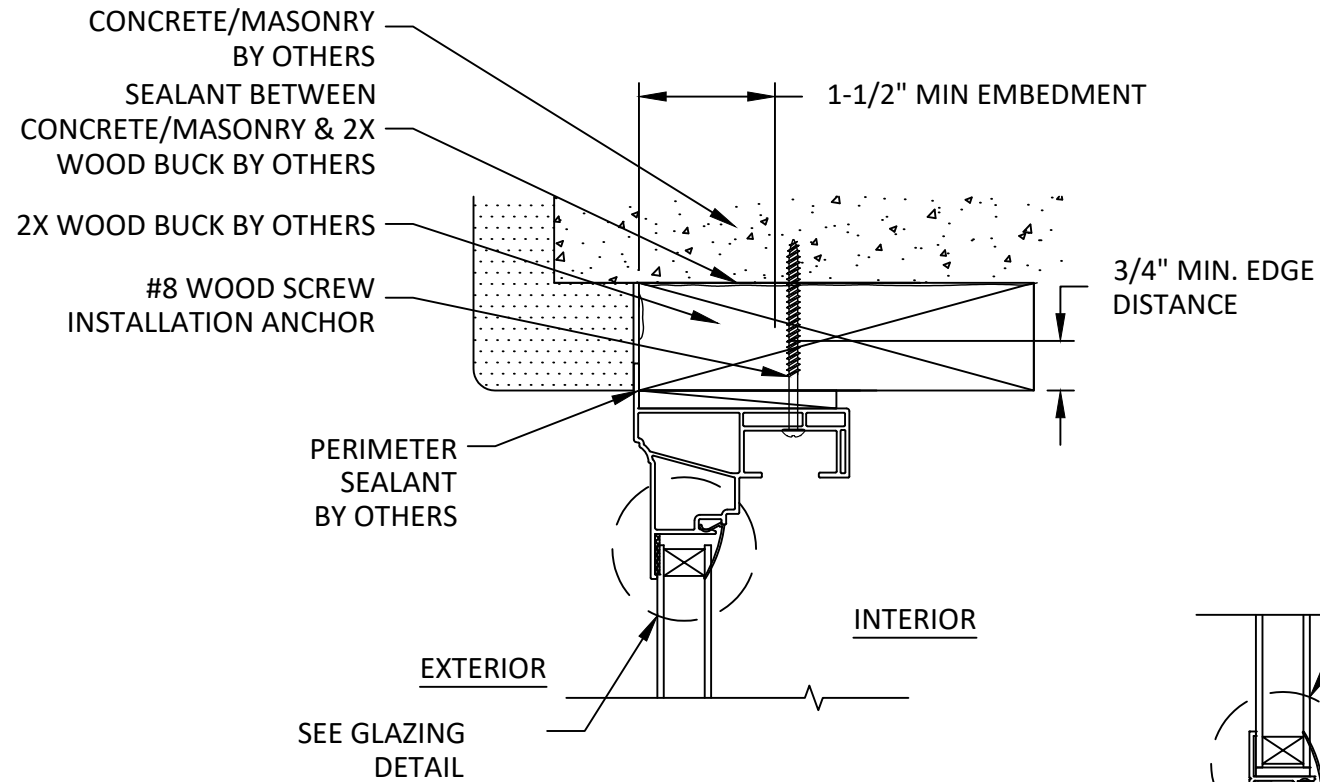


A
4 **VERTICAL SECTION**
SINGLE HUNG HEAD - 2X WOOD BUCK

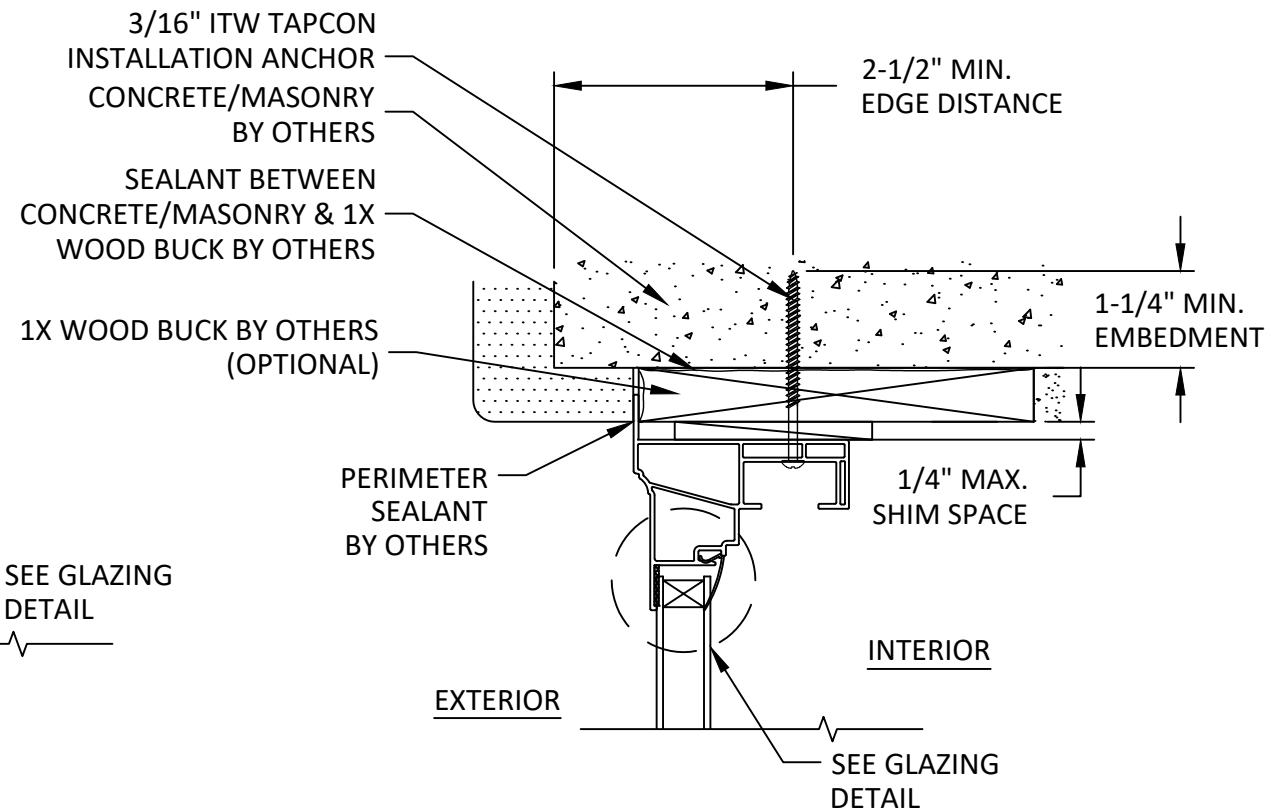


C
4 **VERTICAL SECTION**
SINGLE HUNG HEAD - 1X/CONC./MASONRY

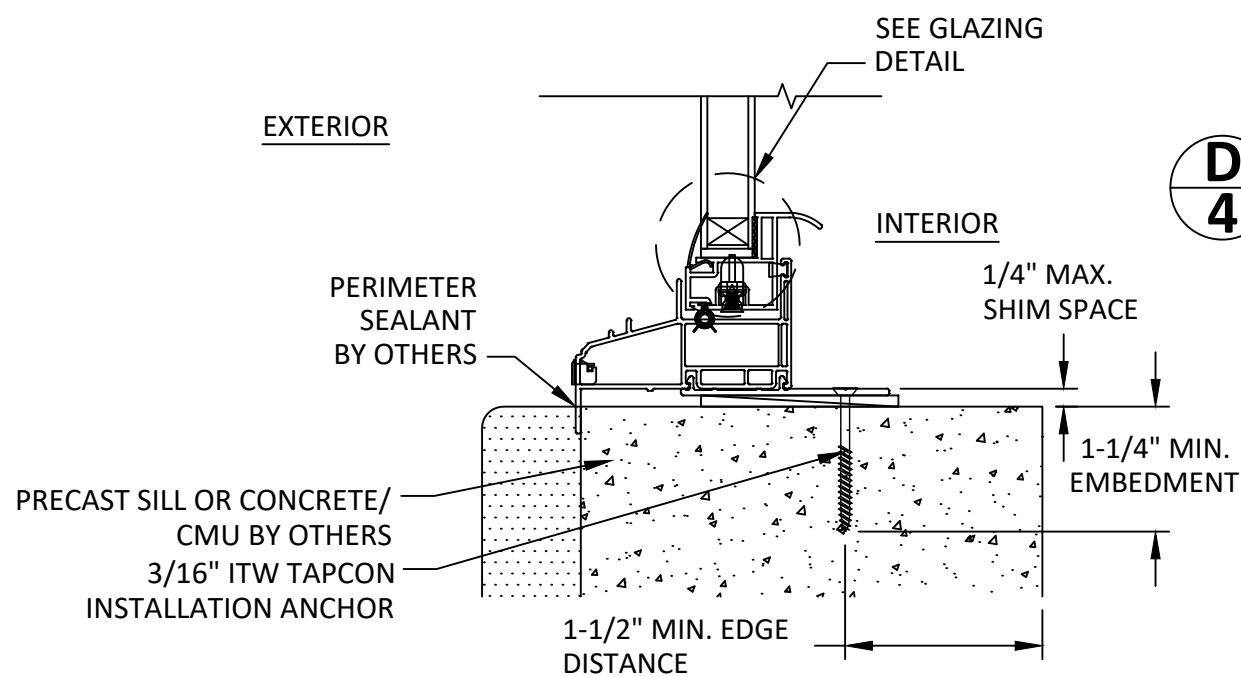

B
4 **VERTICAL SECTION**
SILL WITH CLIP - CONCRETE/MASONRY

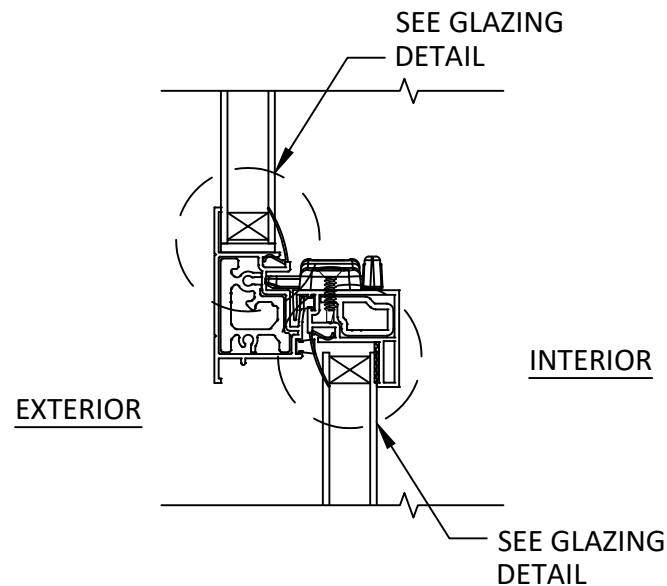

D
4 **VERTICAL SECTION**
MEETING RAIL

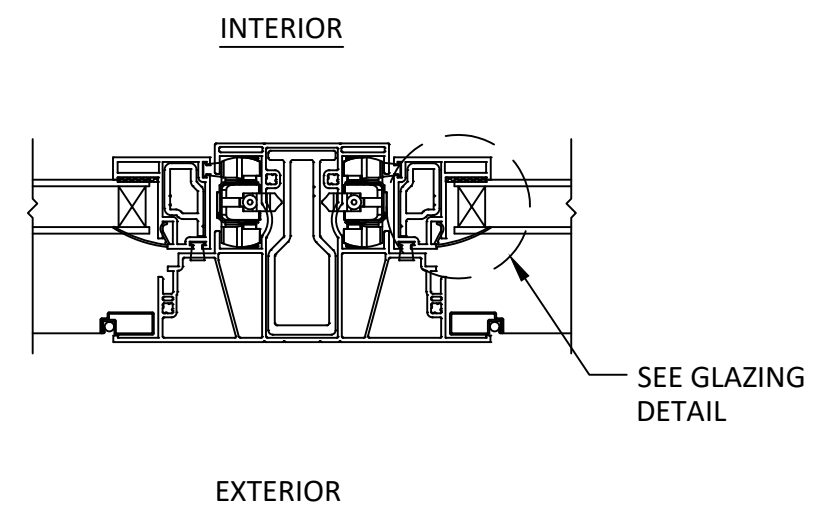

E
4 **HORIZONTAL SECTION**
CONTINUOUS FRAME MULL BAR


TITLE: 130 Single Hung CHS Muller Windows VERTICAL SECTIONS	DATE	08.18.25		
	BY	LMH		
	REVISION DESCRIPTION	CURRENT FBC & EC24-100		
NO.	A			
DATE:	05.05.21	DWN BY:	LMH	CHK BY:
				SCALE:
				NTS




HERMES F. NORERO
FLORIDA P. E. NO. 73778
1900 NE MIAMI CT. SUITE 2-15
MIAMI, FL 33132
FBPE CERT. OF AUTHORIZATION NO. 29578

BD
BUILDING DROPS
PH: (954) 399-8478 FX: (954) 744-4738


FL #:	20100
DWG #:	ATR150
SHEET:	4 OF 5

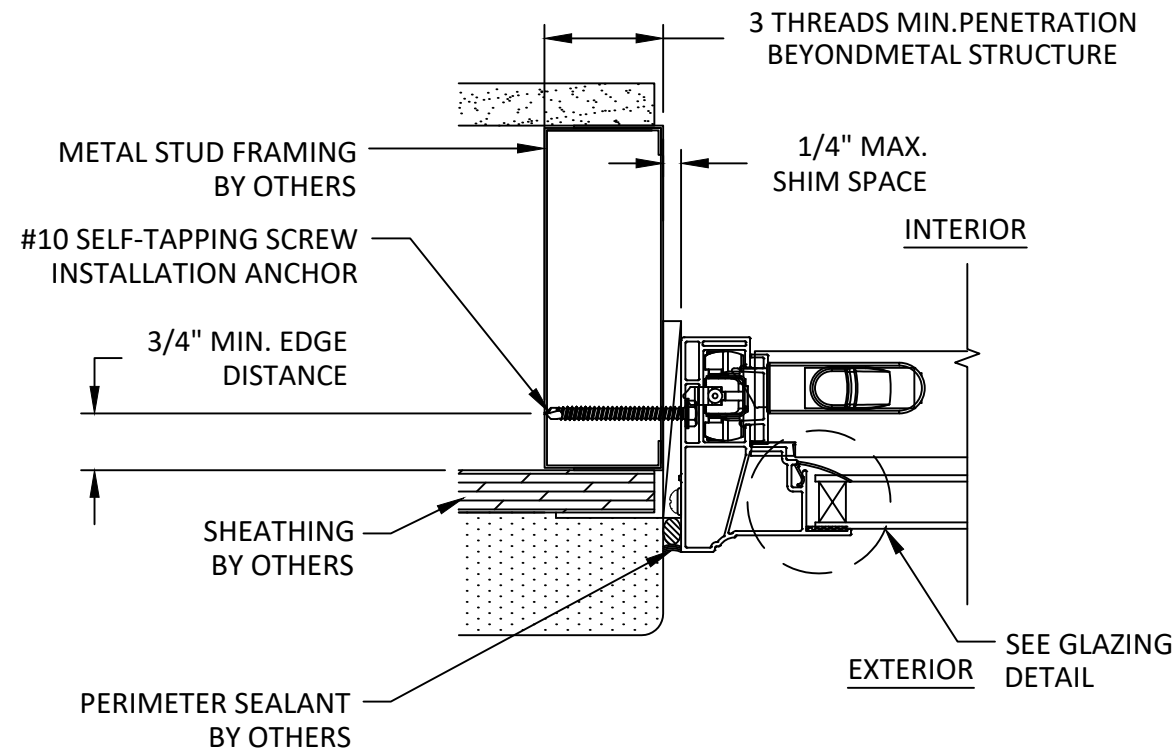


F5 **HORIZONTAL SECTION**
SINGLE HUNG JAMB - METAL STUD FRAME

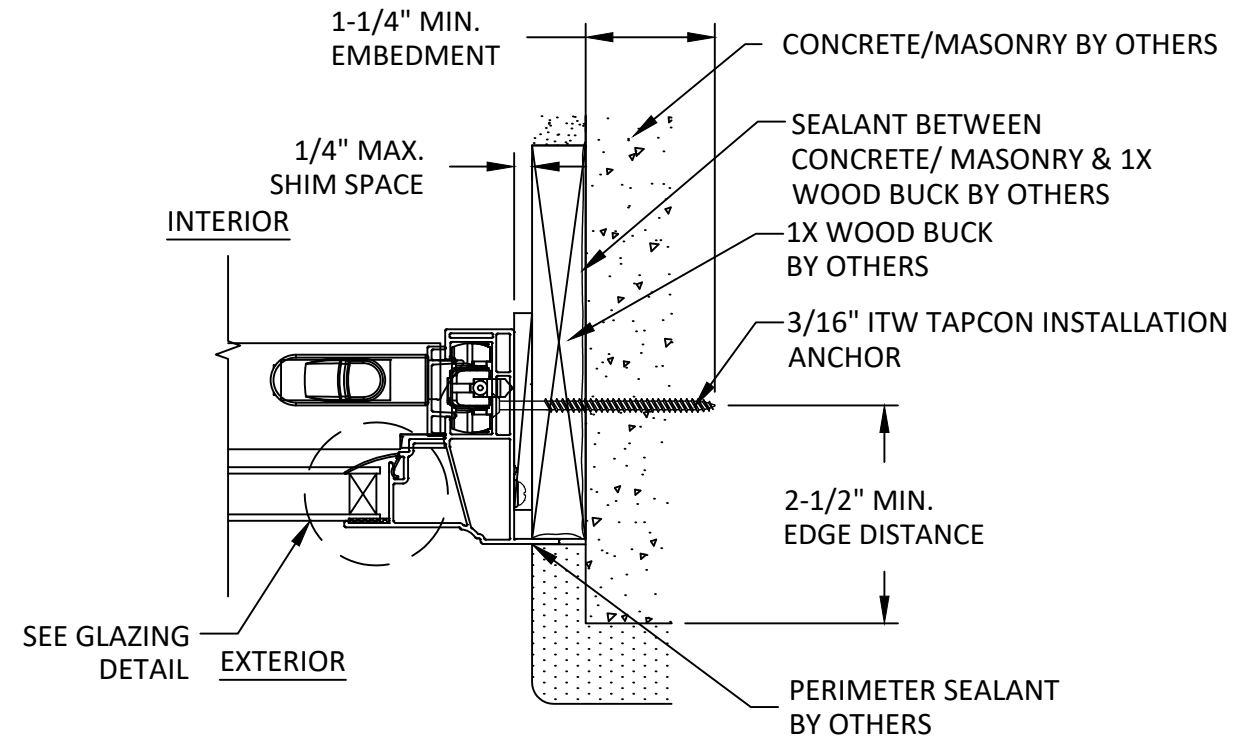

G5 **HORIZONTAL SECTION**
SINGLE HUNG JAMB - 1X WOOD/CONC./MASONRY

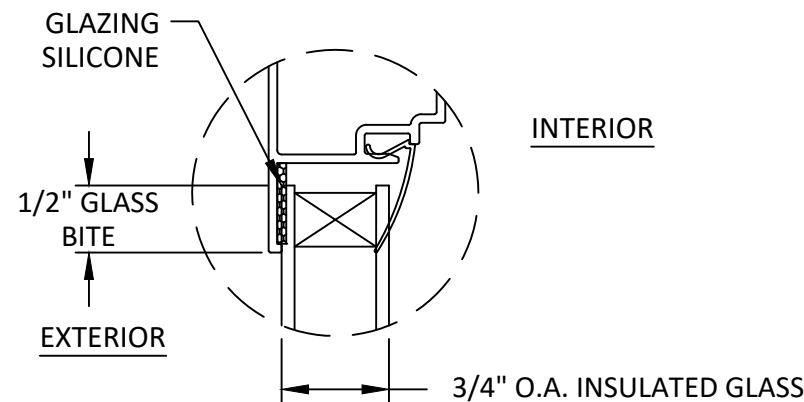

GLAZING DETAIL

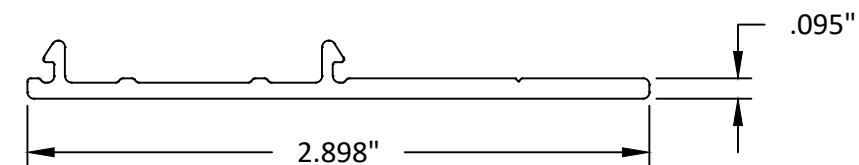

SILL CLIP

NOTE:
GLASS TYPE & THICKNESS SHALL MEET THE REQUIREMENTS OF ASTM E 1300
GLASS CHARTS AND SAFETY GLAZING REQUIREMENTS OF FBC CHAPTER 24

TITLE: 130 Single Hung CHS Muller Windows HORIZONTAL SECTIONS	DATE	08.18.25		
	BY	LMH		
	REVISION DESCRIPTION	CURRENT FBC & EC24-100		
	NO.	A		
DATE:	DWN BY:	CHK BY:	SCALE:	NTS
05.05.21	LMH			



HERMES F. NORERO

FLORIDA P. E. NO. 73778

1900 NE MIAMI CT. SUITE 2-15

MIAMI, FL 33132

FBPE CERT. OF AUTHORIZATION NO. 29578

BD BUILDING DROPS, INC.
1900 NE MIAMI CT. SUITE 2-15
MIAMI, FL 33132
PH: (954) 399-8478 FX: (954) 744-4738

FL #: **20100**

DWG #: **ATR150**

SHEET: **5 OF 5**