




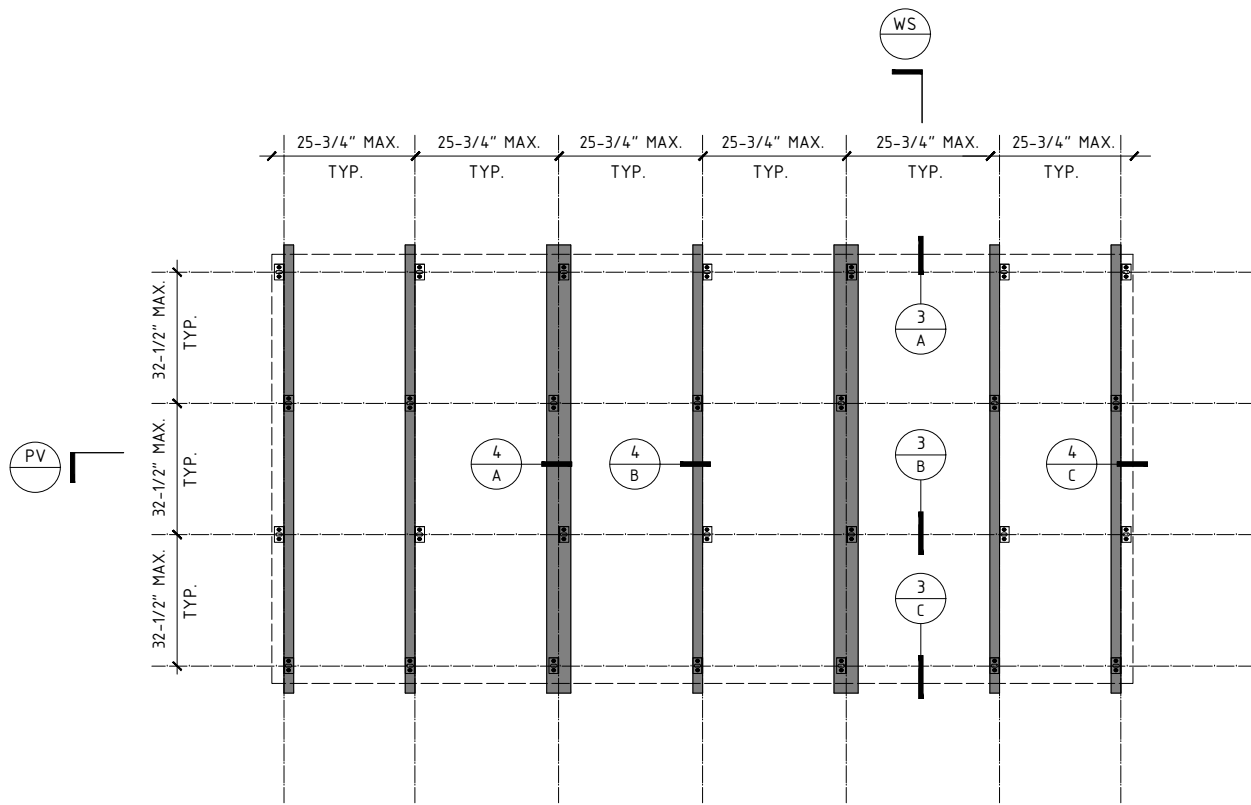


SUBSTRUCTURE LAYOUT

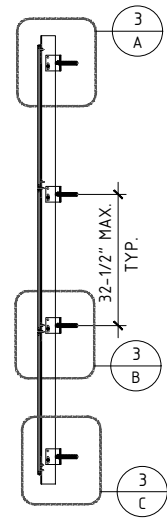

WALL
SECTION

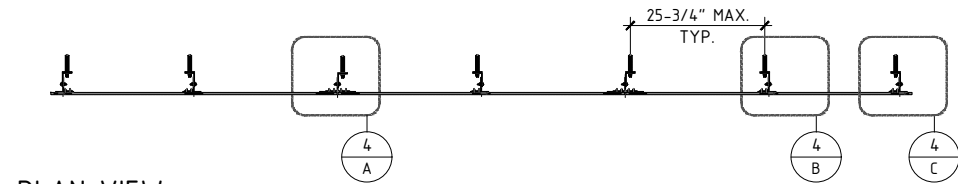

PLAN VIEW

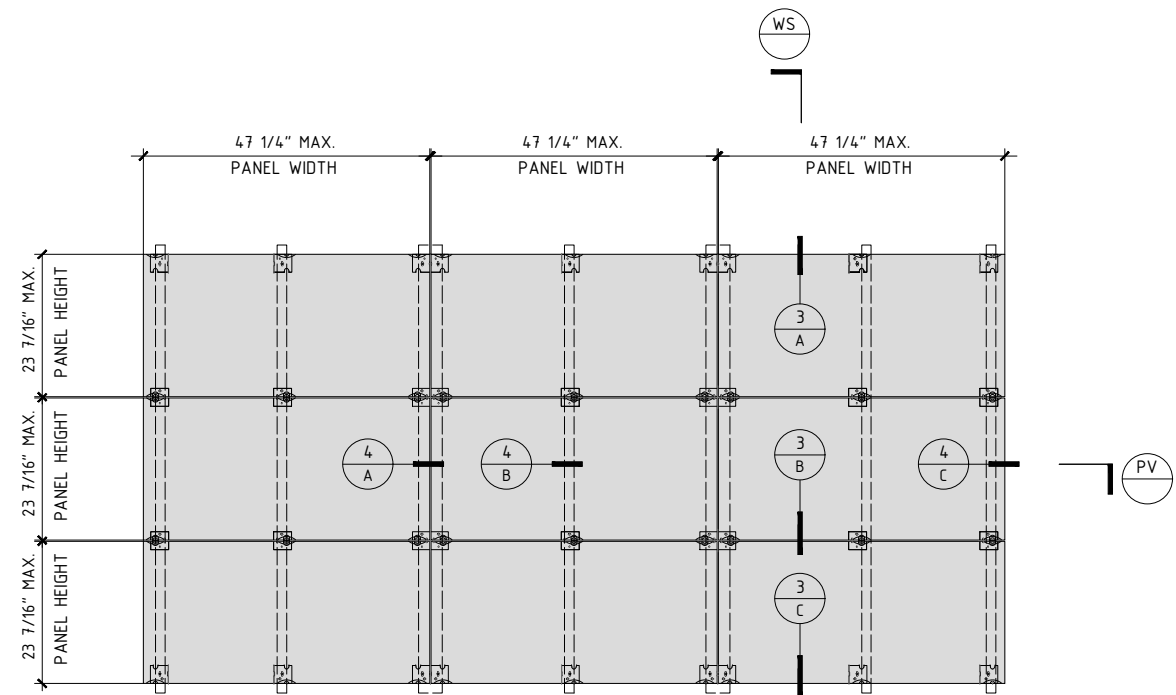

PANEL LAYOUT

TYPICAL ELEVATION

INSTALLATIONS AT MASONRY/CONC STRUCTURES
SEE SHEETS 3 AND 4 FOR INSTALLATION DETAILS

PORCELAIN PANEL, BY PORCELANOSA GRUPO
RAINSCREEN VENTILATED FACADE SYSTEM

PORCELAIN PANELS ANCHORED TO SHEAR WALLS AS
EXTERIOR CLADDING.

APPROVAL APPLIES TO MULTIPLE UNIT INSTALLATIONS

MAX. DESIGN LOAD = + 62 PSF
- 62 PSF

MIN. PANEL THICKNESS = 7/16 IN.
MAX. PANEL SIZE= 23-7/16" HIGH X 47-1/4" WIDE

THIS PRODUCT HAS BEEN DESIGNED AND TESTED TO COMPLY WITH THE
REQUIREMENTS OF THE 2023 (8TH EDITION) FLORIDA BUILDING CODE INCLUDING HIGH
VELOCITY HURRICANE ZONE (HVHZ).


ANCHORS SHALL BE AS LISTED, SPACED AS SHOWN ON DETAILS, ANCHORS
EMBEDMENT TO BASE MATERIAL SHALL BE BEYOND WALL DRESSING OR STUCCO.

ANCHORING OR LOADING CONDITIONS NOT SHOWN IN THESE DETAILS ARE NOT PART
OF THIS APPROVAL.

MATERIALS INCLUDING BUT NOT LIMITED TO STEEL/METAL SCREWS, THAT COME INTO
CONTACT WITH OTHER DISSIMILAR MATERIALS SHALL MEET THE REQUIREMENTS OF
THE 2023 FLORIDA BUILDING CODE.

THIS PRODUCT APPROVAL IS GENERIC AND DOES NOT PROVIDE INFORMATION FOR A
SITE SPECIFIC PROJECT, i.e. LIFE SAFETY OF THIS PRODUCT, ADEQUACY OF
STRUCTURE RECEIVING THIS PRODUCT AND SEALING AROUND OPENING FOR WATER
INFILTRATION RESISTANCE ETC. CONDITIONS NOT SHOWN IN THIS DRAWING ARE TO
BE ANALYZED SEPARATELY, AND TO BE REVIEWED BY BUILDING OFFICIAL.

- A- THIS PRODUCT EVALUATION DOCUMENT (P.E.D.) PREPARED BY THIS ENGINEER IS
GENERIC AND DOES NOT PROVIDE INFORMATION FOR A SITE SPECIFIC PROJECT; i.e.
WHERE THE SITE CONDITIONS DEVIATE FROM THE P.E.D.
- B- CONTRACTOR TO BE RESPONSIBLE FOR THE SELECTION, PURCHASE AND INSTALLATION
OF THIS PRODUCT BASED ON THIS PRODUCT EVALUATION PROVIDED HE/SHE DOES NOT
DEVIATE FROM THE CONDITIONS DETAILED ON THIS DOCUMENT.
- C- THIS PRODUCT EVALUATION DOCUMENT WILL BE CONSIDERED INVALID IF ALTERED BY
ANY MEANS.
- D- SITE SPECIFIC PROJECTS SHALL BE PREPARED BY A FLORIDA REGISTERED ENGINEER OR
ARCHITECT WHICH WILL BECOME THE ENGINEER OF RECORD (E.O.R.) FOR THE PROJECT
AND WHO WILL BE RESPONSIBLE FOR THE PROPER USE OF THE P.E.D. ENGINEER OF
RECORD, ACTING AS A DELEGATED ENGINEER TO THE P.E.D. ENGINEER SHALL SUBMIT
TO THIS LATTER THE SITE SPECIFIC DRAWINGS FOR REVIEW.
- E- THIS P.E.D. SHALL BEAR THE DATE AND ORIGINAL SEAL AND SIGNATURE OF THE
PROFESSIONAL ENGINEER OF RECORD THAT PREPARED IT.

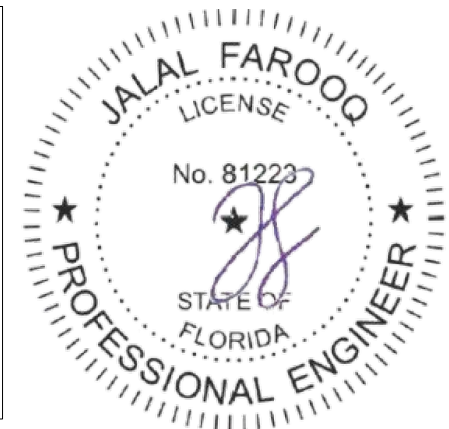

Sealed: 10/23/2023

afc

AL-FAROOQ CORPORATION
ENGINEERS & PRODUCT DEVELOPMENT
9360 SUNSET DRIVE, SUITE 220
MIAMI, FLORIDA 33173 (C.A.N. 3538)
TEL. (305) 264-8100 FAX. (305) 262-6978


RAINSCREEN VENTILATED FACADE SYSTEM (SMI)

PORCELANOSA
8700 N.W. 13th Terrace
Miami, FL 33172
TEL. (305) 715-7153 FAX. (305) 715-9635


revisions:	no	date	by	description
	A	210609		UPDATED TO 2020 FBC
	B	231023		UPDATED TO 2023 FBC
date:	03-28-16			
scale:	3/8"=1'-0"			
dr. by:	JCS			
chk. by:				

drawing no.
16-03


sheet 1 of 7

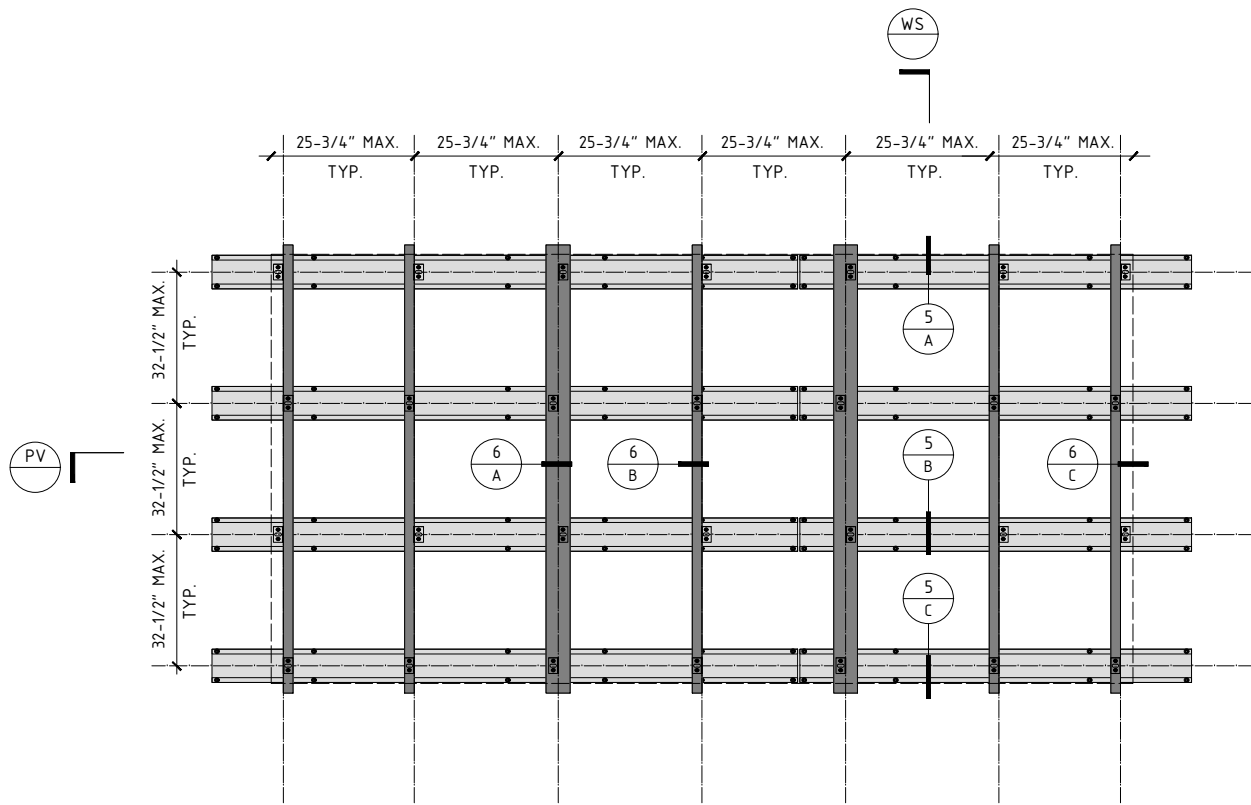


SUBSTRUCTURE LAYOUT

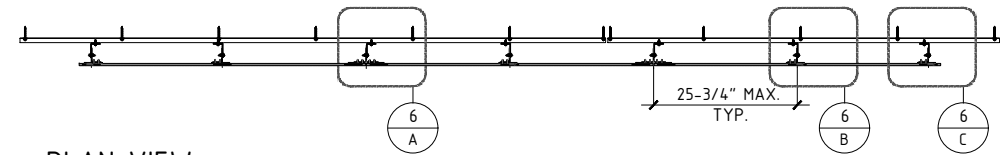

PLAN VIEW

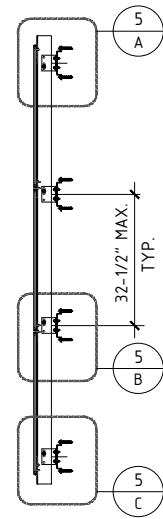

WALL
SECTION

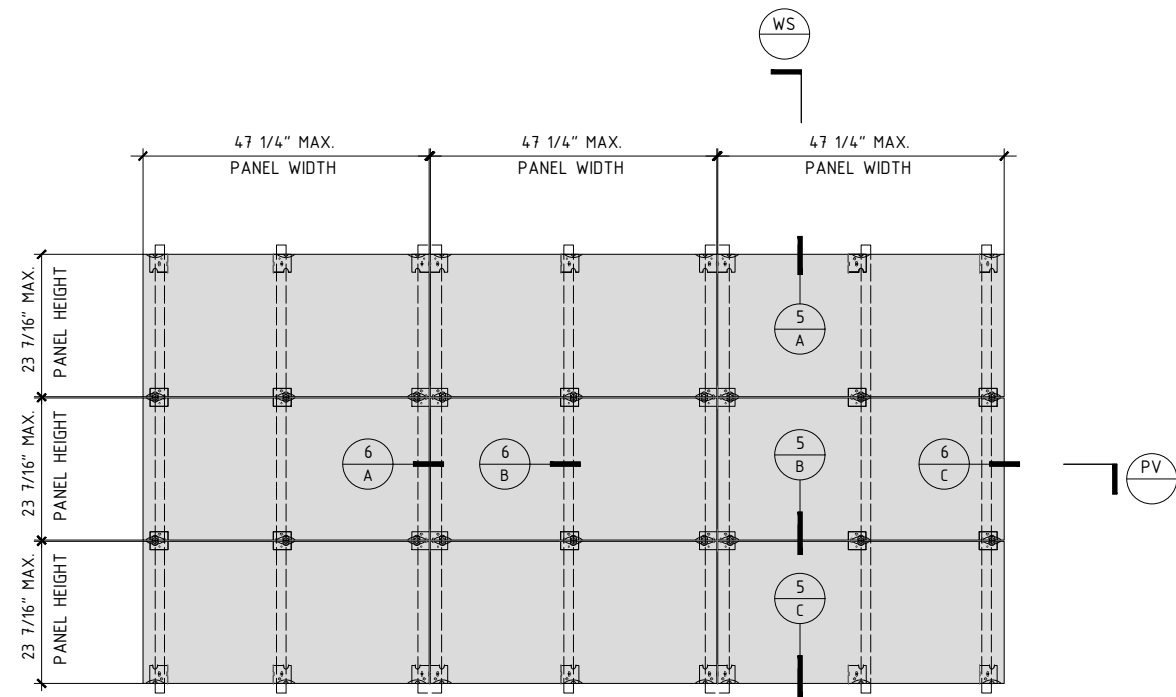

PANEL LAYOUT

TYPICAL ELEVATION

INSTALLATIONS AT STEEL STUD FRAMING SYSTEM
SEE SHEETS 5 AND 6 FOR INSTALLATION DETAILS




Sealed: 10/23/2023

AL-FAROOQ CORPORATION
ENGINEERS & PRODUCT DEVELOPMENT
9360 SUNSET DRIVE, SUITE 220
MIAMI, FLORIDA 33173 (C.A.N. 3538)
TEL. (305) 264-8100 FAX. (305) 262-6978


afc
RAINSREEN\16-09PLA

RAINSREEN VENTILATED FACADE SYSTEM (SMI)		PORCELANOSA 8700 N.W. 13th Terrace Miami, FL 33172 TEL. (305) 715-7153 FAX. (305) 715-9635	
revisions:	no.	date	description
	A	2/06/09	UPDATED TO 2020 FBC
date:	03-28-16	scale:	3/8"=1'-0"
dr. by:	JCS	chk. by:	
drawing no.		16-03	
sheet		2 of 7	


INSTALLATIONS AT MASONRY/CONC STRUCTURES

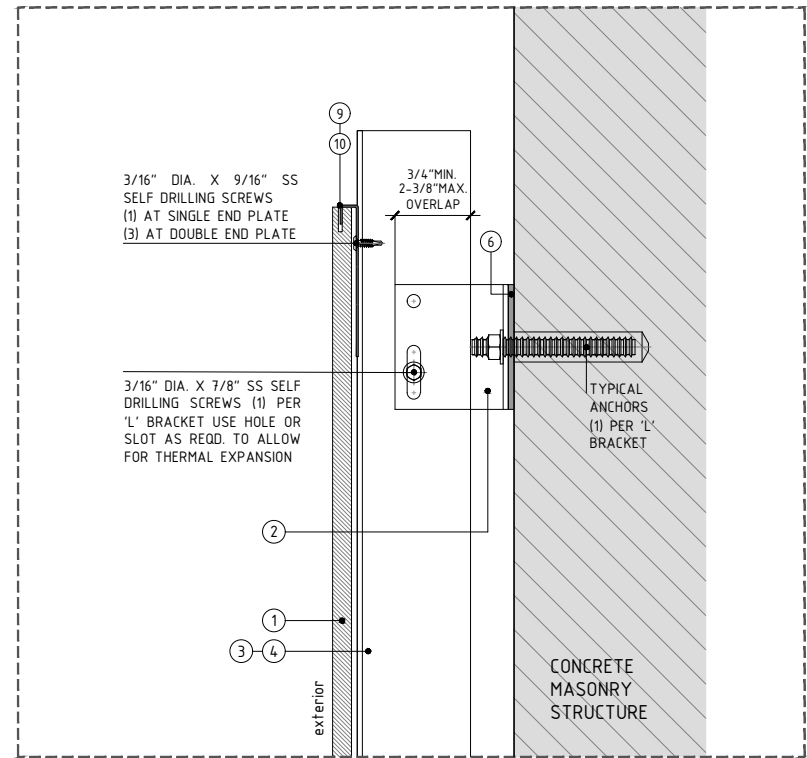

DETAIL A - TYPICAL VERTICAL DETAIL @ TOP ENDING

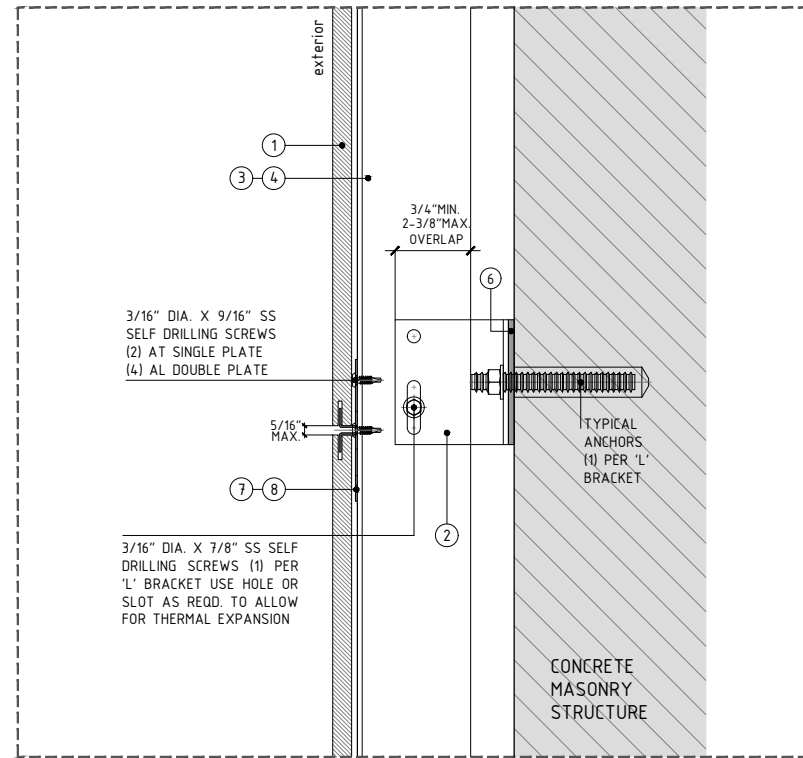

DETAIL B - TYPICAL VERTICAL DETAIL

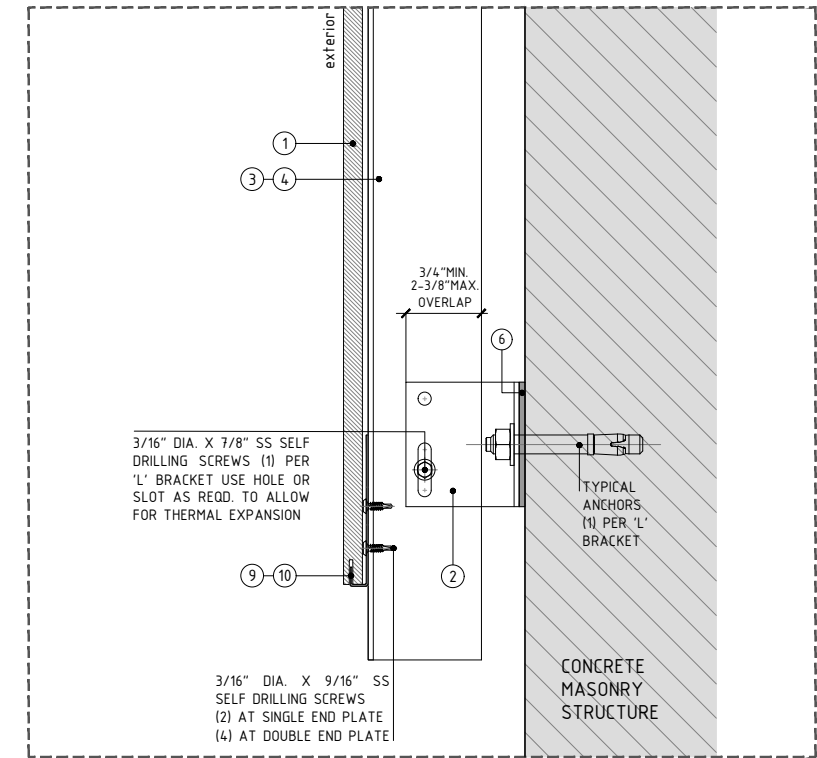

DETAIL C - TYPICAL VERTICAL DETAIL @ BOTTOM ENDING

LEGEND

- | | |
|---|-----------------------------------|
| 1. PORCELAIN PANEL BY PORCELANOSA GRUPO | 6. SINGLE/DOUBLE THERMAL ISOLATOR |
| 2. ALUMINUM SINGLE SUPPORT BRACKET* | 7. CENTRAL FIXING PLATE |
| 3. POWDER COATED (BLACK) ALUMINUM L-PROFILE, 40x60x2.7MM ($1\frac{3}{16}" \times 2\frac{3}{8}" \times \frac{1}{8}"$), 3M (118 $\frac{1}{8}"$) LONG | 8. LATERAL FIXING PLATE |
| 4. POWDER COATED (BLACK) ALUMINUM T-PROFILE, 100x60x2.7MM ($3\frac{13}{16}" \times 2\frac{3}{8}" \times \frac{1}{8}"$), 3M (118 $\frac{1}{8}"$) LONG | 9. START/END FIXING PLATE |
| 5. ALUMINUM OMEGA PROFILE 20x140MM ($\frac{13}{16}" \times 5\frac{1}{2}"$); 3M(118 $\frac{1}{8}"$) LONG | 10. START/END HALF FIXING PLATE |
- * NOTE 1
IF A GREATER SIZE SUPPORT BRACKET IS NEEDED IT HAS TO BE CALCULATED BY THE ENGINEER OF RECORD ON A PROJECT BY PROJECT BASIS

* NOTE 1
IF A GREATER SIZE SUPPORT BRACKET IS
NEEDED IT HAS TO BE CALCULATED BY
THE ENGINEER OF RECORD ON A PROJECT
BY PROJECT BASIS

Sealed: 10/23/2023



TYPICAL ANCHORS:

ANCHOR 'A'
DIRECTLY INTO CONCRETE
1/2" DIA. KWIK BOLT-3 EXPANSION ANCHOR
WITH 2-1/2 MIN. EMBED
3" MIN. EDGE DIST.

ANCHOR 'B'
DIRECTLY INTO CONC. OR MASONRY
HILTI HIT-MM PLUS CHEMICAL ANCHOR
WITH IT SC M16-85 SLEEVE
HIT-V M10X95 THREADED ROD
($F_u = 60,000$ PSI & $F_y = 37,500$ PSI)
SAE J995 GRADE 5 NUT
AND ANSI B18.22.1 TYPE A PLAIN WASHER

CONCRETE $f'_c = 3000$ PSI MIN.
C-90 HOLLOW/FILLED BLOCKS $f'_m = 2000$ PSI MIN.

a f c

AL-FAROOQ CORPORATION
ENGINEERS & PRODUCT DEVELOPMENT
9360 SUNSET DRIVE, SUITE 220
MIAMI, FLORIDA 33173 (C.A.N. 3538)
TEL. (305) 264-8100 FAX. (305) 262-6978

RAINSCREEN\10-037 LA

RAINSCREEN VENTILATED FACADE SYSTEM (SMI)

PORCELANOSA
8700 N.W. 13th Terrace
Miami, FL 33172
TEL. (305) 715-7153

Fax: (505) 112-2033

revisions:		
no	date	by description
A	210609	UPDATED TO 2020 FBC


date:	03-28-16
scale:	3" = 1"
dr. by:	JCS
chk. by:	

drawing no.


16-03

sheet 3 of 7


INSTALLATIONS AT MASONRY/CONC STRUCTURES

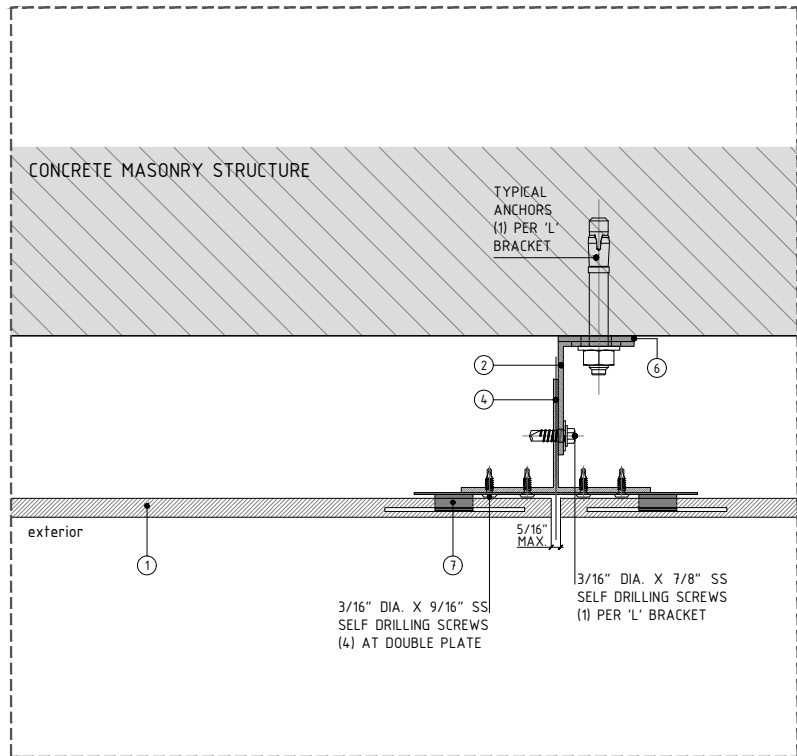

DETAIL A - TYPICAL HORIZONTAL DETAIL

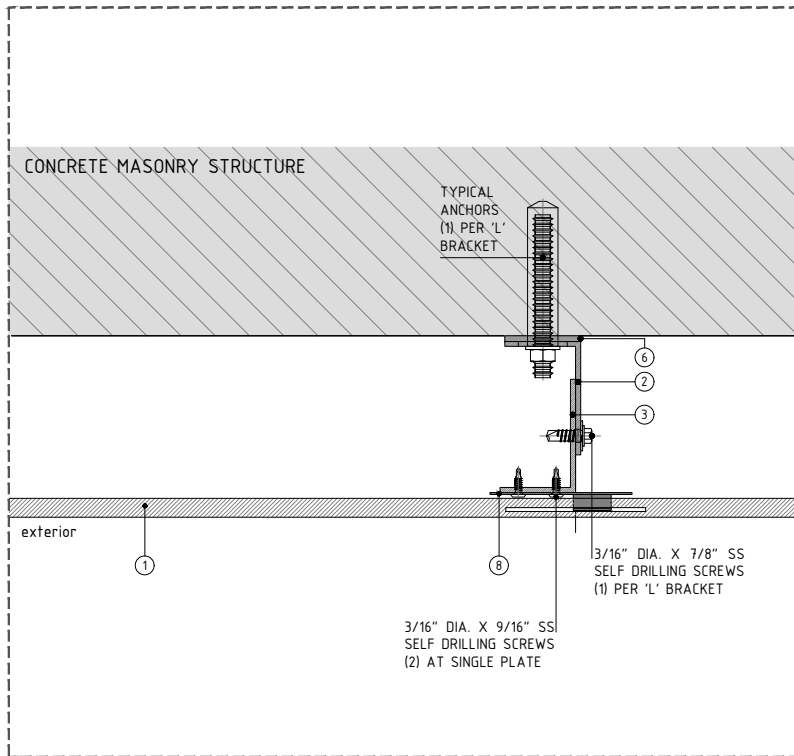

DETAIL B - TYPICAL HORIZONTAL DETAIL

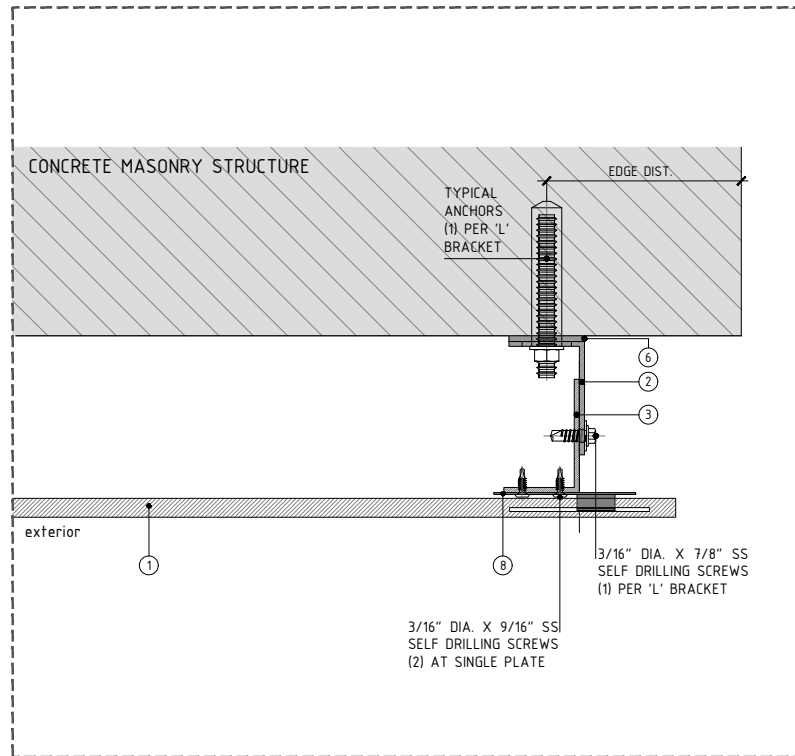

DETAIL C - TYPICAL ENDING HORIZONTAL DETAIL

LEGEND

- | | |
|---|-----------------------------------|
| 1. PORCELAIN PANEL BY PORCELANOSA GRUPO | 6. SINGLE/DOUBLE THERMAL ISOLATOR |
| 2. ALUMINUM SINGLE SUPPORT BRACKET* | 7. CENTRAL FIXING PLATE |
| 3. POWDER COATED (BLACK) ALUMINUM L-PROFILE, 40x60x2.7MM (1 ³ / ₁₆ "x2 ³ / ₈ "x ¹ / ₈ "), 3M (118 ¹ / ₈ ") LONG | 8. LATERAL FIXING PLATE |
| 4. POWDER COATED (BLACK) ALUMINUM T-PROFILE, 100x60x2.7MM (3 ¹⁵ / ₁₆ "x2 ³ / ₈ "x ¹ / ₈ "), 3M (118 ¹ / ₈ ") LONG | 9. START/END FIXING PLATE |
| 5. ALUMINUM OMEGA PROFILE 20x140MM (1 ³ / ₁₆ "x5 ¹ / ₂ "); 3M(118 ¹ / ₈ ") LONG | 10. START/END HALF FIXING PLATE |
- * NOTE 1
IF A GREATER SIZE SUPPORT BRACKET IS NEEDED IT HAS TO BE CALCULATED BY THE ENGINEER OF RECORD ON A PROJECT BY PROJECT BASIS

Sealed: 10/23/2023



TYPICAL ANCHORS:

ANCHOR 'A'
DIRECTLY INTO CONCRETE
1/2" DIA. KWIK BOLT-3 EXPANSION ANCHOR
WITH 2-1/2 MIN. EMBED
3" MIN. EDGE DIST.

ANCHOR 'B'
DIRECTLY INTO CONC. OR MASONRY
HILTI HIT-MM PLUS CHEMICAL ANCHOR
WITH HIT SC M16-85 SLEEVE
HIT-V M10X95 THREADED ROD
(Fu = 60,000 PSI & Fy = 37,500 PSI)
SAE J995 GRADE 5 NUT
AND ANSI B18.22.1 TYPE A PLAIN WASHER

CONCRETE f'c = 3000 PSI MIN.
C-90 HOLLOW/FILLED BLOCKS f'm = 2000 PSI MIN.

afc

AL-FAROOQ CORPORATION
ENGINEERS & PRODUCT DEVELOPMENT
9360 SUNSET DRIVE, SUITE 220
MIAMI, FLORIDA 33173
TEL. (305) 264-8100 FAX. (305) 262-6978
(C.A.N. 3538)

RAINSREEN\16-09PLA

RAINSREEN VENTILATED FACADE SYSTEM (SMI)

PORCELANOSA
8700 N.W. 13th Terrace
Miami, FL 33172
TEL. (305) 715-7153 FAX. (305) 715-9635

revisions:		no	date	by	description
		A	2/06/09		UPDATED TO 2020 FBC


date:	03-28-16
scale:	3" = 1"
dr. by:	JCS
chk. by:	

drawing no.


16-03

sheet 4 of 7


INSTALLATIONS AT STEEL STUD FRAMING SYSTEM

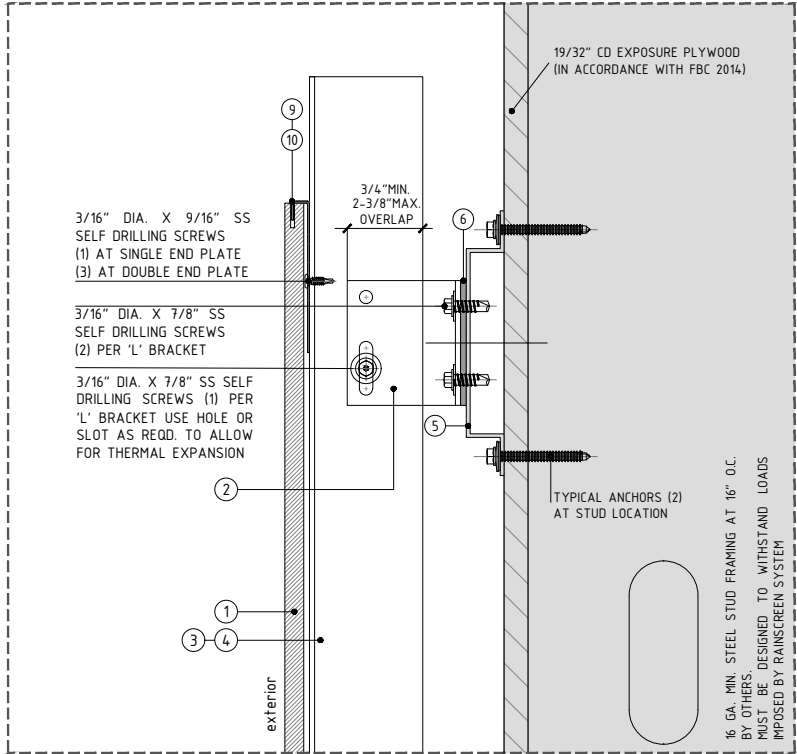

DETAIL A - TYPICAL VERTICAL DETAIL @ TOP ENDING

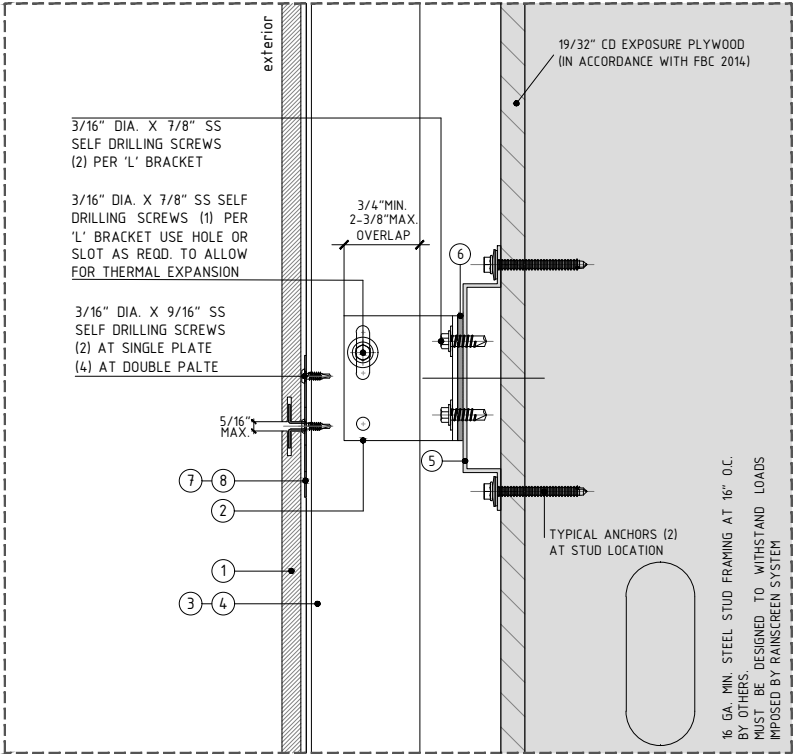

DETAIL B - TYPICAL VERTICAL DETAIL

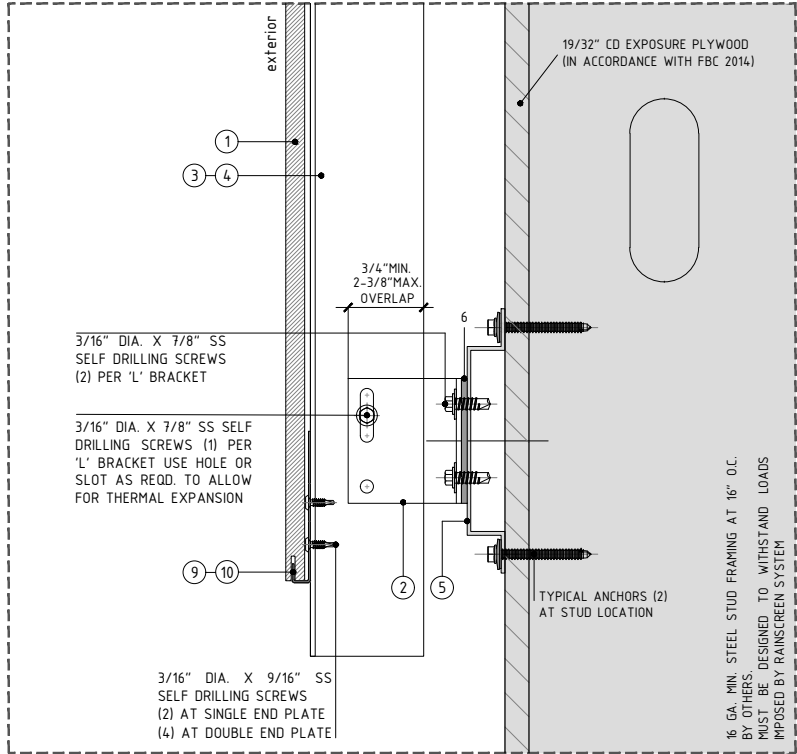

DETAIL C - TYPICAL VERTICAL DETAIL @ BOTTOM ENDING

LEGEND

- | | |
|--|-----------------------------------|
| 1. PORCELAIN PANEL BY PORCELANOSA GRUPO | 6. SINGLE/DOUBLE THERMAL ISOLATOR |
| 2. ALUMINUM SINGLE SUPPORT BRACKET* | 7. CENTRAL FIXING PLATE |
| 3. POWDER COATED (BLACK) ALUMINUM L-PROFILE, 40x60x2.7MM (1 3/16" x 2 3/8" x 1/8"), 3M (118 1/8") LONG | 8. LATERAL FIXING PLATE |
| 4. POWDER COATED (BLACK) ALUMINUM T-PROFILE, 100x60x2.7MM (3 15/16" x 2 3/8" x 1/8"), 3M (118 1/8") LONG | 9. START/END FIXING PLATE |
| 5. ALUMINUM OMEGA PROFILE 20x140MM (1 3/16" x 5 1/2"); 3M (118 1/8") LONG | 10. START/END HALF FIXING PLATE |

* NOTE 1
IF A GREATER SIZE SUPPORT BRACKET IS NEEDED IT HAS TO BE CALCULATED BY THE ENGINEER OF RECORD ON A PROJECT BY PROJECT BASIS

Sealed: 10/23/2023



TYPICAL ANCHORS:

ANCHOR 'C'
INTO METAL STRUCTURES (16 GA. MIN, MTAL STUDS)
3/16" DIA. X 2" WITH WASHER
S-MD53S SS SELF DRILLING SCREW
1/2" MIN. EDGE DIST.

afc

AL-FAROOQ CORPORATION
ENGINEERS & PRODUCT DEVELOPMENT
9360 SUNSET DRIVE, SUITE 220
MIAMI, FLORIDA 33173
TEL. (305) 264-8100 FAX. (305) 262-6978
(C.A.N. 3538)


RAINSREEN\16-09PLA

RAINSREEN VENTILATED FACADE SYSTEM (SMI)


PORCELANOSA
8700 N.W. 13th Terrace
Miami, FL 33172
TEL. (305) 715-7153 FAX. (305) 715-9635

revisions:	no.	date	by	description
	A	2/06/09		UPDATED TO 2020 FBC
date:	03-28-16			
scale:	3" = 1"			
dr. by:	JCS			
chk. by:				
drawing no.				
16-03				
sheet 5 of 7				


INSTALLATIONS AT STEEL STUD FRAMING SYSTEM

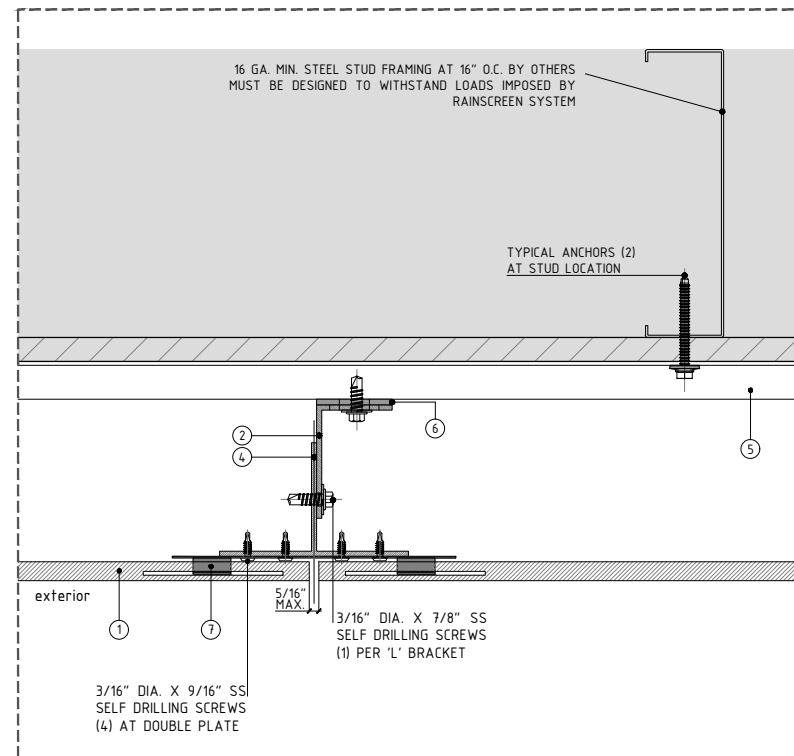

DETAIL A - TYPICAL HORIZONTAL DETAIL

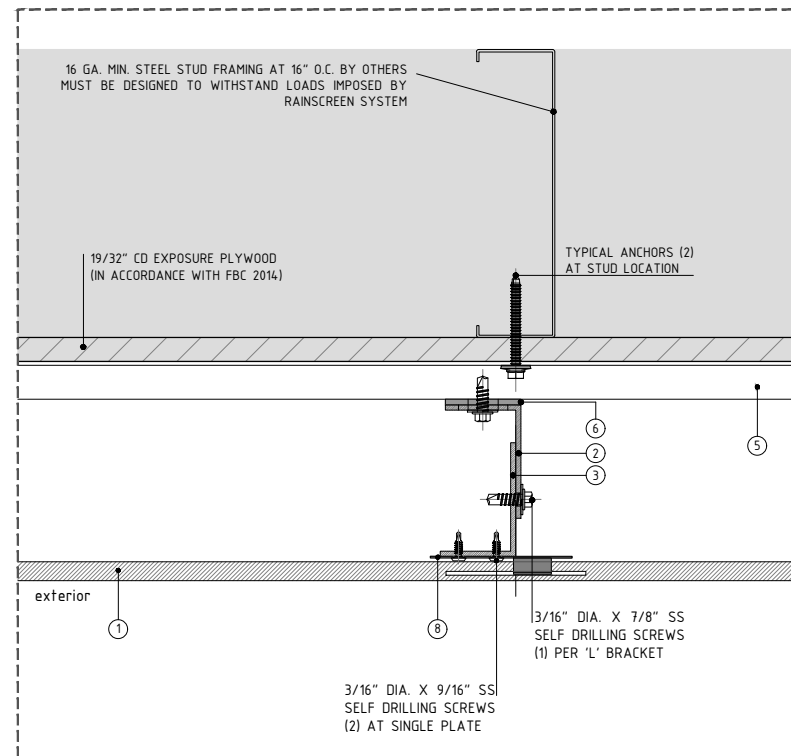

DETAIL B - TYPICAL HORIZONTAL DETAIL

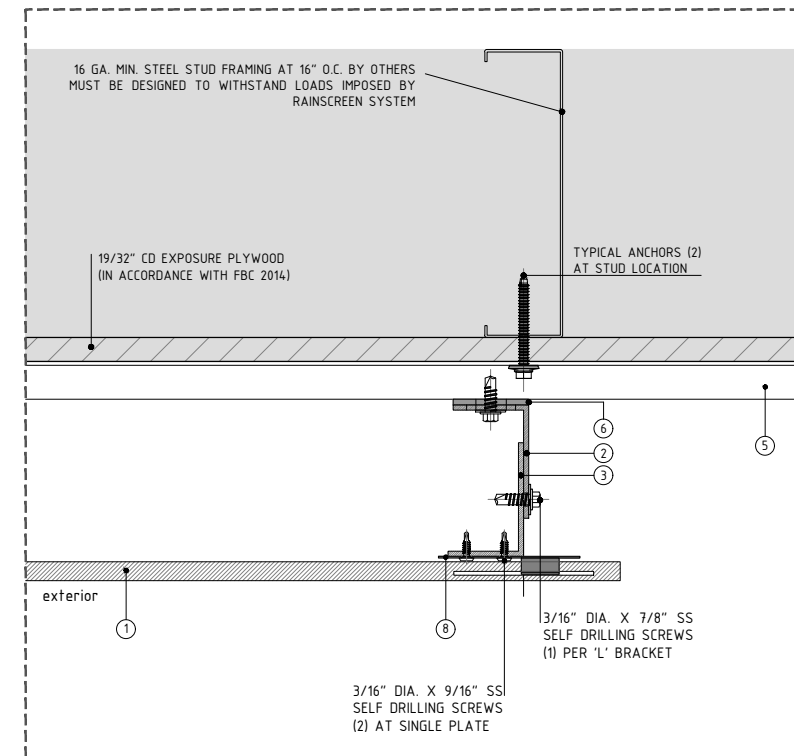

DETAIL C - TYPICAL ENDING HORIZONTAL DETAIL

LEGEND

- | | | | |
|----|--|--|--------------------------------|
| 1. | PORCELAIN PANEL BY PORCELANOSA GRUPO | 6. | SINGLE/DOUBLE THERMAL ISOLATOR |
| 2. | ALUMINUM SINGLE SUPPORT BRACKET* | 7. | CENTRAL FIXING PLATE |
| 3. | POWDER COATED (BLACK) ALUMINUM L-PROFILE, 40x60x2.7MM ($1\frac{9}{16}" \times 2\frac{3}{8}" \times \frac{1}{8}"$), 3M (118 $\frac{1}{8}"$) LONG | 8. | LATERAL FIXING PLATE |
| 4. | POWDER COATED (BLACK) ALUMINUM T-PROFILE, 100x60x2.7MM ($3\frac{15}{16}" \times 2\frac{3}{8}" \times \frac{1}{8}"$), 3M (118 $\frac{1}{8}"$) LONG | 9. | START/END FIXING PLATE |
| 5. | ALUMINUM OMEGA PROFILE 20x140MM ($\frac{13}{16}" \times 5\frac{1}{2}"$); 3M(118 $\frac{1}{8}"$) LONG | 10. | START/END HALF FIXING PLATE |
| | | <p>* NOTE 1
IF A GREATER SIZE SUPPORT BRACKET
NEEDED IT HAS TO BE CALCULATED
THE ENGINEER OF RECORD ON A PROJECT</p> | |

* NOTE 1
IF A GREATER SIZE SUPPORT BRACKET IS
NEEDED IT HAS TO BE CALCULATED BY
THE ENGINEER OF RECORD ON A PROJECT
BY PROJECT BASIS

Sealed: 10/23/2023



TYPICAL ANCHORS:

ANCHOR 'C'
INTO METAL STRUCTURES (16 GA. MIN, MTAL STUDS)
3/16" DIA. X 2" WITH WASHER
S-MD53S SS SELF DRILLING SCREW
1/2" MIN. EDGE DIST.

date: 03-28-16

scale: 3" = 1"

dr. by: JCS

chk. by:

drawing no. 16-03

sheet 6 of 7

revisions:	no	date	by	description
	A	210609		UPDATED TO 2020 FBC

RAINSCREEN VENTILATED FACADE SYSTEM (SMI)

PORCELANOSA
 8700 N.W. 13th Terrace
 Miami , FL 33172
 TEL. (305) 715-7453
 FAX. (305) 715-9635

RAINSCREEN VENTILATED FACADE SYSTEM (SMI)

PORCELANOSA
 8700 N.W. 13th Terrace
 Miami , FL 33172
 TEL. (305) 715-7453
 FAX. (305) 715-9635

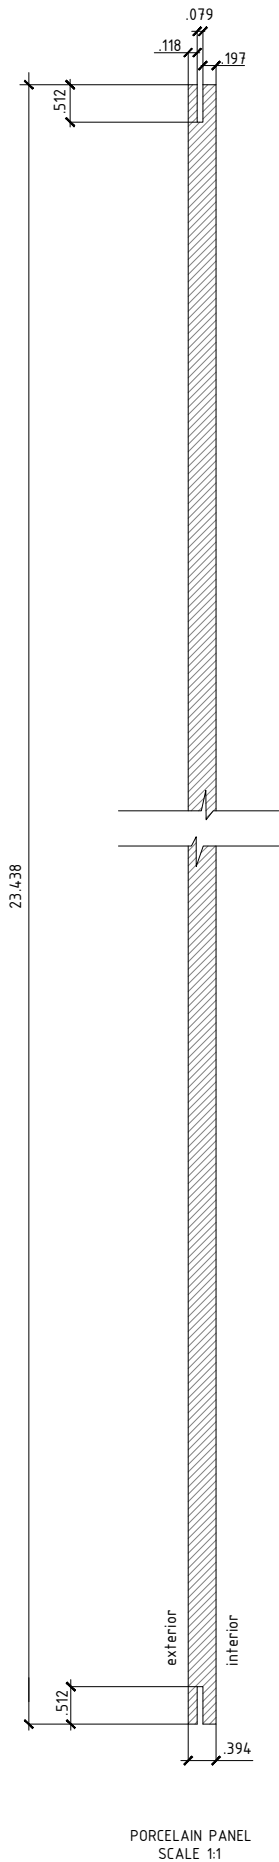


1 PORCELAIN PANEL BY PORCELANOSA GRUPO

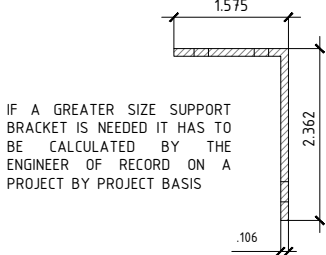


2 SUPPORT BRACKET

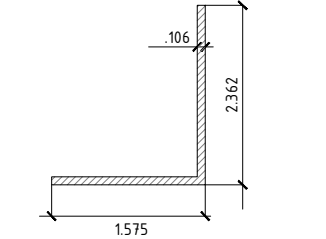


3 L-PROFILE

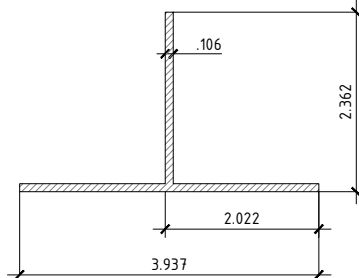


4 T-PROFILE

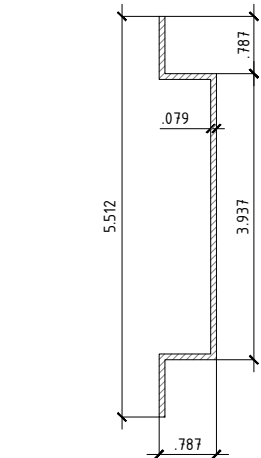


5 OMEGA-PROFILE

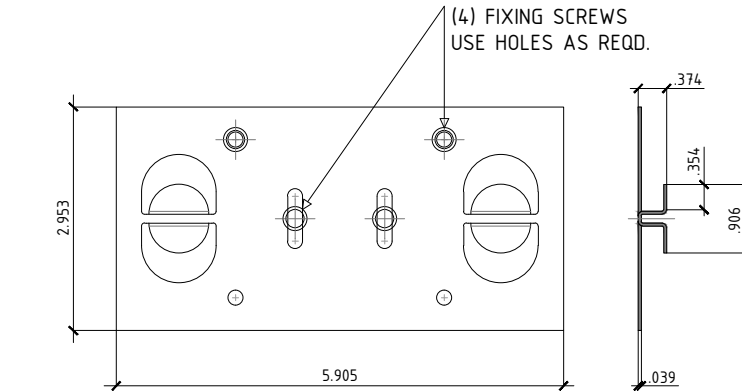


7 CENTRAL FIXING PLATE

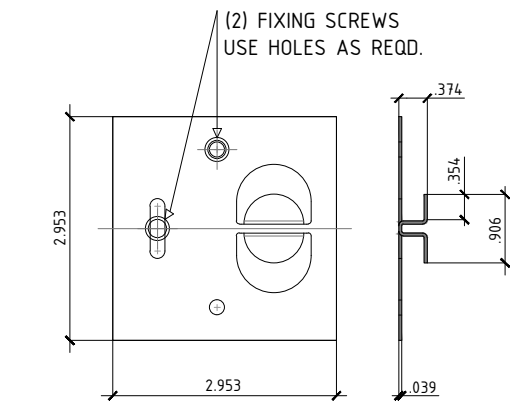

8 LATERAL FIXING PLATE

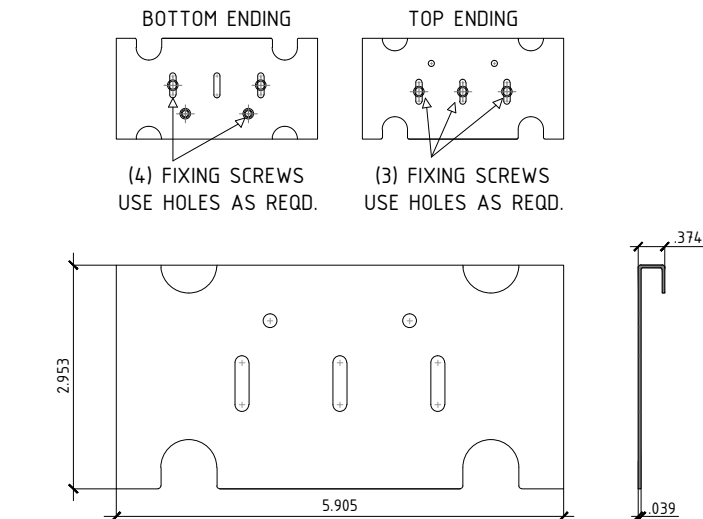


9 CENTRAL FIXING PLATE

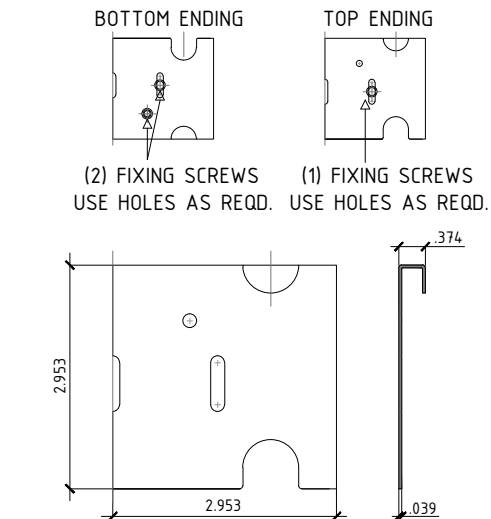

10 LATERAL FIXING PLATE

ITEM NO.	WEIGHT	QUANTITY	DESCRIPTION	MATERIAL	MANF./SUPPLIER/REMARKS
1	5 Lbs/Sq. Ft.	AS REQD.	PORCELAIN PANEL	PORCELAIN	-
2	-	AS REQD.	SUPPORT BRACKET	6005A-T6	-
3	-	AS REQD.	L-PROFILE	6063-T6	-
4	-	AS REQD.	T-PROFILE	6063-T6	-
5	-	AS REQD.	OMEGA PROFILE	6063-T6	-
6	-	AS REQD.	SINGLE/DOUBLE THERMAL ISOLATOR	PLASTIC	-
7	-	AS REQD.	CENTRAL FIXING PLATE	ST. STEEL	-
8	-	AS REQD.	LATERAL FIXING PLATE	ST. STEEL	-
9	-	AS REQD.	START END FIXING PLATE	ST. STEEL	-
10	-	AS REQD.	START/END HALF FIXING PLATE	ST. STEEL	-

Sealed: 10/23/2023

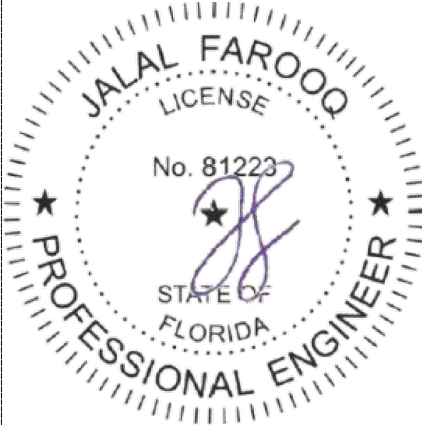

AL-FAROOQ CORPORATION
ENGINEERS & PRODUCT DEVELOPMENT
9360 SUNSET DRIVE, SUITE 220
MIAMI, FLORIDA 33173 (C.A.N. 3538)
TEL. (305) 264-8100 FAX. (305) 262-6978

RAINSCREEN VENTILATED FACADE SYSTEM (SMI)

PORCELANOSA
8700 N.W. 13th Terrace
Miami, FL 33172
TEL. (305) 715-7153 FAX. (305) 715-9635

revisions:	no.	date	by	description
	A	2/10/2020	NTS	UPDATED TO 2020 FBC
			JCS	