
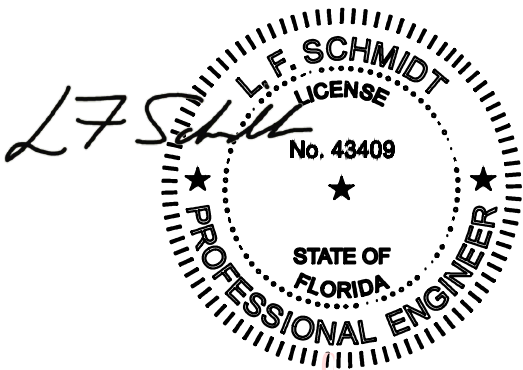


COMPOSITE EDGE
OPAQUE FIBERGLASS SINGLE DOOR
INSWING/OUTSWING
"NON-IMPACT"

GENERAL NOTES

1.
- This product has been evaluated and is in compliance with the 9th Edition (2026) Florida Building Code (FBC) structural requirements excluding the "High Velocity Hurricane Zone" (HVHZ).
2.
- Product anchors shall be as listed and spaced as shown on details. Anchor embedment to base material shall be beyond wall dressing or stucco.
3.
- For 2x stud framing construction, anchoring of these units shall be the same as that shown for 2x buck masonry construction.
4.
- Site conditions that deviate from the details of this drawing require further engineering analysis by a licensed engineer or registered architect.
5.
- Fiber-Classic & Smooth-Star Door panels require the use of "J" part numbers and must be stained or painted within six months of installation.

TABLE OF CONTENTS	
SHEET #	DESCRIPTION
1	Typical Elevations, Design Pressures & General Notes
2	Door Panel Details
3	Elevations
4	Horizontal & Vertical Cross Sections (2X Buck)
5	Horizontal & Vertical Cross Sections (1X Buck)
6	Horizontal & Vertical Cross Sections (Direct to Masonry)
7	Vertical Cross Sections (Thresholds)
8	Buck & Frame Anchoring
9	Hardware Details
10	Components
11	Components & Bill of Materials

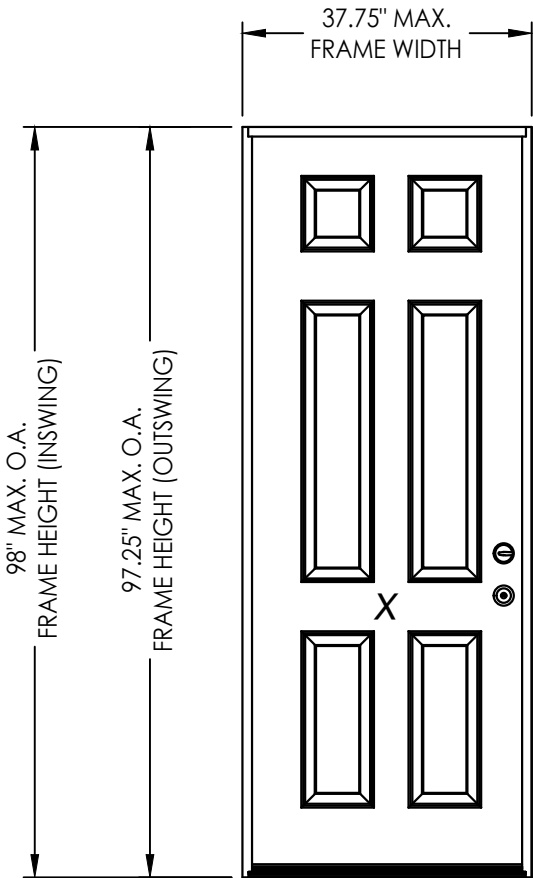

Digitally signed by Lyndon F Schmidt
Date: 2026.08.05 11:45:34 -04'00'

This item has been digitally signed and sealed by L. F. Schmidt, P.E. on the date adjacent to the seal.
Printed copies of this document are not considered signed and sealed and the signature must be verified on any electronic copies.

THIS PRODUCT APPROVAL IS VALID
ONLY FOR THE STATE OF FLORIDA

CONFIGURATION	LOCK HARDWARE CENTERLINE	LOCK HARDWARE	DESIGN PRESSURE (PSF) INSWING		DESIGN PRESSURE (PSF) OUTSWING	
			POSITIVE	NEGATIVE	POSITIVE	NEGATIVE
X	5-1/2"	Latch & Deadbolt	+60.0	-67.0	+60.0	-60.0
X	12"	Latch & Deadbolt	+67.0	-67.0	+67.0	-67.0
X	N/A	Multipoint	+50.0	-50.0	+50.0	-50.0

See Sheet 3 for Hardware Specifications

Documents Prepared By:
Lyndon F. Schmidt
P.E. No. 43409

THERMA-TRU
FIBERGLASS DOOR

PART OR ASSEMBLY:
TYPICAL ELEVATION, DESIGN
PRESSURES & GENERAL NOTES

67/03/26
UPDATE TO 9TH ED. (2026) FBC

57/19/23
UPDATE TO 8TH ED. (2023) FBC

47/21/20
UPDATE TO 7th ED (2020) FBC

NO. DATE


REVISIONS

DATE: 5/26/16
SCALE: N.T.S.
DWG. BY: JK
CHK. BY: LFS
DRAWING NO.: FL-20461.6
SHEET 1 OF 11


RW BUILDING CONSULTANTS, INC.
P.O. Box 230, Valrico, FL 33595
Phone No.: 813.659.9197
FBPE Registry No. 9813

© 2016 R.W. BUILDING CONSULTANTS INC.



Z:\2023 FBC Drawings\Therma-Tru\FL-20461 R10\FL-20461.6-8.dwg

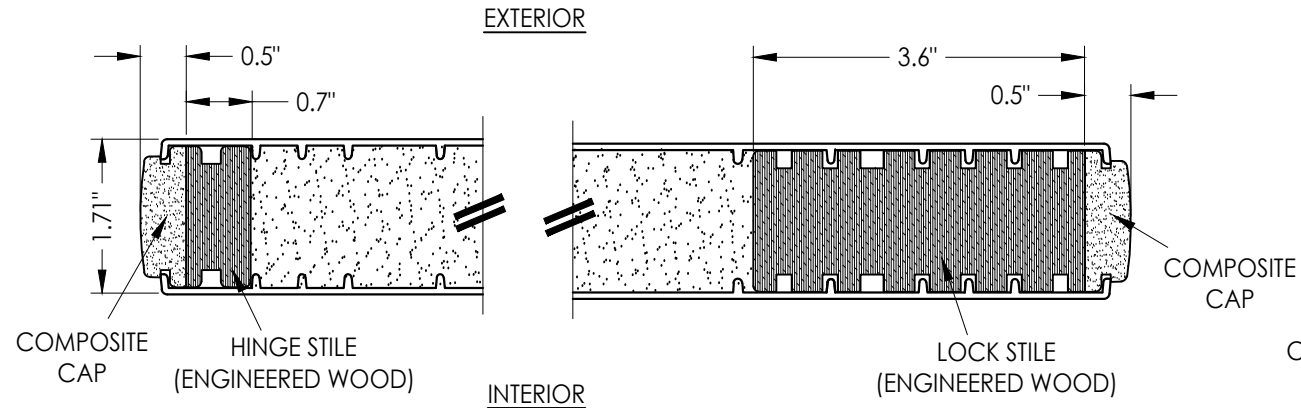

1
2 **HORIZONTAL CROSS SECTION**

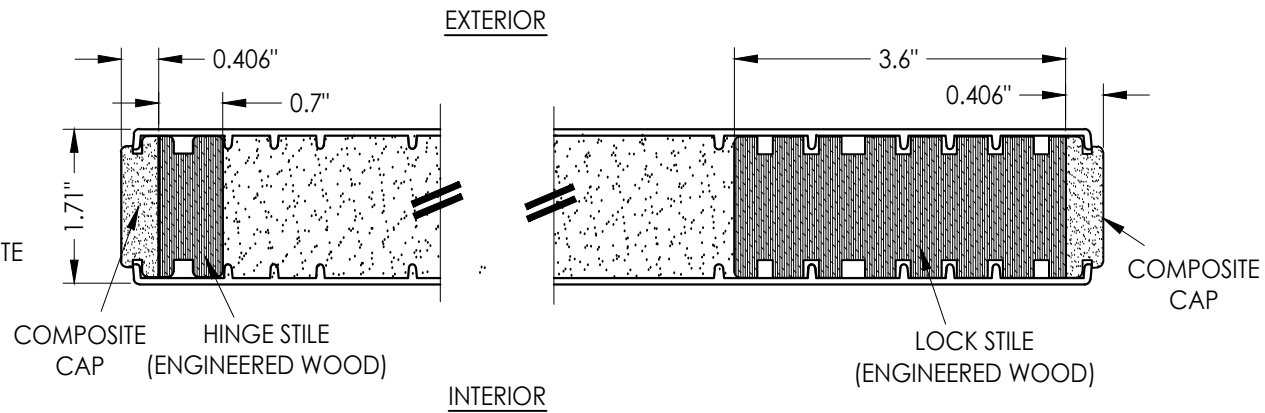

2
2 **HORIZONTAL CROSS SECTION**

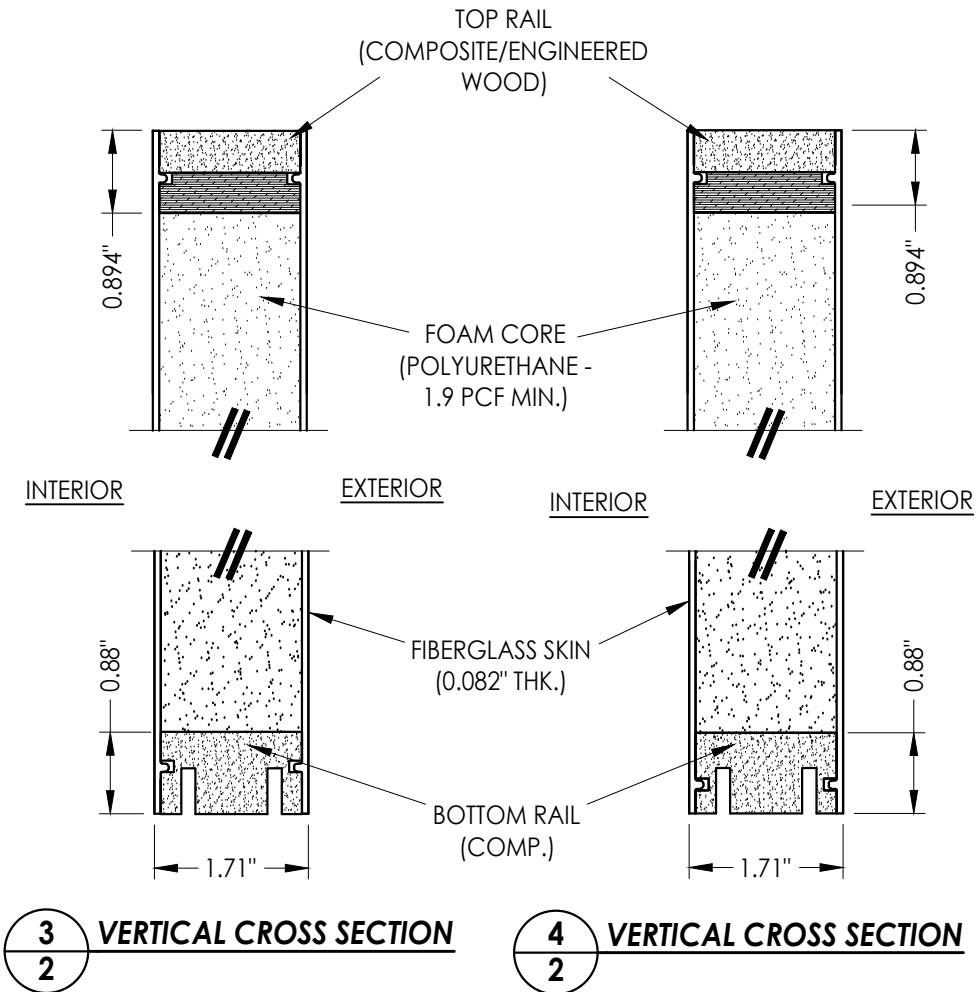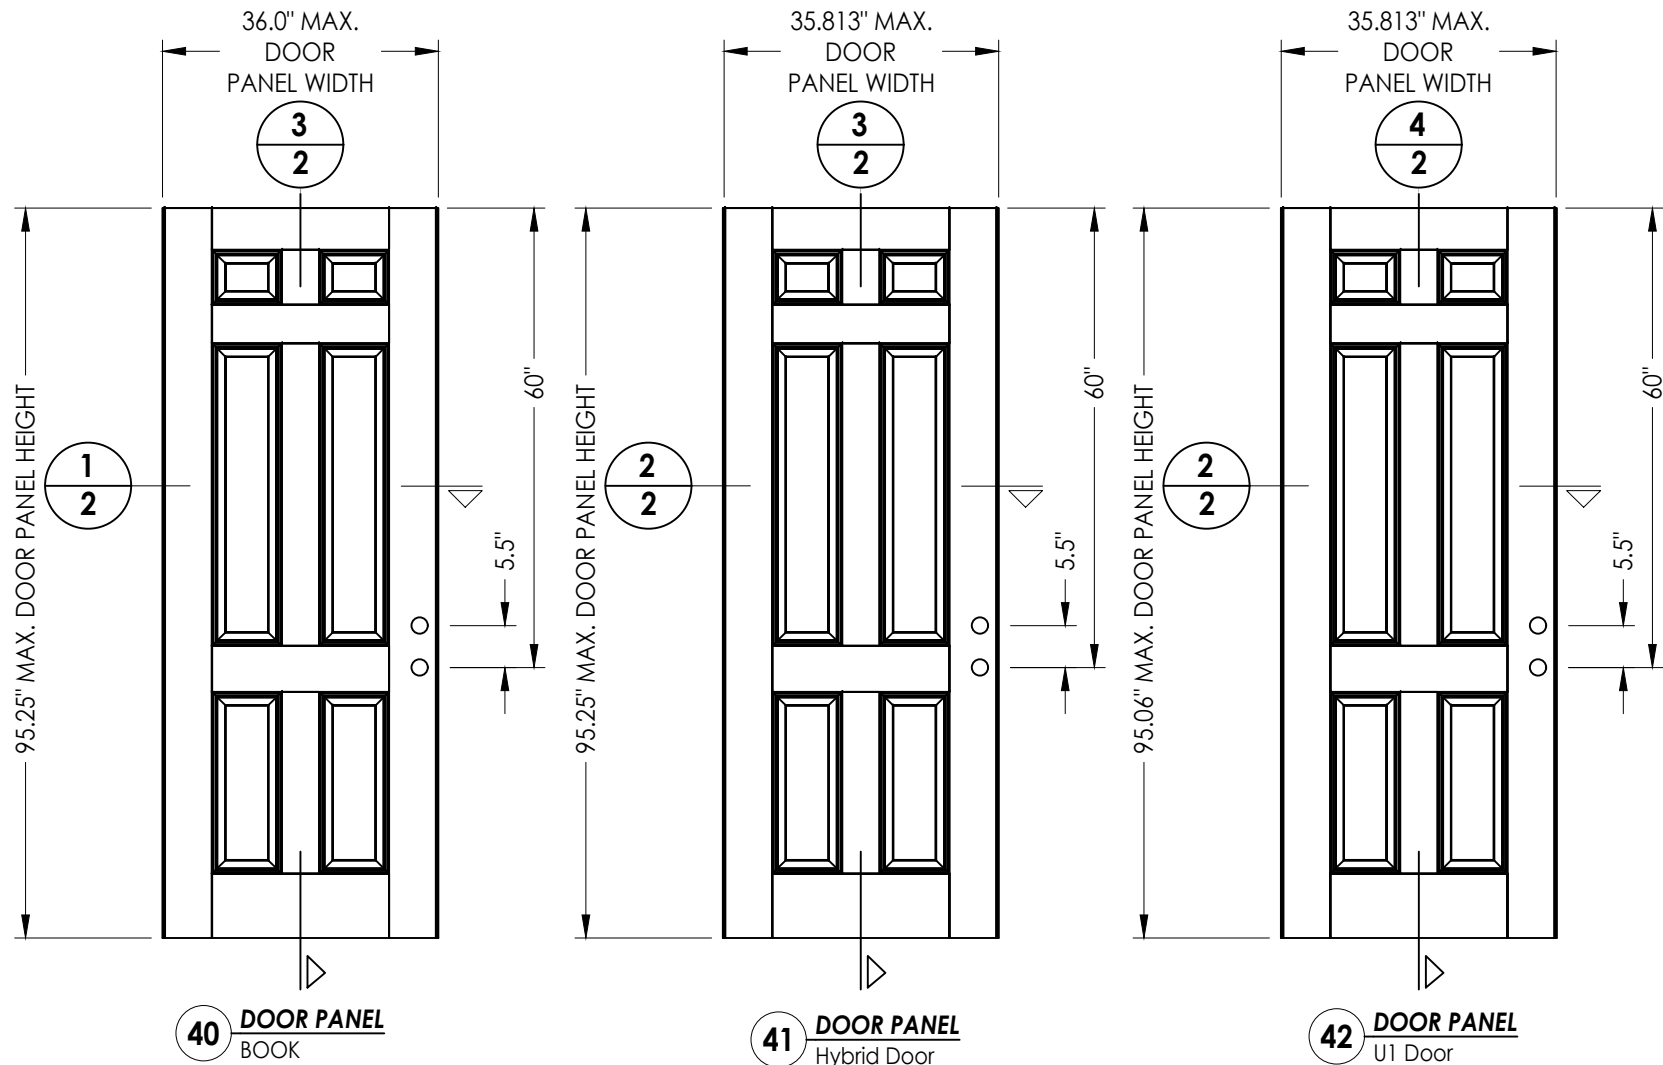

3
2 **VERTICAL CROSS SECTION**

4
2 **VERTICAL CROSS SECTION**

Documents Prepared By:
Lyndon F. Schmidt
P.E. No. 43409

RW BUILDING CONSULTANTS, INC.
P.O. Box 230, Valrico, FL 33595
Phone No.: 813.659.9197
FBPE Registry No. 9813

PRODUCT:
THERMA-TRU
FIBERGLASS DOOR

PART OR ASSEMBLY:
DOOR PANEL DETAILS

NO.	DATE	REVISIONS
6	7/03/26	UPDATE TO 9TH ED. (2026) FBC LFS
5	7/19/23	UPDATE TO 8TH ED. (2023) FBC LFS
4	7/21/20	UPDATE TO 7th ED (2020) FBC LFS

DATE: 5/26/16

SCALE: N.T.S.


DWG. BY: JK

CHK. BY: LFS


DRAWING NO.: FL-20461.6

SHEET 2 OF 11

Z:\2023 FBC Drawings\Therma-Tru\FL-20461 R10\FL-20461.6-8.dwg

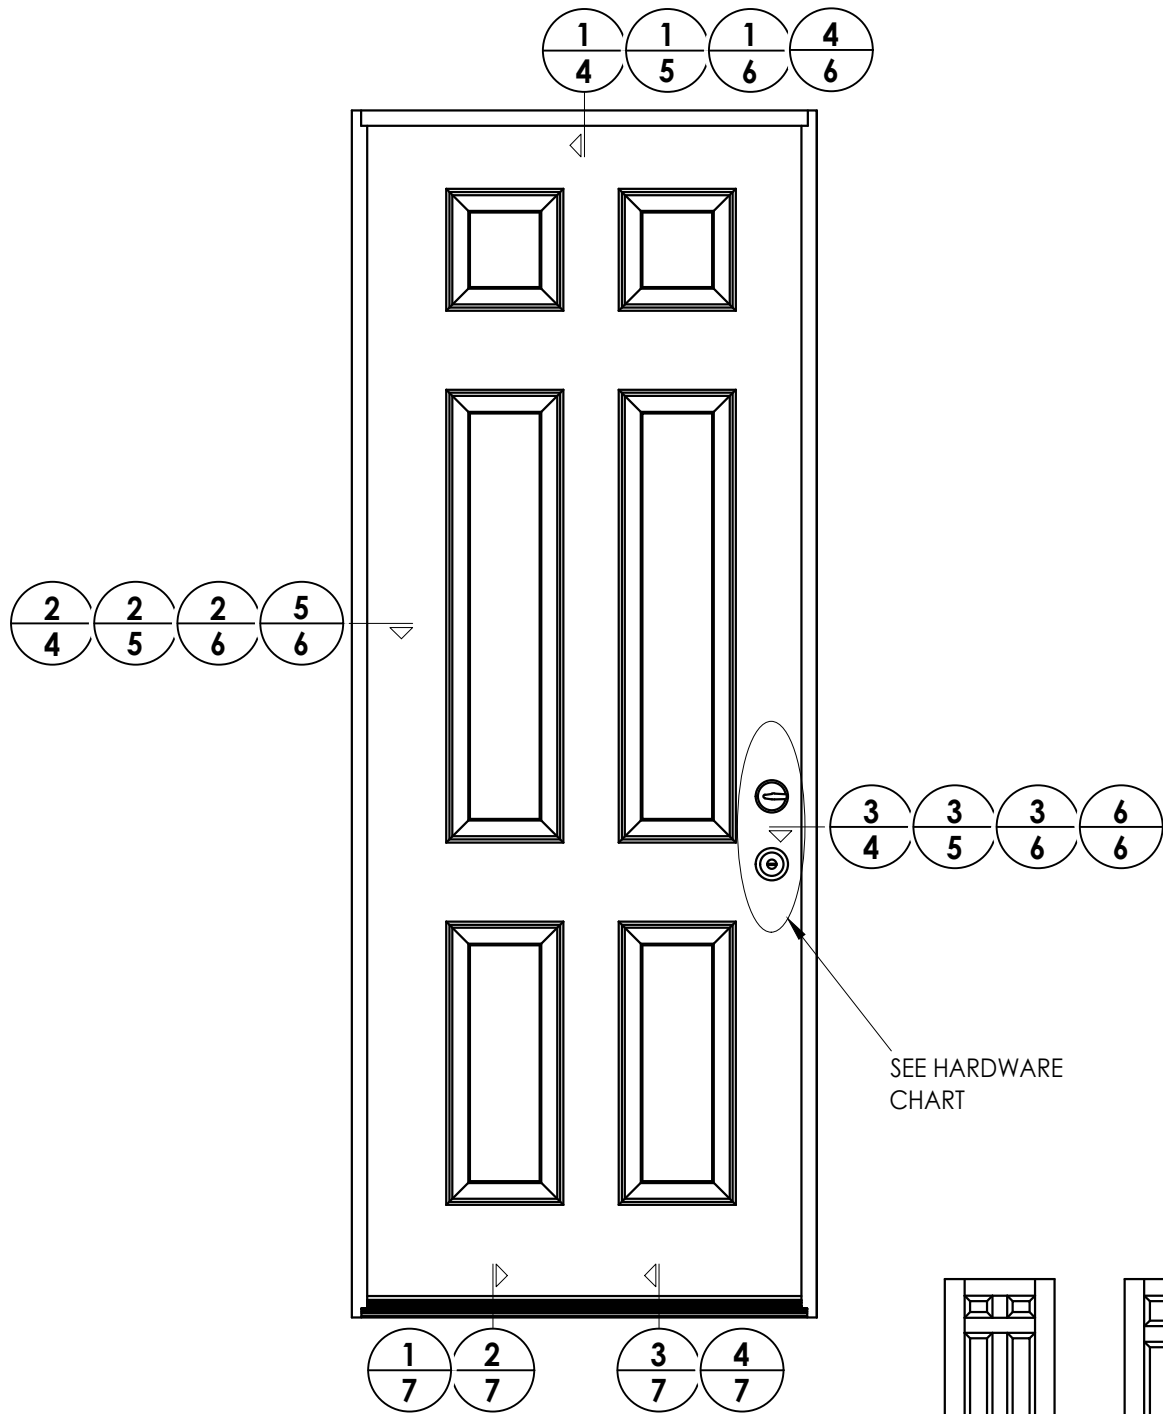

HARDWARE TABLE		
MANUFACTURER	MODEL	
SCHLAGE	Knob:	F51
	DEADBOLT:	B60
KWIKSET	Knob:	SIGNATURE SERIES
	DEADBOLT:	SIGNATURE SERIES (980)
HOPPE (THERMA-TRU)	MULTIPOINT : MPDGART (3 pt. Manual Tongue)	

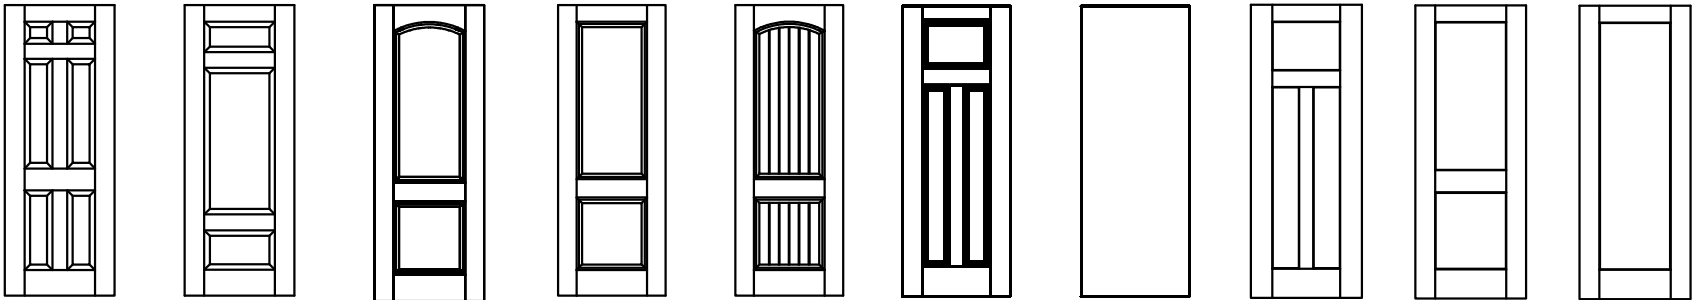

Fiber-Classic/Smooth-Star Door Panel Options

Products approved include all embossed and recessed panel doors.
Similar opaque panel configurations are allowed.
Panels shown are for illustration and are representative only.

Documents Prepared By:
Lyndon F. Schmidt
P.E. No. 43409

PRODUCT:
THERMA-TRU
FIBERGLASS DOOR

PART OR ASSEMBLY:
ELEVATIONS

DATE: 5/26/16

SCALE: N.T.S.

DWG. BY: JK

CHK. BY: LFS

DRAWING NO.: FL-20461.6

SHEET 3 OF 11


REVISIONS

NO.	DATE	BY
6	7/03/26	LFS
5	7/19/23	LFS
4	7/21/20	LFS


© 2016 R.W. BUILDING CONSULTANTS INC.

RWBUILDING CONSULTANTS, INC.
P.O. Box 230, Valrico, FL 33595
Phone No.: 813.659.9197
FBPE Registry No. 9813


Z:\2023 FBC Drawings\Therma-Tru\FL-20461 R10\FL-20461.6-8.dwg

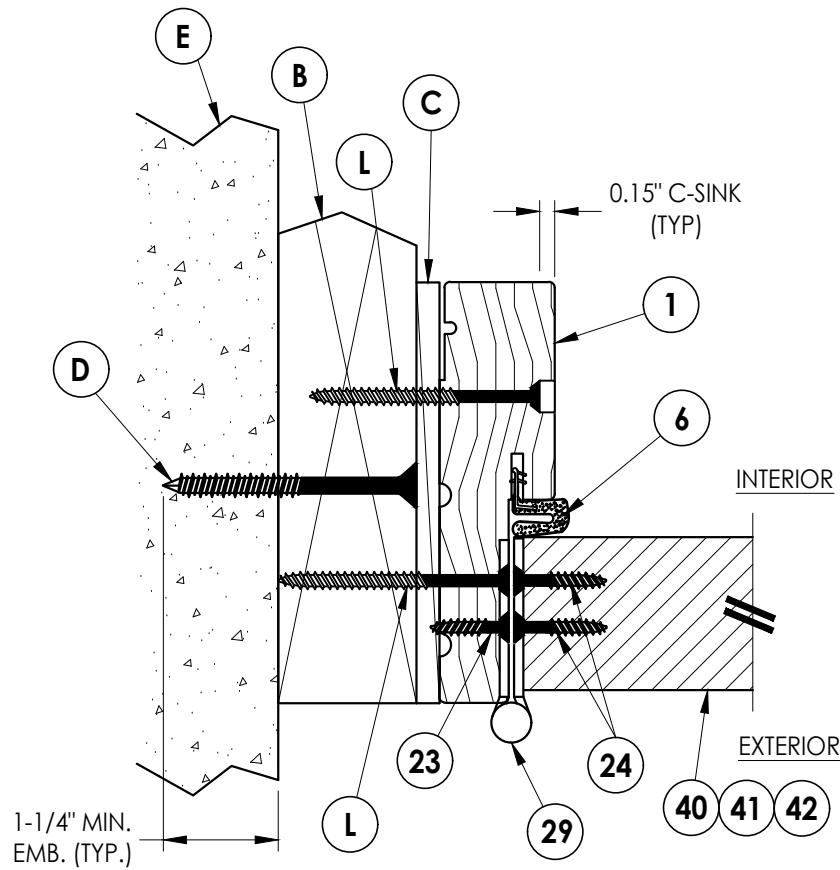

2 HORIZONTAL CROSS SECTION
4 Shown w/ 2X Buck
Outswing shown (Inswing similar)

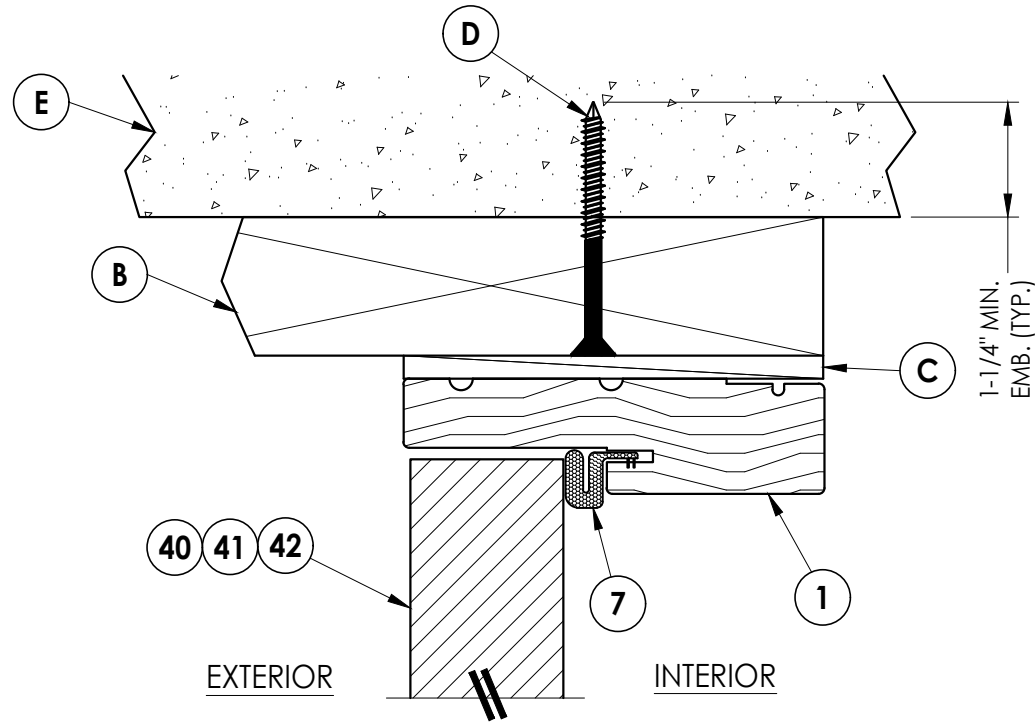

1 VERTICAL CROSS SECTION
4 Shown w/ 2X Buck
Outswing shown (Inswing similar)

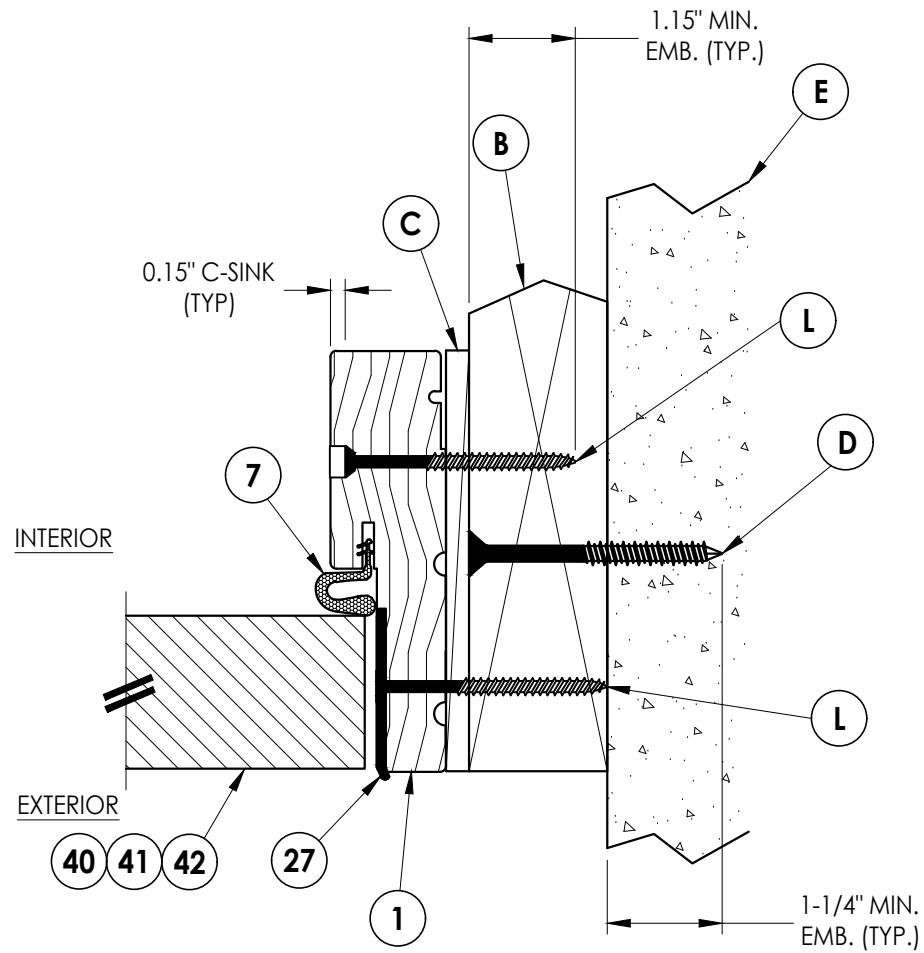


3 HORIZONTAL CROSS SECTION
4 Shown w/ 2X Buck
Outswing shown (Inswing similar)

PRODUCT:		THERMA-TRU FIBERGLASS DOOR	
PART OR ASSEMBLY:		HORIZONTAL & VERTICAL CROSS SECTIONS (2X BUCK)	
NO.	DATE	REVISIONS	BY
6	7/03/26	UPDATE TO 9TH ED. (2026) FBC	LFS
5	7/19/23	UPDATE TO 8TH ED. (2023) FBC	LFS
4	7/21/20	UPDATE TO 7th ED (2020) FBC	LFS
DATE: 5/26/16			
SCALE: N.T.S.			
DWG. BY: JK			
CHK. BY: LFS			
DRAWING NO.: FL-20461.6			
SHEET 4 OF 11			


Documents Prepared By:
Lyndon F. Schmidt
P.E. No. 43409

RW BUILDING CONSULTANTS, INC.
P.O. Box 230, Valrico, FL 33595
Phone No.: 813.659.9197
FBPE Registry No. 9813


Z:\2023 FBC Drawings\Therma-Tru\FL-20461 R10\FL-20461.6-8.dwg

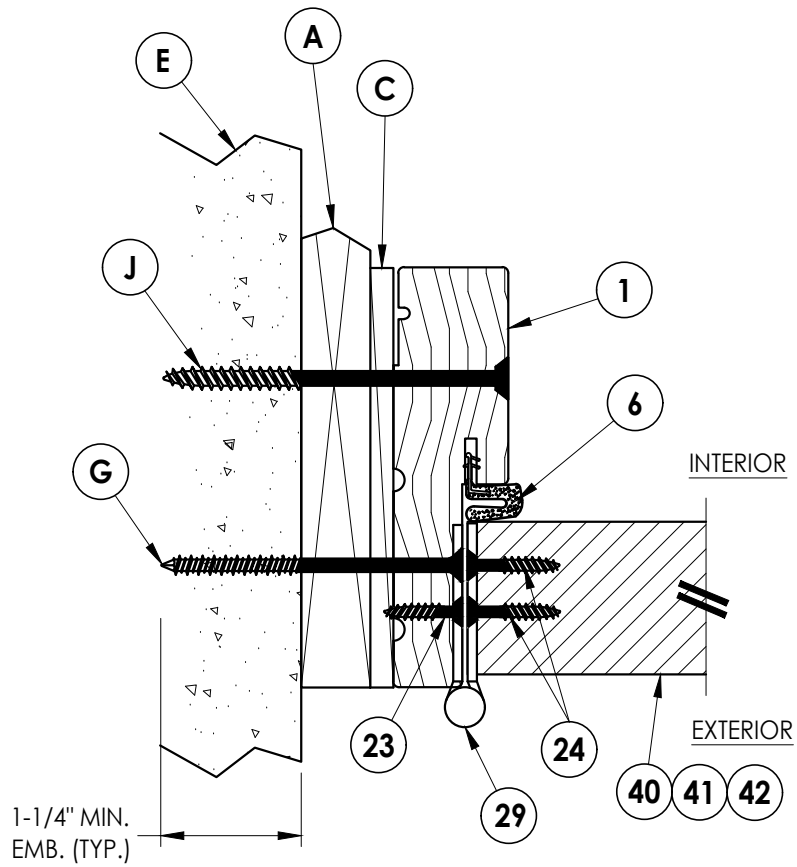

2
5 **HORIZONTAL CROSS SECTION**
Shown w/ 1X sub-buck
Outswing shown (Inswing similar)

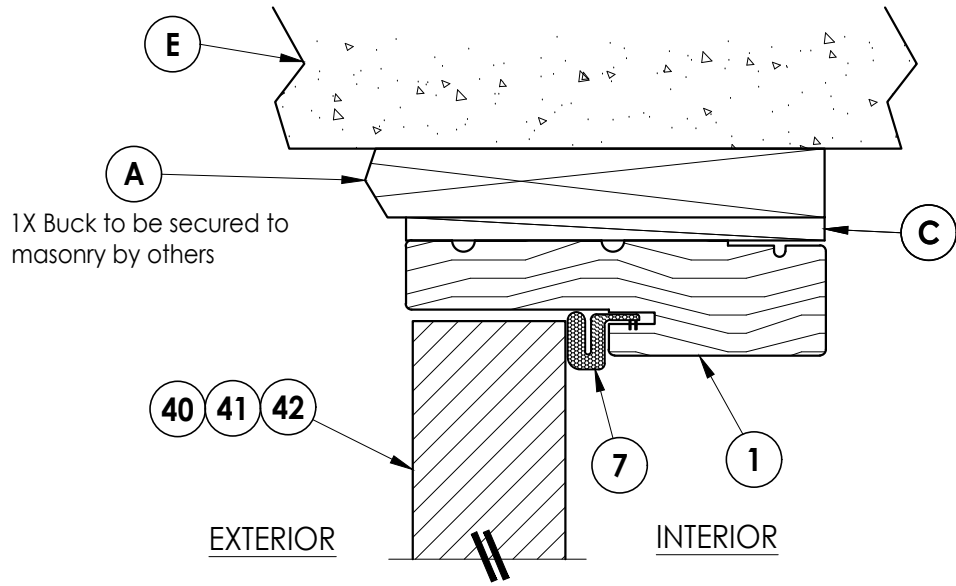

1
5 **VERTICAL CROSS SECTION**
Shown w/ 1X sub-buck
Outswing shown (Inswing similar)

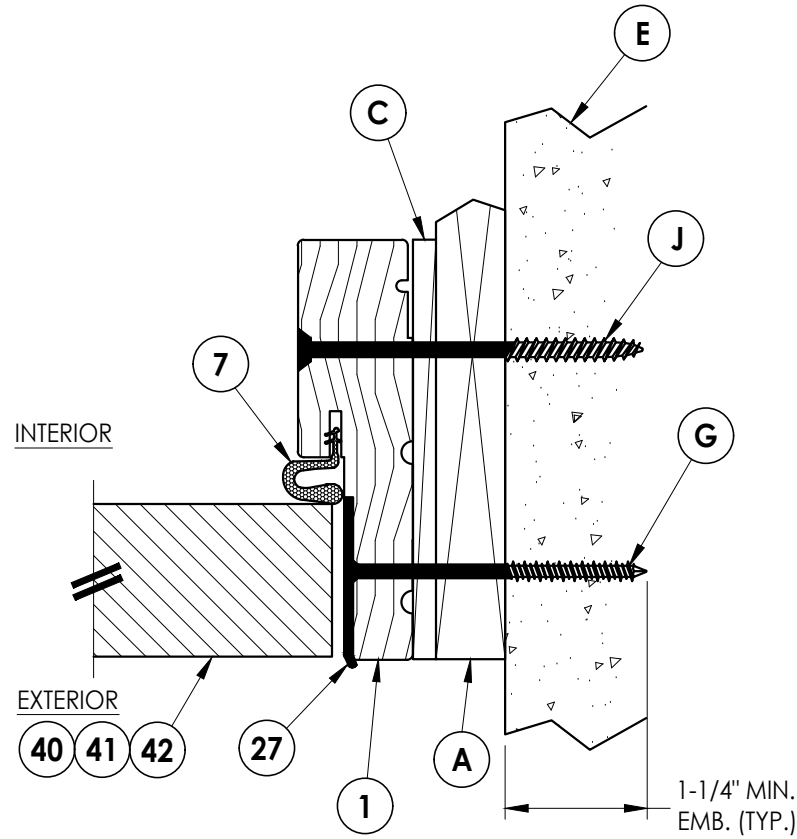

3
5 **HORIZONTAL CROSS SECTION**
Shown w/ 1X sub-buck
Outswing shown (Inswing similar)

Documents Prepared By:
Lyndon F. Schmidt
P.E. No. 43409

RW BUILDING CONSULTANTS, INC.
P.O. Box 230, Valrico, FL 33595
Phone No.: 813.659.9197
FBPE Registry No. 9813

PRODUCT: THERMA-TRU
FIBERGLASS DOOR

PART OR ASSEMBLY:
HORIZONTAL & VERTICAL
CROSS SECTIONS (1X BUCK)

NO.	DATE	REVISIONS
6	7/03/26	UPDATE TO 9TH ED. (2026) FBC LFS
5	7/19/23	UPDATE TO 8TH ED. (2023) FBC LFS
4	7/21/20	UPDATE TO 7th ED (2020) FBC LFS

DATE: 5/26/16

SCALE: N.T.S.

DWG. BY: JK


CHK. BY: LFS

DRAWING NO.:


FL-20461.6

SHEET 5 OF 11

Z:\2023 FBC Drawings\Therma-Tru\FL-20461 R10\FL-20461.6-8.dwg

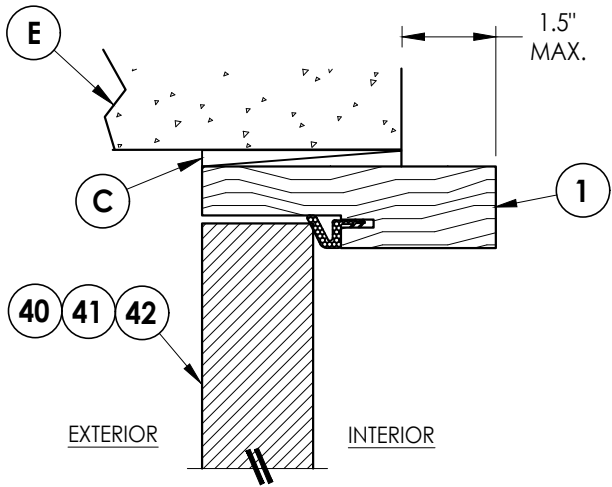


1
6 **VERTICAL CROSS SECTION**
Shown Direct to Masonry
Outswing only w/ 4-9/16" jamb

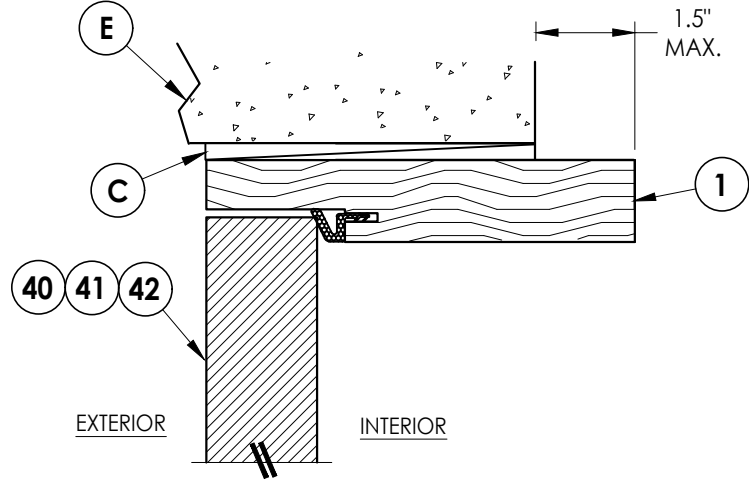


4
6 **VERTICAL CROSS SECTION**
Shown Direct to Masonry
Outswing only w/ 6-9/16" jamb


DIRECT TO MASONRY MAX. DESIGN PRESSURE:
w/ STANDARD STRIKE = ± 47 PSF
w/ SECURITY STRIKE = ± 55 PSF

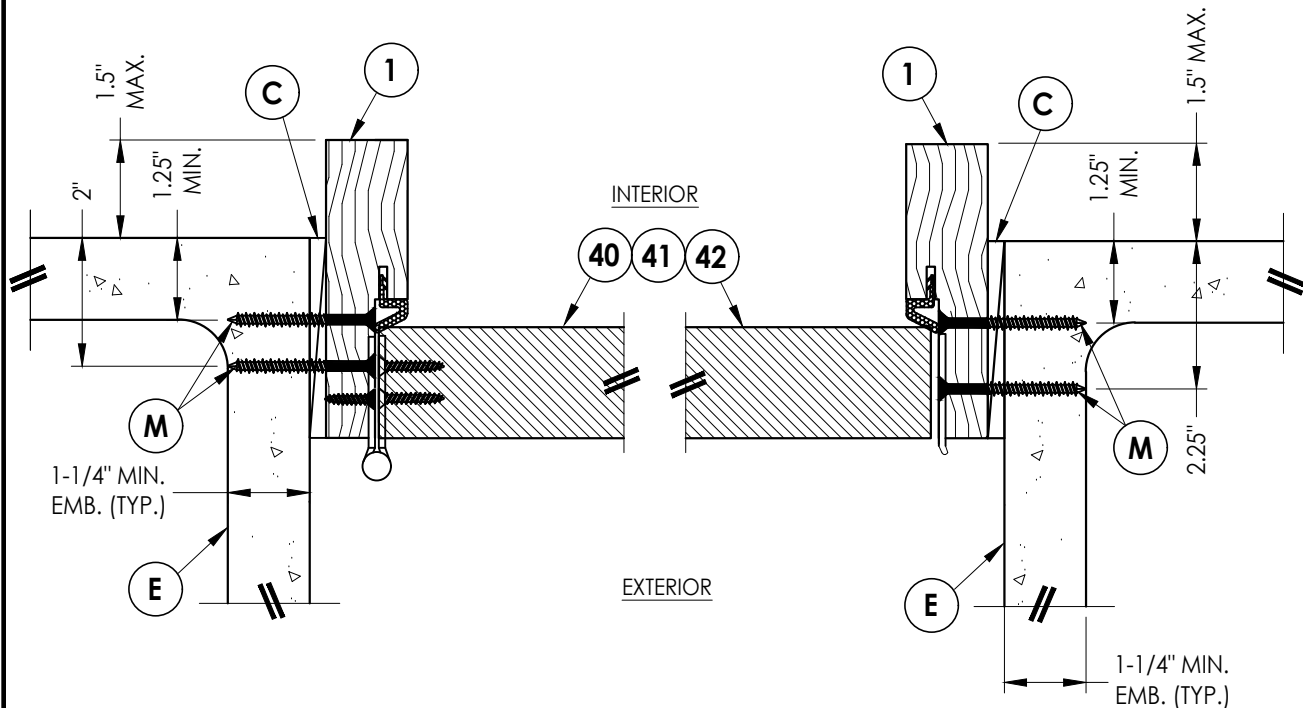


2
6 **HORIZONTAL CROSS SECTION**
Shown Direct to Masonry
Outswing only w/ 4-9/16" jamb

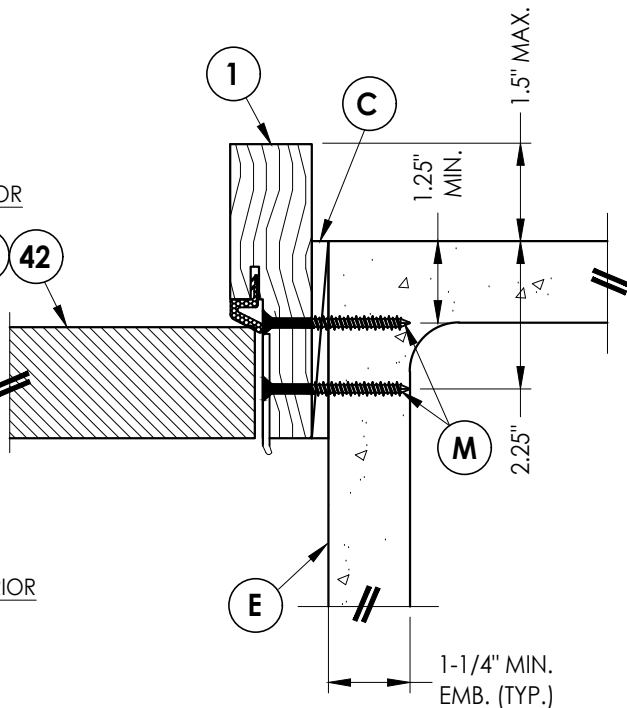

3
6 **HORIZONTAL CROSS SECTION**
Shown Direct to Masonry
Outswing only w/ 4-9/16" jamb

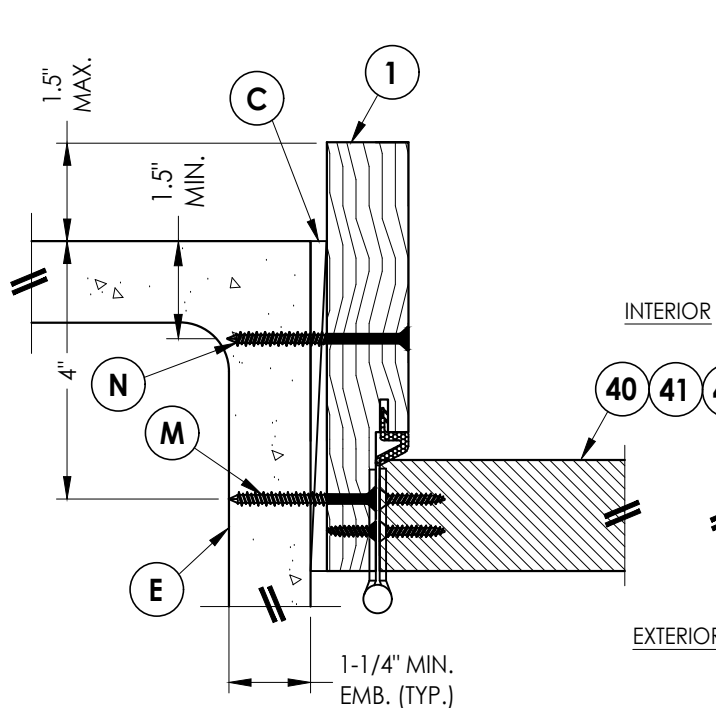

5
6 **HORIZONTAL CROSS SECTION**
Shown Direct to Masonry
Outswing only w/ 6-9/16" jamb

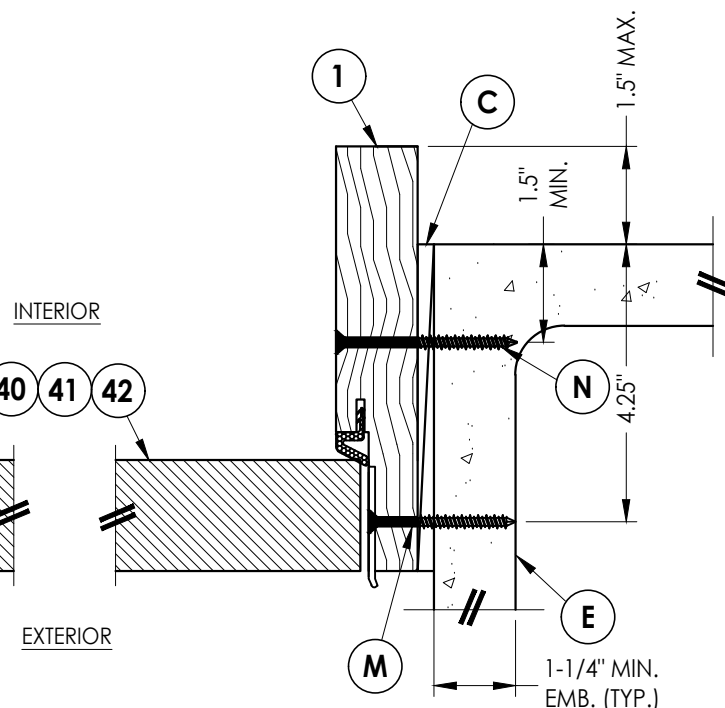

6
6 **HORIZONTAL CROSS SECTION**
Shown Direct to Masonry
Outswing only w/ 6-9/16" jamb

Documents Prepared By:
Lyndon F. Schmidt
P.E. No. 43409

RW BUILDING CONSULTANTS, INC.
P.O. Box 230, Valrico, FL 33595
Phone No.: 813.659.9197
FBPE Registry No. 9813

PRODUCT:
THERMA-TRU
FIBERGLASS DOOR

PART OR ASSEMBLY:
HORIZONTAL & VERTICAL
SECTIONS (DIRECT TO MASONRY)

NO.	DATE	REVISIONS
6	7/03/26	UPDATE TO 9TH ED. (2026) FBC LFS
5	7/19/23	UPDATE TO 8TH ED. (2023) FBC LFS
4	7/21/20	UPDATE TO 7th ED (2020) FBC LFS
NO.	DATE	BY

DATE: 5/26/16

SCALE: N.T.S.

DWG. BY: JK

CHK. BY: LFS


DRAWING NO.:

FL-20461.6


SHEET 6 OF 11

Z:\2023 FBC Drawings\Therma-Tru\FL-20461 R10\FL-20461.6-8.dwg


- Notes:
- 1. Sill Item #'s 16, 32, 33, 36, 37, 38, 39, 43, 44, 45, 46, 47 & 48 are attached to jambs w/ (3) #8 X 2-1/2" pfh screws or (3) 2.5" staples at each end.
 - 2. Sill Item #'s 17 & 18 are attached to jambs w/ (2) #8 X 2-1/2" pfh screws at each end.
 - 3. Sill Item #15 is attached to jambs utilizing (2) #10 X 2" pph SMS screws at each end.

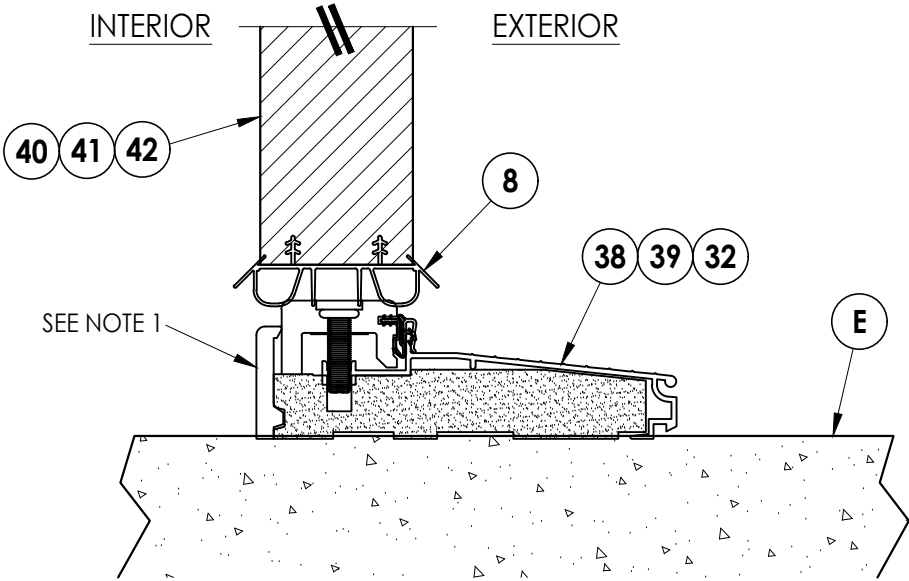


1 **VERTICAL CROSS SECTION**
7 Inswing Sill

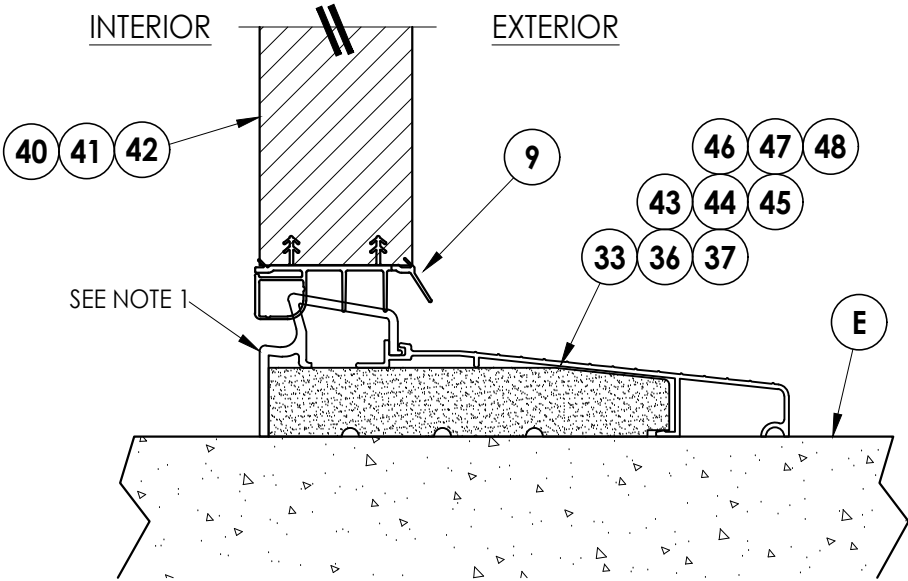

2 **VERTICAL CROSS SECTION**
7 Inswing Sill

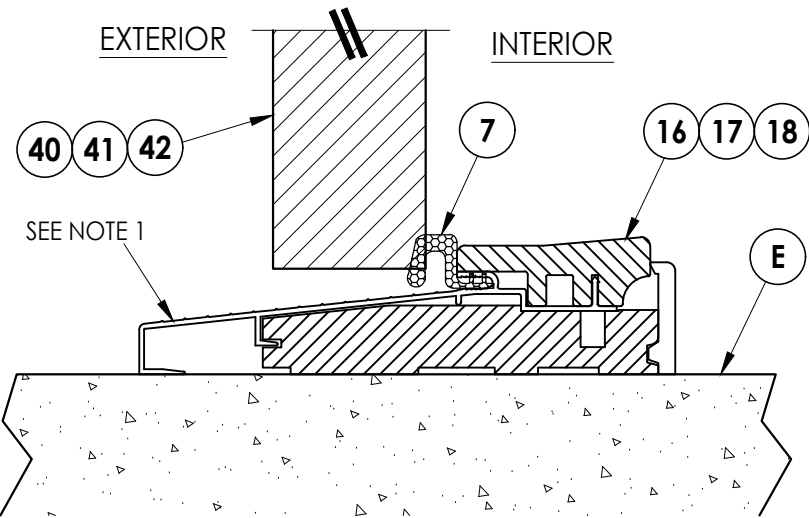

3 **VERTICAL CROSS SECTION**
7 Outswing Sill

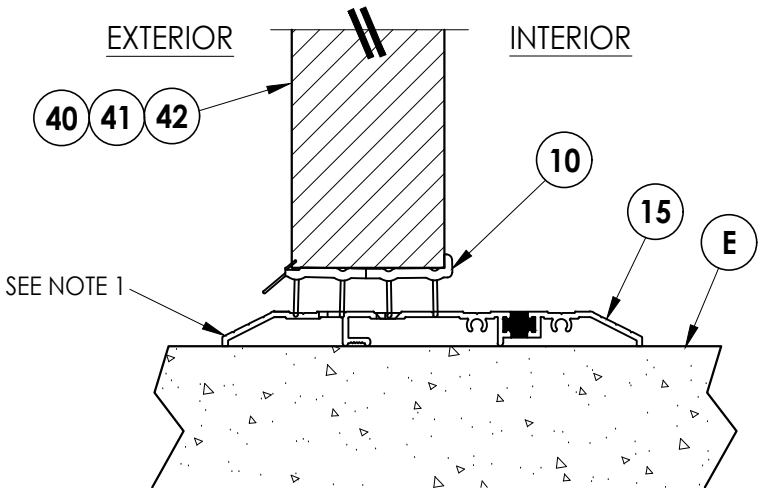

4 **VERTICAL CROSS SECTION**
7 Public Access Sill

Documents Prepared By:
Lyndon F. Schmidt
P.E. No. 43409

R.W. BUILDING CONSULTANTS, INC.
P.O. Box 230, Valrico, FL 33595
Phone No.: 813.659.9197
FBPE Registry No. 9813

PRODUCT:
THERMA-TRU
FIBERGLASS DOOR

PART OR ASSEMBLY:
VERTICAL CROSS
SECTIONS (THRESHOLDS)

NO.	DATE	REVISIONS		
		BY	LFS	JK
6	7/03/26	UPDATE TO 9TH ED. (2026)	FBC	LFS
5	7/19/23	UPDATE TO 8TH ED. (2023)	FBC	LFS
4	7/21/20	UPDATE TO 7th ED (2020)	FBC	LFS

DATE: 5/26/16

SCALE: N.T.S.

DWG. BY: JK


CHK. BY: LFS

DRAWING NO.:


FL-20461.6

SHEET 7 OF 11


Z:\2023 FBC Drawings\Therma-Tru\FL-20461 R10\FL-20461.6-8.dwg

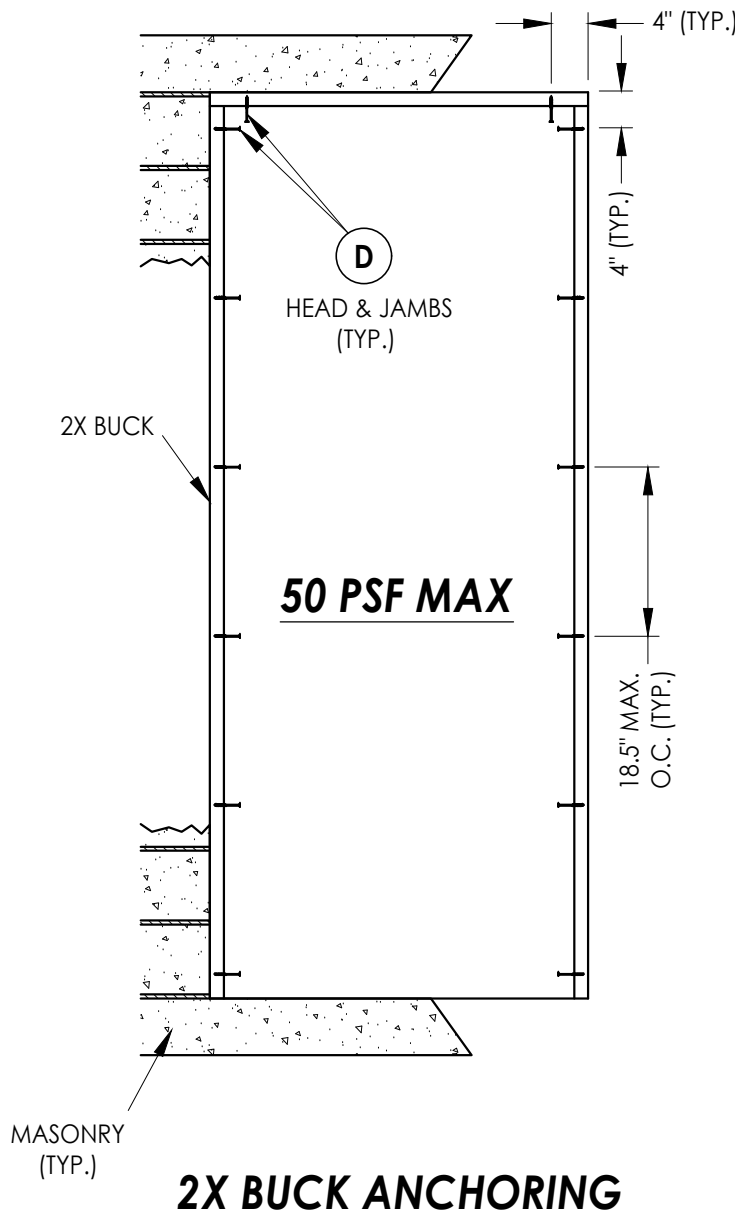


2X BUCK ANCHORING

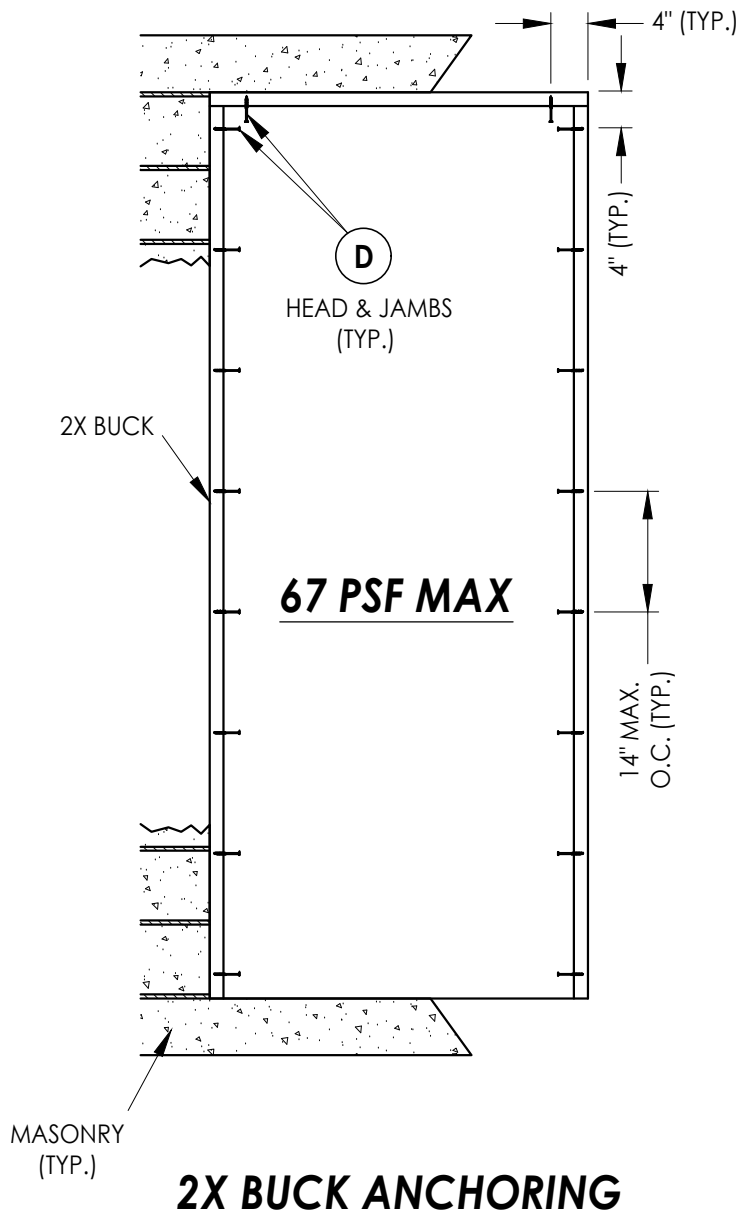

2X BUCK ANCHORING

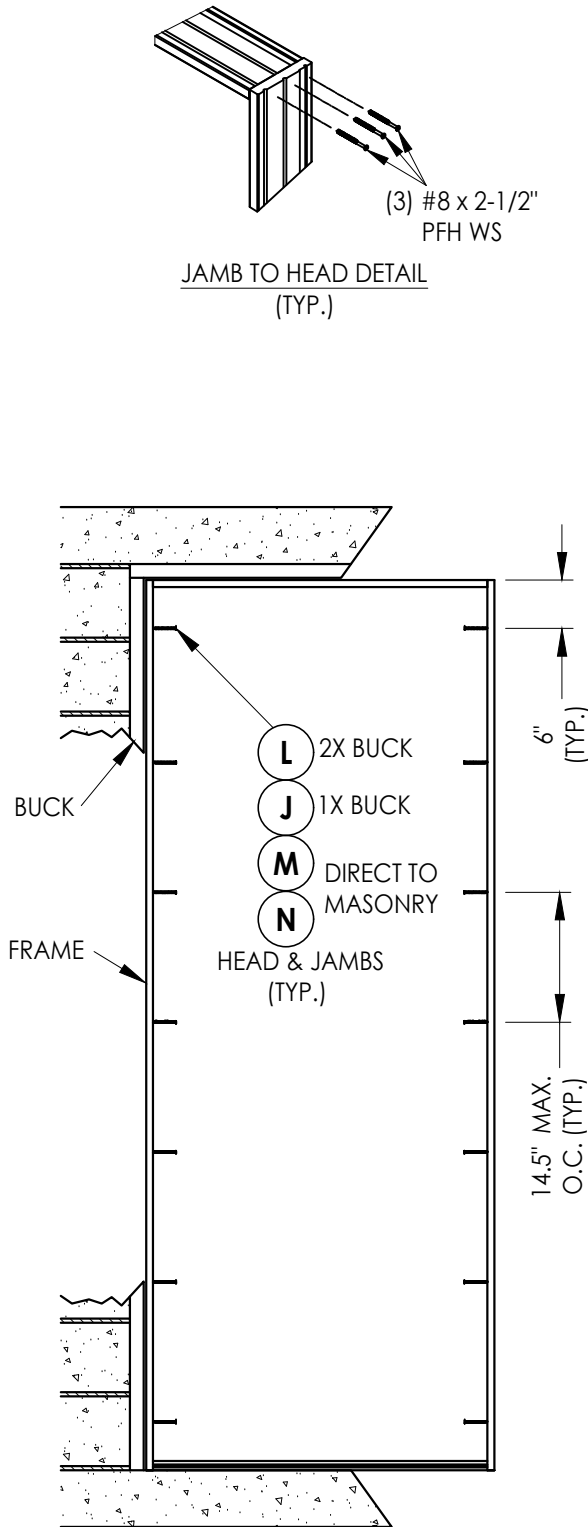

FRAME ANCHORING

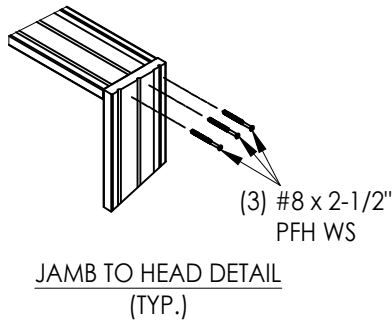

NO.	DATE	REVISIONS
6	7/03/26	UPDATE TO 9TH ED. (2026) FBC LFS
5	7/19/23	UPDATE TO 8TH ED. (2023) FBC LFS
4	7/21/20	UPDATE TO 7th ED (2020) FBC LFS

DATE: 5/26/16

SCALE: N.T.S.

DWG. BY: JK

CHK. BY: LFS

DRAWING NO.:

FL-20461.6


SHEET 8 OF 11

PRODUCT:	PRODUCT:
Therma-Tru FIBERGLASS DOOR	Therma-Tru FIBERGLASS DOOR
PART OR ASSEMBLY:	PART OR ASSEMBLY:
BUCK AND FRAME ANCHORING	BUCK AND FRAME ANCHORING

Documents Prepared By:
Lyndon F. Schmidt
P.E. No. 43409


R.W. BUILDING CONSULTANTS, INC.
P.O. Box 230, Valrico, FL 33595
Phone No.: 813.659.9197
FBPE Registry No. 9813

Z:\2023 FBC Drawings\Therma-Tru\FL-20461 R10\FL-20461.6-8.dwg

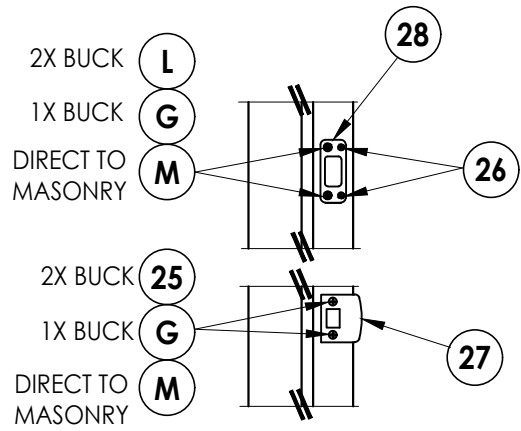

LATCH & DEADBOLT DETAIL


Kwikset

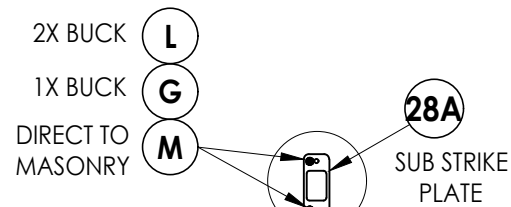


LATCH & DEADBOLT DETAIL

Schlage


LATCH & DEADBOLT STRIKE DETAILS

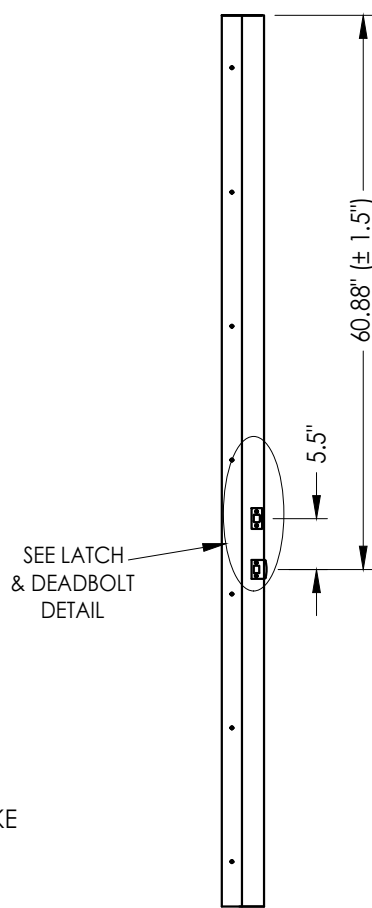


STRIKE JAMB
Latch and Deadbolt
5-1/2" ON CENTER

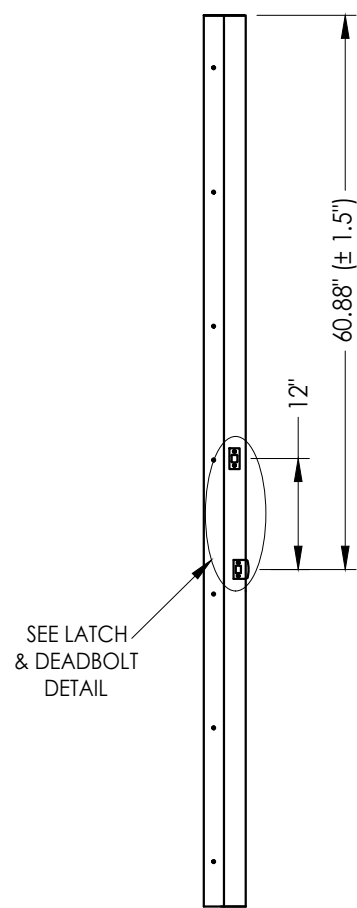


STRIKE JAMB
Latch and Deadbolt
12" ON CENTER

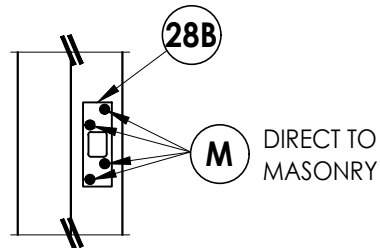


DEADBOLT STRIKE DETAILS
(Security Deadbolt Strike Plate)

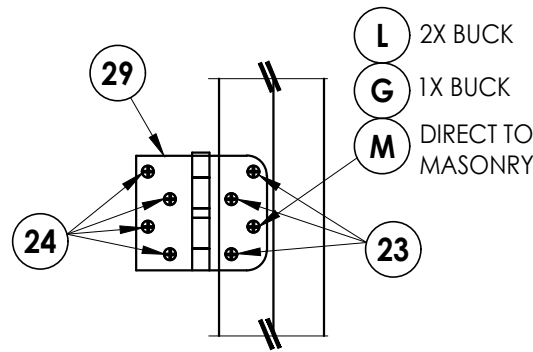


HINGE DETAIL

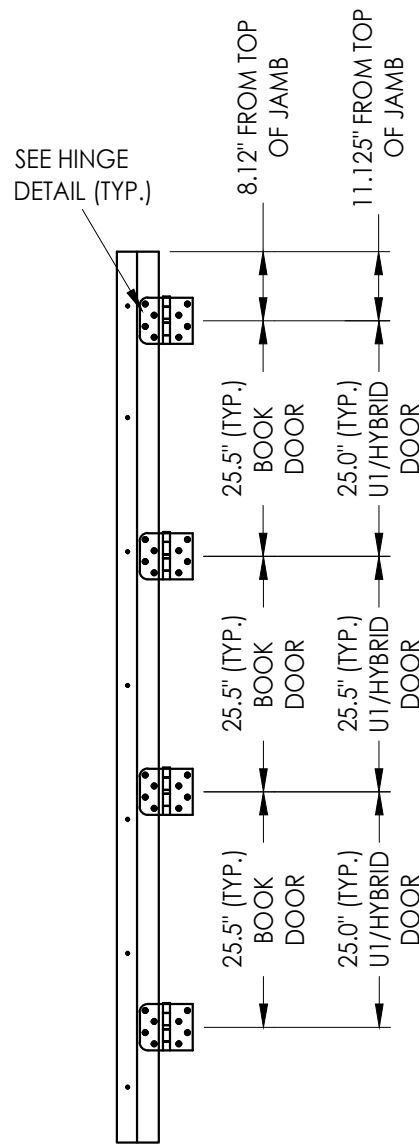


HINGE JAMB

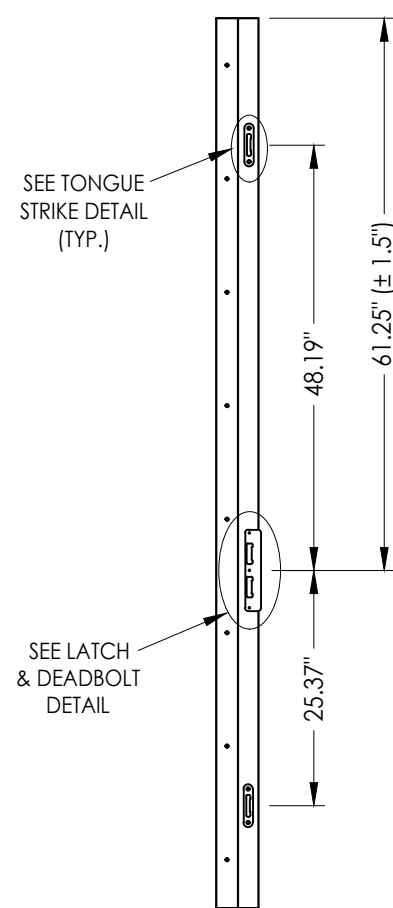

STRIKE JAMB
Multipoint Lock

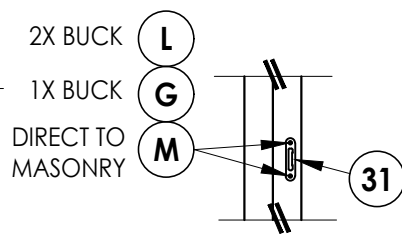

TONGUE STRIKE DETAIL
Multipoint Lock

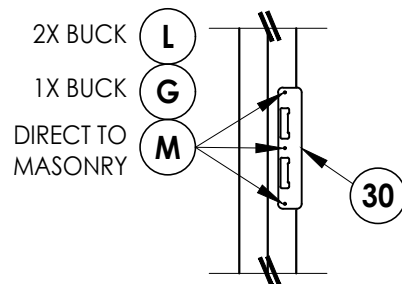

LATCH & DEADBOLT DETAIL
Multipoint Lock

MULTIPOINT LOCK STRIKE DETAILS

Documents Prepared By:
Lyndon F. Schmidt
P.E. No. 43409

RW BUILDING CONSULTANTS, INC.
P.O. Box 230, Valrico, FL 33595
Phone No.: 813.659.9197
FBPE Registry No. 9813

PRODUCT: **THERMA-TRU
FIBERGLASS DOOR**

PART OR ASSEMBLY:
HARDWARE DETAILS

NO.	DATE	BY	REVISIONS
6	7/03/26	LFS	UPDATE TO 9TH ED. (2026) FBC
5	7/19/23	LFS	UPDATE TO 8TH ED. (2023) FBC
4	7/21/20	LFS	UPDATE TO 7th ED (2020) FBC

DATE: 5/26/16

SCALE: N.T.S.

DWG. BY: JK


CHK. BY: LFS

DRAWING NO.:


FL-20461.6

SHEET 9 OF 11


Z:\2023 FBC Drawings\Therma-Tru\FL-20461 R10\FL-20461.6-8.dwg

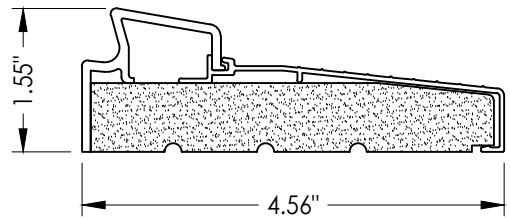


33 INSWING THRESHOLD
Inswing Basic Fixed Sill

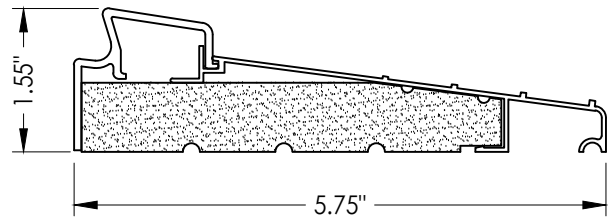


36 INSWING THRESHOLD
Inswing Basic Fixed 5-3/4" Sill

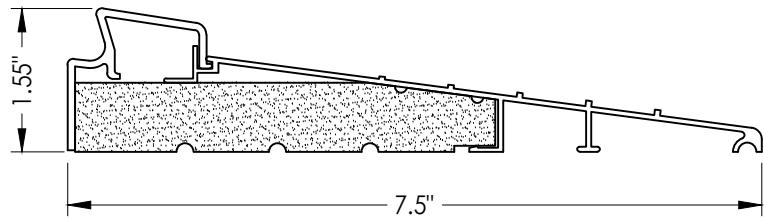


37 INSWING THRESHOLD
Inswing Basic Fixed 7-1/2" Sill

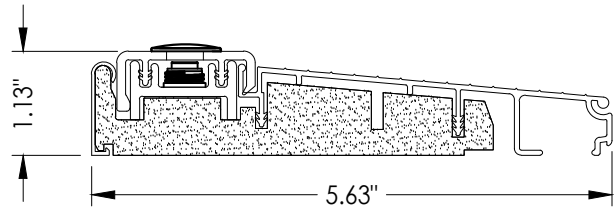


39 INSWING THRESHOLD
Inswing Composite Adjustable Sill

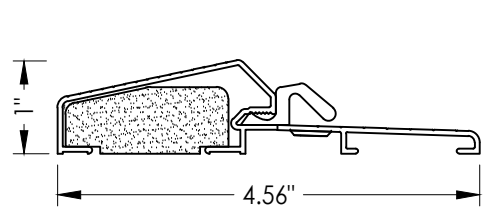


17 OUTSWING THRESHOLD
Composite / Aluminum Sill

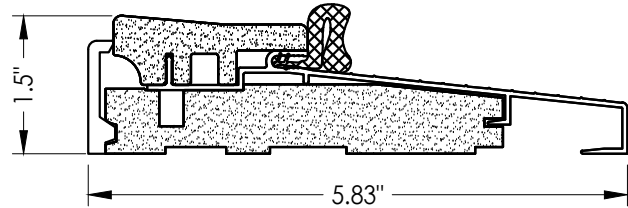


16 OUTSWING THRESHOLD
Composite / Aluminum Sill

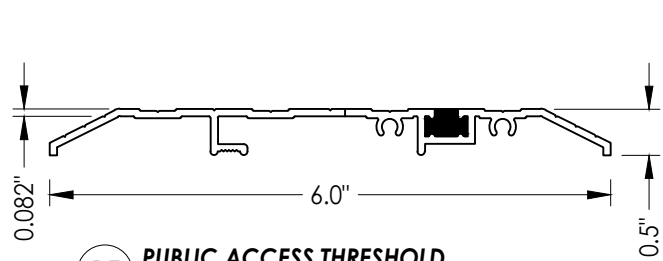


15 PUBLIC ACCESS THRESHOLD

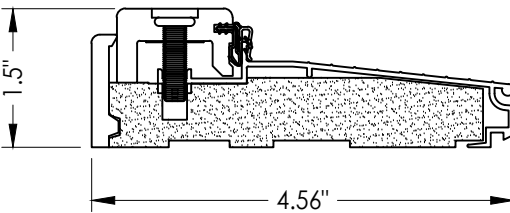


38 INSWING THRESHOLD
Inswing Composite Adjustable Sill

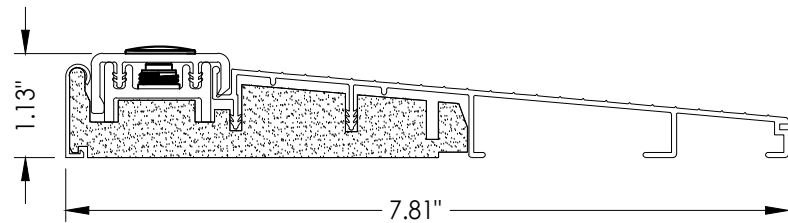


32 INSWING THRESHOLD
Inswing Composite Adjustable 7-3/4" Sill

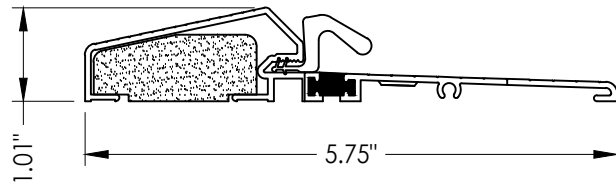


18 OUTSWING THRESHOLD
Composite / Aluminum Sill
(Thermal Break)

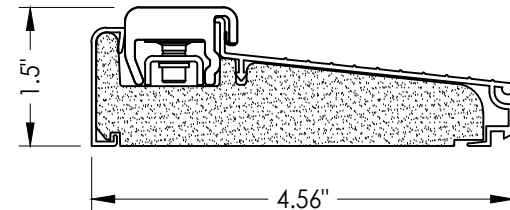


43 INSWING THRESHOLD
Inswing Composite Adjustable Sill
Book, Hybrid

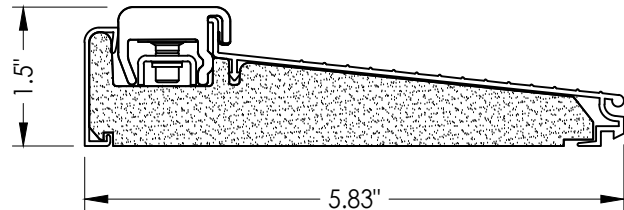


44 INSWING THRESHOLD
Inswing Composite Adjustable Sill
Book, Hybrid

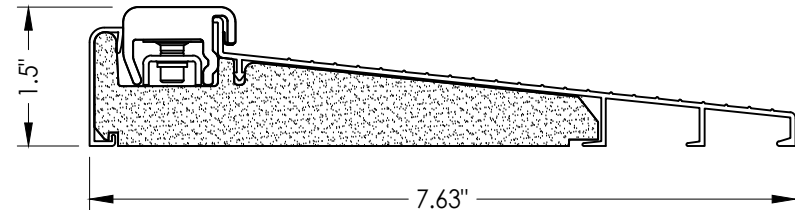


45 INSWING THRESHOLD
Inswing Composite Adjustable Sill
Book, Hybrid

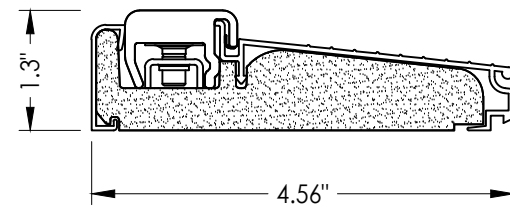

46 INSWING THRESHOLD
Inswing Composite Adjustable Sill
U1

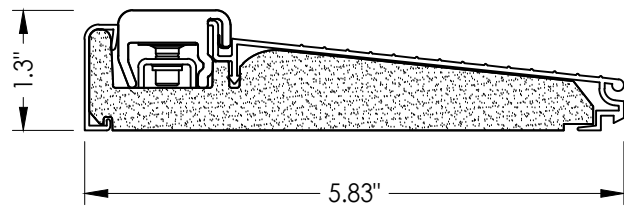

47 INSWING THRESHOLD
Inswing Composite Adjustable Sill
U1

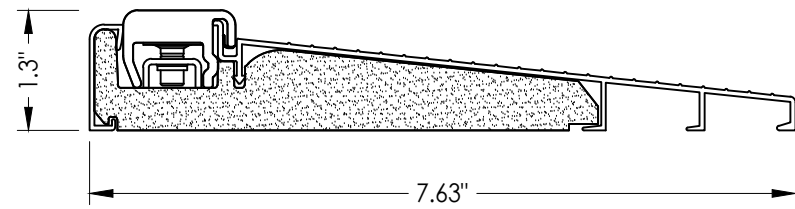

48 INSWING THRESHOLD
Inswing Composite Adjustable Sill
U1

Documents Prepared By:
Lyndon F. Schmidt
P.E. No. 43409

RW BUILDING CONSULTANTS, INC.
P.O. Box 230, Valrico, FL 33595
Phone No.: 813.659.9197
FBPE Registry No. 9813

PRODUCT:
THERMA-TRU
FIBERGLASS DOOR

PART OR ASSEMBLY:

COMPONENTS

NO.	DATE	REVISIONS
6	7/03/26	UPDATE TO 9TH ED. (2026) FBC LFS
5	7/19/23	UPDATE TO 8TH ED. (2023) FBC LFS
4	7/21/20	UPDATE TO 7th ED (2020) FBC LFS

DATE: 5/26/16

SCALE: N.T.S.

DWG. BY: JK

CHK. BY: LFS

DRAWING NO.: FL-20461.6

SHEET 10 OF 11

BILL OF MATERIALS			BILL OF MATERIALS		
ITEM #	DESCRIPTION	MATERIAL	ITEM #	DESCRIPTION	MATERIAL
A	1X BUCK (SG >= 0.42)	WOOD	25	#8 x 2-1/2" PFH WOOD SCREW	STEEL
B	2X BUCK (SG >= 0.42)	WOOD	26	#8 x 5/8" PFH WOOD SCREW	STEEL
C	1/4" MAX. SHIM SPACE	-	27	LATCH STRIKE PLATE	STEEL
D	1/4" X 2-3/4" PFH DeWALT OR ITW CONCRETE SCREW	STEEL	28	DEADBOLT STRIKE PLATE (STANDARD)	STEEL
E	MASONRY - 3,000 PSI MIN. CONCRETE CONFORMING TO ACI 301 OR HOLLOW BLOCK CONFORMING TO ASTM C90	CONCRETE	28A	DEADBOLT SUB STRIKE PLATE	STEEL
			28B	DEADBOLT STRIKE PLATE (SECURITY)	STEEL
G	3/16" X 3-1/4" ITW CONCRETE SCREW	STEEL	29	4" X 4" HINGE	STEEL
J	1/4" X 3-3/4" PFH DeWALT OR ITW CONCRETE SCREW	STEEL	30	LATCH & DEADBOLT STRIKE PLATE (TONGUE SYSTEM)	ALUM/COMP
L	#10 X 2-1/2" PFH WOOD SCREW (1.15" MIN. EMBEDMENT)	STEEL	31	MULTIPOINT STRIKE PLATE (TONGUE SYSTEM)	ALUM/COMP
M	3/16" X 2-1/4" ITW CONCRETE SCREW	STEEL	32	INSWING THRESHOLD	ALUM/COMP
N	3/16" X 2-3/4" ITW CONCRETE SCREW	STEEL	33	INSWING THRESHOLD	ALUM/COMP
1	JAMB (FINGER JOINT PINE)	WOOD	36	INSWING THRESHOLD	ALUM/COMP
6	WEATHERSTRIP (MEDIUM REACH)	FOAM	37	INSWING THRESHOLD	ALUM/COMP
7	WEATHERSTRIP (LONG REACH)	FOAM	38	INSWING THRESHOLD	ALUM/COMP
8	SWEEP	VINYL	39	INSWING THRESHOLD	ALUM/COMP
9	SWEEP (USE w/ INSWING BASIC FIXED SILL)	VINYL	40	DOOR PANEL (BOOK)	-
10	SWEEP (USE w/ PUBLIC ACCESS THRESHOLD)	VINYL	41	DOOR PANEL (HYBRID)	-
15	PUBLIC ACCESS THRESHOLD	ALUM	42	DOOR PANEL (U1)	-
16	OUTSWING THRESHOLD	ALUM/COMP	43	INSWING THRESHOLD	ALUM/COMP
17	OUTSWING THRESHOLD	ALUM/COMP	44	INSWING THRESHOLD	ALUM/COMP
18	OUTSWING THRESHOLD	ALUM/COMP	45	INSWING THRESHOLD	ALUM/COMP
22	#8 x 3/4" PFH WOOD SCREW	STEEL	46	INSWING THRESHOLD	ALUM/COMP
23	#10 x 3/4" PFH WOOD SCREW	STEEL	47	INSWING THRESHOLD	ALUM/COMP
24	#10 x 1" PFH WOOD SCREW	STEEL	48	INSWING THRESHOLD	ALUM/COMP

CORROSION RESISTANCE - SALTWATER ENVIRONMENTS
Fasteners & connectors in areas within 3000 ft (914 m) of a saltwater coastline shall comply with FBC Sections 1711.1 or R332.1.


CONCRETE ANCHOR NOTES:

1. Concrete anchor locations at the corners may be adjusted to maintain the min. edge distance to mortar joints.
2. Concrete anchor locations noted as "MAX. ON CENTER" must be adjusted to maintain the min. edge distance to mortar joints, additional concrete anchors may be required to ensure the "MAX. ON CENTER" dimension are not exceeded.
3. Concrete anchor table:

ANCHOR TYPE	ANCHOR SIZE	MIN. EMBEDMENT	MIN. CLEARANCE TO MASONRY EDGE	MIN. CLEARANCE TO ADJACENT ANCHOR
ITW TAPCON®	1/4"	1-1/4"	2"	4"
DeWALT ULTRA-CON®	1/4"	1-1/4"	1"	4"
ITW TAPCON®	3/16"	1-1/4"	AS SHOWN	1-1/2"

WOOD SCREW INSTALLATION NOTES:

1. Maintain a minimum 5/8" edge distance, 1" end distance, & 1" o.c. spacing of wood screws to prevent the splitting of wood.

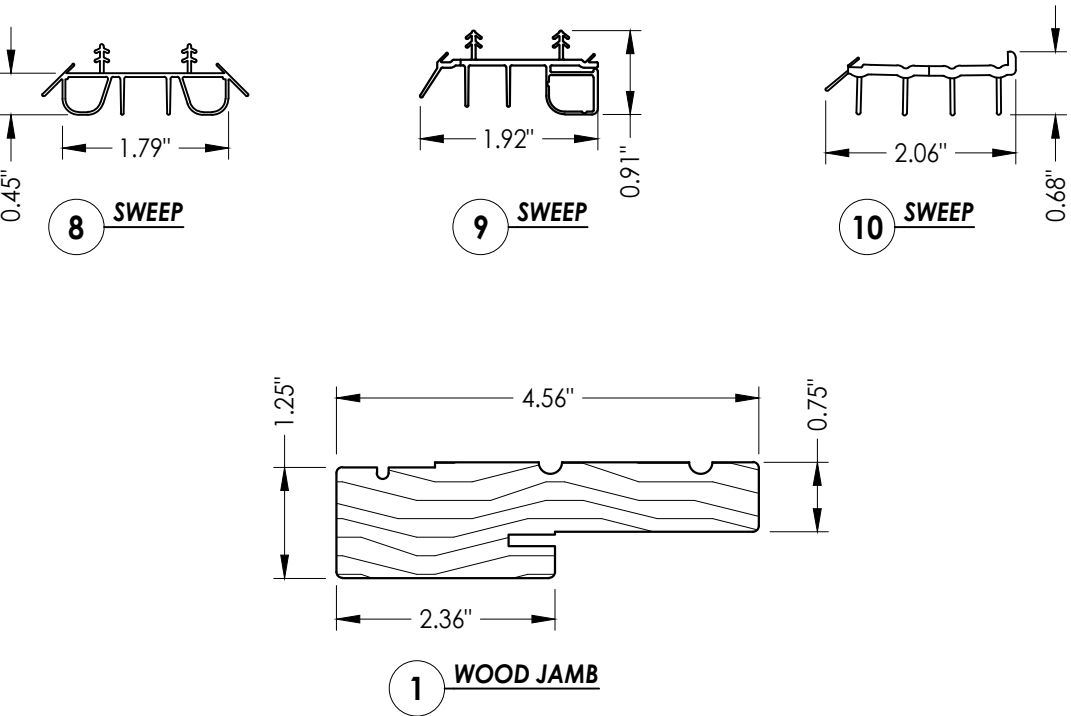

DATE: 5/26/16		REVISIONS	
SCALE: N.T.S.			
DWG. BY: JK			
CHK. BY: LFS			
DRAWING NO.: FL-20461.6			
SHEET 11	OF 11		
6	7/03/26	UPDATE TO 9TH ED. (2026)	FBC LFS
5	7/19/23	UPDATE TO 8TH ED. (2023)	FBC LFS
4	7/21/20	UPDATE TO 7th ED (2020)	FBC LFS
NO.	DATE		
PRODUCT:		THERMA-TRU FIBERGLASS DOOR	
PART OR ASSEMBLY:		COMPONENTS & BILL OF MATERIALS	
Documents Prepared By:		<i>RW</i> BUILDING CONSULTANTS, INC. P.O. Box 230, Valrico, FL 33595 Phone No.: 813.659.9197 FBPE Registry No. 9813	
Lyndon F. Schmidt P.E. No. 43409			