




Fiber-Classic® & Smooth-Star®

COMPOSITE EDGE
OPAQUE FIBERGLASS SINGLE DOOR
INSWING/OUTSWING
"NON-IMPACT"

GENERAL NOTES

- 1. This product has been evaluated and is in compliance with the 8th Edition (2023) Florida Building Code (FBC) structural requirements excluding the "High Velocity Hurricane Zone" (HVHZ).
- 2. Product anchors shall be as listed and spaced as shown on details. Anchor embedment to base material shall be beyond wall dressing or stucco.
- 3. For 2x stud framing construction, anchoring of these units shall be the same as that shown for 2x buck masonry construction.
- 4. Site conditions that deviate from the details of this drawing require further engineering analysis by a licensed engineer or registered architect.
- 5. Fiber-Classic & Smooth-Star Door panels require the use of "J" part numbers and must be stained or painted within six months of installation.


TABLE OF CONTENTS	
SHEET #	DESCRIPTION
1	Typical Elevations, Design Pressures & General Notes
2	Door Panel Details
3	Elevations
4	Horizontal & Vertical Cross Sections (2X Buck)
5	Horizontal & Vertical Cross Sections (1X Buck)
6	Horizontal & Vertical Cross Sections (Direct to Masonry)
7	Vertical Cross Sections (Thresholds)
8	Buck & Frame Anchoring
9	Hardware Details
10	Components
11	Components & Bill of Materials

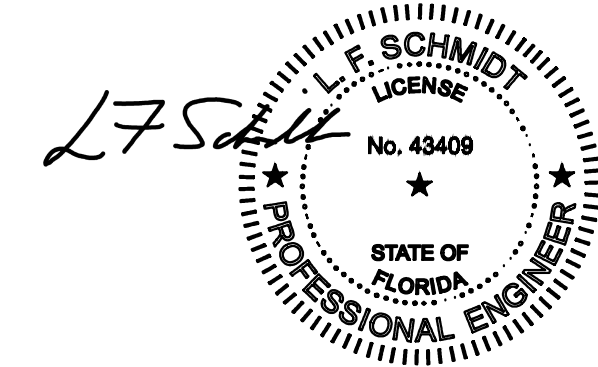

Digitally signed by Lyndon F Schmidt
Date: 2023.07.19 15:04:27 -04'00'

This item has been digitally signed and sealed by
L. F. Schmidt, P.E. on the date adjacent to the seal.
Printed copies of this document are not
considered signed and sealed and the signature
must be verified on any electronic copies.

THIS PRODUCT APPROVAL IS VALID
ONLY FOR THE STATE OF FLORIDA

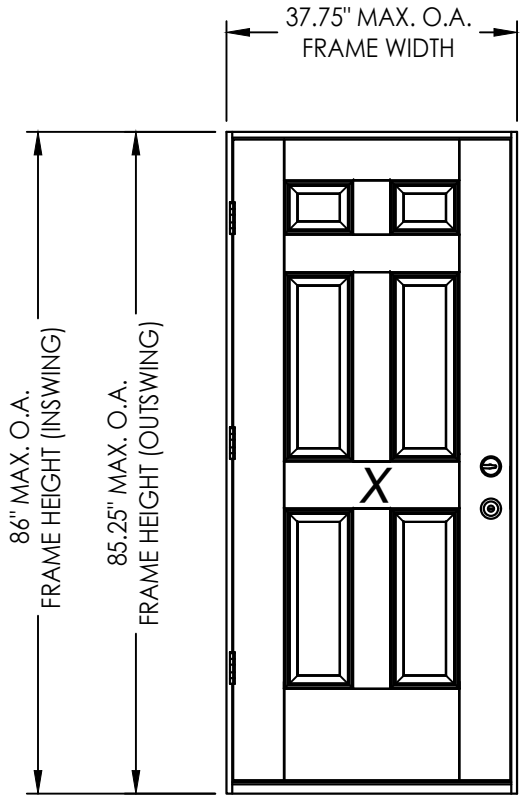

CONFIGURATION	DESIGN PRESSURE (PSF) INSWING		DESIGN PRESSURE (PSF) OUTSWING	
	POSITIVE	NEGATIVE	POSITIVE	NEGATIVE
X	+70.0	-75.0	+70.0	-70.0

Documents Prepared By:
Lyndon F. Schmidt
P.E. No. 43409

PRODUCT:
THERMA-TRU
FIBERGLASS DOOR

REVISIONS

DATE: 5/26/16

SCALE: N.T.S.

DWG. BY: JK

CHK. BY: LFS

DRAWING NO.: FL-20461.4

SHEET 1 OF 11


Part or Assembly:
TYPICAL ELEVATION, DESIGN
PRESSURES & GENERAL NOTES

5 7/19/23 UPDATE TO 8TH ED. (2023) FBC
4 7/21/20 UPDATE TO 7th ED (2020) FBC
3 10/09/18 REV. DOOR PANEL OPTION NOTE
2 11/15/17 RECESSED PANEL NOTATION
1 7/7/17 UPDATE TO 6th ED (2017) FBC
NO. DATE


5 7/19/23 UPDATE TO 8TH ED. (2023) FBC
4 7/21/20 UPDATE TO 7th ED (2020) FBC
3 10/09/18 REV. DOOR PANEL OPTION NOTE
2 11/15/17 RECESSED PANEL NOTATION
1 7/7/17 UPDATE TO 6th ED (2017) FBC
NO. DATE

Building Consultants, Inc.
P.O. Box 230, Valrico, FL 33595
Phone No.: 813.659.9197
FBPE Registry No. 9813


Z:\2023 FBC Drawings\Therma-Tru FL 20461\ThermaTru FL 20461\FL-20461.1-5.dwg

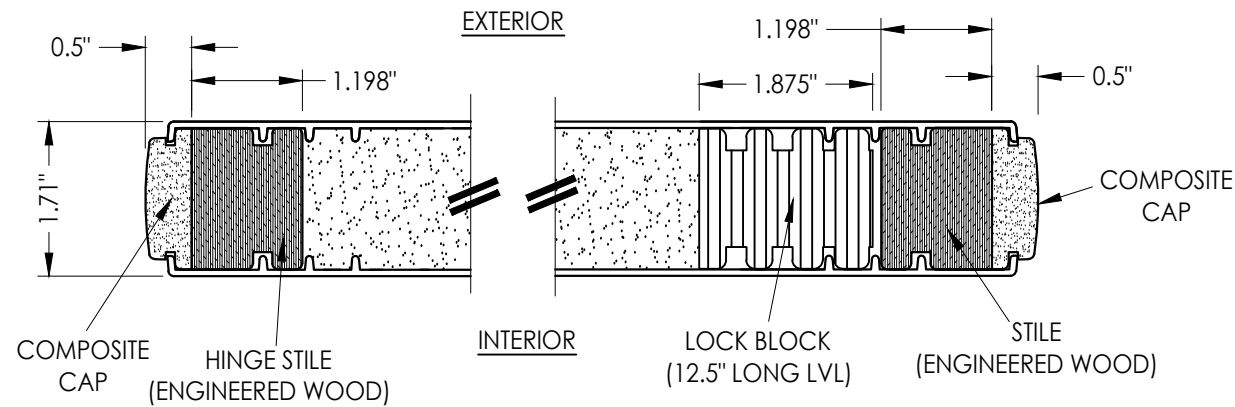


1
2 HORIZONTAL CROSS SECTION

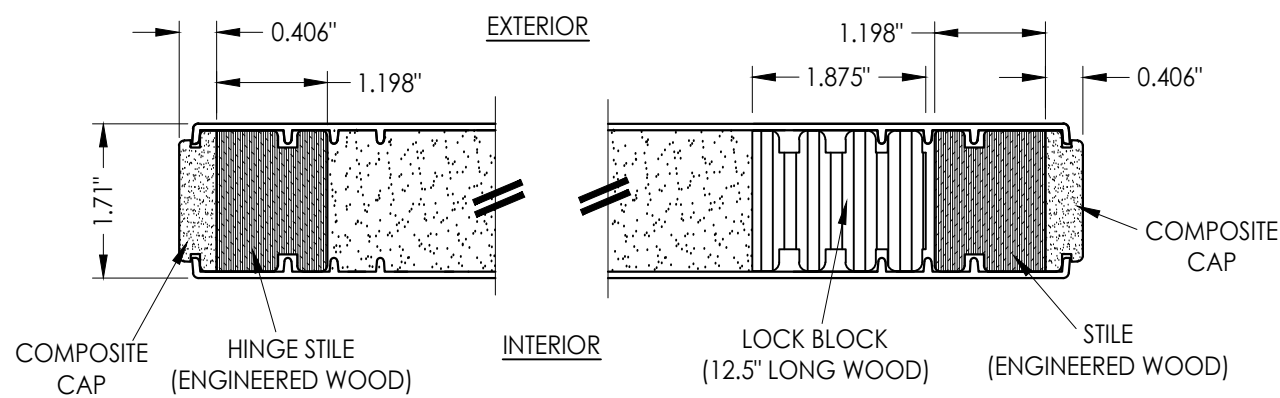


2
2 HORIZONTAL CROSS SECTION

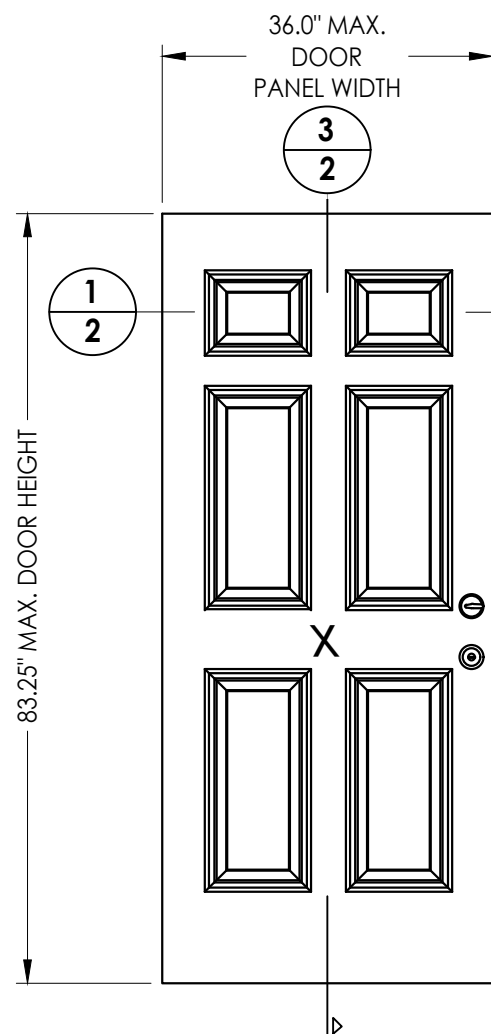


40 DOOR PANEL
BOOK

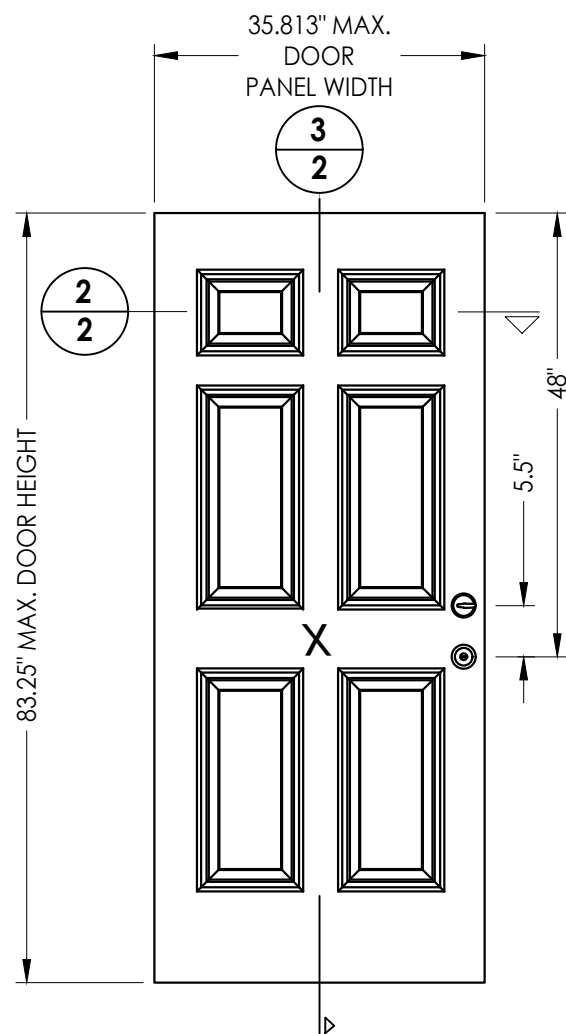

41 DOOR PANEL
Hybrid Door

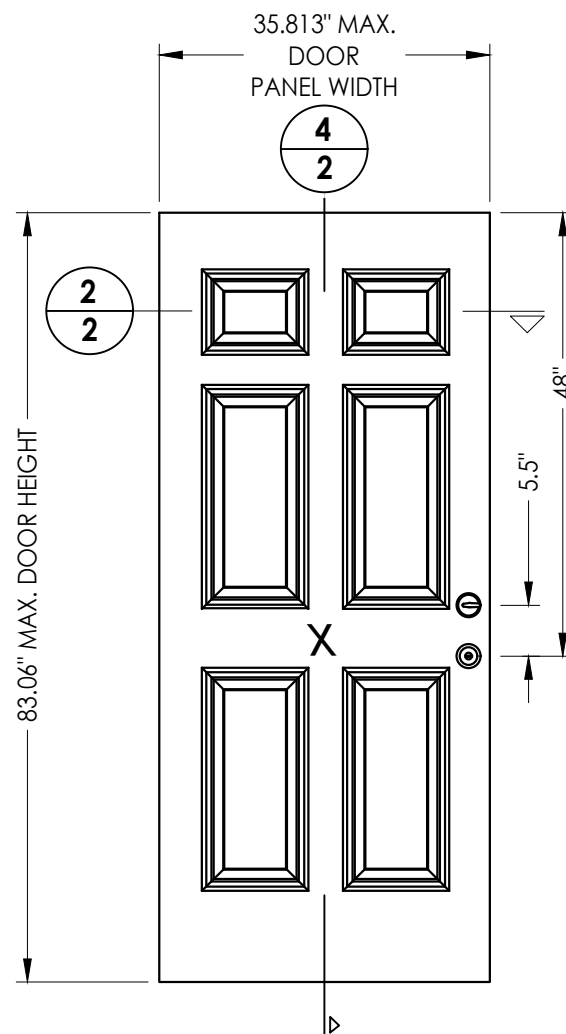

42 DOOR PANEL
U1 Door

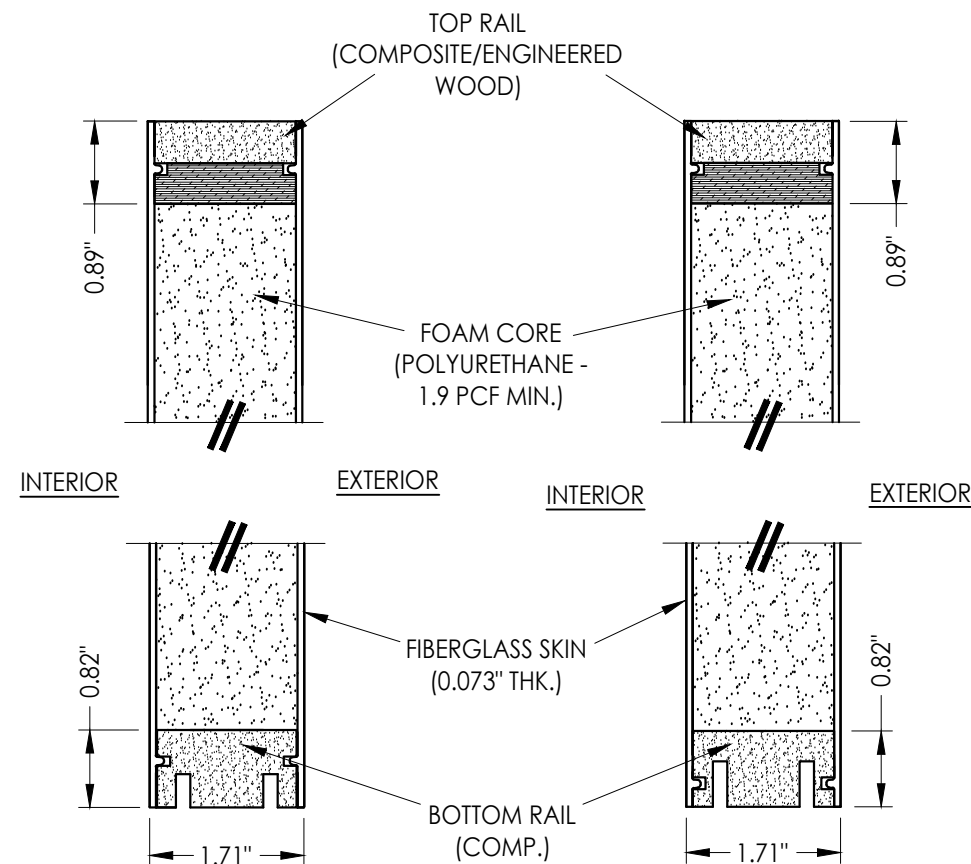

3
2 VERTICAL CROSS SECTION

4
2 VERTICAL CROSS SECTION

Documents Prepared By:
Lyndon F. Schmidt
P.E. No. 43409

PRODUCT:
THERMA-TRU
FIBERGLASS DOOR

PART OR ASSEMBLY:
DOOR PANEL DETAILS

NO.	DATE	REVISIONS
5	7/19/23	UPDATE TO 8TH ED. (2023) FBC
4	7/21/20	UPDATE TO 7th ED (2020) FBC
3	10/09/18	REV. DOOR PANEL OPTION NOTE
2	11/15/17	RECESSED PANEL NOTATION
1	7/7/17	UPDATE TO 6th ED (2017) FBC

DATE: 5/26/16

SCALE: N.T.S.

DWG. BY: JK

CHK. BY: LFS


DRAWING NO.:

FL-20461.4

SHEET 2 OF 11


RW BUILDING CONSULTANTS, INC.
P.O. Box 230, Valrico, FL 33595
Phone No.: 813.659.9197
FBPE Registry No. 9813

Z:\2023 FBC Drawings\Therma-Tru\ThermaTru FL 20461\FL-20461.1-5.dwg

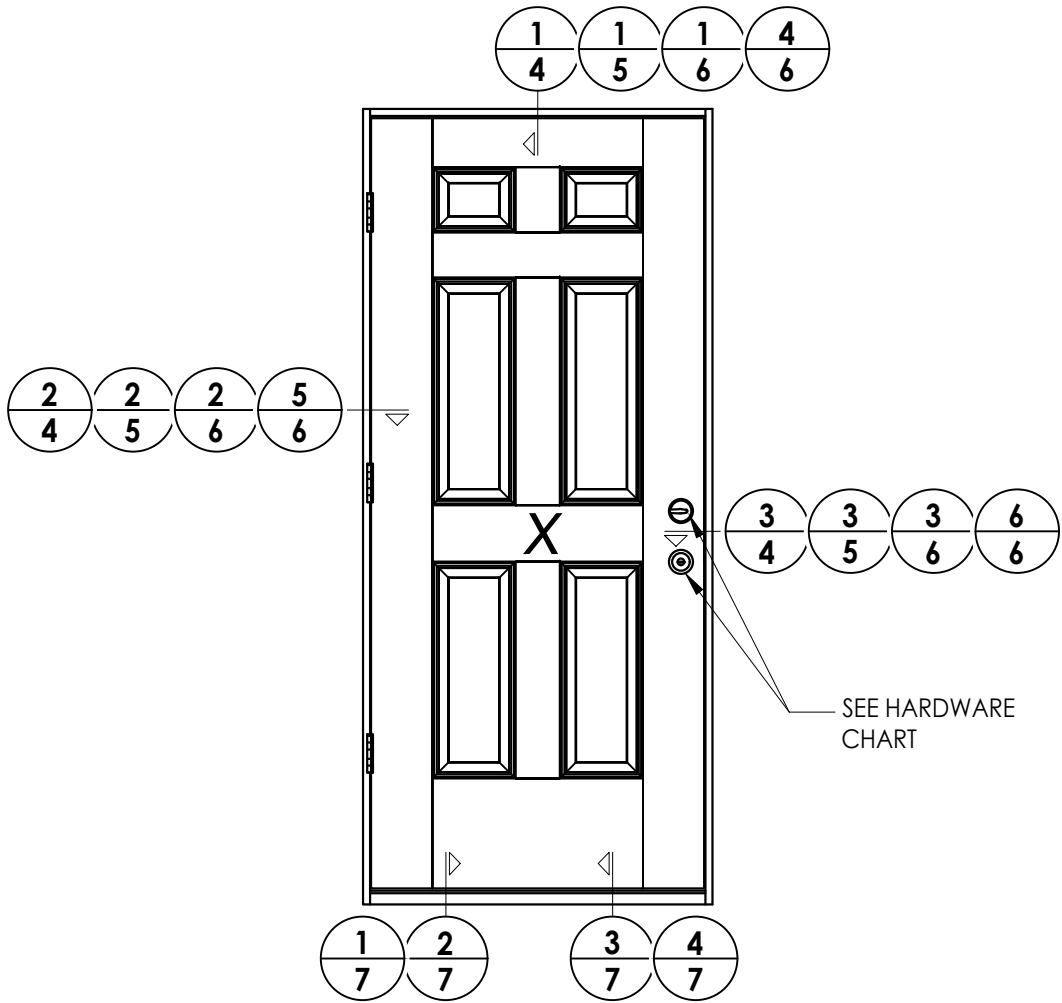

SEE HARDWARE
CHART

HARDWARE TABLE		
MANUFACTURER	MODEL	
SCHLAGE	KNOB:	F51
	DEADBOLT:	B60
KWIKSET	KNOB:	SIGNATURE SERIES
	DEADBOLT:	SIGNATURE SERIES (980)

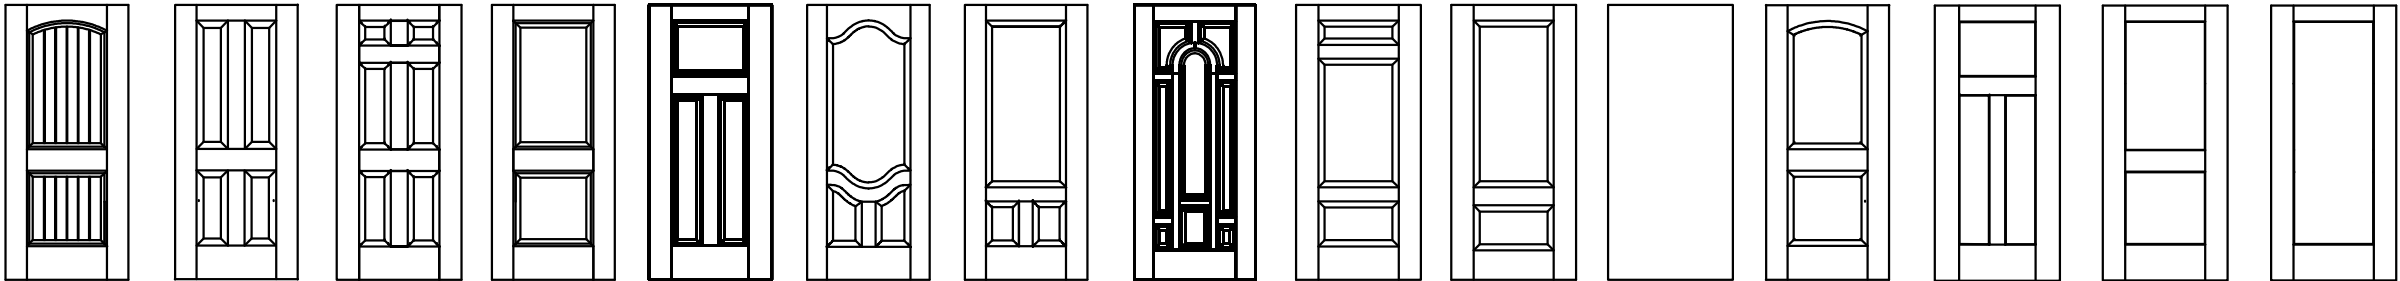

Fiber-Classic/Smooth-Star Door Panel Options

Products approved include all embossed and recessed panel doors.
Similar glazed panel configurations are allowed.
Panels shown are for illustration and are representative only.

Documents Prepared By:
Lyndon F. Schmidt
P.E. No. 43409

RW BUILDING CONSULTANTS, INC.
P.O. Box 230, Valrico, FL 33595
Phone No.: 813.659.9197
FBPE Registry No. 9813

PRODUCT:
THERMA-TRU
FIBERGLASS DOOR

PART OR ASSEMBLY:
ELEVATIONS

5	7/19/23	UPDATE TO 8TH ED. (2023)	FBC	LFS
4	7/21/20	UPDATE TO 7th ED (2020)	FBC	LFS
3	10/09/18	REV. DOOR PANEL OPTION NOTE	MT	MT
2	11/15/17	RECESSED PANEL NOTATION	JK	JK
1	7/7/17	UPDATE TO 6th ED (2017)	FBC	JK
NO	DATE	REVISIONS		

DATE: 5/26/16

SCALE: N.T.S.


DWG. BY: JK

CHK. BY: LFS


DRAWING NO.: FL-20461.4

SHEET 3 OF 11


Z:\2023 FBC Drawings\Therma-Tru FL 20461\ThermaTru FL 20461\FL-20461.1-5.dwg

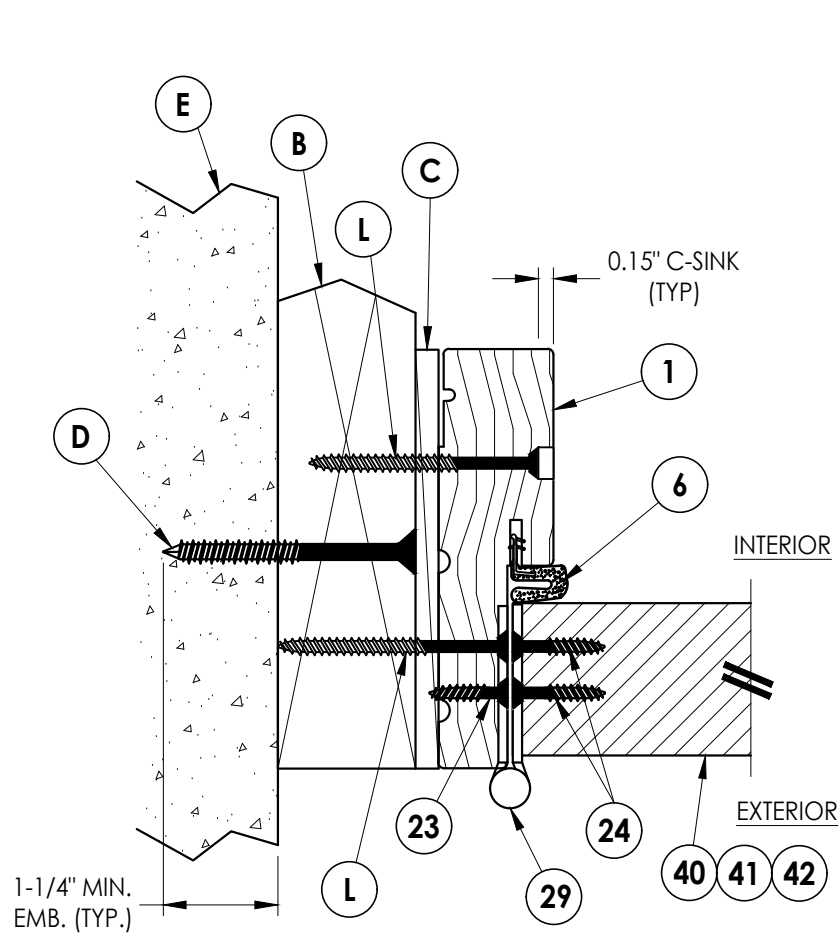

2 HORIZONTAL CROSS SECTION
4 Shown w/ 2X Buck
Outswing shown (Inswing similar)

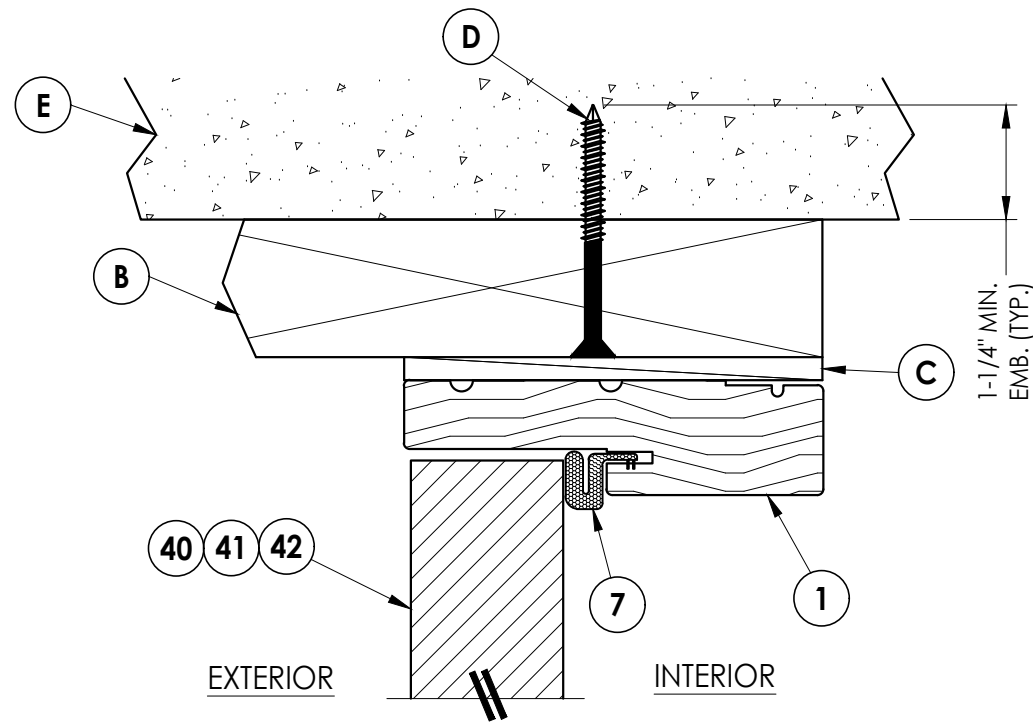

1 VERTICAL CROSS SECTION
4 Shown w/ 2X Buck
Outswing shown (Inswing similar)

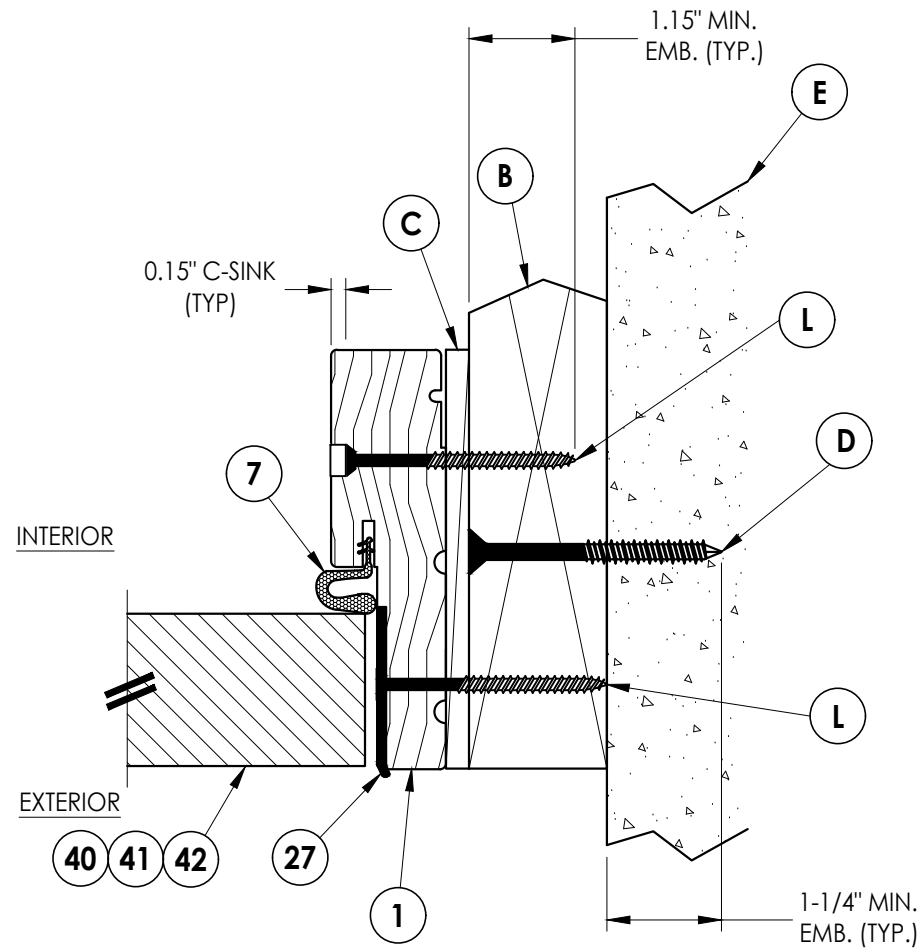

3 HORIZONTAL CROSS SECTION
4 Shown w/ 2X Buck
Outswing shown (Inswing similar)

Documents Prepared By:
Lyndon F. Schmidt
P.E. No. 43409

R.W. BUILDING CONSULTANTS, INC.
P.O. Box 230, Valrico, FL 33595
Phone No.: 813.659.9197
FBPE Registry No. 9813

PRODUCT:
THERMA-TRU
FIBERGLASS DOOR

PART OR ASSEMBLY:
HORIZONTAL & VERTICAL
CROSS SECTIONS (2X BUCK)

NO.	DATE	REVISIONS
5	7/19/23	UPDATE TO 8TH ED. (2023) FBC
4	7/21/20	UPDATE TO 7th ED (2020) FBC
3	10/09/18	REV. DOOR PANEL OPTION NOTE
2	11/15/17	RECESSED PANEL NOTATION
1	7/7/17	UPDATE TO 6th ED (2017) FBC
NO.	DATE	BY

DATE: 5/26/16

SCALE: N.T.S.

DWG. BY: JK


CHK. BY: LFS

DRAWING NO.:


FL-20461.4

SHEET 4 OF 11


Z:\2023 FBC Drawings\Therma-Tru\ThermaTru FL 20461\FL-20461.1-5.dwg

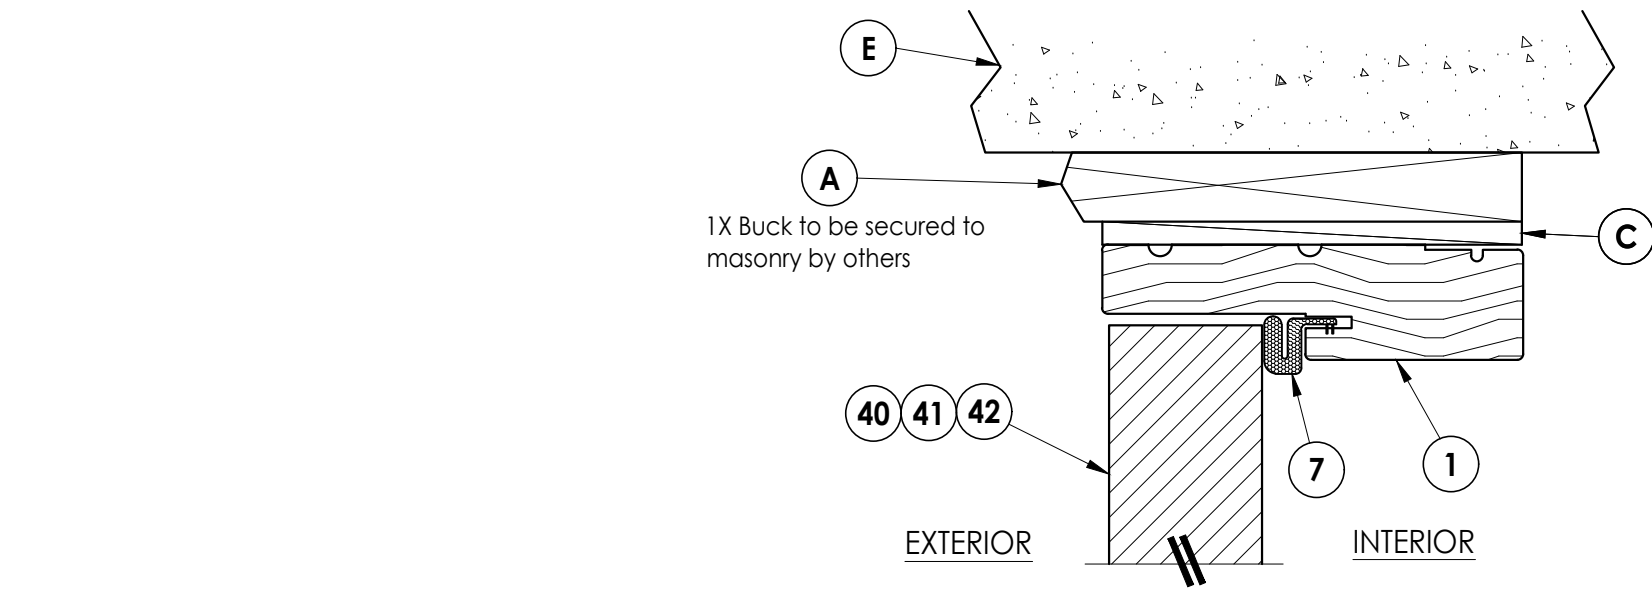

1
5 **VERTICAL CROSS SECTION**
Shown w/ 1X sub-buck
Outswing shown (Inswing similar)

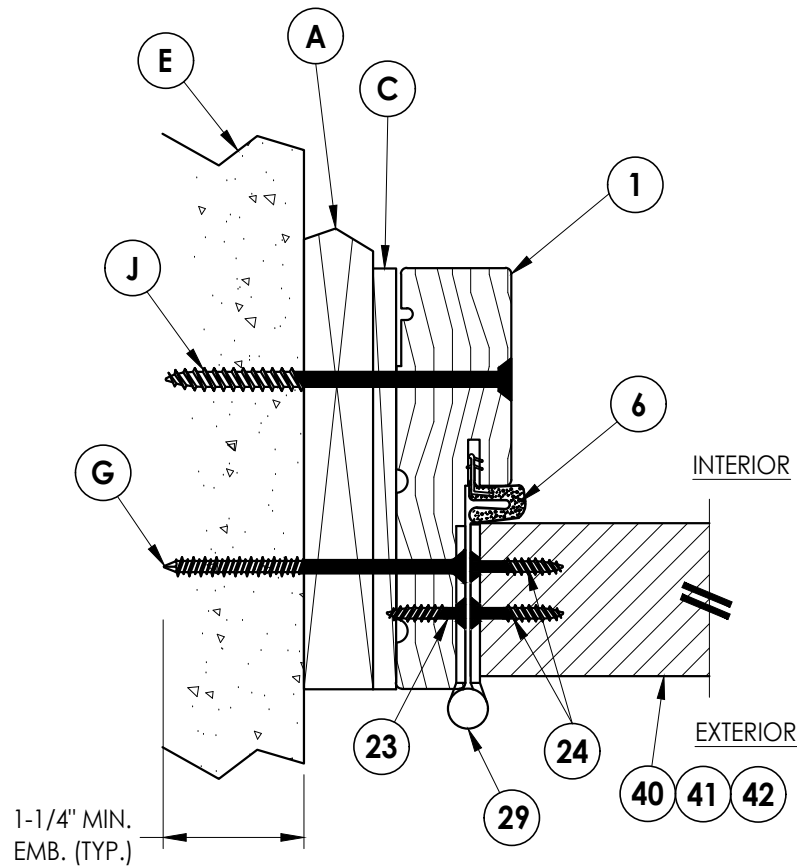

2
5 **HORIZONTAL CROSS SECTION**
Shown w/ 1X sub-buck
Outswing shown (Inswing similar)

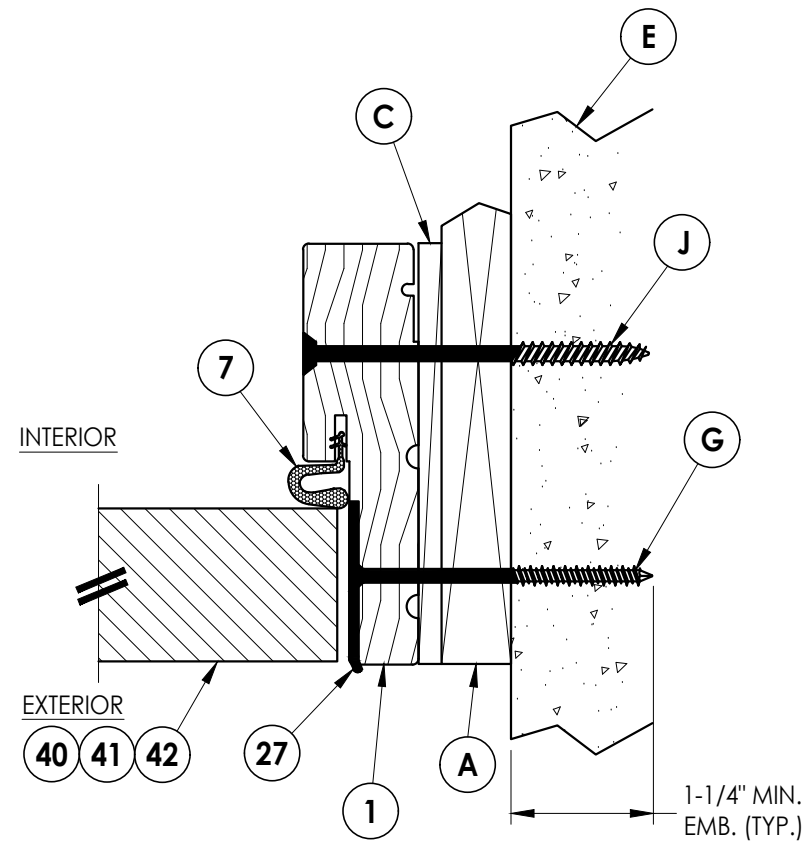

3
5 **HORIZONTAL CROSS SECTION**
Shown w/ 1X sub-buck
Outswing shown (Inswing similar)

Documents Prepared By:
Lyndon F. Schmidt
P.E. No. 43409


RW BUILDING CONSULTANTS, INC.
P.O. Box 230, Valrico, FL 33595
Phone No.: 813.659.9197
FBPE Registry No. 9813

PRODUCT:
THERMA-TRU
FIBERGLASS DOOR


PART OR ASSEMBLY:
HORIZONTAL & VERTICAL
CROSS SECTIONS (1X BUCK)

NO.	DATE	REVISIONS	BY
5	7/19/23	UPDATE TO 8TH ED. (2023) FBC	LFS
4	7/21/20	UPDATE TO 7th ED (2020) FBC	LFS
3	10/09/18	REV. DOOR PANEL OPTION NOTE	MT
2	11/15/17	RECESSED PANEL NOTATION	JK
1	7/7/17	UPDATE TO 6th ED (2017) FBC	JK
NO.	DATE	REVISIONS	BY
DATE: 5/26/16			
SCALE: N.T.S.			
DWG. BY: JK			
CHK. BY: LFS			
DRAWING NO.: FL-20461.4			
SHEET 5 OF 11			

Z:\2023 FBC Drawings\Therma-Tru\ThermaTru FL 20461\FL-20461.1-5.dwg

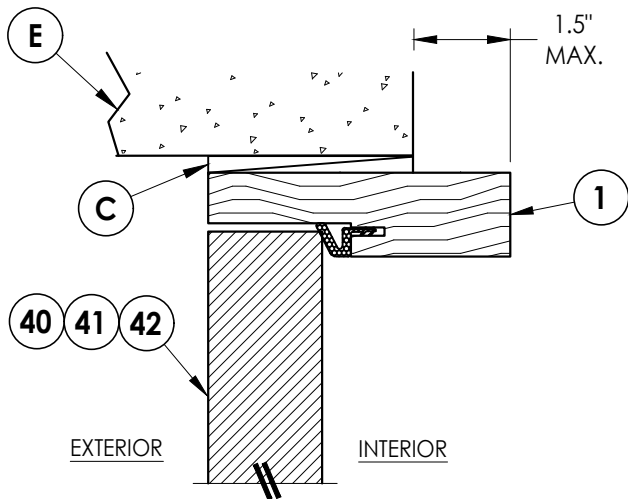

1
6 **VERTICAL CROSS SECTION**
Shown Direct to Masonry
Outswing only w/ 4-9/16" jamb

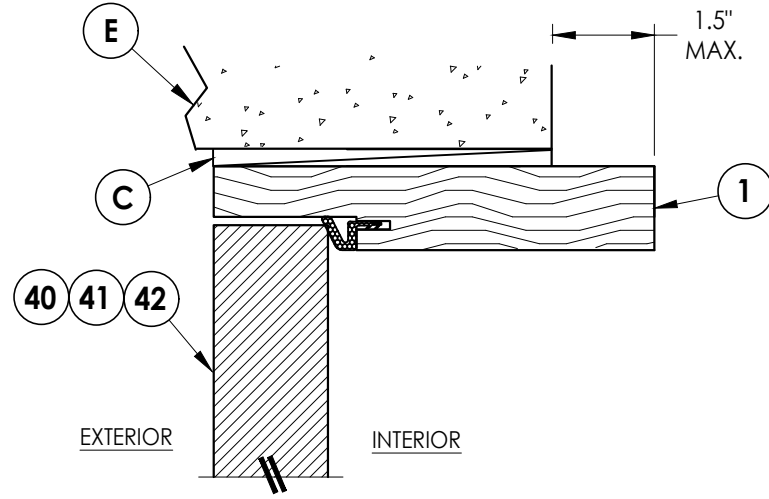


4
6 **VERTICAL CROSS SECTION**
Shown Direct to Masonry
Outswing only w/ 6-9/16" jamb


DIRECT TO MASONRY MAX. DESIGN PRESSURE:
w/ STANDARD STRIKE = ± 50 PSF
w/ SECURITY STRIKE = ± 60 PSF

Notes:


- Sidelite assembly screws located 14" from top and 14" from bottom & 2 more screws equally spaced between (4 screws total per side jamb).
- Sidelite assembly screws located 4" from each end (2 screws along head jamb).

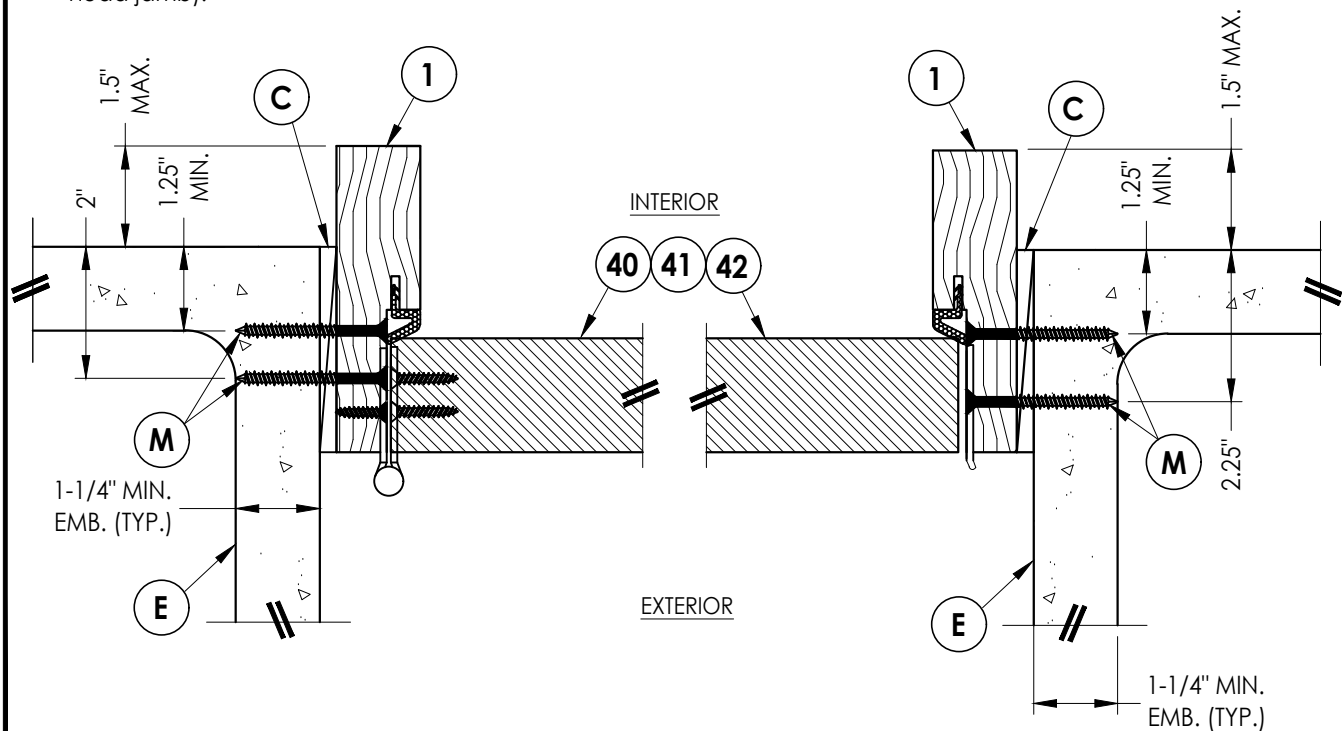


2
6 **HORIZONTAL CROSS SECTION**
Shown Direct to Masonry
Outswing only w/ 4-9/16" jamb

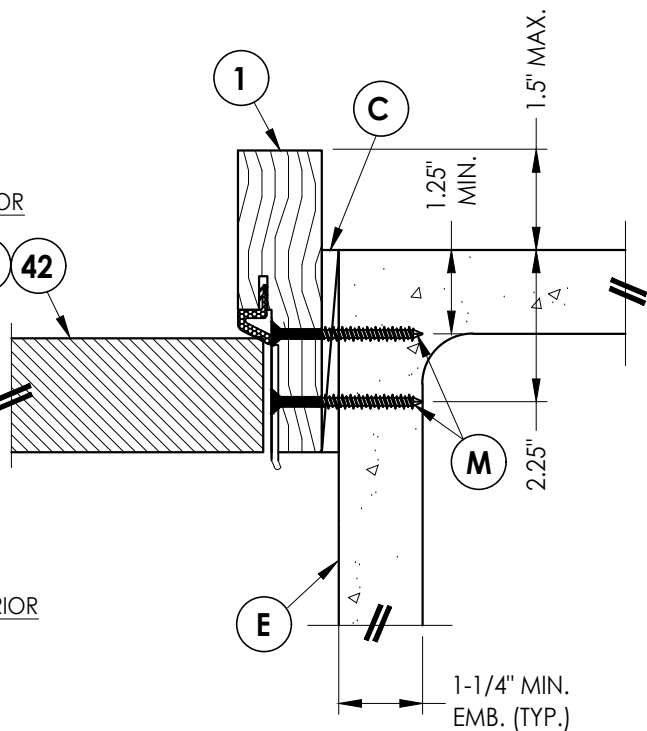

3
6 **HORIZONTAL CROSS SECTION**
Shown Direct to Masonry
Outswing only w/ 4-9/16" jamb

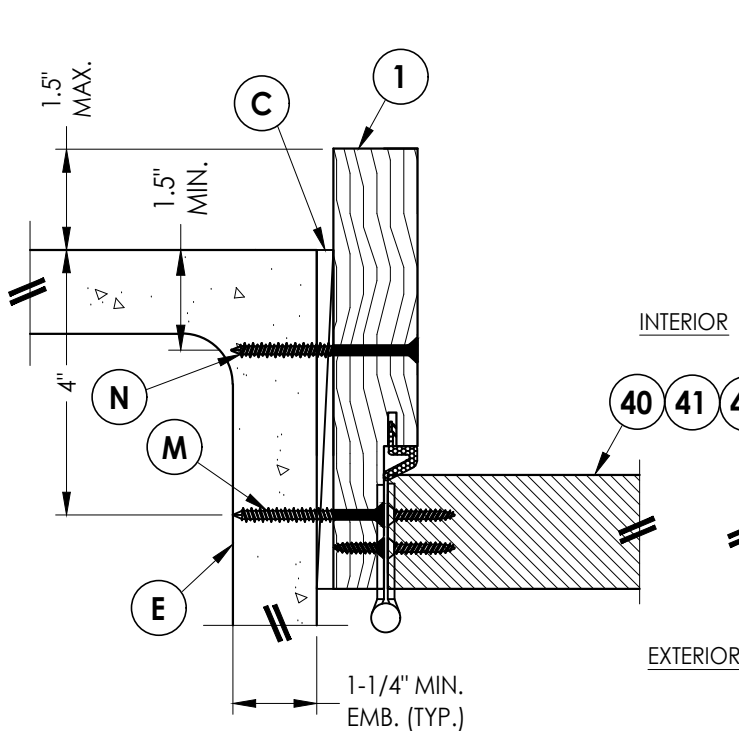

5
6 **HORIZONTAL CROSS SECTION**
Shown Direct to Masonry
Outswing only w/ 6-9/16" jamb

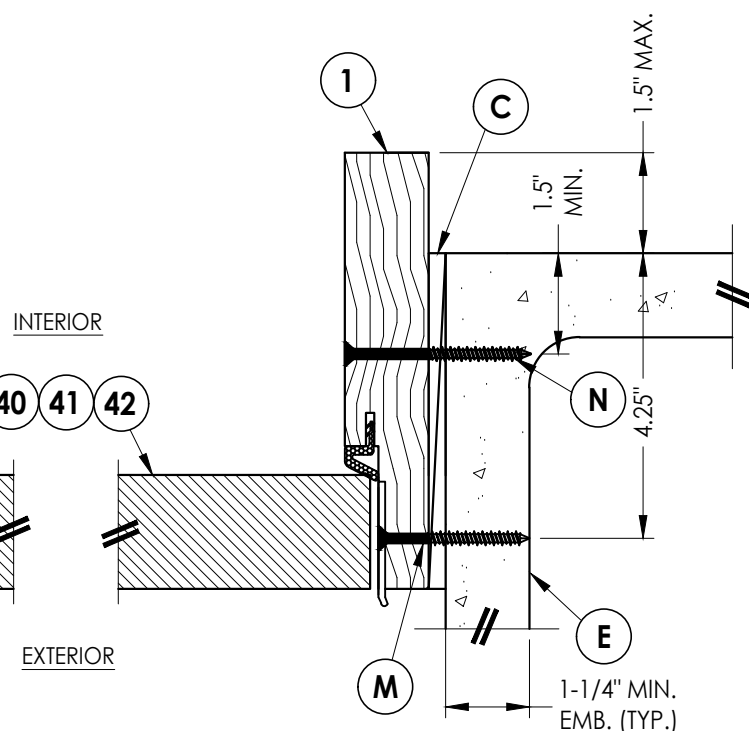

6
6 **HORIZONTAL CROSS SECTION**
Shown Direct to Masonry
Outswing only w/ 6-9/16" jamb

Documents Prepared By:
Lyndon F. Schmidt
P.E. No. 43409

RW BUILDING CONSULTANTS, INC.
P.O. Box 230, Valrico, FL 33595
Phone No.: 813.659.9197
FBPE Registry No. 9813

PRODUCT: **THERMA-TRU**
FIBERGLASS DOOR
PART OR ASSEMBLY:
HORIZONTAL & VERTICAL
SECTIONS (DIRECT TO MASONRY)

	LFS	FBC	MT	JK	JK	BY
5	7/19/23	UPDATE TO 8TH ED. (2023)	FBC			
4	7/21/20	UPDATE TO 7th ED (2020)	FBC			
3	10/09/18	REV. DOOR PANEL OPTION	NOTE			
2	11/15/17	RECESSED PANEL NOTATION				
1	7/7/17	UPDATE TO 6th ED (2017)	FBC			
NO.	DATE					

DATE: 5/26/16

SCALE: N.T.S.

DWG. BY: JK

CHK. BY: LFS


DRAWING NO.: FL-20461.4

SHEET 6 OF 11


Z:\2023 FBC Drawings\Therma-Tru\ThermaTru FL 20461\FL-20461.1-5.dwg

Notes:


1. Sill Item #'s 16, 32, 33, 36, 37, 38, 39, 43, 44, 45, 46, 47 & 48 are attached to jambs w/ (3) #8 X 2-1/2" pfh screws or (3) 2.5" staples at each end.
2. Sill Item #'s 17 & 18 are attached to jambs w/ (2) #8 X 2-1/2" pfh screws at each end.
3. Sill Item #15 is attached to jambs utilizing (2) #10 X 2" pph SMS screws at each end.

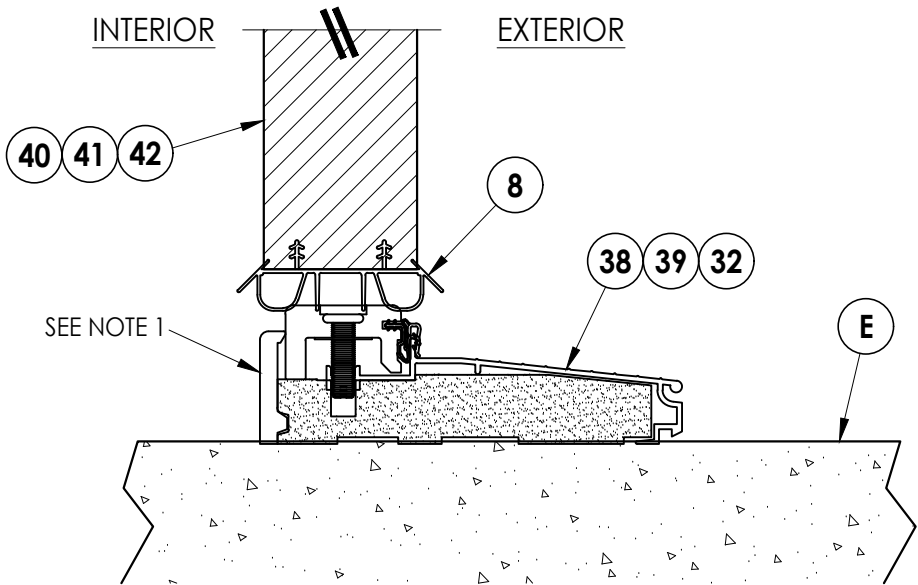


1
7 **VERTICAL CROSS SECTION**
Inswing Sill

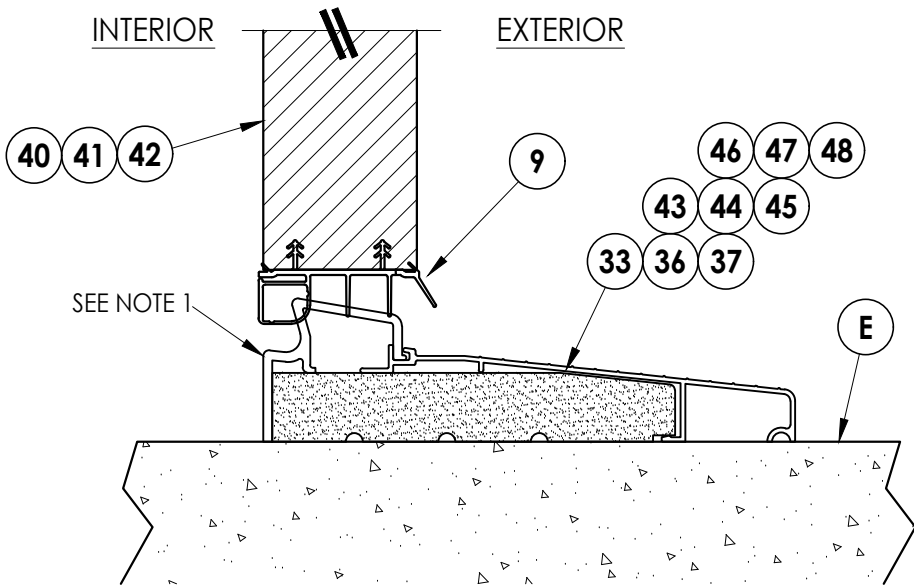

2
7 **VERTICAL CROSS SECTION**
Inswing Sill

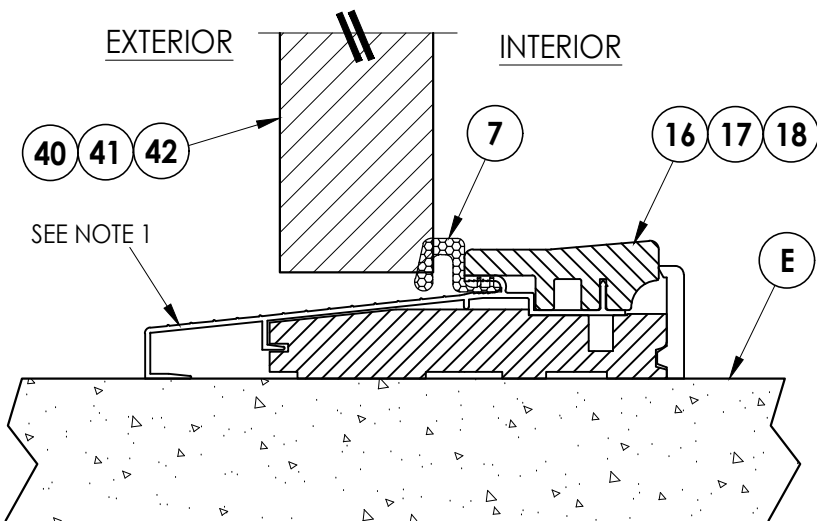

3
7 **VERTICAL CROSS SECTION**
Outswing Sill

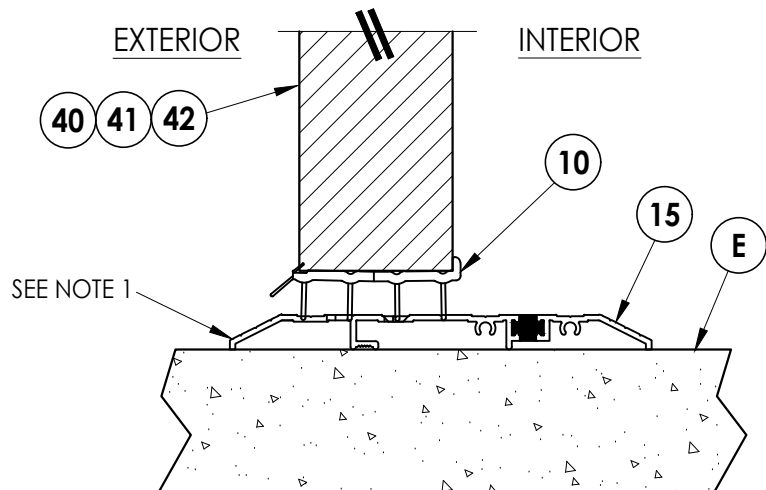

4
7 **VERTICAL CROSS SECTION**
Public Access Sill

Documents Prepared By:
Lyndon F. Schmidt
P.E. No. 43409

RW BUILDING CONSULTANTS, INC.
P.O. Box 230, Valrico, FL 33595
Phone No.: 813.659.9197
FBPE Registry No. 9813

PRODUCT:
THERMA-TRU
FIBERGLASS DOOR

PART OR ASSEMBLY:
VERTICAL CROSS
SECTIONS (THRESHOLDS)

NO.	DATE	REVISIONS
5	7/19/23	UPDATE TO 8TH ED. (2023) FBC
4	7/21/20	UPDATE TO 7th ED (2020) FBC
3	10/09/18	REV. DOOR PANEL OPTION NOTE
2	11/15/17	RECESSED PANEL NOTATION
1	7/7/17	UPDATE TO 6th ED (2017) FBC

DATE: 5/26/16

SCALE: N.T.S.

DWG. BY: JK





CHK. BY: LFS

DRAWING NO.:

FL-20461.4

SHEET 7 OF 11

Z:\2023 FBC Drawings\Therma-Tru\ThermaTru FL 20461\FL-20461.1-5.dwg

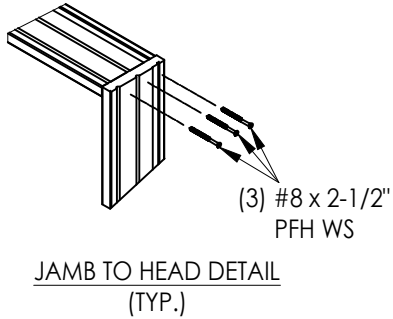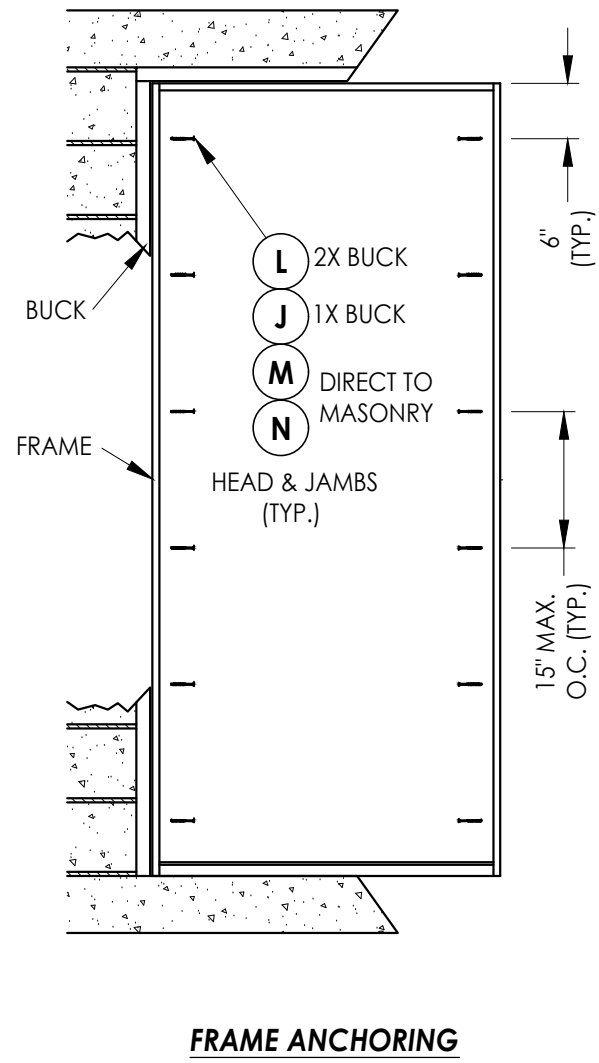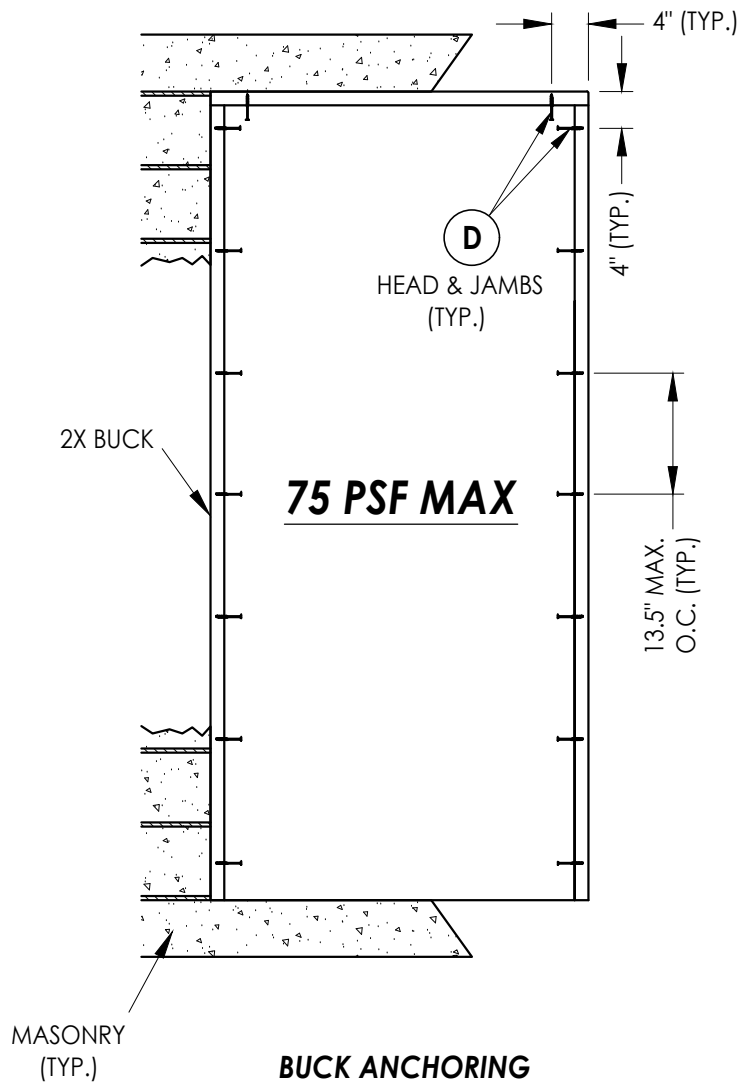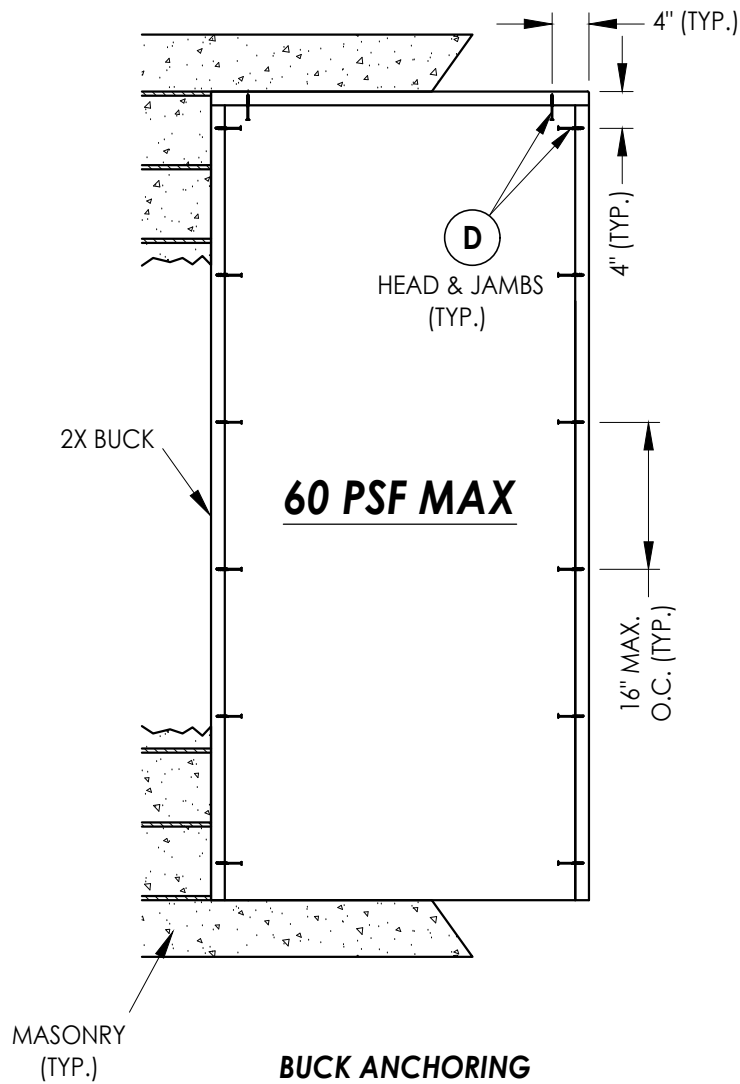


5	7/19/23	UPDATE TO 8TH ED. (2023)	FBC	LFS
4	7/21/20	UPDATE TO 7th ED (2020)	FBC	LFS
3	10/09/18	REV. DOOR PANEL OPTION	NOTE	MT
2	11/15/17	RECESSED PANEL NOTATION		JK
1	7/7/17	UPDATE TO 6th ED (2017)	FBC	JK
NO.	DATE			BY
REVISIONS				

DATE: 5/26/16
SCALE: N.T.S.
DWG. BY: JK
CHK. BY: LFS
DRAWING NO.: FL-20461.4
SHEET 8 OF 11

PRODUCT: THERMA-TRU FIBERGLASS DOOR
PART OR ASSEMBLY: BUCK AND FRAMES ANCHORING


Documents Prepared By:
Lyndon F. Schmidt
P.E. No. 43409
R.W. BUILDING CONSULTANTS, INC.
P.O. Box 230, Valrico, FL 33595
Phone No.: 813.659.9197
FBPE Registry No. 9813

Z:\2023 FBC Drawings\Therma-Tru\ThermaTru FL 20461\FL-20461.1-5.dwg

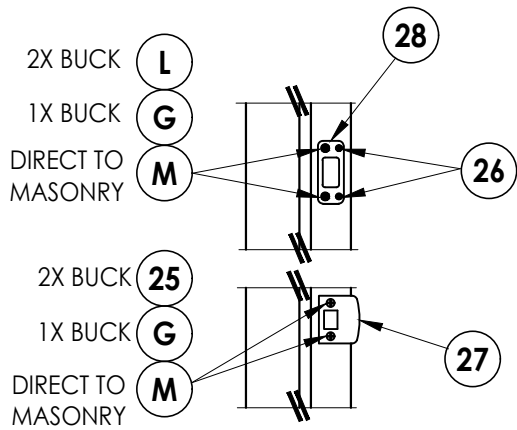


LATCH & DEADBOLT DETAIL

Kwikset

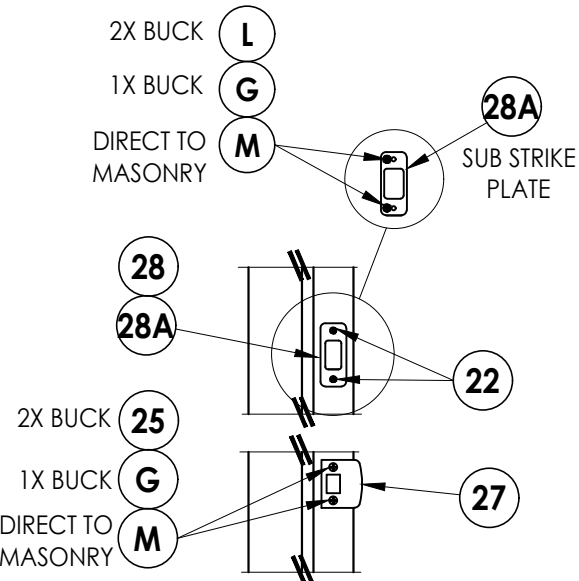


LATCH & DEADBOLT DETAIL

Schlage

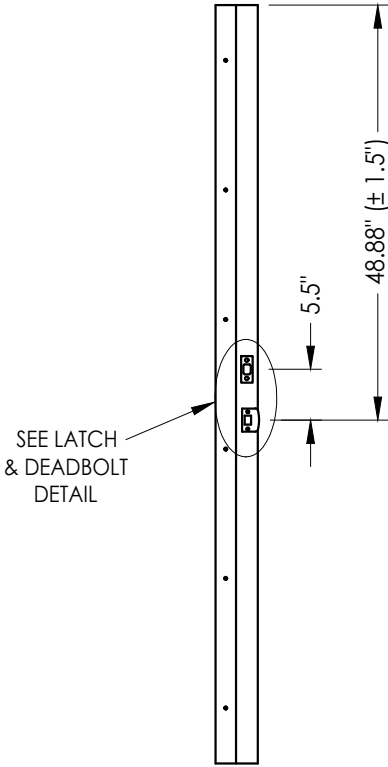


STRIKE JAMB

Latch and Deadbolt

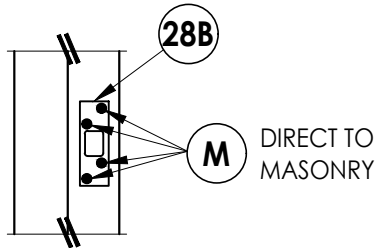


DEADBOLT STRIKE DETAILS

(Security Deadbolt Strike Plate)

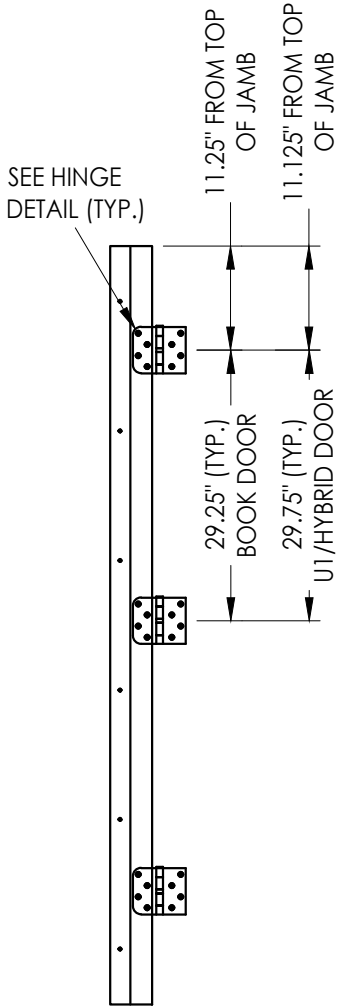

HINGE JAMB

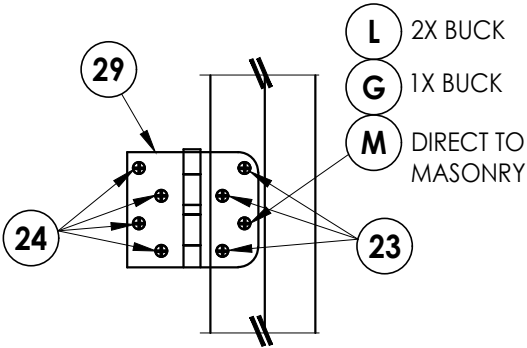

HINGE DETAIL

NO.	DATE	REVISIONS
5	7/19/23	UPDATE TO 8TH ED. (2023) FBC
4	7/21/20	UPDATE TO 7th ED (2020) FBC
3	10/09/18	REV. DOOR PANEL OPTION NOTE
2	11/15/17	RECESSED PANEL NOTATION
1	7/7/17	UPDATE TO 6th ED (2017) FBC
NO.	DATE	BY

DATE: 5/26/16

SCALE: N.T.S.

DWG. BY: JK

CHK. BY: LFS

DRAWING NO.:
FL-20461.4

SHEET 9 OF 11


Documents Prepared By:
Lyndon F. Schmidt
P.E. No. 43409

RW BUILDING CONSULTANTS, INC.
P.O. Box 230, Valrico, FL 33595
Phone No.: 813.659.9197
FBPE Registry No. 9813


PRODUCT:
THERMA-TRU
FIBERGLASS DOOR

PART OR ASSEMBLY:
HARDWARE DETAILS


Z:\2023 FBC Drawings\Therma-Tru\ThermaTru FL 20461\FL-20461.1-5.dwg

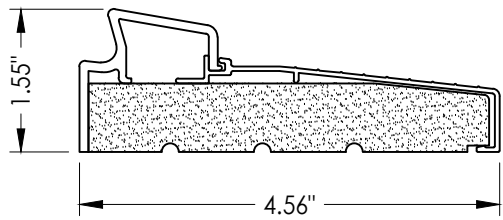


33 INSWING THRESHOLD
Inswing Basic Fixed Sill

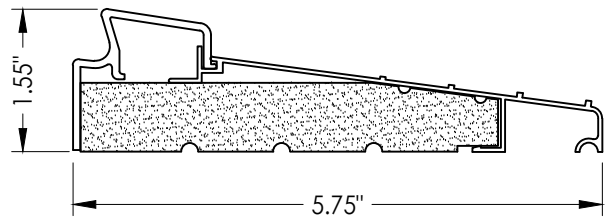


36 INSWING THRESHOLD
Inswing Basic Fixed 5-3/4" Sill

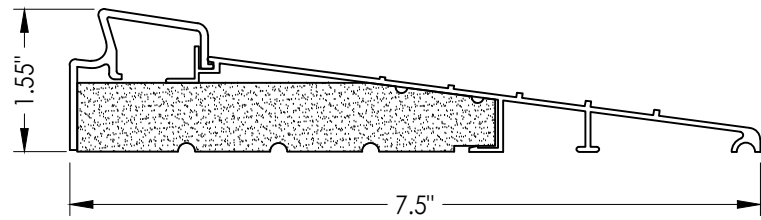


37 INSWING THRESHOLD
Inswing Basic Fixed 7-1/2" Sill

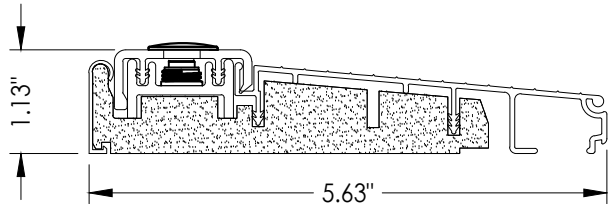


39 INSWING THRESHOLD
Inswing Composite Adjustable Sill

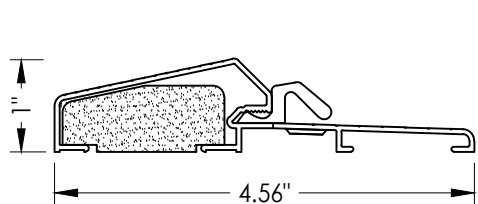


17 OUTSWING THRESHOLD
Composite / Aluminum Sill

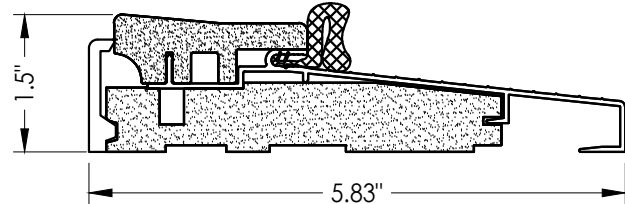


16 OUTSWING THRESHOLD
Composite / Aluminum Sill

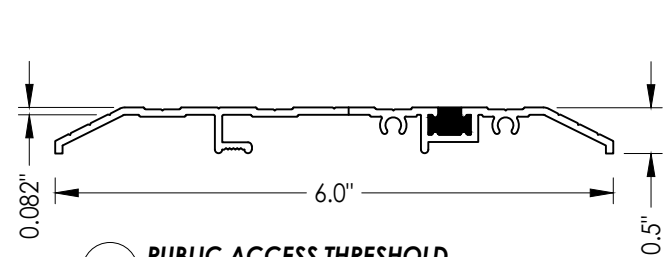


15 PUBLIC ACCESS THRESHOLD

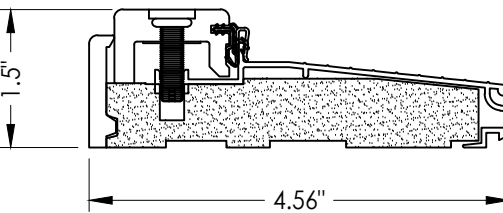


38 INSWING THRESHOLD
Inswing Composite Adjustable Sill

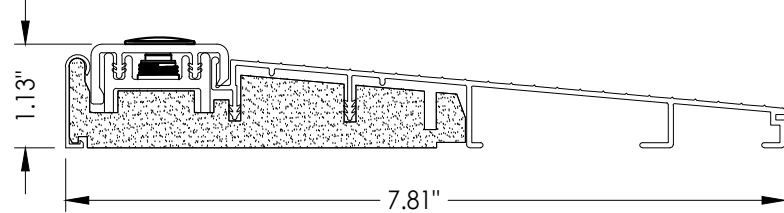


32 INSWING THRESHOLD
Inswing Composite Adjustable 7-3/4" Sill

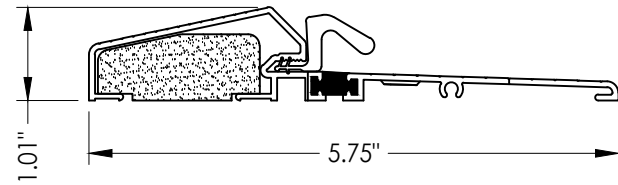


18 OUTSWING THRESHOLD
Composite / Aluminum Sill
(Thermal Break)

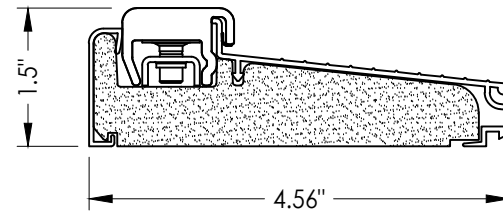


43 INSWING THRESHOLD
Inswing Composite Adjustable Sill
Book, Hybrid

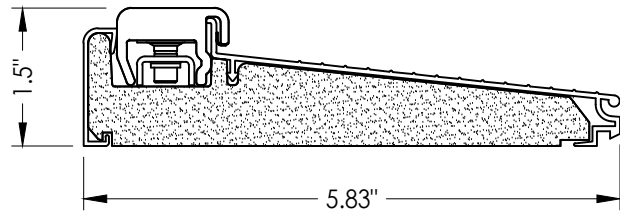


44 INSWING THRESHOLD
Inswing Composite Adjustable Sill
Book, Hybrid

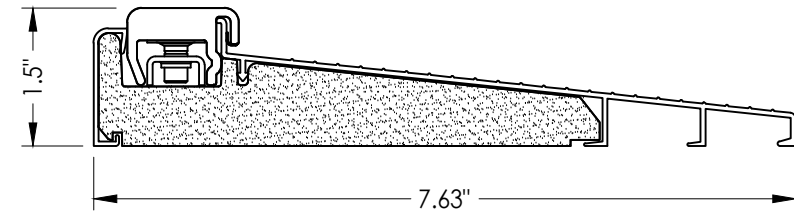


45 INSWING THRESHOLD
Inswing Composite Adjustable Sill
Book, Hybrid

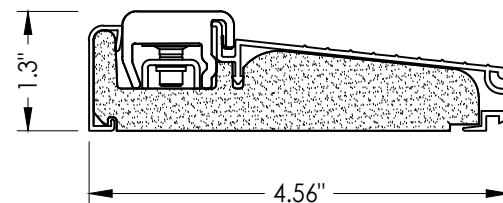

46 INSWING THRESHOLD
Inswing Composite Adjustable Sill
U1

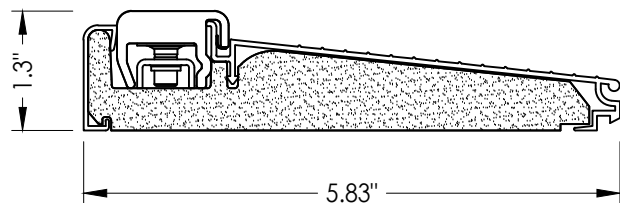

47 INSWING THRESHOLD
Inswing Composite Adjustable Sill
U1

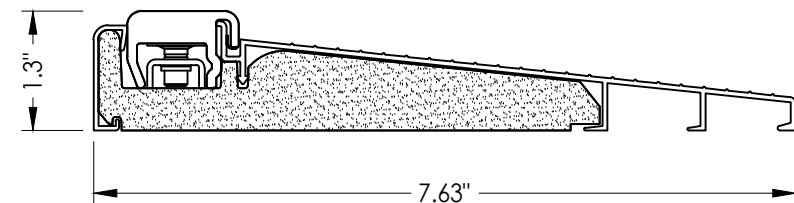

48 INSWING THRESHOLD
Inswing Composite Adjustable Sill
U1

Documents Prepared By:
Lyndon F. Schmidt
P.E. No. 43409

RW BUILDING CONSULTANTS, INC.
P.O. Box 230, Valrico, FL 33595
Phone No.: 813.659.9197
FBPE Registry No. 9813

PRODUCT:
THERMA-TRU
FIBERGLASS DOOR

PART OR ASSEMBLY:

COMPONENTS

NO.	DATE	REVISIONS
5	7/19/23	UPDATE TO 8TH ED. (2023) FBC
4	7/21/20	UPDATE TO 7th ED (2020) FBC
3	10/09/18	REV. DOOR PANEL OPTION NOTE
2	11/15/17	RECESSED PANEL NOTATION
1	7/7/17	UPDATE TO 6th ED (2017) FBC

DATE: 5/26/16
SCALE: N.T.S.
DWG. BY: JK
CHK. BY: LFS
DRAWING NO.: FL-20461.4
SHEET 10 OF 11

Z:\2023 FBC Drawings\Therma-Tru\ThermaTru FL 20461\FL-20461.1-5.dwg





BILL OF MATERIALS		
ITEM #	DESCRIPTION	MATERIAL
A	1X BUCK (SG >= 0.42)	WOOD
B	2X BUCK (SG >= 0.42)	WOOD
C	1/4" MAX. SHIM SPACE	-
D	1/4" X 2-3/4" PFH DeWALT OR ITW CONCRETE SCREW	STEEL
E	MASONRY - 3,000 PSI MIN. CONCRETE CONFORMING TO ACI 301 OR HOLLOW BLOCK CONFORMING TO ASTM C90	CONCRETE
G	3/16" X 3-1/4" ITW CONCRETE SCREW	STEEL
J	1/4" X 3-3/4" PFH DeWALT OR ITW CONCRETE SCREW	STEEL
L	#10 X 2-1/2" PFH WOOD SCREW (1.15" MIN. EMBEDMENT)	STEEL
M	3/16" X 2-1/4" ITW CONCRETE SCREW	STEEL
N	3/16" X 2-3/4" ITW CONCRETE SCREW	STEEL
1	JAMB (FINGER JOINT PINE)	WOOD
6	WEATHERSTRIP (MEDIUM REACH)	FOAM
7	WEATHERSTRIP (LONG REACH)	FOAM
8	SWEEP	VINYL
9	SWEEP (USE w/ INSWING BASIC FIXED SILL	VINYL
10	SWEEP (USE w/ PUBLIC ACCESS THRESHOLD)	VINYL
15	PUBLIC ACCESS THRESHOLD	ALUM
16	OUTSWING THRESHOLD	ALUM/COMP
17	OUTSWING THRESHOLD	ALUM/COMP
18	OUTSWING THRESHOLD	ALUM/COMP
22	#8 x 3/4" PFH WOOD SCREW	STEEL
23	#10 x 3/4" PFH WOOD SCREW	STEEL
24	#10 x 1" PFH WOOD SCREW	STEEL

BILL OF MATERIALS		
ITEM #	DESCRIPTION	MATERIAL
25	#8 x 2-1/2" PFH WOOD SCREW	STEEL
26	#8 x 5/8" PFH WOOD SCREW	STEEL
27	LATCH STRIKE PLATE	STEEL
28	DEADBOLT STRIKE PLATE (STANDARD)	STEEL
28A	DEADBOLT SUB STRIKE PLATE	STEEL
28B	DEADBOLT STRIKE PLATE (SECURITY)	STEEL
29	4" X 4" HINGE	STEEL
32	INSWING THRESHOLD	ALUM/COMP
35	INSWING THRESHOLD	ALUM/COMP
36	INSWING THRESHOLD	ALUM/COMP
37	INSWING THRESHOLD	ALUM/COMP
38	INSWING THRESHOLD	ALUM/COMP
39	INSWING THRESHOLD	ALUM/COMP
40	DOOR PANEL (BOOK)	-
41	DOOR PANEL (HYBRID)	-
42	DOOR PANEL (U1)	-
43	INSWING THRESHOLD	ALUM/COMP
44	INSWING THRESHOLD	ALUM/COMP
45	INSWING THRESHOLD	ALUM/COMP
46	INSWING THRESHOLD	ALUM/COMP
47	INSWING THRESHOLD	ALUM/COMP
48	INSWING THRESHOLD	ALUM/COMP

- CONCRETE ANCHOR NOTES:
- Concrete anchor locations at the corners may be adjusted to maintain the min. edge distance to mortar joints.
 - Concrete anchor locations noted as "MAX. ON CENTER" must be adjusted to maintain the min. edge distance to mortar joints, additional concrete anchors may be required to ensure the "MAX. ON CENTER" dimension are not exceeded.
 - Concrete anchor table:

ANCHOR TYPE	ANCHOR SIZE	MIN. EMBEDMENT	MIN. CLEARANCE TO MASONRY EDGE	MIN. CLEARANCE TO ADJACENT ANCHOR
ITW TAPCON®	1/4"	1-1/4"	2"	4"
DeWALT ULTRACON+®	1/4"	1-1/4"	1"	4"
ITW TAPCON®	3/16"	1-1/4"	AS SHOWN	1-1/2"

- WOOD SCREW INSTALLATION NOTES:
- Maintain a minimum 5/8" edge distance, 1" end distance, & 1" o.c. spacing of wood screws to prevent the splitting of wood.

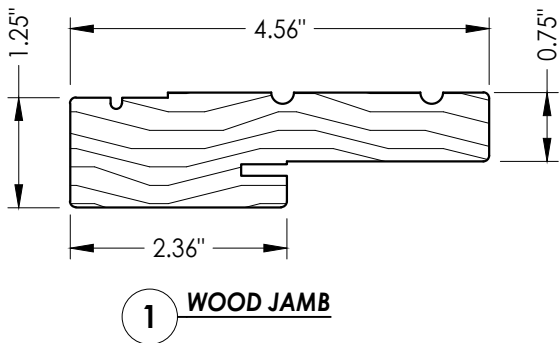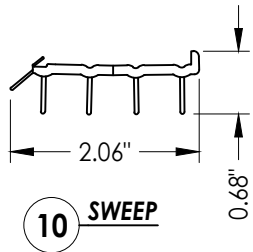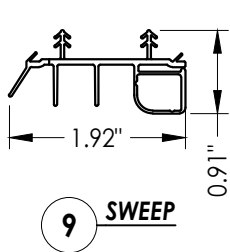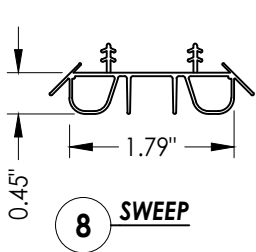

Documents Prepared By:
Lyndon F. Schmidt
P.E. No. 43409

PRODUCT:
THERMA-TRU
FIBERGLASS DOOR

PART OR ASSEMBLY:
COMPONENTS &
BILL OF MATERIALS

57/19/23UPDATE TO 8TH ED. (2023) FBC

47/21/20UPDATE TO 7th ED (2020) FBC

310/09/18REV. DOOR PANEL OPTION NOTE

211/15/17RECESSED PANEL NOTATION

17/7/17UPDATE TO 6th ED (2017) FBC

NO. DATE

LFS

LFS

MT

JK

JK

BY

REVISIONS

DATE: 5/26/16

SCALE: N.T.S.

DWG. BY: JK

CHK. BY: LFS

DRAWING NO.: FL-20461.4

SHEET 11 OF 11

R.W. BUILDING CONSULTANTS, INC.

P.O. Box 230, Valrico, FL 33595

Phone No.: 813.659.9197

FBPE Registry No. 9813

© 2016 R.W. BUILDING CONSULTANTS INC.