



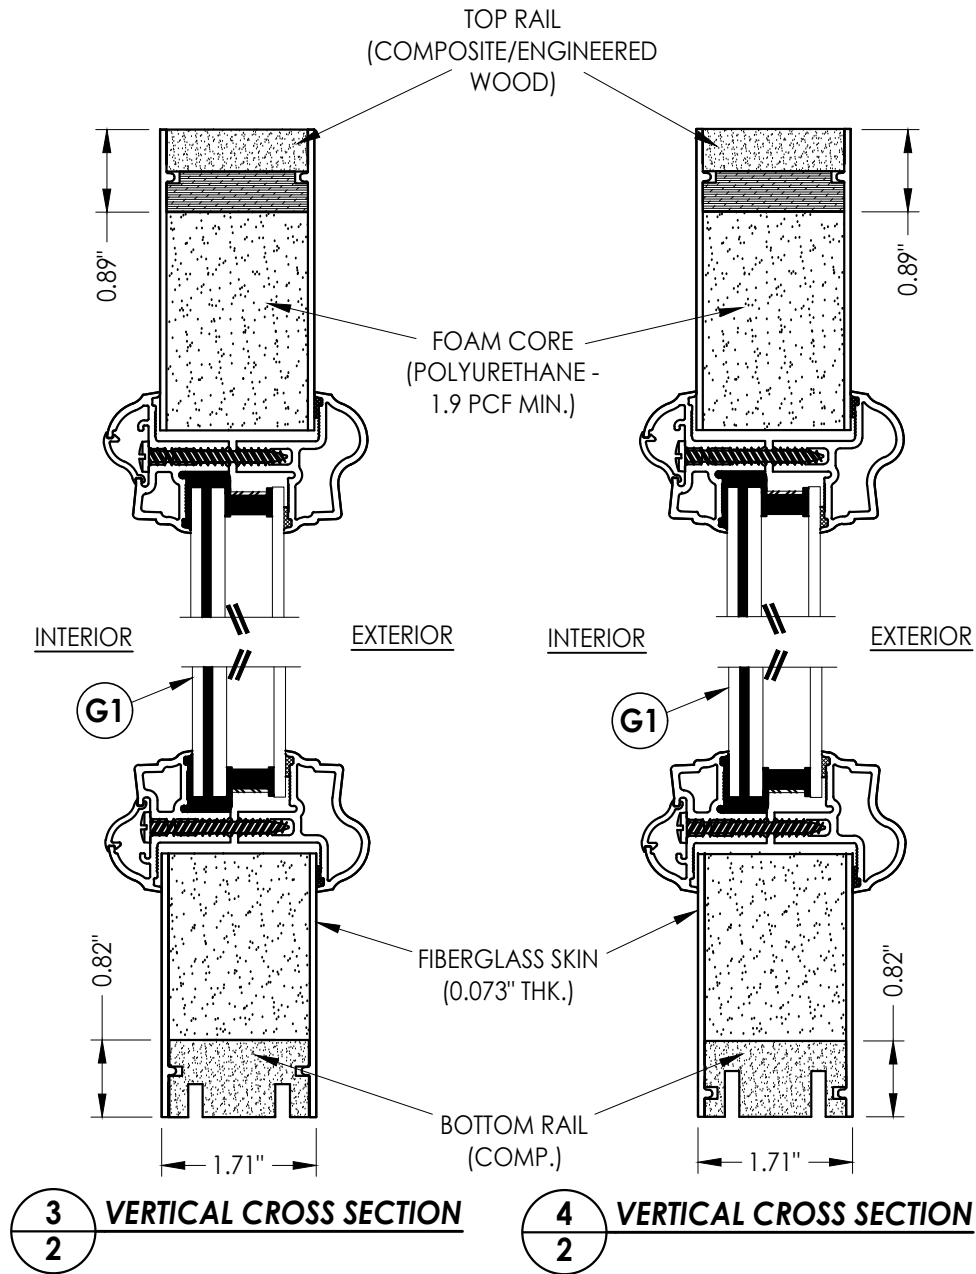

Z:\2023 FBC Drawings\Therma-Tru\FL-20468 R7\FL-20468.7-9.dwg

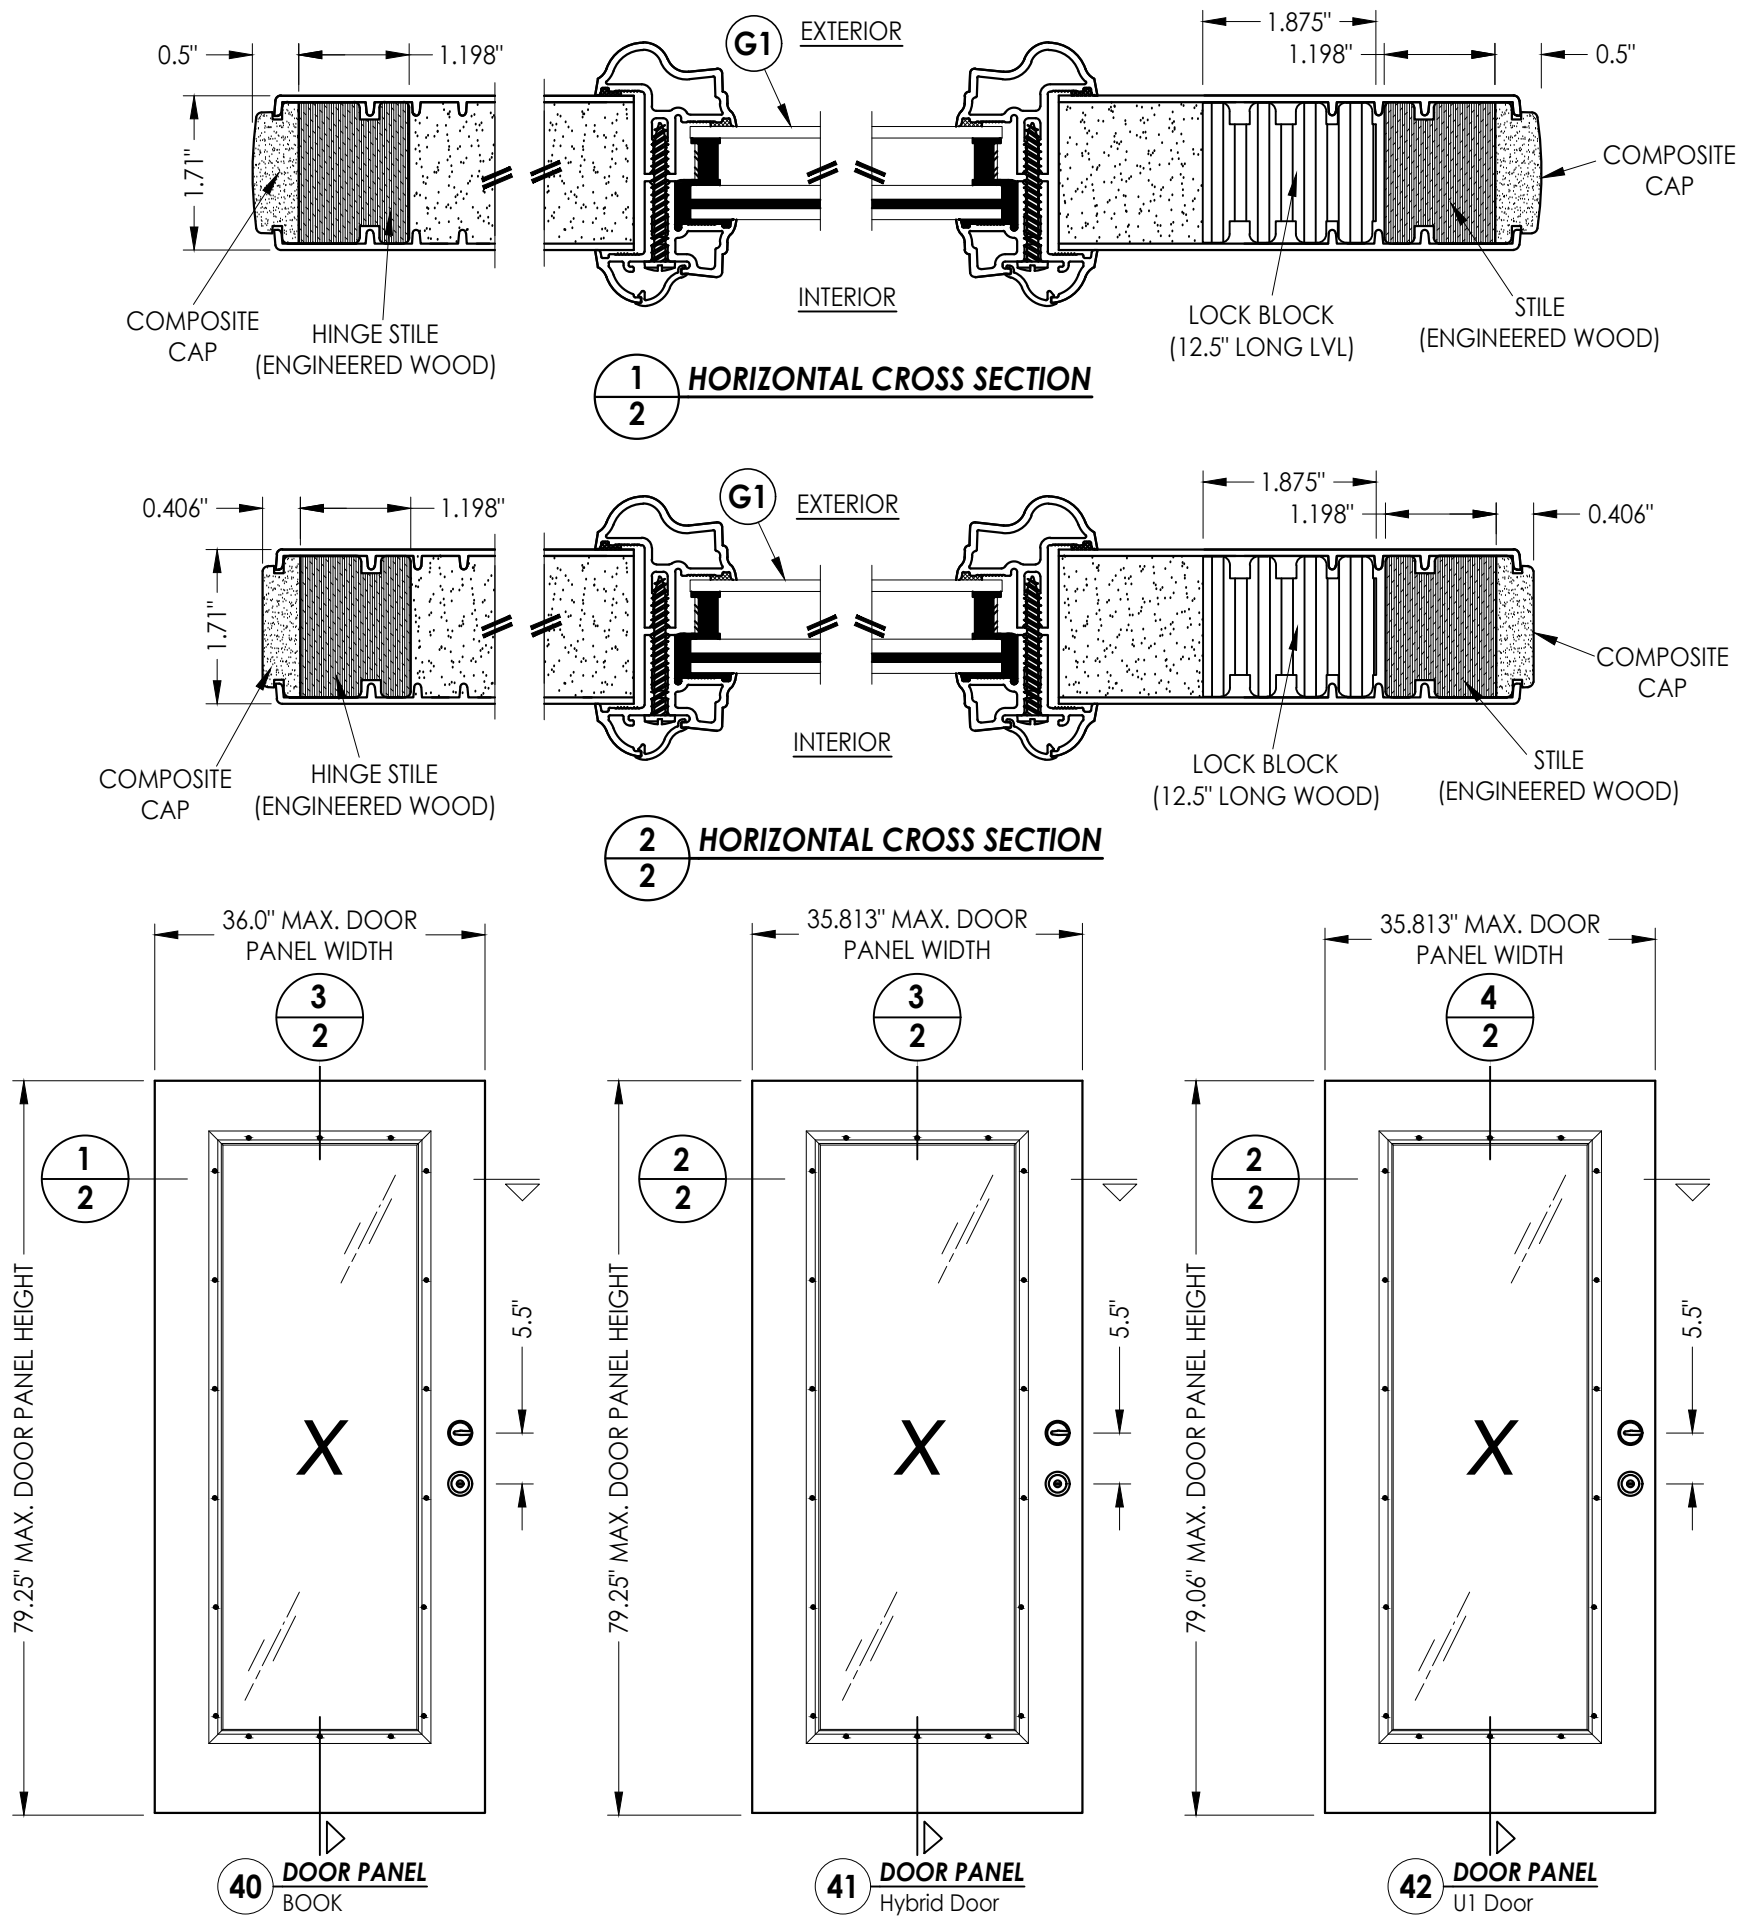

Documents Prepared By:  
Lyndon F. Schmidt  
P.E. No. 43409

**RW** BUILDING CONSULTANTS, INC.  
P.O. Box 230, Valrico, FL 33595  
Phone No.: 813.659.9197  
FBPE Registry No. 9813

PRODUCT:  
THERMA-TRU  
FIBERGLASS DOOR

PART OR ASSEMBLY:  
DOOR PANEL DETAILS

| NO. | DATE    | REVISIONS                    |
|-----|---------|------------------------------|
| 6   | 7/01/26 | UPDATE TO 9TH ED. (2026) FBC |
| 5   | 7/20/23 | UPDATE TO 8TH ED. (2023) FBC |
| 4   | 7/14/20 | UPDATE TO 7th ED (2020) FBC  |
| 3   |         |                              |
| 2   |         |                              |
| 1   |         |                              |

DATE: 08/02/16

SCALE: N.T.S.


DWG. BY: JK

CHK. BY: LFS

DRAWING NO.:

FL-20468.8


SHEET 2 OF 14

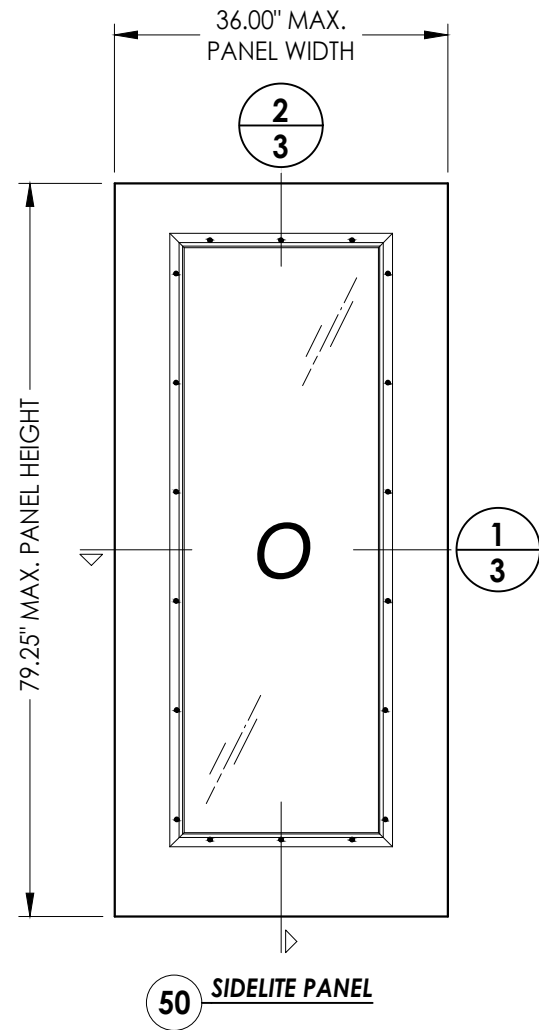

### VERTICAL CROSS SECTION


|                   |                               |
|-------------------|-------------------------------|
| PRODUCT:          | THERMA-TRU<br>FIBERGLASS DOOR |
| PART OR ASSEMBLY: | SIDELITE PANEL DETAILS        |

**RW**  
BUILDING CONSULTANTS, INC.  
P.O. Box 230, Valrico, FL 33595  
Phone No.: 813.659.9197  
FBPE Registry No. 9813

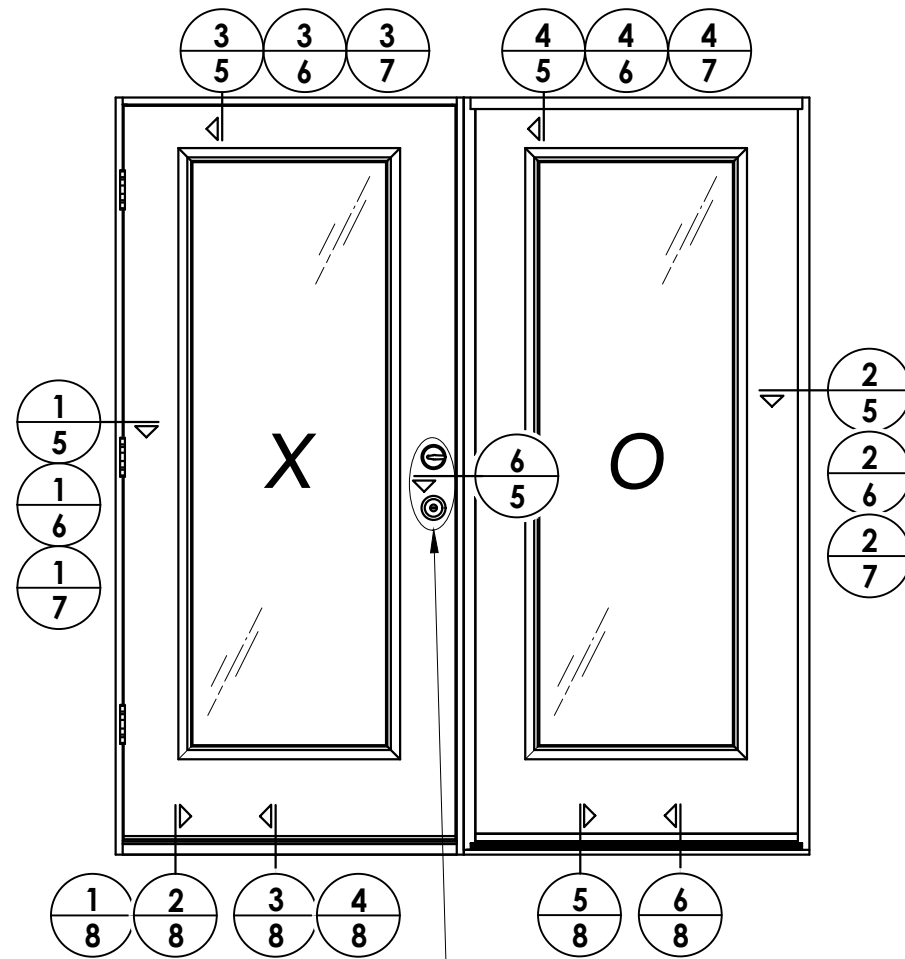

SEE HARDWARE CHART

ELEVATION  
XO

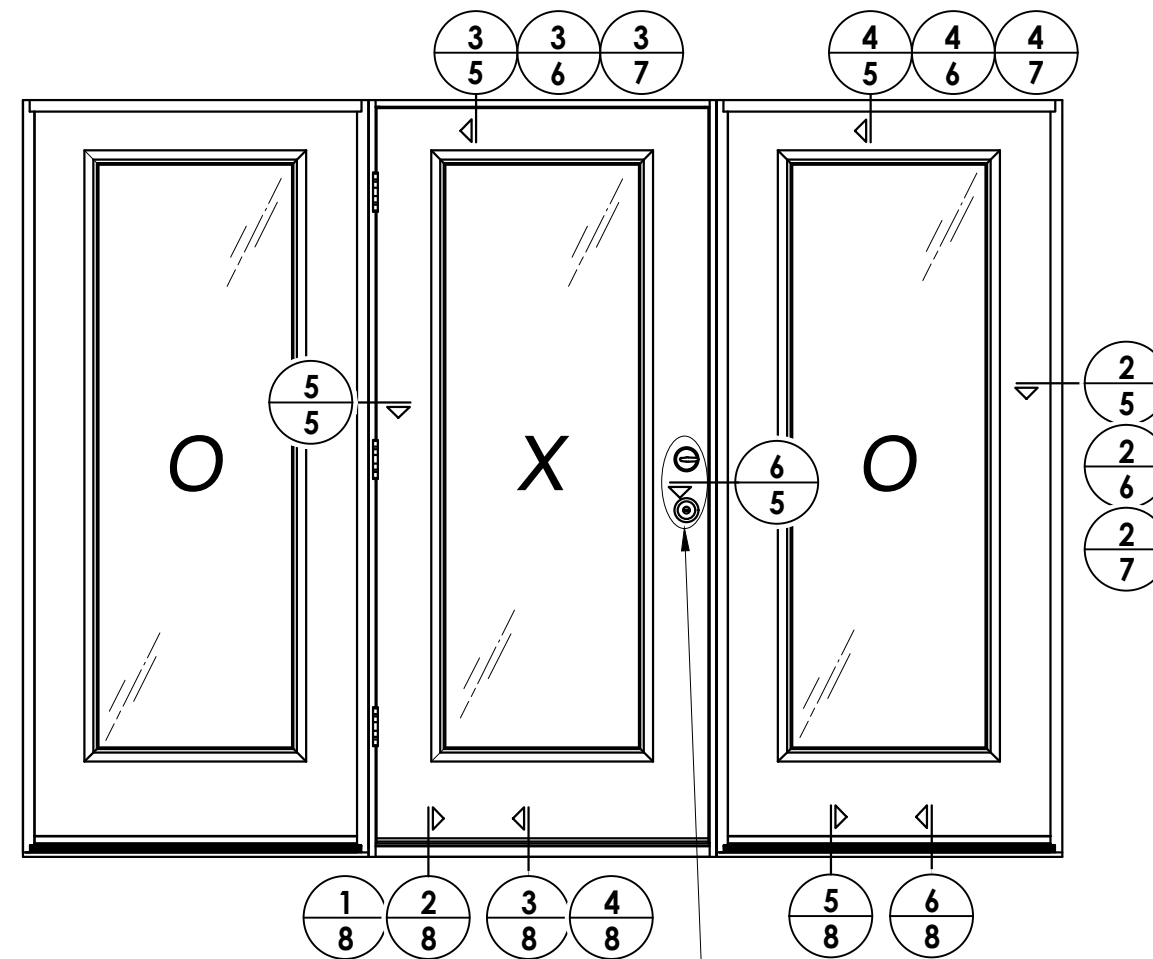

ELEVATION  
OXO



**Fiber-Classic/Smooth-Star Door Panel Options**


Products approved include all embossed and recessed panel doors.  
Similar glazed panel configurations are allowed.  
Panels shown are for illustration and are representative only.

| HARDWARE TABLE        |                                                            |
|-----------------------|------------------------------------------------------------|
| MANUFACTURER          | MODEL                                                      |
| SCHLAGE               | KNOB: F51<br>DEADBOLT: B60                                 |
| KWIKSET               | KNOB: SIGNATURE SERIES<br>DEADBOLT: SIGNATURE SERIES (980) |
| HOPPE<br>(THERMA-TRU) | MULTIPOINT : MPDGART<br>(3 pt. Manual Tongue)              |


[illegible]

Documents Prepared By:  
Lyndon F. Schmidt  
P.E. No. 43409


***R<sup>2</sup>W*** BUILDING CONSULTANTS, INC.  
P.O. Box 230, Valrico, FL 33595  
Phone No.: 813.659.9197  
FBPE Registry No. 9813

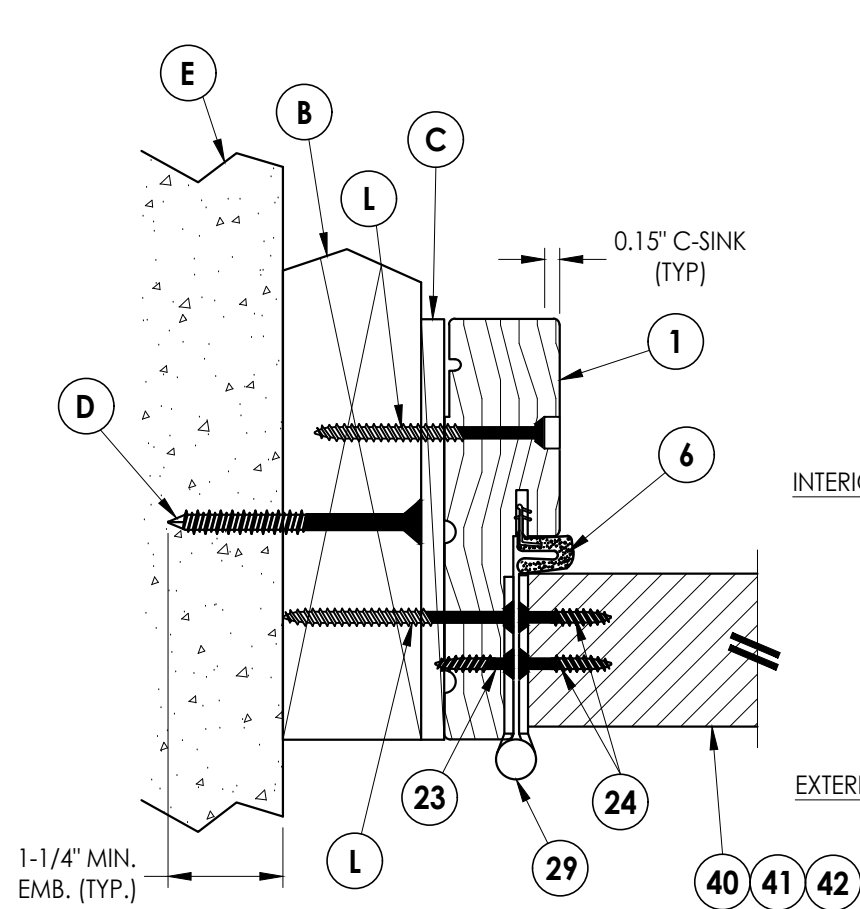


**1** **HORIZONTAL CROSS SECTION**  
**5** Shown w/ 2X Buck  
 Outswing shown (Inswing similar)

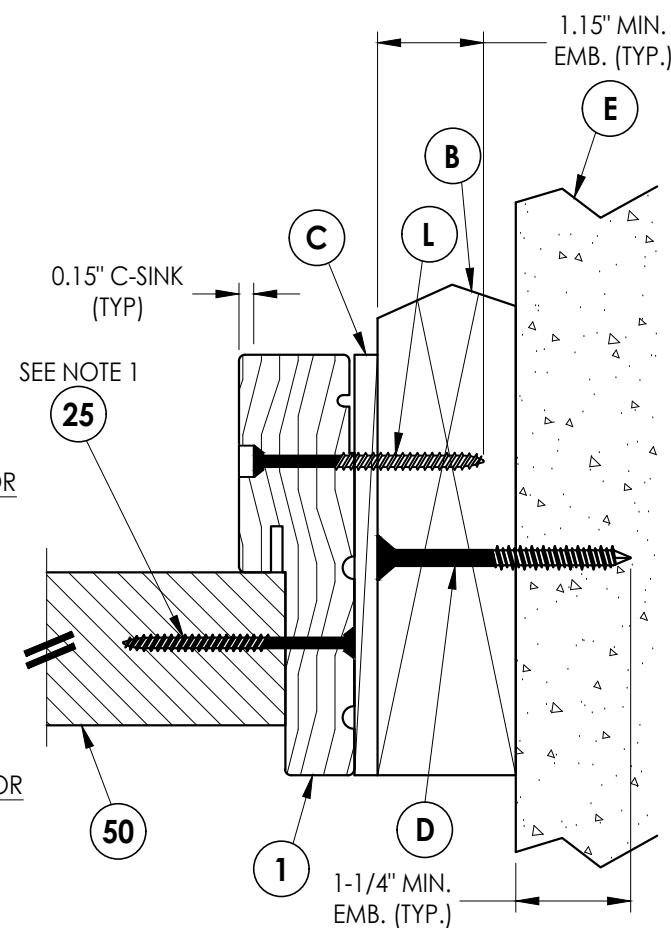


**2** **HORIZONTAL CROSS SECTION**  
**5** Shown w/ 2X Buck  
 Outswing shown (Inswing similar)

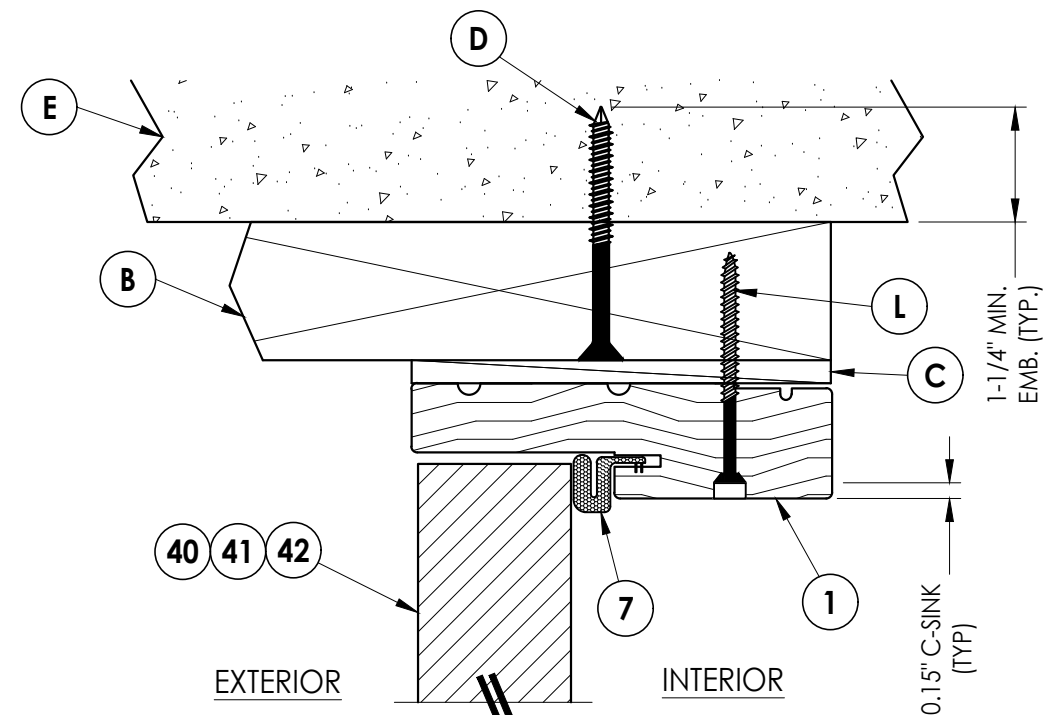


**3** **VERTICAL CROSS SECTION**  
**5** Shown w/ 2X Buck  
 Outswing shown (Inswing similar)

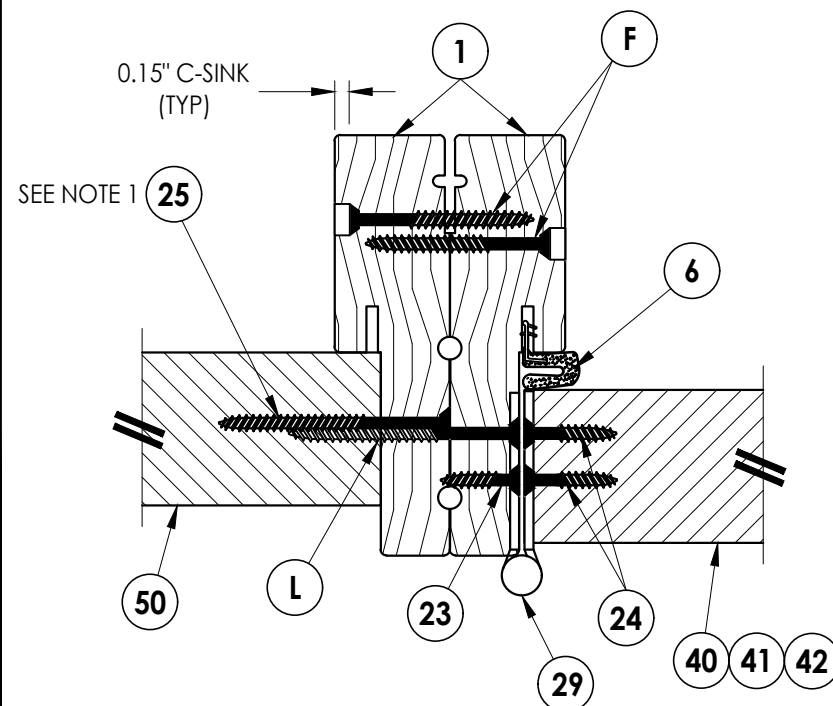

**5 HORIZONTAL CROSS SECTION**  
**5** Outswing shown (Inswing similar)

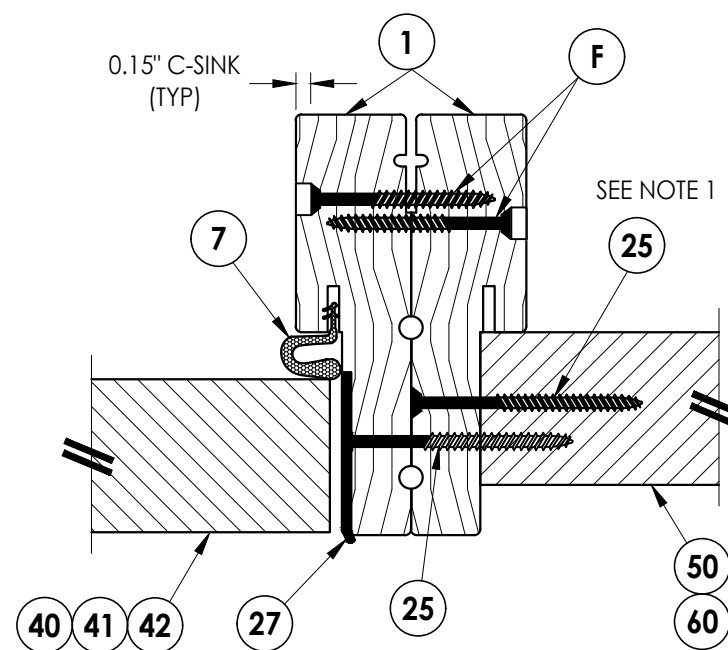

**6 HORIZONTAL CROSS SECTION**  
5 Outswing shown (Inswing similar)

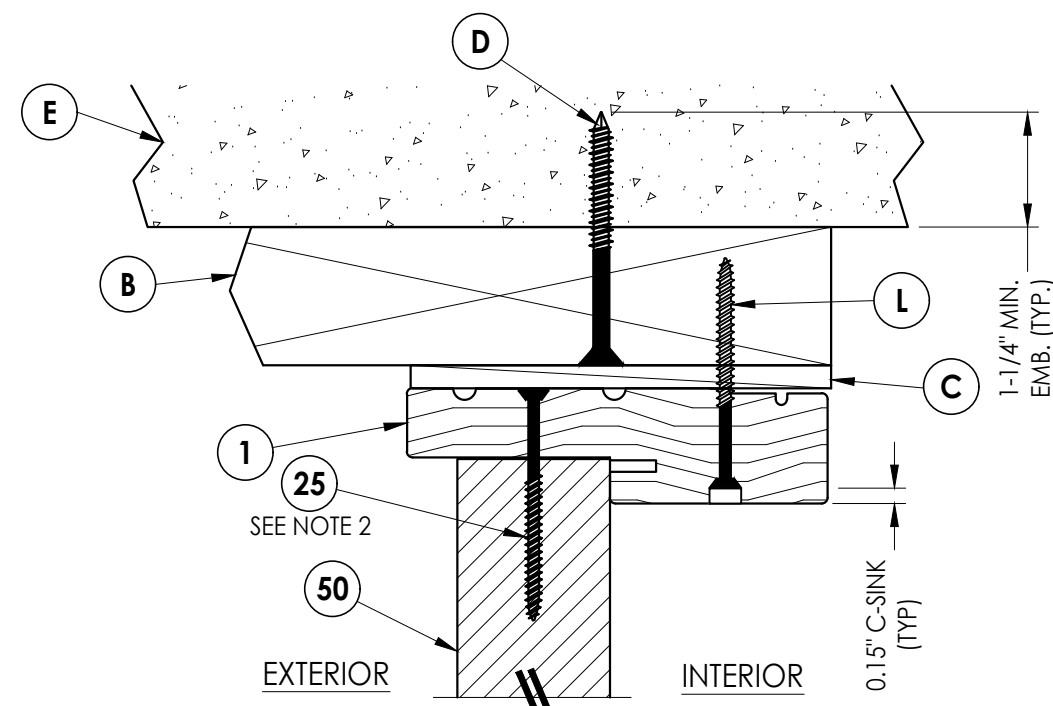

## 4 VERTICAL CROSS SECTION

### 5 Shown w/ 2X Buck Outswing shown (Inswing similar)

Notes:

1. Sidelite assembly screws located 6" from each end and 5 more screws equally spaced between (7 screws total per side jamb).
2. Sidelite assembly screws located 3" from each end & at centerline (3 screws along head jamb).

Documents Prepared By:  
Lyndon F. Schmidt  
P.E. No. 43409

**R<sup>2</sup>W** BUILDING CONSULTANTS, INC.  
P.O. Box 230, Valrico, FL 33593

P.O. Box 230, Valrico, FL 33595  
Phone No.: 813.659.9197  
FBPE Registry No. 9813

**PRODUCT:** THERMA-TRU  
FIBERGLASS DOOR

**PART OR ASSEMBLY:** HORIZONTAL & VERTICAL CROSS SECTIONS (2X BUCK)

|     |         |                   |        |     |           |
|-----|---------|-------------------|--------|-----|-----------|
|     |         |                   |        |     |           |
|     |         |                   |        |     |           |
| 6   | 7/01/26 | UPDATE TO 9TH ED. | (2026) | FBC | LFS       |
| 5   | 7/20/23 | UPDATE TO 8TH ED. | (2023) | FBC | LFS       |
| 4   | 7/14/20 | UPDATE TO 7th ED  | (2020) | FBC | LFS       |
| NO. | DATE    |                   |        |     | BY        |
|     |         |                   |        |     | REVISIONS |

DATE: 08/02/16

SCALE: N.T.S.

DWG. BY: JK

CHK. BY: LFS


DRAWING NO.:

FL-20468.8


SHEET 5 OF 14

Z:\2023 FBC Drawings\Therma-Tru\FL-20468 R7\FL-20468.7-9.dwg


- Notes:
1. Sidelite assembly screws located 6" from each end and 5 more screws equally spaced between (7 screws total per side jamb).
  2. Sidelite assembly screws located 3" from each end & at centerline (3 screws along head jamb).

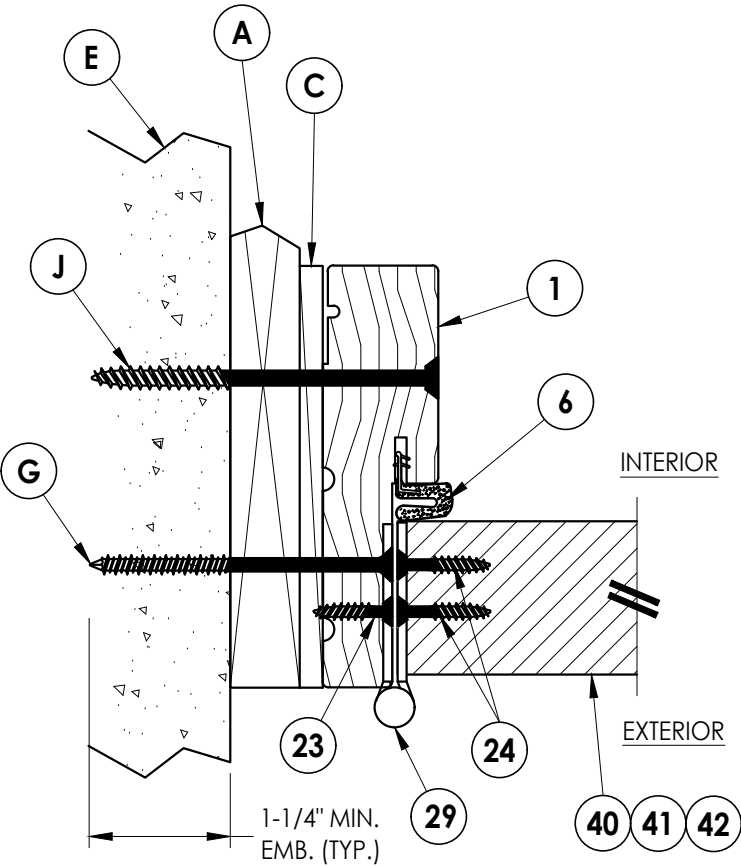


**1**  
**6** **HORIZONTAL CROSS SECTION**  
Shown w/ 1X sub-buck  
Outswing shown (Inswing similar)

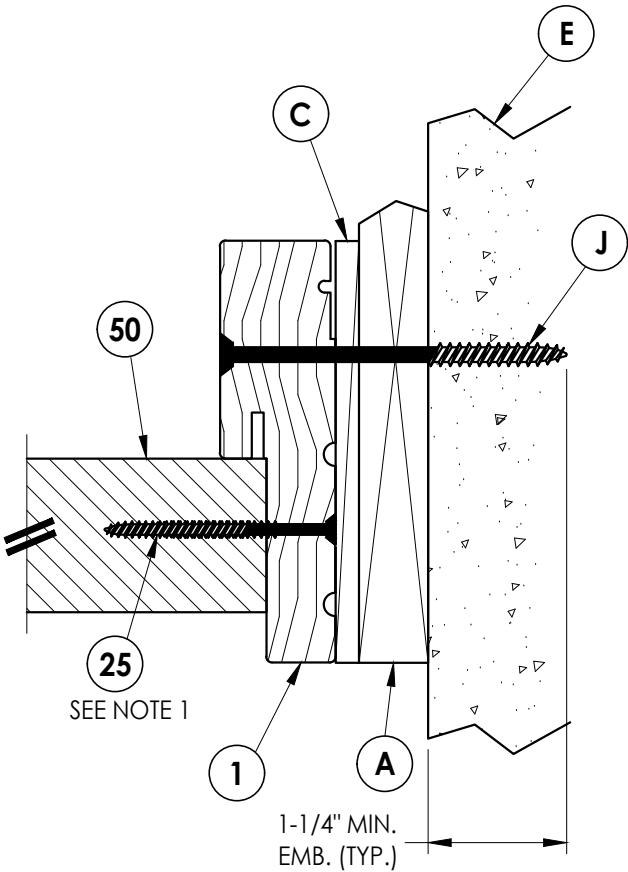

**2**  
**6** **HORIZONTAL CROSS SECTION**  
Shown w/ 1X sub-buck  
Outswing shown (Inswing similar)

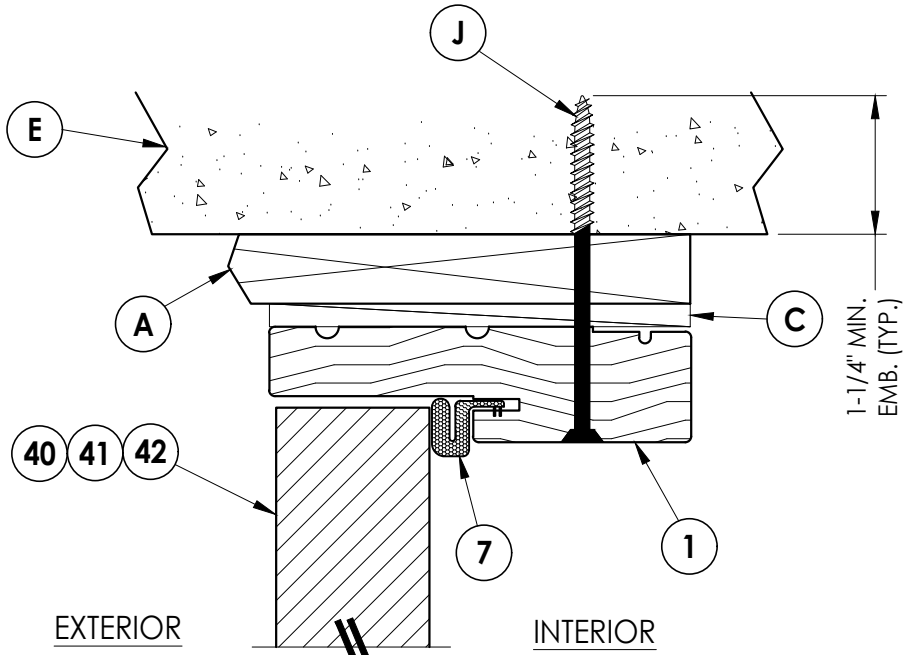

**3**  
**6** **VERTICAL CROSS SECTION**  
Shown w/ 1X sub-buck  
Outswing shown (Inswing similar)

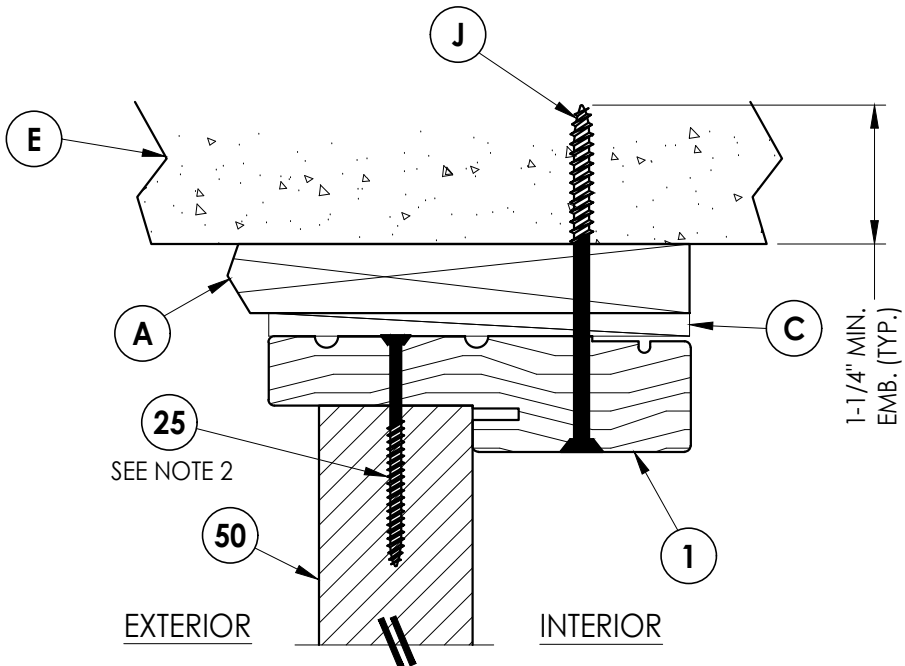

**4**  
**6** **VERTICAL CROSS SECTION**  
Shown w/ 1X sub-buck  
Outswing shown (Inswing similar)

Documents Prepared By:  
Lyndon F. Schmidt  
P.E. No. 43409

**RW** BUILDING CONSULTANTS, INC.  
P.O. Box 230, Valrico, FL 33595  
Phone No.: 813.659.9197  
FBPE Registry No. 9813

PRODUCT: THERMA-TRU  
FIBERGLASS DOOR

PART OR ASSEMBLY:  
HORIZONTAL & VERTICAL  
CROSS SECTIONS (1X BUCK)

| NO. | DATE    | REVISIONS                        |
|-----|---------|----------------------------------|
| 6   | 7/01/26 | UPDATE TO 9TH ED. (2026) FBC LFS |
| 5   | 7/20/23 | UPDATE TO 8TH ED. (2023) FBC LFS |
| 4   | 7/14/20 | UPDATE TO 7th ED (2020) FBC LFS  |

DATE: 08/02/16

SCALE: N.T.S.


DWG. BY: JK

CHK. BY: LFS

DRAWING NO.:

FL-20468.8


SHEET 6 OF 14

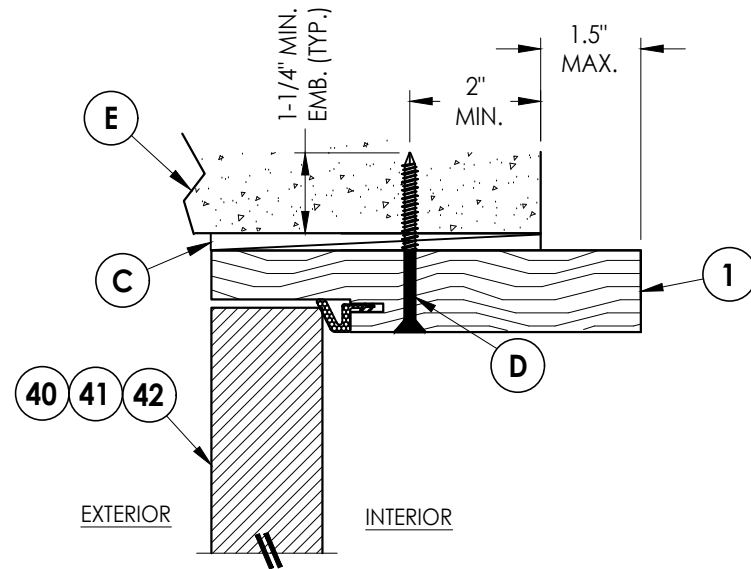


**3** **HORIZONTAL CROSS SECTION**  
**7** Shown Direct to Masonry  
 Outswing only w/ 6-9/16" jamb

Notes:


1. Sidelite assembly screws located 6" from each end plus 5 more equally spaced between (7 screws total per side jamb).
2. Sidelite assembly screws located 3" from each end & at centerline (3 screws along head jamb).

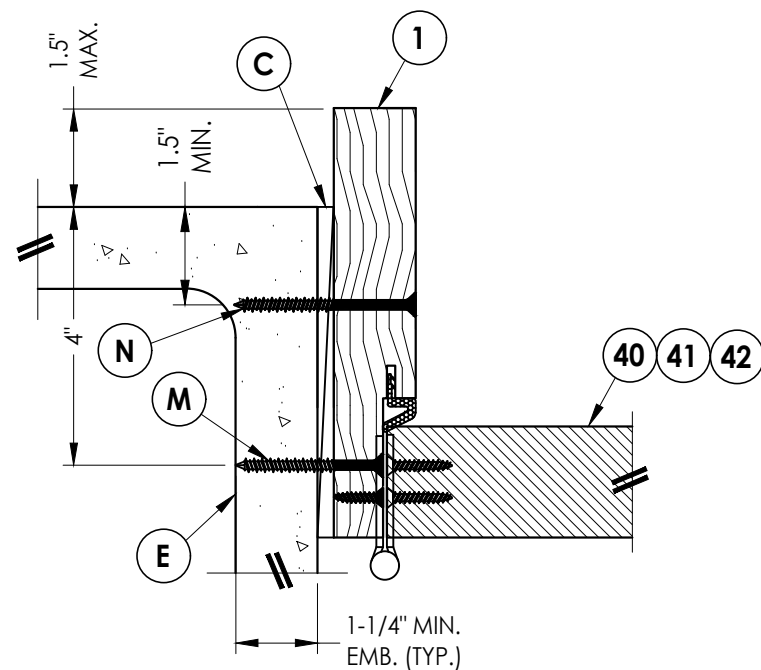

**1** **HORIZONTAL CROSS SECTION**  
**7** Shown Direct to Masonry  
Outswing only w/ 6-9/16" jamb

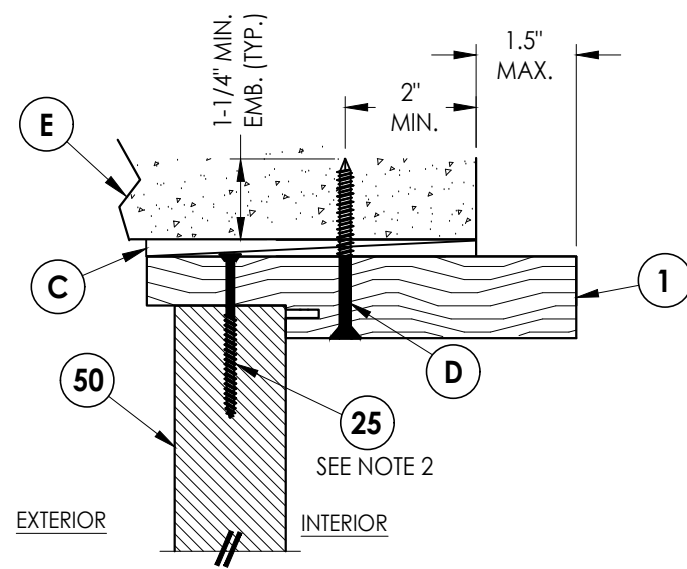

**4** **VERTICAL CROSS SECTION**  
**7** Shown Direct to Masonry  
 Outswing only w/ 6-9/16" jamb






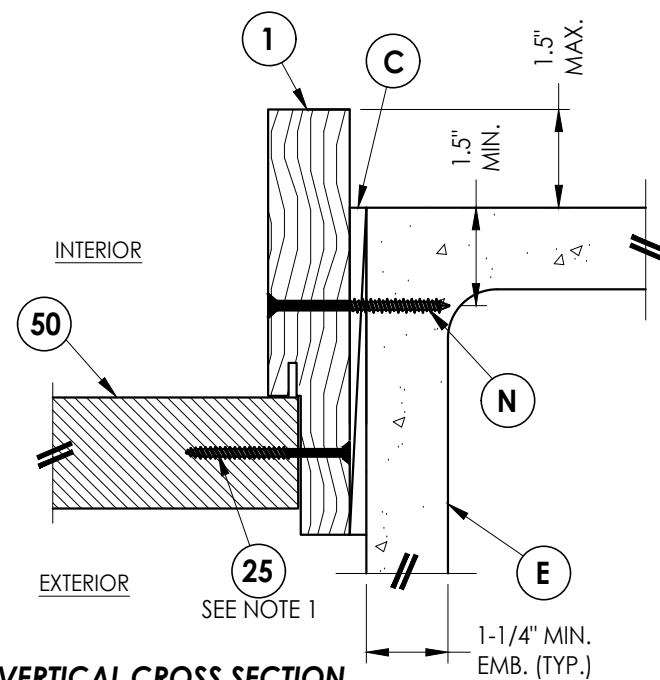


**2** **VERTICAL CROSS SECTION**  
**7** Shown Direct to Masonry  
 Outswing only w/ 6-9/16" jamb

[illegible]

Z:\2023 FBC Drawings\Therma-Tru\FL-20468 R7\FL-20468.7-9.dwg

- Notes:
- Sill Item #'s 17, 18, 32, 34, 35, 36, 37, 38 & 39 are attached to jambs w/ (3) #8 X 2-1/2" pfh screws at each end.  
Sill Item #'s 16 & 33 are attached to jambs w/ (2) #8 X 2-1/2" pfh screws at each end.  
Sill Item #15 is attached to jambs utilizing (2) #10 X 2" pph screws at each end.
  - Sidelite assembly screws located 3" from each end & at centerline (3 screws along sill).

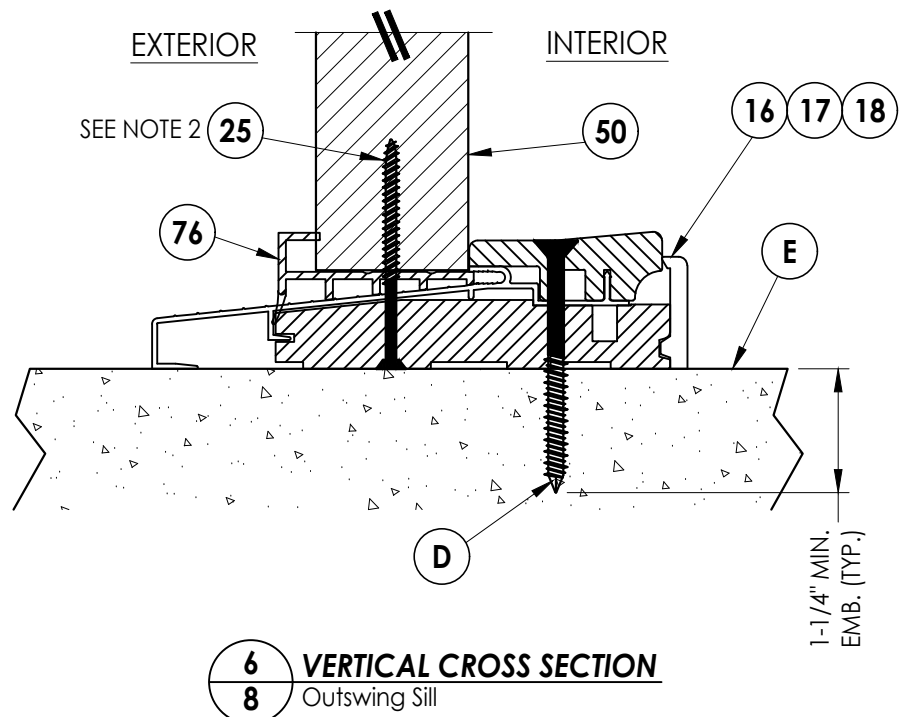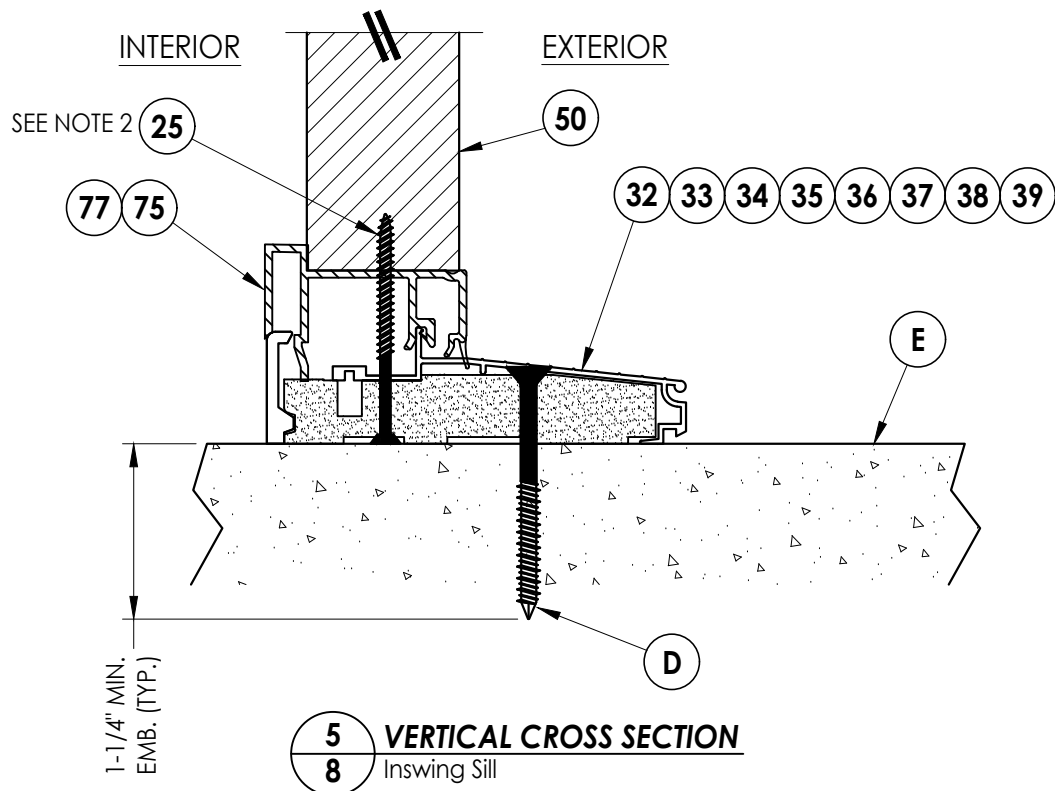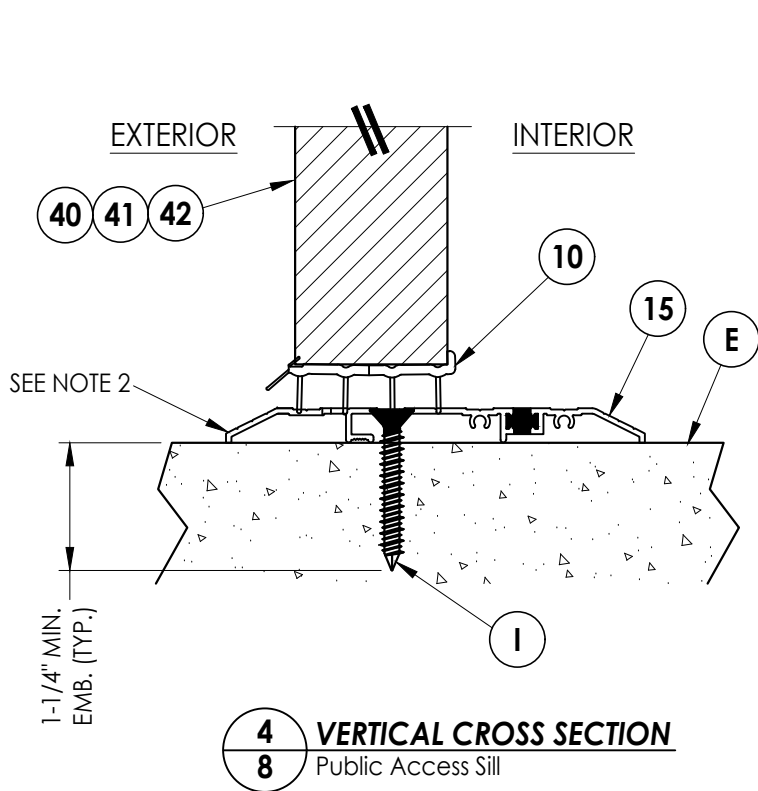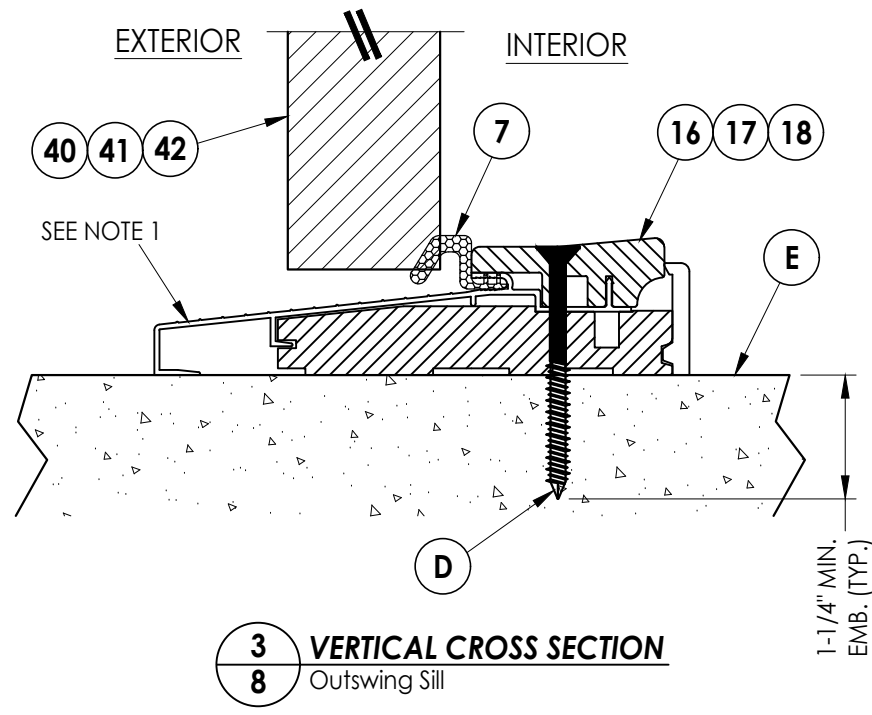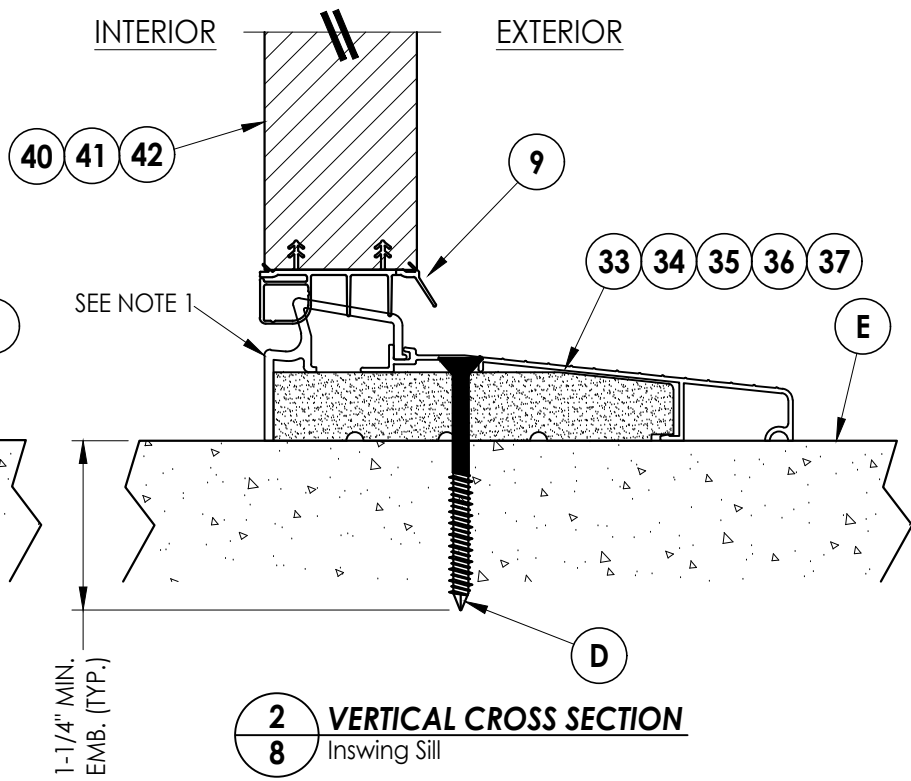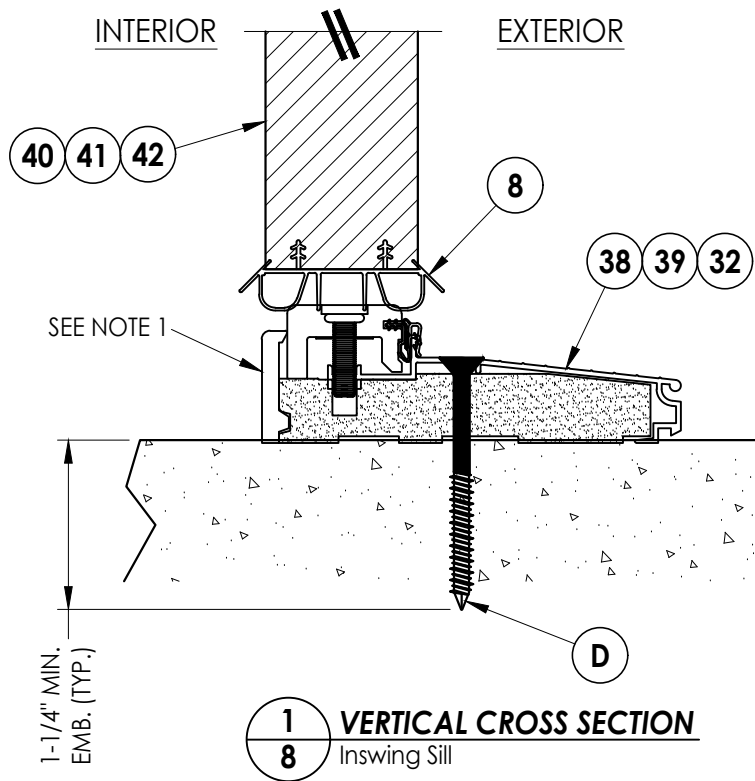



Documents Prepared By:  
Lyndon F. Schmidt  
P.E. No. 43409

**RW** BUILDING CONSULTANTS, INC.  
P.O. Box 230, Valrico, FL 33595  
Phone No.: 813.659.9197  
FBPE Registry No. 9813

PRODUCT:  
THERMA-TRU  
FIBERGLASS DOOR

PART OR ASSEMBLY:  
VERTICAL CROSS  
SECTIONS (THRESHOLDS)

| REVISIONS               |         |                          |         |
|-------------------------|---------|--------------------------|---------|
| NO.                     | DATE    | BY                       |         |
| 6                       | 7/01/26 | UPDATE TO 9TH ED. (2026) | FBC LFS |
| 5                       | 7/20/23 | UPDATE TO 8TH ED. (2023) | FBC LFS |
| 4                       | 7/14/20 | UPDATE TO 7th ED (2020)  | FBC LFS |
| DATE: 08/02/16          |         |                          |         |
| SCALE: N.T.S.           |         |                          |         |
| DWG. BY: JK             |         |                          |         |
| CHK. BY: LFS            |         |                          |         |
| DRAWING NO.: FL-20468.8 |         |                          |         |
| SHEET 8 OF 14           |         |                          |         |

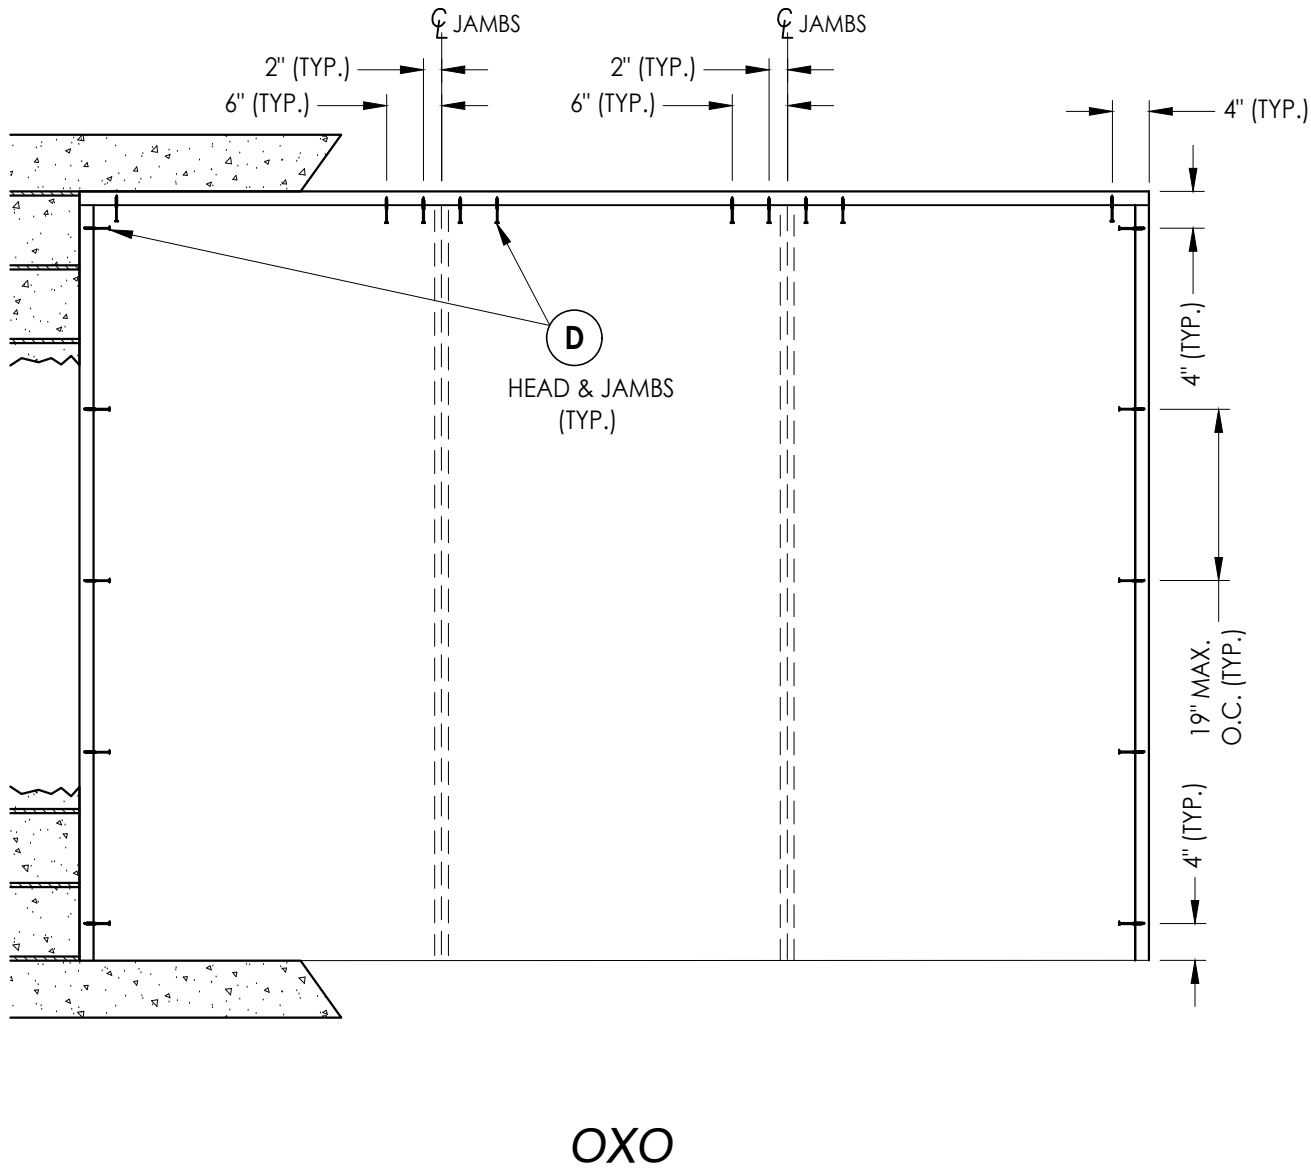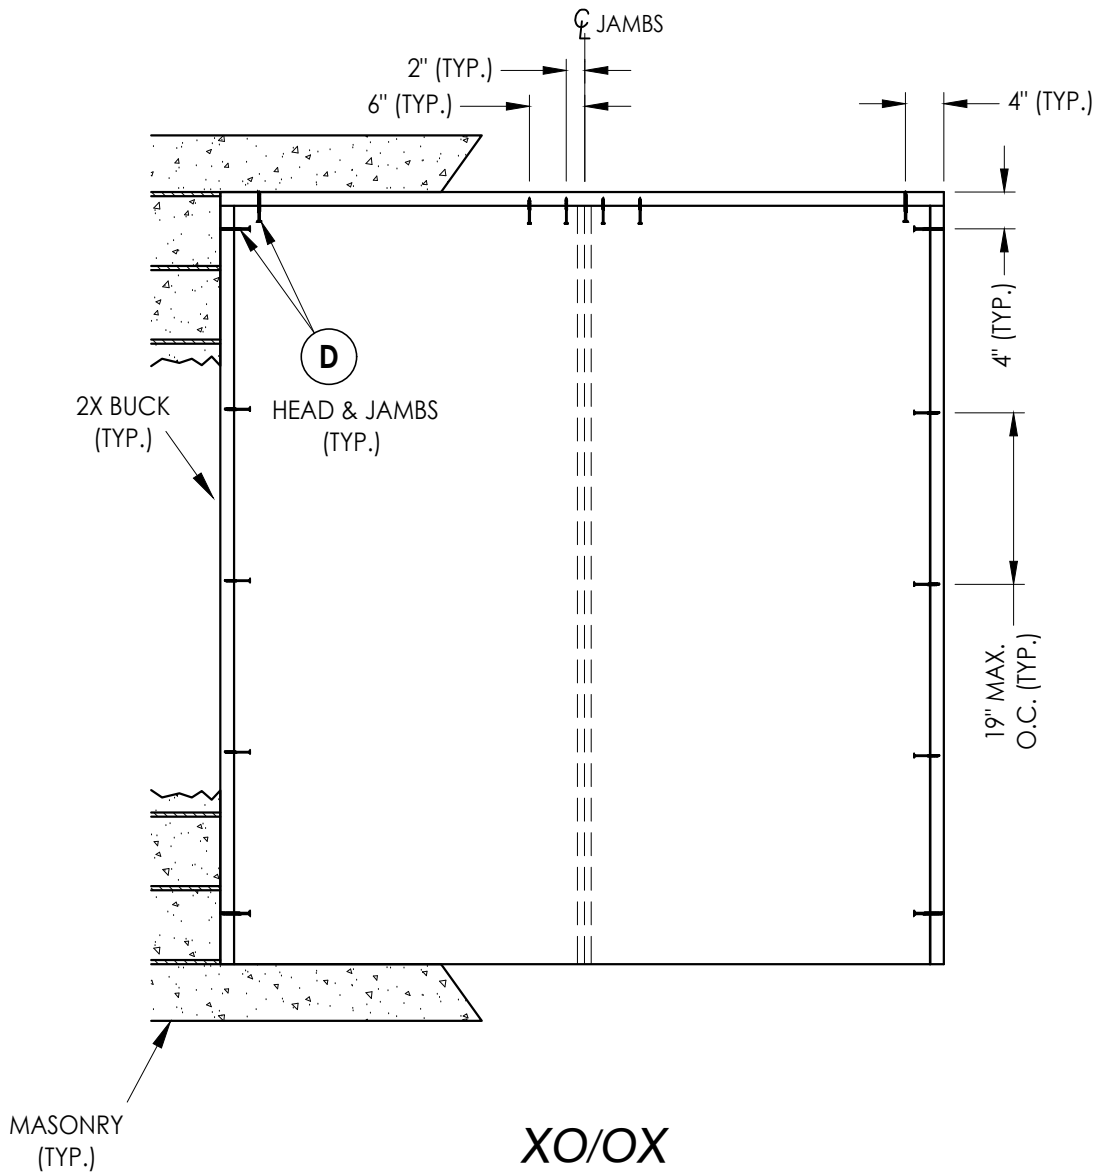

2X BUCK ANCHORING

|                         |         |
|-------------------------|---------|
| DATE: 08/02/16          |         |
| SCALE: N.T.S.           |         |
| DWG. BY:                | JK      |
| CHK. BY:                | LFS     |
| DRAWING NO.: FL-20468.8 |         |
| SHEET                   | 9 OF 14 |

| NO. |         | DATE                     | REVISIONS |     |
|-----|---------|--------------------------|-----------|-----|
| 6   | 7/01/26 | UPDATE TO 9TH ED. (2026) | FBC       | LFS |
| 5   | 7/20/23 | UPDATE TO 8TH ED. (2023) | FBC       | LFS |
| 4   | 7/14/20 | UPDATE TO 7th ED (2020)  | FBC       | LFS |
|     |         |                          |           | BY  |


|                   |  |                               |
|-------------------|--|-------------------------------|
| PRODUCT:          |  | THERMA-TRU<br>FIBERGLASS DOOR |
| PART OR ASSEMBLY: |  | BUCK ANCHORING                |

Documents Prepared By:  
Lyndon F. Schmidt  
P.E. No. 43409

RW

BUILDING CONSULTANTS, INC.  
P.O. Box 230, Valrico, FL 33595  
Phone No.: 813.659.9197  
FBPE Registry No. 9813

Z:\2023 FBC Drawings\Therma-Tru\FL-20468 R7\FL-20468.7-9.dwg

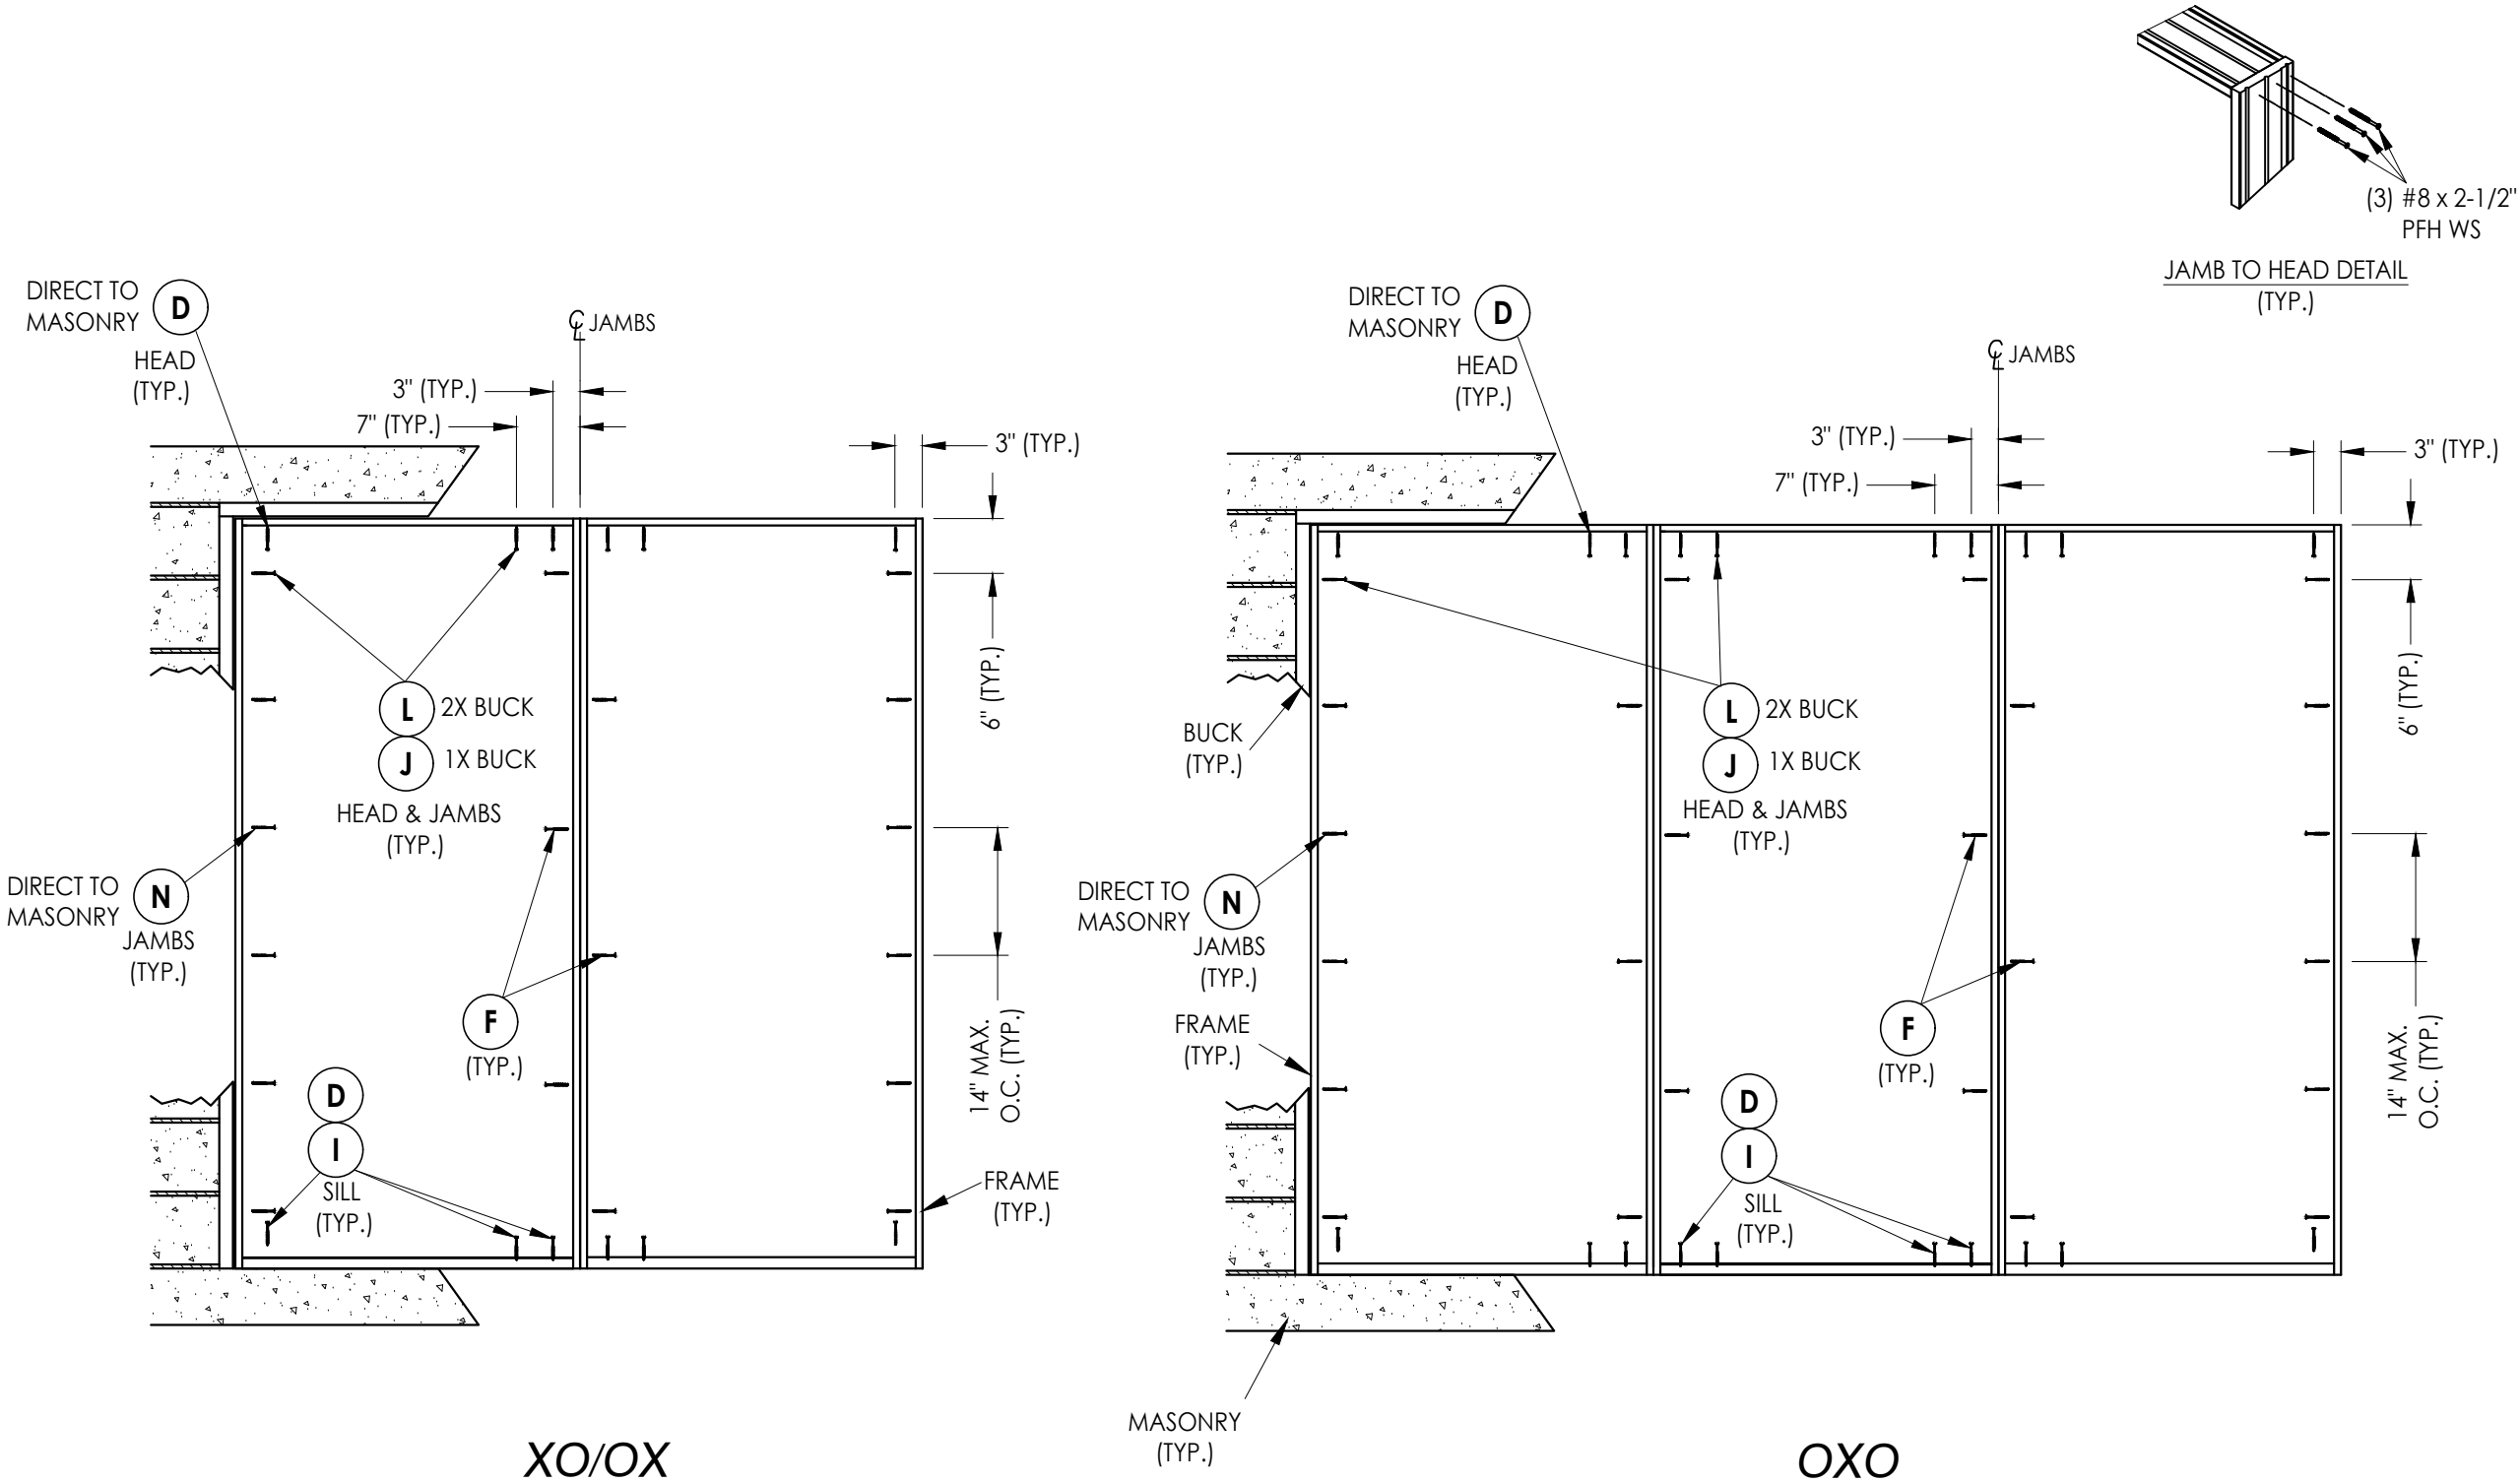

Documents Prepared By:  
Lyndon F. Schmidt  
P.E. No. 43409

**RW** BUILDING CONSULTANTS, INC.  
P.O. Box 230, Valrico, FL 33595  
Phone No.: 813.659.9197  
FBPE Registry No. 9813


PRODUCT:  
THERMA-TRU  
FIBERGLASS DOOR

PART OR ASSEMBLY:  
FRAME ANCHORING


| NO. | DATE    | REVISIONS                        |
|-----|---------|----------------------------------|
| 6   | 7/01/26 | UPDATE TO 9TH ED. (2026) FBC LFS |
| 5   | 7/20/23 | UPDATE TO 8TH ED. (2023) FBC LFS |
| 4   | 7/14/20 | UPDATE TO 7th ED (2020) FBC LFS  |
| 3   |         |                                  |
| 2   |         |                                  |
| 1   |         |                                  |

DATE: 08/02/16  
SCALE: N.T.S.  
DWG. BY: JK  
CHK. BY: LFS  
DRAWING NO.: FL-20468.8  
SHEET 10 OF 14


Z:\2023 FBC Drawings\Therma-Tru\FL-20468 R7\FL-20468.7-9.dwg

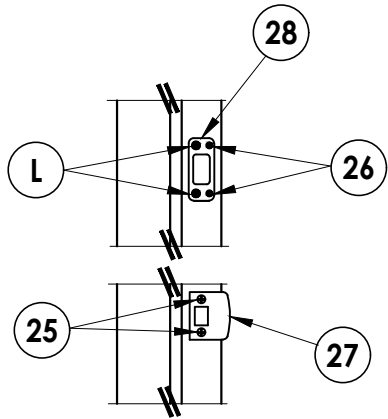


LATCH & DEADBOLT DETAIL  
Kwikset

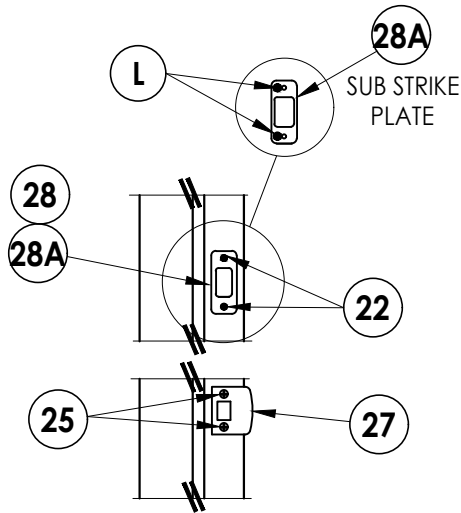


LATCH & DEADBOLT DETAIL  
Schlage

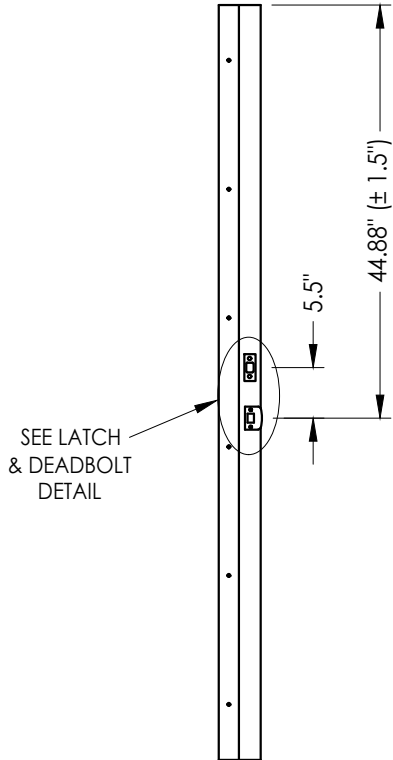


STRIKE JAMB  
Latch and Deadbolt

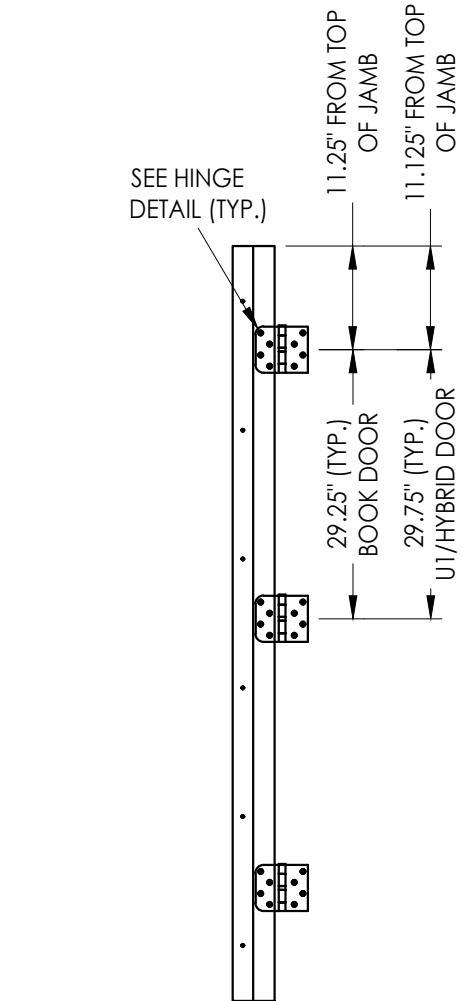


HINGE JAMB

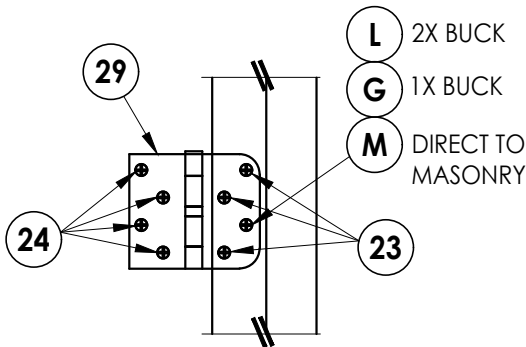


HINGE DETAIL

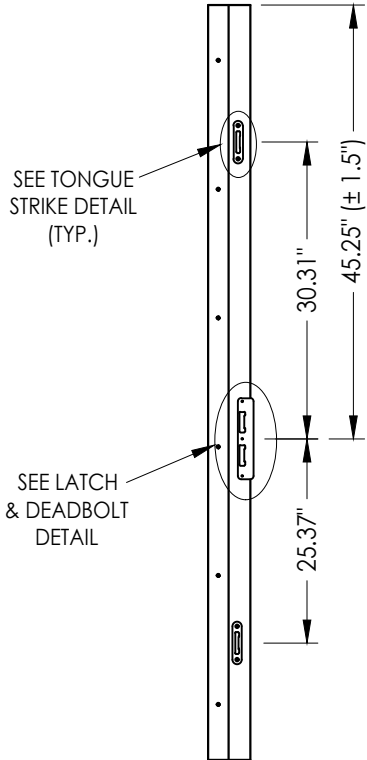

STRIKE JAMB  
Multipoint Lock

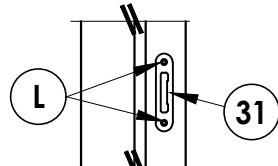

TONGUE STRIKE DETAIL  
Multipoint Lock

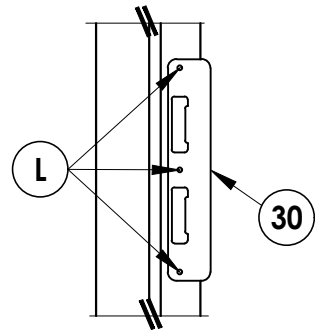

LATCH & DEADBOLT DETAIL  
Multipoint Lock

MULTIPOINT LOCK STRIKE DETAILS

| REVISIONS |         | NO                       | DATE | BY  |
|-----------|---------|--------------------------|------|-----|
| 6         | 7/01/26 | UPDATE TO 9TH ED. (2026) | FBC  | LFS |
| 5         | 7/20/23 | UPDATE TO 8TH ED. (2023) | FBC  | LFS |
| 4         | 7/14/20 | UPDATE TO 7th ED (2020)  | FBC  | LFS |

DATE: 08/02/16

SCALE: N.T.S.

DWG. BY: JK

CHK. BY: LFS

DRAWING NO.:

FL-20468.8

SHEET 11 OF 14


Documents Prepared By:  
Lyndon F. Schmidt  
P.E. No. 43409

RW BUILDING CONSULTANTS, INC.  
P.O. Box 230, Valrico, FL 33595  
Phone No.: 813.659.9197  
FBPE Registry No. 9813


PRODUCT:  
THERMA-TRU  
FIBERGLASS DOOR

PART OR ASSEMBLY:  
HARDWARE DETAILS



Z:\2023 FBC Drawings\Therma-Tru\FL-20468 R7\FL-20468.7-9.dwg

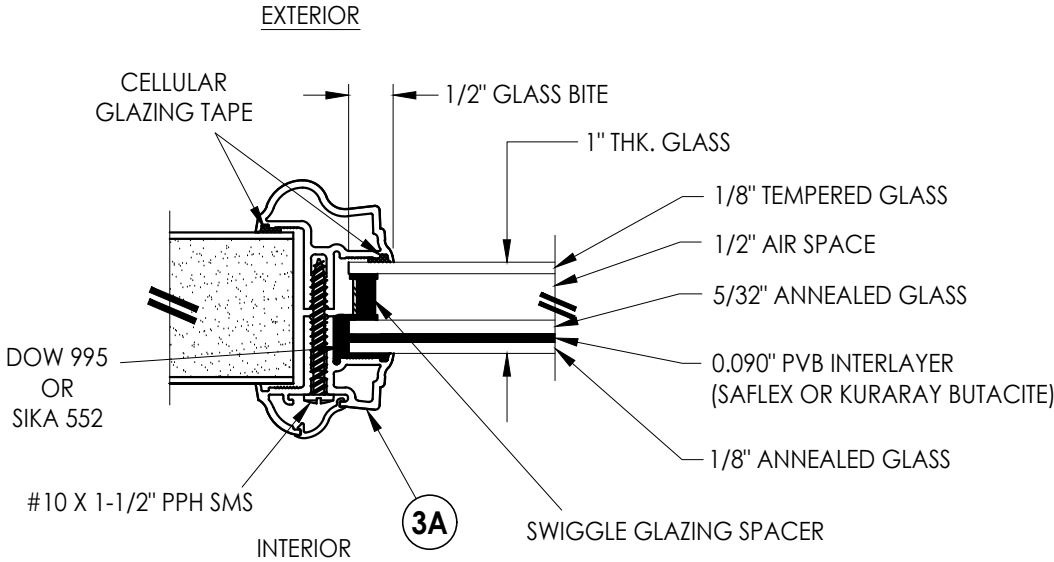


**G1 GLAZING DETAIL**  
Aluminum Impact Lite Frame  
Door Panels & Sidelites

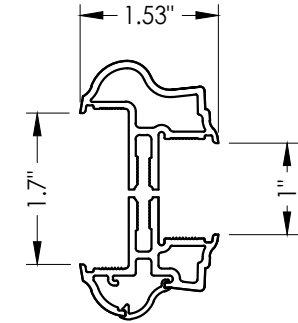


**3A ALUMINUM FRAME**  
Aluminum Impact Lite Frame  
Door Panels & Sidelites

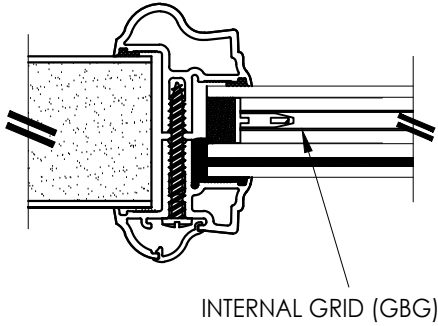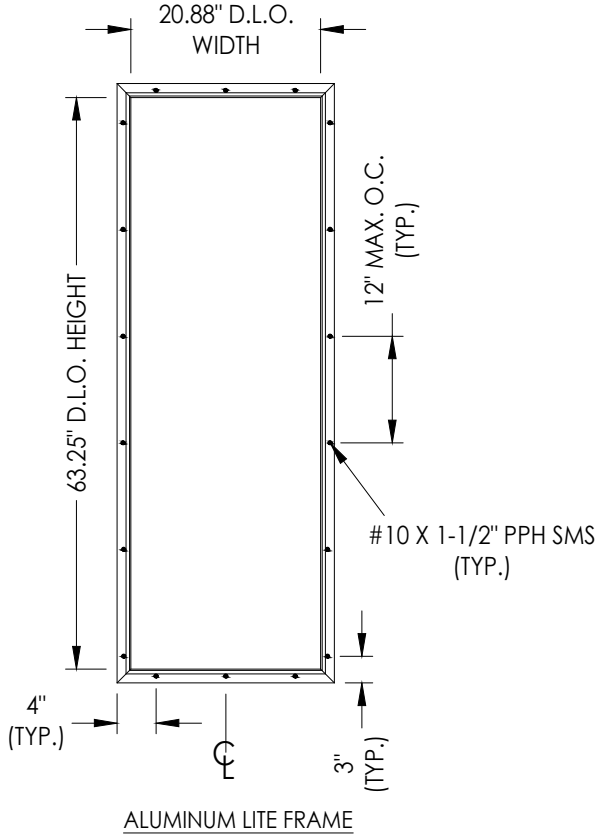


INTERNAL GRID (GBG)

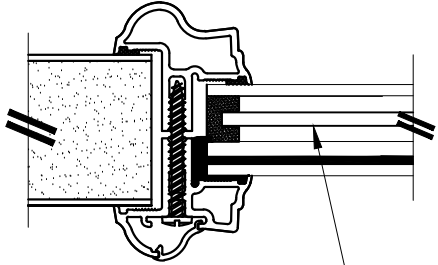

PRIVACY INSERT

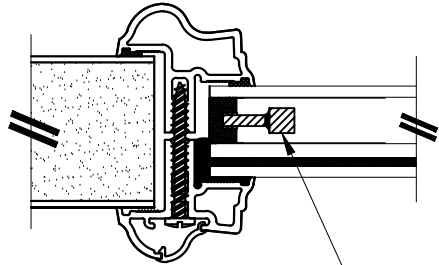

WROUGHT IRON INSERT

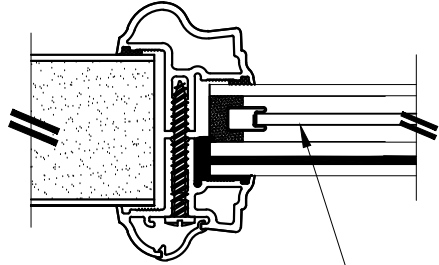

DECORATIVE INSERT

1" LAMINATED INSULATED IMPACT GLASS INSERT OPTIONS

Documents Prepared By:  
Lyndon F. Schmidt  
P.E. No. 43409

**RW** BUILDING CONSULTANTS, INC.  
P.O. Box 230, Valrico, FL 33595  
Phone No.: 813.659.9197  
FBPE Registry No. 9813

PRODUCT:  
THERMA-TRU  
FIBERGLASS DOOR

PART OR ASSEMBLY:  
GLAZING DETAILS

| NO. | DATE    | REVISIONS                        |
|-----|---------|----------------------------------|
| 6   | 7/01/26 | UPDATE TO 9TH ED. (2026) FBC LFS |
| 5   | 7/20/23 | UPDATE TO 8TH ED. (2023) FBC LFS |
| 4   | 7/14/20 | UPDATE TO 7th ED (2020) FBC LFS  |

DATE: 08/02/16

SCALE: N.T.S.


DWG. BY: JK

CHK. BY: LFS


DRAWING NO.:  
FL-20468.8

SHEET 12 OF 14


Z:\2023 FBC Drawings\Therma-Tru\FL-20468 R7\FL-20468.7-9.dwg

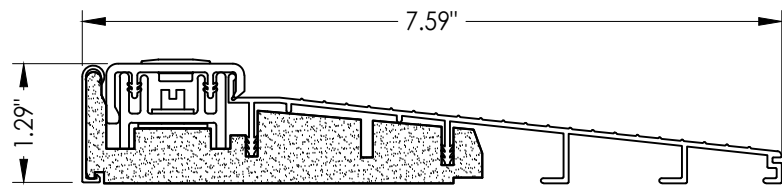


**32 INSWING THRESHOLD**  
Inswing Basic Composite Adjustable Sill 7-1/2"

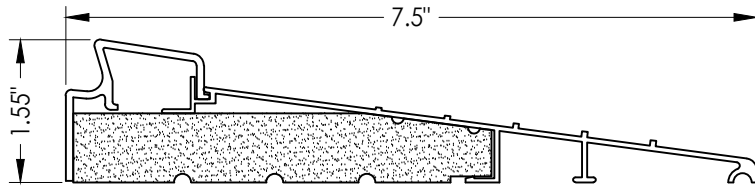


**37 INSWING THRESHOLD**  
Inswing Basic Fixed 7-1/2" Sill

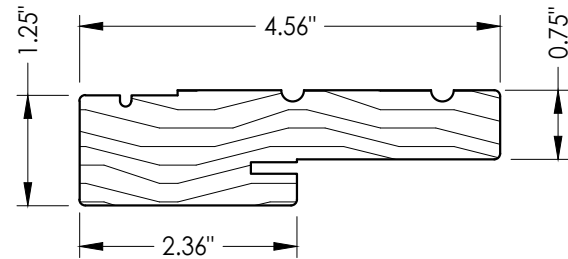


**1 WOOD JAMB**

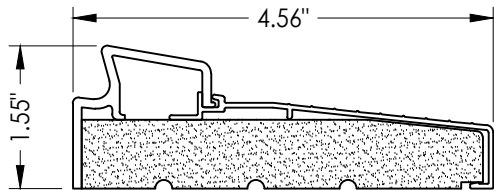


**33 INSWING THRESHOLD**  
Inswing Basic Fixed Sill

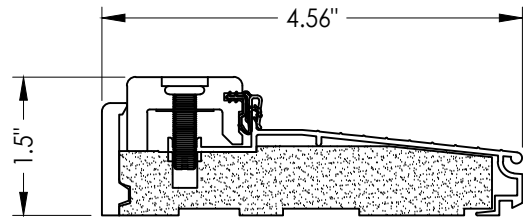


**38 INSWING THRESHOLD**  
Inswing Composite Adjustable Sill

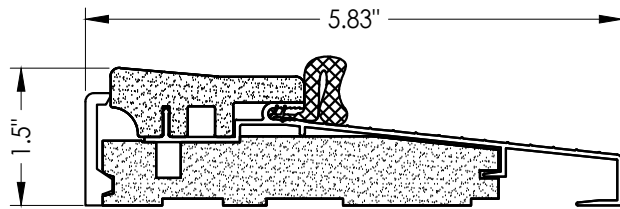


**16 OUTSWING THRESHOLD**  
Composite Sill

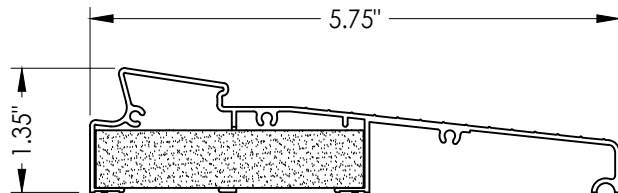


**34 INSWING THRESHOLD**  
Inswing Moderate Climate Sill 1-3/8"

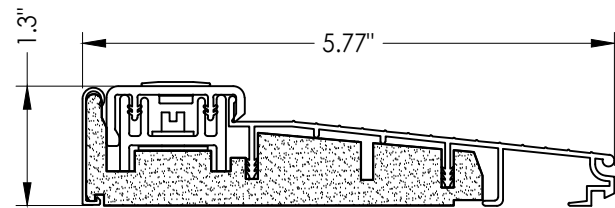


**39 INSWING THRESHOLD**  
Inswing Basic Composite Adjustable Sill

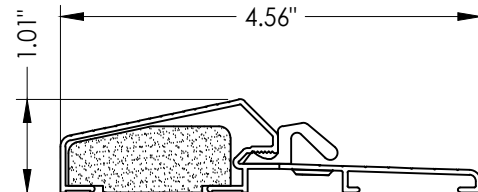


**17 OUTSWING THRESHOLD**  
Composite / Aluminum Sill

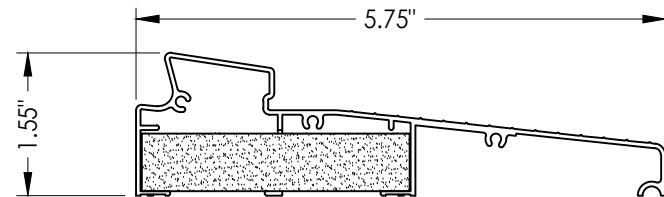


**35 INSWING THRESHOLD**  
Inswing Moderate Climate Sill

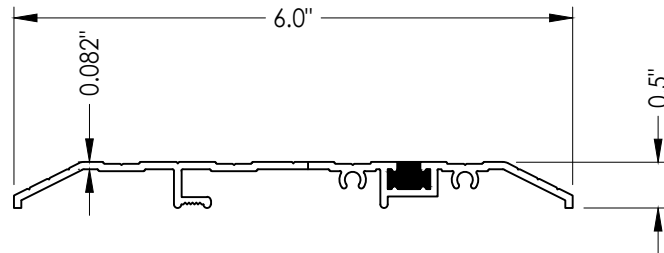


**15 PUBLIC ACCESS THRESHOLD**

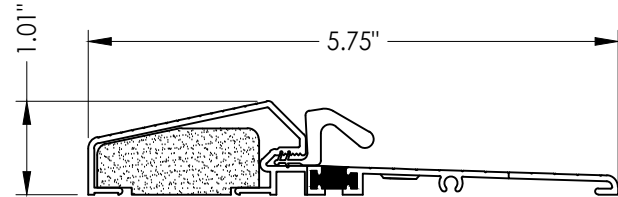


**18 OUTSWING THRESHOLD**  
Composite / Aluminum Sill  
(Thermal Break)

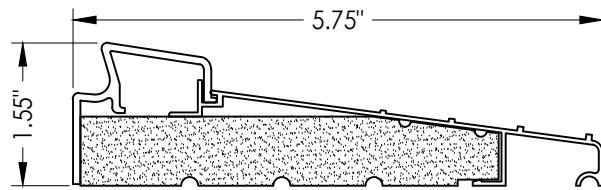


**36 INSWING THRESHOLD**  
Inswing Basic Fixed 5-3/4" Sill

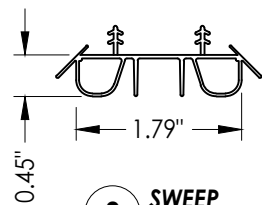


**8 SWEEP**

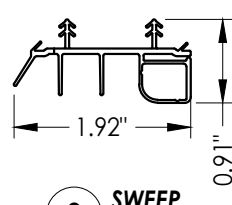


**9 SWEEP**

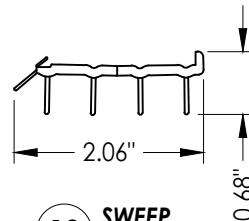


**10 SWEEP**

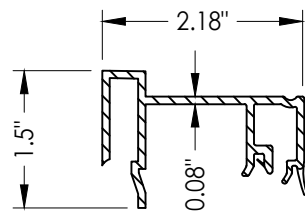

**75 SIDELITE SPACER**  
Inswing

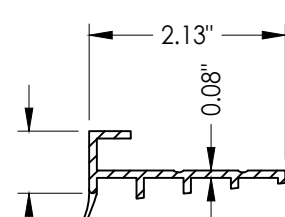

**76 SIDELITE SPACER**  
Outswing

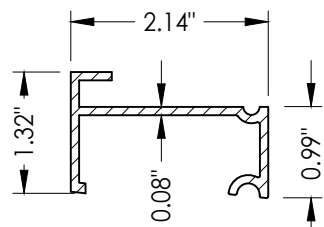

**77 SIDELITE SPACER**  
Inswing  
Moderate Climate Threshold

Documents Prepared By:  
Lyndon F. Schmidt  
P.E. No. 43409

**R.W.** BUILDING CONSULTANTS, INC.  
P.O. Box 230, Valrico, FL 33595  
Phone No.: 813.659.9197  
FBPE Registry No. 9813

PRODUCT:  
THERMA-TRU  
FIBERGLASS DOOR

PART OR ASSEMBLY:

COMPONENTS

| NO. | DATE    | REVISIONS                        |
|-----|---------|----------------------------------|
| 6   | 7/01/26 | UPDATE TO 9TH ED. (2026) FBC LFS |
| 5   | 7/20/23 | UPDATE TO 8TH ED. (2023) FBC LFS |
| 4   | 7/14/20 | UPDATE TO 7th ED (2020) FBC LFS  |
| NO. | DATE    | BY                               |

DATE: 08/02/16

SCALE: N.T.S.

DWG. BY: JK

CHK. BY: LFS

DRAWING NO.:

FL-20468.8

SHEET 13 OF 14

| BILL OF MATERIALS |                                                                                                |           | BILL OF MATERIALS |                                                   |           |
|-------------------|------------------------------------------------------------------------------------------------|-----------|-------------------|---------------------------------------------------|-----------|
| ITEM #            | DESCRIPTION                                                                                    | MATERIAL  | ITEM #            | DESCRIPTION                                       | MATERIAL  |
| A                 | 1X BUCK (SG >= 0.42)                                                                           | WOOD      | 25                | #8 x 2-1/2" PFH WOOD SCREW                        | STEEL     |
| B                 | 2X BUCK (SG >= 0.42)                                                                           | WOOD      | 26                | #8 x 5/8" PFH WOOD SCREW                          | STEEL     |
| C                 | 1/4" MAX. SHIM SPACE                                                                           | -         | 27                | LATCH STRIKE PLATE                                | STEEL     |
| D                 | 1/4" X 2-3/4" PFH DeWALT OR ITW CONCRETE SCREW                                                 | STEEL     | 28                | DEADBOLT STRIKE PLATE                             | STEEL     |
| E                 | MASONRY - 3,000 PSI MIN. CONCRETE CONFORMING TO ACI 301 OR HOLLOW BLOCK CONFORMING TO ASTM C90 | CONCRETE  | 28A               | DEADBOLT SUB STRIKE PLATE                         | STEEL     |
|                   |                                                                                                |           | 29                | 4" X 4" HINGE                                     | STEEL     |
| F                 | #10 X 2" PFH WOOD SCREW                                                                        | STEEL     | 30                | LATCH & DEADBOLT STRIKE PLATE (TONGUE SYSTEM)     | ALUM/COMP |
| G                 | 3/16" X 3-1/4" ITW CONCRETE SCREW                                                              | STEEL     | 31                | MULTIPOINT STRIKE PLATE (TONGUE SYSTEM)           | ALUM/COMP |
| I                 | 1/4" X 1-3/4" PFH DeWALT OR ITW CONCRETE SCREW                                                 | STEEL     | 32                | INSWING THRESHOLD                                 | ALUM/COMP |
| J                 | 1/4" X 3-3/4" PFH DeWALT OR ITW CONCRETE SCREW                                                 | STEEL     | 33                | INSWING THRESHOLD                                 | ALUM/COMP |
| L                 | #10 X 2-1/2" PFH WOOD SCREW (1.15" MIN. EMBEDMENT)                                             | STEEL     | 34                | INSWING THRESHOLD                                 | ALUM/COMP |
| M                 | 3/16" X 2-1/4" ITW CONCRETE SCREW                                                              | STEEL     | 35                | INSWING THRESHOLD                                 | ALUM/COMP |
| N                 | 3/16" X 2-3/4" PFH ITW CONCRETE SCREW                                                          | STEEL     | 36                | INSWING THRESHOLD                                 | ALUM/COMP |
| 1                 | JAMB (FINGER JOINT PINE )                                                                      | WOOD      | 37                | INSWING THRESHOLD                                 | ALUM/COMP |
| 6                 | WEATHERSTRIP (MEDIUM REACH)                                                                    | FOAM      | 38                | INSWING THRESHOLD                                 | ALUM/COMP |
| 7                 | WEATHERSTRIP (LONG REACH)                                                                      | FOAM      | 39                | INSWING THRESHOLD                                 | ALUM/COMP |
| 8                 | SWEEP                                                                                          | VINYL     | 40                | DOOR PANEL (BOOK)                                 | -         |
| 9                 | SWEEP (USE w/ MODERATE CLIMATE THRESHOLD)                                                      | VINYL     | 41                | DOOR PANEL (HYBRID)                               | -         |
| 10                | SWEEP (USE w/ PUBLIC ACCESS THRESHOLD)                                                         | VINYL     | 42                | DOOR PANEL (U1)                                   | -         |
| 15                | PUBLIC ACCESS THRESHOLD                                                                        | ALUM      | 50                | SIDELITE                                          | -         |
| 16                | OUTSWING THRESHOLD                                                                             | ALUM/COMP | 75                | SIDELITE SPACER (INSWING)                         | PVC       |
| 17                | OUTSWING THRESHOLD                                                                             | ALUM/COMP | 76                | SIDELITE SPACER (OUTSWING)                        | PVC       |
| 18                | OUTSWING THRESHOLD                                                                             | ALUM/COMP | 77                | SIDELITE SPACER (INSWING) - MODERATE CLIMATE SILL | PVC       |
| 22                | #8 x 3/4" PFH WOOD SCREW                                                                       | STEEL     |                   |                                                   |           |
| 23                | #10 x 3/4" PFH WOOD SCREW                                                                      | STEEL     |                   |                                                   |           |
| 24                | #10 x 1" PFH WOOD SCREW                                                                        | STEEL     |                   |                                                   |           |

**CORROSION RESISTANCE - SALTWATER ENVIRONMENTS**  
Fasteners & connectors in areas within 3000 ft (914 m) of a saltwater coastline shall comply with FBC Sections 1711.1 or R332.1.

## CONCRETE ANCHOR NOTES:

1. Concrete anchor locations at the corners may be adjusted to maintain the min. edge distance to mortar joints.
2. Concrete anchor locations noted as "MAX. ON CENTER" must be adjusted to maintain the min. edge distance to mortar joints, additional concrete anchors may be required to ensure the "MAX. ON CENTER" dimension are not exceeded.
3. Concrete anchor table:

| ANCHOR TYPE        | ANCHOR SIZE | MIN. EMBEDMENT | MIN. CLEARANCE TO MASONRY EDGE | MIN. CLEARANCE TO ADJACENT ANCHOR |
|--------------------|-------------|----------------|--------------------------------|-----------------------------------|
| ITW TAPCON®        | 1/4"        | 1-1/4"         | 2"                             | 4"                                |
| DeWALT ULTRA CON+® | 1/4"        | 1-1/4"         | 1"                             | 4"                                |
| ITW TAPCON®        | 3/16"       | 1-1/4"         | AS SHOWN                       | 1-1/2"                            |

## WOOD SCREW INSTALLATION NOTES:

1. Maintain a minimum 5/8" edge distance, 1" end distance, & 1" o.c. spacing of wood screws to prevent the splitting of wood.

|   |  |  |  |  |  |  |  |  |  |
|---|--|--|--|--|--|--|--|--|--|
| <div><div>Documents Prepared By:<br/>Lyndon F. Schmidt<br/>P.E. No. 43409</div><div><div><div><div><div><div></div><div></div><div></div><div></div><div></div><div></div><div></div><div></div><div></div><div></div><div></div><div></div><div></div><div></div><div></div><div></div><div></div><div></div><div></div><div></div><div></div><div></div><div></div><div></div><div></div><div></div><div></div><div></div><div></div><div></div><div></div><div></div><div></div><div></div><div></div><div></div><div></div><div></div><div></div><div></div><div></div><div></div><div></div><div></div><div></div><div></div><div></div><div></div><div></div><div></div><div></div><div></div><div></div><div></div><div></div><div></div><div></div><div></div><div></div><div></div><div></div><div></div><div></div><div></div><div></div><div></div><div></div><div></div><div></div><div></div><div></div><div></div><div></div><div></div><div></div><div></div><div></div><div></div><div></div><div></div><div></div><div></div><div></div><div></div><div></div><div></div><div></div><div></div><div></d