

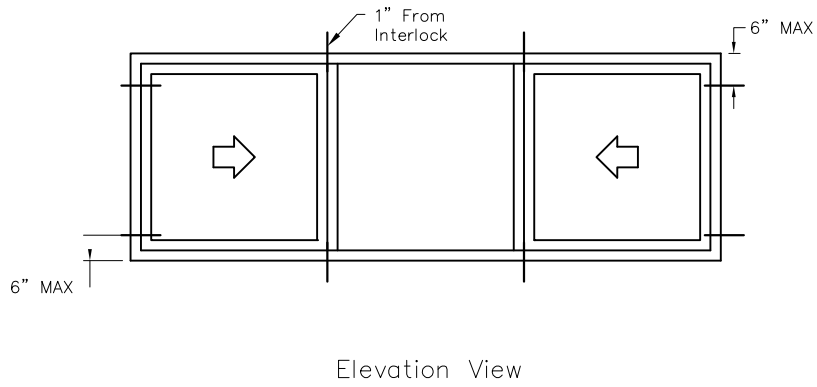
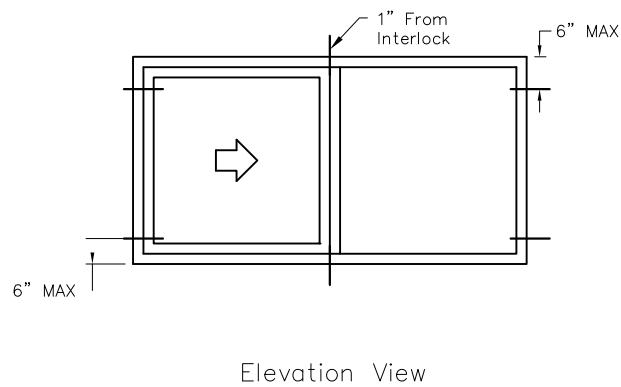
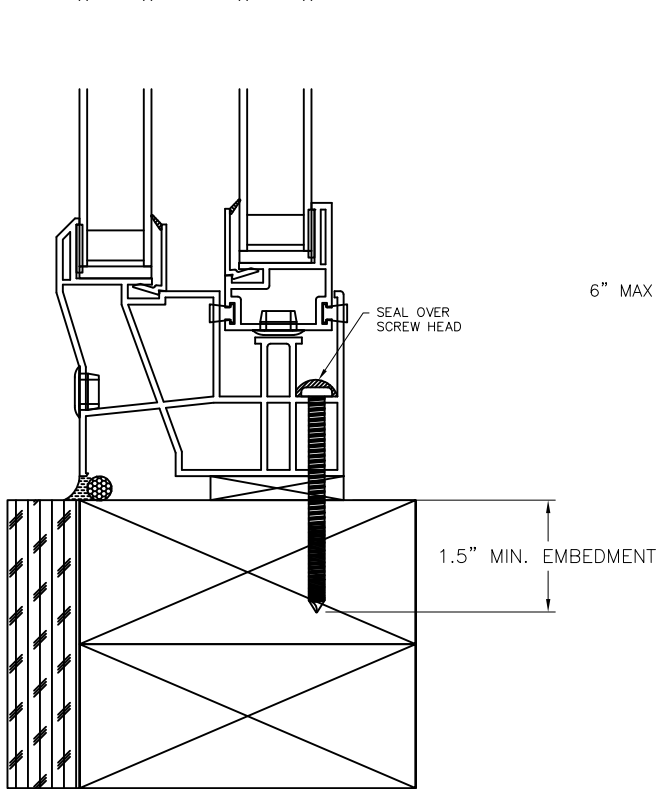
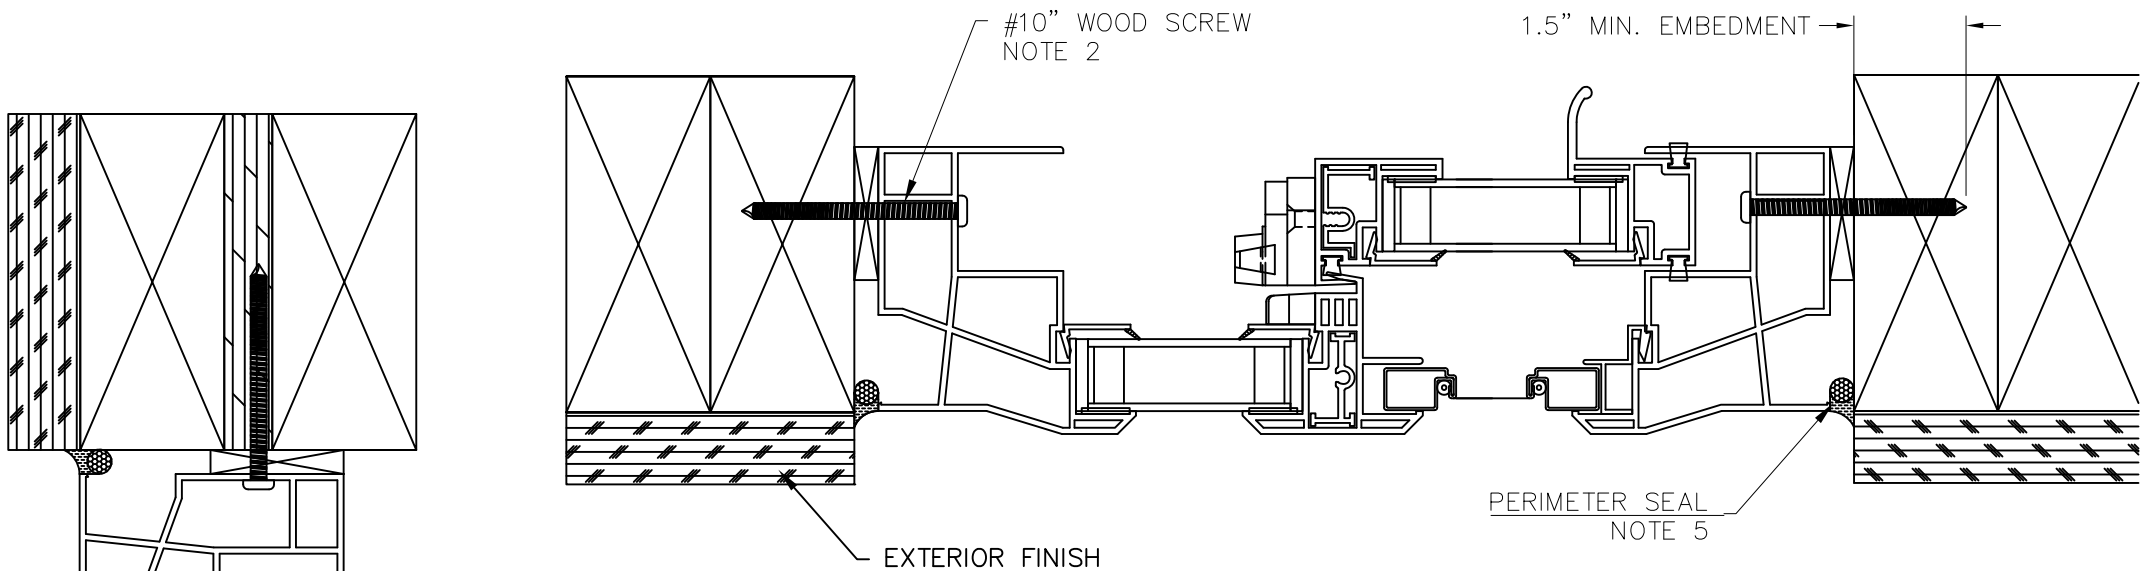


Table 1 – Verified Installations			
Certification	DP (psf)	WIDTH (in)	HEIGHT (in)
X0, OX	+ / - 30.0	72	48
XOX	+ / - 30.0	108	48

- NOTES:
- INSTALLATIONS SHOWN ON THIS DRAWING HAVE BEEN VERIFIED AS THE AS-TESTED INSTALLATION FOR THE PERFORMANCE LEVEL SHOWN. VERIFIED PRODUCTS ARE LISTED IN TABLE 1. THIS DRAWING APPLIES ONLY TO THOSE PRODUCTS.
 - INSTALLATION ANCHORS SHALL BE #10 WOOD SCREWS OF SUFFICIENT LENGTH TO ACHIEVE MINIMUM EMBEDMENT OF 1.5" INTO WOOD FRAMING MEMBER. WOOD SCREWS SHALL SATISFY NATIONAL DESIGN SPECIFICATION FOR MATERIAL PROPERTIES AND DIMENSIONS. PER CURRENT NDS, EDGE DISTANCES SHALL BE SUFFICIENT TO PREVENT SPLITTING.
 - WOOD FRAMING SHALL BE SPRUCE-PINE-FIR (G=0.42) OR DENSER.
 - INSTALLATION ANCHORS SHALL BE LOCATED THROUGH THE JAMBS 6" FROM HEAD AND SILL THROUGH THE PRE-DRILLED HOLES, AND THROUGH THE HEAD AND SILL 1" FROM THE FIXED INTERLOCK STILE.
 - THESE INSTRUCTIONS ADDRESS STRUCTURAL REQUIREMENTS ONLY. WINDOWS SHALL BE INSTALLED PER ASTM E2112 OR FMA/AAMA 100.
 - SMALLER WINDOWS OF THE SAME CONSTRUCTION AND EQUAL OR LESSER DESIGN PRESSURES ARE COVERED BY THIS DRAWING.
 - GLAZING TYPE, GLASS TYPE, AND GLASS THICKNESS ARE ESTABLISHED BY THE CERTIFICATION AND SHALL SATISFY ASTM E1300. GLAZING TYPE MAY BE INSULATING GLASS OR SINGLE PANE GLASS.
 - PRODUCTS LISTED IN TABLE 1 ARE NOT IMPACT RESISTANT. IF USED IN WIND-BORNE DEBRIS REGIONS, APPROVED PROTECTION DEVICES ARE REQUIRED.
 - PRODUCT OR INSTALLATION IS NOT APPROVED FOR HIGH VELOCITY HURRICANE ZONE (HVHZ)

THIS DRAWING IS PROPRIETARY AND CONFIDENTIAL TO ATRIUM COMPANIES, INC. AND SHALL NOT BE REPRODUCED, COPIED, OR DISSEMINATED WITHOUT THE EXPRESSED WRITTEN PERMISSION OF ATRIUM COMPANIES, INC.				
ATRUM COMPANIES, INC.				
Title: ADW-08 8100 HORIZONTAL SLIDER X0/OX AND XOX REPLACEMENT INSTALLATION				
No.	Date	Revision Description	By	ECN #
1	05.29.15	5TH ED. FBC UPDATES	BB	-----
2	12.09.20	UPDATED FOR 7TH EDITION 2020 FBC.	LMH	-----
3	11.28.23	UPDATED NOTE 2.	LMH	-----
4	12.27.24	UPDATED TO CURRENT FBC.	LMH	-----
Material (Type-Alloy-Temper): -----		Est. Area (in²): NA Est. Weight (lb/ft): NA	Tolerances: X.XX = ±X.XX X.XXX = ±X.XXX X.X" = ±X.X"	
Drawn By: JTS	Approved By: DJC	Date: 27 AUGUST 2008	Scale: 1:2	Sheet Size: ANSI B
ECN# (Initial Issue): ECN-2008-1395J		File Name: ADW-08 8100 HS INSTALLATION INSTRUCTIONS		
				Sheet 1/1