

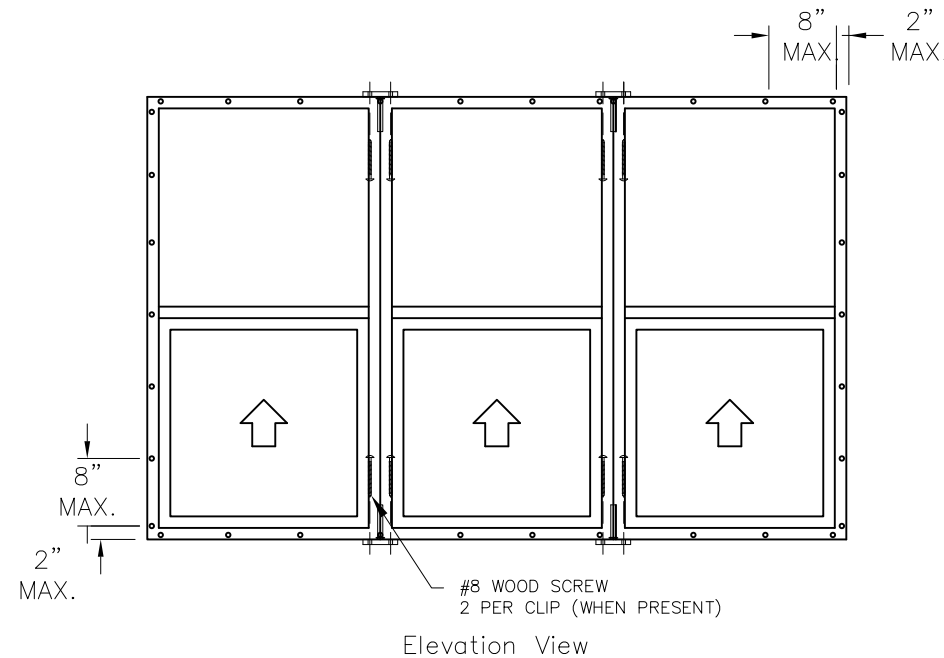
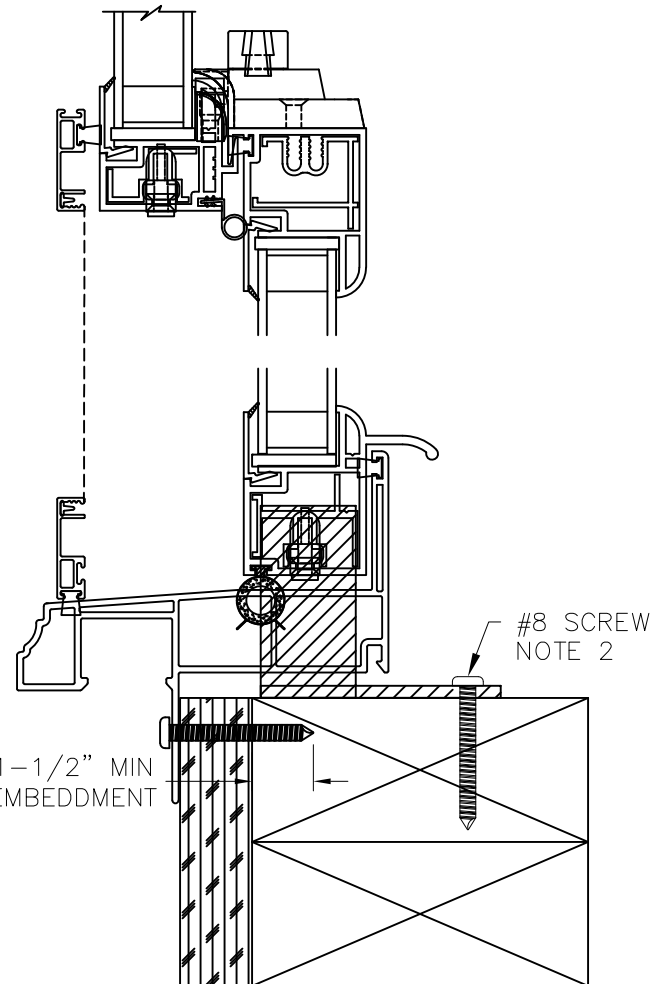


Configuration	DP (psf)	WIDTH (in)	HEIGHT (in)
Triple, no mull clips	+/- 35.0	109	74
Triple, w/ mull clips	+/- 50.0	109	74

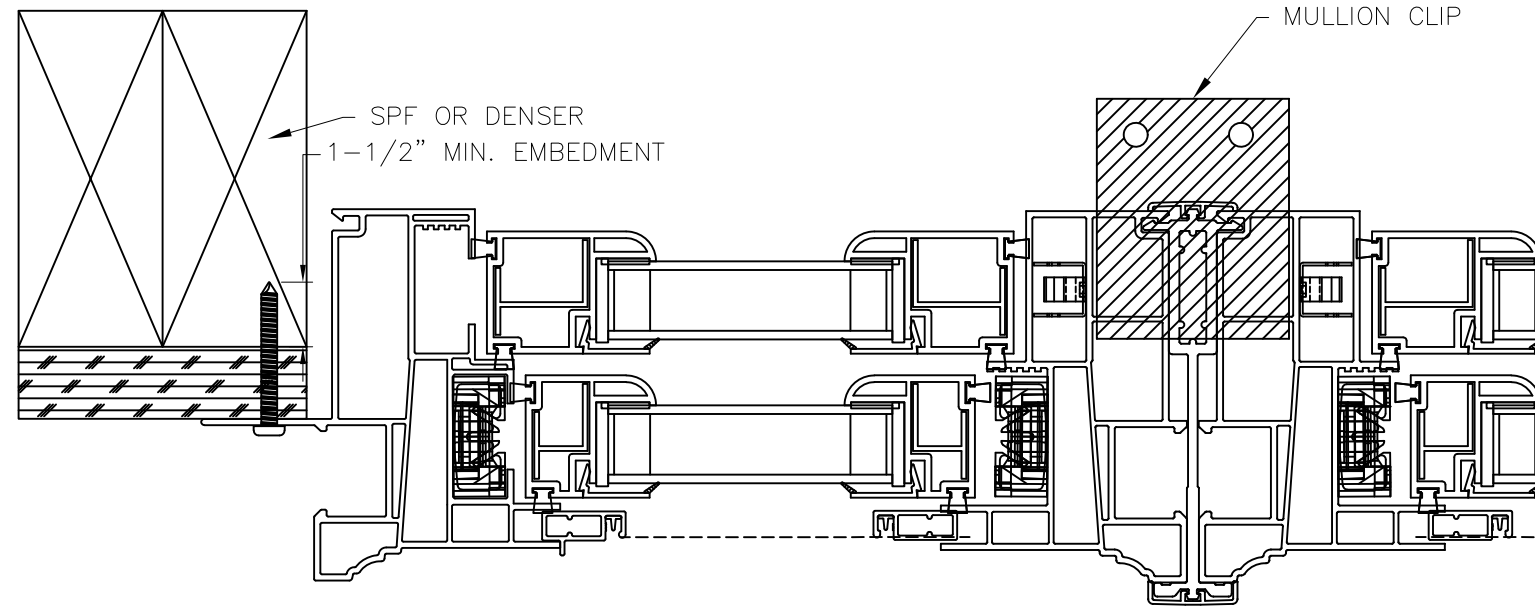

- NOTES:
1. INSTALLATIONS SHOWN ON THIS DRAWING HAVE BEEN VERIFIED AS THE AS-TESTED INSTALLATION FOR THE PERFORMANCE LEVEL SHOWN. VERIFIED PRODUCTS ARE LISTED IN TABLE 1. THIS DRAWING APPLIES ONLY TO THOSE PRODUCTS.
 2. FIN INSTALLATION ANCHORS SHALL BE #8 SCREWS OF SUFFICIENT LENGTH TO ACHIEVE MINIMUM EMBEDMENT OF 1.5" INTO WOOD FRAMING MEMBER. WHEN PRESENT, MULLION CLIP ANCHORS SHALL BE #8 SCREWS OF SUFFICIENT LENGTH TO ACHIEVE MINIMUM EMBEDMENT OF 1.5" INTO WOOD FRAMING MEMBER. SCREWS SHALL SATISFY NATIONAL DESIGN SPECIFICATION FOR MATERIAL PROPERTIES AND DIMENSIONS. EDGE DISTANCES SHALL BE MINIMUM 3/8" TO PREVENT SPLITTING.
 3. WOOD FRAMING SHALL BE SPRUCE-PINE-FIR (G=0.42) OR DENSER.
 4. INSTALLATION ANCHORS ARE SHOWN GOING THROUGH EXTERIOR FINISH. ANCHORS MAY BE INSTALLED DIRECTLY INTO WOOD FRAMING MEMBER WITH 1.5" MINIMUM EMBEDMENT STILL REQUIRED.
 5. ANCHORS SHALL BE LOCATED WITHIN 1/2" OF THE INDICATED LOCATIONS. MAX SHIM SPACE IS 1/4". SPACES GREATER THAN 1/16" REQUIRE LOAD BEARING SHIMS.
 6. ANCHORS SHALL BE LOCATED 2" FROM CORNERS AND 8" MAXIMUM ON CENTER SPACING. 2 ANCHORS SHALL BE INSTALLED THROUGH EACH MULLION CLIP (WHEN PRESENT).
 7. THESE INSTRUCTIONS ADDRESS STRUCTURAL REQUIREMENTS ONLY. WINDOWS SHALL BE INSTALLED PER ASTM E2112 OR FMA/AAMA 100.
 8. SMALLER WINDOWS OF THE SAME CONSTRUCTION AND EQUAL OR LESSER DESIGN PRESSURES ARE COVERED BY THIS DRAWING. THIS APPROVAL APPLIES TO BOTH J-CHANNEL AND NON J-CHANNEL FRAMES.
 9. GLAZING TYPE, GLASS TYPE, AND GLASS THICKNESS ARE ESTABLISHED BY THE CERTIFICATION AND SHALL SATISFY ASTM E1300. GLAZING TYPE SHALL BE INSULATING GLASS.
 10. PRODUCTS LISTED IN TABLE 1 ARE NOT IMPACT RESISTANT. IF USED IN WIND-BORNE DEBRIS REGIONS, APPROVED PROTECTION DEVICES ARE REQUIRED.
 11. PRODUCT OR INSTALLATION IS NOT APPROVED FOR HIGH VELOCITY HURRICANE ZONE (HVHZ)

THIS DRAWING IS PROPRIETARY AND CONFIDENTIAL TO ATRIUM COMPANIES, INC. AND SHALL NOT BE REPRODUCED, COPIED, OR DISSEMINATED WITHOUT THE EXPRESSED WRITTEN PERMISSION OF ATRIUM COMPANIES, INC.

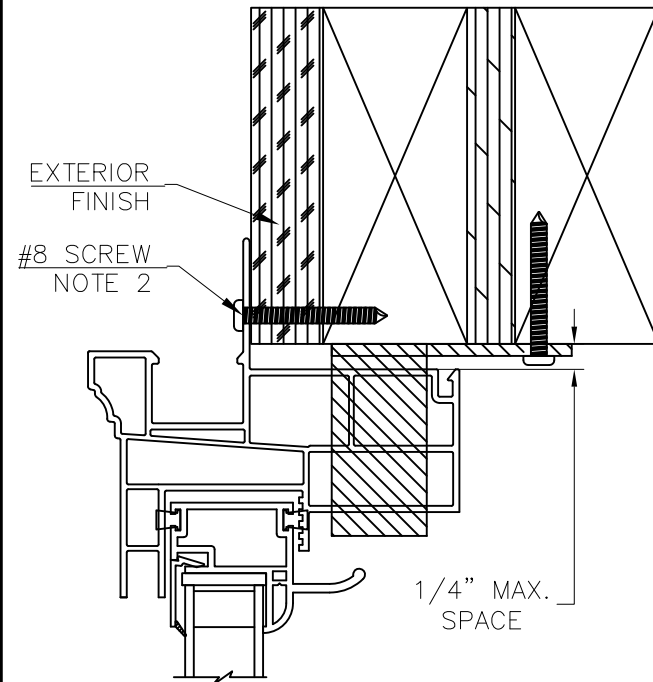

Title: ADW-08 450/455/460/465 MULLED TWIN & TRIPLE
FIN INSTALLATION

No.	Date	Revision Description	By	ECN #
1	5-17-2013	Revised lock rail rebar.	CRA	2013-2218
2	06.02.15	5TH ED. FBC UPDATES	BB	----
3	12.09.20	UPDATED FOR 7TH EDITION 2020 FBC	LMH	----
4	03.06.25	UPDATED TO CURRENT FBC	LMH	----
Material (Type—Alloy—Temper):		Est. Area (in ²): NA	Tolerances: X.XX = ±X.XX X.XXX = ±X.XXX X.X" = ±X.X"	
-----		Est. Weight (lb/ft): NA		
Drawn By:	Approved By:	Date:	Scale:	Sheet Size:
JTS		30 JUNE 2010	1:2	ANSI B
ECN# (Initial Issue):		File Name:		Sheet 1/1
ECR-2008-1395B		ADW-08 450 460 INSTALLATION INSTRUCTIONS		