
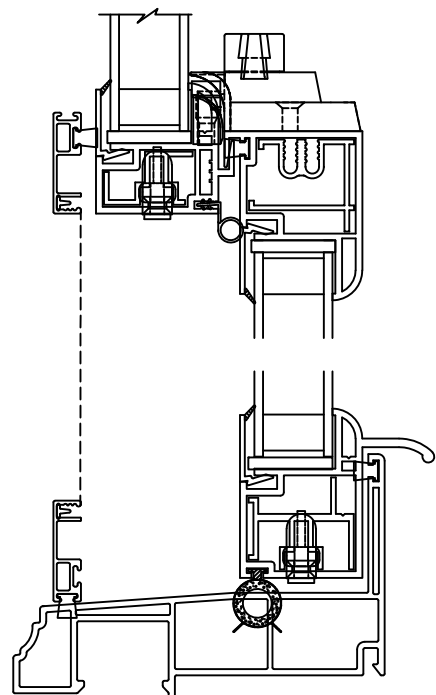
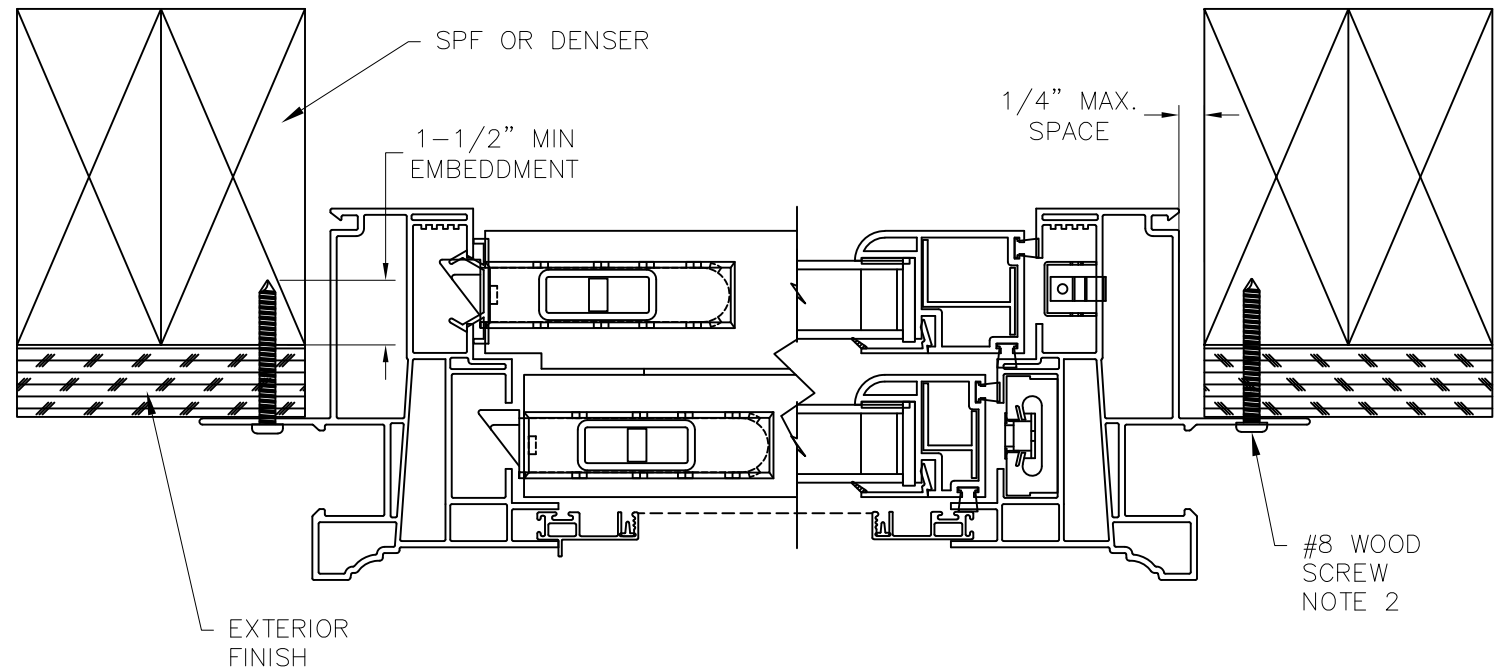
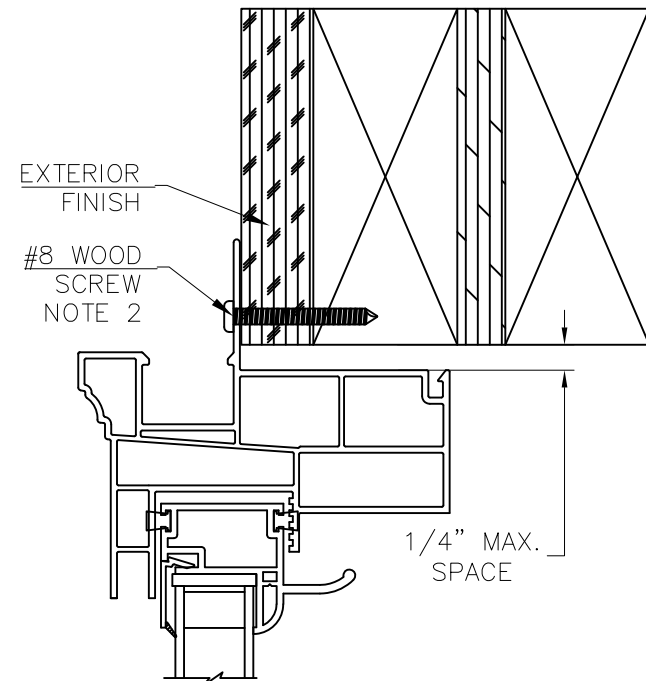


Table 1 –Verified Installations			
Configuration	DP (psf)	WIDTH (in)	HEIGHT (in)
Single	+/- 30.0	48	78
Single	+/- 35.0	36	74
Single	+/- 50.0	36	74

- NOTES:
- INSTALLATIONS SHOWN ON THIS DRAWING HAVE BEEN VERIFIED AS THE AS-TESTED INSTALLATION FOR THE PERFORMANCE LEVEL SHOWN. INSTALLATION ANCHOR CAPACITY HAS ALSO BEEN VERIFIED FOR THE ANCHOR SIZE, SUBSTRATE AND INSTALLED CONDITION. VERIFIED PRODUCTS ARE LISTED IN TABLE 1. THIS DRAWING APPLIES ONLY TO THOSE PRODUCTS.
 - INSTALLATION ANCHORS SHALL BE #8 WOOD SCREWS OF SUFFICIENT LENGTH TO ACHIEVE MINIMUM EMBEDMENT OF 1.5" INTO WOOD FRAMING MEMBER. WOOD SCREWS SHALL SATISFY NATIONAL DESIGN SPECIFICATION FOR MATERIAL PROPERTIES AND DIMENSIONS. EDGE DISTANCES SHALL BE MINIMUM 3/8" PER THE CURRENT NDS.
 - WOOD FRAMING SHALL BE SPRUCE-PINE-FIR (G=0.55) OR DENSER.
 - INSTALLATION ANCHORS ARE SHOWN GOING THROUGH EXTERIOR FINISH. ANCHORS MAY BE INSTALLED DIRECTLY INTO WOOD FRAMING MEMBER WITH 1.5" MINIMUM EMBEDMENT STILL REQUIRED.
 - INSTALLATION ANCHORS SHALL BE LOCATED 2" FROM CORNERS AND 8" MAXIMUM ON CENTER SPACING.
 - THESE INSTRUCTIONS ADDRESS STRUCTURAL REQUIREMENTS ONLY. WINDOWS SHALL BE INSTALLED PER ASTM E2112 OR FMA/AAMA 100.
 - SMALLER WINDOWS OF THE SAME CONSTRUCTION AND EQUAL OR LESSER DESIGN PRESSURES ARE COVERED BY THIS DRAWING. THIS APPROVAL APPLIES TO BOTH J-CHANNEL AND NON J-CHANNEL FRAMES.
 - GLAZING TYPE, GLASS TYPE, AND GLASS THICKNESS ARE ESTABLISHED BY THE CERTIFICATION AND SHALL SATISFY ASTM E1300. GLAZING TYPE SHALL BE INSULATING GLASS.
 - PRODUCTS LISTED IN TABLE 1 ARE NOT IMPACT RESISTANT. IF USED IN WIND-BORNE DEBRIS REGIONS, APPROVED PROTECTION DEVICES ARE REQUIRED.
 - PRODUCT OR INSTALLATION IS NOT APPROVED FOR HIGH VELOCITY HURRICANE ZONE (HVHZ)

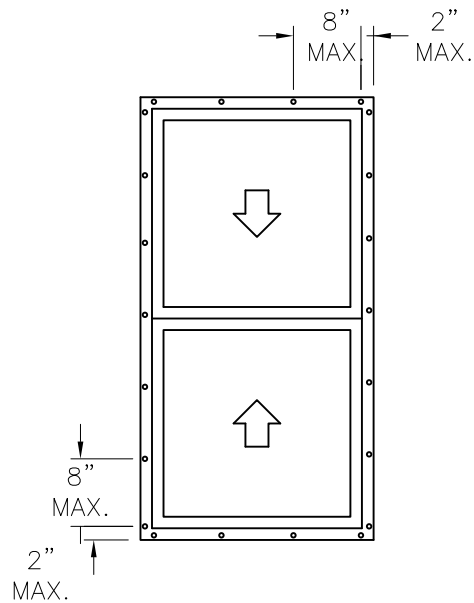

Elevation View

THIS DRAWING IS PROPRIETARY AND CONFIDENTIAL TO ATRIUM COMPANIES, INC. AND SHALL NOT BE REPRODUCED, COPIED, OR DISSEMINATED WITHOUT THE EXPRESSED WRITTEN PERMISSION OF ATRIUM COMPANIES, INC.					No.	Date	Revision Description	By	ECN #	
					1	06.02.15	5TH ED. FBC UPDATES.	BB	----	
					2	12.09.20	UPDATED FOR 7TH EDITION 2020 FBC.	LMH	----	
					3	03.06.25	UPDATED TO CURRENT FBC.	LMH	----	
Title: ADW-08 450/455/460/465 FIN INSTALLATION					Material (Type-Alloy-Temper): -----		Est. Area (in²): NA	Tolerances: X.XX = ±X.XX X.XXX = ±X.XXX X.X" = ±X.X"		
							Est. Weight (lb/ft): NA			
					Drawn By: JTS		Approved By: DJC	Date: 7-22-2008	Scale: 2: 3	Sheet Size: ANSI B
					ECN# (Initial Issue): ECR-2008-1395B		File Name: ADW-08 450 460 INSTALLATION INSTRUCTIONS			Sheet 1/1