

COMMERCIAL OUTSWING DOOR WITH TRANSOM

Concealed Vertical Rod Panic Hardware (Von duprin model 3347A/3547A) Concealed Closer by DNW

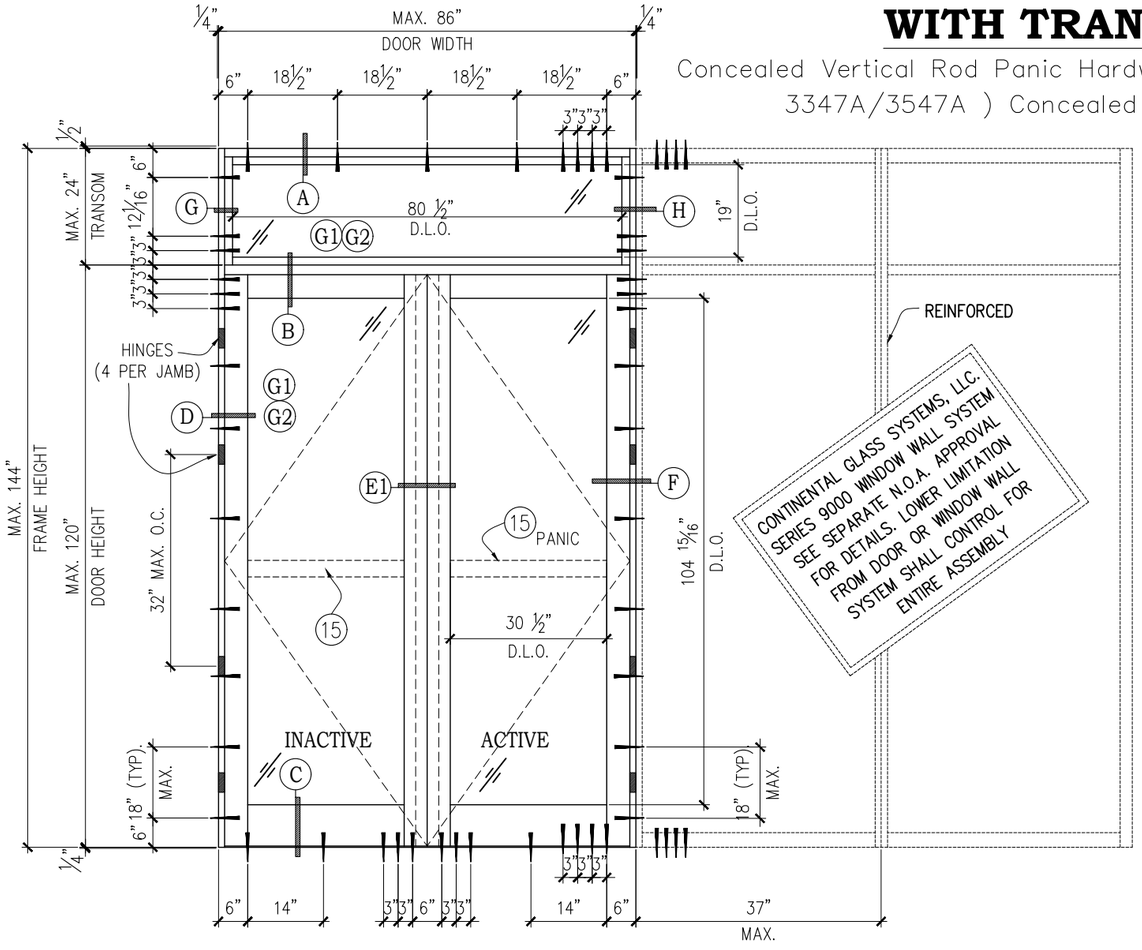

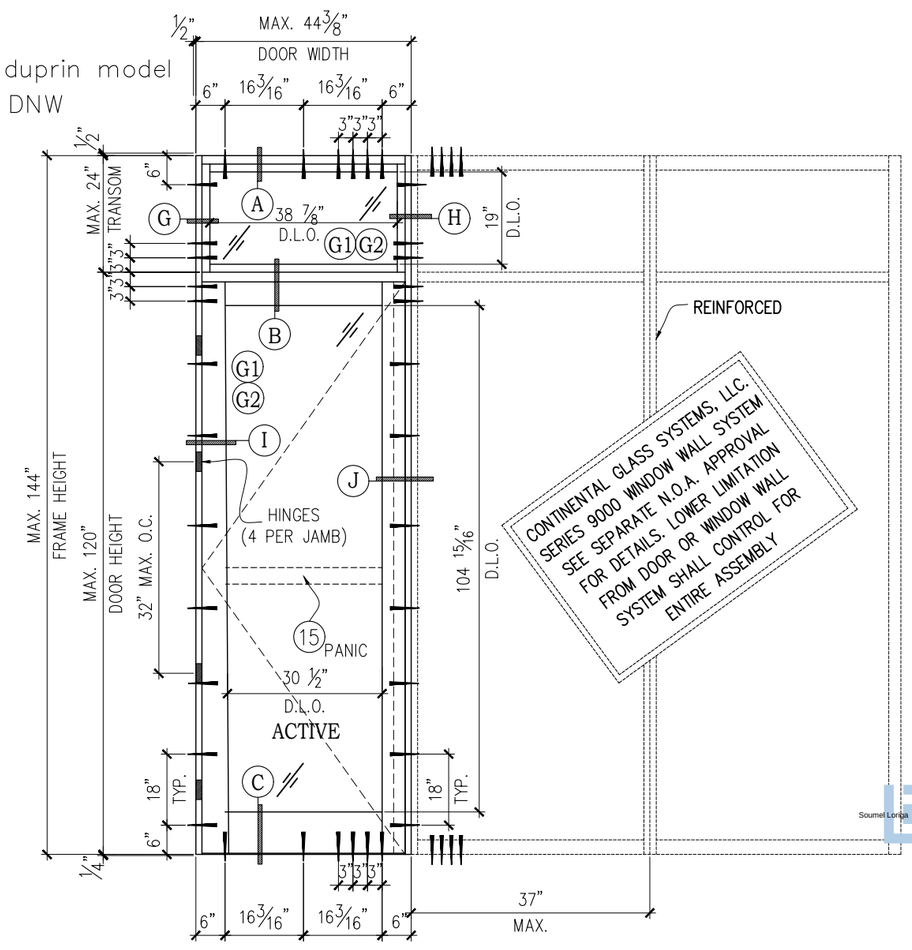

NOTES:

1. THIS SWING DOOR SYSTEM IS DESIGNED AND TESTED TO COMPLY WITH THE REQUIREMENTS OF THE CURRENT EDITION OF THE FLORIDA BUILDING CODE (FBC) CHAPTER 16 AND 24, UNDER THE SPECIFIC CONDITION SHOWN ON THIS DRAWING. REF. FTL No. 5567 & 6132
2. ALL EXTRUSIONS ARE ALUMINUM, 6105–T5 ALLOY, WITH A MINIMUM Fy OF 35.000 P.S.I. U.O.N.
3. LARGE MISSILE IMPACT: INSTALLATION WILL NOT REQUIRE A HURRICANE PROTECTION SYSTEM.
4. INSTALLATION ANCHORS ARE 5/16"ø ELCO ULTRACONS OR DEWALT ULTRACONS WITH 1 ¾" MINIMUM EMBEDMENT INTO 3515 PSI CONCRETE OR BETTER. MINIMUM EDGE DISTANCE 2 3/16"
5. INSTALLATION ANCHORS ARE #14 WOOD SCREWS WITH 2 1/2" MIN. EMBEDMENT INTO 2X WOOD, MIN. S.G. = 0.55, MINIMUM EDGE DISTANCE = 3/4"
6. INSTALLATION ANCHORS ARE #14 TEK SCREWS WITH 3 THREADS MIN. PENETRATION INTO MIN. 18 GA. STEEL STUD. METAL SUBSTRATE TO MEET MIN. FBC REQUIREMENTS AND TO BE REVIEWED BY BLDG. OFFICIAL.
7. 1/4" MAX. SHIMS. USE HARD PLASTIC.
8. APPROVED STRUCTURAL SILICONE:
   A) 795 DOW CORNING
9. PERIMETER SEALANT:
   A) 795 DOW CORNING
10. 1X AND 2X BUCKS SHALL BE DESIGNED AND ANCHORED TO PROPERLY TRANSFER ALL LOADS TO THE STRUCTURE. BUCK DESIGN AND INSTALLATION IS THE RESPONSIBILITY OF THE ENGINEER OR ARCHITECT OF RECORD FOR THE PROJECT OF INSTALLATION.
11. A. COMMERCIAL DOORS NOT APPROVED FOR HABITABLE AREAS WHEN WATER INFILTRATION REQUIREMENTS ARE NEEDED UNLESS PROTECTED BY OVER HANG WITH RATIO: LENGTH TO HEIGHT GREATER THAN 1.0
    B. RESIDENTIAL DOORS ARE APPROVED FOR WATER PENETR. WITH GLASS TYPE G1, HIGH RESIDENTIAL SILL (ITEM #30) & ASTRAGAL (ITEM #27) & Q LONG WEATHER SHIELD (ITEM #8)
12. EGRESS/ESCAPE REQUIREMENTS PER FBC TO BE REVIEWED BY BUILDING OFFICIAL ON CASE PER CASE BASIS.

DESIGN LOAD CAPACITY (P.S.F.)		DOOR MAXIMUM D.L.O. WIDTH	DOOR MAXIMUM D.L.O. HEIGHT
POSITIVE	NEGATIVE		
*90	90	30 ½"	104 15/16"
*SEE NOTE 11 FOR WATER INFILTRATION			

Manufacturer:

CGS

CONTINENTAL GLASS SYSTEMS LLC.
325 West 74 Place Hialeah, Fl 33014
Phone 305.231.1101
Toll Free 1.877.221.1101

Sub. No.	Rev. No.	Date	Drawn By	Submittal/Revision Description
	A	10/10/20		FBC 2020 CODE CHANGE

SLM ENGINEERS

REVIEWED FOR STRUCTURAL COMPLIANCE ONLY BY:

SOUMEL LORIGA LICENSE No. 77736 STATE OF FLORIDA PROFESSIONAL ENGINEER

Soumel Loriga, P.E.
PE Lic No.: 77736
Cert. of Authorization: 30891

FLORIDA NUMBER:

FL# 20513

SERIES:

SDR-10000- LM- IS

Description:

OUT.DOOR SYSTEM

Drawn Date	Scale
10-10-2020	AS NOTED


Project No.
FLORIDA APPROVAL 2020


Drawing Title
COVER

Sheet No.
SHEET: 1 OF: 14


COMMERCIAL OUTSWING DOOR WITH TRANSOM

Standard Hardware – Concealed Closer by DNW
(REGENT MULTIPOINT)

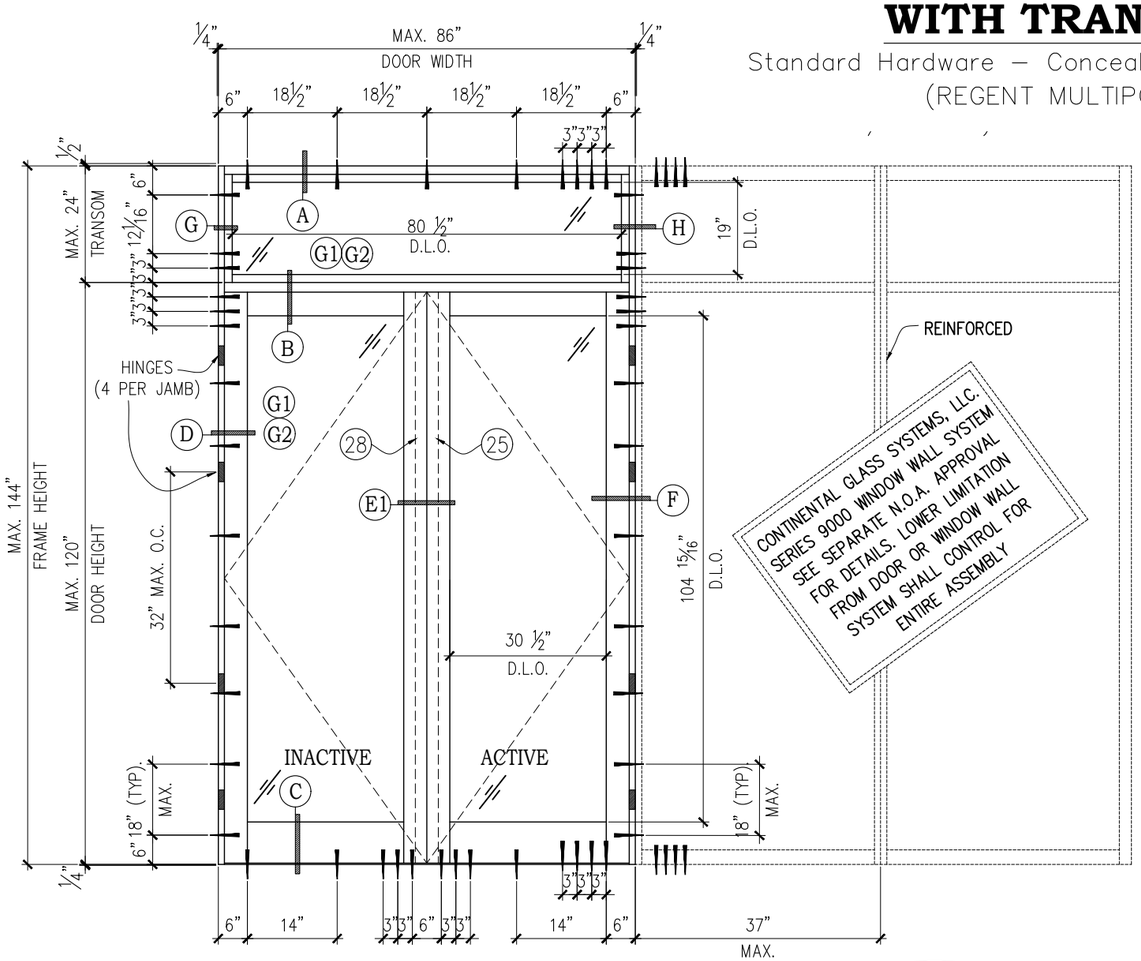


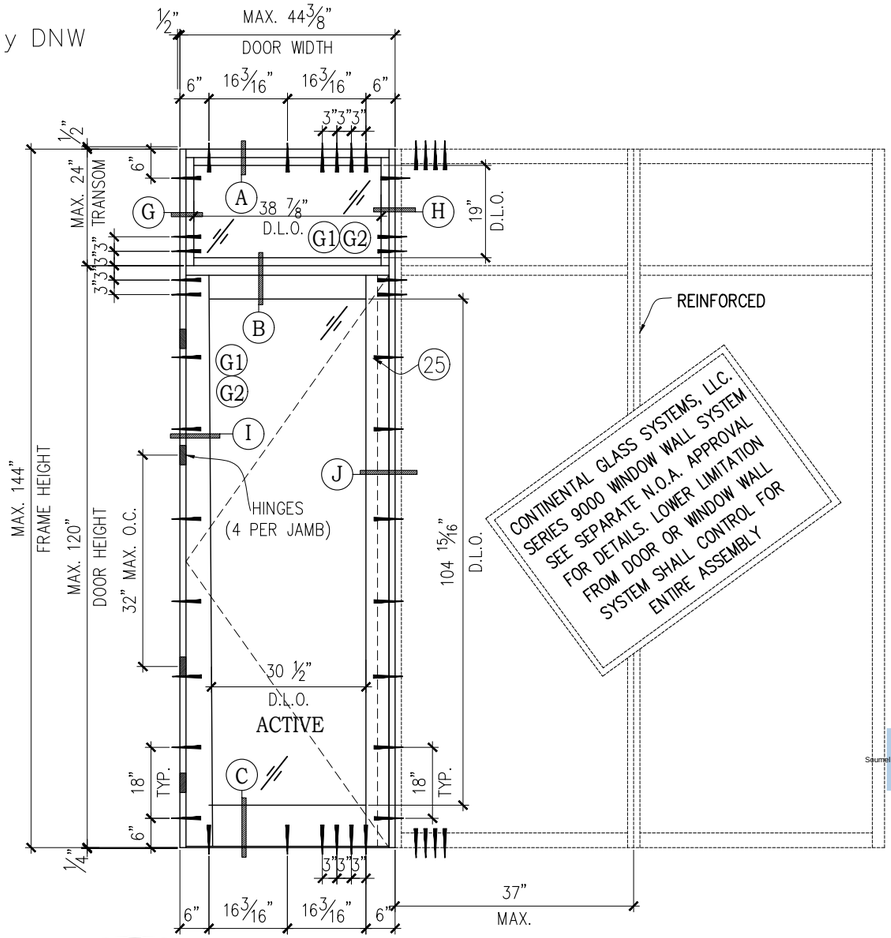

DESIGN LOAD CAPACITY (P.S.F.)		DOOR MAXIMUM D.L.O. WIDTH	DOOR MAXIMUM D.L.O. HEIGHT
POSITIVE	NEGATIVE		
*90	90	30 ½"	104 15/16"
*SEE NOTE 11 FOR WATER INFILTRATION			

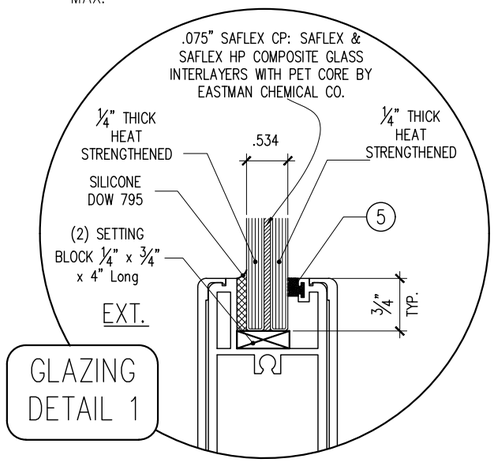

GLAZING DETAIL 1

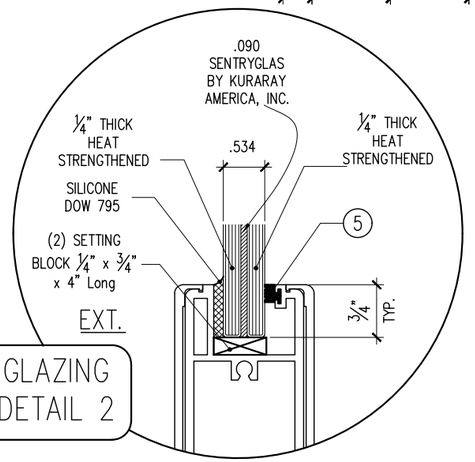

GLAZING DETAIL 2

GLAZING NOTES:
1. KURARAY SENTRYGLAS & EASTMAN CHEMICAL CO. SAFLEX CP INTERLAYERS ARE APPROVED UNDER SEPARATE COMPONENT NOA'S.
2. ALL GLAZING CONFIGURATIONS SHALL COMPLY WITH SAFETY GLAZING REQUIREMENTS OUTLINED IN THE FBC.

Manufacturer:
CGS
CONTINENTAL GLASS SYSTEMS LLC.
325 West 74 Place Hialeah, Fl 33014
Phone 305.231.1101
Toll Free 1.877.221.1101

Sub. No.	Rev. No.	Date	Drawn By	Submittal/Revision Description
	A	10/10/20		FBC 2020 CODE CHANGE

SLM ENGINEERS
REVIEWED FOR STRUCTURAL COMPLIANCE ONLY BY:
SOUMEL LORIGA LICENSE No. 77736 STATE OF FLORIDA PROFESSIONAL ENGINEER
Soumel Loriga, P.E.
PE Lic No.: 77736
Cert. of Authorization: 30891

FLORIDA NUMBER:
FL# 20513

SERIES:
SDR-10000- LM- IS

Description:
OUT.DOOR SYSTEM

Drawn Date	Scale
10-10-2020	AS NOTED


Project No.
FLORIDA APPROVAL 2020


Drawing Title
GLAZING DETAILS, ELEVATIONS & ANCHOR DETAILS

Sheet No.
SHEET: 2 OF: 14

RESIDENTIAL OUTSWING DOOR WITH TRANSOM

Hardware (Ashland W5110–stacT5 concealed multipoint active lock)

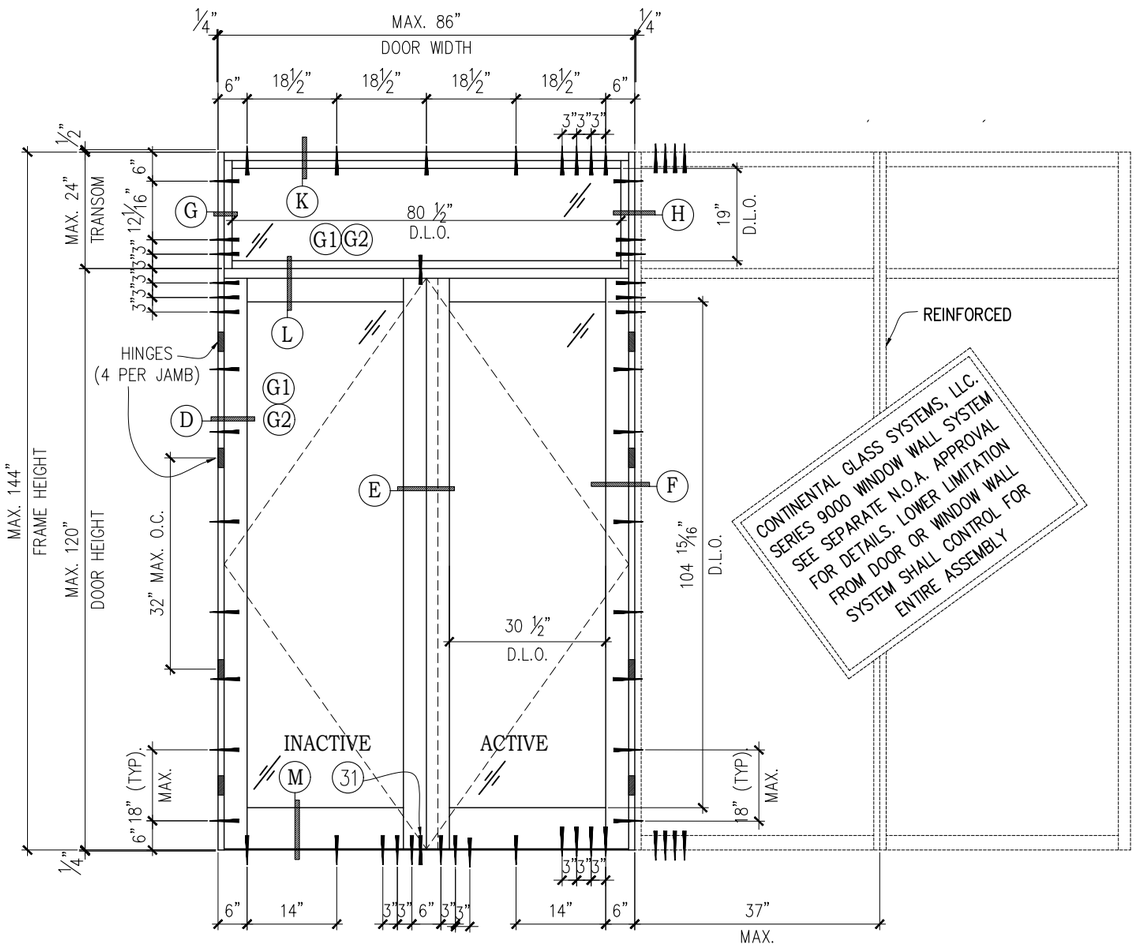

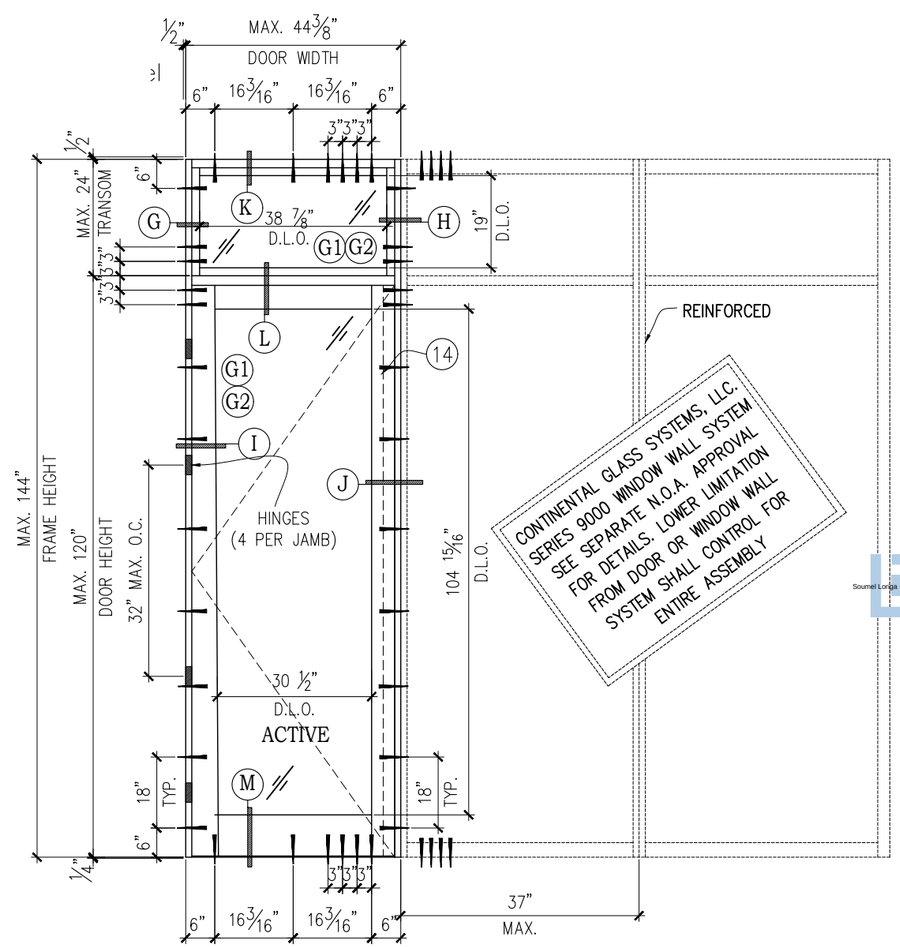

DESIGN LOAD CAPACITY (P.S.F.)		MAXIMUM D.L.O. WIDTH	MAXIMUM D.L.O. HEIGHT
POSITIVE	NEGATIVE		
*90	90	30 1/2"	104 15/16"
SEE NOTE 11 FOR WATER INFILTRATION * HIGH RESIDENTIAL SILL (#30) & ASTRAGAL (#27 & #8)			

Manufacturer:

CGS

CONTINENTAL GLASS SYSTEMS LLC.

325 West 74 Place Hialeah, Fl 33014

Phone 305.231.1101

Toll Free 1.877.221.1101

Sub. No.	Rev. No.	Date	Drawn By	Submittal/Revision Description
	A	10/10/20		FBC 2020 CODE CHANGE

SLM ENGINEERS

REVIEWED FOR STRUCTURAL COMPLIANCE ONLY BY:

SOUMEL LORIGA LICENSE No. 77736 STATE OF FLORIDA PROFESSIONAL ENGINEER

Soumel Loriga, P.E.

PE Lic No.: 77736

Cert. of Authorization: 30891

FLORIDA NUMBER:

FL# 20513

SERIES:

SDR-10000- LM- IS

Description:

OUT.DOOR SYSTEM

Drawn Date	Scale
10-10-2020	AS NOTED

Project No.

FLORIDA APPROVAL 2020

Drawing Title


ELEVATIONS & ANCHOR DETAILS

Sheet No.


SHEET: 3 OF: 14

COMMERCIAL OUTSWING DOOR

Panic Hardware (Von duprin model 33/3547A)
Concealed Closer by DNW

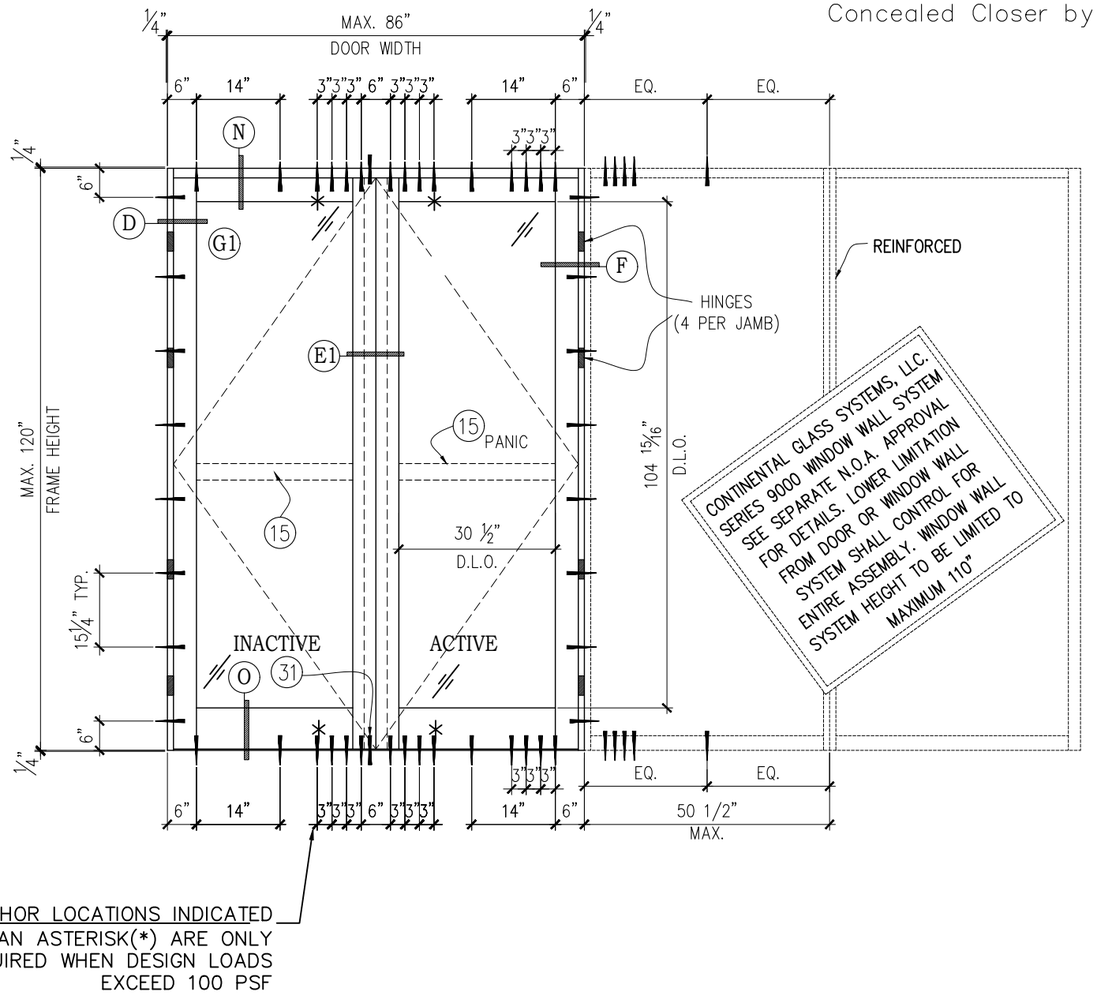

ANCHOR LOCATIONS INDICATED WITH AN ASTERISK(*) ARE ONLY REQUIRED WHEN DESIGN LOADS EXCEED 100 PSF

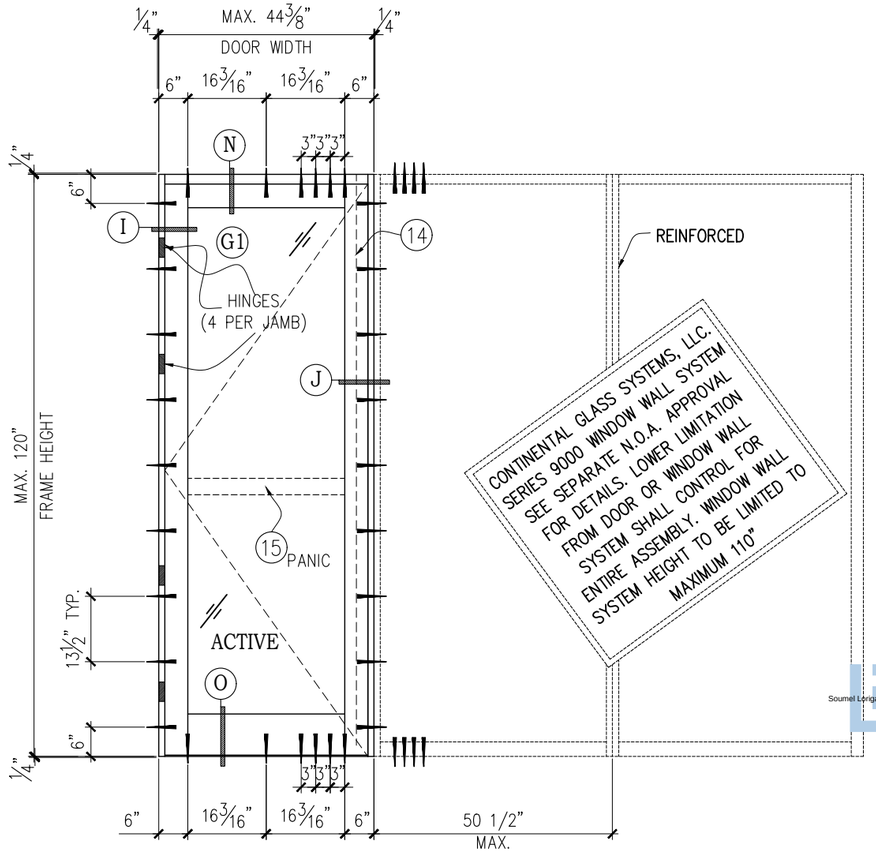

DESIGN LOAD CAPACITY (P.S.F.)		MAXIMUM D.L.O. WIDTH	MAXIMUM D.L.O. HEIGHT
POSITIVE	NEGATIVE		
*110	110	30 1/2"	104 15/16"
* SEE NOTE 11 FOR WATER INFILTRATION			

NOTE: LISTED DESIGN PRESSURE FOR USE WITH GLAZING TYPE 1 ONLY.

Manufacturer:

CGS
CONTINENTAL GLASS SYSTEMS LLC.
325 West 74 Place Hialeah, Fl 33014
Phone 305.231.1101
Toll Free 1.877.221.1101

Sub. No.	Rev. No.	Date	Drawn By	Submittal/Revision Description
	A	10/10/20		FBC 2020 CODE CHANGE

SLM ENGINEERS
REVIEWED FOR STRUCTURAL COMPLIANCE ONLY BY:
SOUMEL LORIGA LICENSE No. 77736 STATE OF FLORIDA PROFESSIONAL ENGINEER
Soumel Loriga, P.E.
PE Lic No.: 77736
Cert. of Authorization: 30891

FLORIDA NUMBER:
FL# 20513

SERIES:
SDR-10000- LM- IS

Description:
OUT.DOOR SYSTEM

Drawn Date: 10-10-2020
Scale: AS NOTED


Project No.
FLORIDA APPROVAL 2020


Drawing Title
ELEVATIONS & ANCHOR DETAILS

Sheet No.
SHEET: 4 OF: 14

COMMERCIAL OUTSWING DOOR

Standard Hardware – Concealed Closer by DNW
REGENT MULTIPOINT

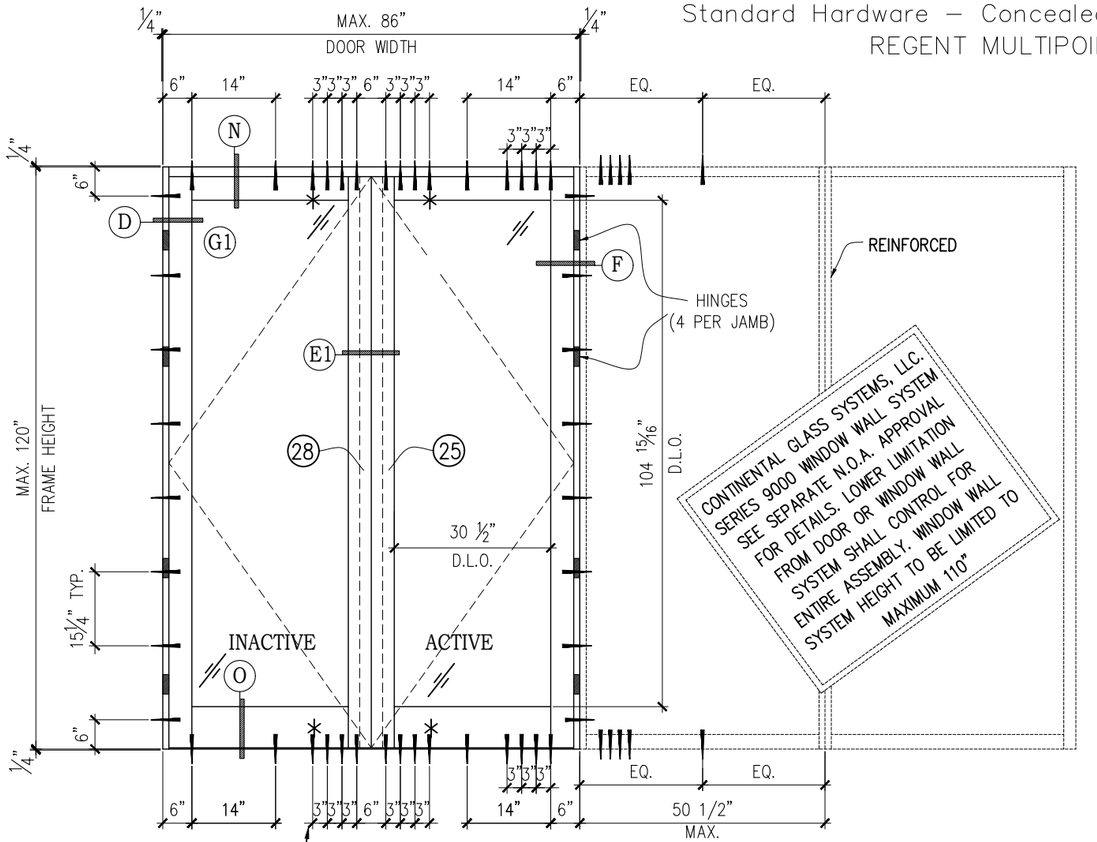

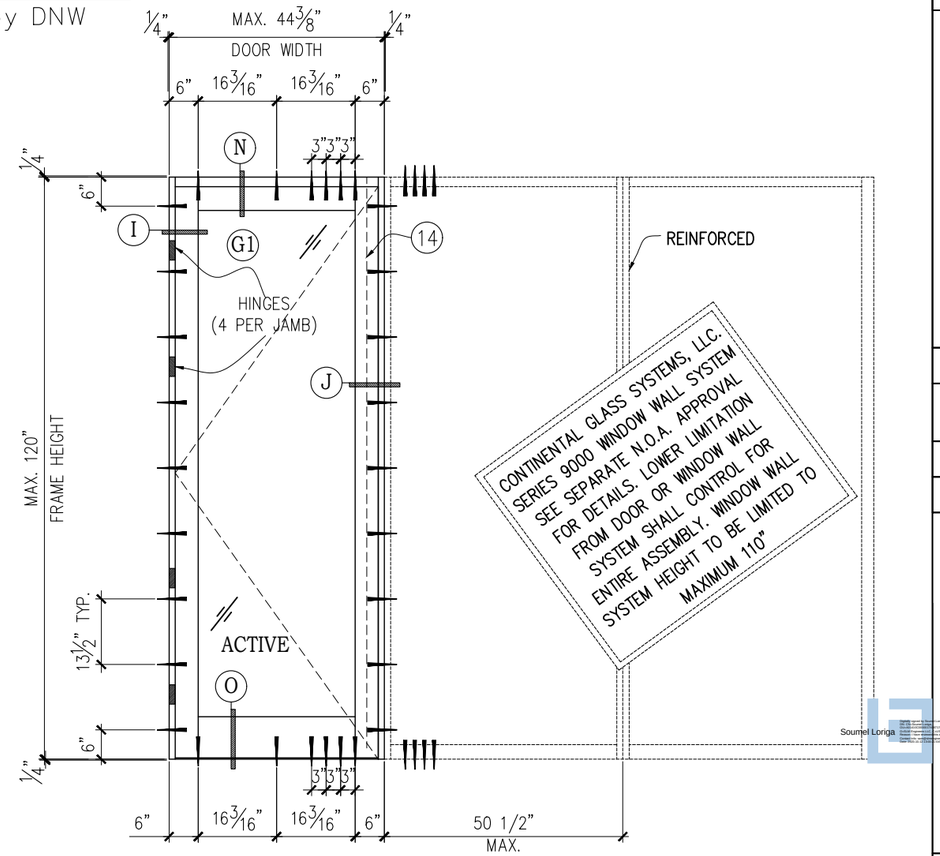

ANCHOR LOCATIONS INDICATED WITH AN ASTERISK(*) ARE ONLY REQUIRED WHEN DESIGN LOADS EXCEED 100 PSF

DESIGN LOAD CAPACITY (P.S.F.)		MAXIMUM D.L.O. WIDTH	MAXIMUM D.L.O. HEIGHT
POSITIVE	NEGATIVE		
*110	110	30 1/2"	104 15/16"
*SEE NOTE 11 FOR WATER INFILTRATION			

NOTE: LISTED DESIGN PRESSURE FOR USE WITH GLAZING TYPE 1 ONLY.

Manufacturer:

CGS
CONTINENTAL GLASS SYSTEMS LLC.
325 West 74 Place Hialeah, Fl 33014
Phone 305.231.1101
Toll Free 1.877.221.1101

Sub. No.	Rev. No.	Date	Drawn By	Submittal/Revision Description
	A	10/10/20		FBC 2020 CODE CHANGE

SLM ENGINEERS
REVIEWED FOR STRUCTURAL COMPLIANCE ONLY BY:
SOUMEL LORIGA LICENSE No. 77736 STATE OF FLORIDA PROFESSIONAL ENGINEER
Soumel Loriga, P.E.
PE Lic No.: 77736
Cert. of Authorization: 30891

FLORIDA NUMBER:

FL# 20513

SERIES:

SDR-10000- LM- IS

Description:

OUT.DOOR SYSTEM

Drawn Date	Scale
10-10-2020	AS NOTED


Project No.
FLORIDA APPROVAL 2020

Drawing Title
ELEVATIONS & ANCHOR DETAILS


Sheet No.
SHEET: 5 OF: 14

RESIDENTIAL OUTSWING DOOR

ware (Ashland W5110–stacT5 concealed multipoint active

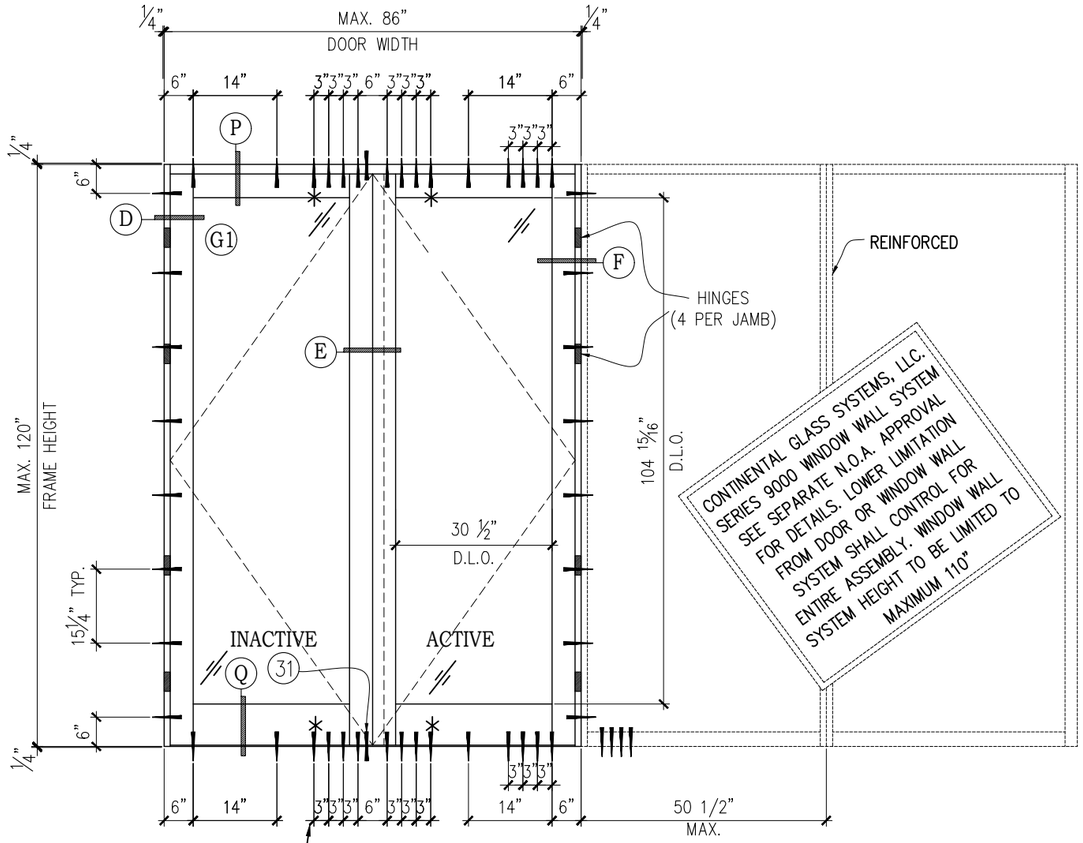

ANCHOR LOCATIONS INDICATED WITH AN ASTERISK(*) ARE ONLY REQUIRED WHEN DESIGN LOADS EXCEED 100 PSF

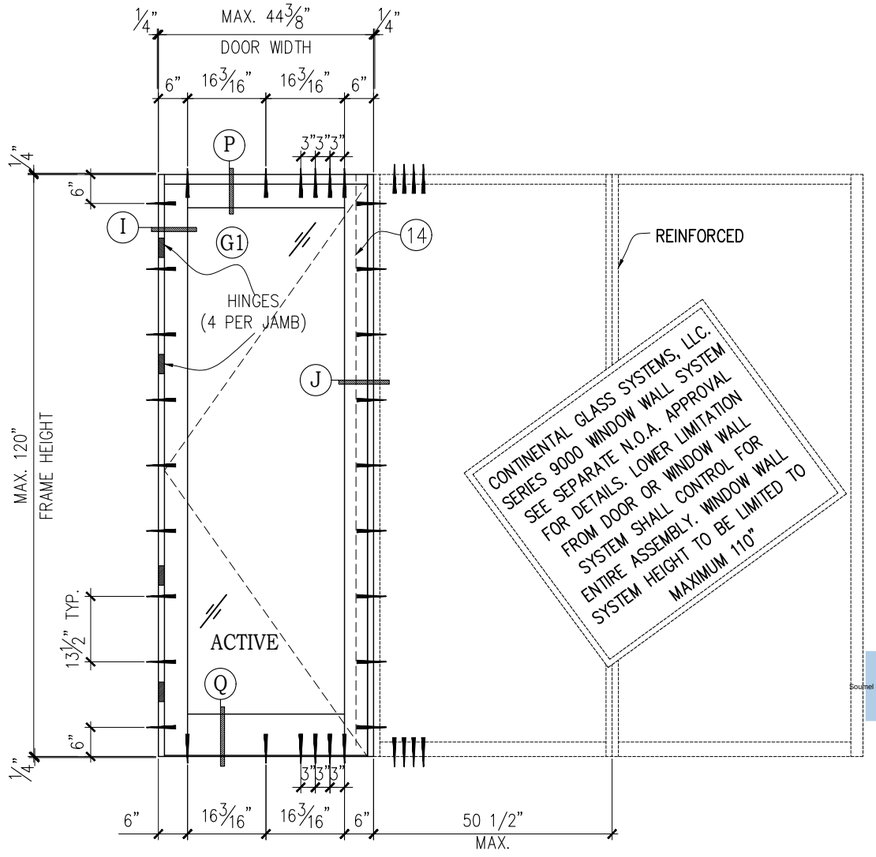

DESIGN LOAD CAPACITY (P.S.F.)		MAXIMUM D.L.O. WIDTH	MAXIMUM D.L.O. HEIGHT
POSITIVE	NEGATIVE		
*110	110	30 1/2"	104 15/16"
SEE NOTE 11 FOR WATER INFILTRATION * HIGH RESIDENTIAL SILL & ASTRAGAL			

NOTE: LISTED DESIGN PRESSURE FOR USE WITH GLAZING TYPE 1 ONLY.

Manufacturer:

CGS

CONTINENTAL GLASS SYSTEMS LLC.

325 West 74 Place Hialeah, Fl 33014

Phone 305.231.1101

Toll Free 1.877.221.1101

Sub. No.	Rev. No.	Date	Drawn By	Submittal/Revision Description
	A	10/10/20		FBC 2020 CODE CHANGE

SLM ENGINEERS

REVIEWED FOR STRUCTURAL COMPLIANCE ONLY BY:

SOUMEL LORIGA LICENSE No. 77736 STATE OF FLORIDA PROFESSIONAL ENGINEER

Soumel Loriga, P.E.

PE Lic No.: 77736

Cert. of Authorization: 30891

FLORIDA NUMBER:

FL# 20513

SERIES:

SDR-10000- LM- IS

Description:

OUT.DOOR SYSTEM

Drawn Date	Scale
10-10-2020	AS NOTED

Project No.


FLORIDA APPROVAL 2020

Drawing Title

ELEVATIONS & ANCHOR DETAILS

Sheet No.

SHEET: 6 OF: 14

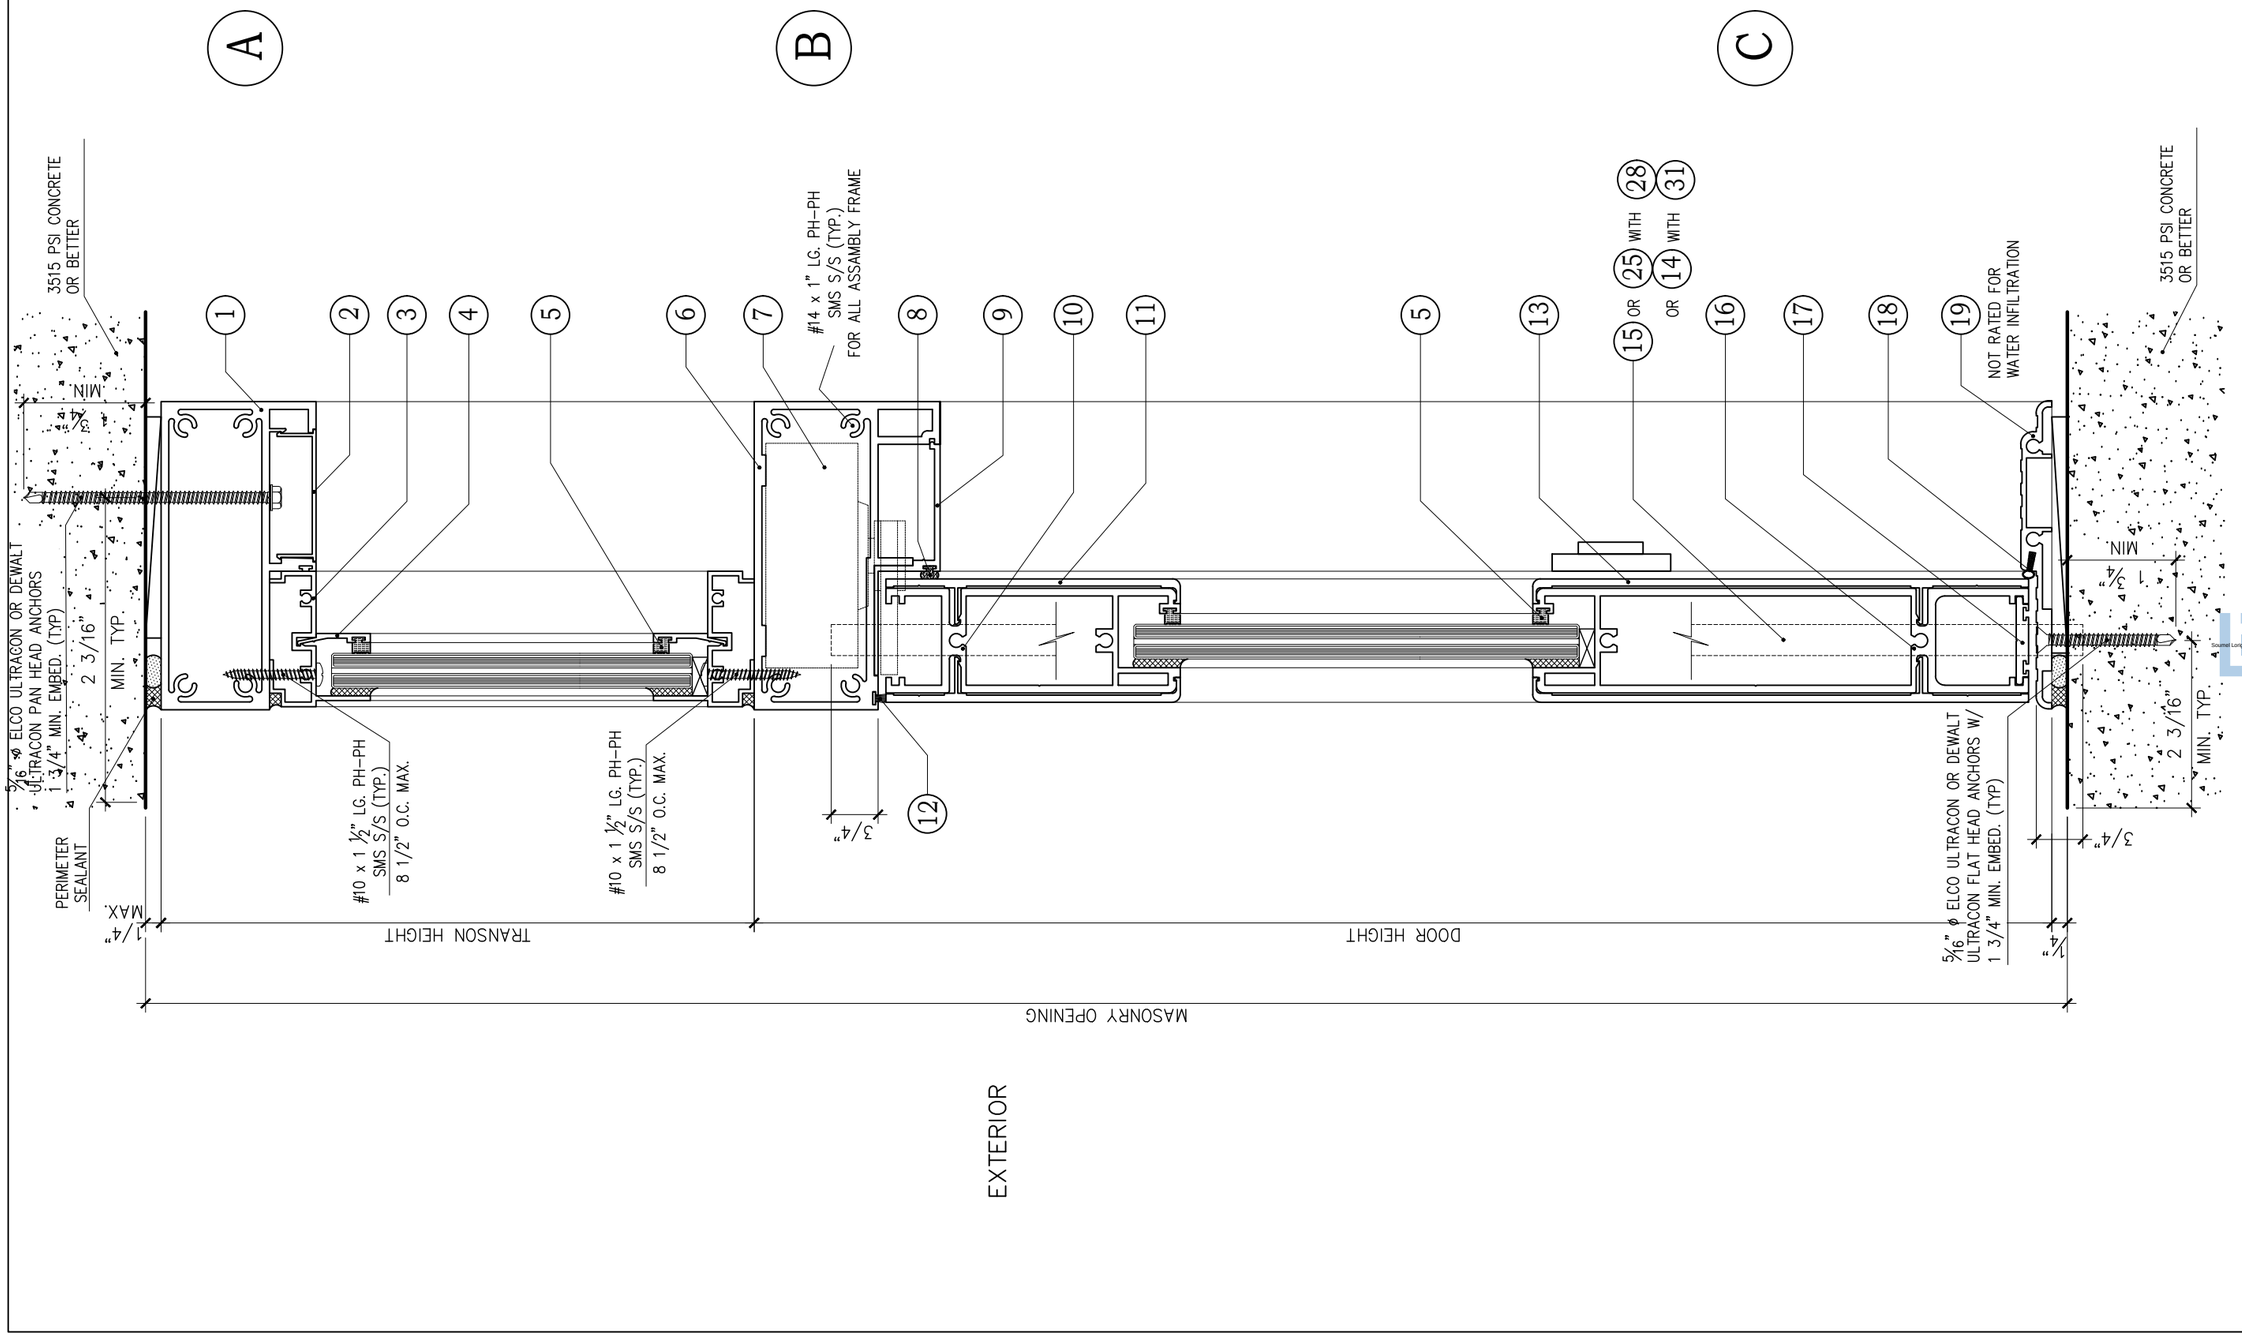

Manufacturer:

CGS

CONTINENTAL GLASS SYSTEMS LLC.
325 West 74 Place Hialeah, Fl 33014
Phone 305.231.1101
Toll Free 1.877.221.1101

Sub. No.	Rev. No.	Date	Drawn By	Submittal/Revision Description
	A	10/10/20		FBC 2020 CODE CHANGE

SLM ENGINEERS

REVIEWED FOR STRUCTURAL COMPLIANCE ONLY BY:

SOUMEL LORIGA LICENSE No. 77736 STATE OF FLORIDA PROFESSIONAL ENGINEER

Soumel Loriga, P.E.
PE Lic No.: 77736
Cert. of Authorization: 30891

FLORIDA NUMBER:

FL# 20513

SERIES:

SDR-10000- LM- IS

Description:

OUT.DOOR SYSTEM

Drawn Date	Scale
10-10-2020	AS NOTED

Project No.

FLORIDA APPROVAL 2020

Drawing Title

DETAILS

Sheet No.


SHEET: 7 OF: 14

D

E

RESIDENTIAL


F

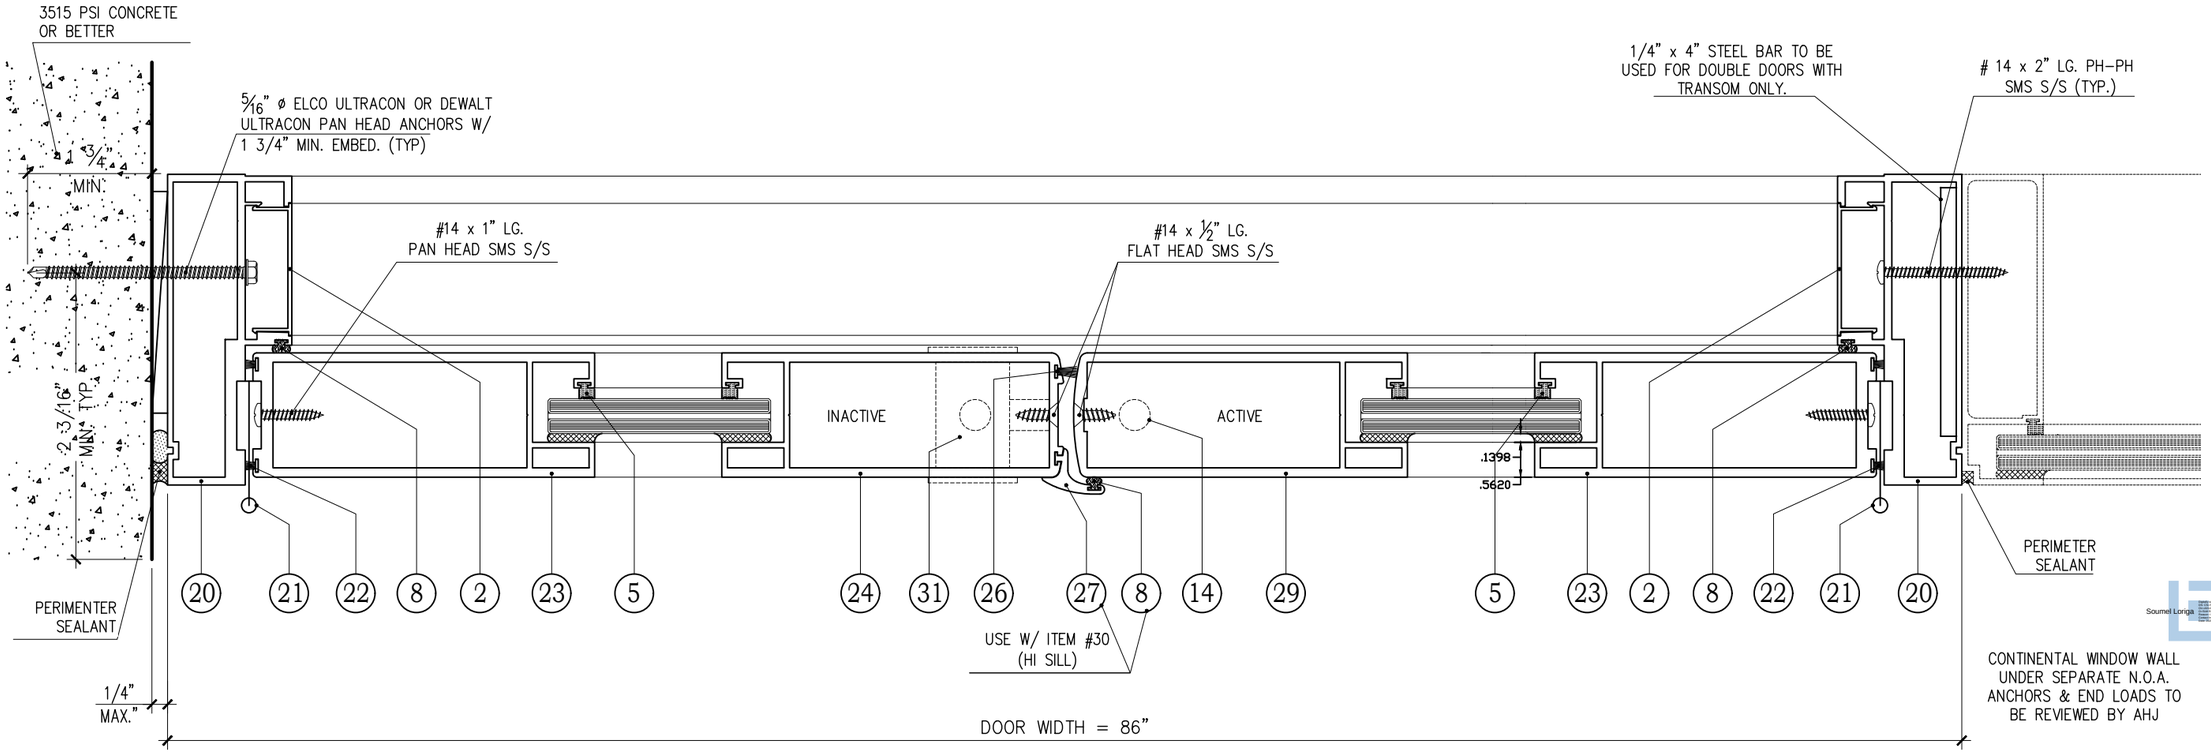

EXTERIOR

E1

COMMERCIAL

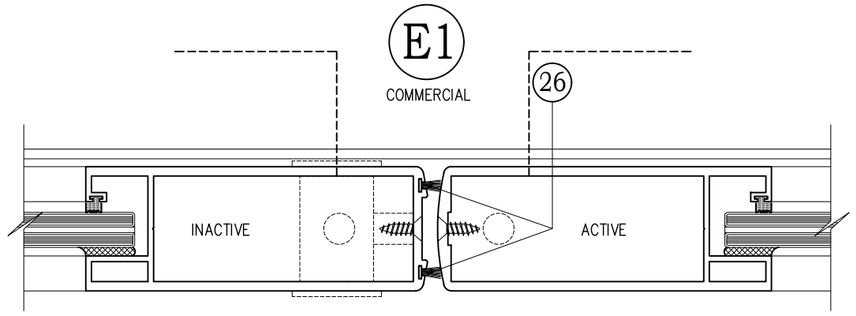

NOT RATED FOR WATER INFILTRATION

Manufacturer:

CGS

CONTINENTAL GLASS SYSTEMS LLC.
325 West 74 Place Hialeah, Fl 33014
Phone 305.231.1101
Toll Free 1.877.221.1101

Sub. No.	Rev. No.	Date	Drawn By	Submittal/Revision Description
	A	10/10/20		FBC 2020 CODE CHANGE

SLM ENGINEERS

REVIEWED FOR STRUCTURAL COMPLIANCE ONLY BY:

SOUMEL LORIGA LICENSE No. 77736 STATE OF FLORIDA PROFESSIONAL ENGINEER

Soumel Loriga, P.E.
PE Lic No.: 77736
Cert. of Authorization: 30891

FLORIDA NUMBER:

FL# 20513

SERIES:

SDR-10000- LM- IS

Description:


OUT.DOOR SYSTEM


Drawn Date: 10-10-2020
Scale: AS NOTED

Project No.: FLORIDA APPROVAL 2020

Drawing Title: DETAILS

Sheet No.: SHEET: 8 OF: 14

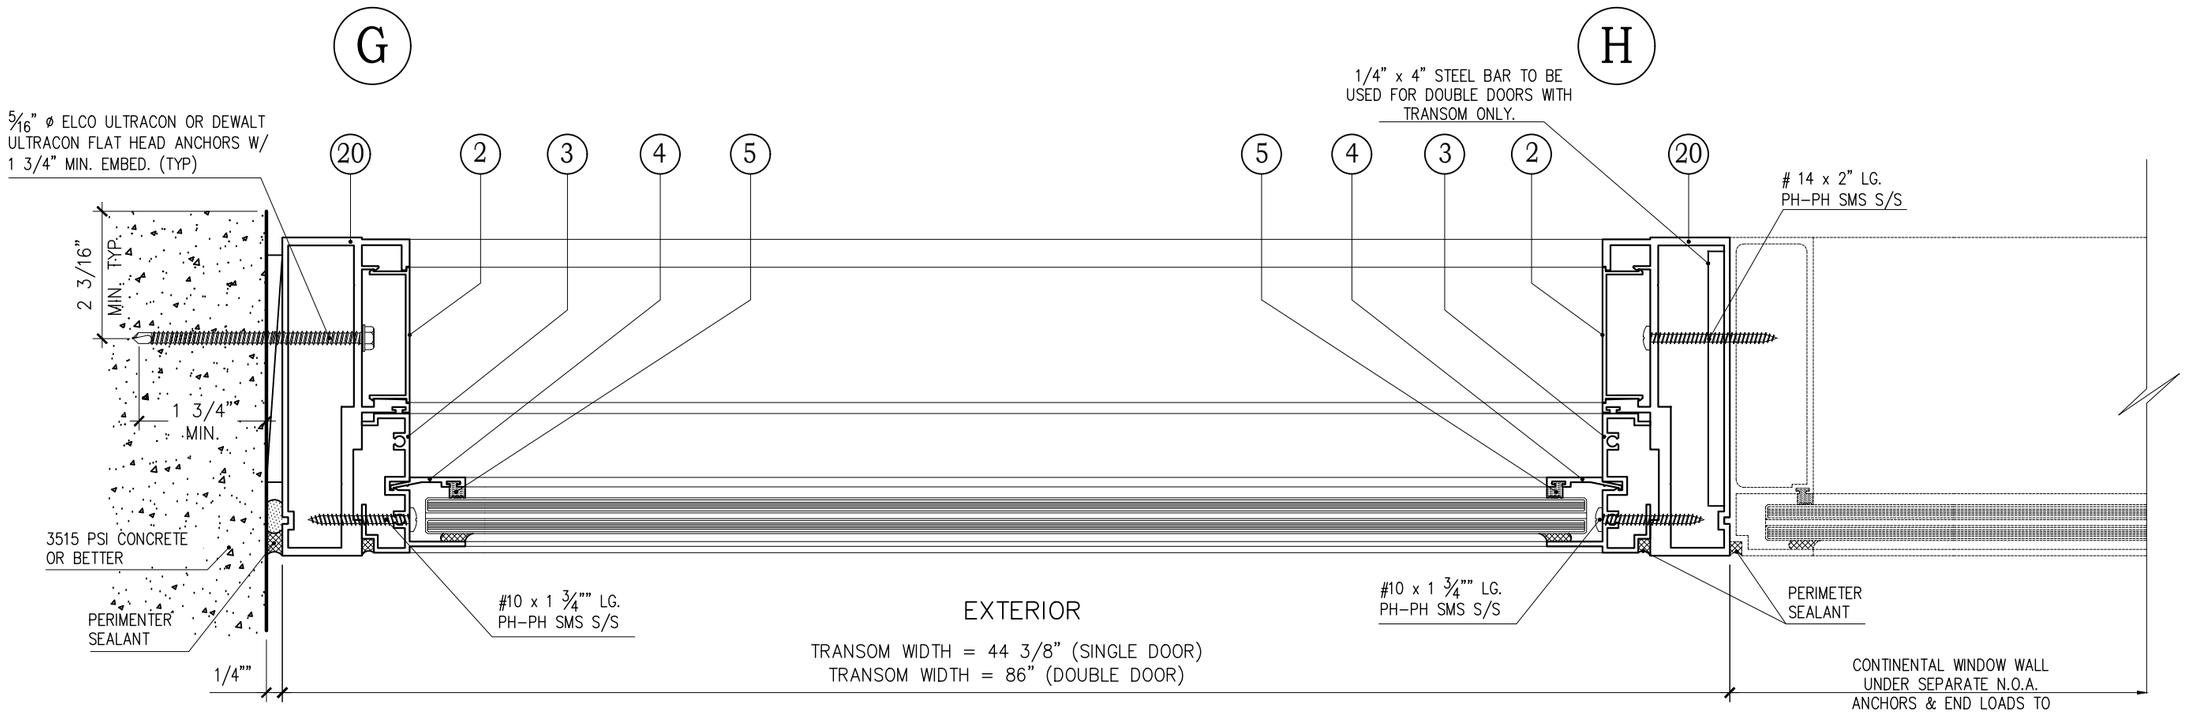

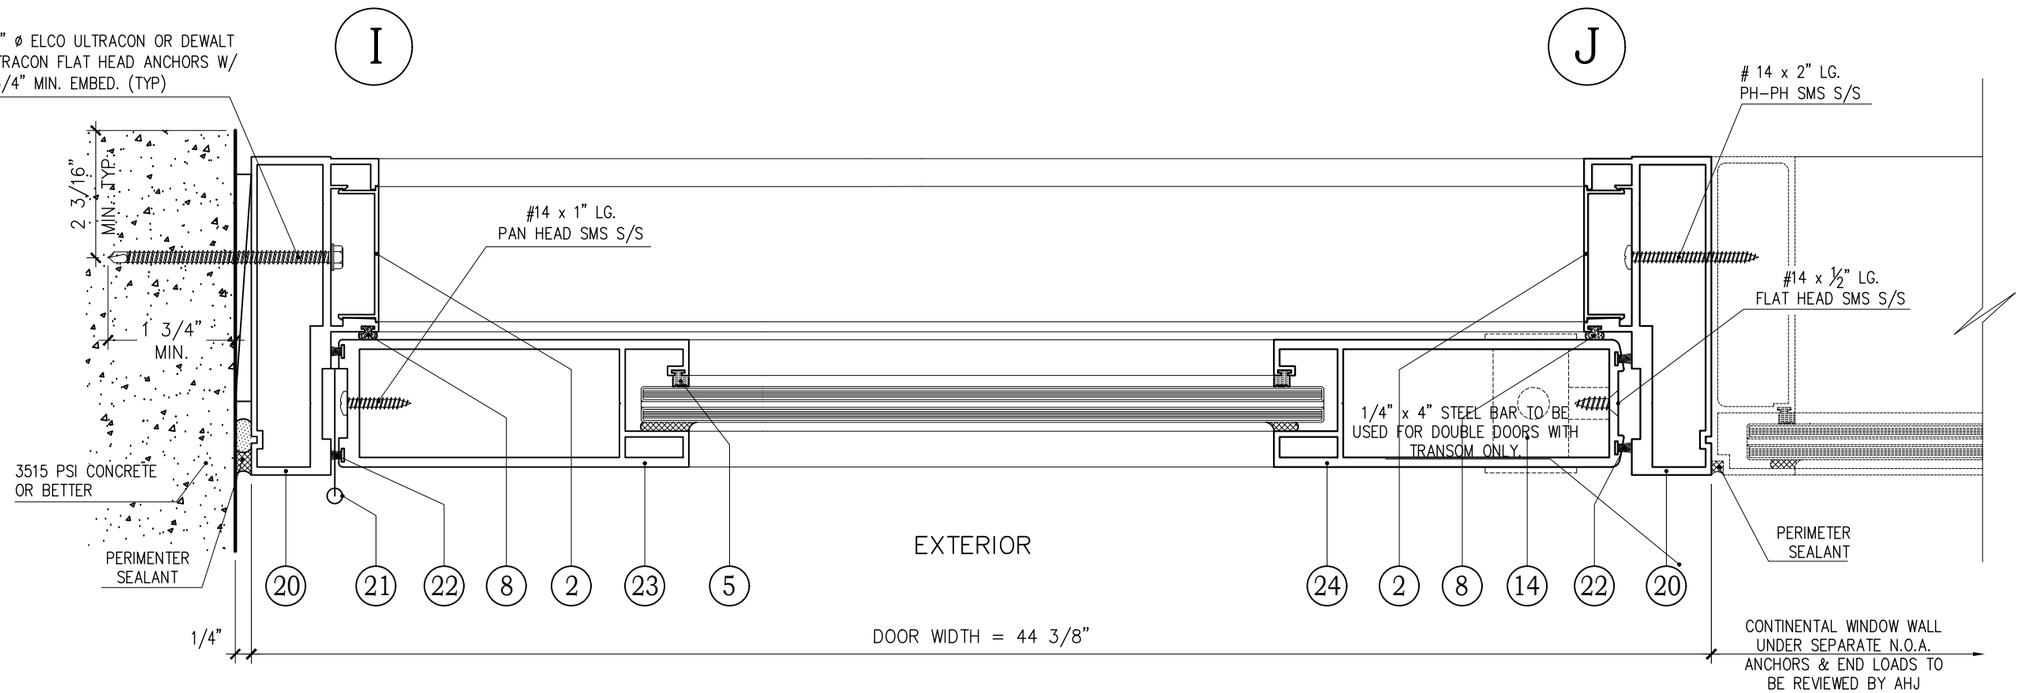

Manufacturer:

CGS

CONTINENTAL GLASS SYSTEMS LLC.
325 West 74 Place Hialeah, Fl 33014
Phone 305.231.1101
Toll Free 1.877.221.1101

Sub. No.	Rev. No.	Date	Drawn By	Submittal/Revision Description
	A	10/10/20		FBC 2020 CODE CHANGE

SLM ENGINEERS

REVIEWED FOR STRUCTURAL COMPLIANCE ONLY BY:

SOUMEL LORIGA LICENSE No. 77736 STATE OF FLORIDA PROFESSIONAL ENGINEER

Soumel Loriga, P.E.
PE Lic No.: 77736
Cert. of Authorization: 30891

FLORIDA NUMBER:

FL# 20513

SERIES:

SDR-10000- LM- IS

Description:


OUT.DOOR SYSTEM

Drawn Date	Scale
10-10-2020	AS NOTED

Project No.
FLORIDA APPROVAL 2020

Drawing Title
DETAILS

Sheet No.
SHEET: 9 OF: 14

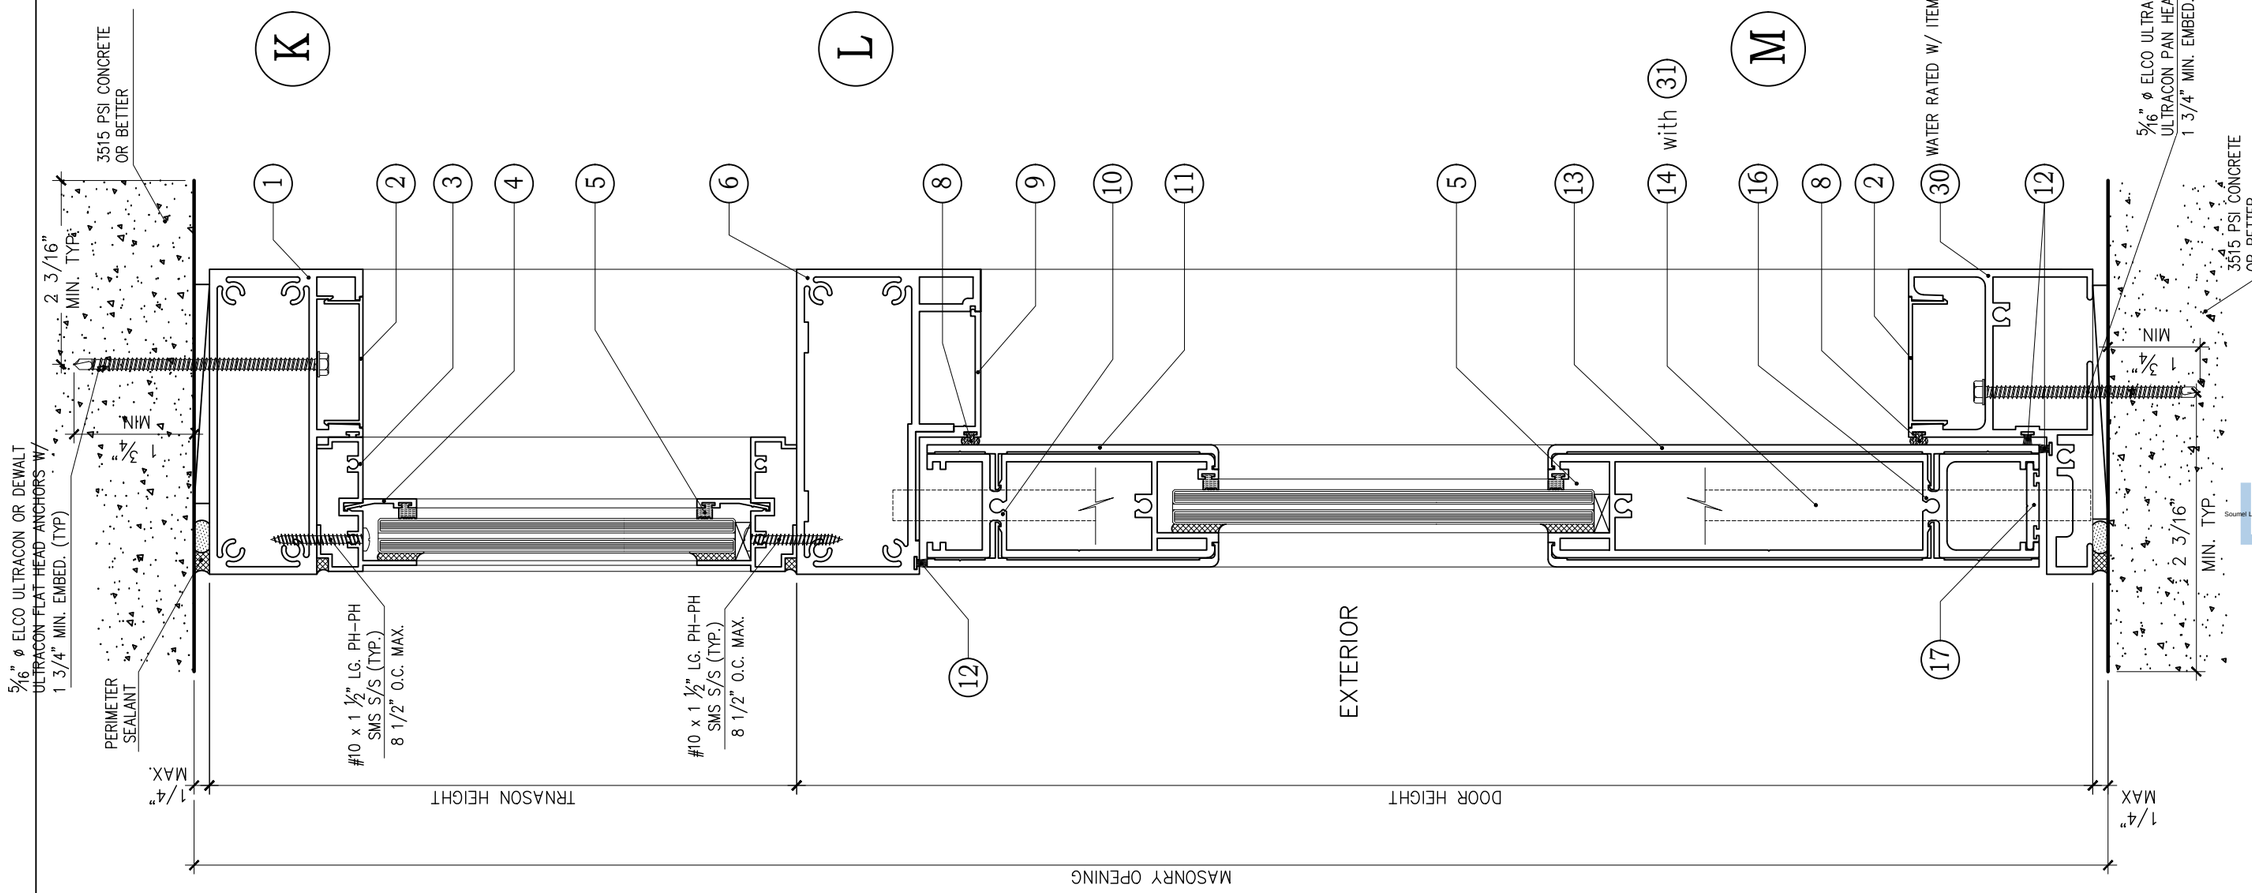

Manufacturer:

CGS

CONTINENTAL GLASS SYSTEMS LLC.
325 West 74 Place Hialeah, Fl 33014
Phone 305.231.1101
Toll Free 1.877.221.1101

Sub. No.	Rev. No.	Date	Drawn By	Submittal/Revision Description
	A	10/10/20		FBC 2020 CODE CHANGE

SLM ENGINEERS

REVIEWED FOR STRUCTURAL COMPLIANCE ONLY BY:

SOUMEL LORIGA LICENSE No. 77736 STATE OF FLORIDA PROFESSIONAL ENGINEER

Soumel Loriga, P.E.
PE Lic No.: 77736
Cert. of Authorization: 30891

FLORIDA NUMBER:

FL# 20513

SERIES:

SDR-10000- LM- IS

Description:


OUT.DOOR SYSTEM


Drawn Date	Scale
10-10-2020	AS NOTED


Project No.
FLORIDA APPROVAL 2020

Drawing Title
COVER

Sheet No.
SHEET:10 OF: 14

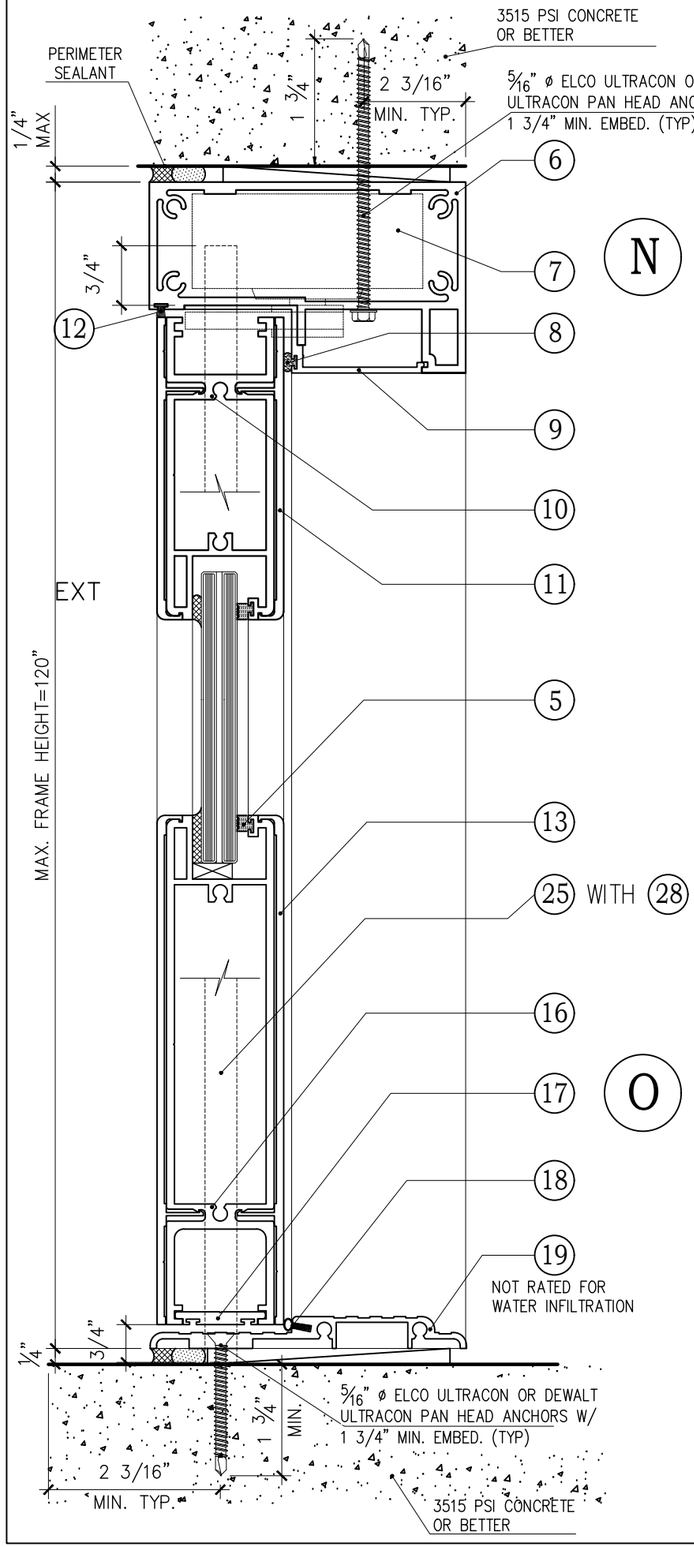

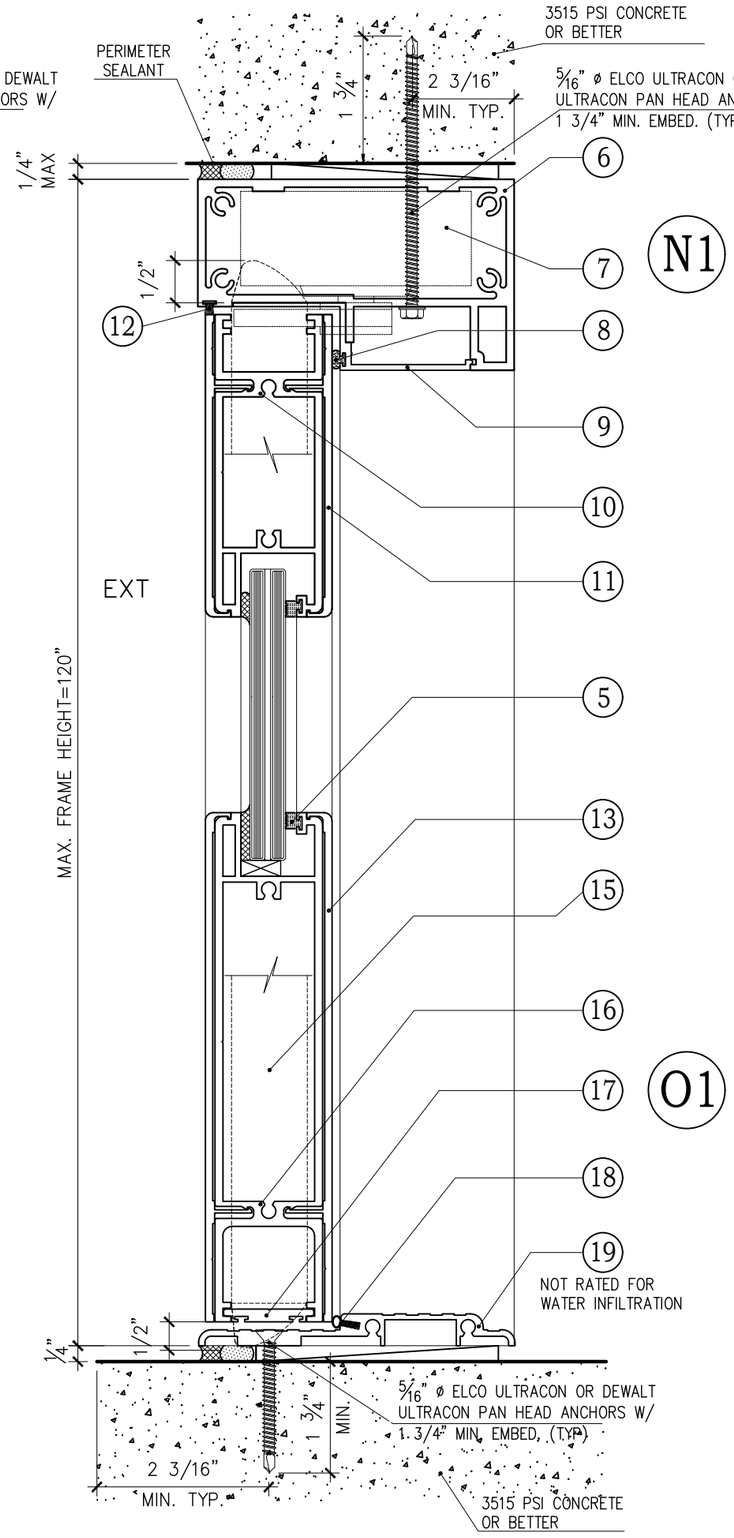

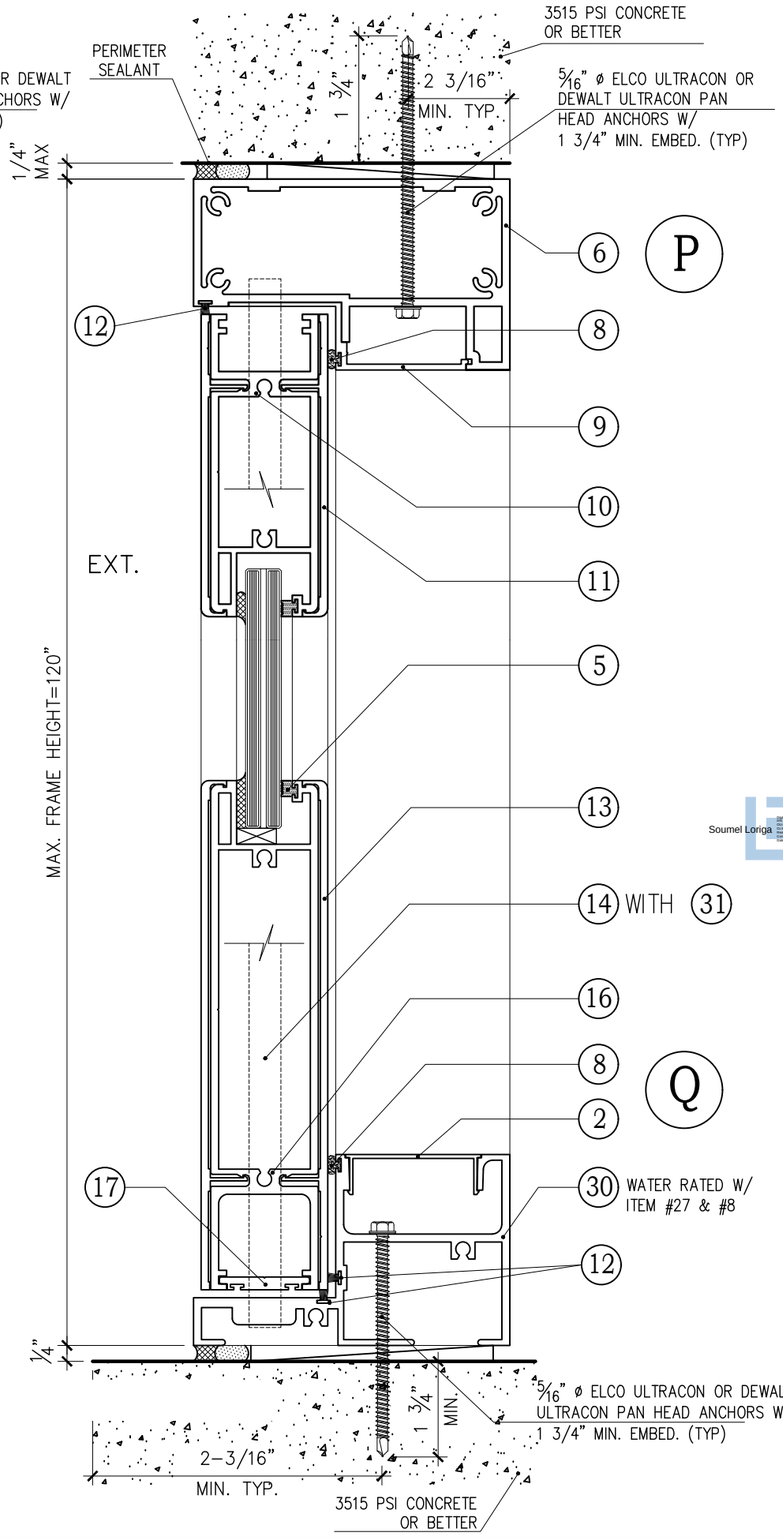

Manufacturer:

CGS

CONTINENTAL GLASS SYSTEMS LLC.
325 West 74 Place Hialeah, Fl 33014
Phone 305.231.1101
Toll Free 1.877.221.1101

Sub. No.	Rev. No.	Date	Drawn By	Submittal/Revision Description
	A	10/10/20		FBC 2020 CODE CHANGE

SLM ENGINEERS

REVIEWED FOR STRUCTURAL COMPLIANCE ONLY BY:

SOUMEL LORIGA LICENSE No. 77736 STATE OF FLORIDA PROFESSIONAL ENGINEER

Soumel Loriga

Soumel Loriga, P.E.
PE Lic No.: 77736
Cert. of Authorization: 30891

FLORIDA NUMBER:

FL# 20513

SERIES:

SDR-10000- LM- IS

Description:


OUT.DOOR SYSTEM

Drawn Date	Scale
10-10-2020	AS NOTED


Project No.
FLORIDA APPROVAL 2020

Drawing Title
DETAILS


Sheet No.
SHEET: 11 OF: 14

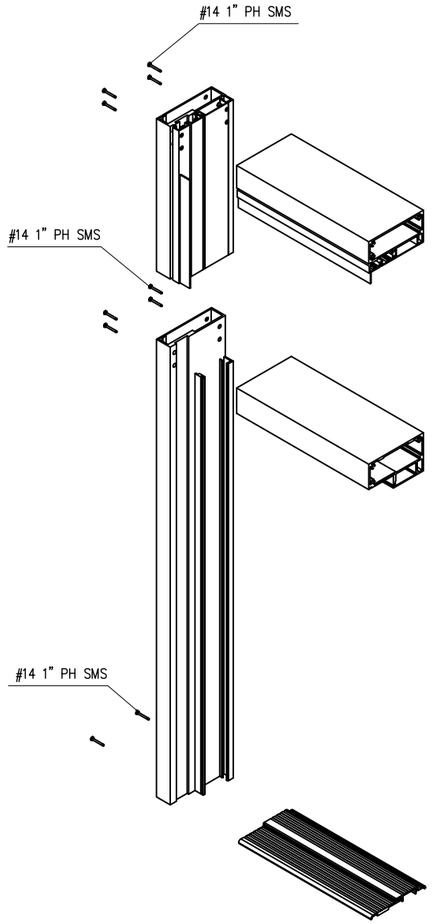


DOOR FRAME CORNER CONSTRUCTION

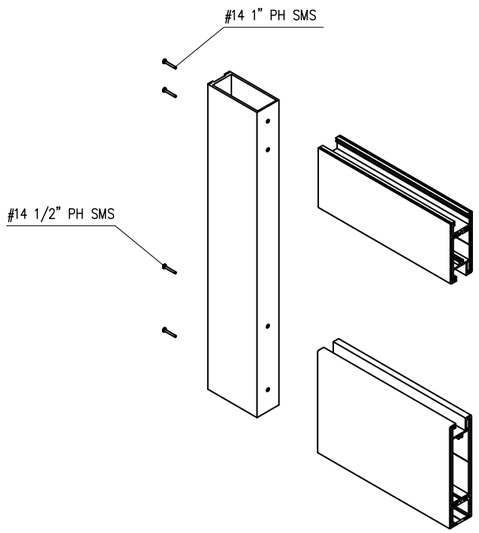

DOOR PANEL CORNER CONSTRUCTION

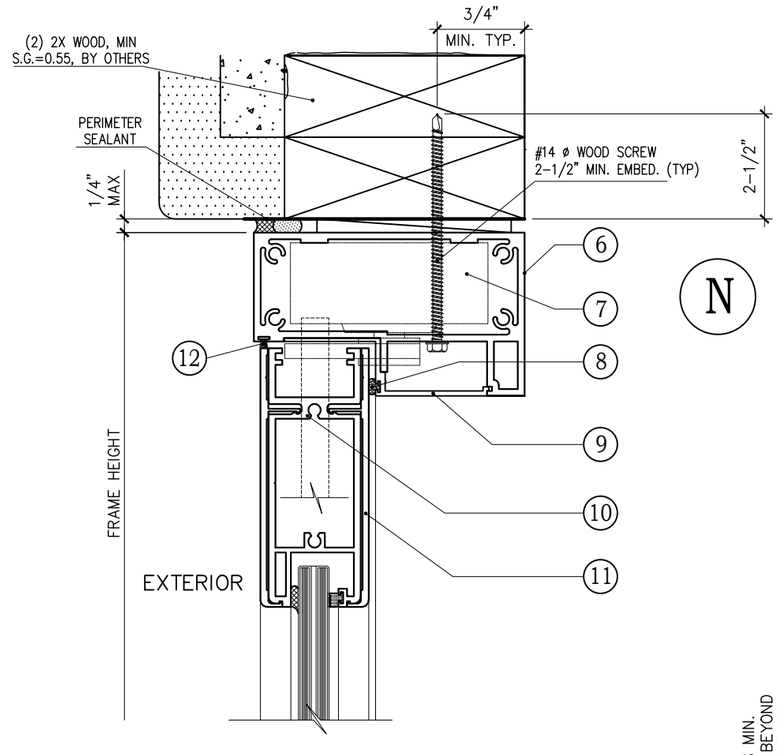

SIMILAR FOR ALL WOOD INSTALLATION

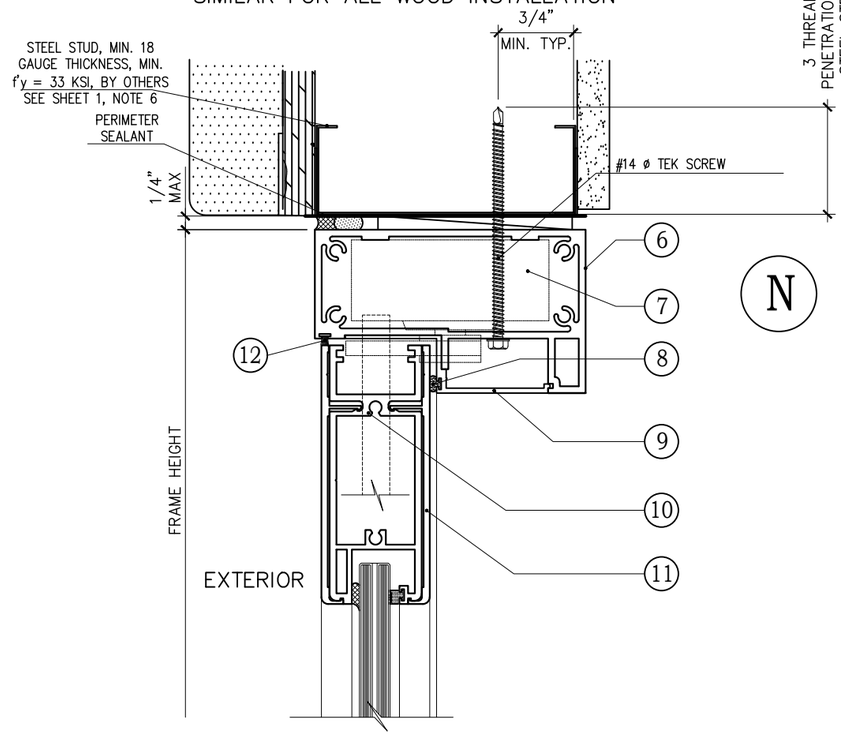

SIMILAR FOR ALL STEEL INSTALLATION

Manufacturer:

CGS

CONTINENTAL GLASS SYSTEMS LLC.
325 West 74 Place Hialeah, Fl 33014
Phone 305.231.1101
Toll Free 1.877.221.1101

Sub. No.	Rev. No.	Date	Drawn By	Submittal/Revision Description
	A	10/10/20		FBC 2020 CODE CHANGE

SLM ENGINEERS

REVIEWED FOR STRUCTURAL COMPLIANCE ONLY BY:

SOUMEL LORIGA LICENSE No. 77736 STATE OF FLORIDA PROFESSIONAL ENGINEER

Soumel Loriga, P.E.
PE Lic No.: 77736
Cert. of Authorization: 30891

FLORIDA NUMBER:

FL# 20513

SERIES:

SDR-10000- LM- IS

Description:


OUT.DOOR SYSTEM

Drawn Date	Scale
10-10-2020	AS NOTED


Project No.
FLORIDA APPROVAL 2020

Drawing Title
DETAILS


Sheet No.
SHEET:12 OF: 14

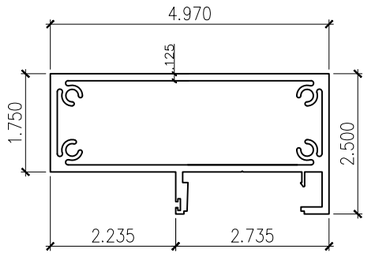


1 TRANSON HEAD
EXT.#10000-05

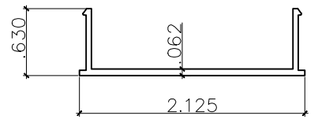


2 COVER
EXT.#3000-07

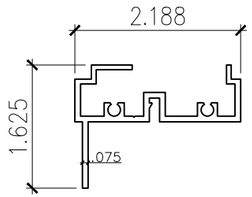


3 TRANSON WINDOW
EXT.#10000-14

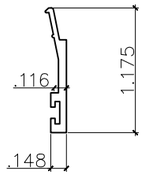


4 GLAZING BEAD
EXT.#5000-08

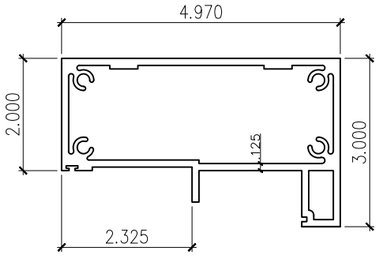

6 HEAD
EXT.#10000-01

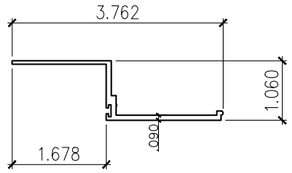


9 COVER HEAD
EXT.#10000-04

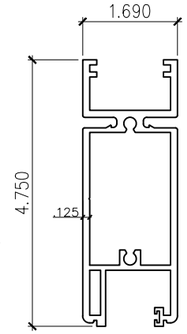


HEAD PANEL
EXT.#10000-06

10

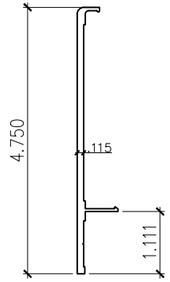


11 HEAD PANEL COVER
EXT.#10000-10

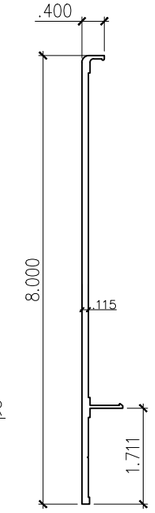


SILL PANEL COVER
EXT.#10000-11

13

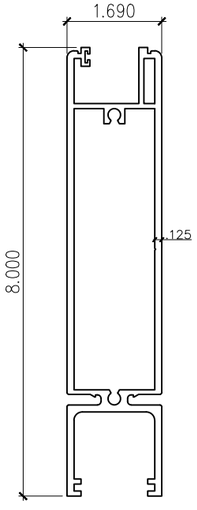


SILL PANEL
EXT.#10000-07


16

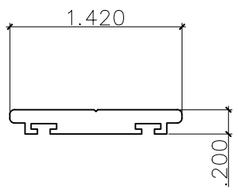

17 BOTTOM PANEL
EXT.#10000-12

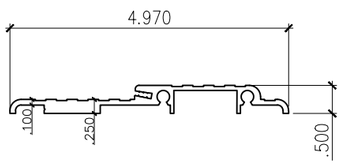


19 SMALL SILL
EXT.#10000-13

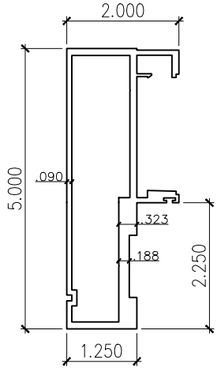


JAMB
EXT.#10000-03


20

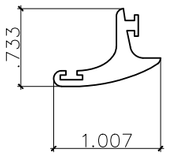


27 ASTRAGAL INACTIVE PANEL
EXT.#10000-17

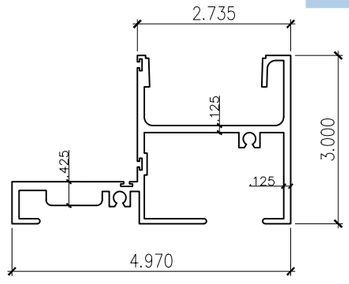


30 HIGH RESIDENTIAL SILL
EXT.#10000-02

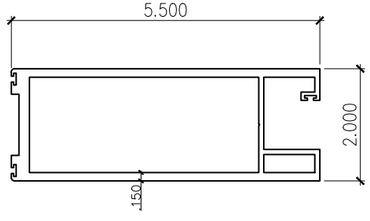

23 HINGE JAMB PANEL
EXT.#10000-08

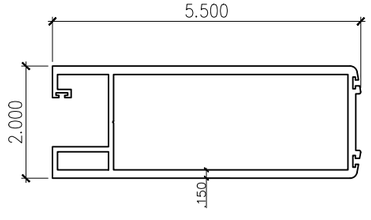

24 LOCK JAMB PANEL
EXT.#10000-09

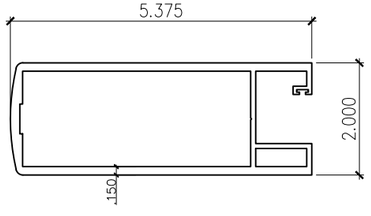

29 DOUBLE DOOR PANEL
EXT.#10000-15

Manufacturer:

CGS
CONTINENTAL GLASS SYSTEMS LLC.
325 West 74 Place Hialeah, Fl 33014
Phone 305.231.1101
Toll Free 1.877.221.1101

Sub. No.	Rev. No.	Date	Drawn By	Submittal/Revision Description
	A	10/10/20		FBC 2020 CODE CHANGE

SLM ENGINEERS
REVIEWED FOR STRUCTURAL COMPLIANCE ONLY BY:
SOUMEL LORIGA LICENSE No. 77736 STATE OF FLORIDA PROFESSIONAL ENGINEER
Soumel Loriga, P.E.
PE Lic No.: 77736
Cert. of Authorization: 30891

FLORIDA NUMBER:
FL# 20513

SERIES:
SDR-10000- LM- IS

Description:
OUT.DOOR SYSTEM

Drawn Date: 10-10-2020
Scale: AS NOTED
Project No.: FLORIDA APPROVAL 2020
Drawing Title: EXTRUSIONS
Sheet No.: SHEET:13 OF: 14

ITEM NUMBER	PART NUMBER	PART NAME	REMARKS	ALLOY & TEMPER
1	10000-05	TRANSOM HEAD	FRAME DOOR	6105-T5
2	3000-07	COVER	FRAME DOOR	6105-T5
3	10000-14	TRANSOM	DOOR PANEL TRANSOM	6105-T5
4	5000-08	GLAZING BEAD	DOOR PANEL TRANSOM	6105-T5
5	CGS-01	GLASS SPACING	PROTOTYPE PLASTIC EXTRUSION	
6	10000-01	HEAD	FRAME DOOR	6105-T5
7		CONCEALED CLOSER # 900A HEAVY	DNW	
8		Q-LONG 300T-190	SCHLEGEL	
9	10000-04	COVER HEAD	FRAME DOOR	6105-T5
10	10000-06	HEAD PANEL	PANEL DOOR	6105-T5
11	10000-10	HEAD PANEL COVER	PANEL DOOR	6105-T5
12		.187 X .320 SOFT-FIN	ULTRAFAB	
13	10000-11	SILL PANEL COVER	PANEL DOOR	6105-T5
14		ASHLAND MULTI-POINT LOCK	COMMERCIAL "STANDARD" HARDWARE	ASHLAND
15	3347A/3547A	"PANIC" HARDWARE	BY VON DUPRIN	6105-T5
16	10000-07	SILL PANEL	PANEL DOOR	6105-T5
17	10000-12	BOTTOM PANEL	DOOR PANEL	6105-T5
18		#E-101	ULTRAFAB	
19	10000-13	SMALL SILL, NOT RATED FOR WATER	DOOR SILL	6105-T5
20	10000-03	JAMB	DOOR FRAME	6105-T5
21		BUTT HINGE #304 S/S 4 ½" x 4"	DWH	
22		FIN-SEAL .187 x .250 HT.	ULTRAFAB	
23	10000-08	HINGE JAMB PANEL	DOOR PANEL	6105-T5
24	10000-09	LOCK JAMB PANEL	DOOR PANEL	6105-T5
25		3-POINT LOCKSAL & BIG THUMBTURN CYLINDER (TB3002A-WH)	REGENT	
26		FIN SEAL .400 X .187	ULTRAFAB	
27	10000-17	ASTRAGAL INACTIVE PANEL	DOOR PANEL	6105-T5
28		2 POINT BOLT WITH ZAMAC THUMBTURN (ML 1880)	REGENT	
29	10000-15	DOUBLE DOOR PANEL	DOOR PANEL	6105-T5
30	10000-02	RESIDENTIAL HIGH SILL (WATER RATED TO BE USED W/ ITEM #23 & #8)	DOOR FRAME	6105-T5
31		ASHLAND FLUSH BOLTS	INACTIVE PANEL	

Manufacturer:

CGS

CONTINENTAL GLASS SYSTEMS LLC.
325 West 74 Place Hialeah, Fl 33014
Phone 305.231.1101
Toll Free 1.877.221.1101

Sub. No.	Rev. No.	Date	Drawn By	Submittal/Revision Description
	A	10/10/20		FBC 2020 CODE CHANGE

SLM ENGINEERS

REVIEWED FOR STRUCTURAL COMPLIANCE ONLY BY:

SOUMEL LORIGA LICENSE No. 77736 STATE OF FLORIDA PROFESSIONAL ENGINEER

Soumel Loriga

Soumel Loriga, P.E.
PE Lic No.: 77736
Cert. of Authorization: 30891

FLORIDA NUMBER:

FL# 20513

SERIES:

SDR-10000- LM- IS

Description:

OUT.DOOR SYSTEM

Drawn Date	Scale
10-10-2020	AS NOTED

Project No.
FLORIDA APPROVAL 2020

Drawing Title
BILL OF MATERIALS

Sheet No.
SHEET:14 OF: 14