


G:\2023 FBC Drawings 7.1.26\Endura Products\FL-20698 RS\FL-20698.17-18.dwg

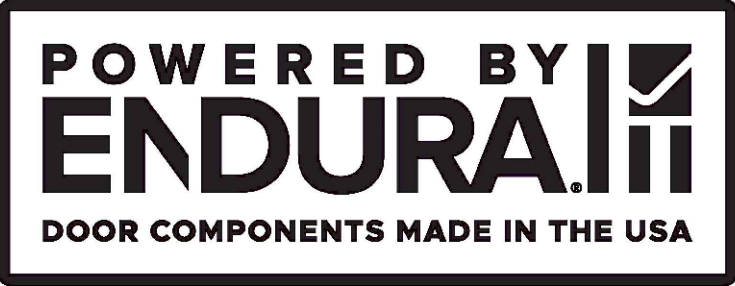

Z SERIES THRESHOLDS

CONTINUOUS HEAD & SILL

FRAME SYSTEM



INSWING / OUTSWING

"NON-IMPACT"

GENERAL NOTES


1. This product has been evaluated and is in compliance with the 9th Edition (2026) Florida Building Code (FBC) structural requirements excluding the "High Velocity Hurricane Zone" (HVHZ).
2. Product anchors shall be as listed and spaced as shown on details. Anchor embedment to base material shall be beyond wall dressing or stucco.
3. When used in areas requiring wind borne debris protection this product is required to be protected with an impact resistant covering that complies with FBC Sections 1609.1.2 & R301.2.1.2.
4. For 2x stud framing construction, anchoring of these units shall be the same as that shown for 2x buck masonry construction.
5. This product has been tested and is approved for use in the door panels as specified in this approval. Substitution into a similar product that possess a comparable current Florida Statewide product approval may be approved for use by the local Authority Having Jurisdiction.
6. Site conditions that deviate from the details of this drawing require further engineering analysis by a licensed engineer or registered architect.

TABLE OF CONTENTS	
SHEET#	DESCRIPTION
1	Typical Elevation & General Notes
2	Z Series Threshold Details & Design Pressures
3	Door Panel Details
4	Sidelite Panel Details
5	Elevations
6	Vertical Cross Sections
7	Horizontal Cross Sections
8	Buck Anchoring
9	Frame Anchoring & Hardware Details
10	Bill of Materials & Components

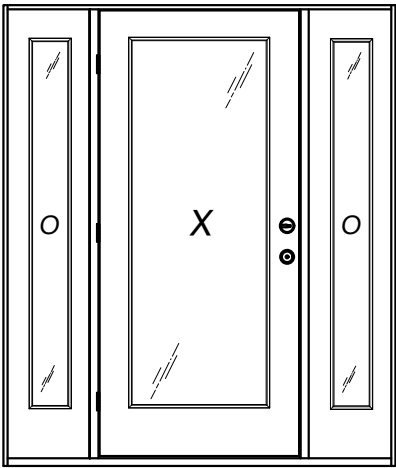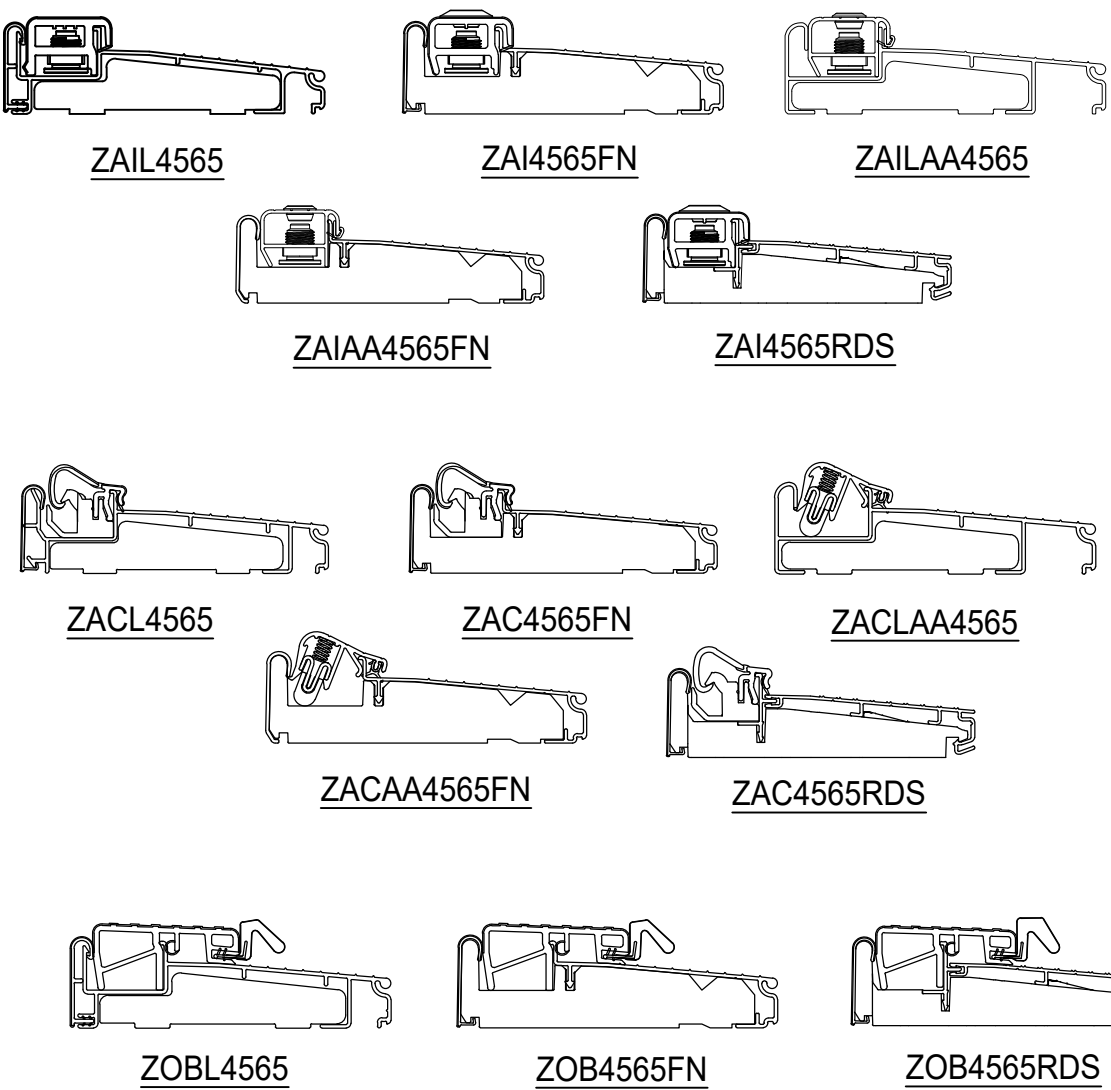

THERMA-TRU GLAZED FIBERGLASS

SINGLE DOOR w/ SIDELITE(S)

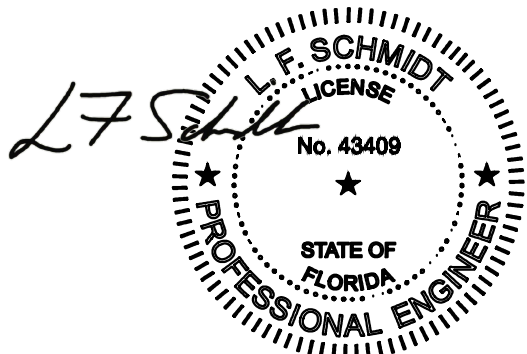

Digitally signed by Lyndon F Schmidt

Date: 2026.07.17 14:16:17 -04'00'

This item has been digitally signed and sealed by L. F. Schmidt, P.E. on the date adjacent to the seal.

Printed copies of this document are not considered signed and sealed and the signature must be verified on any electronic copies.

THIS PRODUCT APPROVAL IS VALID

ONLY FOR THE STATE OF FLORIDA

Documents Prepared By:
Lyndon F. Schmidt
P.E. No. 43409

ENDURA

PART OR ASSEMBLY:
TYPICAL ELEVATION
& GENERAL NOTES


4	7/02/26	UPDATE TO 9TH ED. (2026)	FBC	LFS
3	7/06/23	UPDATE TO 8TH ED. (2023)	FBC	LFS
2	8/06/20	UPDATE TO 7th ED. (2020)	FBC	DAC
1	12/13/17	REVISE FRAME ANCHORING		LFS
NO.	DATE			BY

REVISIONS


Building Consultants, Inc.
P.O. Box 230, Valrico, FL 33595
Phone No.: 813.659.9197
FBPE Registry No. 9813

© 2016 R.W. BUILDING CONSULTANTS INC.


G:\2023 FBC Drawings 7.1.26\Endura Products\FL-20698 RS\FL-20698.17-18.dwg

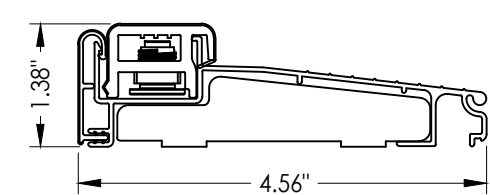


T1 INSWING ADJUSTABLE THRESHOLD
ZAIL4565

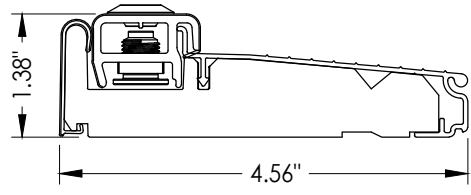


T2 INSWING ADJUSTABLE THRESHOLD
ZAI4565FN

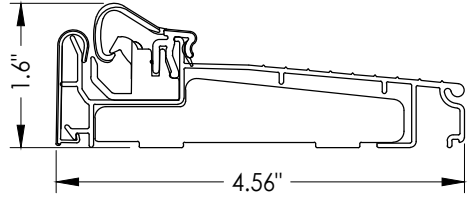


T6 INSWING ARTICULATING THRESHOLD
ZACL4565

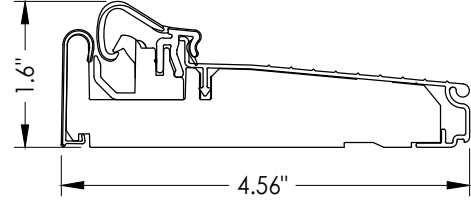


T7 INSWING ARTICULATING THRESHOLD
ZAC4565FN

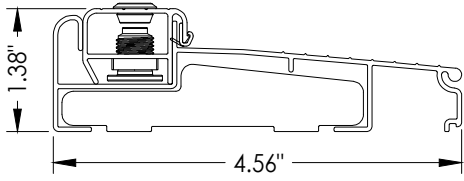


T3 INSWING ADJUSTABLE THRESHOLD
ZAILAA4565

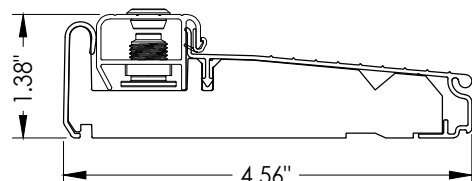


T4 INSWING ADJUSTABLE THRESHOLD
ZAI4565FN

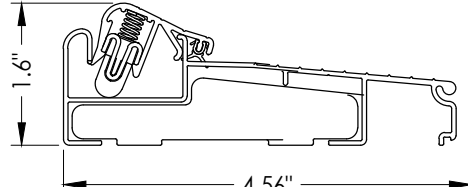


T8 INSWING ARTICULATING THRESHOLD
ZACLAA4565

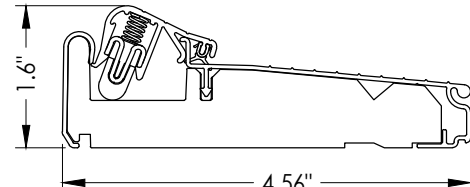

T9 INSWING ARTICULATING THRESHOLD
ZACAA4565FN

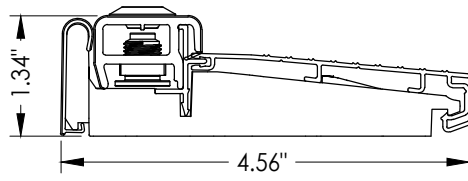


T5 INSWING ADJUSTABLE THRESHOLD
ZAI4565RDS

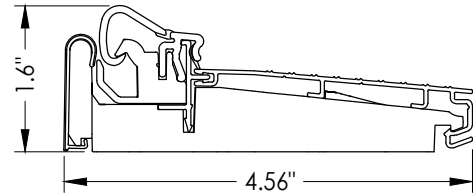


T10 INSWING ARTICULATING THRESHOLD
ZAC4565RDS

INSWING ADJUSTABLE THRESHOLD				
DOOR PANEL	CONFIGURATION	MAXIMUM FRAME SIZE	DESIGN PRESSURE RATING (PSF)	
			POSITIVE	NEGATIVE
THERMA-TRU GLAZED FIBERGLASS	OX / XO	53.38" X 81.94"	+65.0	-65.0
	OXO	68.97" X 81.94"		


INSWING ARTICULATING THRESHOLD				
DOOR PANEL	CONFIGURATION	MAXIMUM FRAME SIZE	DESIGN PRESSURE RATING (PSF)	
			POSITIVE	NEGATIVE
THERMA-TRU GLAZED FIBERGLASS	OX / XO	53.38" X 81.94"	+65.0	-70.0
	OXO	68.97" X 81.94"		

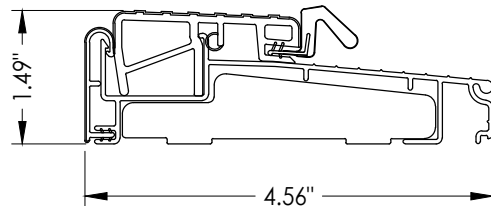

T11 OUTSWING THRESHOLD
ZOBL4565

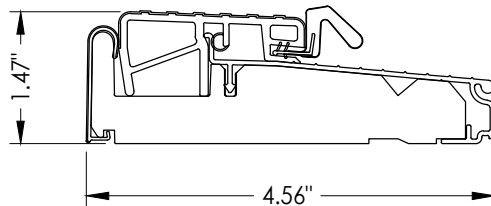

T12 OUTSWING THRESHOLD
ZOB4565FN

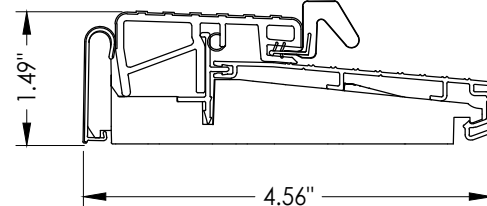

T13 OUTSWING THRESHOLD
ZOB4565RDS

OUTSWING FIXED BUMPER THRESHOLD				
DOOR PANEL	CONFIGURATION	MAXIMUM FRAME SIZE	DESIGN PRESSURE RATING (PSF)	
			POSITIVE	NEGATIVE
THERMA-TRU GLAZED FIBERGLASS	OX / XO	53.38" X 81.13"	+50.0	-50.0
	OXO	68.97" X 81.13"		

Documents Prepared By:

Lyndon F. Schmidt
P.E. No. 43409

RW BUILDING CONSULTANTS, INC.

P.O. Box 230, Valrico, FL 33595

Phone No.: 813.659.9197

FBPE Registry No. 9813

PRODUCT:

ENDURA

PART OR ASSEMBLY:

Z SERIES THRESHOLD DETAILS
& DESIGN PRESSURES

NO.	DATE	REVISIONS
4	7/02/26	UPDATE TO 9TH ED. (2026) FBC LFS
3	7/06/23	UPDATE TO 8TH ED. (2023) FBC LFS
2	8/06/20	UPDATE TO 7th ED. (2020) FBC DAC
1	12/13/17	REVISE FRAME ANCHORING LFS

DATE: 5/26/16

SCALE: N.T.S.

DWG. BY: JK


CHK. BY: LFS

DRAWING NO.:

FL-20698.18

SHEET 2 OF 10

G:\2023 FBC Drawings 7.1.26\Endura Products\FL-20698 RS\FL-20698.17-18.dwg

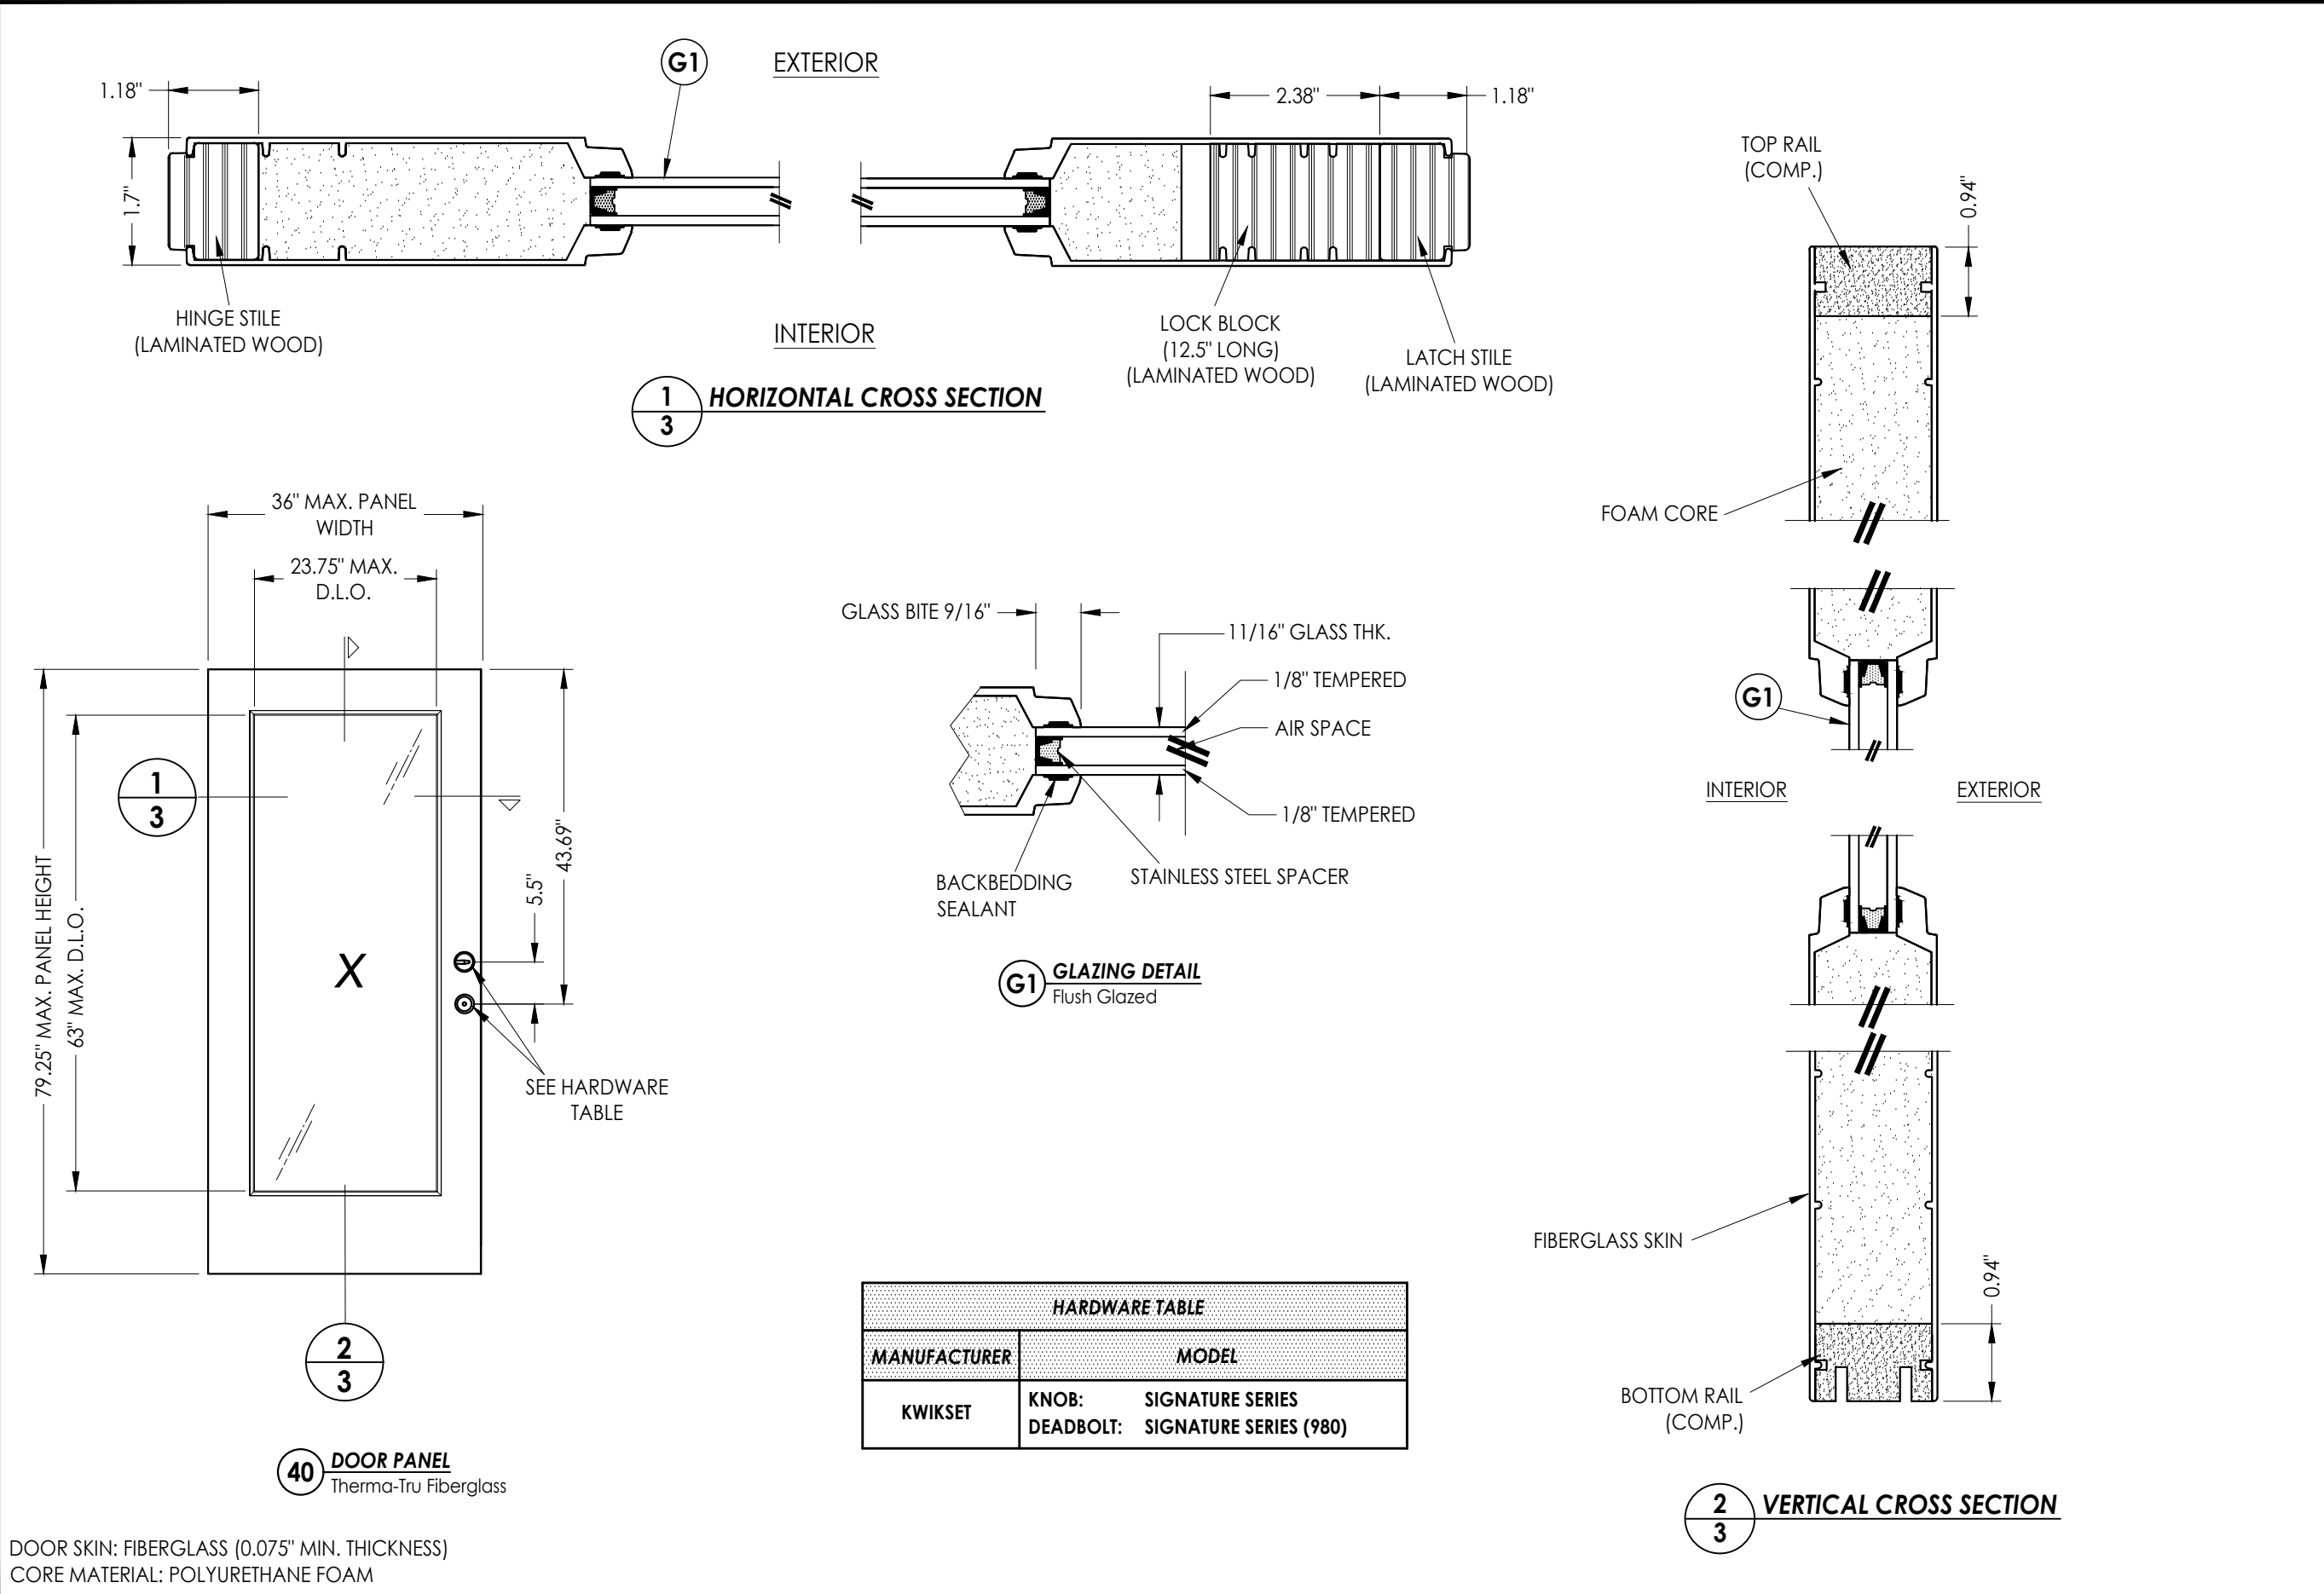

DOOR SKIN: FIBERGLASS (0.075" MIN. THICKNESS)
CORE MATERIAL: POLYURETHANE FOAM

HARDWARE TABLE		
MANUFACTURER	MODEL	
KWIKSET	KNOB:	SIGNATURE SERIES
	DEADBOLT:	SIGNATURE SERIES (980)

Documents Prepared By:
Lyndon F. Schmidt
P.E. No. 43409





PRODUCT: ENDURA

PART OR ASSEMBLY: DOOR PANEL DETAILS

4	7/02/26	UPDATE TO 9TH ED. (2026)	FBC	LFS
3	7/06/23	UPDATE TO 8TH ED. (2023)	FBC	LFS
2	8/06/20	UPDATE TO 7th ED. (2020)	FBC	DAC
1	12/13/17	REVISE FRAME ANCHORING	LFS	BY
NO.	DATE	REVISIONS		



DATE: 5/26/16
SCALE: N.T.S.
DWG. BY: JK
CHK. BY: LFS
DRAWING NO.: FL-20698.18
SHEET 3 OF 10

Building Consultants, Inc.
P.O. Box 230, Valrico, FL 33595
Phone No.: 813.659.9197
FBPE Registry No. 9813

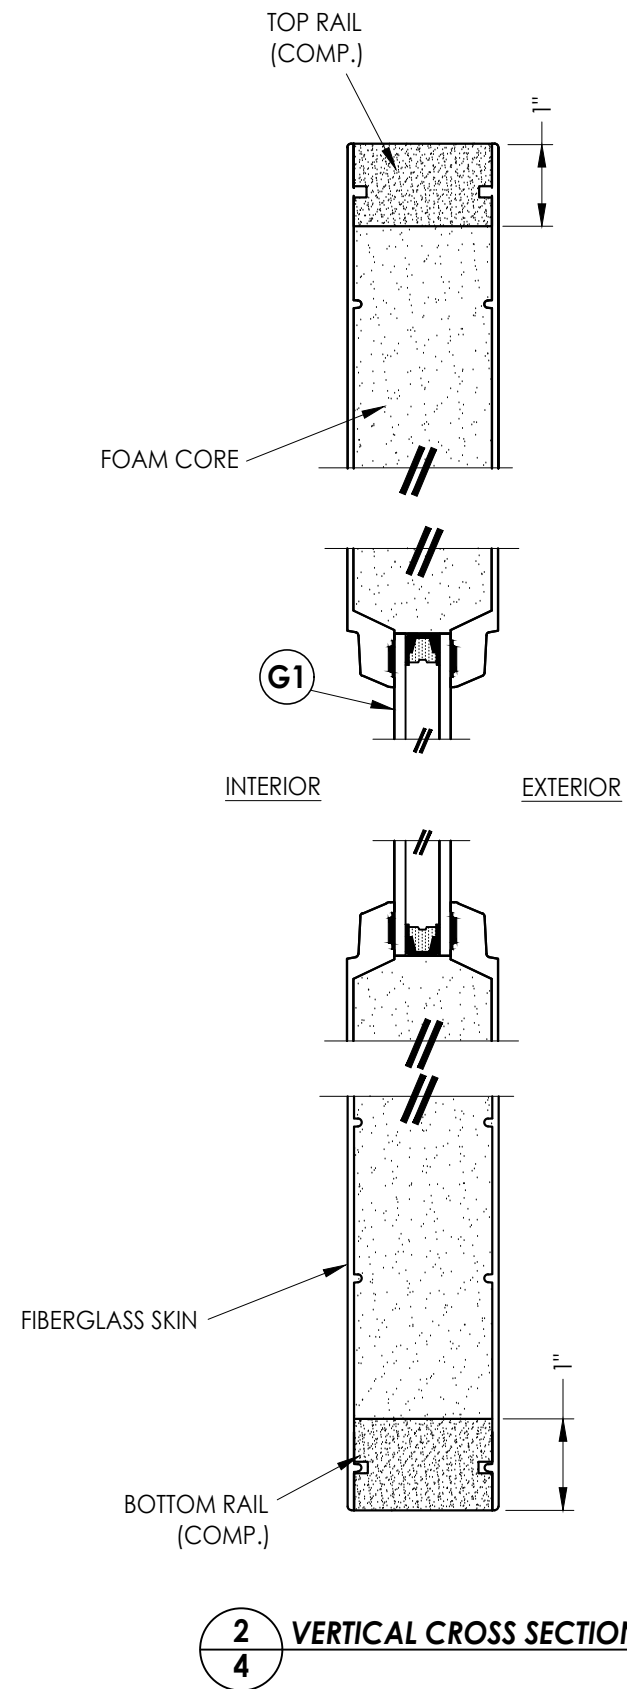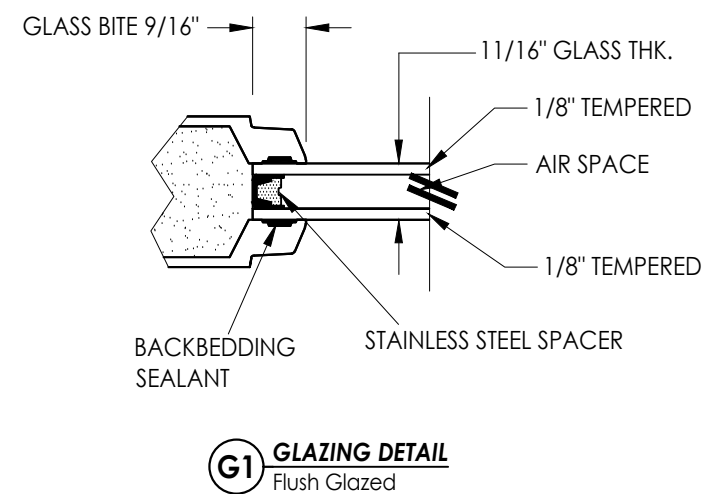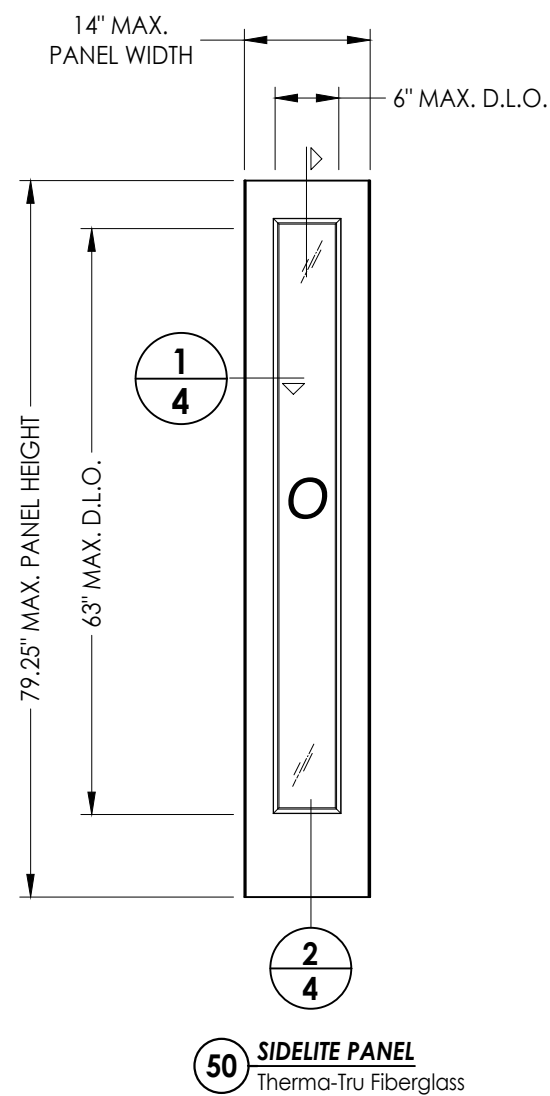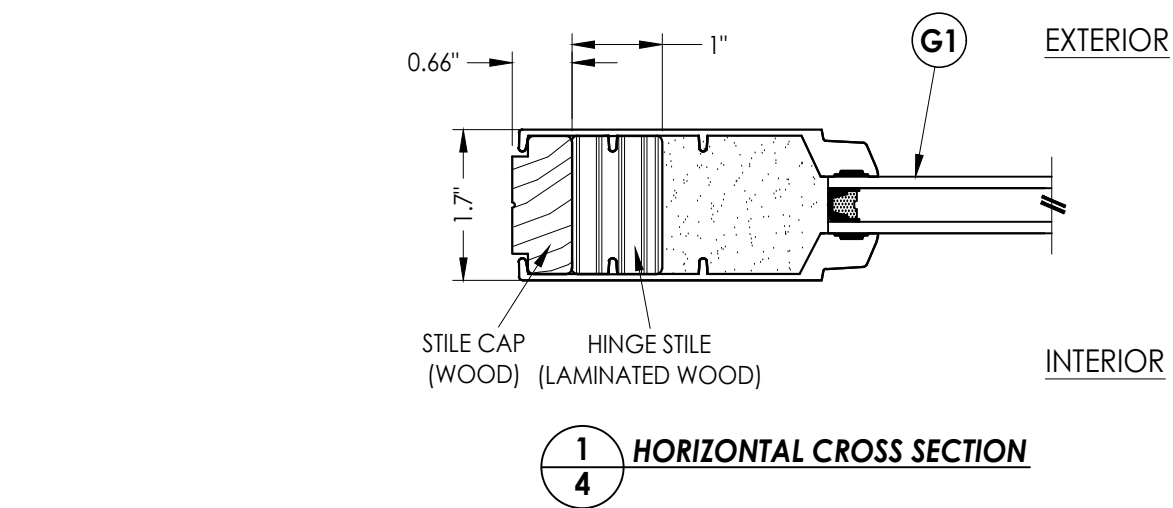

SIDELITE SKIN: FIBERGLASS (0.075" MIN. THICKNESS)
CORE MATERIAL: POLYURETHANE FOAM

PRODUCT: ENDURA		PART OR ASSEMBLY: SIDELITE PANEL DETAILS		Documents Prepared By: Lyndon F. Schmidt P.E. No. 43409	
				RW BUILDING CONSULTANTS, INC. P.O. Box 230, Valrico, FL 33595 Phone No.: 813.659.9197 FBPE Registry No. 9813	
4	7/02/26	UPDATE TO 9TH ED. (2026)	FBC LFS		
3	7/06/23	UPDATE TO 8TH ED. (2023)	FBC LFS		
2	8/06/20	UPDATE TO 7th ED. (2020)	FBC DAC		
1	12/13/17	REVISE FRAME ANCHORING	LFS		
NO.	DATE		BY		
			REVISIONS		
DATE: 5/26/16					
SCALE: N.T.S.					
DWG. BY: JK					
CHK. BY: LFS					
DRAWING NO.: FL-20698.18					
SHEET 4 OF 10					

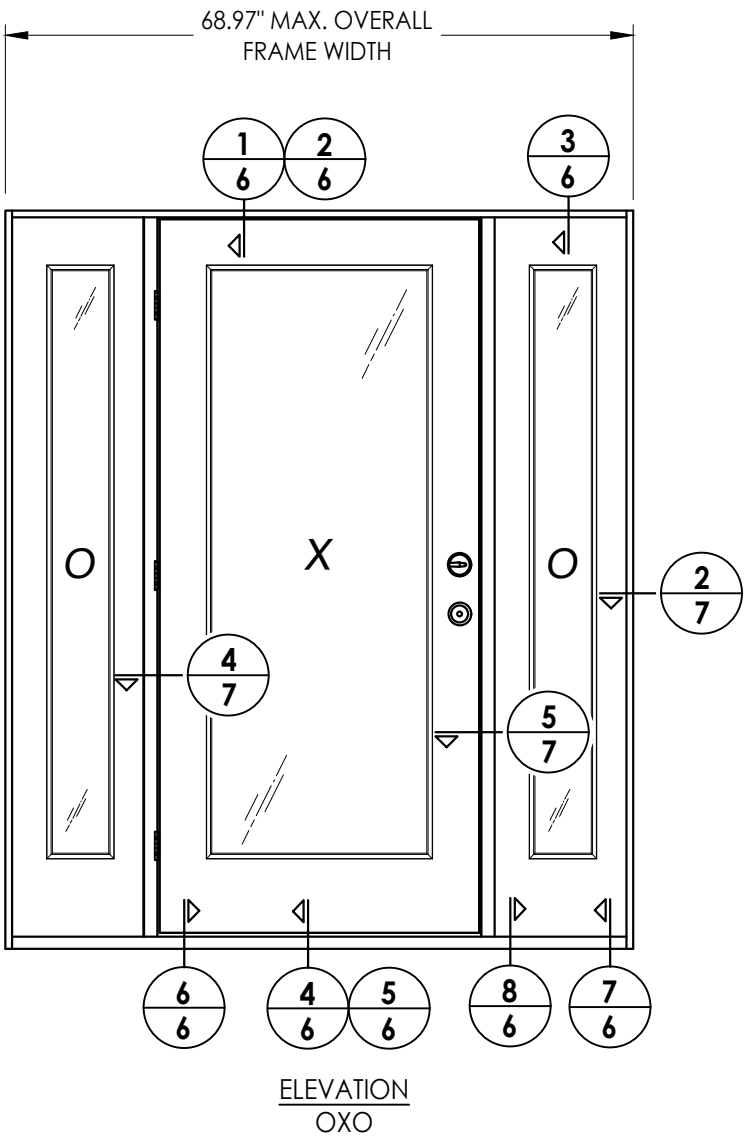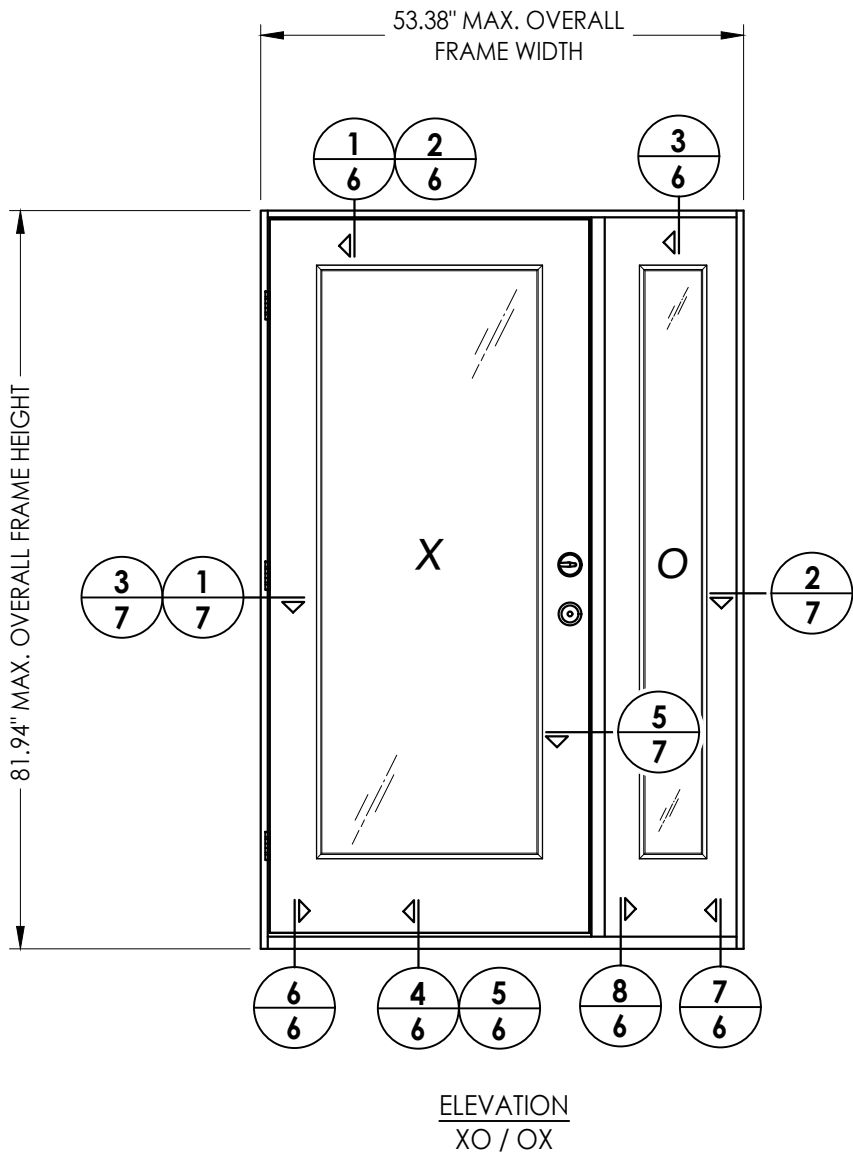

DATE:	5/26/16
SCALE:	N.T.S.
DWG. BY:	JK
CHK. BY:	LFS
DRAWING NO.:	FL-20698.18
SHEET	5 OF 10


NO.	DATE	REVISIONS
4	7/02/26	UPDATE TO 9TH ED. (2026) FBC LFS
3	7/06/23	UPDATE TO 8TH ED. (2023) FBC LFS
2	8/06/20	UPDATE TO 7th ED. (2020) FBC DAC
1	12/13/17	REVISE FRAME ANCHORING LFS

PRODUCT:	ENDURA
PART OR ASSEMBLY:	ELEVATIONS


Documents Prepared By:
Lyndon F. Schmidt
P.E. No. 43409

RW BUILDING CONSULTANTS, INC.
P.O. Box 230, Valrico, FL 33595
Phone No.: 813.659.9197
FBPE Registry No. 9813


G:\2023 FBC Drawings 7.1.26\Endura Products\FL-20698 RS\FL-20698.17-18.dwg

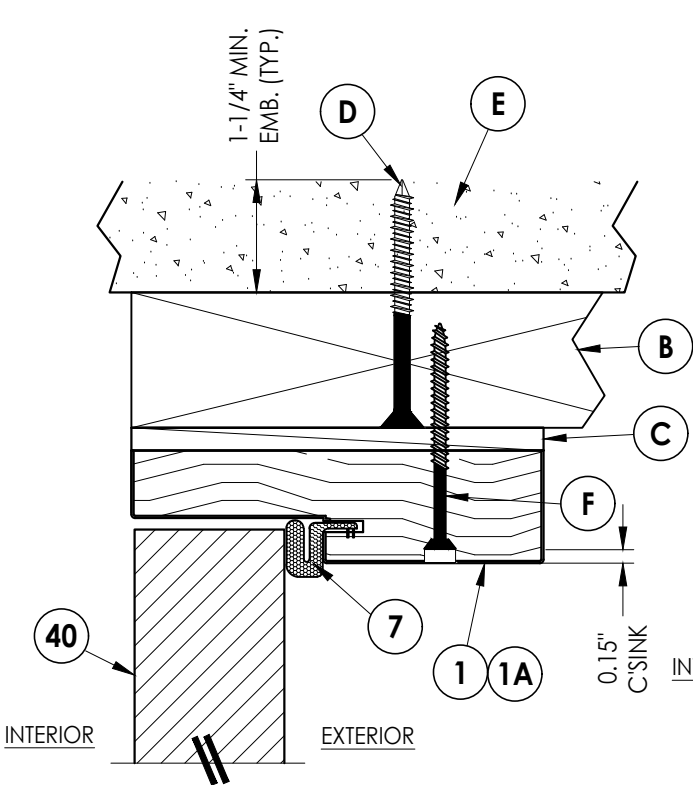


1
6 **VERTICAL CROSS SECTION**
Inswing shown (Outswing similar)
2X Buck Construction

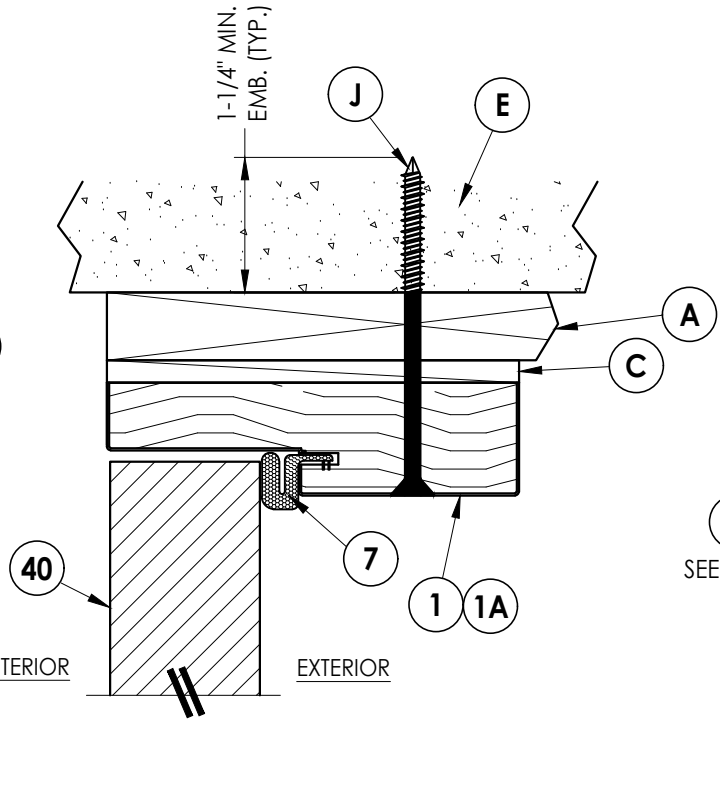


2
6 **VERTICAL CROSS SECTION**
Inswing shown (Outswing similar)
1X Buck Construction

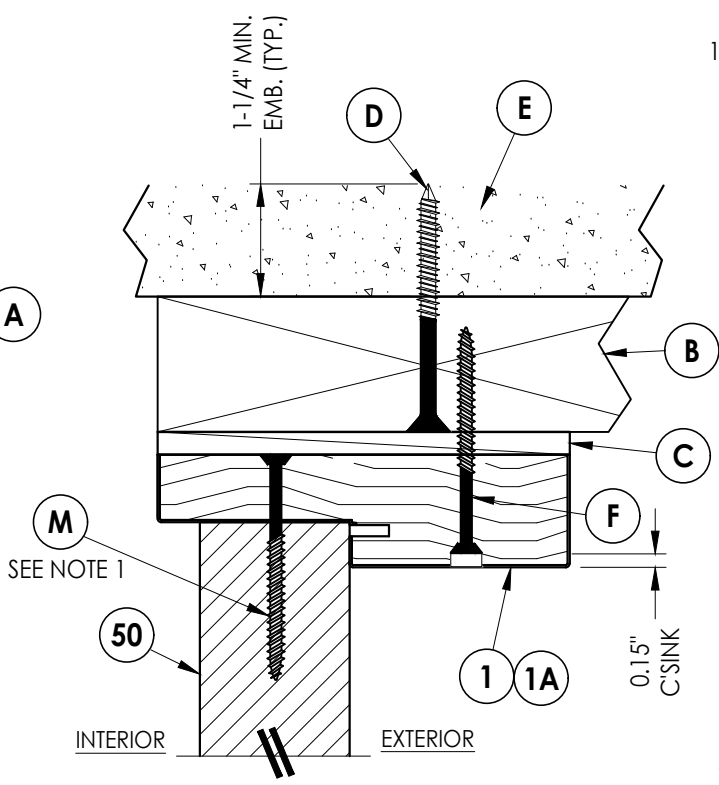


3
6 **VERTICAL CROSS SECTION**
Inswing shown (Outswing similar)
2X Buck Construction

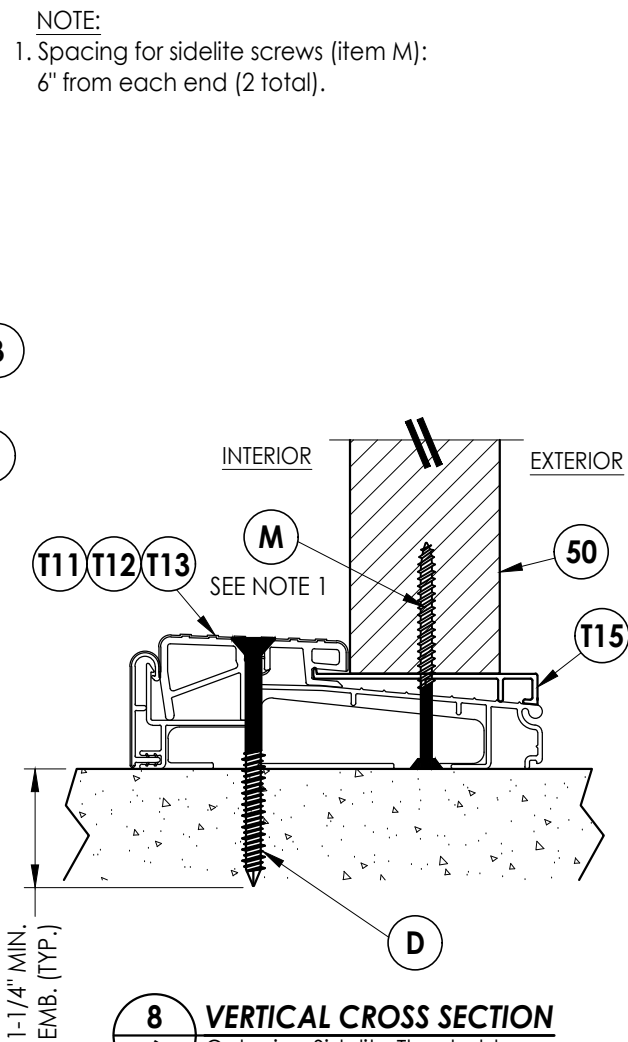


8
6 **VERTICAL CROSS SECTION**
Outswing Sidelite Threshold

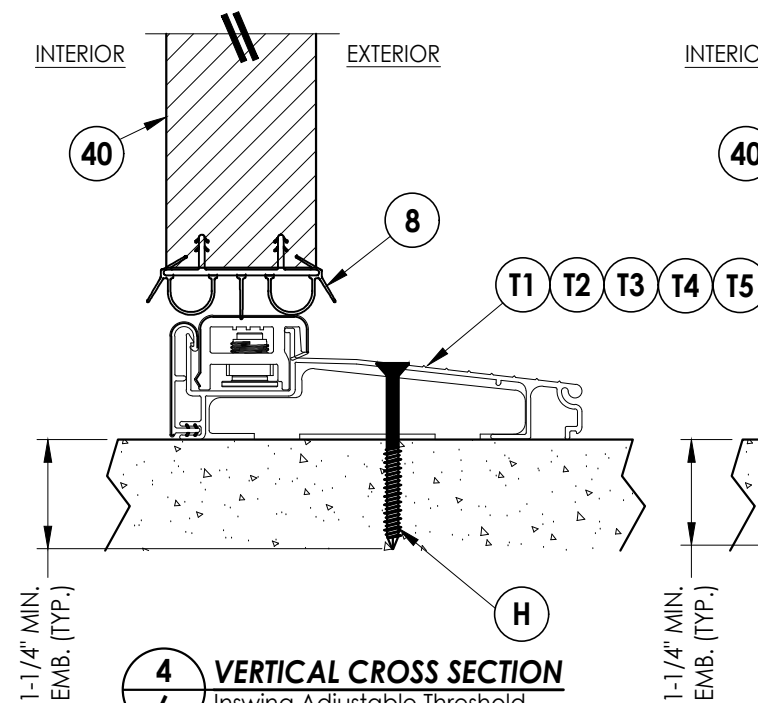


4
6 **VERTICAL CROSS SECTION**
Inswing Adjustable Threshold

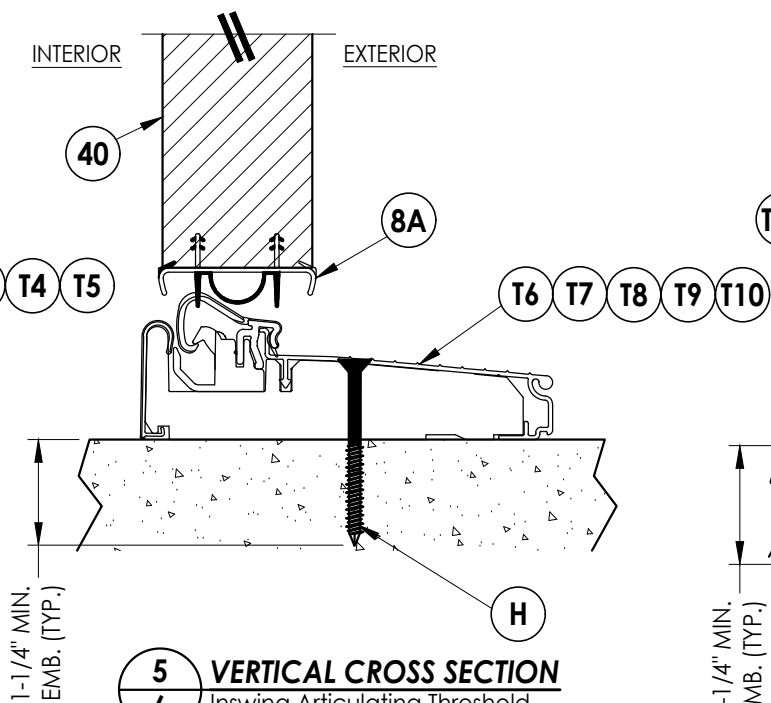

5
6 **VERTICAL CROSS SECTION**
Inswing Articulating Threshold

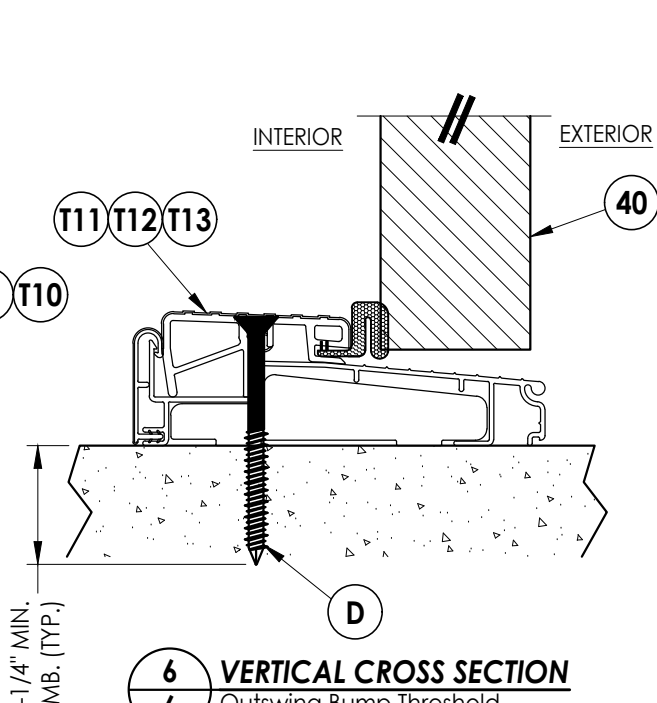

6
6 **VERTICAL CROSS SECTION**
Outswing Bump Threshold

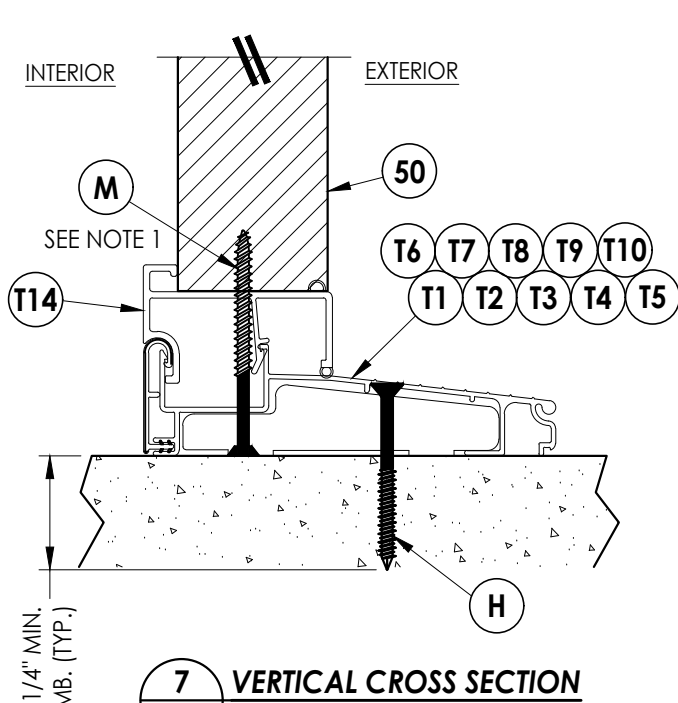

7
6 **VERTICAL CROSS SECTION**
Inswing Sidelite Threshold

NOTE:
1. Spacing for sidelite screws (item M):
6" from each end (2 total).

Documents Prepared By:
Lyndon F. Schmidt
P.E. No. 43409


PRODUCT: ENDURA

RW BUILDING CONSULTANTS, INC.
P.O. Box 230, Vairco, FL 33595
Phone No.: 813.659.9197
FBPE Registry No. 9813


PART OR ASSEMBLY:
VERTICAL CROSS
SECTIONS

REVISIONS		NO.	DATE
4	7/02/26	UPDATE TO 9TH ED. (2026)	FBC
3	7/06/23	UPDATE TO 8TH ED. (2023)	FBC
2	8/06/20	UPDATE TO 7th ED. (2020)	FBC
1	12/13/17	REVISE FRAME ANCHORING	LFS
DATE: 5/26/16		SCALE: N.T.S.	
DWG. BY: JK		CHK. BY: LFS	
DRAWING NO.: FL-20698.18		SHEET 6 OF 10	

G:\2023 FBC Drawings 7.1.26\Endura Products\FL-20698 RS\FL-20698.17-18.dwg

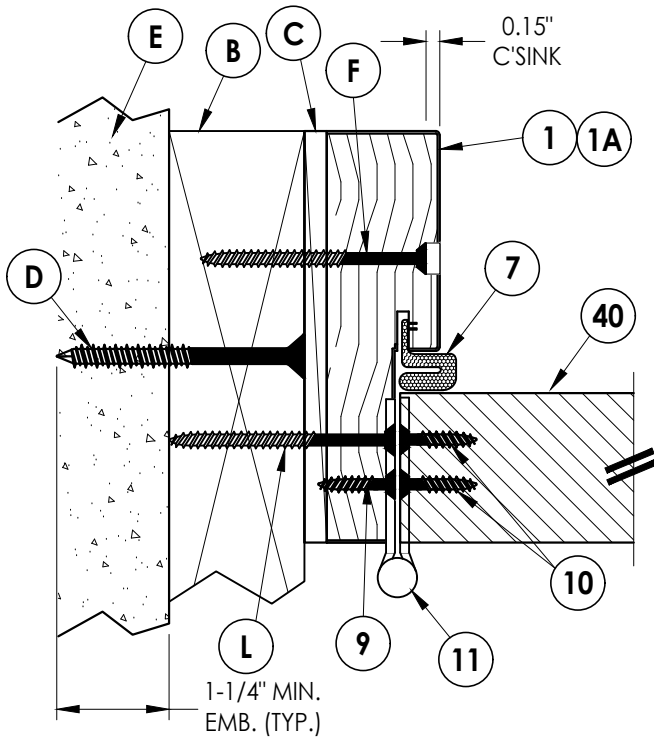


1
7 **HORIZONTAL CROSS SECTION**
Inswing shown (Outswing similar)
2X Buck Construction

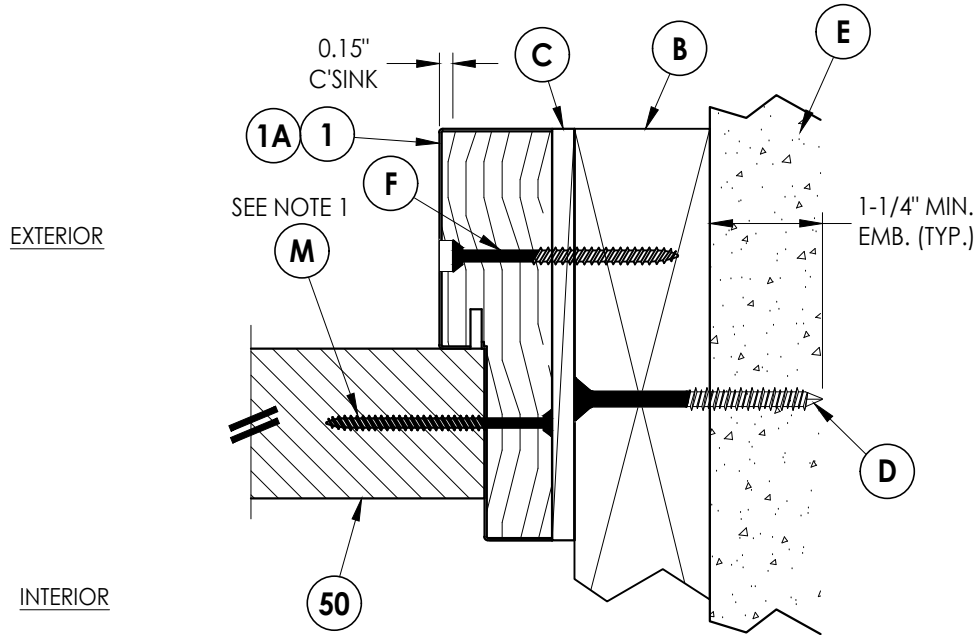


2
7 **HORIZONTAL CROSS SECTION**
Inswing shown (Outswing similar)
2X Buck Construction


NOTE:
1. Spacing for sidelite screws (item M): 6.5", 38.5"
and 69" from head to sill (3 total).

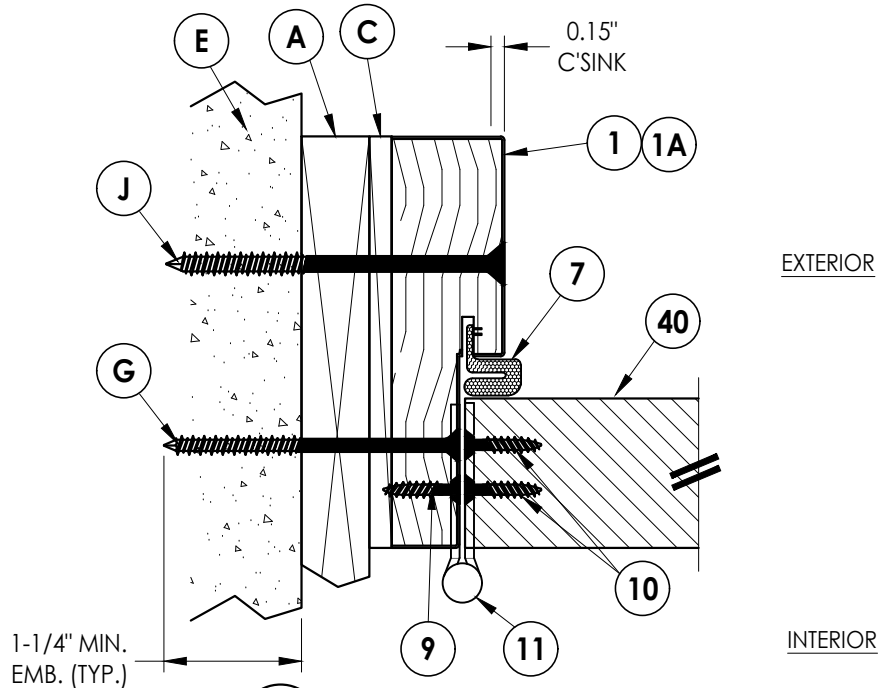

3
7 **HORIZONTAL CROSS SECTION**
Inswing shown (Outswing similar)
1X Buck Construction

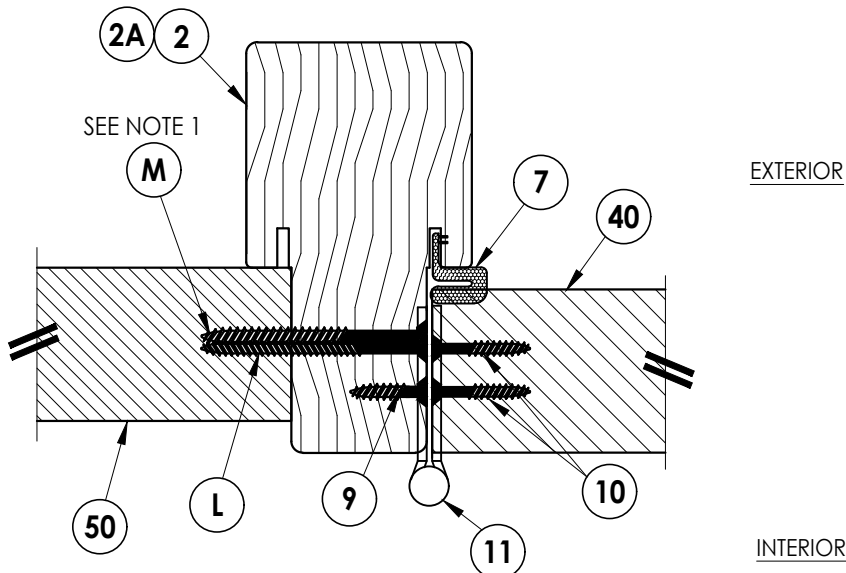

4
7 **HORIZONTAL CROSS SECTION**
Inswing shown (Outswing similar)

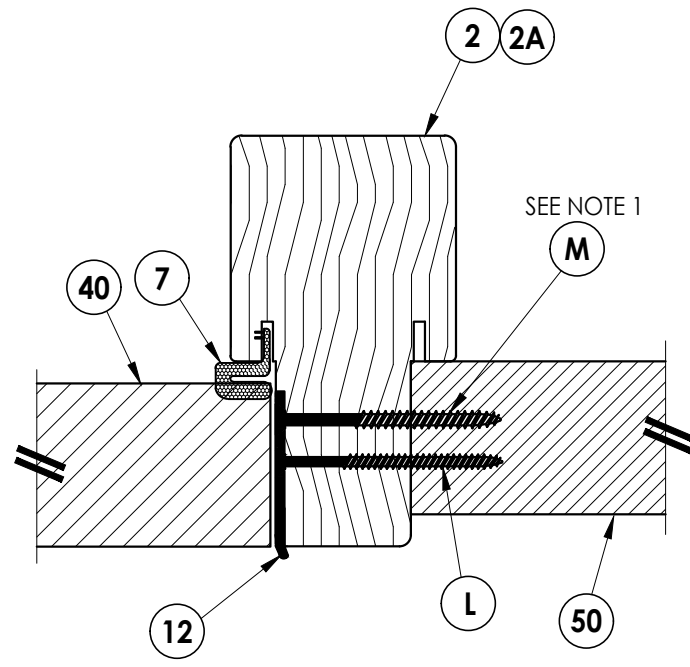

5
7 **HORIZONTAL CROSS SECTION**
Inswing shown (Outswing similar)

Documents Prepared By:
Lyndon F. Schmidt
P.E. No. 43409

RW BUILDING CONSULTANTS, INC.
P.O. Box 230, Valrico, FL 33595
Phone No.: 813.659.9197
FBPE Registry No. 9813

PRODUCT: ENDURA

PART OR ASSEMBLY:
HORIZONTAL CROSS
SECTIONS

NO.	DATE	REVISIONS
4	7/02/26	UPDATE TO 9TH ED. (2026) FBC LFS
3	7/06/23	UPDATE TO 8TH ED. (2023) FBC LFS
2	8/06/20	UPDATE TO 7th ED. (2020) FBC DAC
1	12/13/17	REVISE FRAME ANCHORING LFS

DATE: 5/26/16

SCALE: N.T.S.


DWG. BY: JK

CHK. BY: LFS

DRAWING NO.:


FL-20698.18

SHEET 7 OF 10

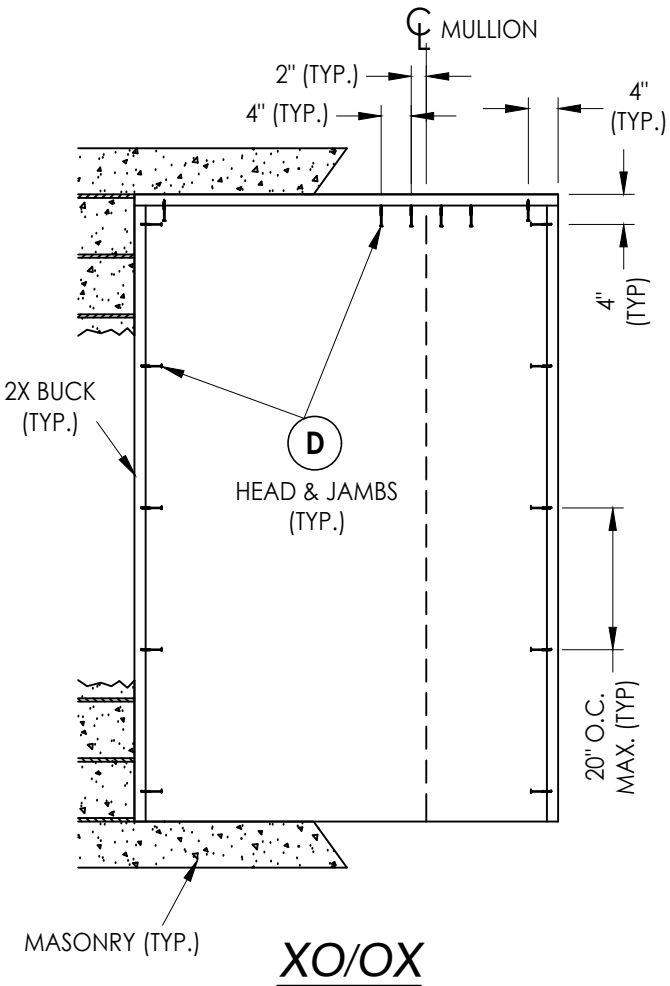

XO/OX

2X BUCK ANCHORING

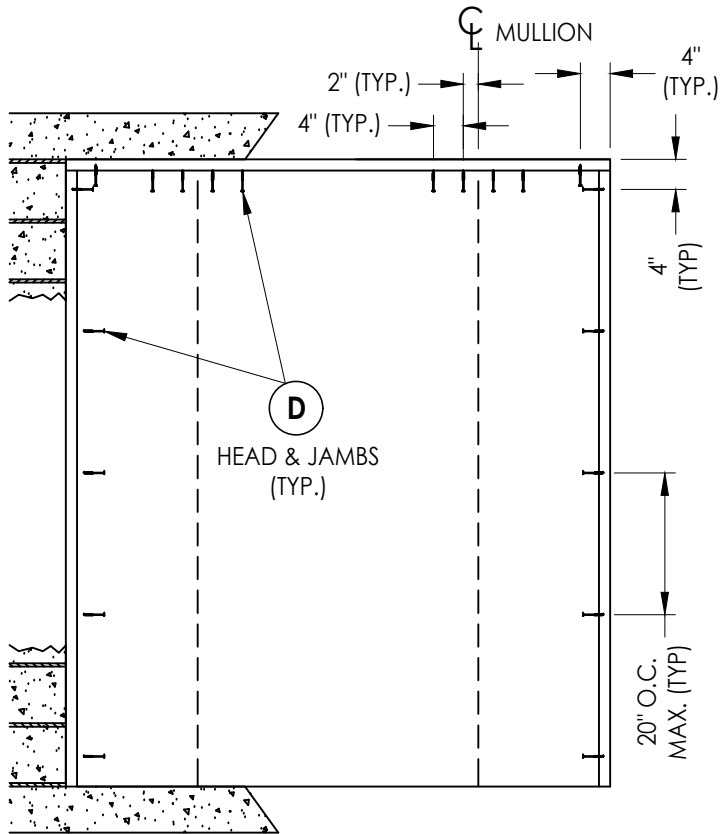

OXO

DATE: 5/26/16	
SCALE: N.T.S.	
DWG. BY:	JK
CHK. BY:	LFS
DRAWING NO.: FL-20698.18	
SHEET	8 OF 10

NO.	DATE	REVISIONS
4	7/02/26	UPDATE TO 9TH ED. (2026) FBC LFS
3	7/06/23	UPDATE TO 8TH ED. (2023) FBC LFS
2	8/06/20	UPDATE TO 7th ED. (2020) FBC DAC
1	12/13/17	REVISE FRAME ANCHORING LFS


PRODUCT:	ENDURA
PART OR ASSEMBLY:	BUCK ANCHORING

Documents Prepared By:
Lyndon F. Schmidt
P.E. No. 43409

RW BUILDING CONSULTANTS, INC.
P.O. Box 230, Valrico, FL 33595
Phone No.: 813.659.9197
FBPE Registry No. 9813




G:\2023 FBC Drawings 7.1.26\Endura Products\FL-20698 RS\FL-20698.17-18.dwg

The head is attached to the jamb w/ (3)
7/16" x 2" (16 GA) steel crown staples (TYP.)


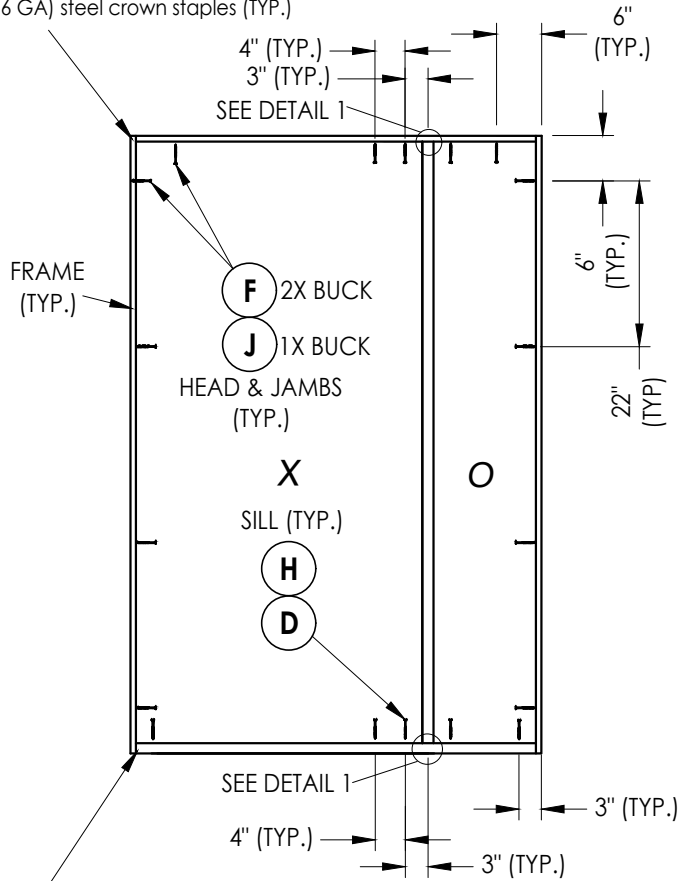


The threshold is attached to the jamb w/
(3) 7/16" x 2" (16 GA) steel crown staples
& (1) #8 x 1-5/8" wood screw (TYP.)

FRAME ANCHORING

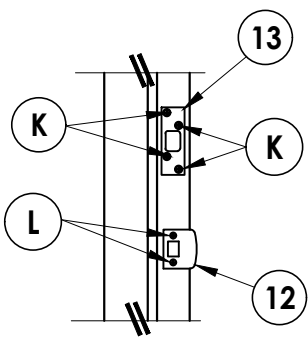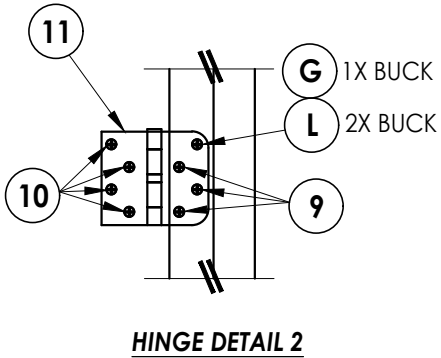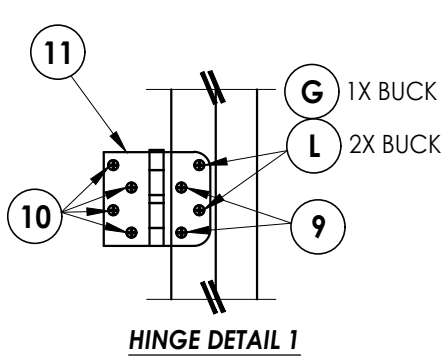


LATCH & DEADBOLT STRIKE PLATE DETAILS

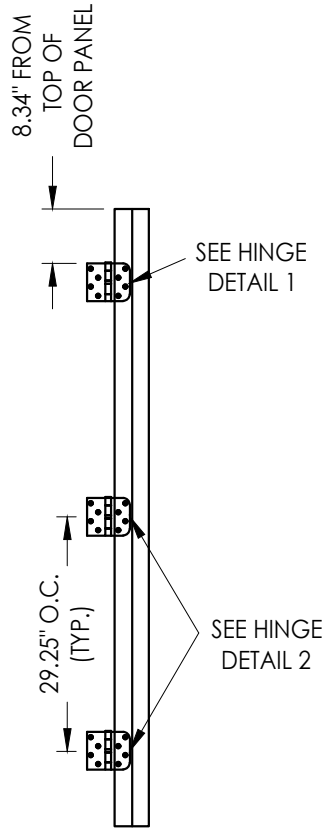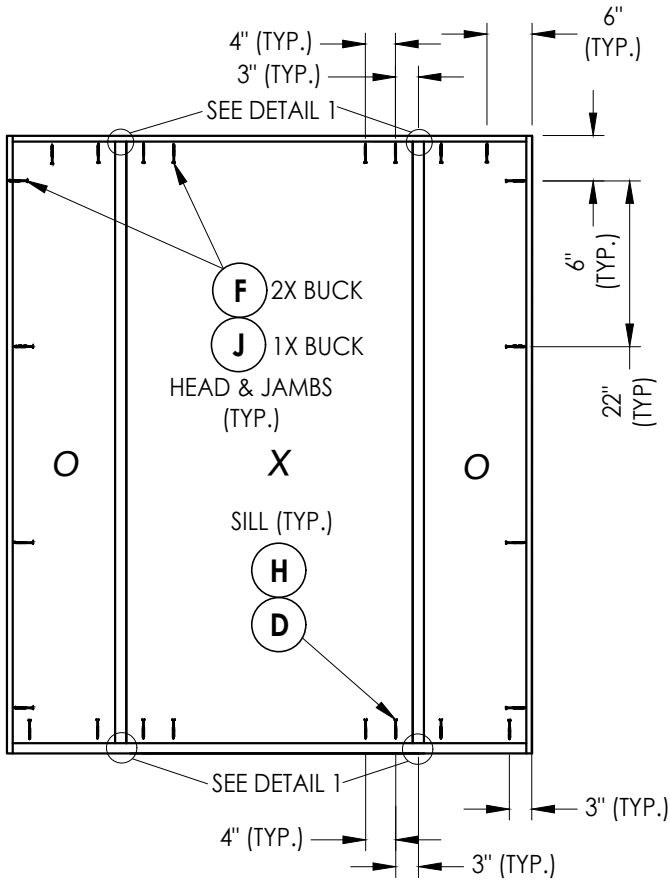

HINGE JAMB

#8 X 3" COURSE
THREAD
DRYWALL SCREW

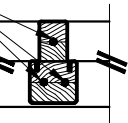

DETAIL 1

Integral mullion attachment

CORROSION RESISTANCE - SALTWATER ENVIRONMENT

Fasteners & connectors in areas within 3000 ft (914 m) of a saltwater coastline shall comply with FBC Sections 1711.1 or R332.1.

CONCRETE ANCHOR NOTES:

- Concrete anchor locations at the corners may be adjusted to maintain the min. edge distance to mortar joints.
- Concrete anchor locations noted as "MAX. ON CENTER" must be adjusted to maintain the min. edge distance to mortar joints, additional concrete anchors may be required to ensure the "MAX. ON CENTER" dimension are not exceeded.
- Concrete anchor table:

ANCHOR TYPE	ANCHOR SIZE	MIN. EMBEDMENT	MIN. CLEARANCE TO MASONRY EDGE	MIN. CLEARANCE TO ADJACENT ANCHOR
ITW BUILDEX TAPCON®	3/16"	1-1/4"	3"	1-1/2"
	1/4"	1-1/4"	2"	4"
DeWALT ULTRA-CON®	1/4"	1-1/4"	1"	4"

WOOD SCREW INSTALLATION NOTES:

- Maintain a minimum 5/8" edge distance, 1" end distance, & 1" o.c. spacing of wood screws to prevent the splitting of wood.

Documents Prepared By:
Lyndon F. Schmidt
P.E. No. 43409

RW BUILDING CONSULTANTS, INC.
P.O. Box 230, Valrico, FL 33595
Phone No.: 813.659.9197
FBPE Registry No. 9813

PRODUCT: ENDURA

PART OR ASSEMBLY:
FRAME ANCHORING
& HARDWARE DETAILS

NO.	DATE	REVISIONS
4	7/02/26	UPDATE TO 9TH ED. (2026) FBC LFS
3	7/06/23	UPDATE TO 8TH ED. (2023) FBC LFS
2	8/06/20	UPDATE TO 7th ED. (2020) FBC DAC
1	12/13/17	REVISE FRAME ANCHORING LFS

DATE: 5/26/16

SCALE: N.T.S.

DWG. BY: JK

CHK. BY: LFS

DRAWING NO.:

FL-20698.18

SHEET 9 of 10

