



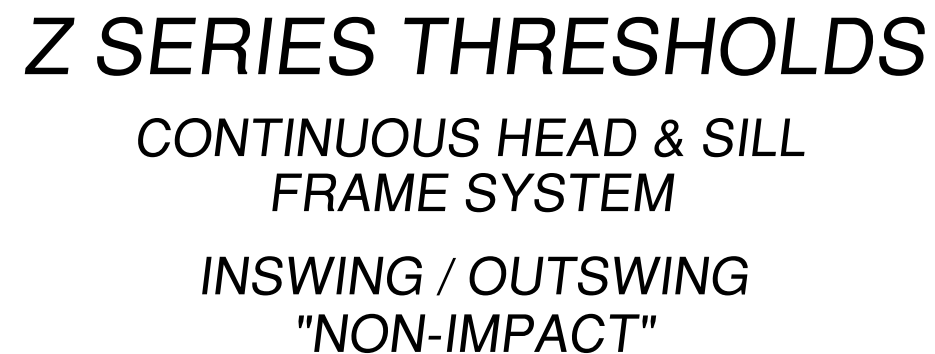


1. This product has been evaluated and is in compliance with the 9th Edition (2026) Florida Building Code (FBC) structural requirements excluding the "High Velocity Hurricane Zone" (HVHZ).
2. Product anchors shall be as listed and spaced as shown on details. Anchor embedment to base material shall be beyond wall dressing or stucco.
3. When used in areas requiring wind borne debris protection this product is required to be protected with an impact resistant covering that complies with FBC Sections 1609.1.2 & R301.2.1.2.
4. For 2x stud framing construction, anchoring of these units shall be the same as that shown for 2x buck masonry construction.
5. This product has been tested and is approved for use in the door panels as specified in this approval. Substitution into a similar product that possess a comparable current Florida Statewide product approval may be approved for use by the local Authority Having Jurisdiction.
6. Site conditions that deviate from the details of this drawing require further engineering analysis by a licensed engineer or registered architect.

TABLE OF CONTENTS	
SHEET#	DESCRIPTION
1	Typical Elevation & General Notes
2	Z Series Threshold Details & Design Pressures
3	Door Panel Details
4	Sidelite Panel Details
5	Elevations
6	Vertical Cross Sections
7	Horizontal Cross Sections
8	Buck Anchoring
9	Frame Anchoring & Hardware Details
10	Bill of Materials & Components

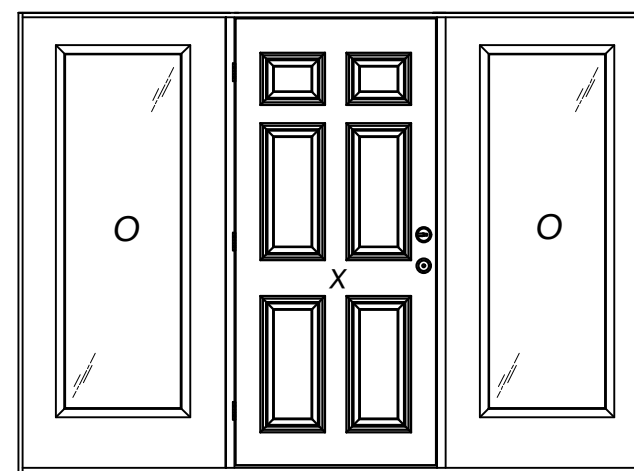

**MASONITE OPAQUE FIBERGLASS
SINGLE DOOR w/ SIDELITE(S)**

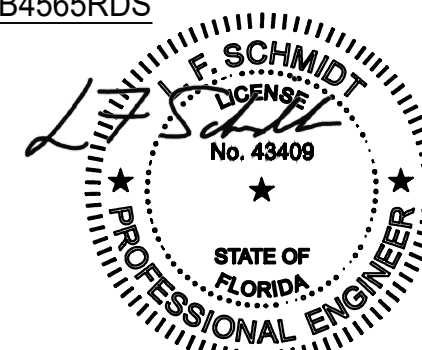

Digitally signed by Lyndon F
Schmidt
Date: 2026.07.17 12:03:08 -04'00'

This item has been digitally signed and sealed by
L. F. Schmidt, P.E. on the date adjacent to the seal.
Printed copies of this document are not
considered signed and sealed and the signature
must be verified on any electronic copies.

THIS PRODUCT APPROVAL IS VALID
ONLY FOR THE STATE OF FLORIDA

Documents Prepared By:
Lyndon F. Schmidt
P.E. No. 43409

PRODUCT:

ENDURA


ASSEMBLY:
TYPICAL ELEVATION
& GENERAL NOTES

[illegible]


DATE:	5/26/16
SCALE:	N.T.S.
DWG. BY:	JK
CHK. BY:	LFS
DRAWING NO.:	FL-20698.3
SHEET	1 OF 10

BUILDING CONSULTANTS, INC.
P.O. Box 230, Valrico, FL 33595
Phone No.: 813.659.9197
FBPE Registry No. 9813


Z:\2023 FBC Drawings\Endura Products\FL-20698 R5\FL-20698.3-4.dwg

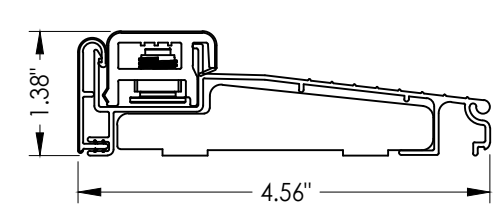


T1 INSWING ADJUSTABLE THRESHOLD
ZAIL4565

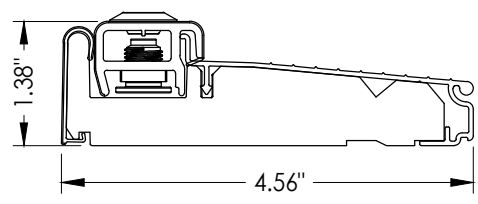


T2 INSWING ADJUSTABLE THRESHOLD
ZAI4565FN

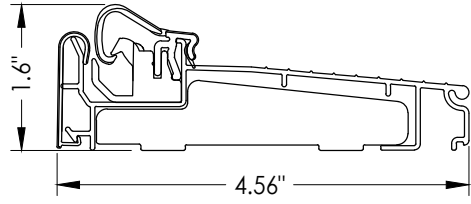


T6 INSWING ARTICULATING THRESHOLD
ZACL4565

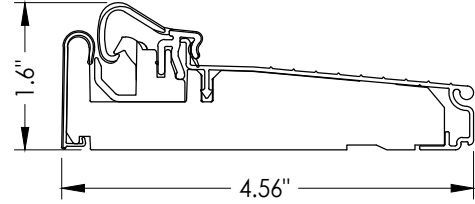


T7 INSWING ARTICULATING THRESHOLD
ZAC4565FN

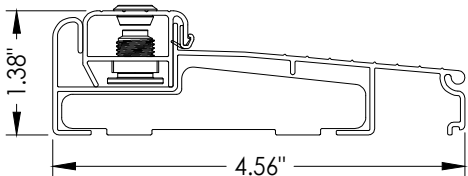


T3 INSWING ADJUSTABLE THRESHOLD
ZAILAA4565

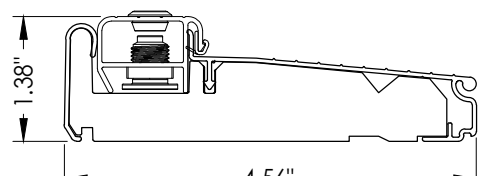


T4 INSWING ADJUSTABLE THRESHOLD
ZIAAA4565FN

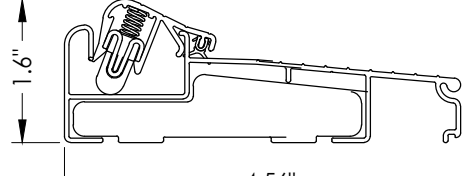


T8 INSWING ARTICULATING THRESHOLD
ZACLAA4565

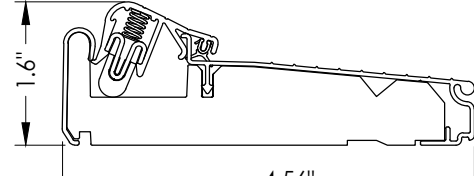

T9 INSWING ARTICULATING THRESHOLD
ZACAA4565FN

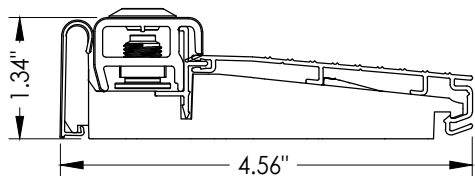


T5 INSWING ADJUSTABLE THRESHOLD
ZAI4565RDS

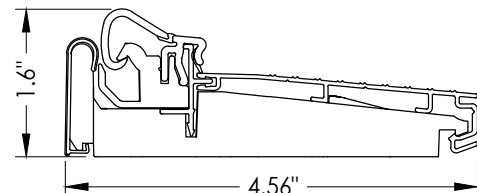


T10 INSWING ARTICULATING THRESHOLD
ZAC4565RDS

INSWING ADJUSTABLE THRESHOLD				
DOOR PANEL	CONFIGURATION	MAXIMUM FRAME SIZE	DESIGN PRESSURE RATING (PSF)	
			POSITIVE	NEGATIVE
MASONITE OPAQUE FIBERGLASS	OX / XO	74.75" X 81.94"	+50.0	-50.0
	OXO	112.2" X 81.94"		


INSWING ARTICULATING THRESHOLD				
DOOR PANEL	CONFIGURATION	MAXIMUM FRAME SIZE	DESIGN PRESSURE RATING (PSF)	
			POSITIVE	NEGATIVE
MASONITE OPAQUE FIBERGLASS	OX / XO	74.75" X 81.94"	+50.0	-50.0
	OXO	112.2" X 81.94"		

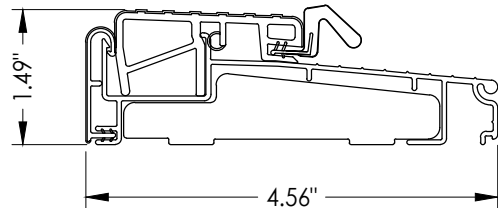

T11 OUTSWING THRESHOLD
ZOBL4565

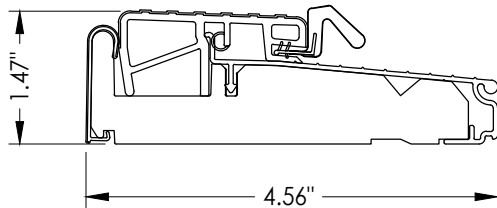

T12 OUTSWING THRESHOLD
ZOB4565FN

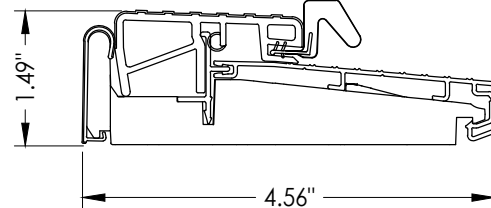

T13 OUTSWING THRESHOLD
ZOB4565RDS

OUTSWING FIXED BUMPER THRESHOLD				
DOOR PANEL	CONFIGURATION	MAXIMUM FRAME SIZE	DESIGN PRESSURE RATING (PSF)	
			POSITIVE	NEGATIVE
MASONITE OPAQUE FIBERGLASS	OX / XO	74.75" X 81.13"	+50.0	-50.0
	OXO	112.2" X 81.13"		

NOTE:

All thresholds are to be installed continuous throughout. The thresholds with the FN designation are manufactured in maximum 72" lengths and therefore may be used only in the OX or XO configurations or in the OXO configuration with smaller (14") sidelites.

Documents Prepared By:
Lyndon F. Schmidt
P.E. No. 43409

RW BUILDING CONSULTANTS, INC.
P.O. Box 230, Valrico, FL 33595
Phone No.: 813.659.9197
FBPE Registry No. 9813

PRODUCT: ENDURA

PART OR ASSEMBLY:
Z SERIES THRESHOLD DETAILS
& DESIGN PRESSURES

NO.	DATE	REVISIONS			
		DATE	BY	DESCRIPTION	REVISIONS
4	7/02/26	UPDATE TO 9TH ED. (2026)	FBC	LFS	
3	7/06/23	UPDATE TO 8TH ED. (2023)	FBC	LFS	
2	8/06/20	UPDATE TO 7TH ED. (2020)	FBC	DAC	
1	9/07/17	UPDATE TO 6TH ED. (2017)	FBC	LFS	

DATE: 5/26/16

SCALE: N.T.S.

DWG. BY: JK


CHK. BY: LFS

DRAWING NO.:


FL-20698.3

SHEET 2 OF 10

Z:\2023 FBC Drawings\Endura Products\FL-20698 R5\FL-20698.3-4.dwg

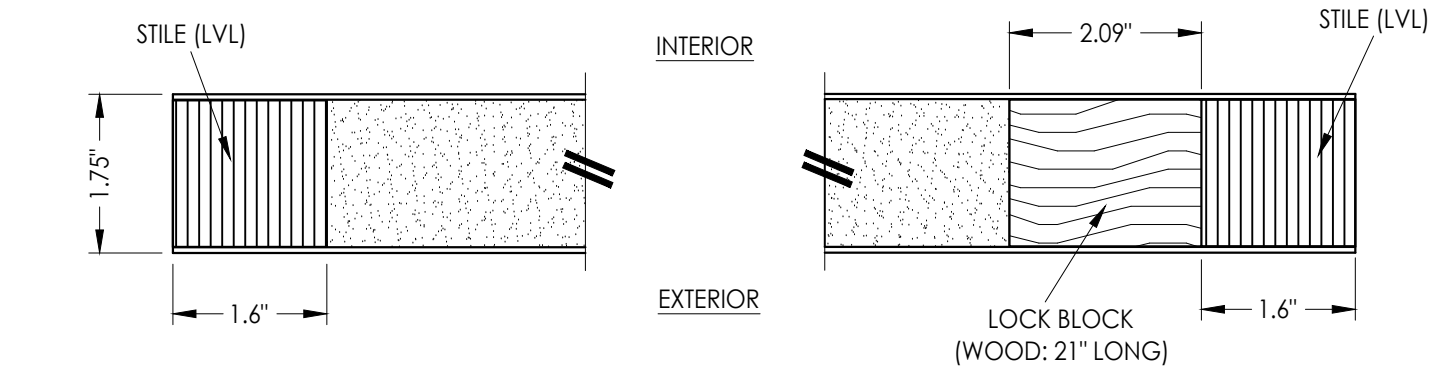



1
3 HORIZONTAL CROSS SECTION

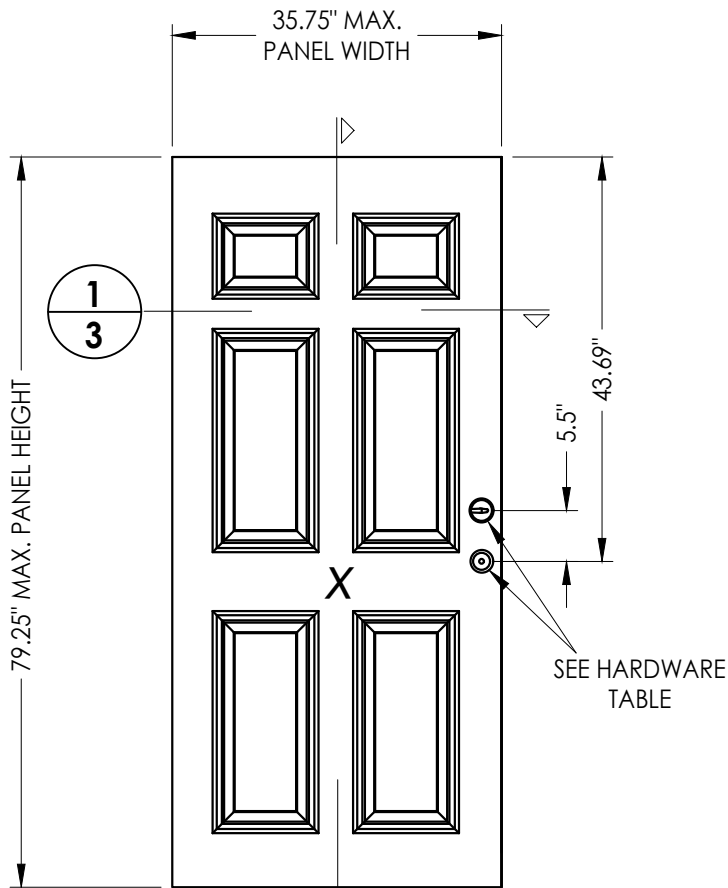

2
3 DOOR PANEL
Masonite
Fiberglass

DOOR LOCK HARDWARE TABLE			
MANUFACTURER	MODEL		
KWIKSET	KNOB:	SIGNATURE SERIES	
	DEADBOLT:	SIGNATURE SERIES (980)	

DOOR SKIN: FIBERGLASS (0.075" MIN. THICKNESS)
CORE MATERIAL: POLYURETHANE FOAM (1.9 PCF MIN.)

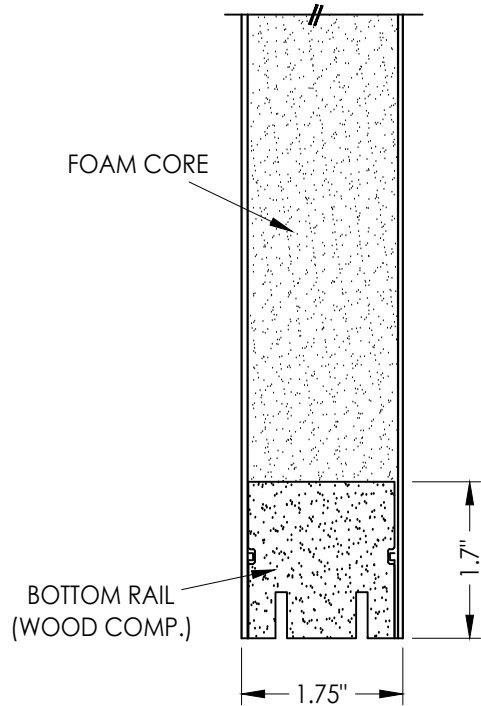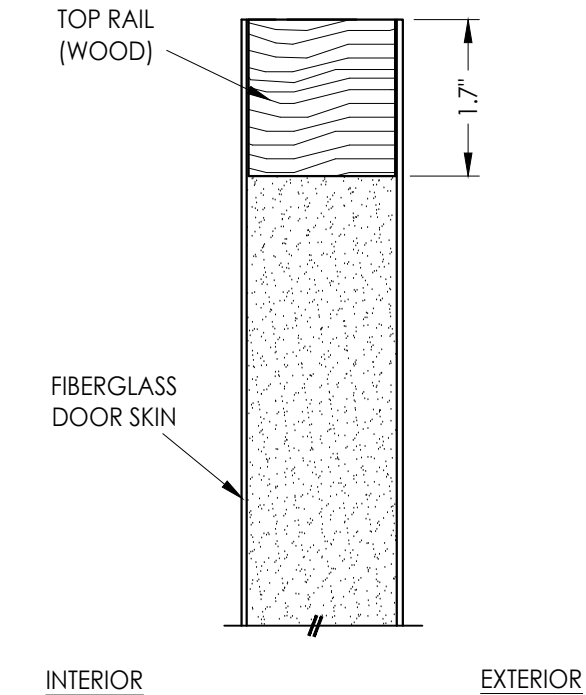

2
3 VERTICAL CROSS SECTION

Documents Prepared By:
Lyndon F. Schmidt
P.E. No. 43409

RW BUILDING CONSULTANTS, INC.
P.O. Box 230, Valrico, FL 33595
Phone No.: 813.659.9197
FBPE Registry No. 9813

PRODUCT:	ENDURA
	PART OR ASSEMBLY: DOOR PANEL DETAILS

NO.	DATE	REVISIONS				
		DATE	BY	DESCRIPTION	DATE	BY
4	7/02/26	UPDATE TO 9TH ED. (2026)	FBC	LFS		
3	7/06/23	UPDATE TO 8TH ED. (2023)	FBC	LFS		
2	8/06/20	UPDATE TO 7TH ED. (2020)	FBC	DAC		
1	9/07/17	UPDATE TO 6TH ED. (2017)	FBC	LFS		

DATE: 5/26/16

SCALE: N.T.S.

DWG. BY: JK


CHK. BY: LFS

DRAWING NO.:


FL-20698.3

SHEET 3 OF 10

Z:\2023 FBC Drawings\Endura Products\FL-20698 R5\FL-20698.3-4.dwg

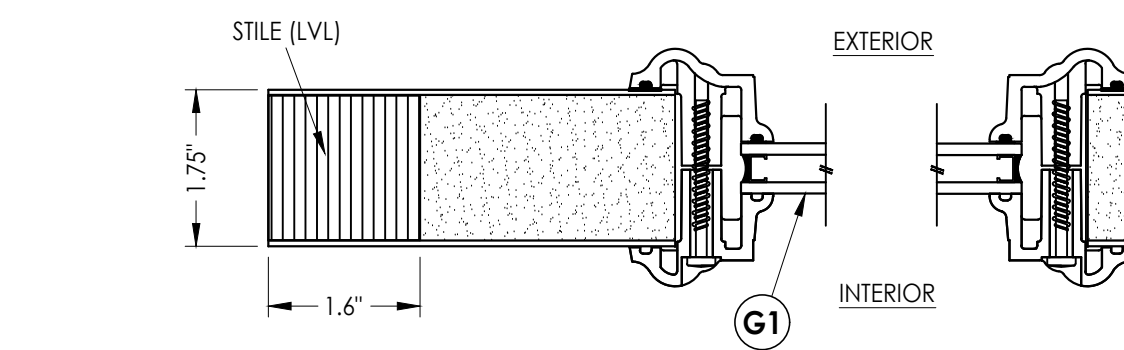


1
4 **HORIZONTAL CROSS SECTION**

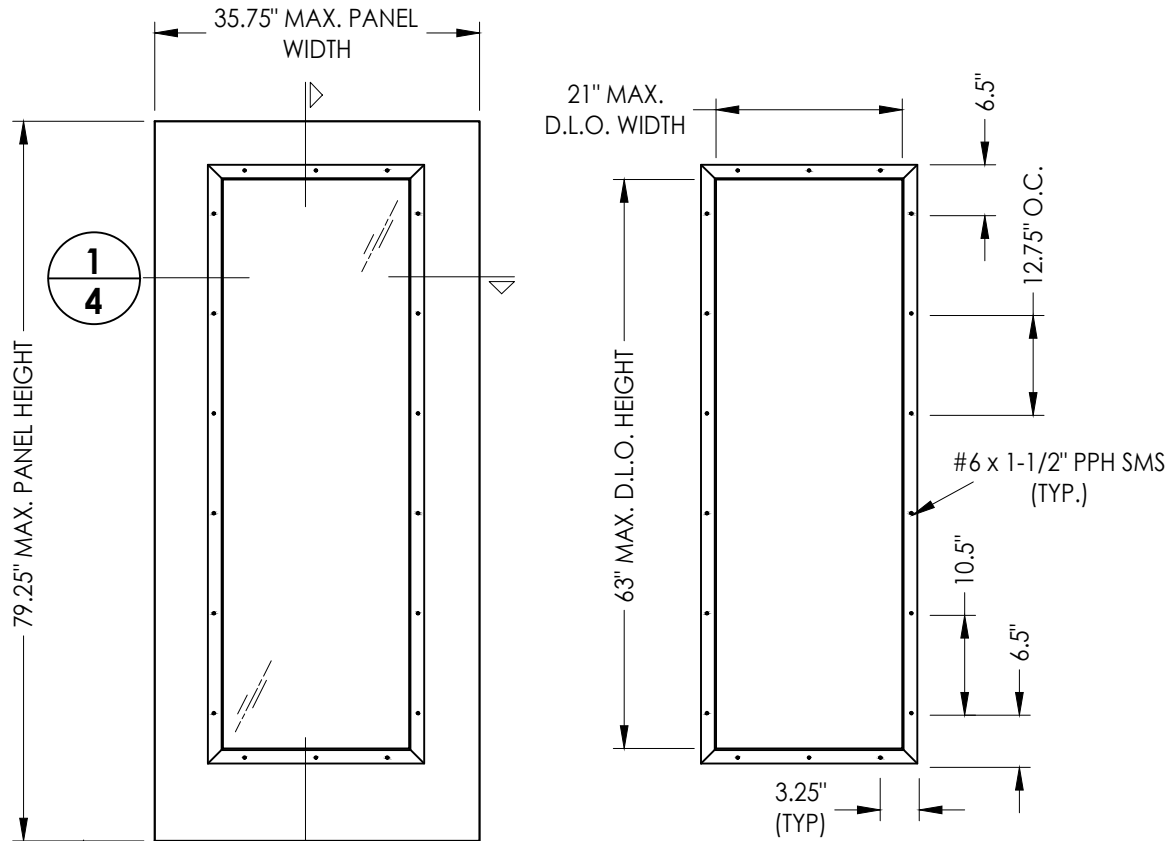


2
4



50 SIDELITE PANEL
Masonite
Fiberglass

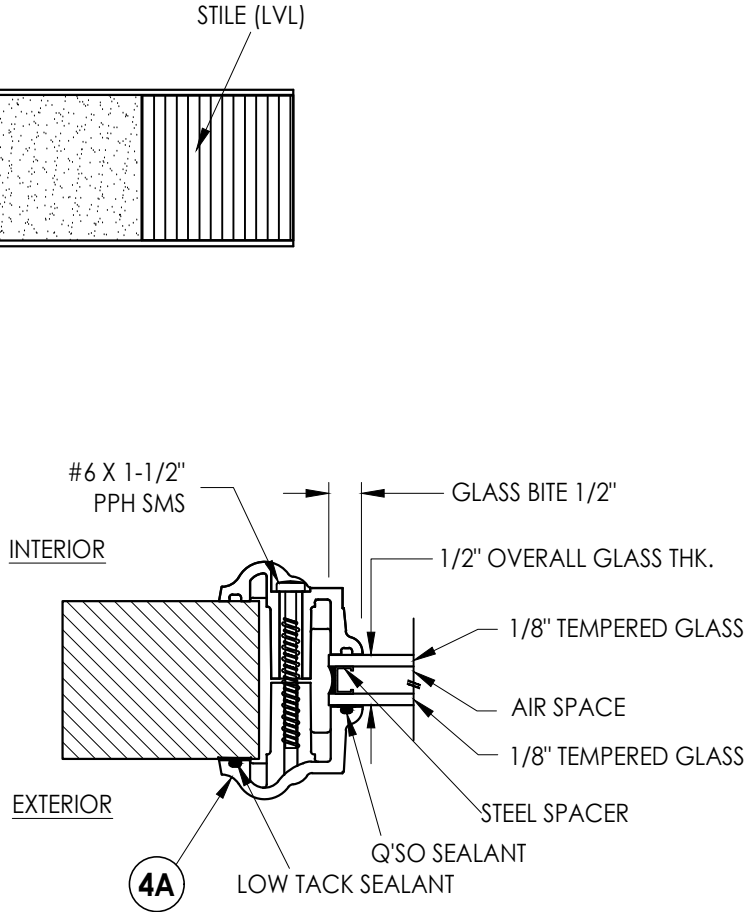

G1 **GLAZING DETAIL**

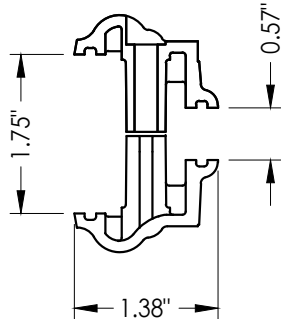

4A **ODL LITE FRAME**
HP Polypropylene

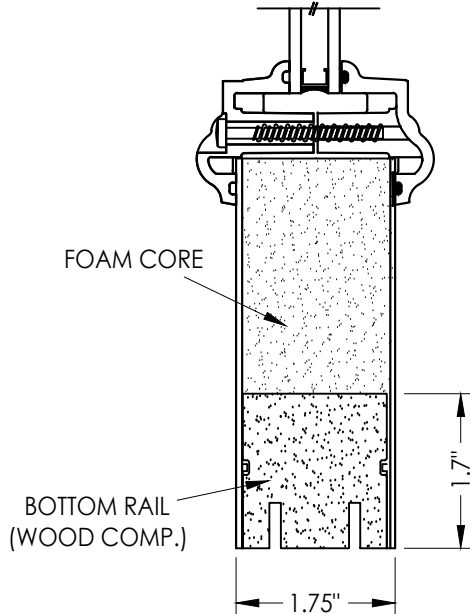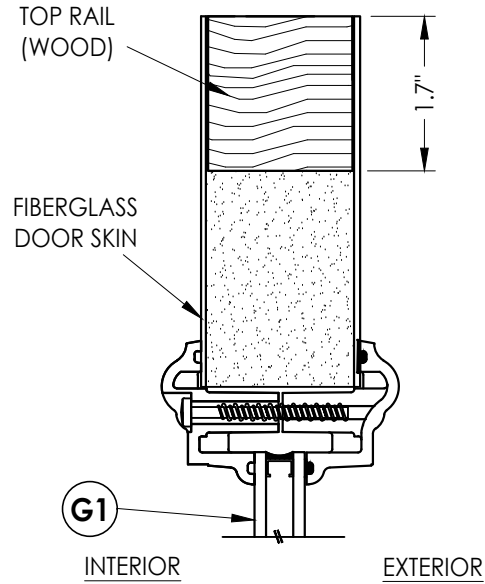

2
4 **VERTICAL CROSS SECTION**

SIDELITE PANEL SKIN: FIBERGLASS (0.075" MIN. THICKNESS)
CORE MATERIAL: POLYURETHANE FOAM (1.9 PCF MIN.)

Documents Prepared By:
Lyndon F. Schmidt
P.E. No. 43409

RW BUILDING CONSULTANTS, INC.
P.O. Box 230, Valrico, FL 33595
Phone No.: 813.659.9197
FBPE Registry No. 9813

PRODUCT: **ENDURA**

PART OR ASSEMBLY:
SIDELITE PANEL DETAILS

NO.	DATE	REVISIONS			
		DATE	BY	DESCRIPTION	
4	7/02/26	UPDATE TO 9TH ED. (2026)	FBC	LFS	
3	7/06/23	UPDATE TO 8TH ED. (2023)	FBC	LFS	
2	8/06/20	UPDATE TO 7TH ED. (2020)	FBC	DAC	
1	9/07/17	UPDATE TO 6TH ED. (2017)	FBC	LFS	

DATE: 5/26/16

SCALE: N.T.S.



DWG. BY: JK

CHK. BY: LFS

DRAWING NO.: FL-20698.3

SHEET 4 OF 10

Z:\2023 FBC Drawings\Endura Products\FL-20698 R5\FL-20698.3-4.dwg

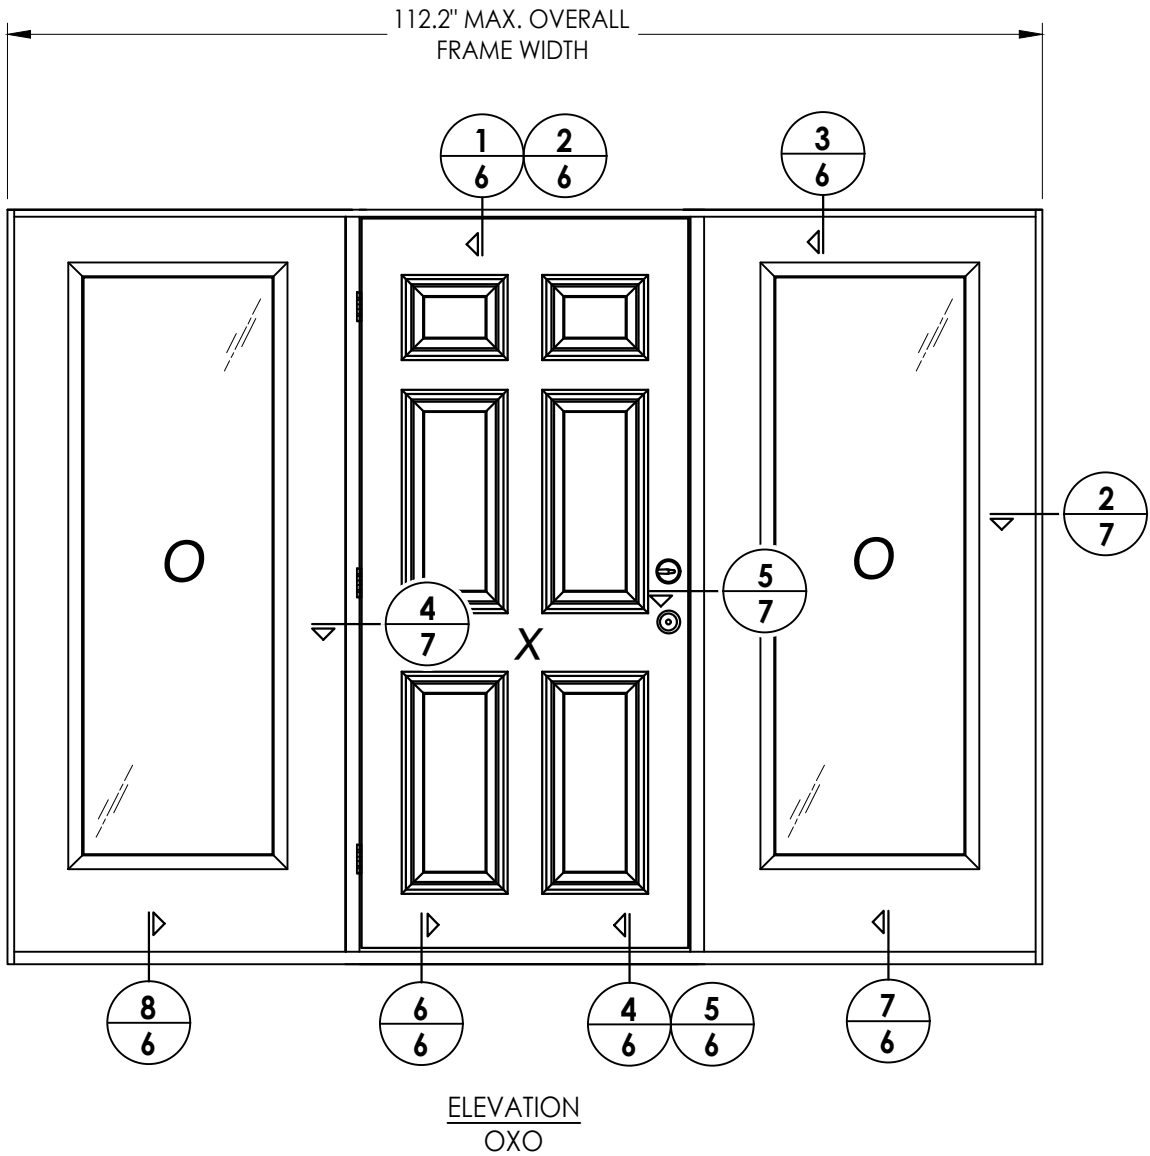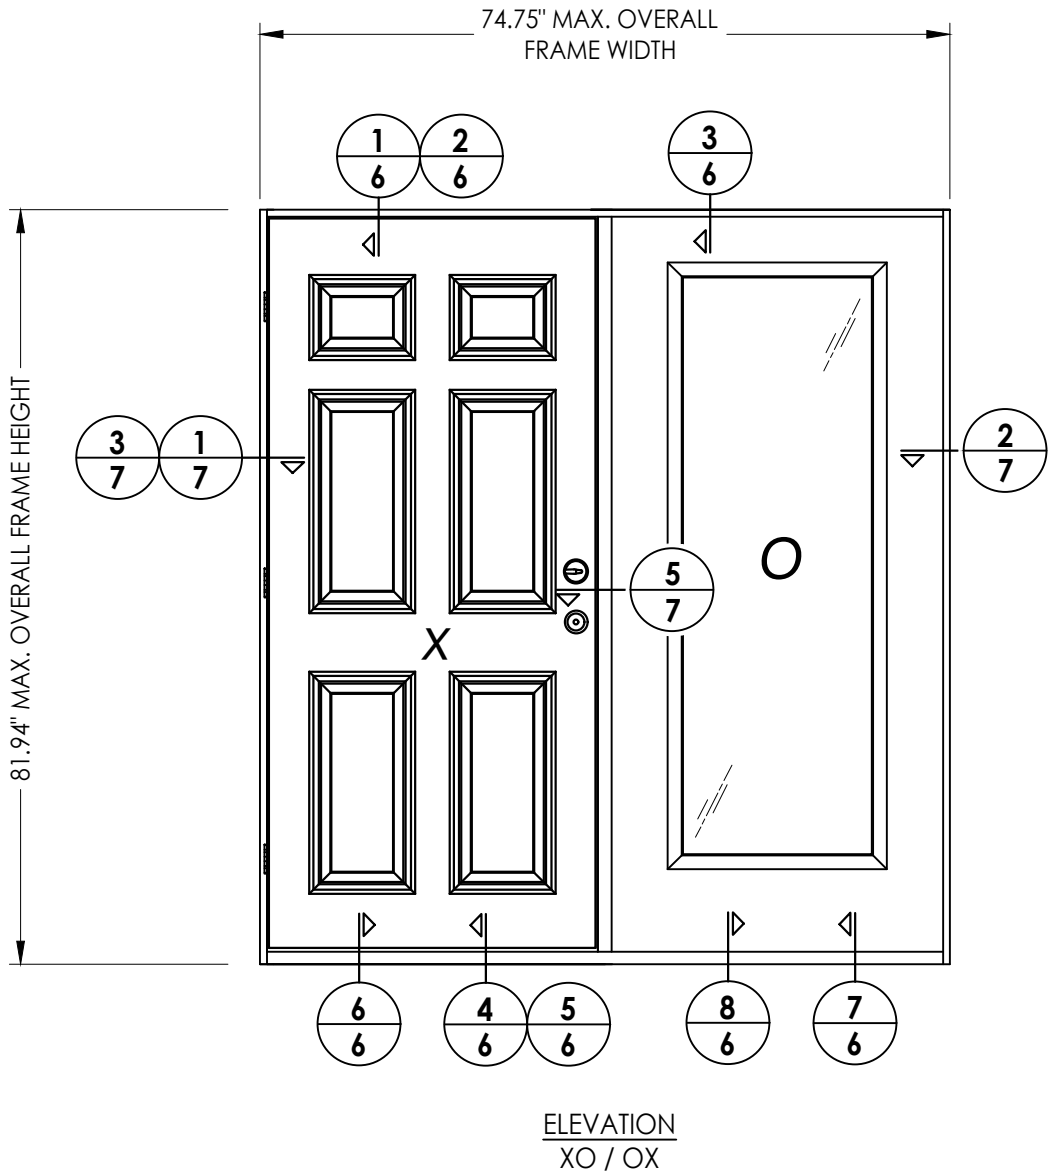

DATE: 5/26/16

SCALE: N.T.S.

DWG. BY: JK

CHK. BY: LFS

DRAWING NO.:

FL-20698.3

SHEET 5 OF 10

NO.	DATE	REVISIONS
4	7/02/26	UPDATE TO 9TH ED. (2026) FBC LFS
3	7/06/23	UPDATE TO 8TH ED. (2023) FBC LFS
2	8/06/20	UPDATE TO 7TH ED. (2020) FBC DAC
1	9/07/17	UPDATE TO 6TH ED. (2017) FBC LFS

PRODUCT:


ENDURA

PART OR ASSEMBLY:


ELEVATIONS

Documents Prepared By:
Lyndon F. Schmidt
P.E. No. 43409


RW BUILDING CONSULTANTS, INC.
P.O. Box 230, Valrico, FL 33595
Phone No.: 813.659.9197
FBPE Registry No. 9813

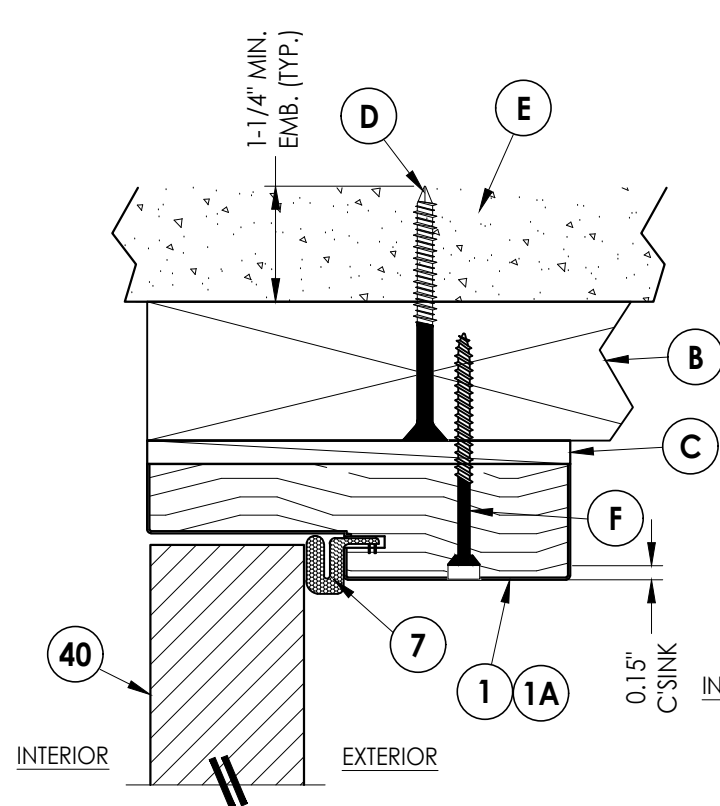

1 **VERTICAL CROSS SECTION**
6 Inswing shown (Outswing similar)
 2X Buck Construction

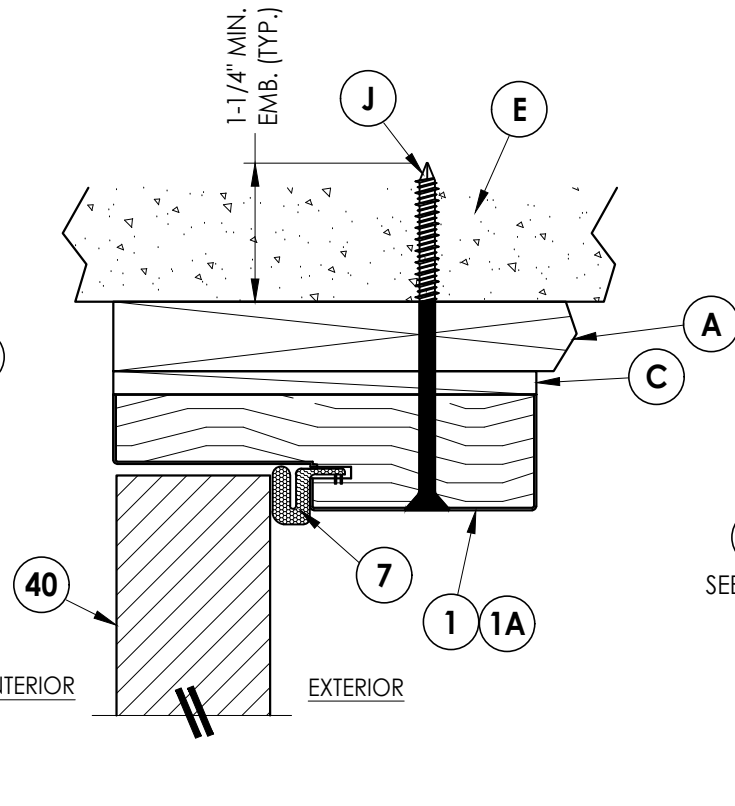


2 **VERTICAL CROSS SECTION**
6 Inswing shown (Outswing similar)
 1X Buck Construction

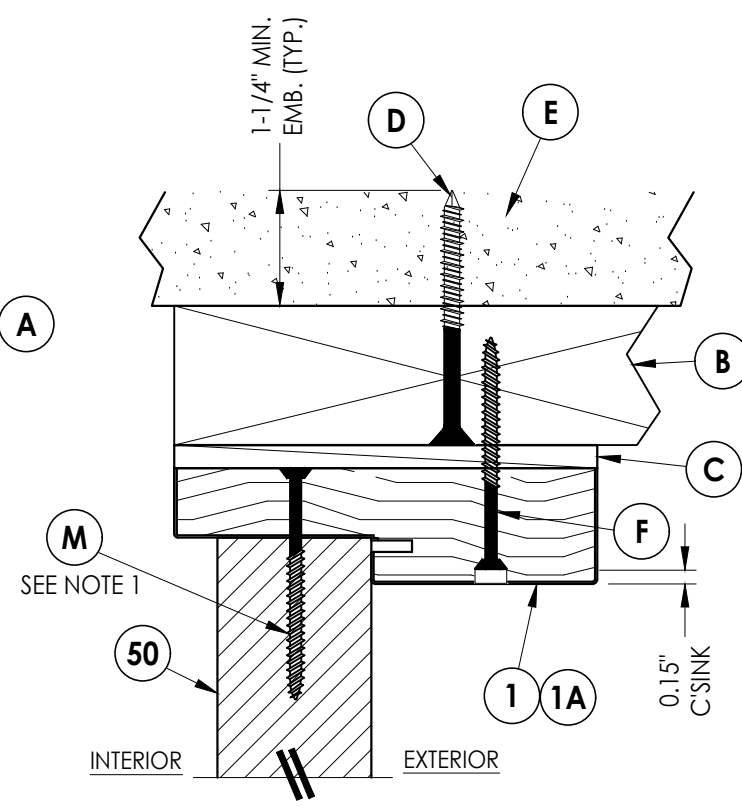


3 VERTICAL CROSS SECTION
6 Inswing shown (Outswing similar)
 2X Buck Construction

NOTE:

1. Spacing for sidelite screws (item M):
6" from each end (2 total).

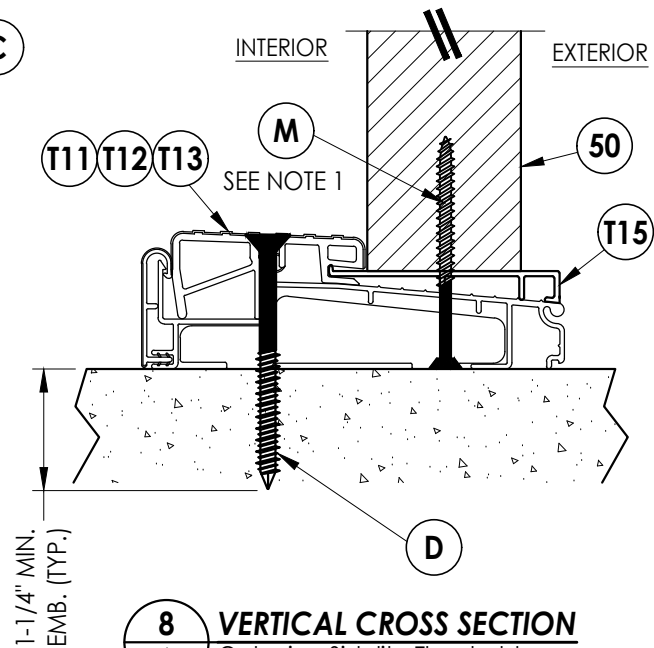


8 **VERTICAL CROSS SECTION**
6 Outswing Sidelite Threshold

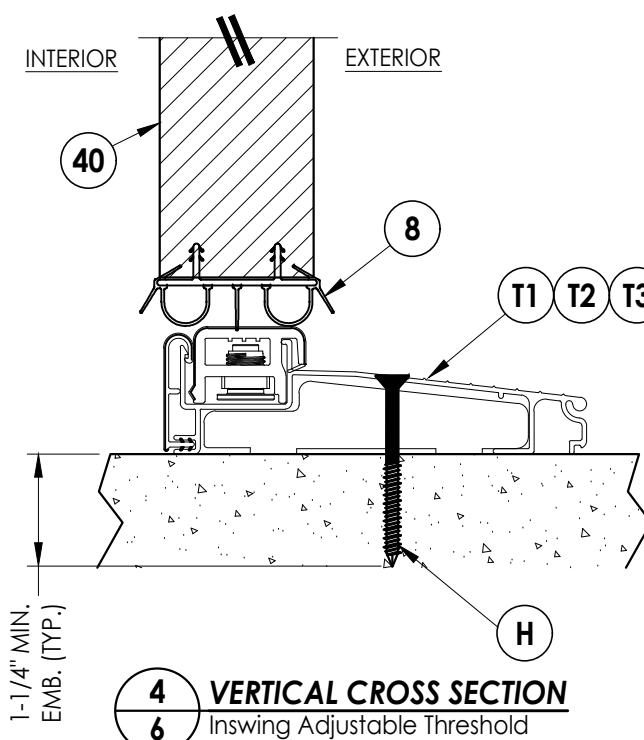


4 VERTICAL CROSS SECTION

6 Inswing Adjustable Threshold

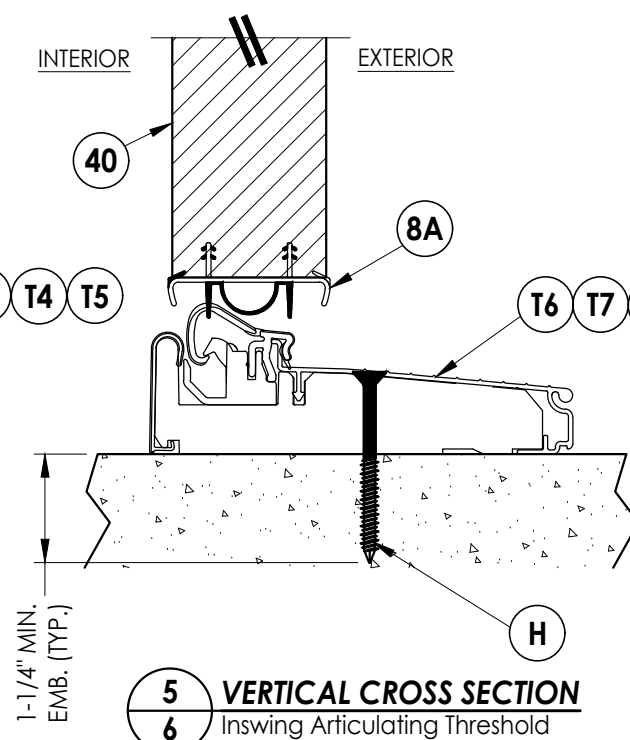


5 VERTICAL CROSS SECTION

6 Inswing Articulating Threshold

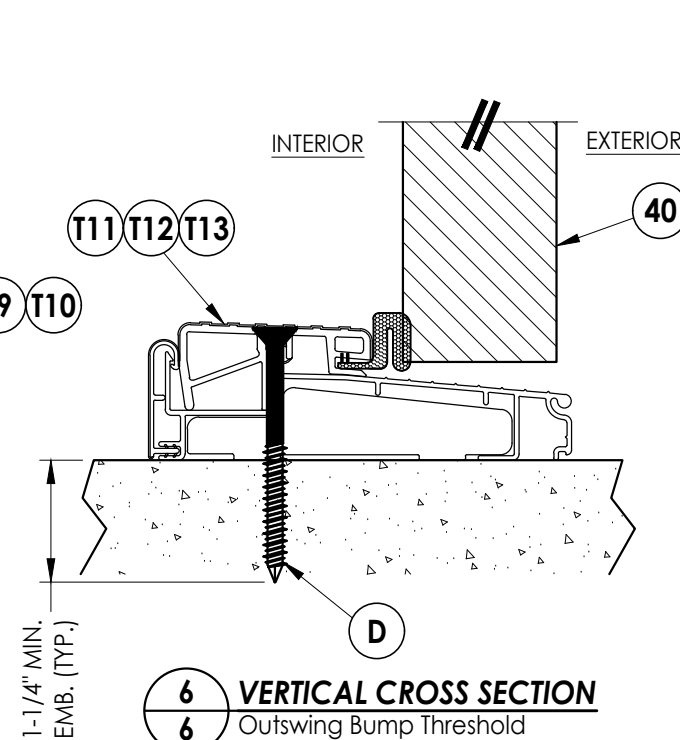


6 VERTICAL CROSS SECTION
 6 Outswing Bump Threshold

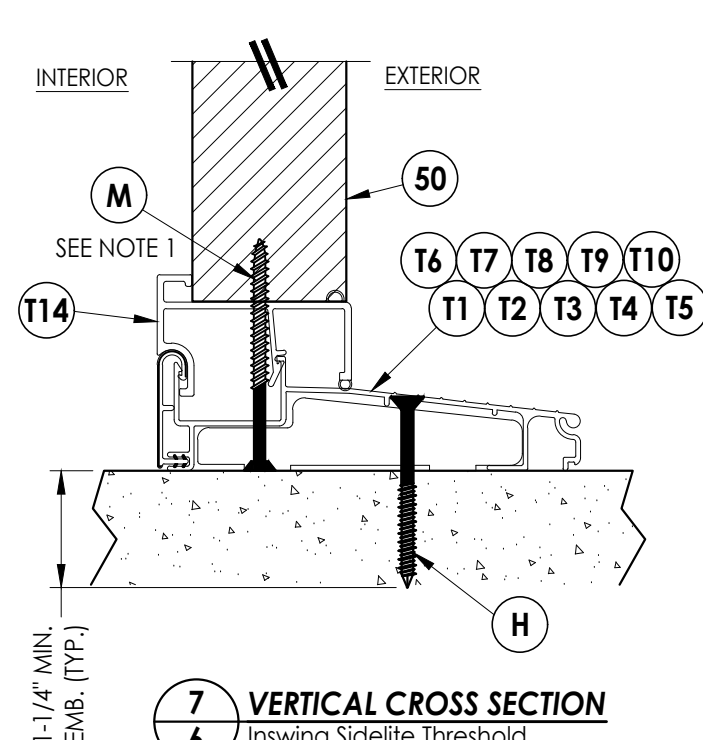

7 VERTICAL CROSS SECTION

[illegible]


Z:\2023 FBC Drawings\Endura Products\FL-20698 R5\FL-20698.3-4.dwg

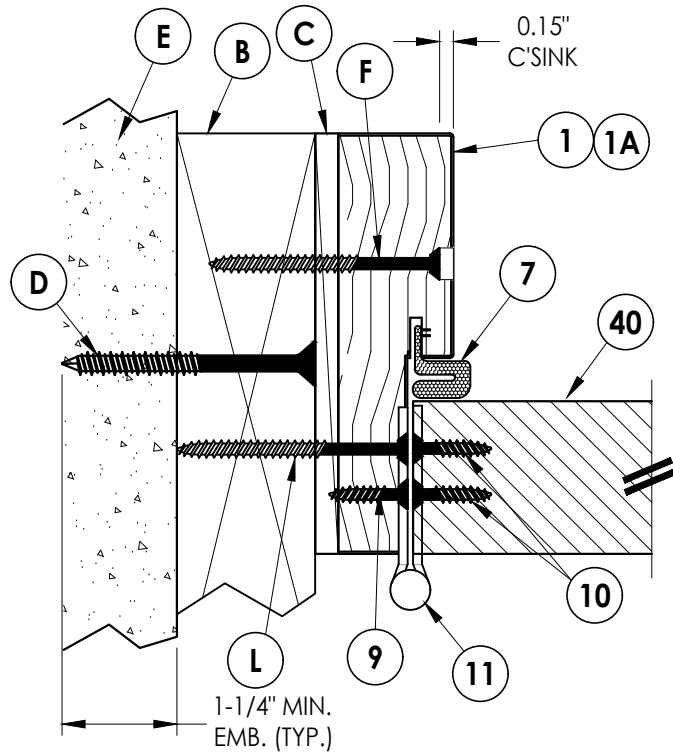

1
7 **HORIZONTAL CROSS SECTION**
Inswing shown (Outswing similar)
2X Buck Construction

EXTERIOR


INTERIOR

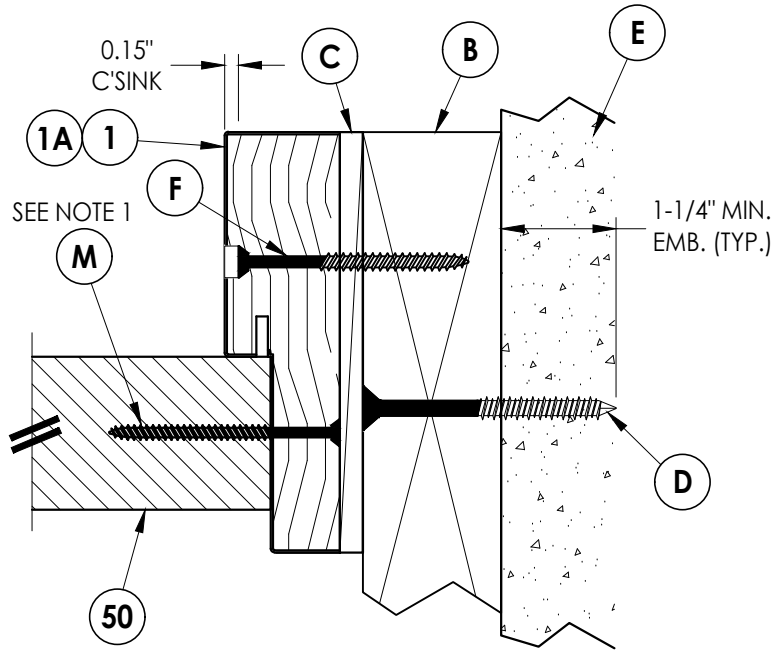

2
7 **HORIZONTAL CROSS SECTION**
Inswing shown (Outswing similar)
2X Buck Construction

NOTE:


1. Spacing for sidelite screws (item M): 6.5", 38.5" and 69" from head to sill (3 total).

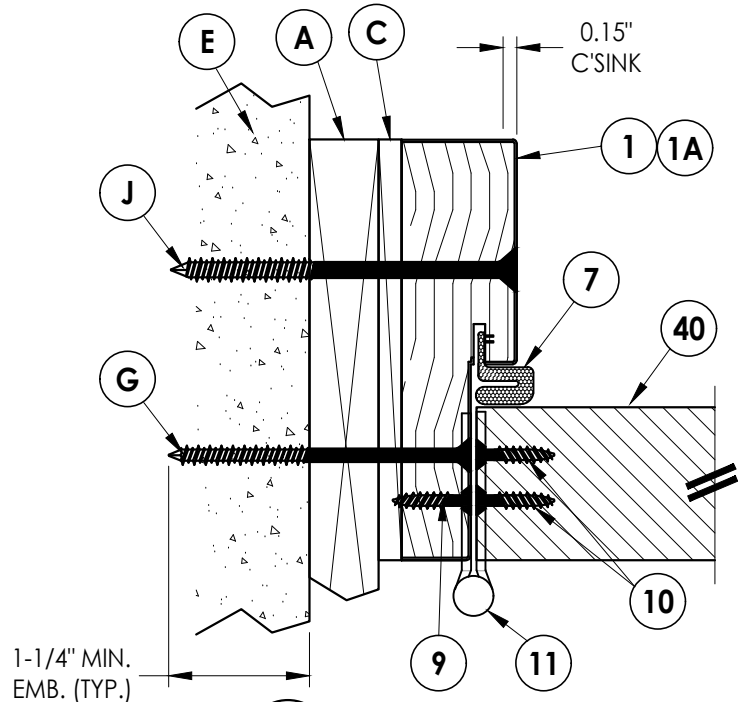

3
7 **HORIZONTAL CROSS SECTION**
Inswing shown (Outswing similar)
1X Buck Construction

EXTERIOR


INTERIOR

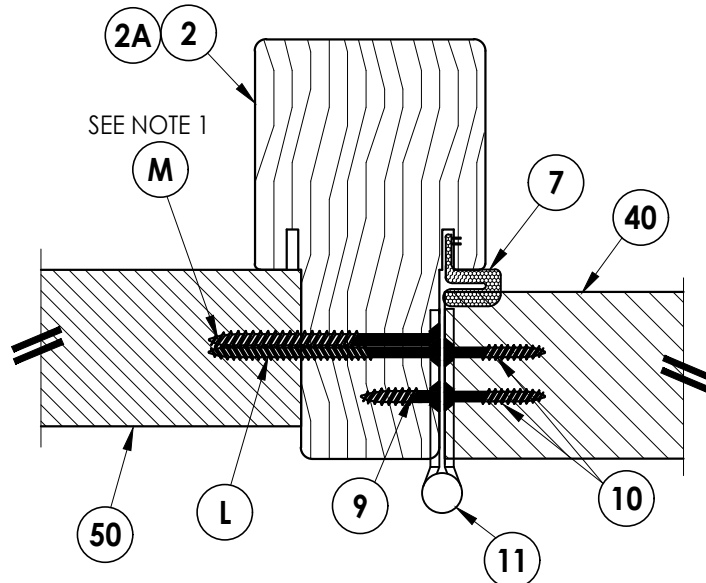

4
7 **HORIZONTAL CROSS SECTION**
Inswing shown (Outswing similar)

EXTERIOR

INTERIOR

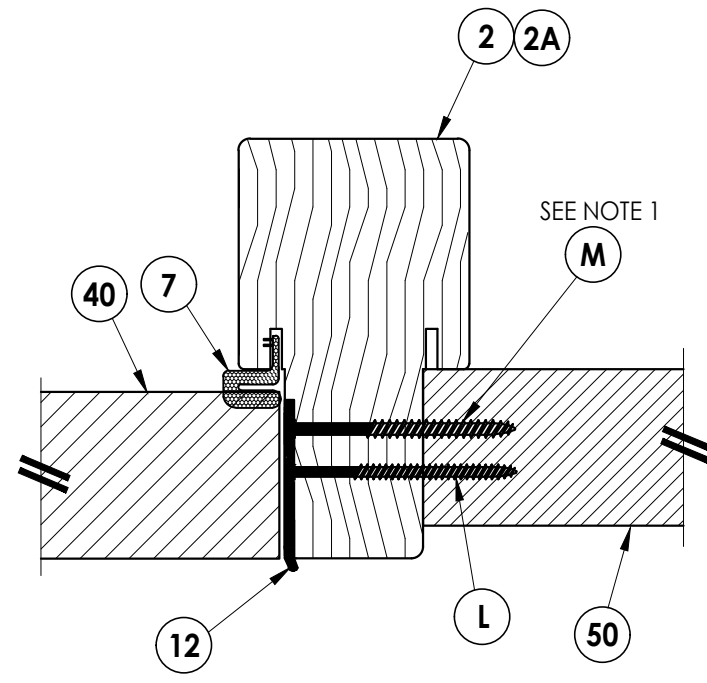

5
7 **HORIZONTAL CROSS SECTION**
Inswing shown (Outswing similar)

Documents Prepared By:
Lyndon F. Schmidt
P.E. No. 43409

R.W. BUILDING CONSULTANTS, INC.
P.O. Box 230, Valrico, FL 33595
Phone No.: 813.659.9197
FBPE Registry No. 9813


PRODUCT: **ENDURA**

PART OR ASSEMBLY:
HORIZONTAL CROSS SECTIONS


		REVISIONS			
NO.	DATE	DESCRIPTION	BY	DATE	DESCRIPTION
4	7/02/26	UPDATE TO 9TH ED. (2026)	FBC	LFS	
3	7/06/23	UPDATE TO 8TH ED. (2023)	FBC	LFS	
2	8/06/20	UPDATE TO 7TH ED. (2020)	FBC	DAC	
1	9/07/17	UPDATE TO 6TH ED. (2017)	FBC	LFS	

DATE: 5/26/16
SCALE: N.T.S.
DWG. BY: JK
CHK. BY: LFS
DRAWING NO.: FL-20698.3
SHEET 7 OF 10

Z:\2023 FBC Drawings\Endura Products\FL-20698 R5\FL-20698.3-4.dwg

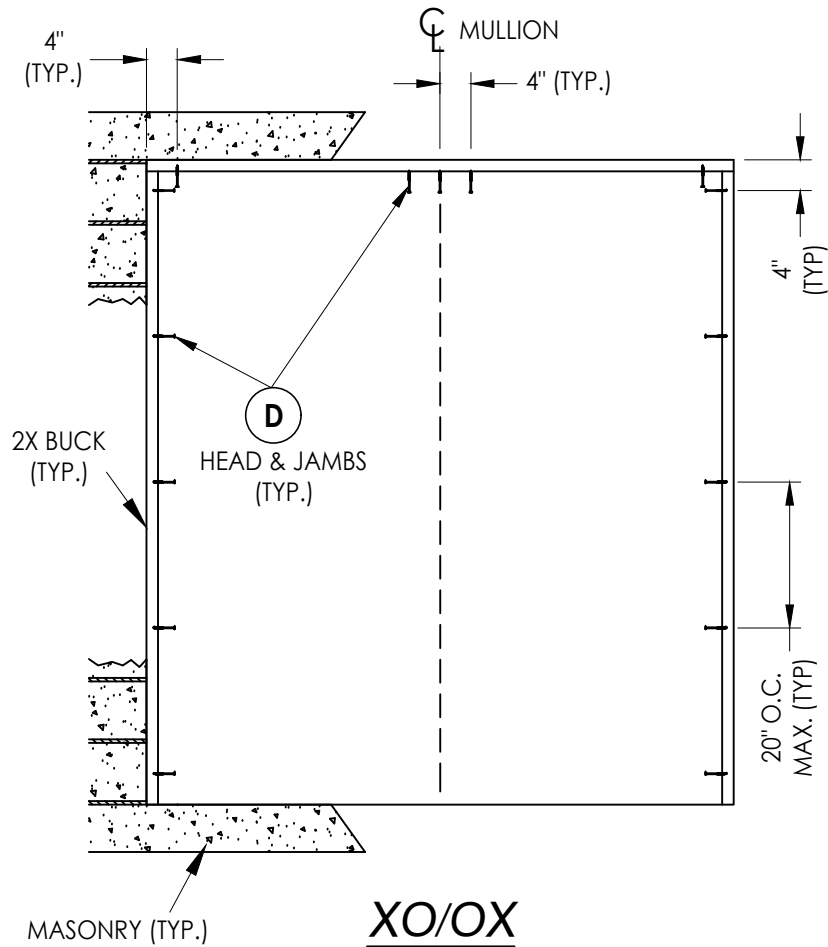

2X BUCK ANCHORING

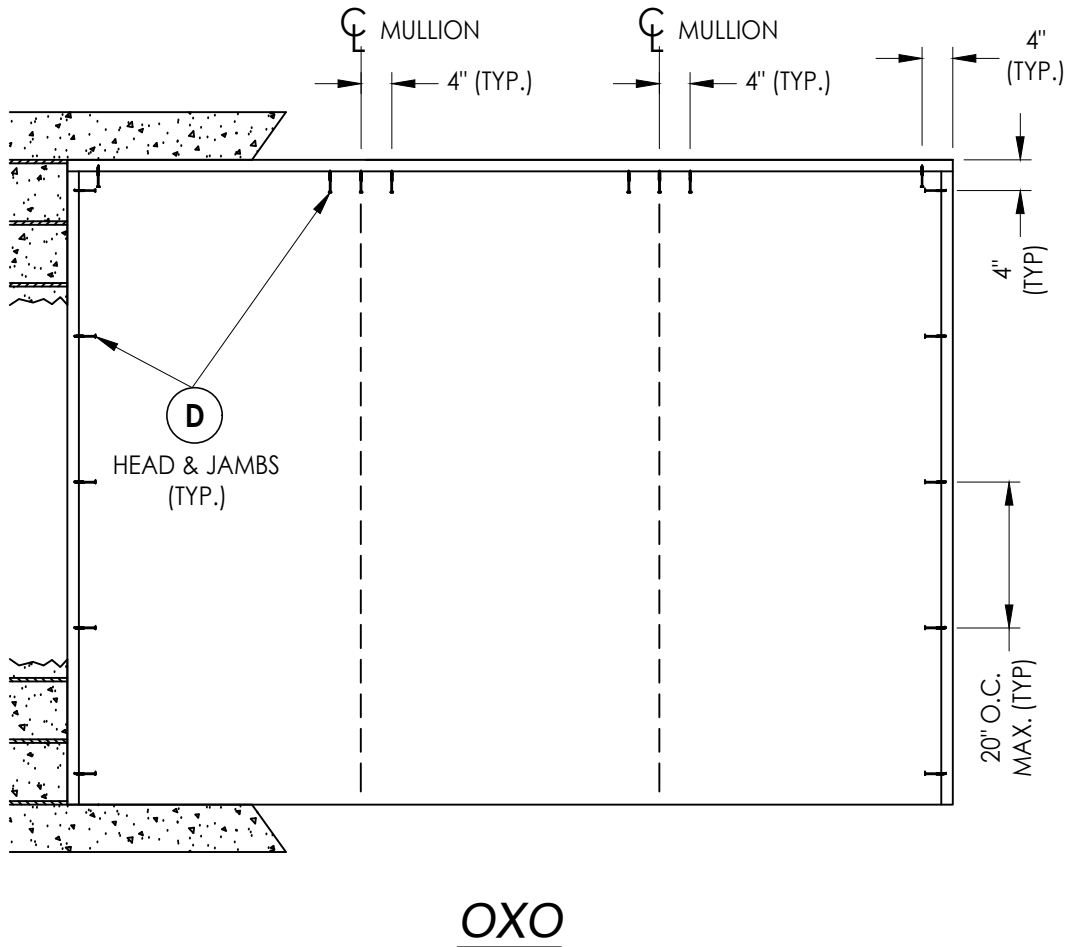

DATE: 5/26/16	
SCALE: N.T.S.	
DWG. BY: JK	
CHK. BY: LFS	
DRAWING NO.: FL-20698.3	
SHEET	8 of 10


NO.	DATE	REVISIONS
4	7/02/26	UPDATE TO 9TH ED. (2026) FBC LFS
3	7/06/23	UPDATE TO 8TH ED. (2023) FBC LFS
2	8/06/20	UPDATE TO 7TH ED. (2020) FBC DAC
1	9/07/17	UPDATE TO 6TH ED. (2017) FBC LFS

PRODUCT: ENDURA	
PART OR ASSEMBLY: BUCK ANCHORING	


Documents Prepared By:
Lyndon F. Schmidt
P.E. No. 43409

RW BUILDING CONSULTANTS, INC.
P.O. Box 230, Vairico, FL 33595
Phone No.: 813.659.9197
FBPE Registry No. 9813

Z:\2023 FBC Drawings\Endura Products\FL-20698 R5\FL-20698.3-4.dwg

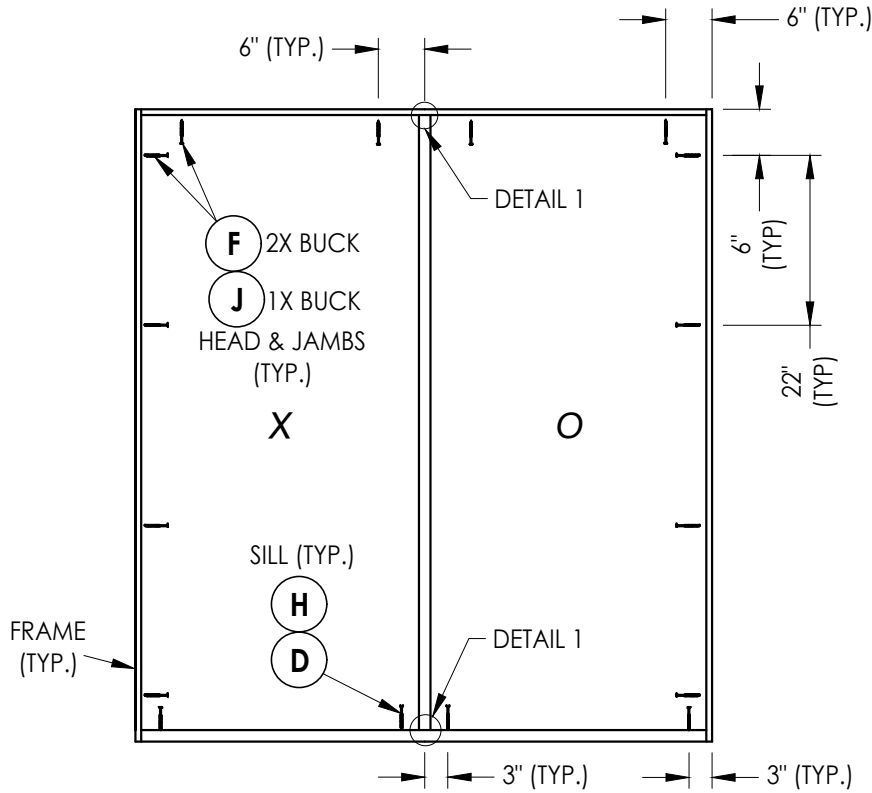


The head is attached to the jamb w/
(3) 7/16" x 2" steel crown staples (TYP.)

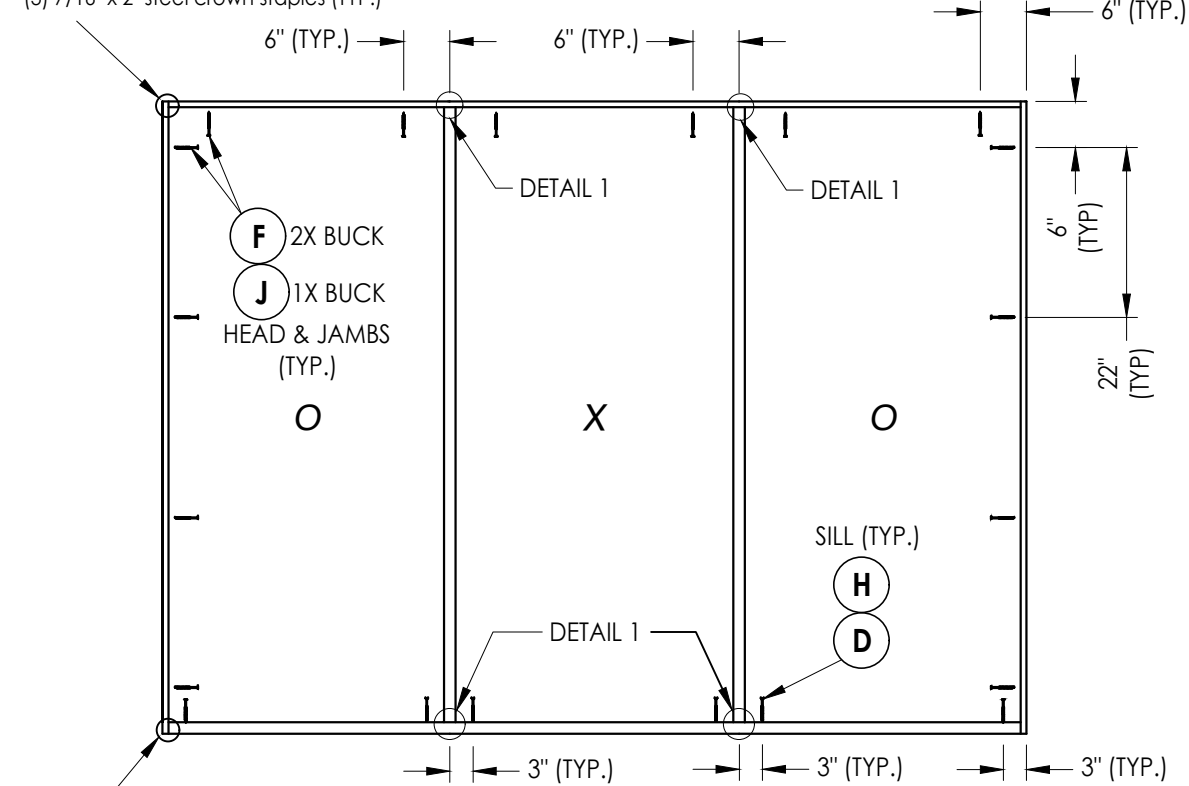


The threshold is attached to the jamb
w/ (3) 7/16" x 2" steel crown staples &
(1) #8 x 1-5/8" wood screw (TYP.)


FRAME ANCHORING

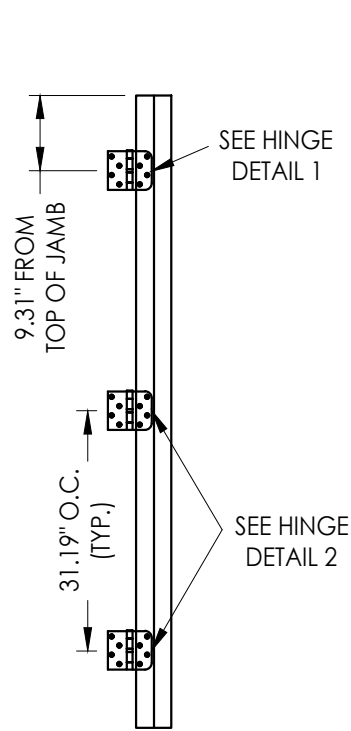


HINGE JAMB

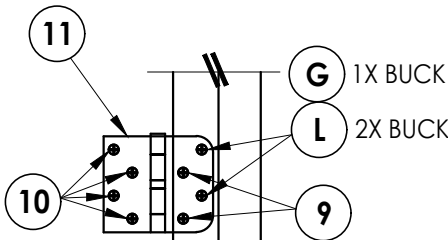


HINGE DETAIL 1

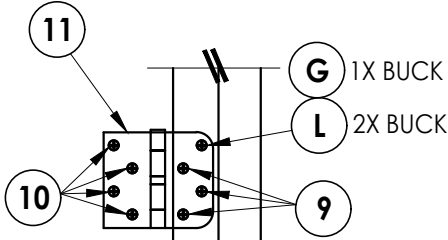

HINGE DETAIL 2

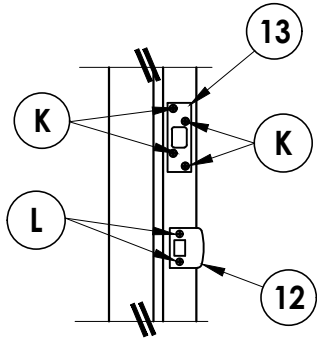

LATCH & DEADBOLT STRIKE PLATE DETAILS

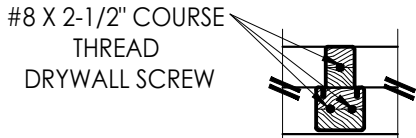

DETAIL 1

Integral mullion attachment

CORROSION RESISTANCE - SALTWATER ENVIRONMENT

Fasteners & connectors in areas within 3000 ft (914 m) of a saltwater coastline shall comply with FBC Sections 1711.1 or R332.1.

CONCRETE ANCHOR NOTES:

- Concrete anchor locations at the corners may be adjusted to maintain the min. edge distance to mortar joints.
- Concrete anchor locations noted as "MAX. ON CENTER" must be adjusted to maintain the min. edge distance to mortar joints, additional concrete anchors may be required to ensure the "MAX. ON CENTER" dimension are not exceeded.
- Concrete anchor table:

ANCHOR TYPE	ANCHOR SIZE	MIN. EMBEDMENT	MIN. CLEARANCE TO MASONRY EDGE	MIN. CLEARANCE TO ADJACENT ANCHOR
ITW BUILDEX TAPCON®	3/16"	1-1/4"	3"	1-1/2"
	1/4"	1-1/4"	2"	4"
DeWALT ULTRACON®	1/4"	1-1/4"	1"	4"

WOOD SCREW INSTALLATION NOTES:

- Maintain a minimum 5/8" edge distance, 1" end distance, & 1" o.c. spacing of wood screws to prevent the splitting of wood.

Documents Prepared By:
Lyndon F. Schmidt
P.E. No. 43409

RW BUILDING CONSULTANTS, INC.
P.O. Box 230, Valrico, FL 33595
Phone No.: 813.659.9197
FBPE Registry No. 9813

PRODUCT: ENDURA

PART OR ASSEMBLY:
FRAME ANCHORING
& HARDWARE DETAILS

											REVISIONS	
											NO.	DATE
	4	7/02/26	UPDATE TO 9TH ED. (2026)	FBC	LFS							
	3	7/06/23	UPDATE TO 8TH ED. (2023)	FBC	LFS							
	2	8/06/20	UPDATE TO 7TH ED. (2020)	FBC	DAC							
	1	9/07/17	UPDATE TO 6TH ED. (2017)	FBC	LFS							

DATE: 5/26/16

SCALE: N.T.S.

DWG. BY: JK

CHK. BY: LFS

DRAWING NO.: FL-20698.3

SHEET 9 OF 10

