

WOOD EDGE  
GLAZED STEEL SINGLE DOOR  
w/ SIDELITE  
OUTSWING  
"NON-IMPACT"

GENERAL NOTES

1.

This product has been evaluated and is in compliance with the 9th Edition (2026) Florida Building Code (FBC) structural requirements excluding the "High Velocity Hurricane Zone" (HVHZ).
2.


Product anchors shall be as listed and spaced as shown on details. Anchor embedment to base material shall be beyond wall dressing or stucco.
3.

When used in areas requiring wind borne debris protection, this product is required to be protected with an impact resistant covering that complies with FBC Sections 1609.1.2 & R301.2.1.2.
4.


For 2x stud framing construction, anchoring of these units shall be the same as that shown for 2x buck masonry construction.
5.

Site conditions that deviate from the details of this drawing require further engineering analysis by a licensed engineer or registered architect.

| TABLE OF CONTENTS |                                                         |
|-------------------|---------------------------------------------------------|
| SHEET #           | DESCRIPTION                                             |
| 1                 | Typical elevations, design pressures & general notes    |
| 2                 | Door panel details                                      |
| 3                 | Sidelite panel details & glazing details                |
| 4                 | Horizontal cross sections                               |
| 5                 | Vertical cross sections                                 |
| 6                 | Vertical cross sections                                 |
| 7                 | Buck and frame anchoring - 2X buck masonry construction |
| 8                 | Frame anchoring - 1X buck masonry construction          |
| 9                 | Bill of Materials & Components                          |

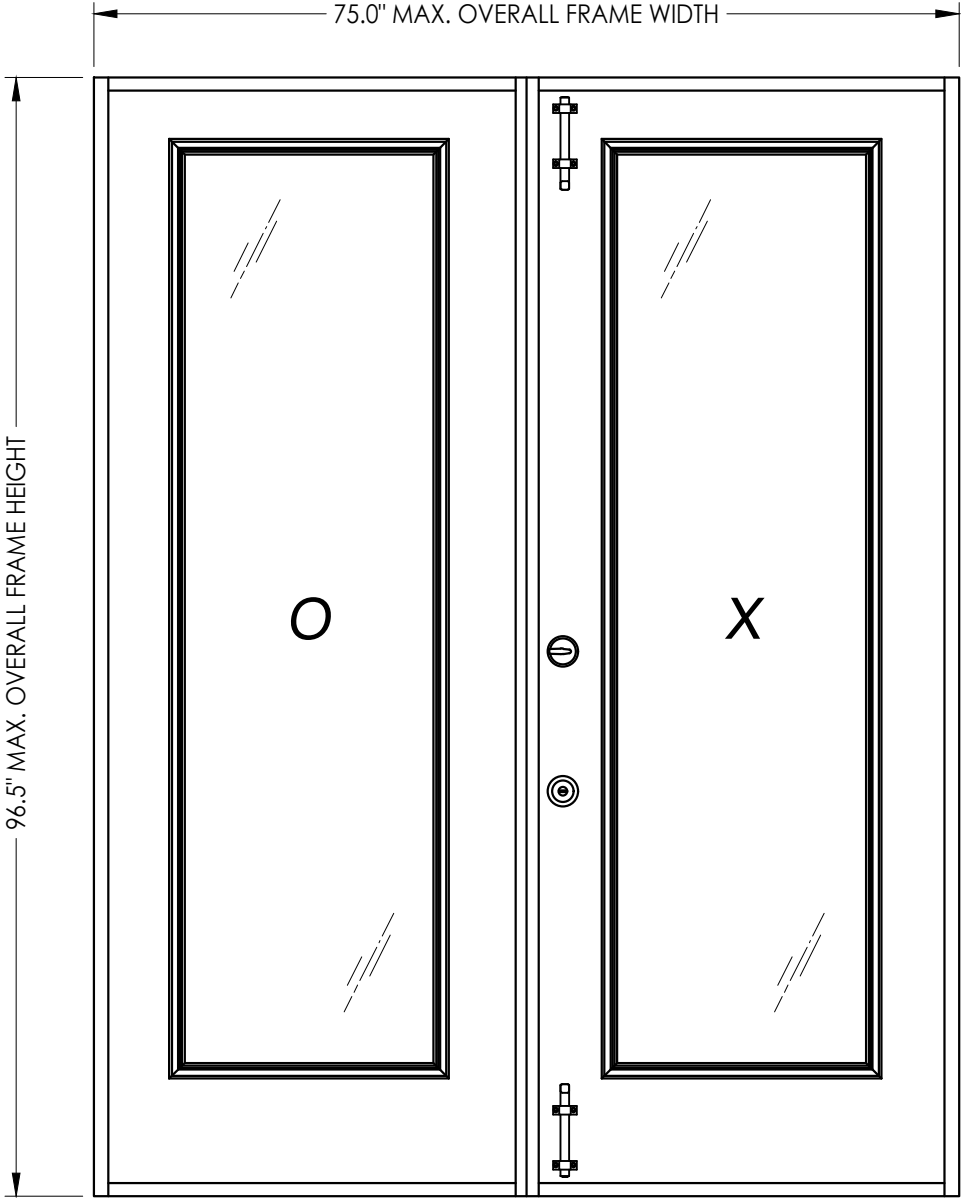

| CONFIGURATION | DESIGN PRESSURE (PSF)<br>OUTSWING |          |
|---------------|-----------------------------------|----------|
|               | POSITIVE                          | NEGATIVE |
| OX, XO        | +48.0                             | -51.0    |

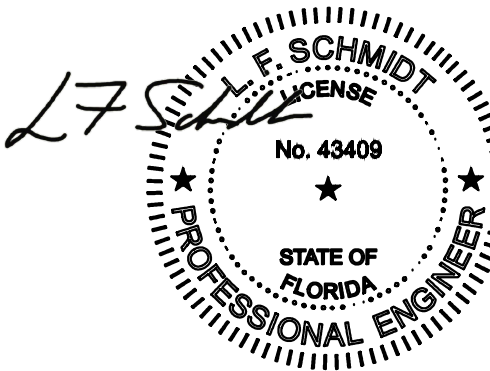

Digitally signed by Lyndon F Schmidt  
Date: 2026.08.06 08:38:02 -04'00'

This item has been digitally signed and sealed by  
L. F. Schmidt, P.E. on the date adjacent to the seal.  
  
Printed copies of this document are not  
considered signed and sealed and the signature  
must be verified on any electronic copies.

THIS PRODUCT APPROVAL IS VALID  
ONLY FOR THE STATE OF FLORIDA

Documents Prepared By:  
Lyndon F. Schmidt  
P.E. No. 43409

PRODUCT:  
THERMA-TRU  
STEEL DOOR


37/03/26UPDATE TO 9TH ED. (2026) FBC LFS  
28/07/23UPDATE TO 8TH ED. (2023) FBC LFS  
17/14/20UPDATE TO 7TH ED (2020) FBC LFS  
NO. DATE REVISIONS

DATE: 10/12/17  
SCALE: N.T.S.  
DWG. BY: JK  
CHK. BY: LFS  
DRAWING NO.: FL-21131.11  
SHEET 1 OF 9







RWBUILDING CONSULTANTS, INC.  
P.O. Box 230, Valrico, FL 33595  
Phone No.: 813.659.9197  
FBPE Registry No. 9813

PART OR ASSEMBLY:  
TYPICAL ELEVATION, DESIGN  
PRESSURES & GENERAL NOTES

Z:\2023 FBC Drawings\Therma-Tru\FL-21131 R3\FL-21131.11.dwg

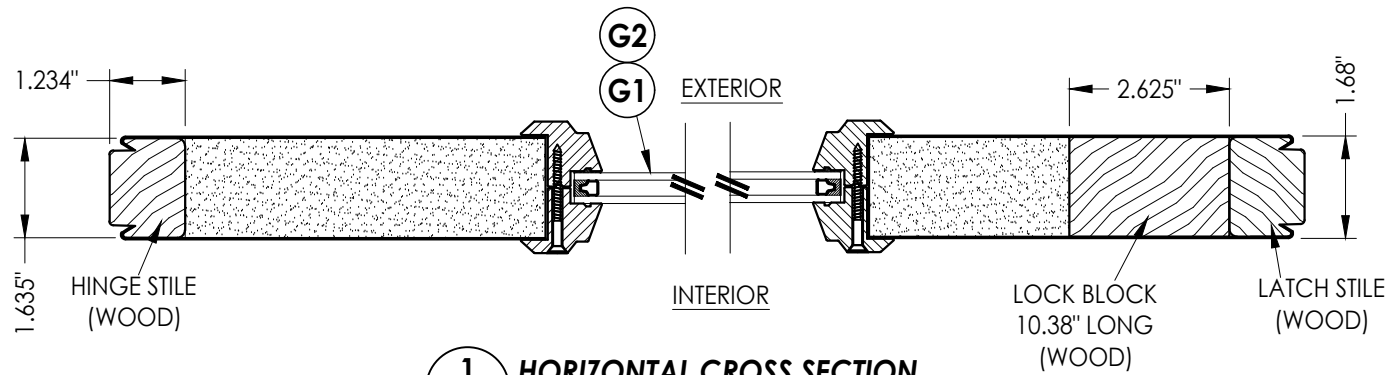

1  
2 HORIZONTAL CROSS SECTION

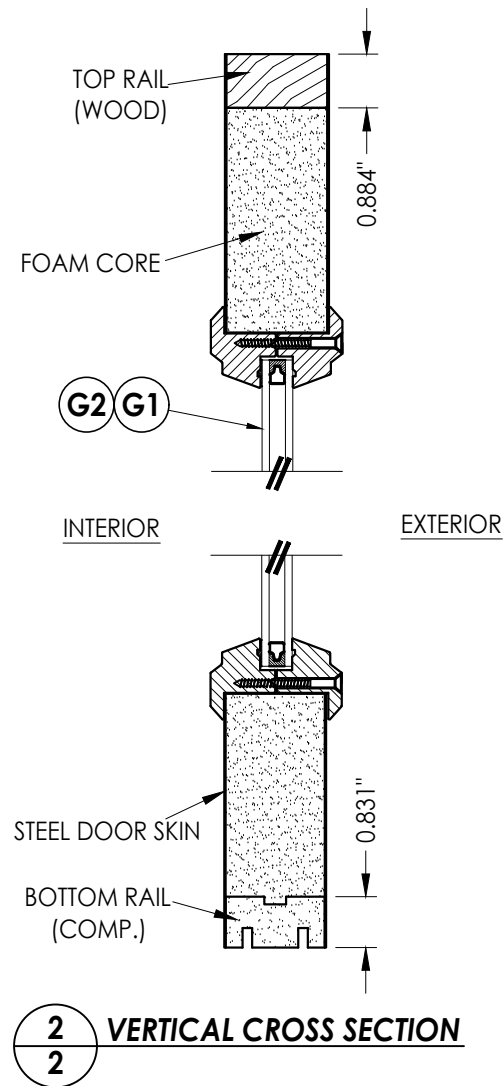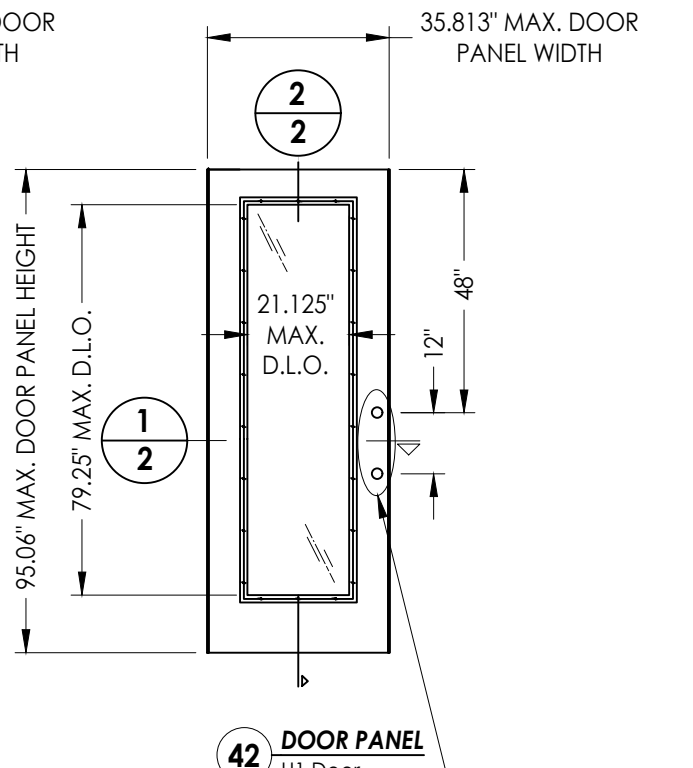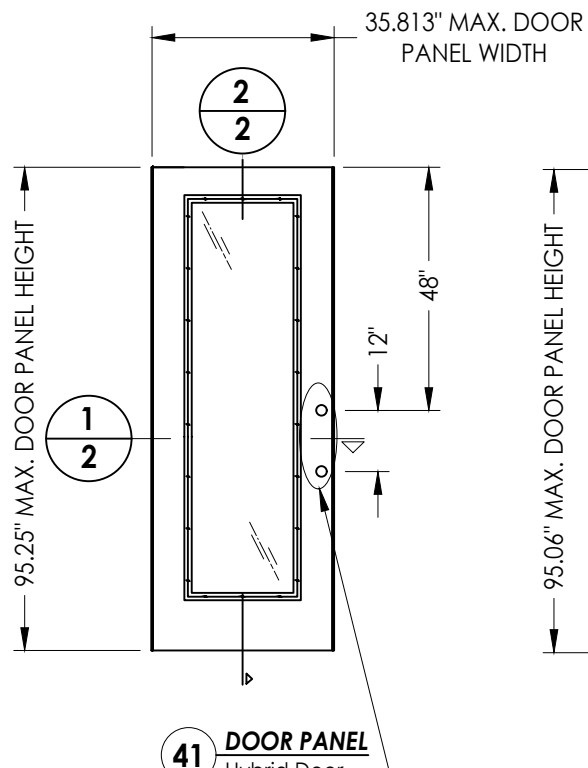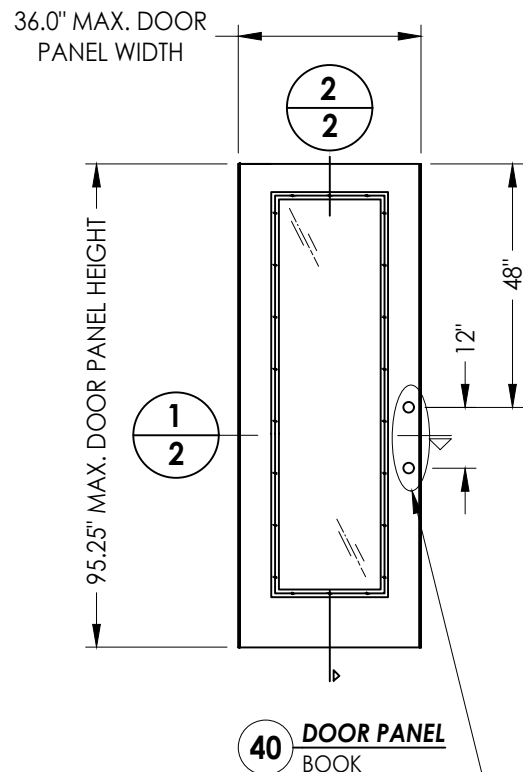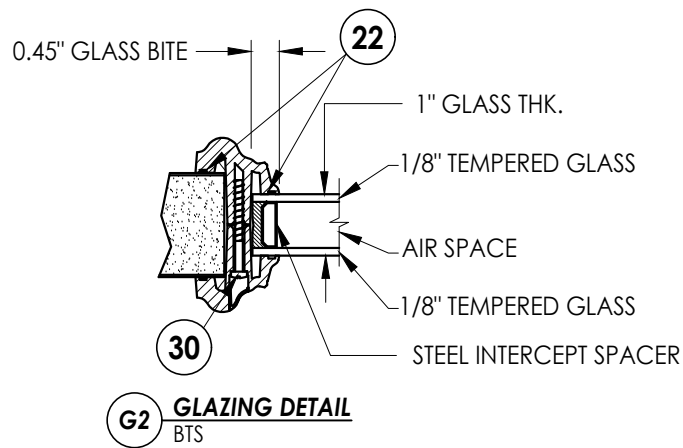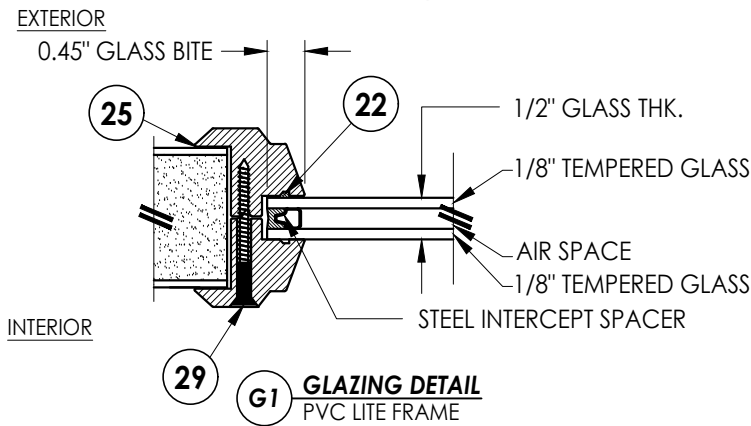

| HARDWARE TABLE |           |                      |
|----------------|-----------|----------------------|
| MANUFACTURER   | MODEL     |                      |
| KWIKSET        | Knob:     | KWIKSET SERIES       |
|                | DEADBOLT: | KWIKSET SERIES (660) |

"TRADITIONS" SERIES DOOR PANEL

STEEL DOOR SKIN: 24 GA. (0.022" MIN. THICKNESS, F<sub>y</sub> = 48,470 PSI MIN.)  
FOAM CORE: POLYURETHANE FOAM (1.9 PCF MIN.)

Documents Prepared By:  
Lyndon F. Schmidt  
P.E. No. 43409

RW BUILDING CONSULTANTS, INC.  
P.O. Box 230, Valrico, FL 33595  
Phone No.: 813.659.9197  
FBPE Registry No. 9813

PRODUCT:  
THERMA-TRU  
STEEL DOOR

PART OR ASSEMBLY:  
"TRADITIONS" DOOR PANEL  
AND GLAZING DETAILS

| NO. | DATE    | REVISIONS                |      |             |           |
|-----|---------|--------------------------|------|-------------|-----------|
|     |         | BY                       | DATE | DESCRIPTION | REVISIONS |
| 3   | 7/03/26 | UPDATE TO 9TH ED. (2026) | FBC  | LFS         |           |
| 2   | 8/07/23 | UPDATE TO 8TH ED. (2023) | FBC  | LFS         |           |
| 1   | 7/14/20 | UPDATE TO 7TH ED (2020)  | FBC  | LFS         |           |

DATE: 10/12/17

SCALE: N.T.S.

DWG. BY: JK


CHK. BY: LFS

DRAWING NO.:


FL-21131.11

SHEET 2 OF 9

Z:\2023 FBC Drawings\Therma-Tru\FL-21131 R3\FL-21131.11.dwg

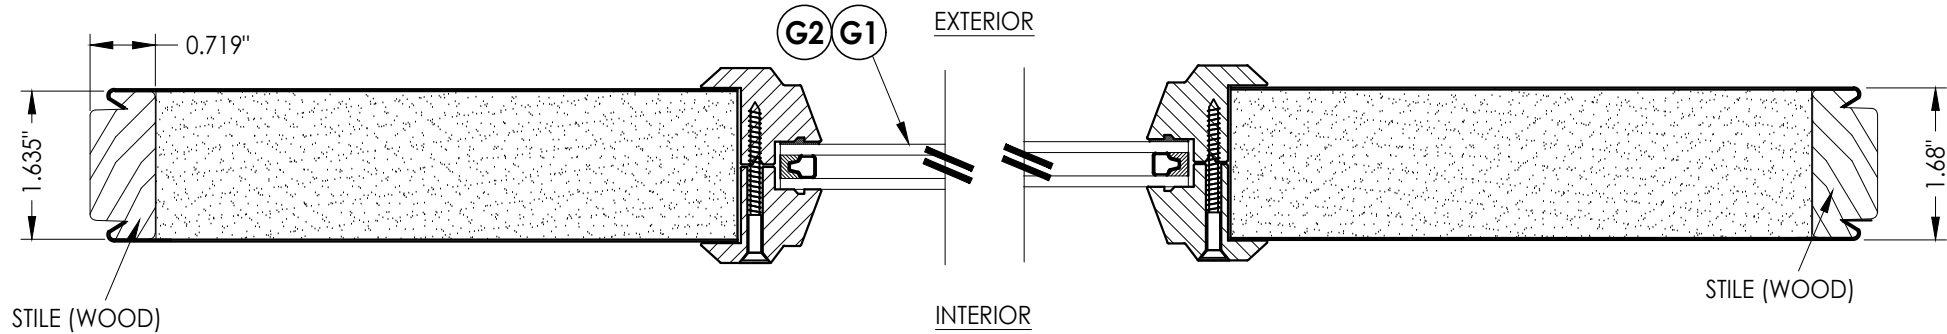


1  
3 HORIZONTAL CROSS SECTION

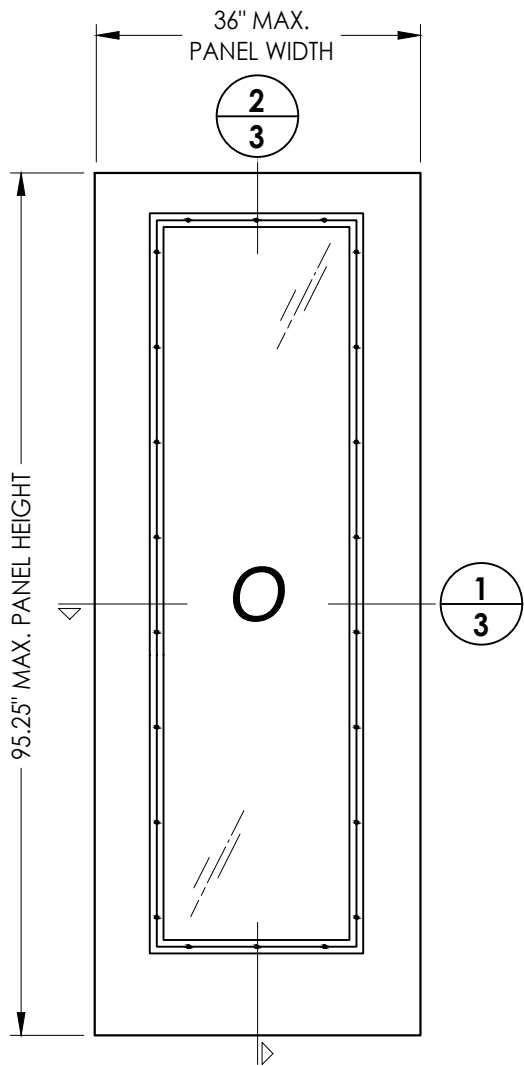


50 SIDELITE PANEL

**SIDELITE PANEL**





STEEL SKIN "TRADITIONS": 24 GA. (0.022" MIN. THICKNESS, F<sub>y</sub> = 48,470 PSI MIN.)  
FOAM CORE: POLYURETHANE FOAM (1.9 PCF MIN.)

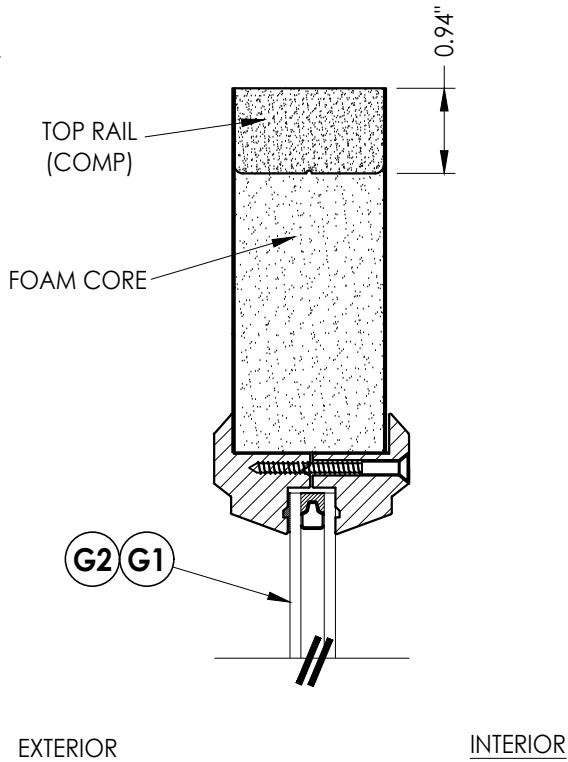

2  
3 VERTICAL CROSS SECTION

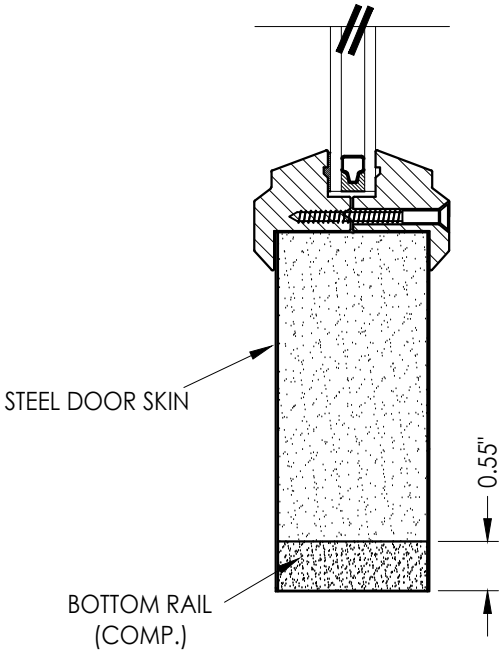

| |
|---|
| Documents Prepared By:<br>Lyndon F. Schmidt<br>P.E. No. 43409 |  |  |  |  |  |  |  |  |  | <div><div>RW</div><div>BUILDING CONSULTANTS, INC.<br/>P.O. Box 230, Valrico, FL 33595<br/>Phone No.: 813.659.9197<br/>FBPE Registry No. 9813</div></div> | |
| PRODUCT:<br><br>THERMA-TRU<br>STEEL DOOR                      |  |  |  |  |  |  |  |  |  | PART OR ASSEMBLY:<br><br>SIDELITE PANEL DETAILS   | |
| |

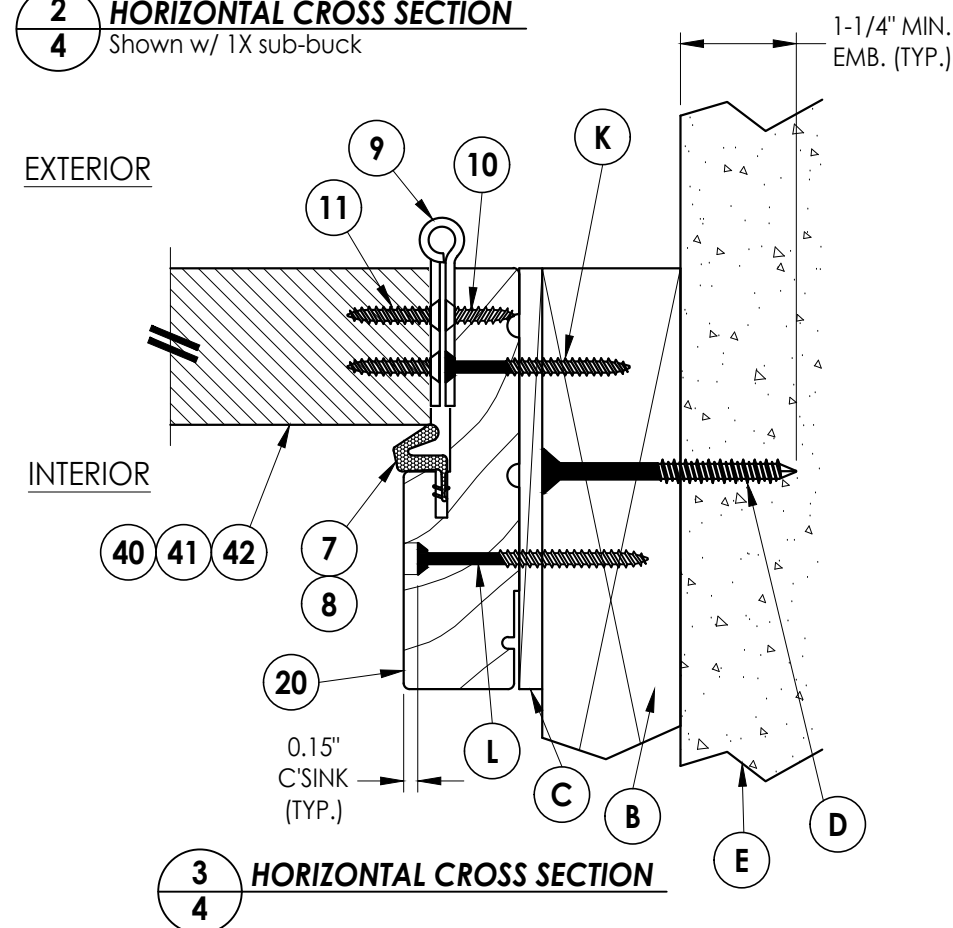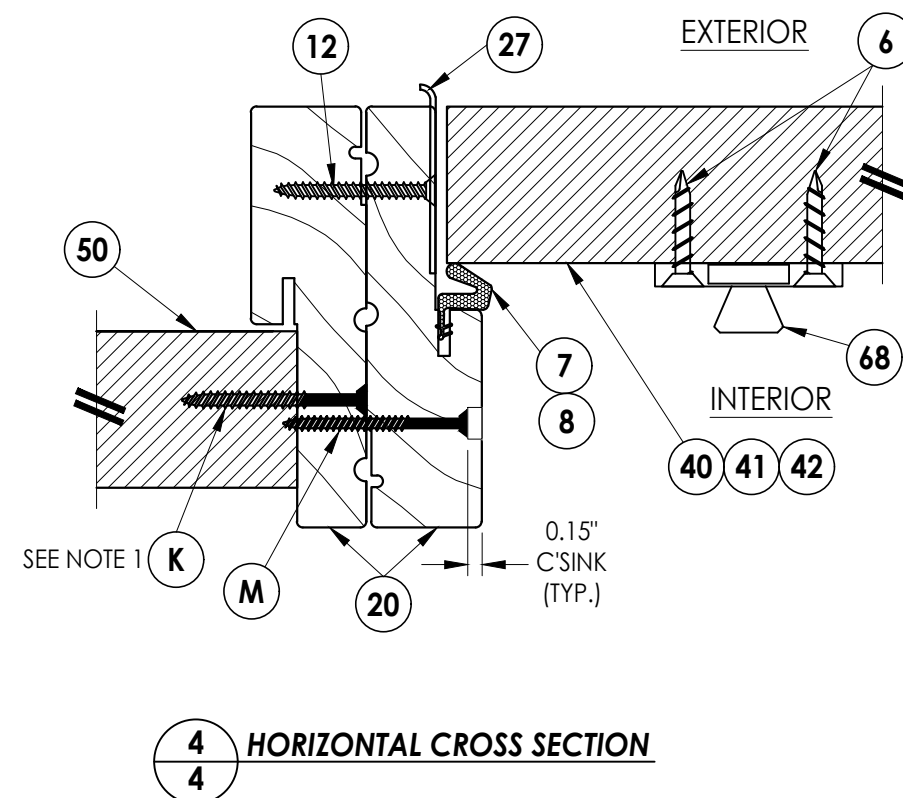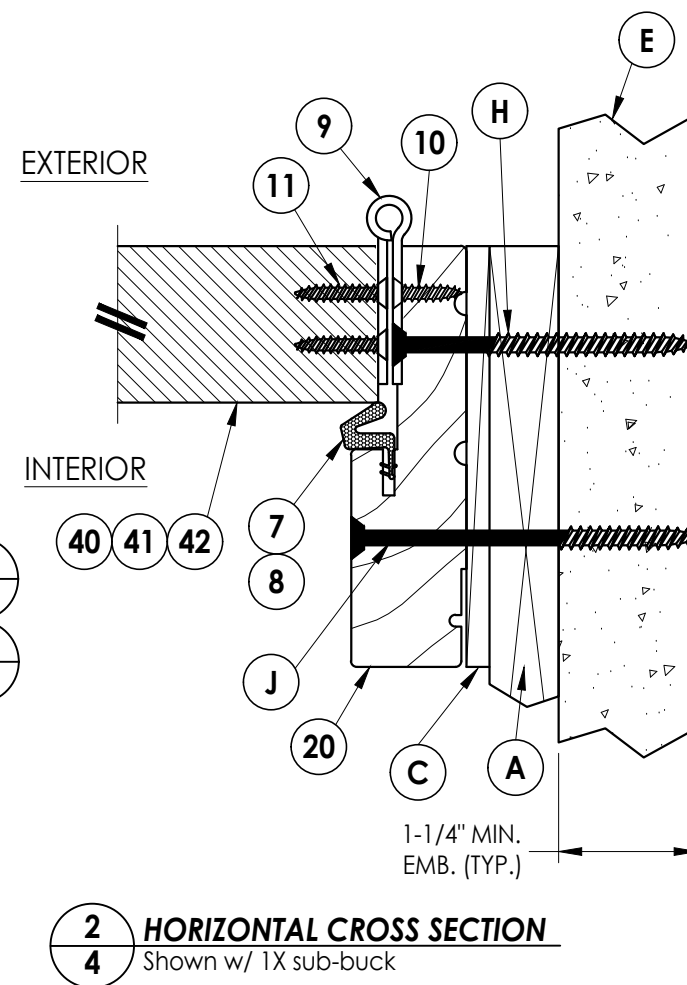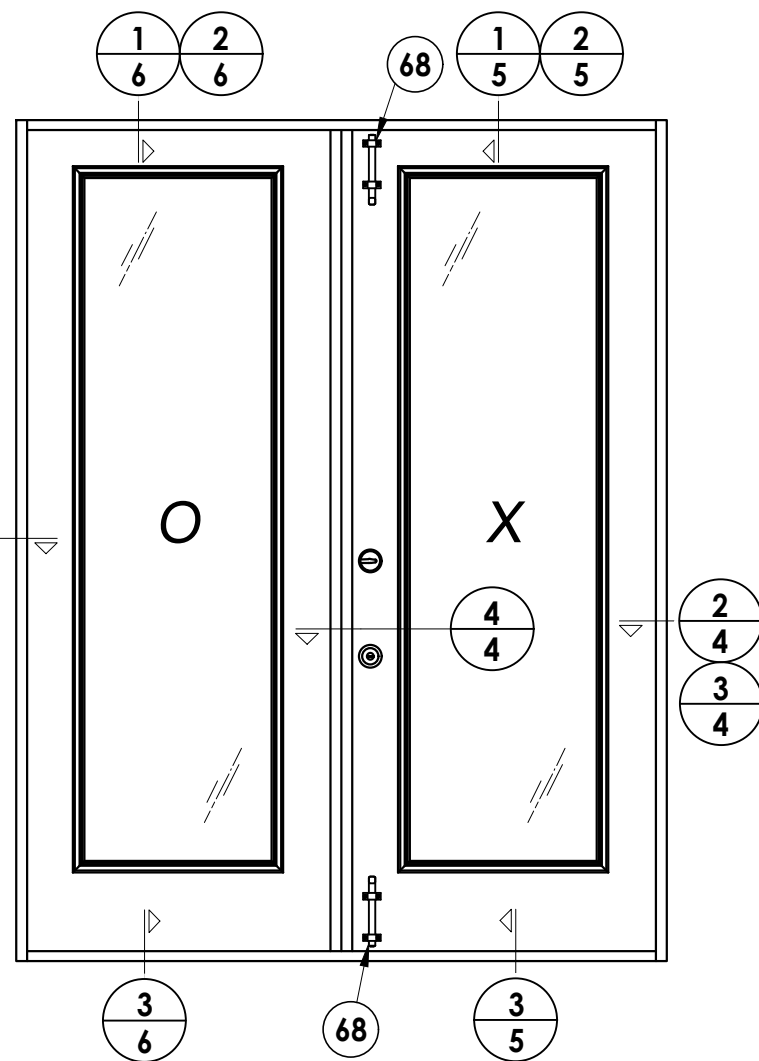

NOTES:

1. The sidelite is direct set into the jamb with item #K at 6" down from each corner and a max. of 12" o.c. on the side jambs only.


[illegible]

Documents Prepared By:  
Lyndon F. Schmidt  
P.E. No. 43409


***R<sup>q</sup>W*** BUILDING CONSULTANTS, INC.  
P.O. Box 230, Valrico, FL 33595  
Phone No.: 813.659.9197  
FBPE Registry No. 9813

© 2017 R.W. BUILDING CONSULTANTS INC.


Z:\2023 FBC Drawings\Therma-Tru\FL-21131 R3\FL-21131.11.dwg

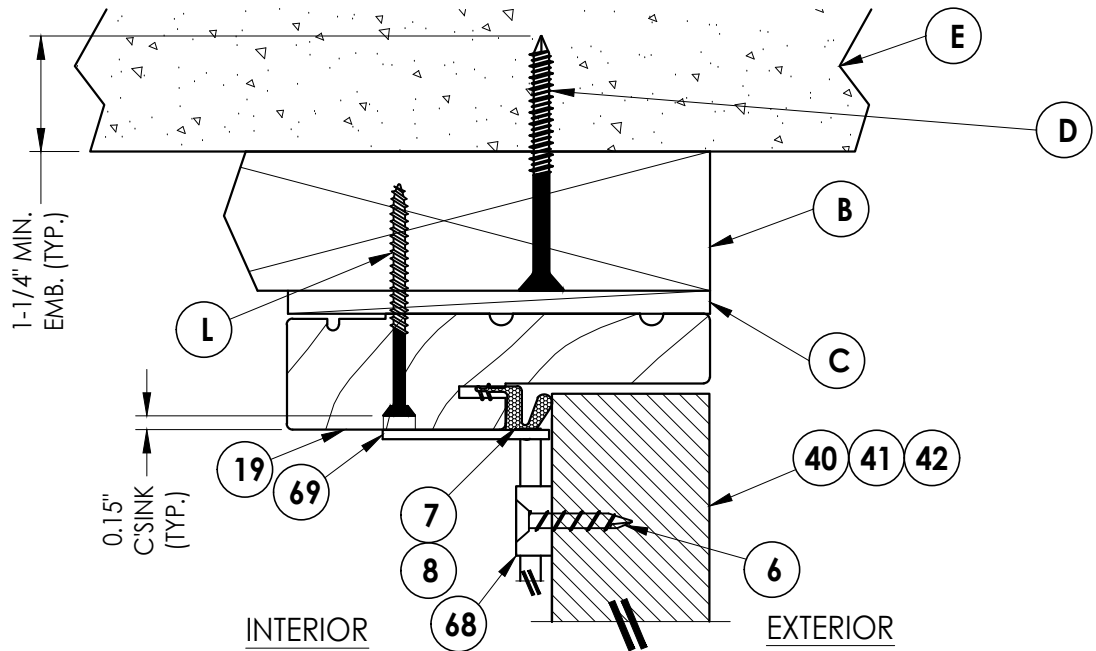

1  
5 VERTICAL CROSS SECTION

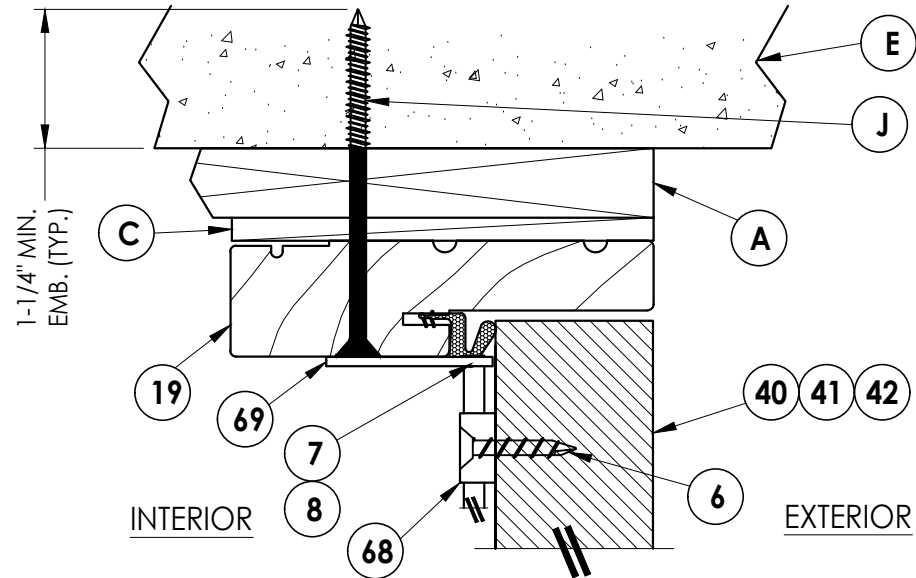

2  
5 VERTICAL CROSS SECTION  
Shown w/ 1X sub-buck

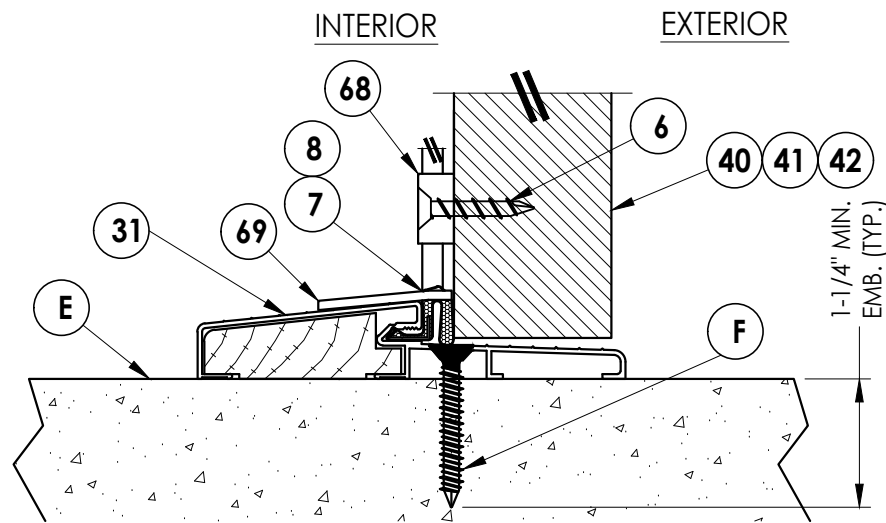

3  
5 VERTICAL CROSS SECTION  
Outswing

Documents Prepared By:  
Lyndon F. Schmidt  
P.E. No. 43409

**RW** BUILDING CONSULTANTS, INC.  
P.O. Box 230, Valrico, FL 33595  
Phone No.: 813.659.9197  
FBPE Registry No. 9813

PRODUCT:  
THERMA-TRU  
STEEL DOOR

PART OR ASSEMBLY:  
VERTICAL  
CROSS SECTIONS

| NO. | DATE    | REVISIONS                        |
|-----|---------|----------------------------------|
| 3   | 7/03/26 | UPDATE TO 9TH ED. (2026) FBC LFS |
| 2   | 8/07/23 | UPDATE TO 8TH ED. (2023) FBC LFS |
| 1   | 7/14/20 | UPDATE TO 7TH ED (2020) FBC LFS  |

DATE: 10/12/17

SCALE: N.T.S.


DWG. BY: JK

CHK. BY: LFS


DRAWING NO.:  
FL-21131.11

SHEET 5 OF 9


Z:\2023 FBC Drawings\Therma-Tru\FL-21131 R3\FL-21131.11.dwg

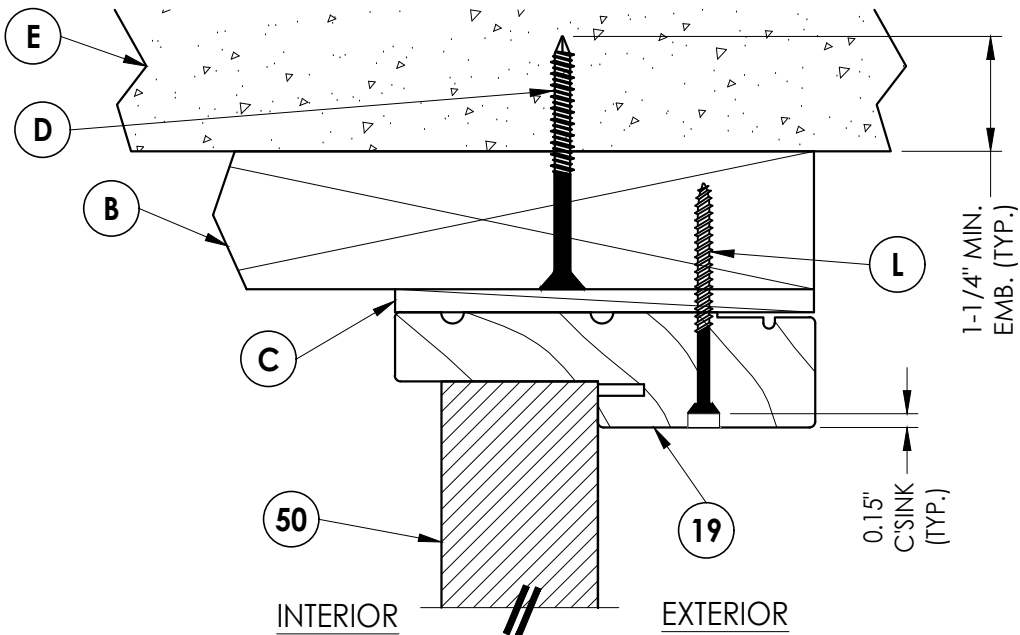

1  
6 VERTICAL CROSS SECTION

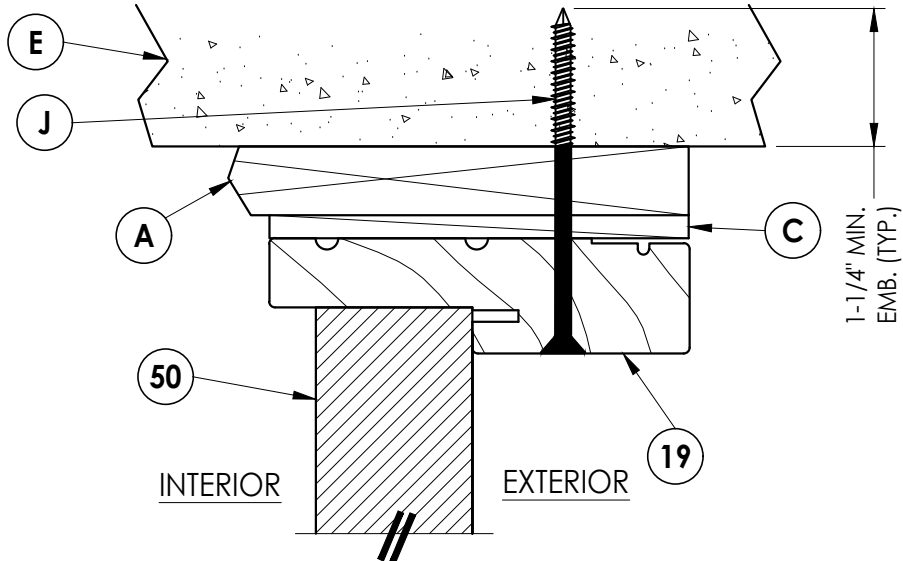

2  
6 VERTICAL CROSS SECTION  
Shown w/ 1X sub-buck

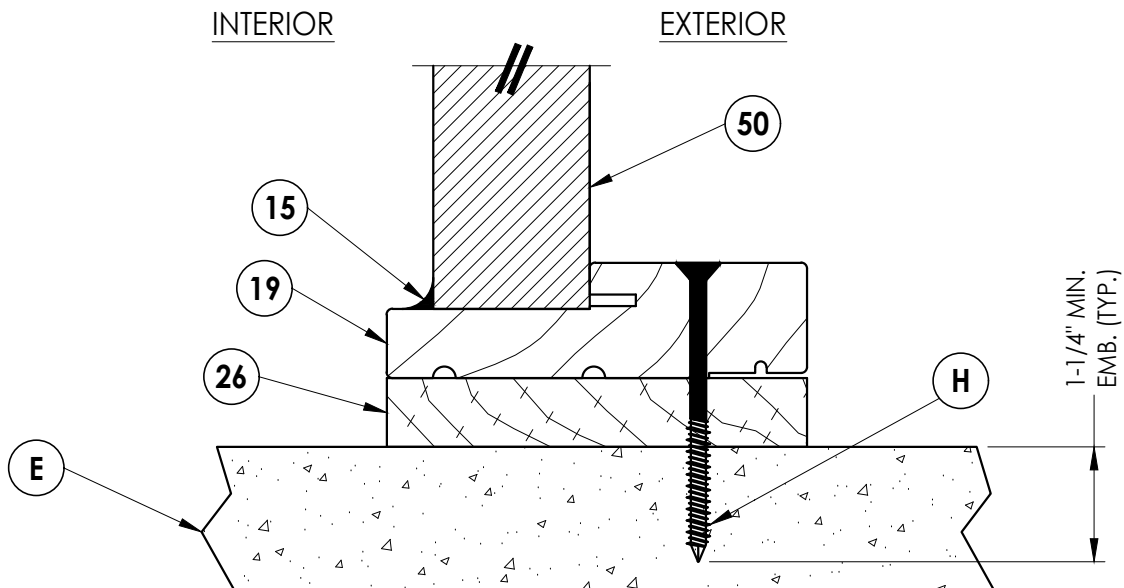


3  
6 VERTICAL CROSS SECTION

|                        |  |                                     |  |                                 |  |                                                                                      |  |
|------------------------|--|-------------------------------------|--|---------------------------------|--|--------------------------------------------------------------------------------------|--|
| PRODUCT:               |  | THERMA-TRU<br>STEEL DOOR            |  | PART OR ASSEMBLY:               |  | VERTICAL<br>CROSS SECTIONS                                                           |  |
| DOCUMENTS PREPARED BY: |  | Lyndon F. Schmidt<br>P.E. No. 43409 |  | R.W. BUILDING CONSULTANTS, INC. |  | P.O. Box 230, Valrico, FL 33595<br>Phone No.: 813.659.9197<br>FBPE Registry No. 9813 |  |
| DATE:                  |  | 10/12/17                            |  | SCALE:                          |  | N.T.S.                                                                               |  |
| DWG. BY:               |  | JK                                  |  | CHK. BY:                        |  | LFS                                                                                  |  |
| DRAWING NO.:           |  | FL-21131.11                         |  | SHEET                           |  | 6 OF 9                                                                               |  |
| NO.                    |  | DATE                                |  | REVISIONS                       |  | BY                                                                                   |  |
| 3                      |  | 7/03/26                             |  | UPDATE TO 9TH ED. (2026)        |  | FBC                                                                                  |  |
| 2                      |  | 8/07/23                             |  | UPDATE TO 8TH ED. (2023)        |  | FBC                                                                                  |  |
| 1                      |  | 7/14/20                             |  | UPDATE TO 7TH ED (2020)         |  | FBC                                                                                  |  |
| LFS                    |  | LFS                                 |  | LFS                             |  | LFS                                                                                  |  |

|   |  |  |  |  |  |  |  |  |  |
|---|--|--|--|--|--|--|--|--|--|
| <div>Documents Prepared By:<br/>Lyndon F. Schmidt<br/>P.E. No. 43409</div> <div><div><div><div><div></div><div></div><div></div></div><div><div></div><div></div><div></div></div></div><div><div></div><div></div><div></div></div><div><div></div><div></div><div></div></div></div><div><div></div><div></div><div></div></div><div><div></div><div></div><div></div></div></div> <div><div></div><div></div><div></div></div> <div><div></div><div></div><div></div></div> <div><div></div></div> |  |  |  |  |  |  |  |  |  |
|---|--|--|--|--|--|--|--|--|--|

Z:\2023 FBC Drawings\Therma-Tru\FL-21131 R3\FL-21131.11.dwg

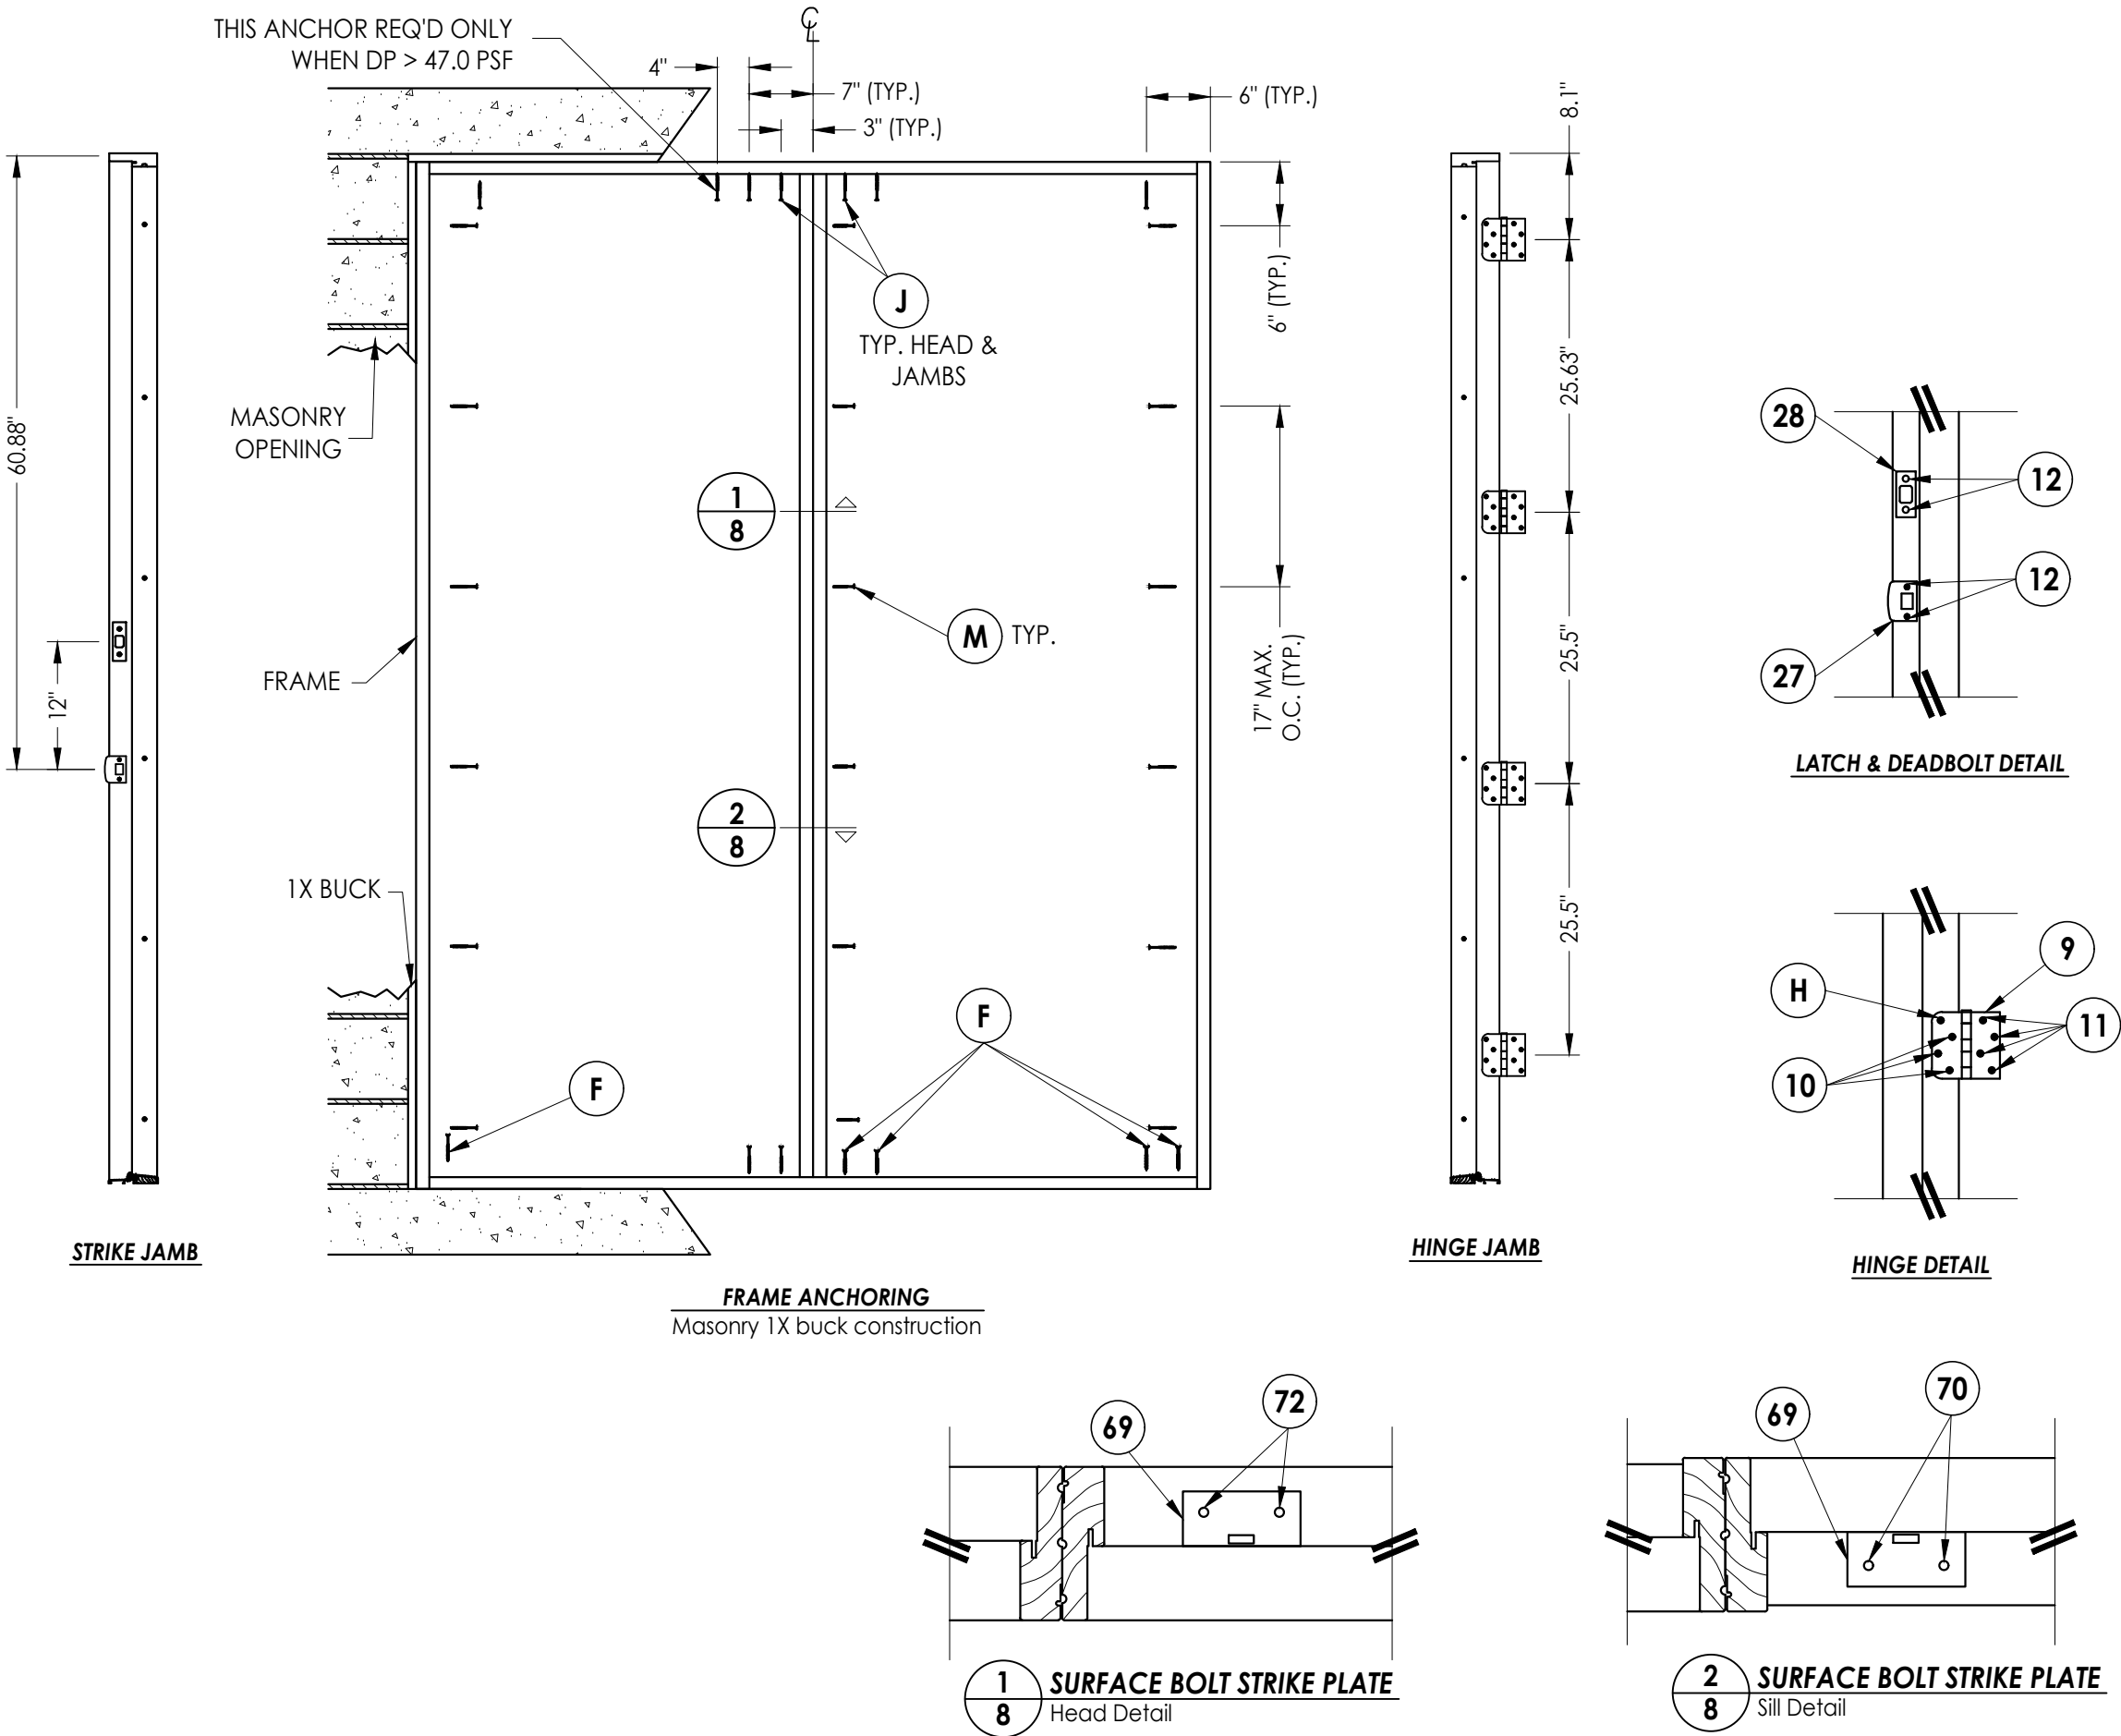


| DATE                     |  | NO. |  | DATE    |  | BY  |  |
|--------------------------|--|-----|--|---------|--|-----|--|
| 10/12/17                 |  | 3   |  | 7/03/26 |  | LFS |  |
| SCALE: N.T.S.            |  | 2   |  | 8/07/23 |  | FBC |  |
| DWG. BY: JK              |  | 1   |  | 7/14/20 |  | FBC |  |
| CHK. BY: LFS             |  |     |  |         |  |     |  |
| DRAWING NO.: FL-21131.11 |  |     |  |         |  |     |  |
| SHEET 8 OF 9             |  |     |  |         |  |     |  |

| PRODUCT:              |  | PART OR ASSEMBLY:                            |  |
|-----------------------|--|----------------------------------------------|--|
| THERMA-TRU STEEL DOOR |  | FRAME ANCHORING 1X BUCK MASONRY CONSTRUCTION |  |


|                                                               |  |   |  |
|---------------------------------------------------------------|--|---|--|
| Documents Prepared By:<br>Lyndon F. Schmidt<br>P.E. No. 43409 |  | R <sup>W</sup> BUILDING CONSULTANTS, INC.<br>P.O. Box 230, Valrico, FL 33595<br>Phone No.: 813.659.9197<br>FBPE Registry No. 9813 |  |
|---------------------------------------------------------------|--|---|--|

| BILL OF MATERIALS |                                                                                                |          |      |                                                               |              |
|-------------------|------------------------------------------------------------------------------------------------|----------|------|---------------------------------------------------------------|--------------|
| ITEM              | DESCRIPTION                                                                                    | MATERIAL | ITEM | DESCRIPTION                                                   | MATERIAL     |
| A                 | 1X BUCK SG >= 0.55                                                                             | WOOD     | 22   | 1/8 THK. CELLULAR GLAZING TAPE (STIK-II TAPE)                 | -            |
| B                 | 2X BUCK SG >= 0.55                                                                             | WOOD     | 25   | GLAZING COMPOUND (BOSTIK HOT-MELT)                            | SILICONE     |
| C                 | MAX. 1/4" SHIM SPACE                                                                           | WOOD     | 26   | 3/4" THK. PRESURE TREATED SIDELITE PAD                        | WOOD         |
| D                 | 1/4" X 2-3/4" PFH DeWALT CONCRETE SCREW                                                        | STEEL    | 27   | LATCH STRIKE PLATE                                            | STEEL        |
| E                 | MASONRY - 3,192 PSI MIN. CONCRETE CONFORMING TO ACI 301 OR HOLLOW BLOCK CONFORMING TO ASTM C90 | CONCRETE | 28   | DEADBOLT PLATE                                                | STEEL        |
|                   |                                                                                                |          | 29   | #6-18 X 1-3/4" PFH SCREW                                      | STEEL        |
| F                 | 1/4" X 1-3/4" ITW CONCRETE SCREW                                                               | STEEL    | 30   | #8-10 X 1-1/2" PPH PLASCREW                                   | STEEL        |
| H                 | 1/4" x 3-1/4" PFH ITW CONCRETE SCREW                                                           | STEEL    | 31   | BUMP FACE THRESHOLD LOW PROFILE                               | ALUM. / WOOD |
| G                 | 3/16" X 3-1/4" PFH ITW CONCRETE SCREW                                                          | STEEL    | 40   | DOOR PANEL (BOOK) - "TRADITIONS"                              | -            |
| J                 | 1/4" X 3-3/4" PFH ITW CONCRETE SCREW                                                           | STEEL    | 41   | DOOR PANEL (HYBRID) - "TRADITIONS"                            | -            |
| K                 | #10 X 2" PFH WOOD SCREW                                                                        | STEEL    | 42   | DOOR PANEL (U1) - "TRADITIONS"                                | -            |
| L                 | #10 X 2-1/2" PFH WOOD SCREW (1.15" MIN. EMBEDMENT)                                             | STEEL    | 50   | SIDELITE PANEL - SEE SIDELITE PANEL DETAILS SHEET FOR DETAILS | -            |
| M                 | #8 X 2" PFH WOOD SCREW                                                                         | STEEL    | 68   | IVES SURFACE BOLT (.25 STEEL)                                 | STEEL        |
| 6                 | #10 X 1-1/4" L.G. TYPE "A" FLATHEAD                                                            | STEEL    | 69   | SURFACE BOLT STRIKE PLATE (.10" STEEL)                        | STEEL        |
| 7                 | SHORT REACH COMPRESSION WEATHER-STRIP                                                          | FOAM     | 70   | 3/16" X 2-1/4" PFH ITW CONCRETE SCREW                         | STEEL        |
| 8                 | LONG REACH COMPRESSION WEATHER-STRIP                                                           | FOAM     | 71   | #8 X 2-1/2" PFH WOOD SCREW                                    | STEEL        |
| 9                 | 4" X 4" HINGE .097" THK.                                                                       | STEEL    | 72   | 3/16" X 3-3/4" PFH ITW CONCRETE SCREW                         | STEEL        |
| 10                | #10 X 3/4" PFH WOOD SCREW (HINGE TO FRAME)                                                     | STEEL    |      |                                                               |              |
| 11                | #10 X 1" PFH WOOD SCREW                                                                        | STEEL    |      |                                                               |              |
| 12                | #10 X 1-3/4" PFH WOOD SCREW                                                                    | STEEL    |      |                                                               |              |
| 15                | LATEX CAULK                                                                                    | LATEX    |      |                                                               |              |
| 19                | HEADER JAMB (PINE, SG >= 0.42)                                                                 | WOOD     |      |                                                               |              |
| 20                | SIDE JAMB (PINE, SG >= 0.42)                                                                   | WOOD     |      |                                                               |              |


NOTE: DOOR & SIDELITE WOOD COMPONENTS: PINE (SG  $\geq 0.42$ )

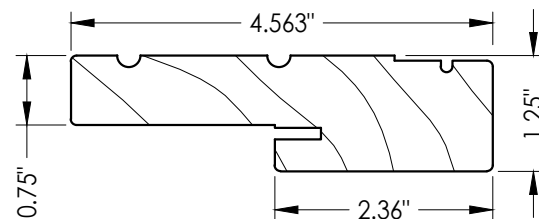

**19 20 HEAD & SIDE JAMB**

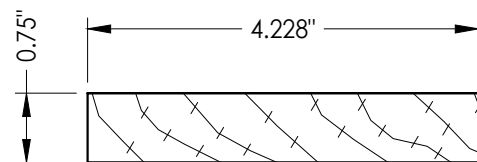

**26 SIDELITE PAD**

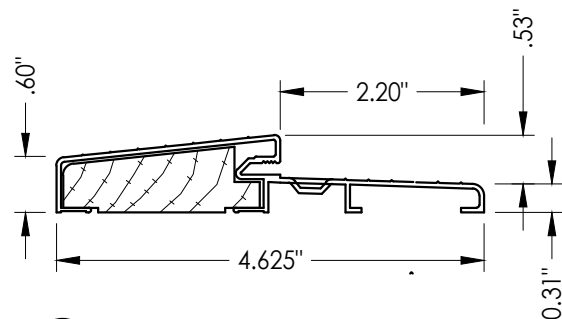

**31 BUMP FACE THRESHOLD LOW PROFILE**

## CORROSION RESISTANCE - SALTWATER ENVIRONMENTS

Fasteners & connectors in areas within 3000 ft (914 m) of a saltwater coastline shall comply with FBC Sections 1711.1 or R332.1.

CONCRETE ANCHOR NOTES:

1. Concrete anchor locations at the corners may be adjusted to maintain the min. edge distance to mortar joints.
2. Concrete anchor locations noted as "MAX. ON CENTER" must be adjusted to maintain the min. edge distance to mortar joints, additional concrete anchors may be required to ensure the "MAX. ON CENTER" dimension are not exceeded.
3. Concrete anchor table:

| ANCHOR TYPE      | ANCHOR SIZE | MIN. EMBEDMENT | MIN. CLEARANCE TO MASONRY EDGE | MIN. CLEARANCE TO ADJACENT ANCHOR |
|------------------|-------------|----------------|--------------------------------|-----------------------------------|
| ITW TAPCON®      | 1/4"        | 1-1/4"         | 2"                             | 4"                                |
| DeWALT ULTRACON® | 1/4"        | 1-1/4"         | 1"                             | 4"                                |
| ITW TAPCON®      | 3/16"       | 1-1/4"         | 3"                             | 1-1/2"                            |

WOOD SCREW INSTALLATION NOTES:

1. Maintain a minimum 5/8" edge distance, 1" end distance, & 1" o.c. spacing of wood screws to prevent the splitting of wood.

|                                                               |  |  |  |  |  |  |  |  |  |   |  |  |  |  |  |  |  |  |  |
|---------------------------------------------------------------|--|--|--|--|--|--|--|--|--|---|--|--|--|--|--|--|--|--|--|
| Documents Prepared By:<br>Lyndon F. Schmidt<br>P.E. No. 43409 |  |  |  |  |  |  |  |  |  | <div><div>RW</div><div>BUILDING CONSULTANTS, INC.<br/>P.O. Box 230, Valrico, FL 33595<br/>Phone No.: 813.659.9197<br/>FBPE Registry No. 9813</div></div> |  |  |  |  |  |  |  |  |  |
| PRODUCT:<br><br>THERMA-TRU<br>STEEL DOOR                      |  |  |  |  |  |  |  |  |  | PART OR ASSEMBLY:<br><br>BILL OF MATERIALS &<br>COMPONENTS                                                                                               |  |  |  |  |  |  |  |  |  |
|                                                               |  |  |  |  |  |  |  |  |  |   |  |  |  |  |  |  |  |  |  |
|                                                               |  |  |  |  |  |  |  |  |  |   |  |  |  |  |  |  |  |  |  |
