

Z:\2023 FBC Drawings\Therma-Tru\FL-21131 R3\FL-21131.7-9.dwg

WOOD EDGE

GLAZED STEEL SINGLE DOOR

w/ SIDELITE(S)


INSWING/OUTSWING

"NON-IMPACT"


GENERAL NOTES

1. This product has been evaluated and is in compliance with the 9th Edition (2026) Florida Building Code (FBC) structural requirements excluding the "High Velocity Hurricane Zone" (HVHZ).
2. Product anchors shall be as listed and spaced as shown on details. Anchor embedment to base material shall be beyond wall dressing or stucco.
3. When used in areas requiring wind borne debris protection, this product is required to be protected with an impact resistant covering that complies with FBC Sections 1609.1.2 & R301.2.1.2.
4. For 2x stud framing construction, anchoring of these units shall be the same as that shown for 2x buck masonry construction.
5. Site conditions that deviate from the details of this drawing require further engineering analysis by a licensed engineer or registered architect.

TABLE OF CONTENTS	
SHEET #	DESCRIPTION
1	Typical Elevations, Design Pressures & General Notes
2	Door Panel Details "Profiles"
3	Door Panel Details "Traditions"
4	Sidelite Panel and Glazing Details
5	Elevations
6	Horizontal & Vertical Cross Sections (2X Buck)
7	Horizontal & Vertical Cross Sections (1X Buck)
8	Horizontal & Vertical Cross Sections (Direct to Masonry)
9	Vertical Cross Sections (Thresholds)
10	Buck Anchoring
11	Frame Anchoring
12	Hardware Details
13	Components
14	Bill of Materials

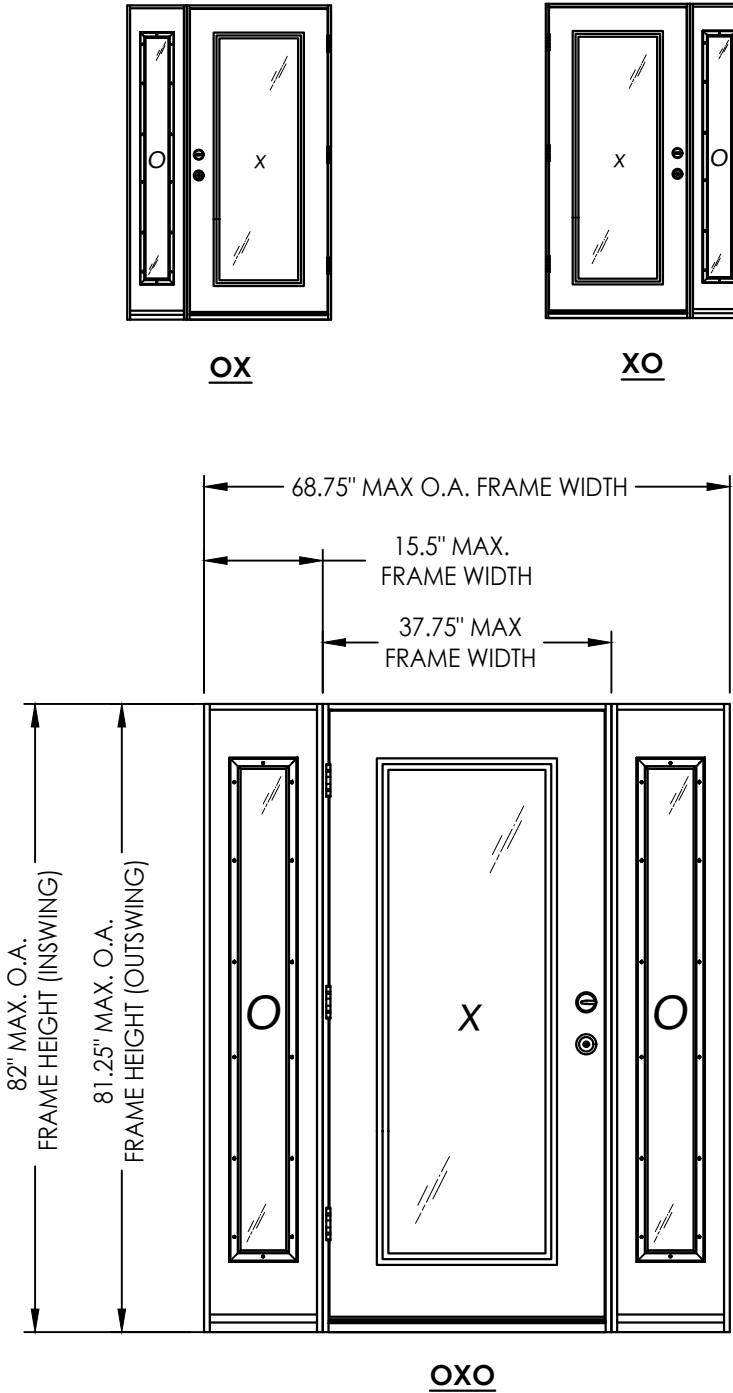

CONFIGURATION	DESIGN PRESSURE (PSF) INSWING		DESIGN PRESSURE (PSF) OUTSWING	
	POSITIVE	NEGATIVE	POSITIVE	NEGATIVE
XO, OX, OXO	+45.0	-50.0	+45.0	-45.0

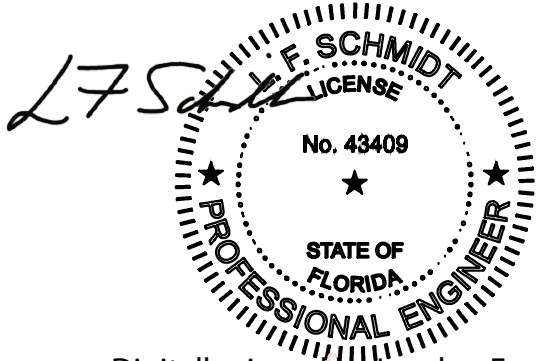

Digitally signed by Lyndon F Schmidt

Date: 2026.08.06 08:36:32 -04'00'

This item has been digitally signed and sealed by L. F. Schmidt, P.E. on the date adjacent to the seal.

Printed copies of this document are not considered signed and sealed and the signature must be verified on any electronic copies.

THIS PRODUCT APPROVAL IS VALID ONLY FOR THE STATE OF FLORIDA

Documents Prepared By:
Lyndon F. Schmidt
P.E. No. 43409

THERMA-TRU
STEEL DOOR

PART OR ASSEMBLY:
TYPICAL ELEVATION, DESIGN
PRESSURES & GENERAL NOTES

REVISIONS

NO.	DATE	DESCRIPTION
3	7/03/26	UPDATE TO 9TH ED. (2026) FBC
2	8/07/23	UPDATE TO 8TH ED. (2023) FBC
1	7/14/20	UPDATE TO 7TH ED. (2020) FBC

DATE: 10/11/17

SCALE: N.T.S.

DWG. BY: JK

CHK. BY: LFS


DRAWING NO.: FL-21131.8

SHEET 1 OF 14



R.W. BUILDING CONSULTANTS, INC.
P.O. Box 230, Valrico, FL 33595
Phone No.: 813.659.9197
FBPE Registry No. 9813

© 2017 R.W. BUILDING CONSULTANTS INC.

Z:\2023 FBC Drawings\Therma-Tru\FL-21131 R3\FL-21131.7-9.dwg

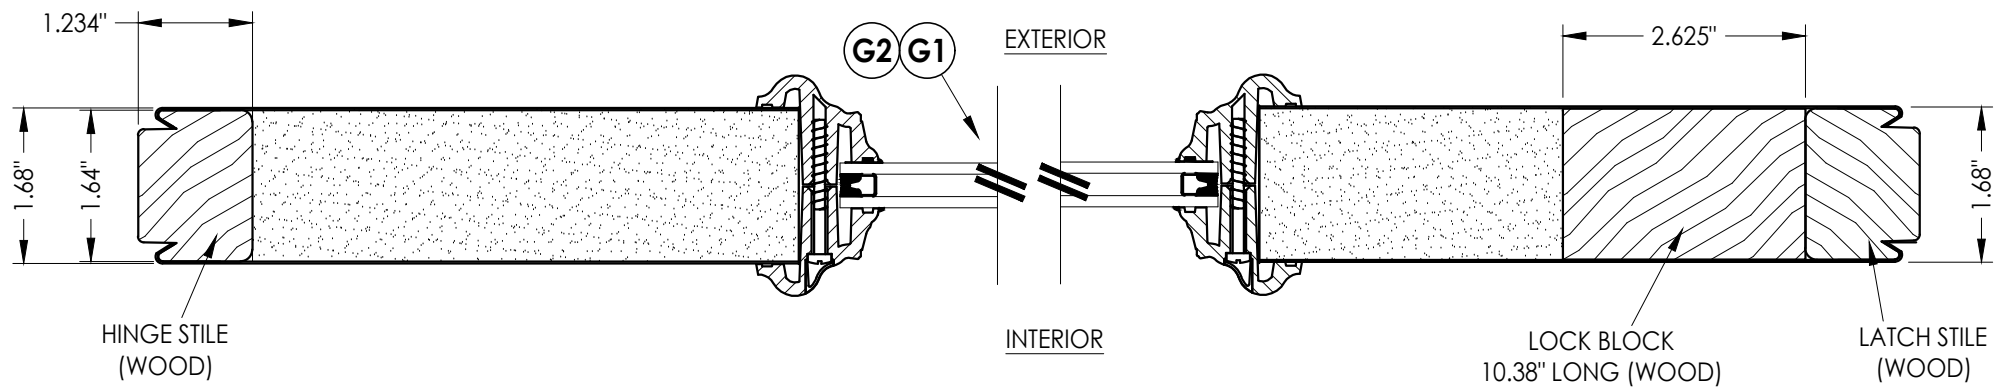

1
2 **HORIZONTAL CROSS SECTION**

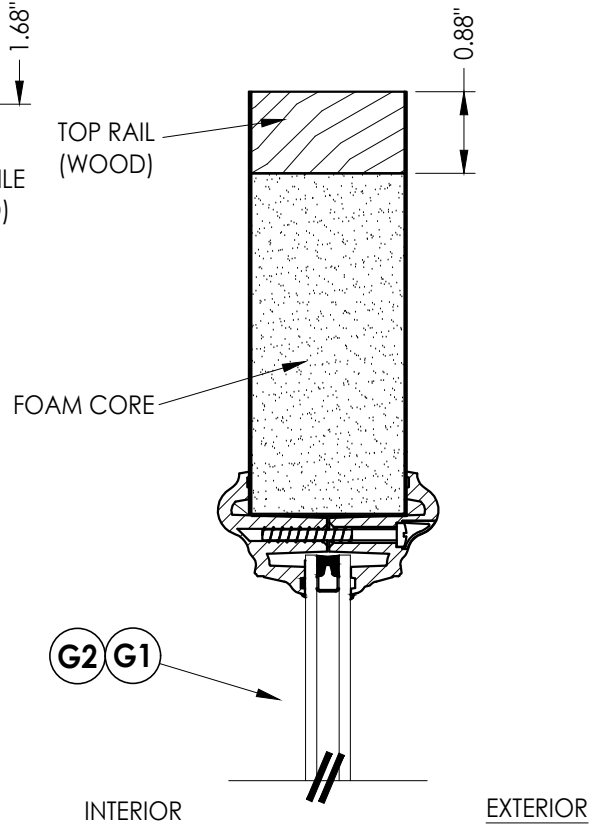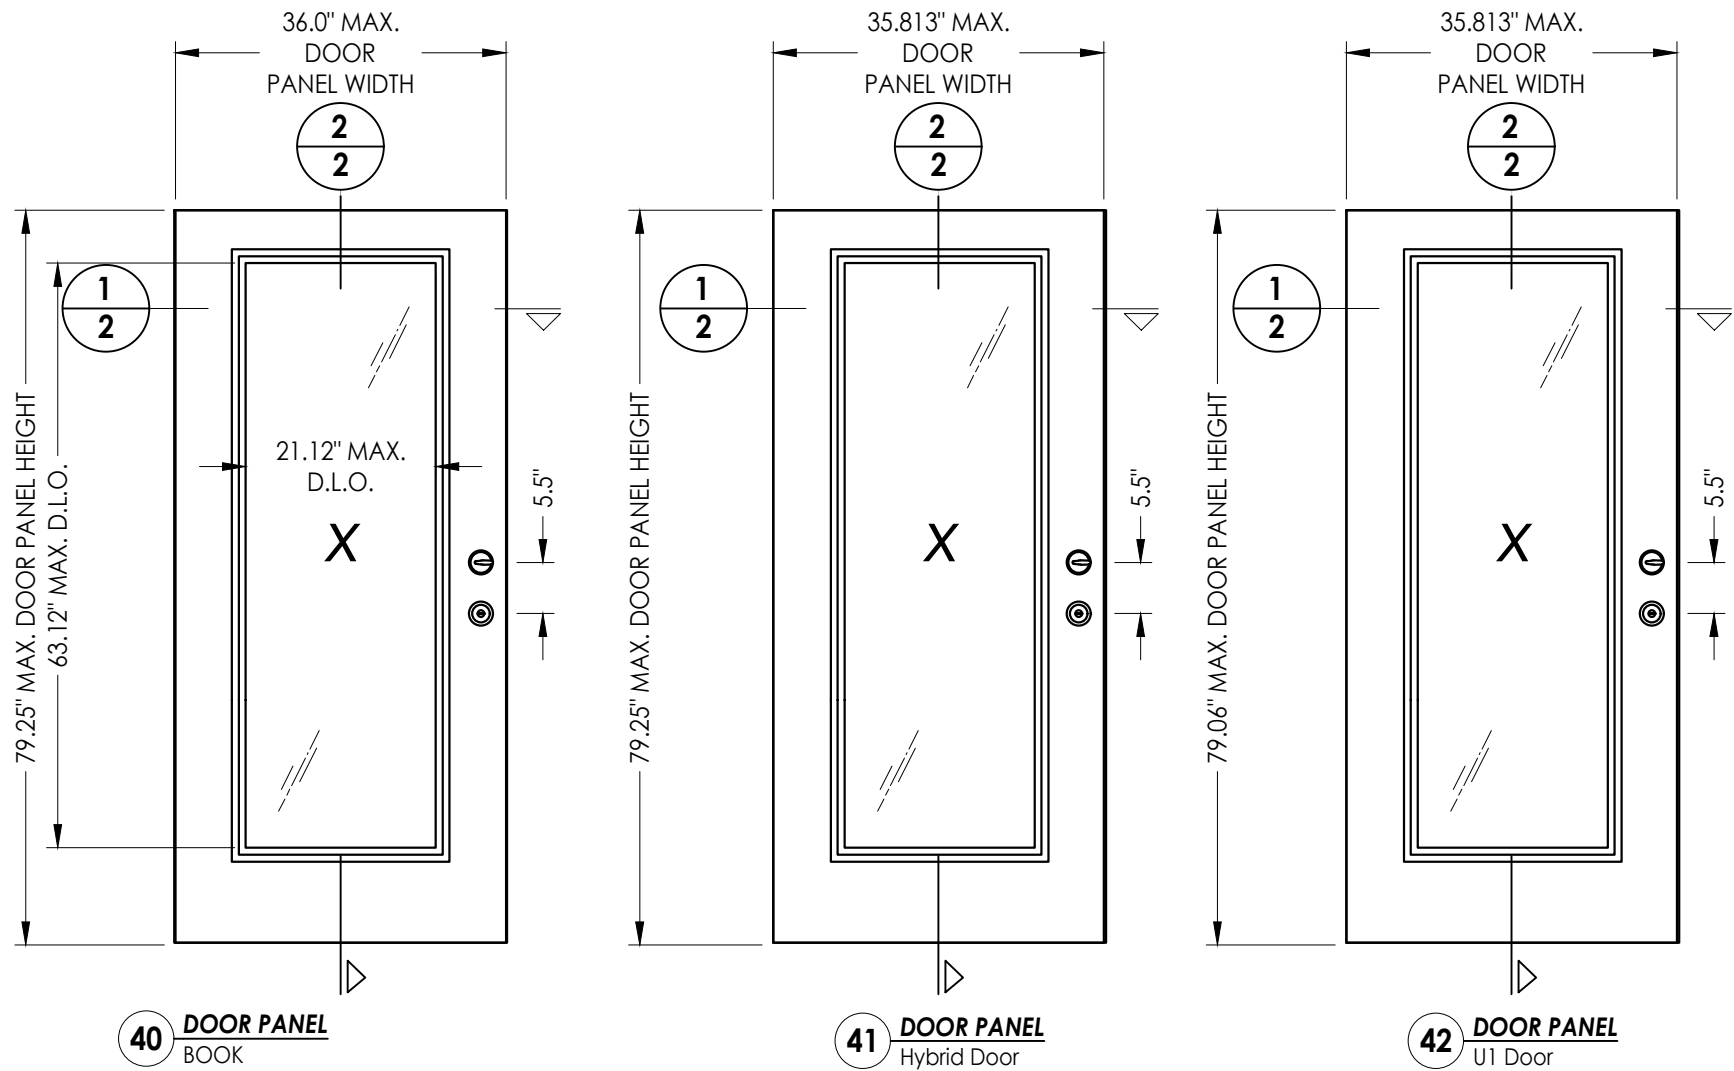

2
2 **VERTICAL CROSS SECTION**

"PROFILES" SERIES DOOR PANEL

STEEL DOOR SKIN: 24 GA. (0.022" MIN. THICKNESS, Fy = 48,470 PSI MIN.)
FOAM CORE: POLYURETHANE FOAM (1.9 PCF MIN.)

Documents Prepared By:
Lyndon F. Schmidt
P.E. No. 43409


RW BUILDING CONSULTANTS, INC.
P.O. Box 230, Valrico, FL 33595
Phone No.: 813.659.9197
FBPE Registry No. 9813

PRODUCT:	THERMA-TRU STEEL DOOR	
	PART OR ASSEMBLY:	"PROFILES" DOOR PANEL DETAILS



NO.	DATE	REVISIONS		
		BY	DATE	DESCRIPTION
3	7/03/26	LFS		UPDATE TO 9TH ED. (2026) FBC
2	8/07/23	LFS		UPDATE TO 8TH ED. (2023) FBC
1	7/14/20	LFS		UPDATE TO 7TH ED (2020) FBC

DATE:	10/12/17
SCALE:	N.T.S.
DWG. BY:	JK
CHK. BY:	LFS
DRAWING NO.:	FL-21131.8
SHEET	2 OF 14

Z:\2023 FBC Drawings\Therma-Tru\FL-21131 R3\FL-21131.7-9.dwg

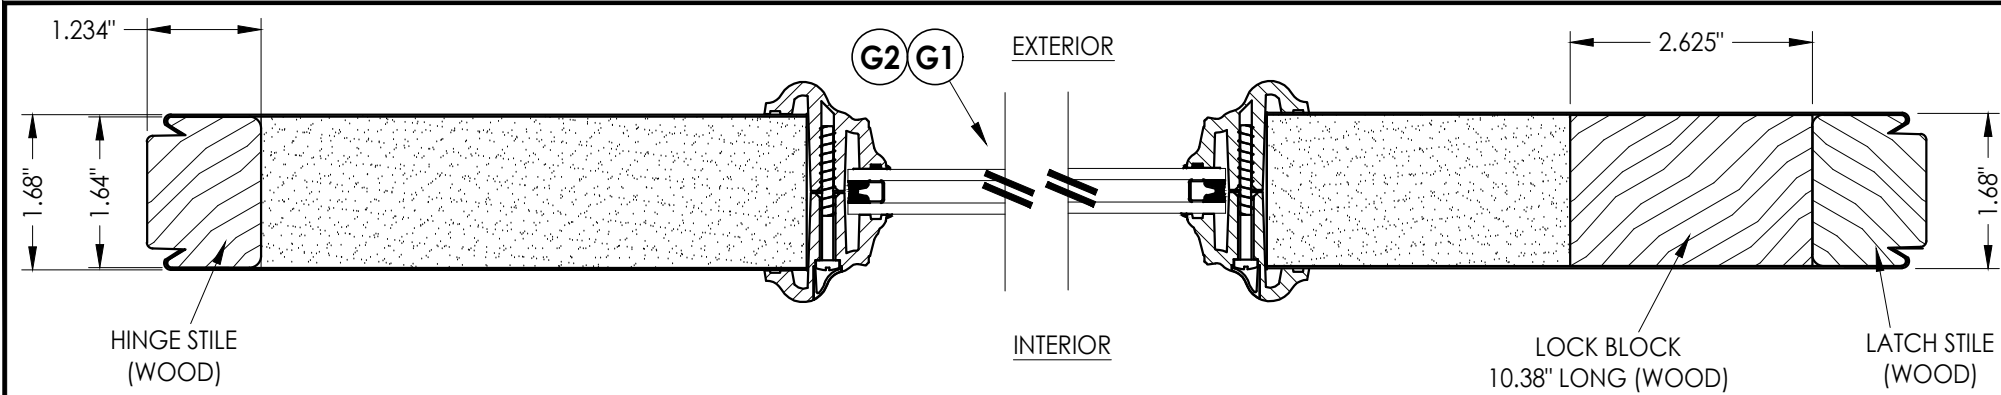

1
3 HORIZONTAL CROSS SECTION

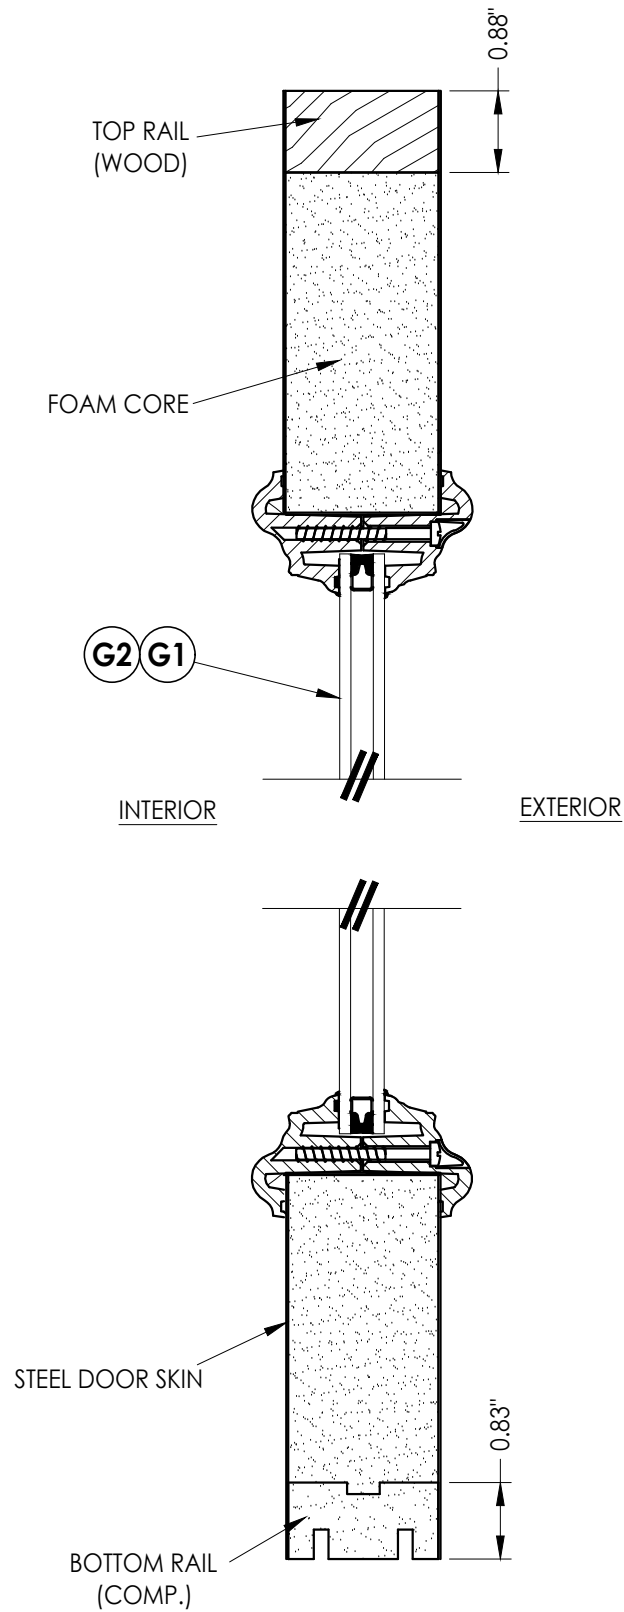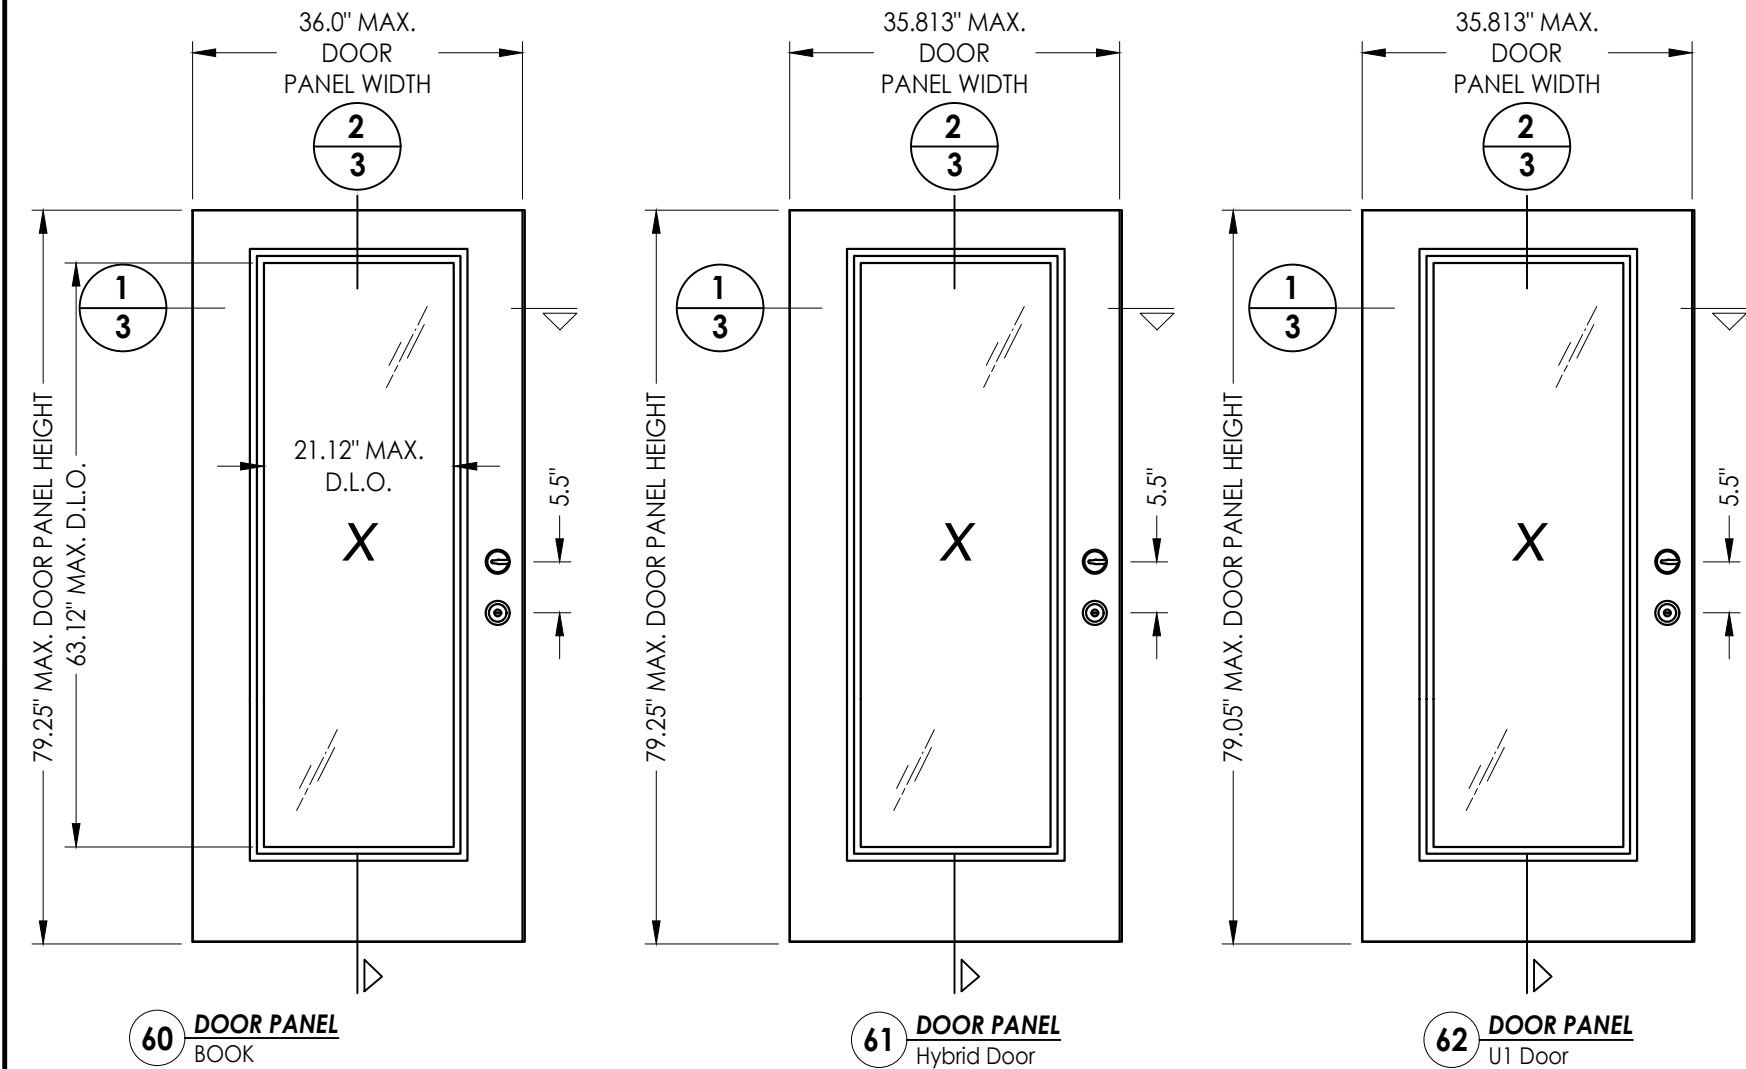

2
3 VERTICAL CROSS SECTION

"TRADITIONS" SERIES DOOR PANEL

STEEL DOOR SKIN: 25 GA. (0.018" MIN. THICKNESS, Fy = 27,830 PSI MIN.)
FOAM CORE: POLYURETHANE FOAM (1.9 PCF MIN.)

Documents Prepared By:
Lyndon F. Schmidt
P.E. No. 43409


RW BUILDING CONSULTANTS, INC.
P.O. Box 230, Valrico, FL 33595
Phone No.: 813.659.9197
FBPE Registry No. 9813

PRODUCT: THERMA-TRU
STEEL DOOR
PART OR ASSEMBLY: "TRADITIONS"
DOOR PANEL DETAILS

NO.	DATE	REVISIONS
3	7/03/26	UPDATE TO 9TH ED. (2026) FBC
2	8/07/23	UPDATE TO 8TH ED. (2023) FBC
1	7/14/20	UPDATE TO 7TH ED (2020) FBC
		BY


DATE: 10/12/17
SCALE: N.T.S.
DWG. BY: JK
CHK. BY: LFS
DRAWING NO.: FL-21131.8
SHEET 3 OF 14

Z:\2023 FBC Drawings\Therma-Tru\FL-21131 R3\FL-21131.7-9.dwg




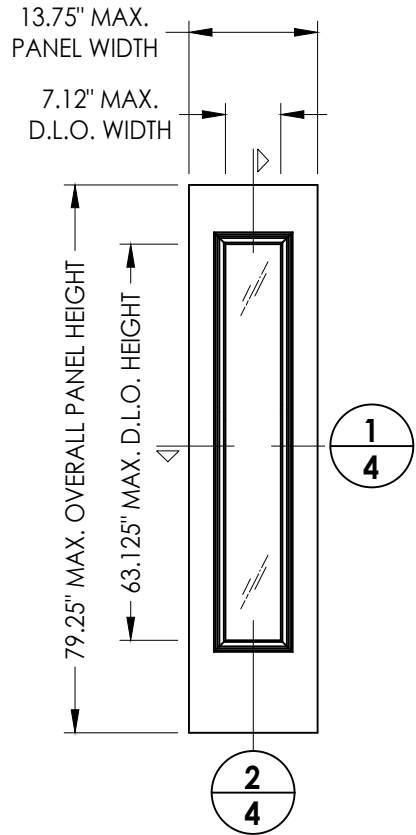


NOTE:
1. Spacing for item #11 & #12 (lite frame screws) is as follows: From the top down on sides; 3", 14.75", 26.5", 38.25", 50.5" & 62.25". There are (2) screws both top and bottom at 4.25" in from each corner.

SIDELITE PANEL
STEEL SKIN "PROFILES": 24 GA. (0.022" MIN. THICKNESS, Fy = 48,470 PSI MIN.)
STEEL SKIN "TRADITIONS": 25 GA. (0.018" MIN. THICKNESS, Fy = 27,830 PSI MIN.)
FOAM CORE: POLYURETHANE FOAM (1.9 PCF MIN.)
SIDELITE WOOD COMPONENTS: PINE (SG >= 0.42)

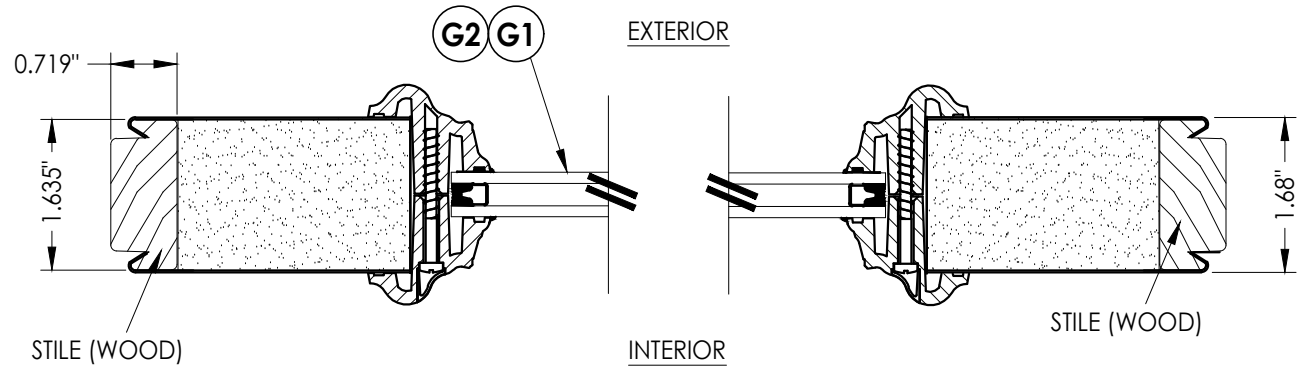

1
4 **HORIZONTAL CROSS SECTION**

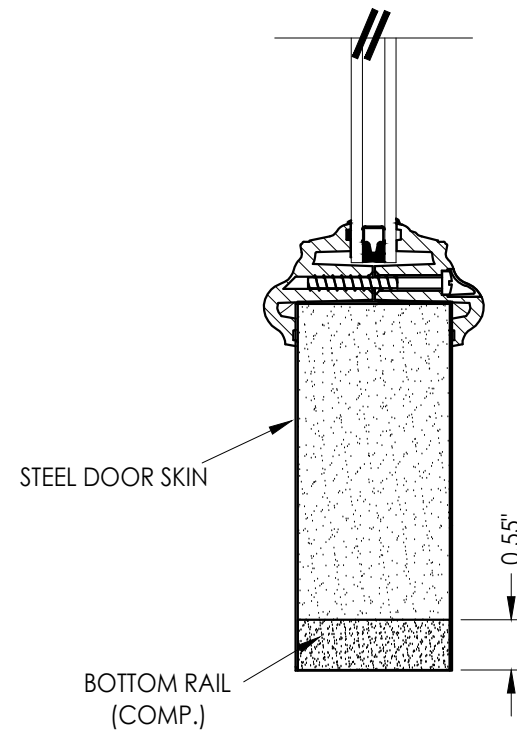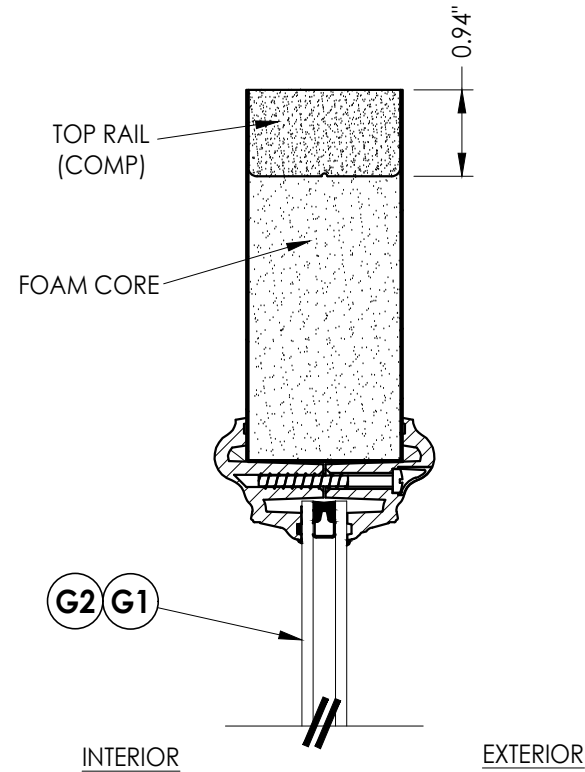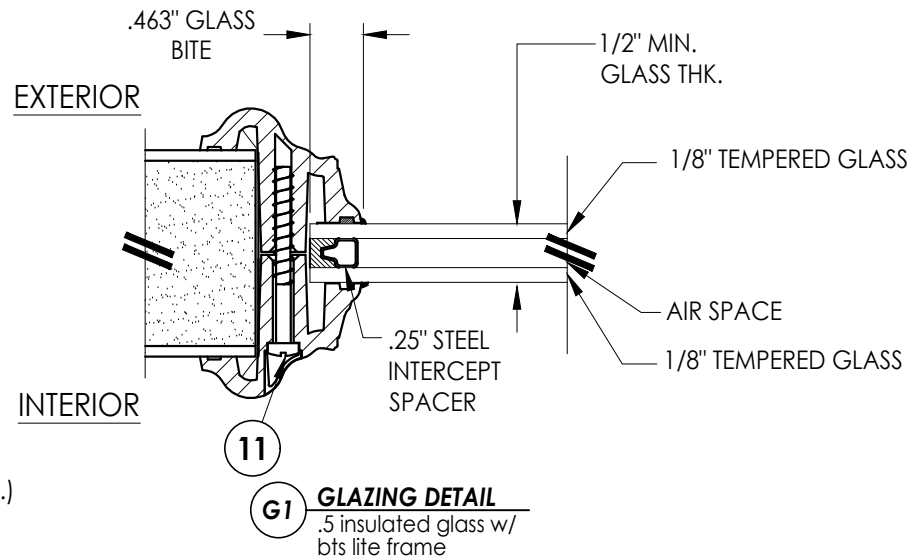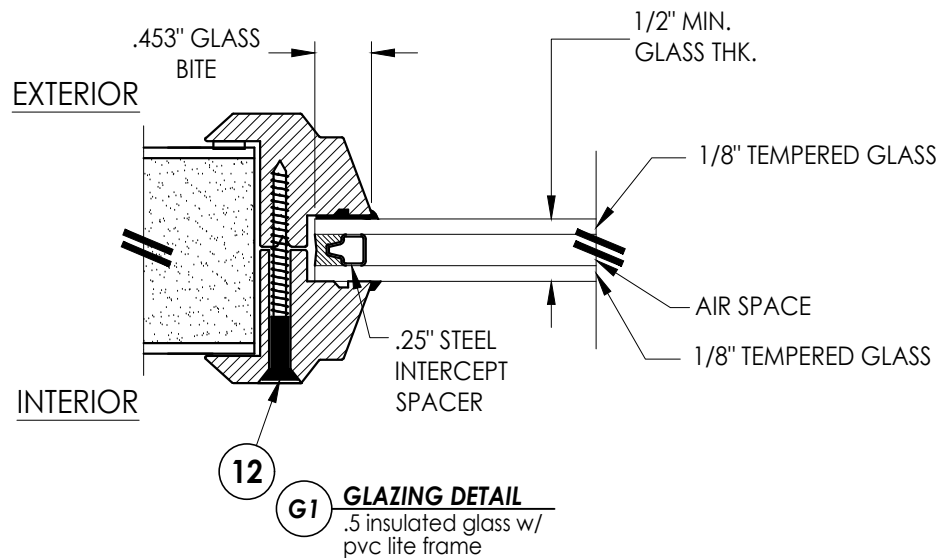


2
4 **VERTICAL CROSS SECTION**

Documents Prepared By:
Lyndon F. Schmidt
P.E. No. 43409


RW BUILDING CONSULTANTS, INC.
P.O. Box 230, Valrico, FL 33595
Phone No.: 813.659.9197
FBPE Registry No. 9813

PRODUCT:		THERMA-TRU STEEL DOOR		PART OR ASSEMBLY:		SIDELITE PANEL / GLAZING DETAILS	


Z:\2023 FBC Drawings\Therma-Tru\FL-21131 R3\FL-21131.7-9.dwg

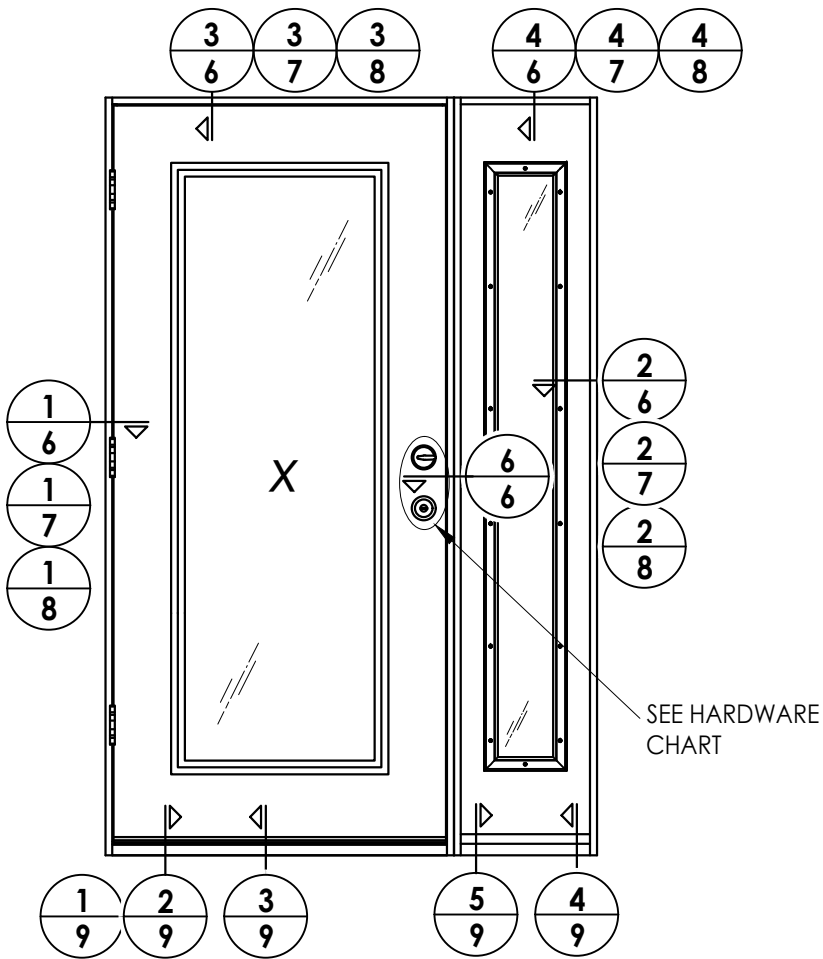

ELEVATION
XO

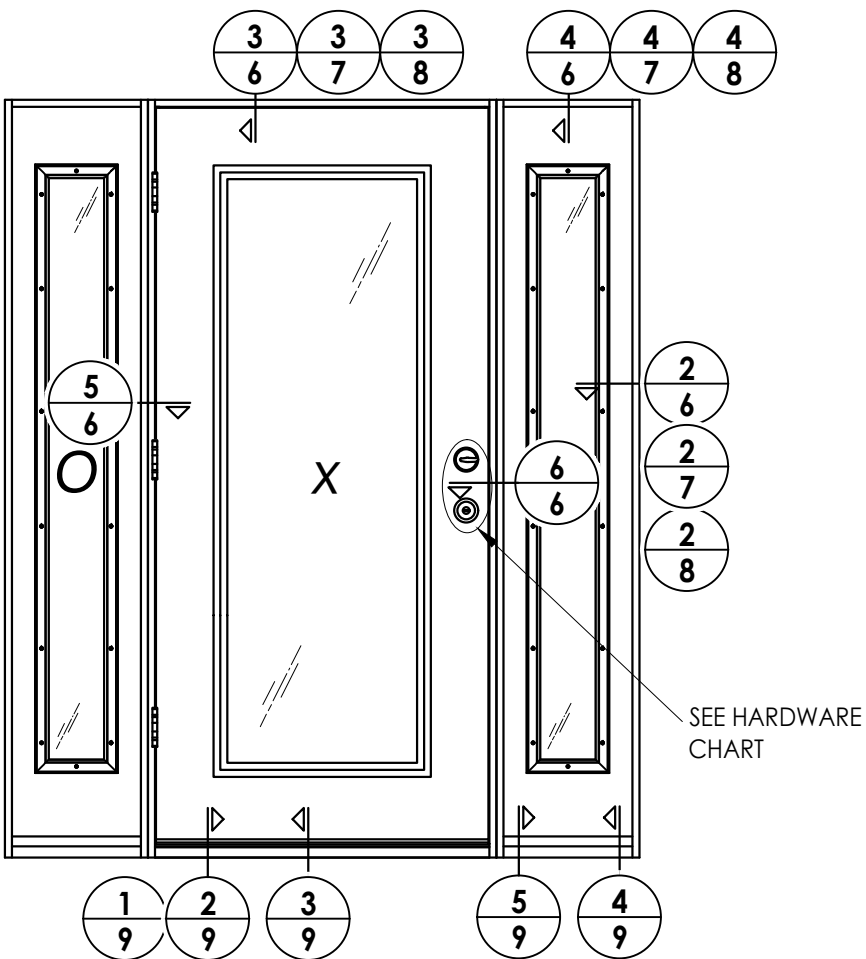

ELEVATION
OXO

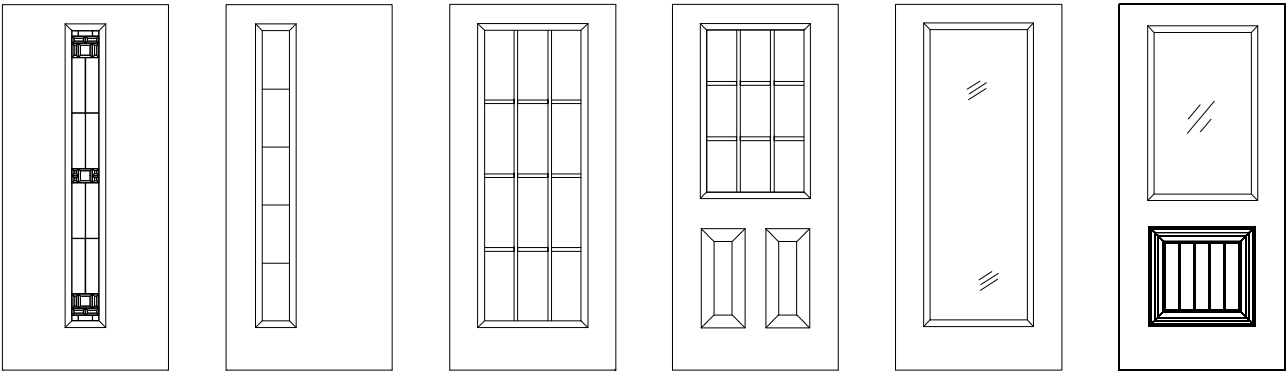


PROFILES/TRADITIONS Steel Door Panel Options

Panel options shown are for illustration and are representative only
(similar opaque panel configurations are allowed)


HARDWARE TABLE		
MANUFACTURER	MODEL	
SCHLAGE	KNOB:	F51
	DEADBOLT:	B60
KWIKSET	KNOB:	SIGNATURE SERIES
	DEADBOLT:	SIGNATURE SERIES (980)

Documents Prepared By: Lyndon F. Schmidt P.E. No. 43409		BUILDING CONSULTANTS, INC. P.O. Box 230, Valrico, FL 33595 Phone No.: 813.659.9197 FBPE Registry No. 9813	
PRODUCT: THERMA-TRU STEEL DOOR		PART OR ASSEMBLY: ELEVATIONS	
3	7/03/26	UPDATE TO 9TH ED. (2026)	FBC LFS
2	8/07/23	UPDATE TO 8TH ED. (2023)	FBC LFS
1	7/14/20	UPDATE TO 7TH ED (2020)	FBC LFS
NO.	DATE		BY
REVISIONS			
DATE: 10/11/17			
SCALE: N.T.S.			
DWG. BY: JK			
CHK. BY: LFS			
DRAWING NO.: FL-21131.8			
SHEET 5 OF 14			


Z:\2023 FBC Drawings\Therma-Tru\FL-21131 R3\FL-21131.7-9.dwg

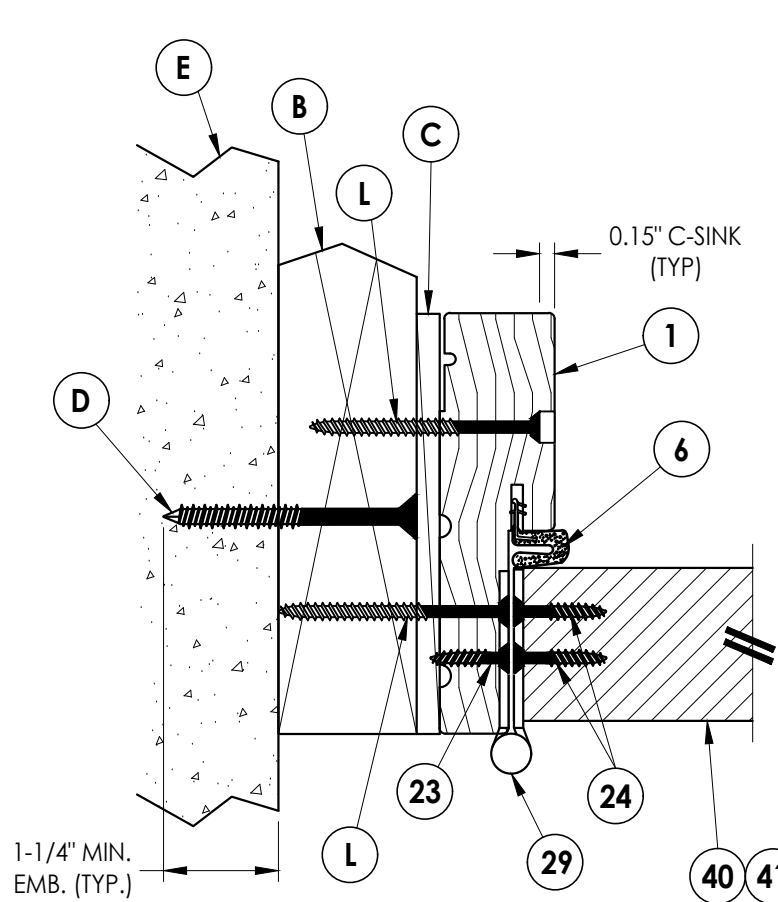


1 HORIZONTAL CROSS SECTION
Shown w/ 2X Buck
Outswing shown (Inswing similar)

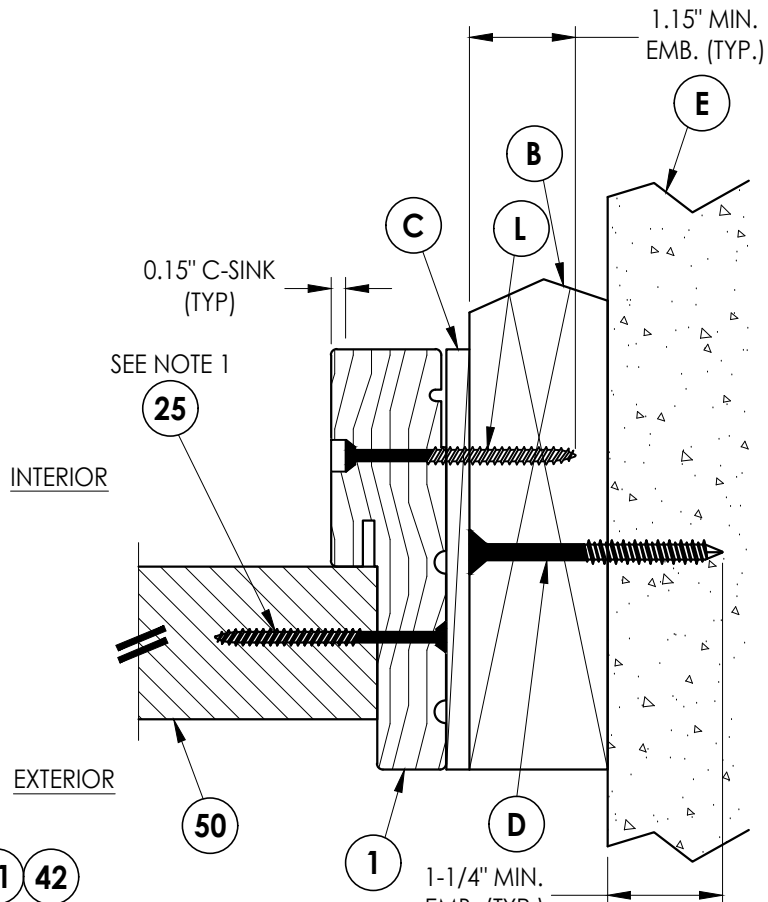

2 HORIZONTAL CROSS SECTION
Shown w/ 2X Buck
Outswing shown (Inswing similar)

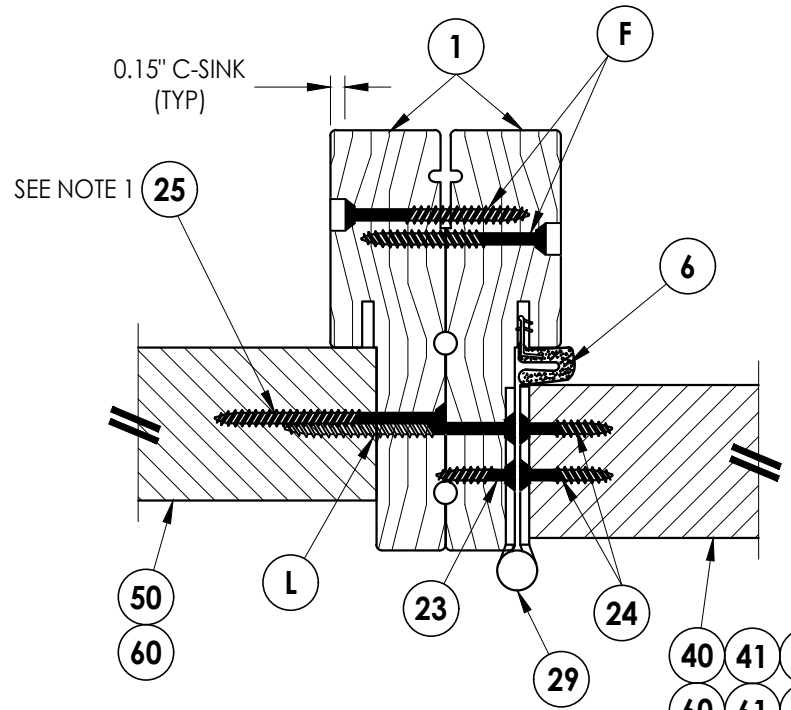


5 HORIZONTAL CROSS SECTION
Outswing shown (Inswing similar)

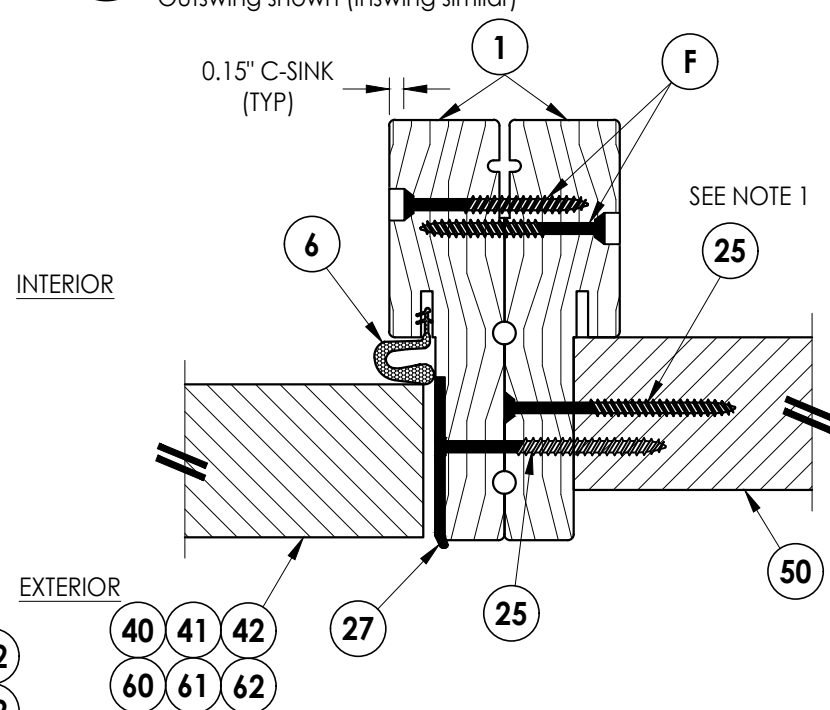


6 HORIZONTAL CROSS SECTION
Outswing shown (Inswing similar)

Notes:

- Sidelite assembly screws located 8" from top and 8" from bottom & 2 more screws equally spaced between (4 screws total per side jamb).
- Sidelite assembly screws located 3" from each end (2 screws along head jamb).

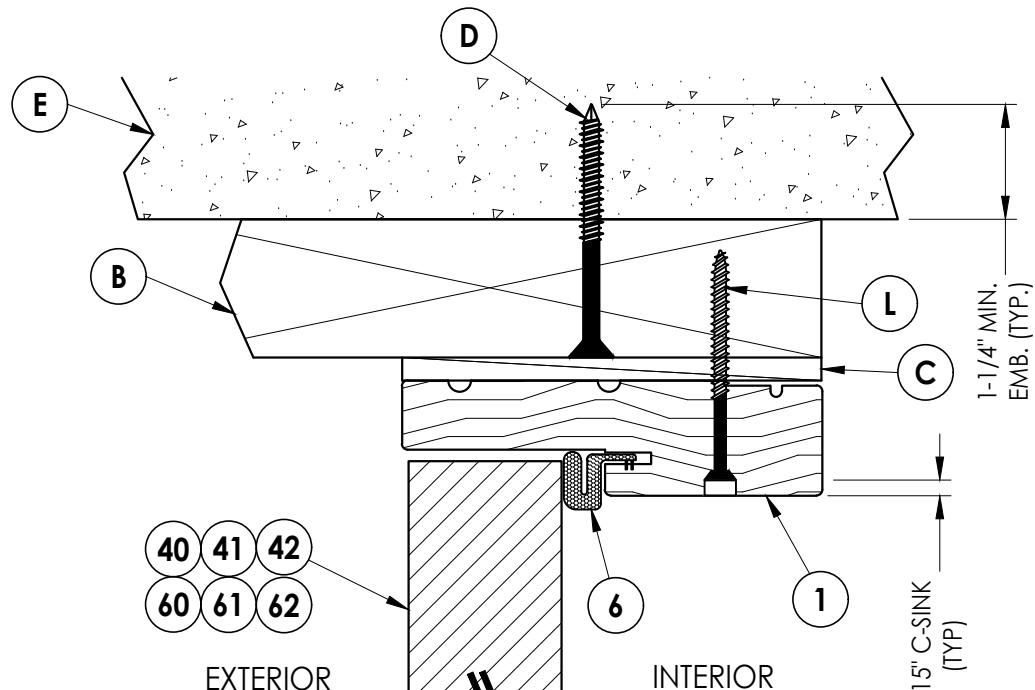

3 VERTICAL CROSS SECTION
Shown w/ 2X Buck
Outswing shown (Inswing similar)

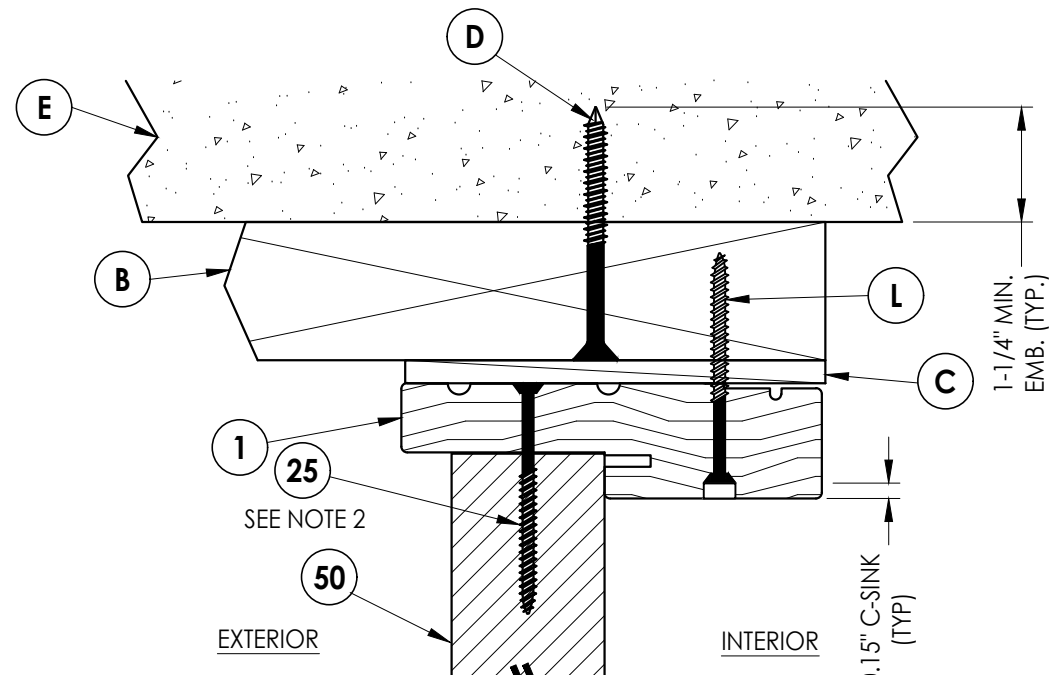

4 VERTICAL CROSS SECTION
Shown w/ 2X Buck
Outswing shown (Inswing similar)

Documents Prepared By:
Lyndon F. Schmidt
P.E. No. 43409

RW BUILDING CONSULTANTS, INC.
P.O. Box 230, Valrico, FL 33595
Phone No.: 813.659.9197
FBPE Registry No. 9813

PRODUCT:
THERMA-TRU
STEEL DOOR

PART OR ASSEMBLY:
HORIZONTAL & VERTICAL
CROSS SECTIONS (2X BUCK)

NO.	DATE	REVISIONS
3	7/03/26	UPDATE TO 9TH ED. (2026) FBC LFS
2	8/07/23	UPDATE TO 8TH ED. (2023) FBC LFS
1	7/14/20	UPDATE TO 7TH ED (2020) FBC LFS

DATE: 10/11/17

SCALE: N.T.S.


DWG. BY: JK

CHK. BY: LFS


DRAWING NO.: FL-21131.8

SHEET 6 OF 14


- Notes:
- 1. Sidelite assembly screws located 8" from top and 8" from bottom & 2 more screws equally spaced between (4 screws total per side jamb).
 - 2. Sidelite assembly screws located 3" from each end (2 screws along head jamb).

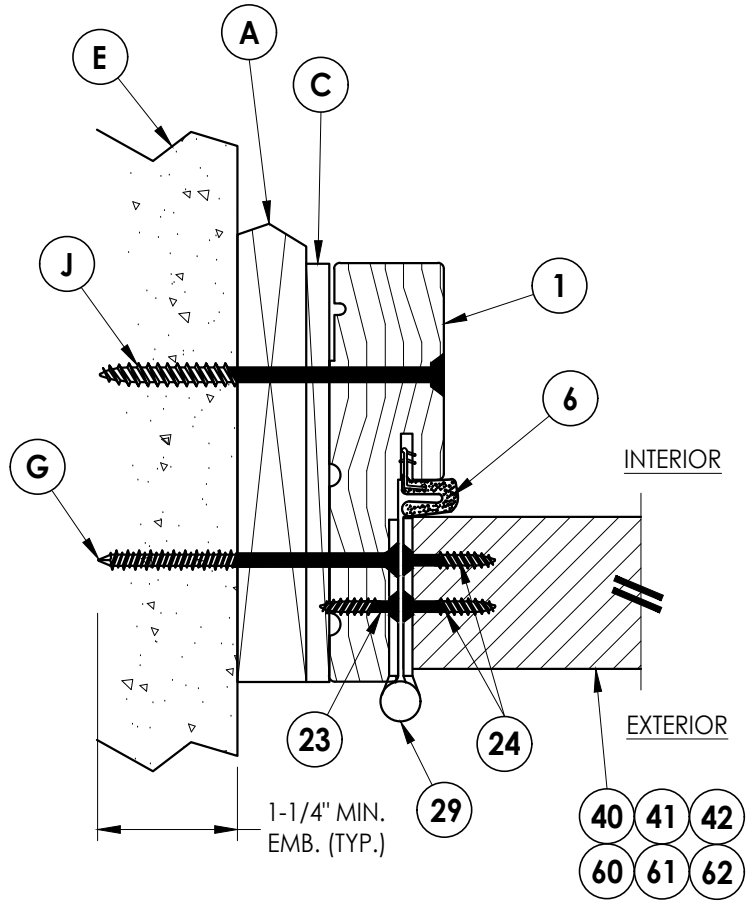


1
7 **HORIZONTAL CROSS SECTION**
Shown w/ 1X sub-buck
Outswing shown (Inswing similar)

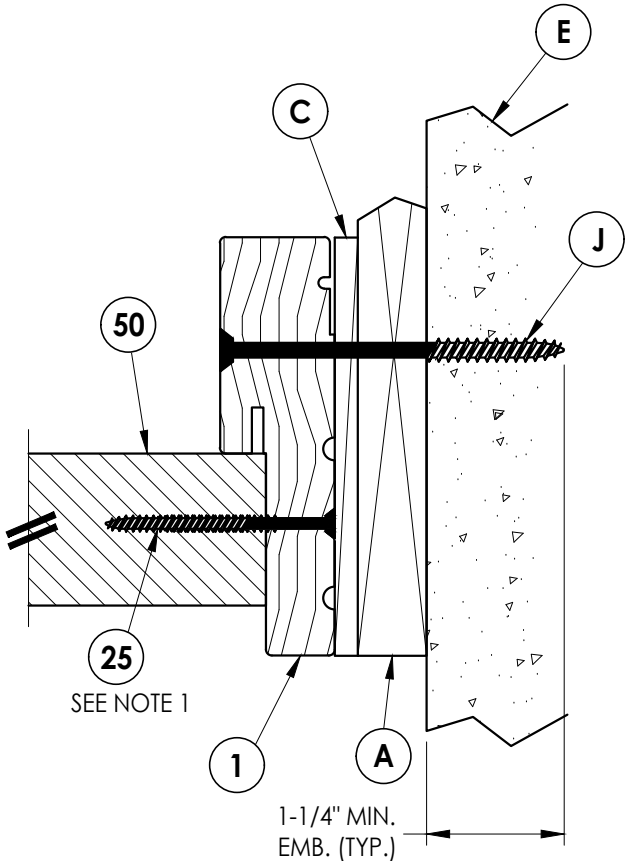

2
7 **HORIZONTAL CROSS SECTION**
Shown w/ 1X sub-buck
Outswing shown (Inswing similar)

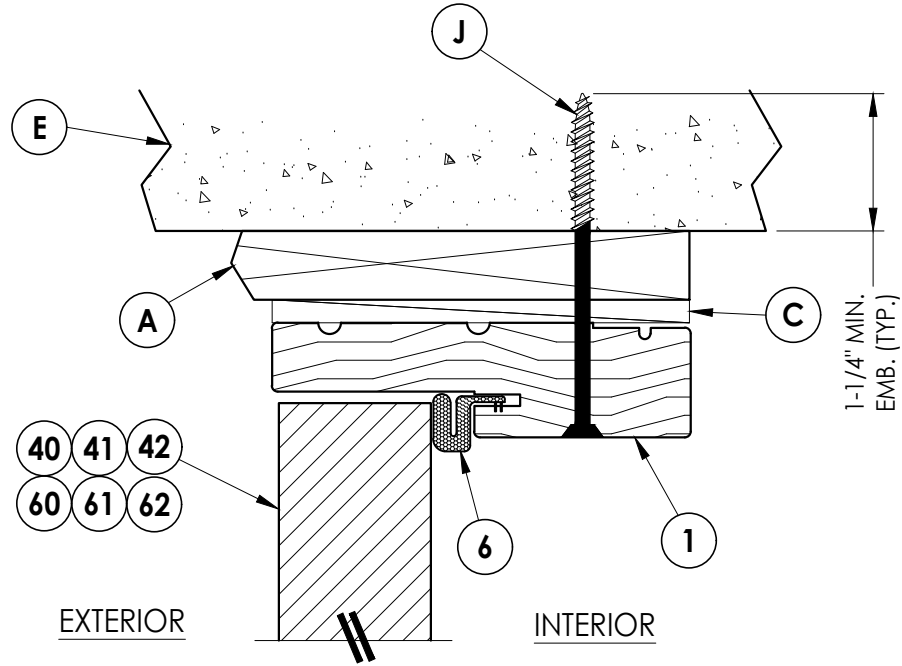

3
7 **VERTICAL CROSS SECTION**
Shown w/ 1X sub-buck
Outswing shown (Inswing similar)

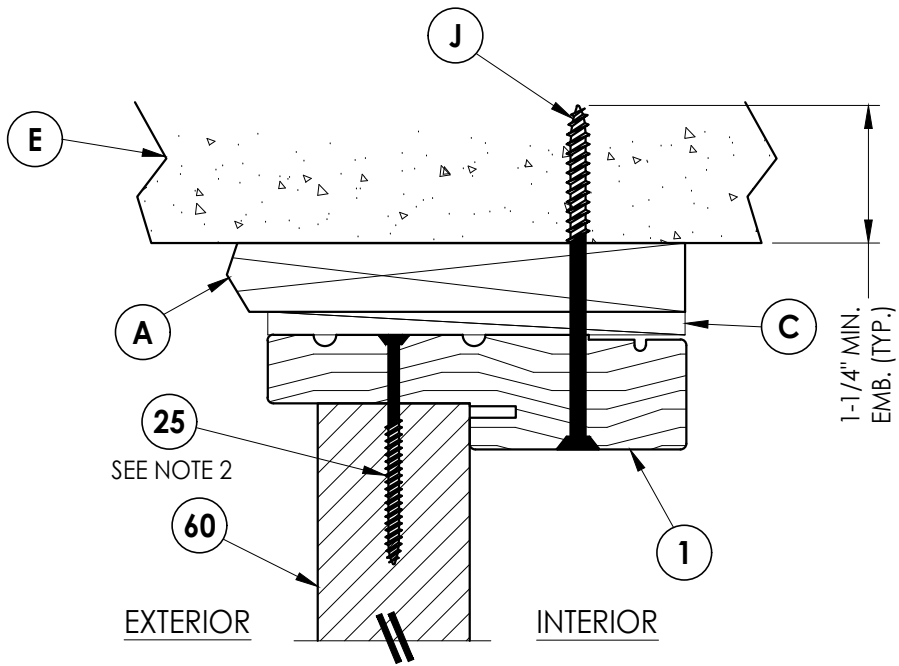

4
7 **VERTICAL CROSS SECTION**
Shown w/ 1X sub-buck
Outswing shown (Inswing similar)

Documents Prepared By:
Lyndon F. Schmidt
P.E. No. 43409


RW BUILDING CONSULTANTS, INC.
P.O. Box 230, Valrico, FL 33595
Phone No.: 813.659.9197
FBPE Registry No. 9813

PRODUCT: THERMA-TRU
STEEL DOOR


PART OR ASSEMBLY:
HORIZONTAL & VERTICAL
CROSS SECTIONS (1X BUCK)

NO.	DATE	REVISIONS			
		BY	LFS	FBC	LFS
3	7/03/26	UPDATE TO 9TH ED. (2026)	FBC	FBC	LFS
2	8/07/23	UPDATE TO 8TH ED. (2023)	FBC	FBC	LFS
1	7/14/20	UPDATE TO 7TH ED. (2020)	FBC	FBC	LFS

DATE: 10/11/17
SCALE: N.T.S.
DWG. BY: JK
CHK. BY: LFS
DRAWING NO.: FL-21131.8
SHEET 7 OF 14

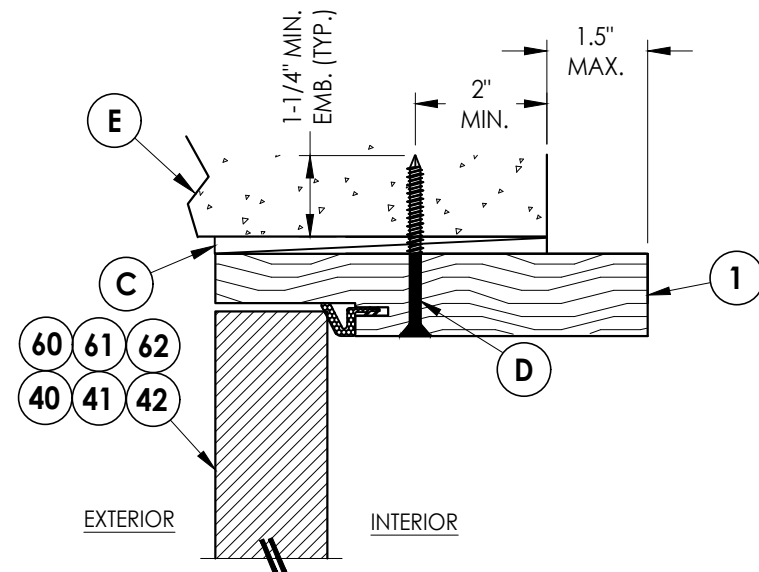


3 **HORIZONTAL CROSS SECTION**
8 Shown Direct to Masonry
 Outswing only w/ 6-9/16" jamb

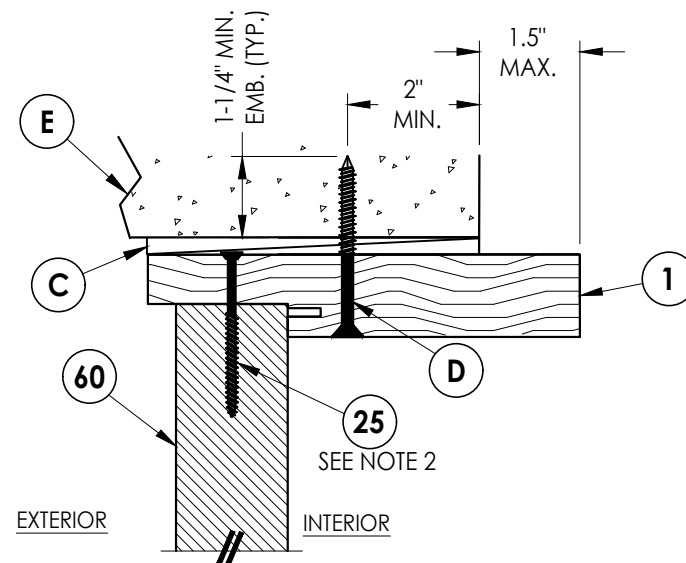


4 **VERTICAL CROSS SECTION**
8 Shown Direct to Masonry
 Outswing only w/ 6-9/16" jamb

Notes:

1. Sidelite assembly screws located 8" from top and 8" from bottom & 2 more screws equally spaced between (4 screws total per side jamb).
2. Sidelite assembly screws located 3" from each end (2 screws along head jamb).

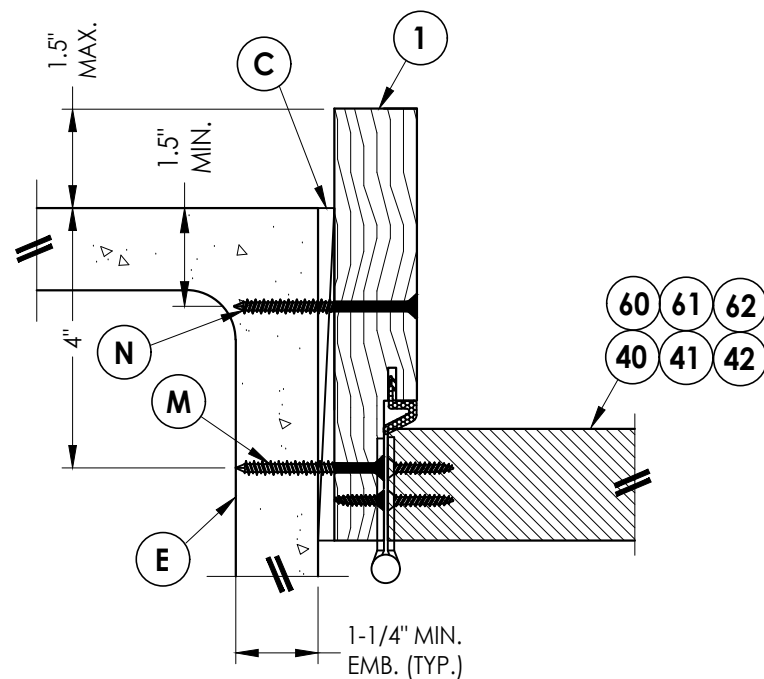

1 **HORIZONTAL CROSS SECTION**
8 Shown Direct to Masonry
 Outswing only w/ 6-9/16" jamb





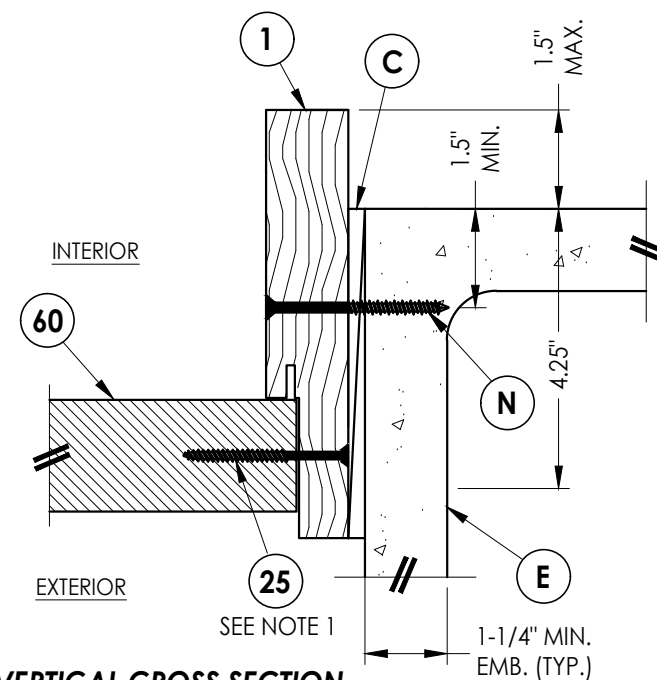


2 **VERTICAL CROSS SECTION**
8 Shown Direct to Masonry
 Outswing only w/ 6-9/16" jamb

DATE: 10/11/17 SCALE: N.T.S. DWG. BY: JK CHK. BY: LFS DRAWING NO.: FL-21131.8 SHEET 8 OF 14										PRODUCT: THERMA-TRU STEEL DOOR PART OR ASSEMBLY: HORIZONTAL & VERTICAL SECTIONS (DIRECT TO MASONRY)										Documents Prepared By: Lyndon F. Schmidt P.E. No. 43409 RW BUILDING CONSULTANTS, INC. P.O. Box 230, Valrico, FL 33595 Phone No.: 813.659.9197 FBPE Registry No. 9813	

Z:\2023 FBC Drawings\Therma-Tru\FL-21131 R3\FL-21131.7-9.dwg

- Notes:
- 1. Sill Item #'s 16, 32, 33, 36, 37, 38 & 39 are attached to jambs w/ (3) #8 X 2-1/2" pfh screws at each end.
 - Sill Item #'s 17 & 18 are attached to jambs w/ (2) #8 X 2-1/2" pfh screws at each end.
 - Sill Item #15 is attached to jambs utilizing (2) #10 X 2" pph screws at each end.
 - 2. Sidelite assembly screws located 4" from each end (2 screws along sill).

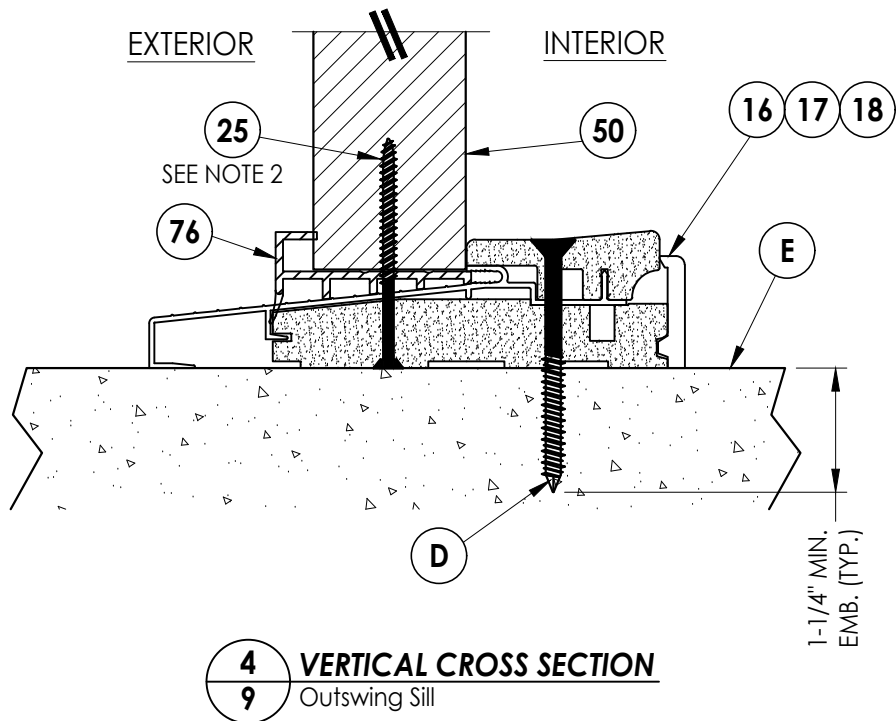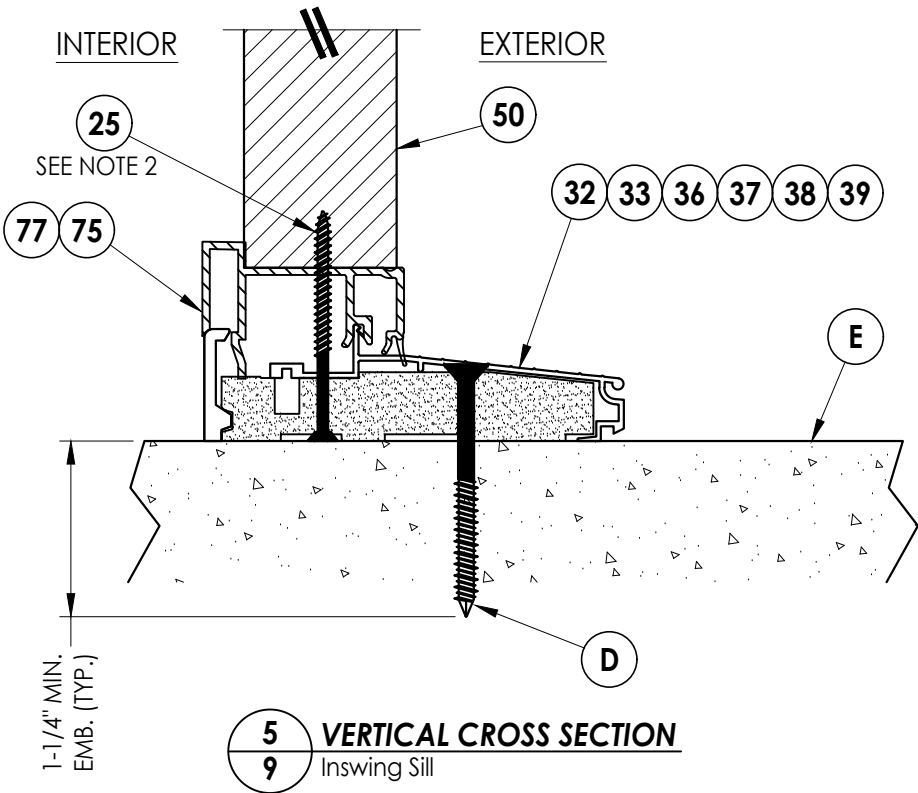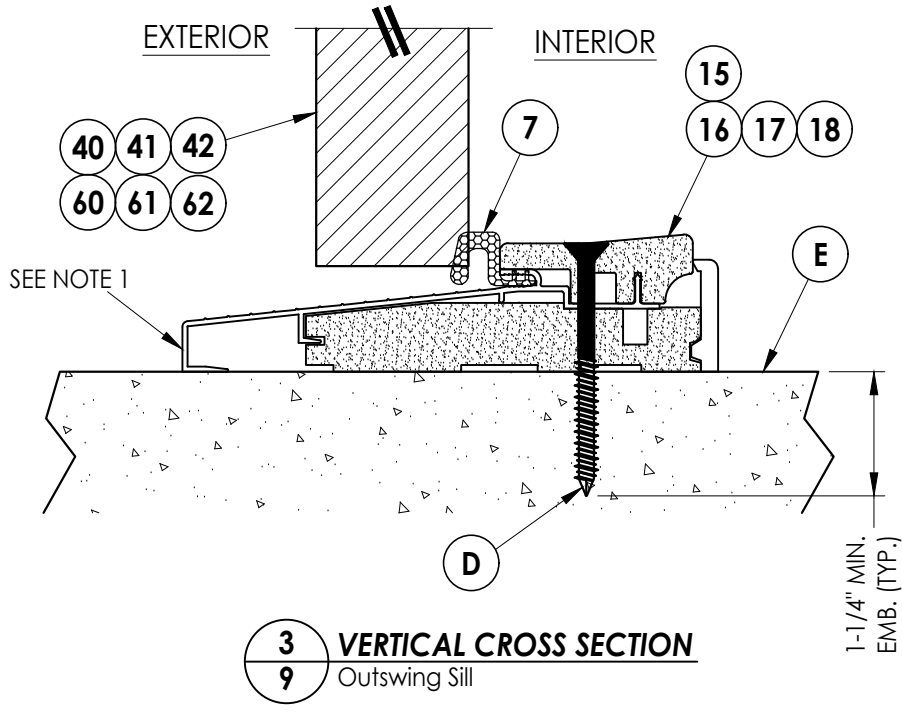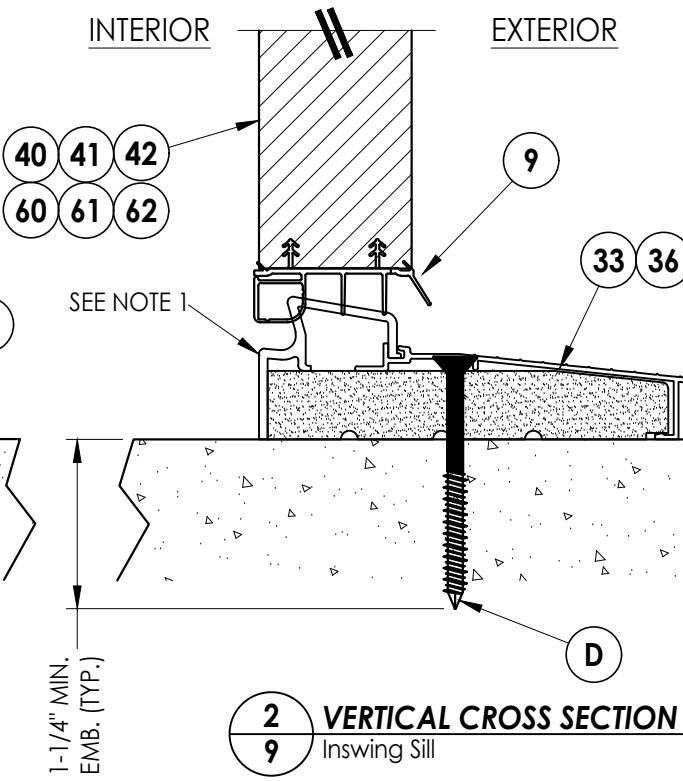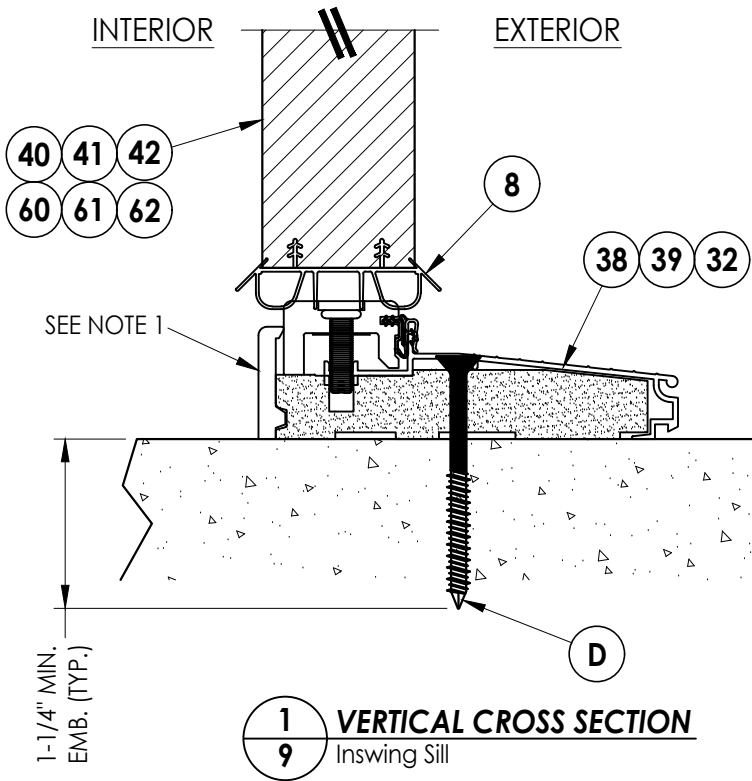

Documents Prepared By:
Lyndon F. Schmidt
P.E. No. 43409


RW BUILDING CONSULTANTS, INC.
P.O. Box 230, Valrico, FL 33595
Phone No.: 813.659.9197
FBPE Registry No. 9813

PRODUCT:
THERMA-TRU
STEEL DOOR


PART OR ASSEMBLY:
VERTICAL CROSS
SECTIONS (THRESHOLDS)

NO.	DATE	REVISIONS			
		BY	DATE	DESCRIPTION	DATE
3	7/03/26	LFS		UPDATE TO 9TH ED. (2026) FBC	
2	8/07/23	LFS		UPDATE TO 8TH ED. (2023) FBC	
1	7/14/20	LFS		UPDATE TO 7TH ED. (2020) FBC	

DATE: 10/11/17
SCALE: N.T.S.
DWG. BY: JK
CHK. BY: LFS
DRAWING NO.: FL-21131.8
SHEET 9 OF 14

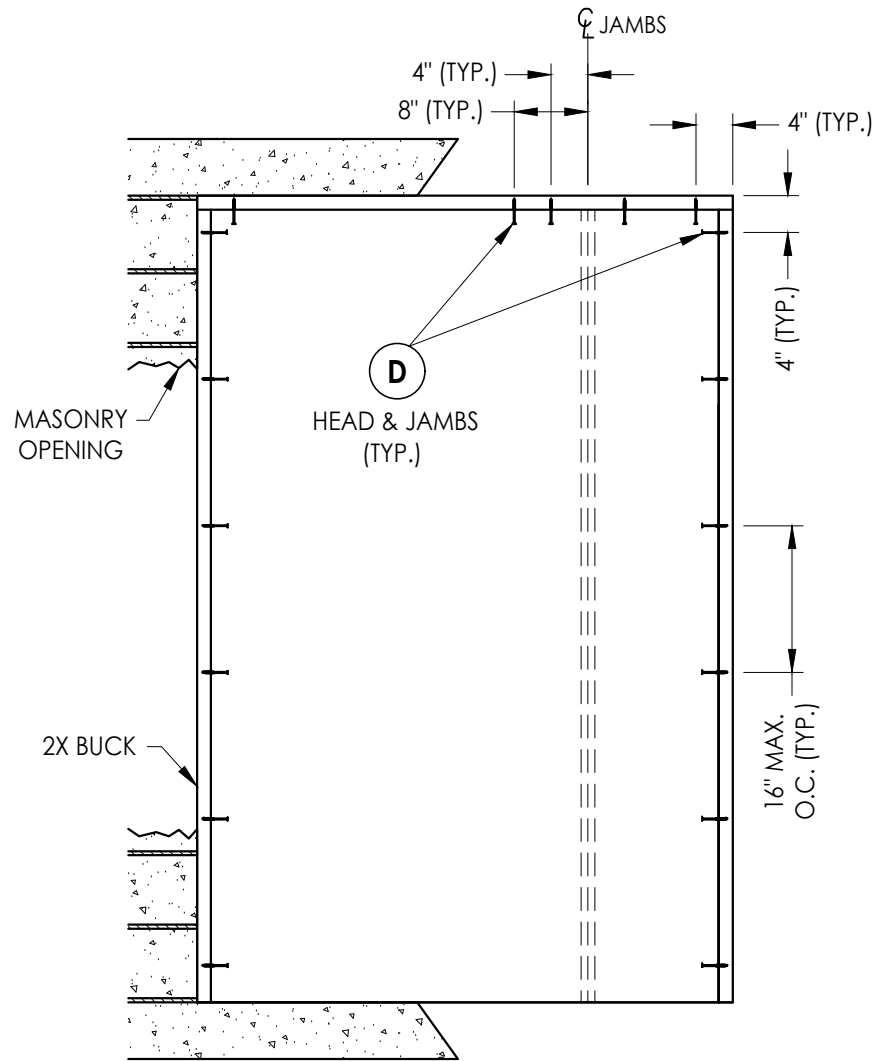

XO/OX

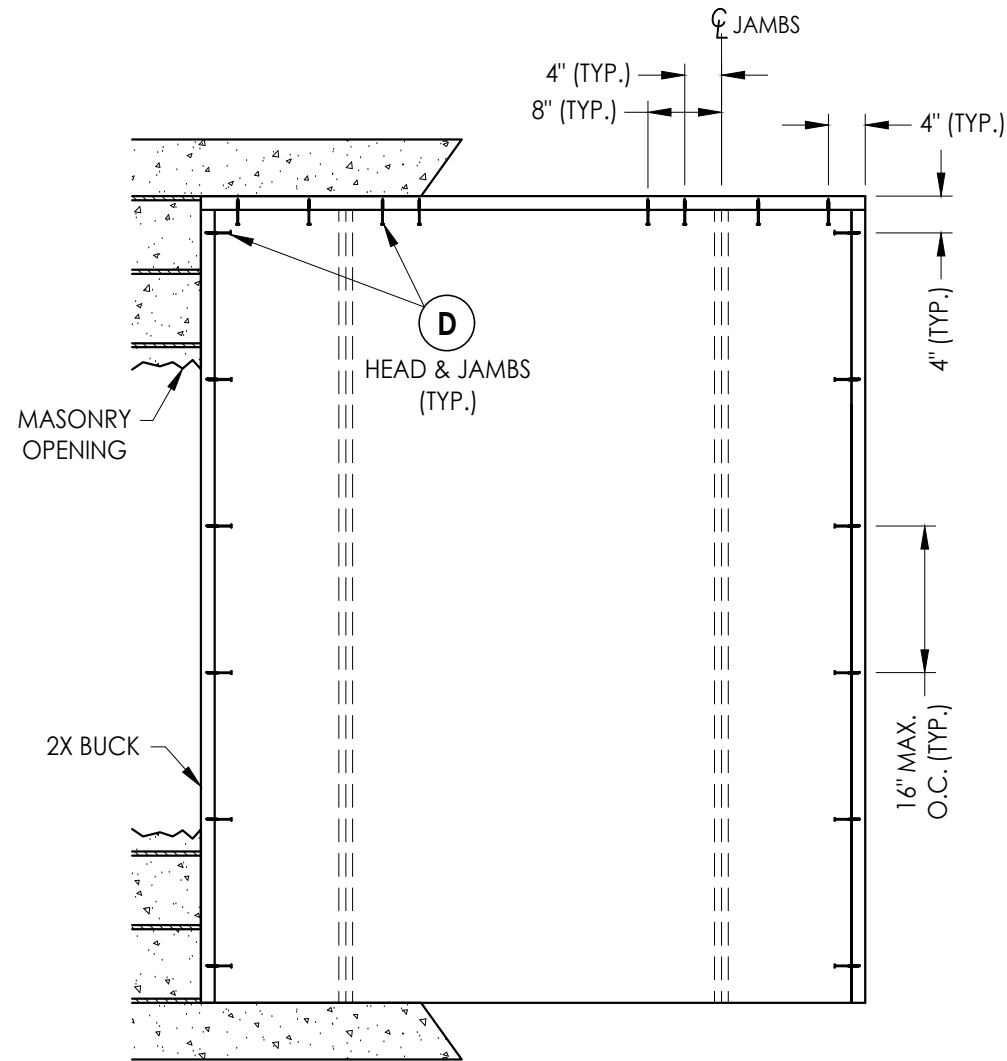

OXO

2X BUCK ANCHORING


3	7/03/26	UPDATE TO 9TH ED.	(2026)	FBC	LFS
2	8/07/23	UPDATE TO 8TH ED.	(2023)	FBC	LFS
1	7/14/20	UPDATE TO 7TH ED	(2020)	FBC	LFS
NO.	DATE				
					REVISIONS

DATE:	10/11/17
SCALE:	N.T.S.
DWG. BY:	JK
CHK. BY:	LFS
DRAWING NO.:	FL-21131.8
SHEET	10 OF 14


Documents Prepared By:
Lyndon F. Schmidt
P.E. No. 43409

RW BUILDING CONSULTANTS, INC.
P.O. Box 230, Valrico, FL 33595
Phone No.: 813.659.9197
FBPE Registry No. 9813

Z:\2023 FBC Drawings\Therma-Tru\FL-21131 R3\FL-21131.7-9.dwg

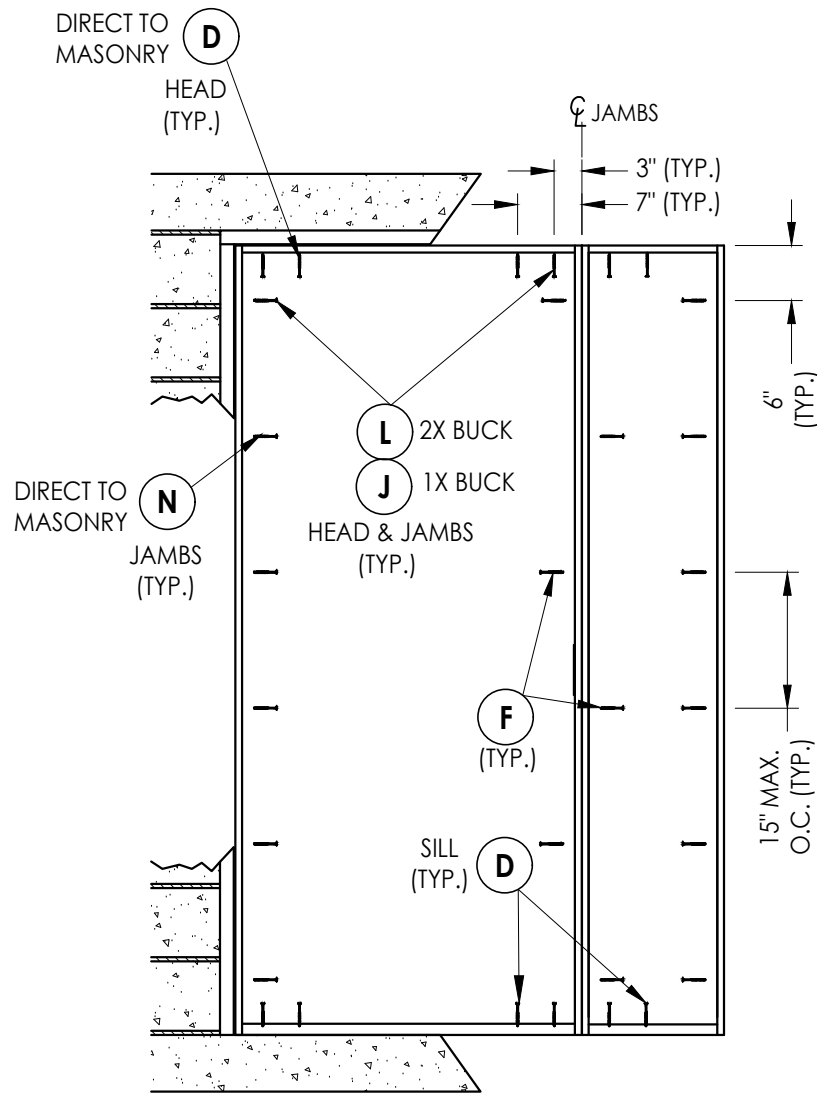


XO/OX

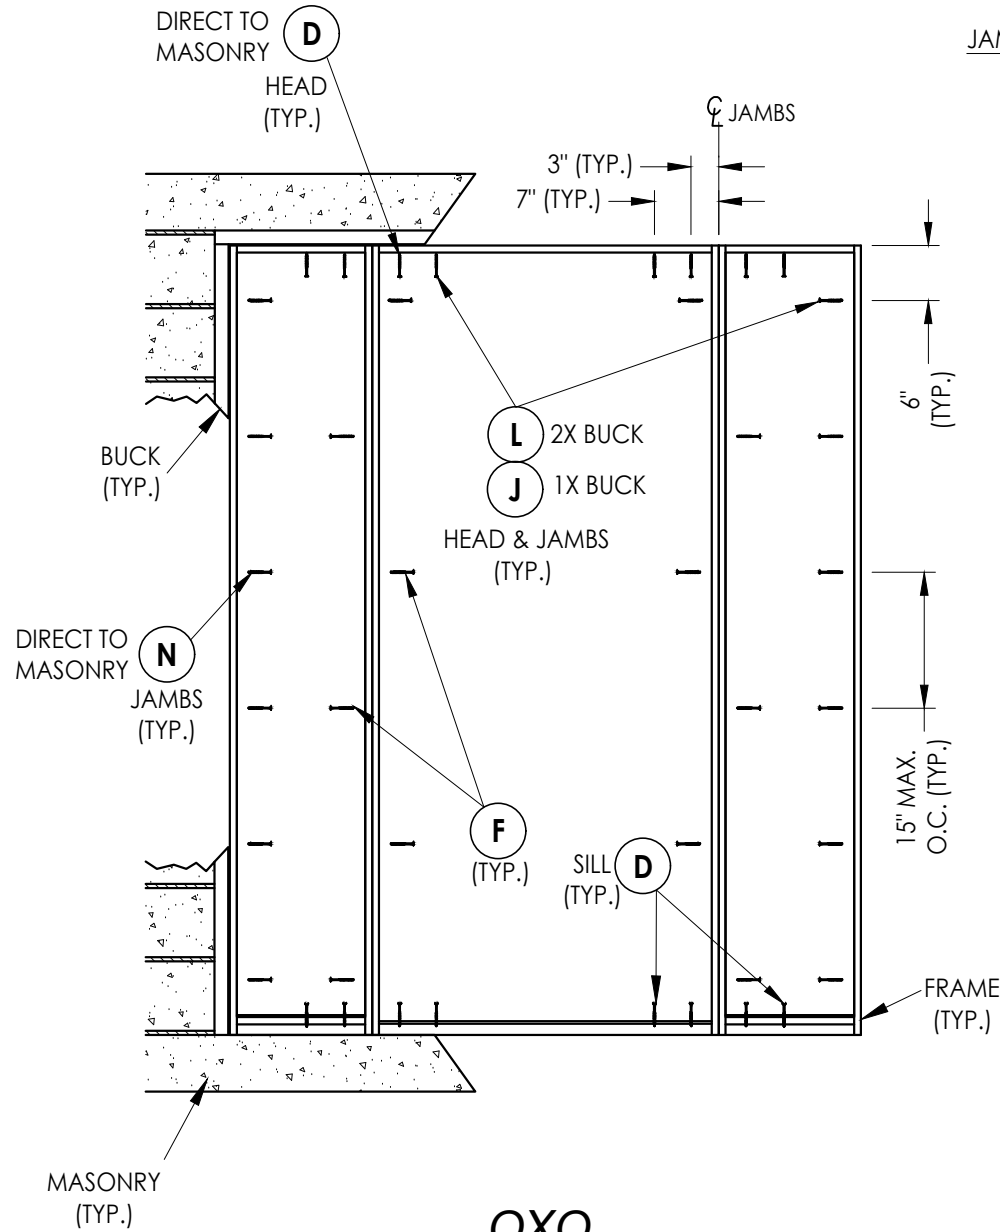

OXO

FRAME ANCHORING

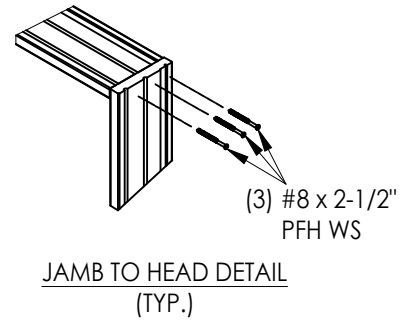

NO.	DATE	REVISIONS
3	7/03/26	UPDATE TO 9TH ED. (2026) FBC LFS
2	8/07/23	UPDATE TO 8TH ED. (2023) FBC LFS
1	7/14/20	UPDATE TO 7TH ED (2020) FBC LFS

DATE: 10/11/17
SCALE: N.T.S.
DWG. BY: JK
CHK. BY: LFS
DRAWING NO.: FL-21131.8
SHEET 11 OF 14


Documents Prepared By:
Lyndon F. Schmidt
P.E. No. 43409

PRODUCT:
THERMA-TRU
STEEL DOOR


PART OR ASSEMBLY:
FRAME ANCHORING

RW BUILDING CONSULTANTS, INC.
P.O. Box 230, Valrico, FL 33595
Phone No.: 813.659.9197
FBPE Registry No. 9813

Z:\2023 FBC Drawings\Therma-Tru\FL-21131 R3\FL-21131.7-9.dwg

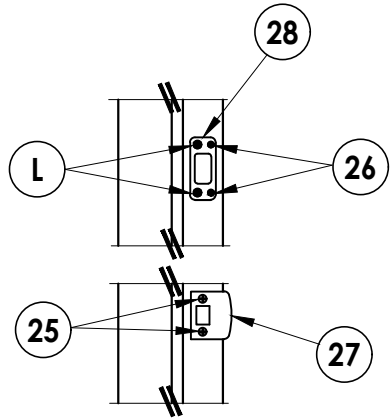


LATCH & DEADBOLT DETAIL
Kwikset

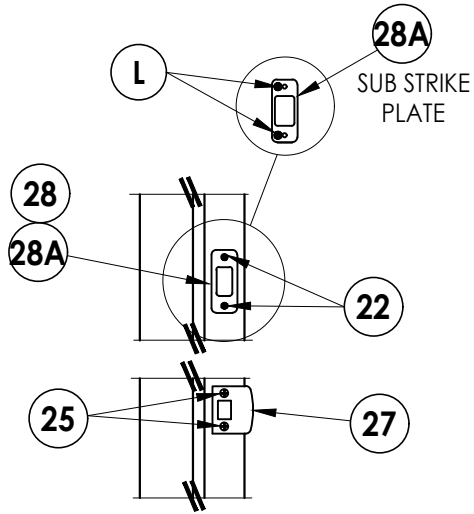


LATCH & DEADBOLT DETAIL
Schlage


LATCH & DEADBOLT STRIKE DETAILS

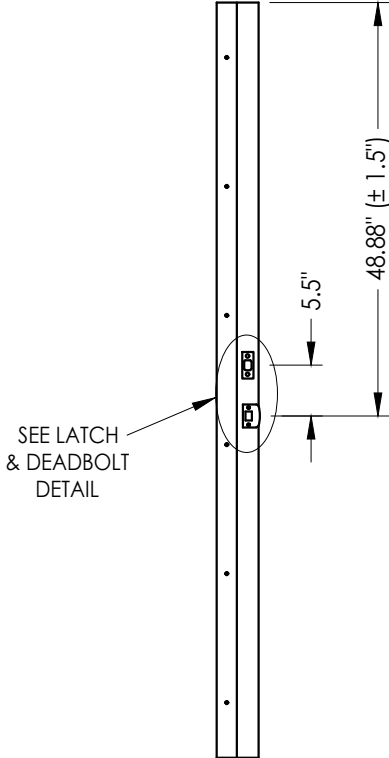

STRIKE JAMB
Latch and Deadbolt

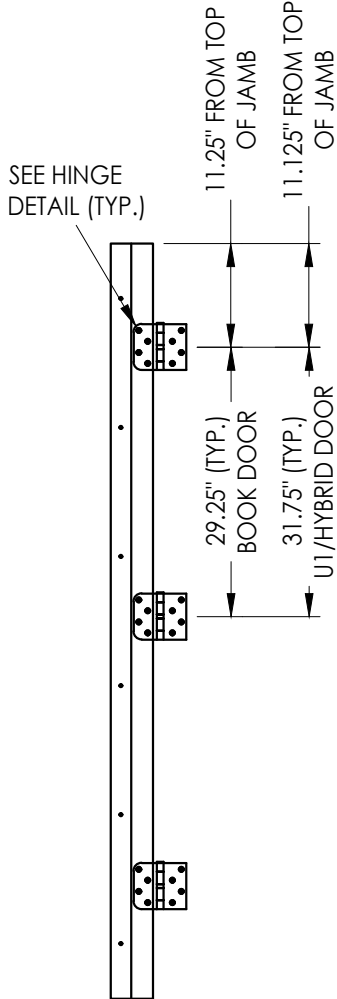

HINGE JAMB

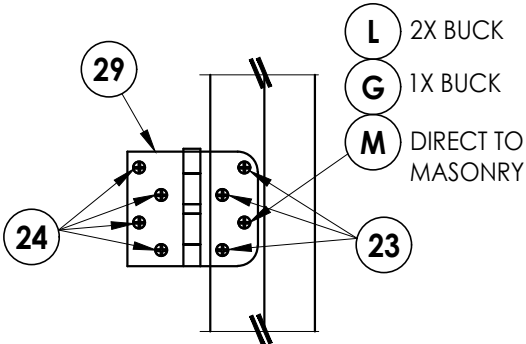

HINGE DETAIL

REVISIONS	
NO.	DATE
3	7/03/26
2	8/07/23
1	7/14/20


DATE:	10/11/17
SCALE:	N.T.S.
DWG. BY:	JK
CHK. BY:	LFS
DRAWING NO.:	FL-21131.8
SHEET	12 of 14

PRODUCT:	THERMA-TRU STEEL DOOR
PART OR ASSEMBLY:	HARDWARE DETAILS


Documents Prepared By:
Lyndon F. Schmidt
P.E. No. 43409

**R.W. BUILDING CONSULTANTS, INC.**
P.O. Box 230, Valrico, FL 33595
Phone No.: 813.659.9197
FBPE Registry No. 9813


Z:\2023 FBC Drawings\Therma-Tru\FL-21131 R3\FL-21131.7-9.dwg

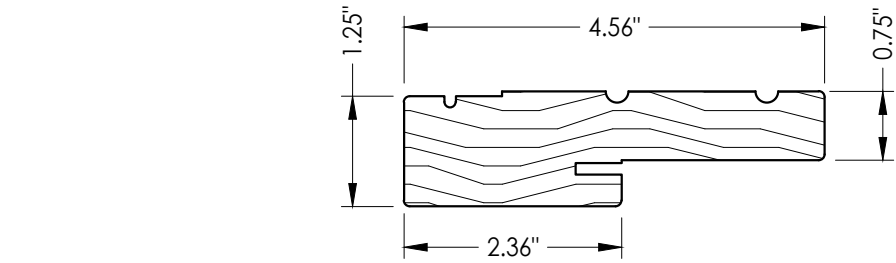


1 WOOD JAMB

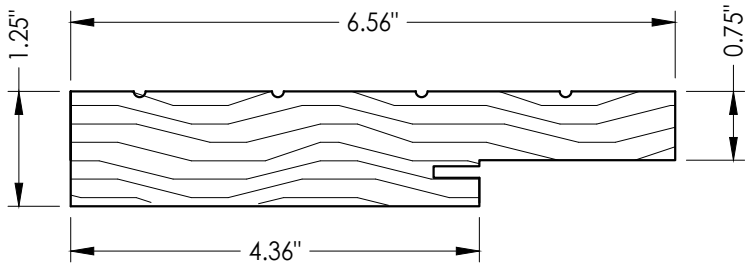


2 WOOD JAMB

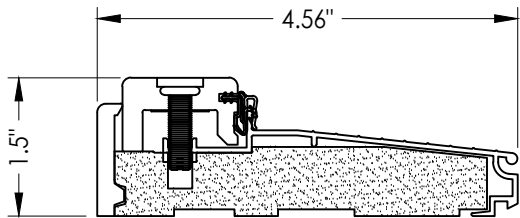


38 INSWING THRESHOLD
Inswing Composite Adjustable Sill

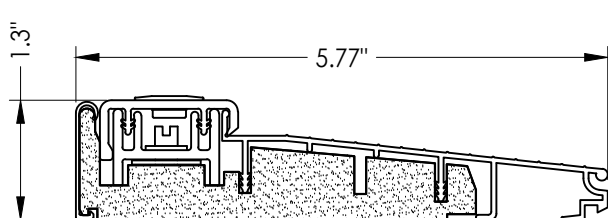


39 INSWING THRESHOLD
Inswing Basic Composite Adjustable Sill

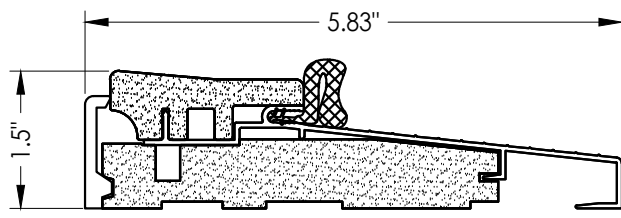


16 OUTSWING THRESHOLD
Composite Sill

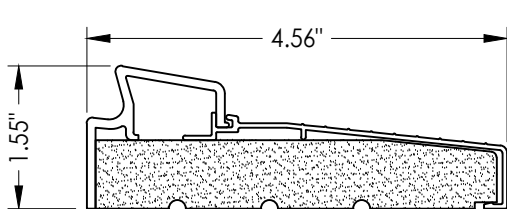


33 INSWING THRESHOLD
Inswing Basic Fixed Sill

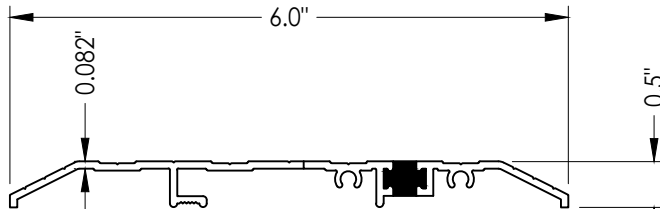


15 PUBLIC ACCESS THRESHOLD

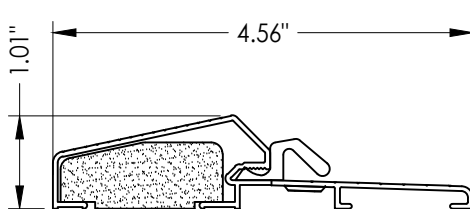


17 OUTSWING THRESHOLD
Composite / Aluminum Sill

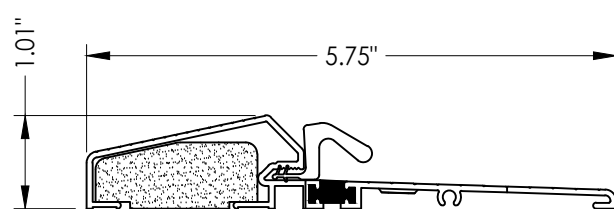


18 OUTSWING THRESHOLD
Composite / Aluminum Sill
(Thermal Break)

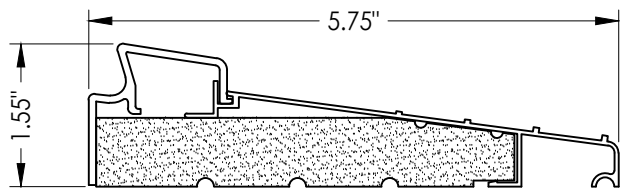


36 INSWING THRESHOLD
Inswing Basic Fixed 5-3/4" Sill

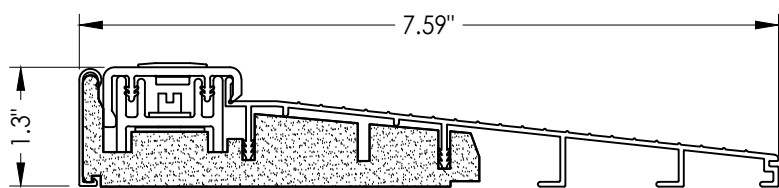


32 INSWING THRESHOLD
Inswing Basic Composite Adjustable Sill 7-1/2"

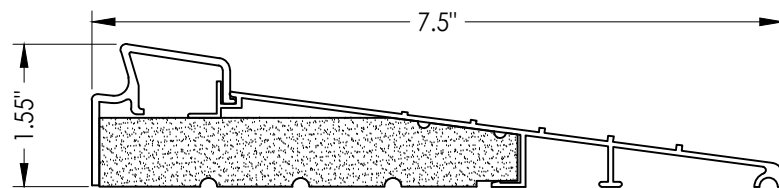


37 INSWING THRESHOLD
Inswing Basic Fixed 7-1/2" Sill

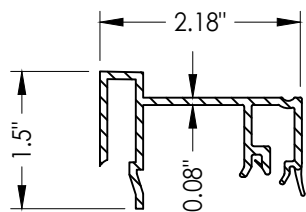


75 SIDELITE SPACER
Inswing

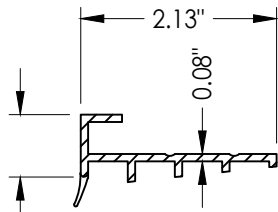


76 SIDELITE SPACER
Outswing

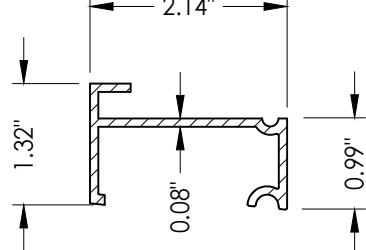


77 SIDELITE SPACER
Inswing

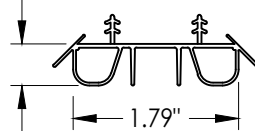

8 SWEEP

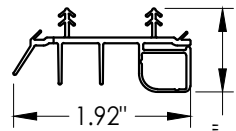

9 SWEEP

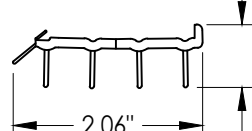

10 SWEEP

Documents Prepared By:
Lyndon F. Schmidt
P.E. No. 43409

RW BUILDING CONSULTANTS, INC.
P.O. Box 230, Valrico, FL 33595
Phone No.: 813.659.9197
FBPE Registry No. 9813

PRODUCT:
THERMA-TRU
STEEL DOOR

PART OR ASSEMBLY:

COMPONENTS

NO.	DATE	REVISIONS	BY
3	7/03/26	UPDATE TO 9TH ED. (2026) FBC	LFS
2	8/07/23	UPDATE TO 8TH ED. (2023) FBC	LFS
1	7/14/20	UPDATE TO 7TH ED (2020) FBC	LFS

DATE: 10/11/17

SCALE: N.T.S.

DWG. BY: JK

CHK. BY: LFS

DRAWING NO.: FL-21131.8

SHEET 13 OF 14

BILL OF MATERIALS			BILL OF MATERIALS		
ITEM #	DESCRIPTION	MATERIAL	ITEM #	DESCRIPTION	MATERIAL
A	1X BUCK (SG >= 0.42)	WOOD	25	#8 x 2-1/2" PFH WOOD SCREW	STEEL
B	2X BUCK (SG >= 0.42)	WOOD	26	#8 x 5/8" PFH WOOD SCREW	STEEL
C	1/4" MAX. SHIM SPACE	-	27	LATCH STRIKE PLATE	STEEL
D	1/4" X 2-3/4" PFH DeWALT OR ITW CONCRETE SCREW	STEEL	28	DEADBOLT STRIKE PLATE	STEEL
E	MASONRY - 3,000 PSI MIN. CONCRETE CONFORMING TO ACI 301 OR HOLLOW BLOCK CONFORMING TO ASTM C90	CONCRETE	28A	DEADBOLT SUB STRIKE PLATE	STEEL
			29	4" X 4" HINGE	STEEL
F	#10 X 2" PFH WOOD SCREW	STEEL	32	INSWING THRESHOLD	ALUM/COMP
G	3/16" X 3-1/4" ITW CONCRETE SCREW	STEEL	33	INSWING THRESHOLD	ALUM/COMP
I	1/4" X 1-3/4" PFH DeWALT OR ITW CONCRETE SCREW	STEEL	36	INSWING THRESHOLD	ALUM/COMP
J	1/4" X 3-3/4" PFH DeWALT OR ITW CONCRETE SCREW	STEEL	37	INSWING THRESHOLD	ALUM/COMP
L	#10 X 2-1/2" PFH WOOD SCREW (1.15" MIN. EMBEDMENT)	STEEL	38	INSWING THRESHOLD	ALUM/COMP
N	3/16" X 2-3/4" ITW CONCRETE SCREW	STEEL	39	INSWING THRESHOLD	ALUM/COMP
1	JAMB (FINGER JOINT PINE)	WOOD	40	DOOR PANEL (BOOK) - "PROFILES" SERIES	-
2	JAMB (FINGER JOINT PINE)	WOOD	41	DOOR PANEL (HYBRID) - "PROFILES" SERIES	-
6	WEATHERSTRIP (MEDIUM REACH)	FOAM	42	DOOR PANEL (U1) - "PROFILES" SERIES	-
7	WEATHERSTRIP (LONG REACH)	FOAM	50	SIDELITE (FULL LITE)	-
8	SWEEP	VINYL	60	DOOR PANEL (BOOK) - "TRADITIONS" SERIES	-
9	SWEEP (USE w/ MODERATE CLIMATE THRESHOLD)	VINYL	61	DOOR PANEL (HYBRID) - "TRADITIONS" SERIES	-
10	SWEEP (USE w/ PUBLIC ACCESS THRESHOLD)	VINYL	62	DOOR PANEL (U1) - "TRADITIONS" SERIES	-
11	#8-10 X 1-1/2" PLASCREW	STEEL	75	SIDELITE SPACER (INSWING)	PVC
12	#6-18 X 1-3/4" PFH SCREW	STEEL	76	SIDELITE SPACER (OUTSWING)	PVC
15	PUBLIC ACCESS THRESHOLD	ALUM	77	SIDELITE SPACER (INSWING) - MODERATE CLIMATE SILL	PVC
16	OUTSWING THRESHOLD	ALUM/COMP	CORROSION RESISTANCE - SALTWATER ENVIRONMENTS Fasteners & connectors in areas within 3000 ft (914 m) of a saltwater coastline shall comply with FBC Sections 1711.1 or R CONCRETE ANCHOR NOTES:		
17	OUTSWING THRESHOLD	ALUM/COMP			
18	OUTSWING THRESHOLD	ALUM/COMP			
22	#8 x 3/4" PFH WOOD SCREW	STEEL			
23	#10 x 3/4" PFH WOOD SCREW	STEEL			
24	#10 x 1" PFH WOOD SCREW	STEEL			

CORROSION RESISTANCE - SALTWATER ENVIRONMENTS
Fasteners & connectors in areas within 3000 ft (914 m) of a saltwater coastline shall comply with FBC Sections 1711.1 or R332.1.

CONCRETE ANCHOR NOTES:

1. Concrete anchor locations at the corners may be adjusted to maintain the min. edge distance to mortar joints.
2. Concrete anchor locations noted as "MAX. ON CENTER" must be adjusted to maintain the min. edge distance to mortar joints, additional concrete anchors may be required to ensure the "MAX. ON CENTER" dimension are not exceeded.
3. Concrete anchor table:

ANCHOR TYPE	ANCHOR SIZE	MIN. EMBEDMENT	MIN. CLEARANCE TO MASONRY EDGE	MIN. CLEARANCE TO ADJACENT ANCHOR
ITW TAPCON®	1/4"	1-1/4"	2"	4"
DeWALT ULTRACON+	1/4"	1-1/4"	1"	4"
ITW TAPCON®	3/16"	1-1/4"	AS SHOWN	1-1/2"

WOOD SCREW INSTALLATION NOTES:

1. Maintain a minimum 5/8" edge distance, 1" end distance, & 1" o.c. spacing of wood screws to prevent the splitting of wood.

DATE: 10/11/17		SHEET 14 OF 14	
DRAWING NO.: FL-21131.8		DWG. BY: JK	
CHK. BY: LFS		SCALE: N.T.S.	
REVISIONS		NO. DATE	
		3 7/03/26 UPDATE TO 9TH ED. (2026) FBC LFS	
		2 8/07/23 UPDATE TO 8TH ED. (2023) FBC LFS	
		1 7/14/20 UPDATE TO 7TH ED (2020) FBC LFS	
		BY	
PART OR ASSEMBLY:		BILL OF MATERIALS	
PRODUCT:		THERMA-TRU STEEL DOOR	
Documents Prepared By:		Lyndon F. Schmidt P.E. No. 43409	
BUILDING CONSULTANTS, INC.		P.O. Box 230, Valrico, FL 33595 Phone No.: 813.659.9197 FBPE Registry No. 9813	