


WOOD EDGE
OPAQUE STEEL DOUBLE DOOR
w/ or w/out SIDELITES
INSWING/OUTSWING
"IMPACT"


GENERAL NOTES

1. This product has been evaluated and is in compliance with the 9th Edition (2026) Florida Building Code (FBC) structural requirements excluding the "High Velocity Hurricane Zone" (HVHZ).
2. Product anchors shall be as listed and spaced as shown on details. Anchor embedment to base material shall be beyond wall dressing or stucco.
3. When used in areas requiring wind borne debris protection this product complies with FBC Sections 1609.1.2 & R301.2.1.2 and does not require an impact resistant covering. This product meets missile level "D" and includes Wind Zone 4 as defined in ASTM E1996.
4. For 2x stud framing construction, anchoring of these units shall be the same as that shown for 2x buck masonry construction.
5. Site conditions that deviate from the details of this drawing require further engineering analysis by a licensed engineer or registered architect.

TABLE OF CONTENTS			
SHEET #	DESCRIPTION	SHEET #	DESCRIPTION
1	Typical Elevations, Design Pressures & General Notes	9	Horizontal & Vertical Cross Sections (Direct to Masonry)
2	Door Panel Details "Profiles"	10	Vertical Cross Sections (Thresholds)
3	Door Panel Details "Traditions"	11	Buck and Frame Anchoring
4	Sidelite Panel Details	12	Hardware Details
5	Elevations	13	Glazing Details
6	Horizontal Cross Sections	14	Components
7	Horizontal & Vertical Cross Sections (2X Buck)	15	Bill of Materials
8	Horizontal & Vertical Cross Sections (1X Buck)		

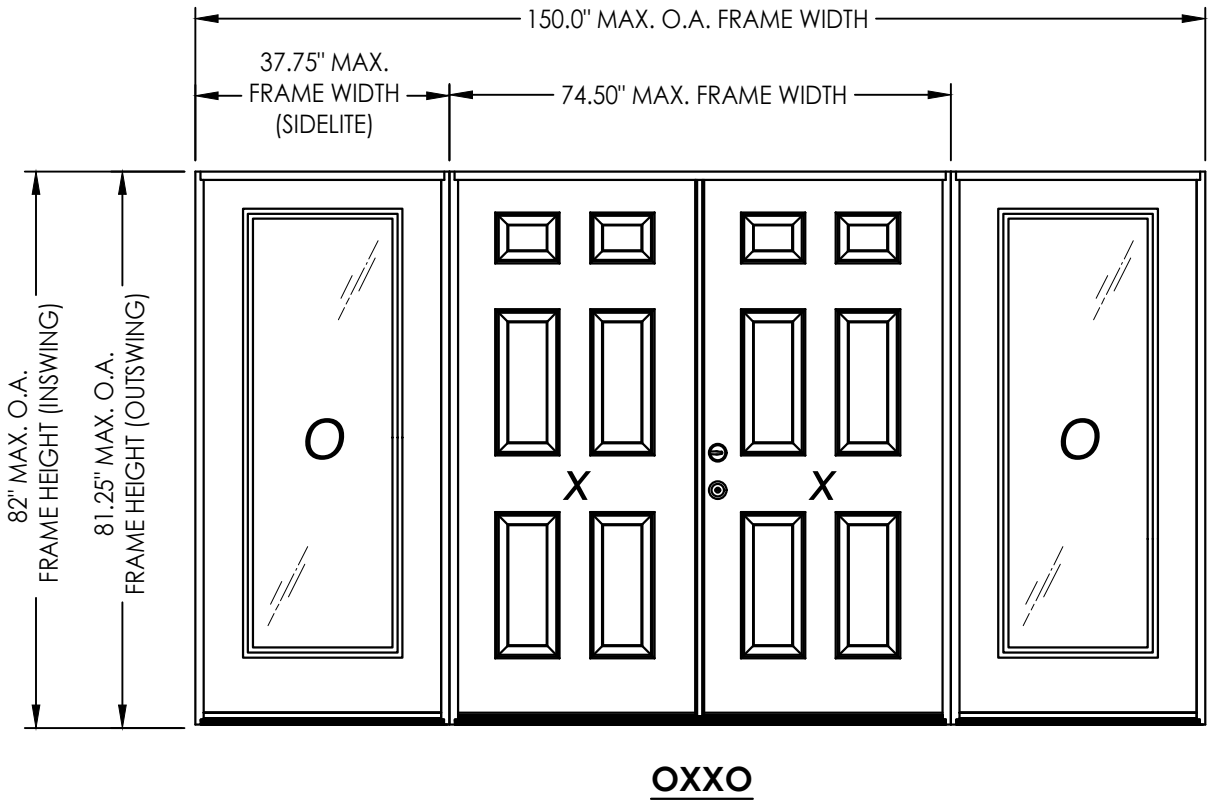

CONFIGURATION	DESIGN PRESSURE (PSF) INSWING		DESIGN PRESSURE (PSF) OUTSWING	
	POSITIVE	NEGATIVE	POSITIVE	NEGATIVE
XX	+50.0	-55.0	+50.0	-50.0
OXXO	+47.0	-53.0	+50.0	-50.0

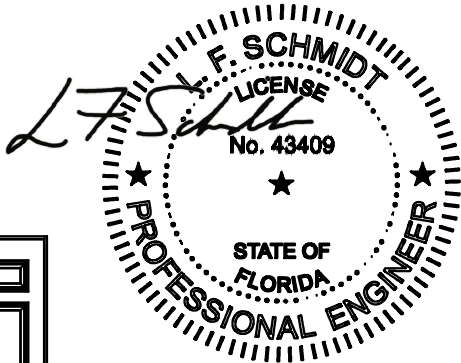

Digitally signed by
Lyndon F Schmidt
Date: 2026.08.06
12:34:11
-04'00'

This item has been digitally signed and sealed by
L. F. Schmidt, P.E. on the date adjacent to the seal.
Printed copies of this document are not
considered signed and sealed and the signature
must be verified on any electronic copies.

THIS PRODUCT APPROVAL IS VALID
ONLY FOR THE STATE OF FLORIDA

Documents Prepared By:
Lyndon F. Schmidt
P.E. No. 43409


BUILDING CONSULTANTS, INC.
P.O. Box 230, Valrico, FL 33595
Phone No.: 813.659.9197
FBPE Registry No. 9813

PRODUCT: THERMA-TRU STEEL DOOR
PART OR ASSEMBLY: TYPICAL ELEVATION, DESIGN PRESSURES & GENERAL NOTES



NO.	DATE	REVISIONS		
		DATE	BY	REVISIONS
3	7/03/26	UPDATE TO 9TH ED. (2026)	FBC	LFS
2	8/07/23	UPDATE TO 8TH ED. (2023)	FBC	LFS
1	7/20/20	UPDATE TO 7th ED (2020)	FBC	LFS

DATE: 10/12/17
SCALE: N.T.S.
DWG. BY: JK
CHK. BY: LFS
DRAWING NO.: FL-21132.4
SHEET 1 OF 15

Z:\2023 FBC Drawings\Therma-Tru\FL-21132 R3\FL-21132.1-5.dwg

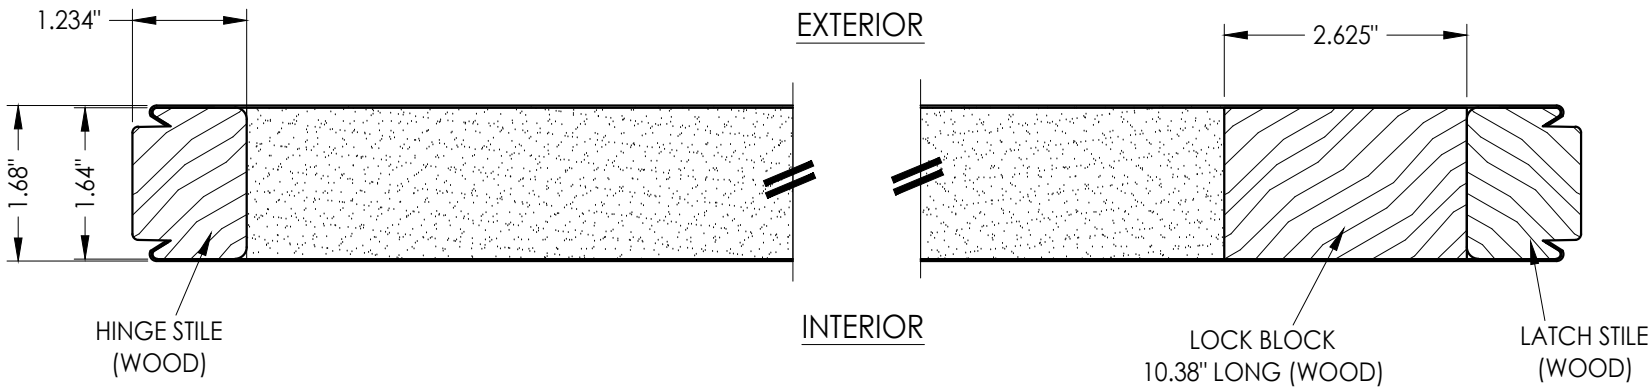

1
2 **HORIZONTAL CROSS SECTION**

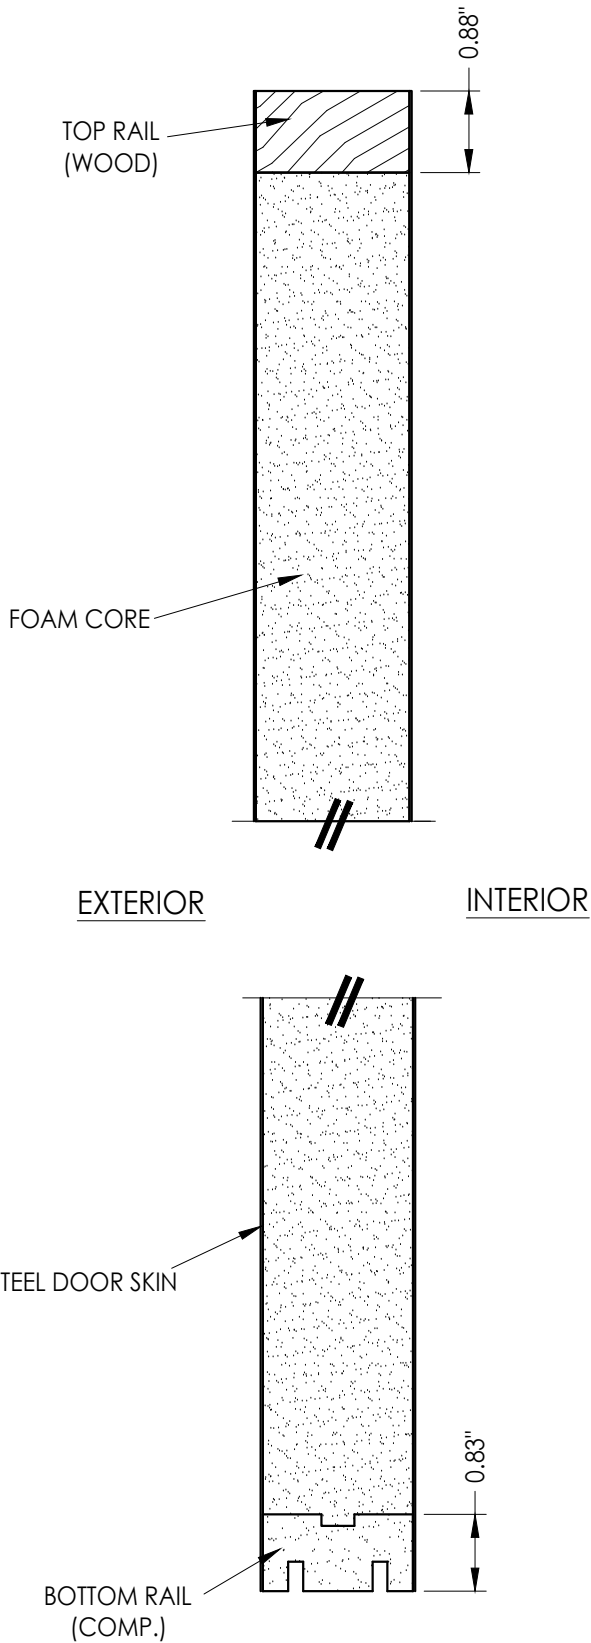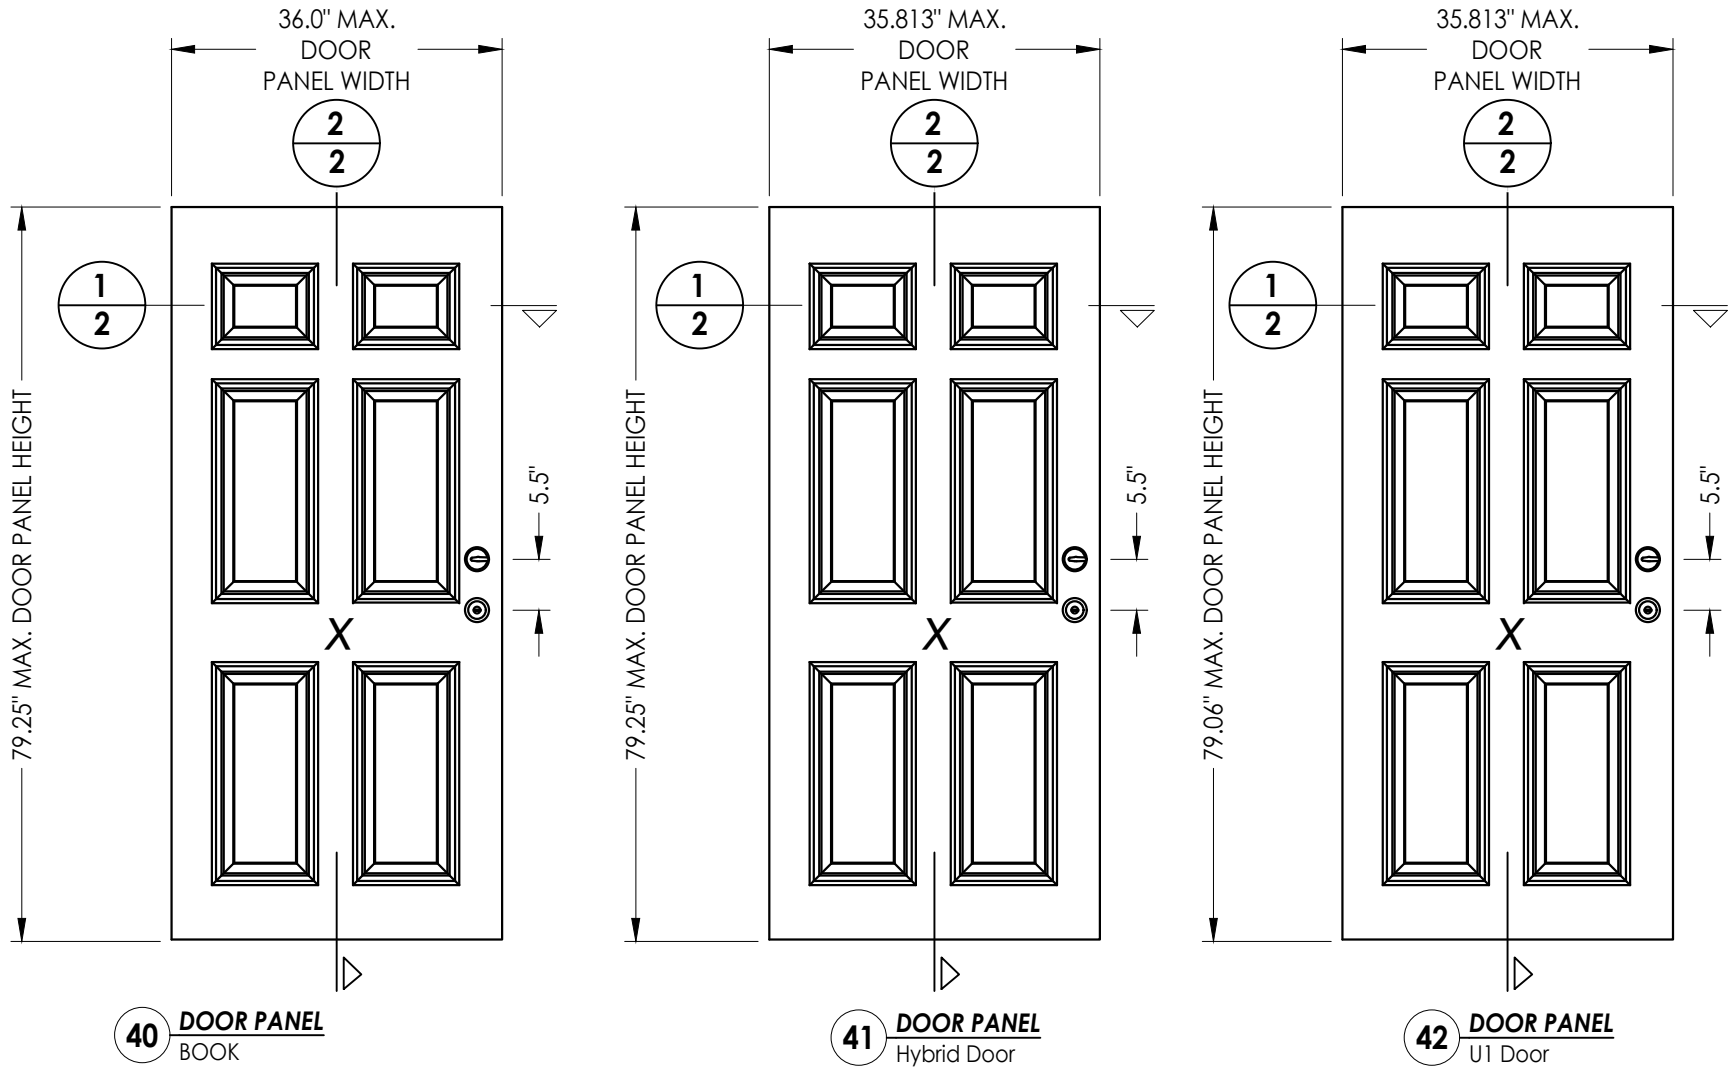

"PROFILES" SERIES DOOR PANEL

STEEL DOOR SKIN: 24 GA. (0.022" MIN. THICKNESS, F_y = 48,470 PSI MIN.)
FOAM CORE: POLYURETHANE FOAM (1.9 PCF MIN.)


Documents Prepared By:
Lyndon F. Schmidt
P.E. No. 43409

RW BUILDING CONSULTANTS, INC.
P.O. Box 230, Valrico, FL 33595
Phone No.: 813.659.9197
FBPE Registry No. 9813



PRODUCT:	THERMA-TRU STEEL DOOR	
	PART OR ASSEMBLY:	"PROFILES" DOOR PANEL DETAILS

				REVISIONS	
				NO.	DATE
		3	7/03/26	UPDATE TO 9TH ED. (2026)	FBC
		2	8/07/23	UPDATE TO 8TH ED. (2023)	FBC
		1	7/20/20	UPDATE TO 7th ED (2020)	FBC
					BY

DATE:	10/12/17
SCALE:	N.T.S.
DWG. BY:	JK
CHK. BY:	LFS
DRAWING NO.:	FL-21132.4
SHEET	2 OF 15

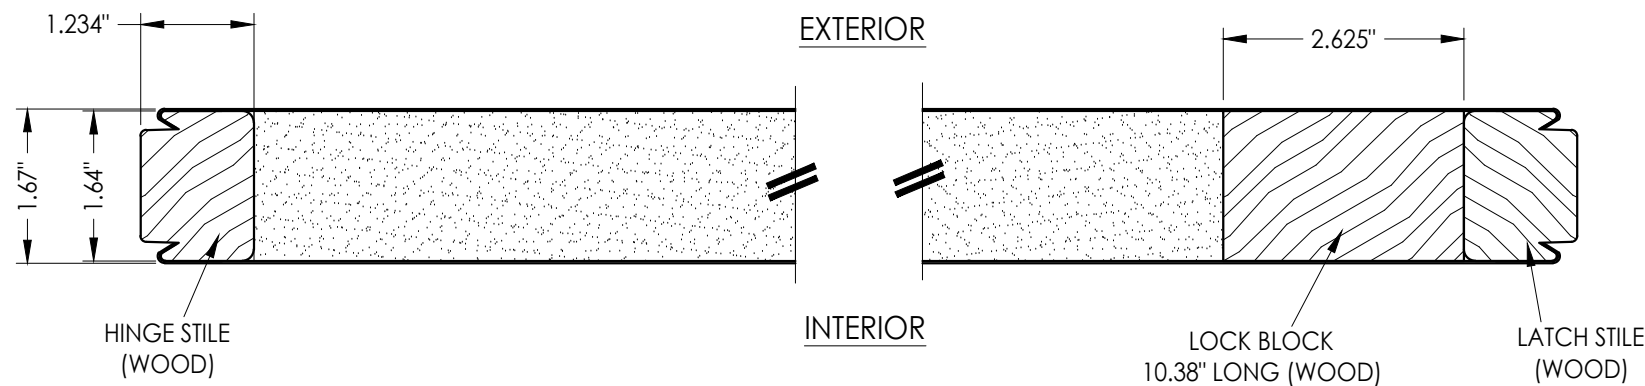

1
3 **HORIZONTAL CROSS SECTION**

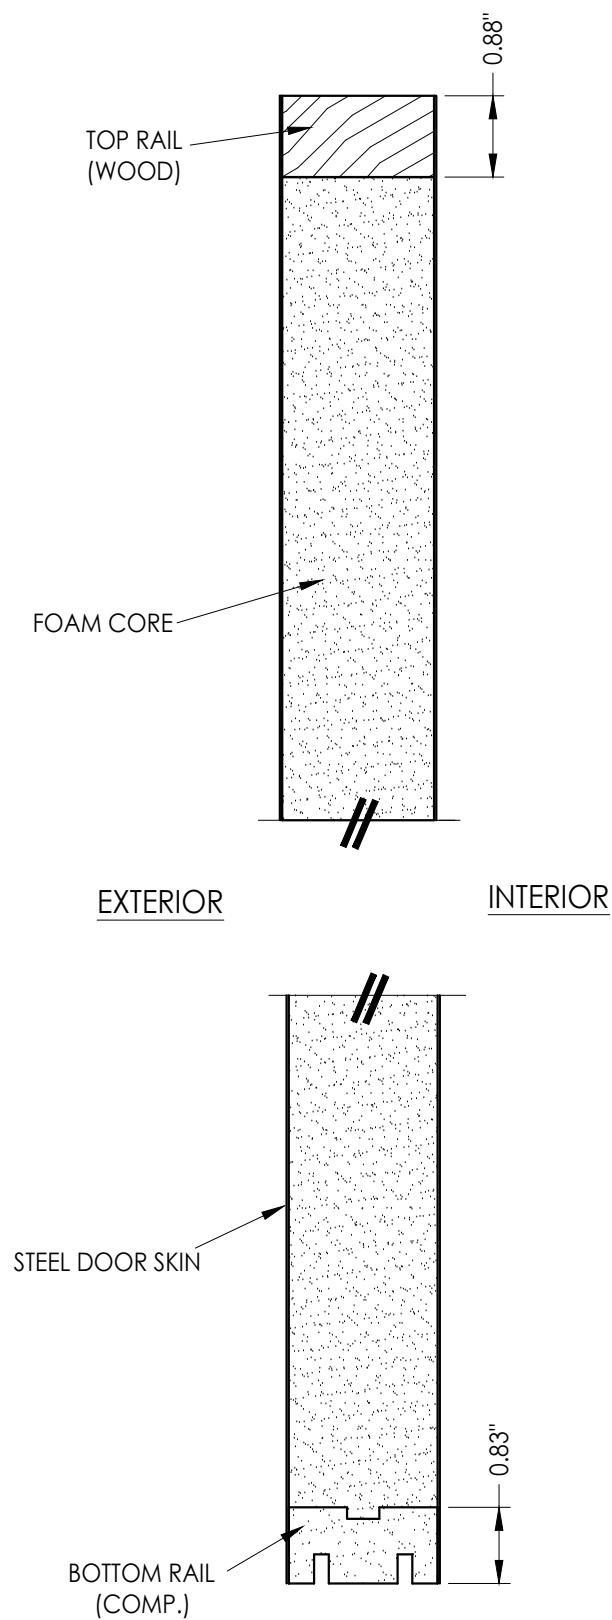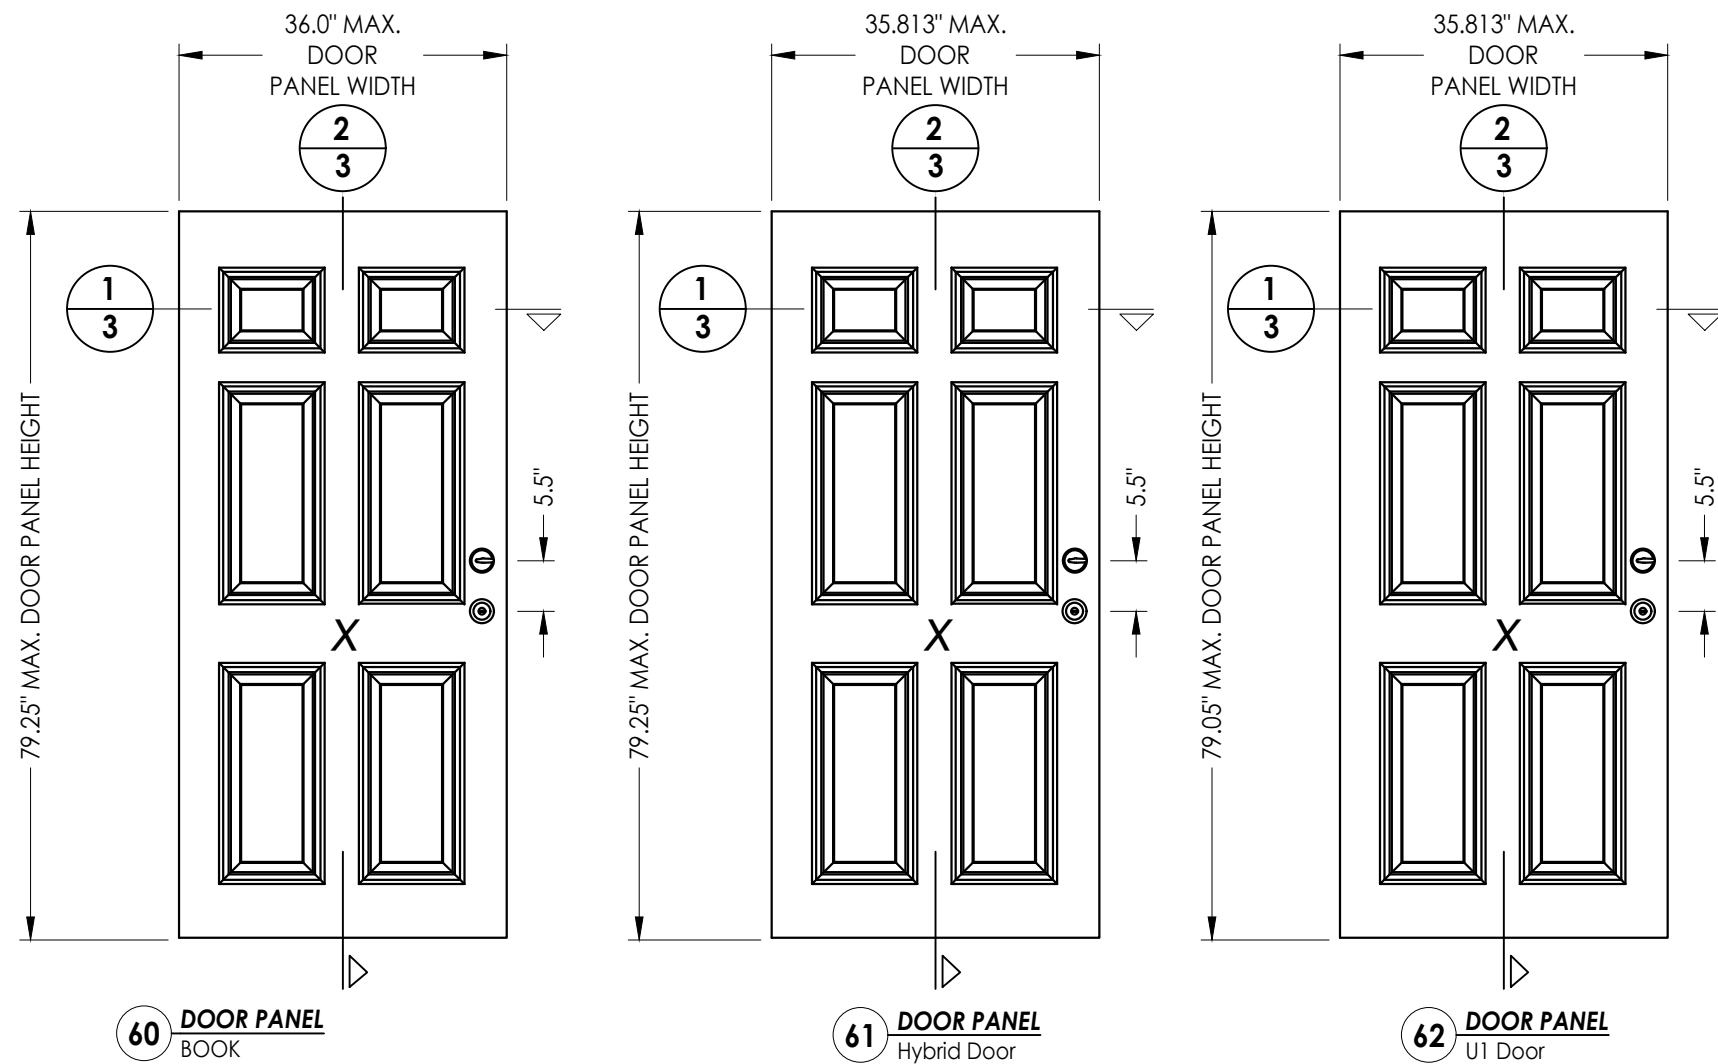

2 VERTICAL CROSS SECTION
3

"TRADITIONS" SERIES DOOR PANEL

STEEL DOOR SKIN: 25 GA. (0.018" MIN. THICKNESS, $F_y = 27,830$ PSI MIN.)

FOAM CORE: POLYURETHANE FOAM (1.9 PCF MIN.)

Documents Prepared By:
Lyndon F. Schmidt
P.E. No. 43409

RW BUILDING CONSULTANTS, INC.
P.O. Box 230, Valrico, FL 33595
Phone No.: 813.659.9197
FBPE Registry No. 9813

PRODUCT: THERMA-TRU
STEEL DOOR

**"TRADITIONS"
DOOR PANEL DETAILS**

[illegible]

DATE: 10/12/17

SCALE: N.T.S.

DWG. BY: JK

CHK. BY: LFS

DRAWING NO.:

FL-21132.4

SHEET 3 OF 15

36.0" MAX.
SIDELITE
PANEL WIDTH

79.25" MAX. SIDELITE PANEL HEIGHT

1
4

2
4

O

Technical drawing of a rectangular panel. The drawing shows a large outer rectangle and a smaller inner rectangle with a double-line border. A circle with the number '1' over '4' is positioned to the left of the panel, with a horizontal line pointing to the left edge of the inner rectangle. A circle with the number '2' over '4' is positioned above the panel, with a vertical line pointing to the top edge of the inner rectangle. A horizontal dimension line at the top indicates a width of '36.0" MAX. SIDELITE PANEL WIDTH'. A vertical dimension line on the left indicates a height of '79.25" MAX. SIDELITE PANEL HEIGHT'. A large letter 'O' is centered within the inner rectangle. Two dashed diagonal lines are drawn within the inner rectangle, one in the upper right and one in the lower left. Small triangles are located at the bottom center and on the right edge of the panel.

0.94"

TOP RAIL (COMP.)

FOAM CORE

G1

INTERIOR

EXTERIOR

STEEL DOOR SKIN




0.55"

BOTTOM RAIL (COMP.)

2 VERTICAL CROSS SECTION
4

DATE:	10/12/17
SCALE:	N.T.S.
DWG. BY:	JK
CHK. BY:	LFS
DRAWING NO.:	FL-21132.4
SHEET	4 OF 15

Z:\2023 FBC Drawings\Therma-Tru\FL-21132 R3\FL-21132.1-5.dwg

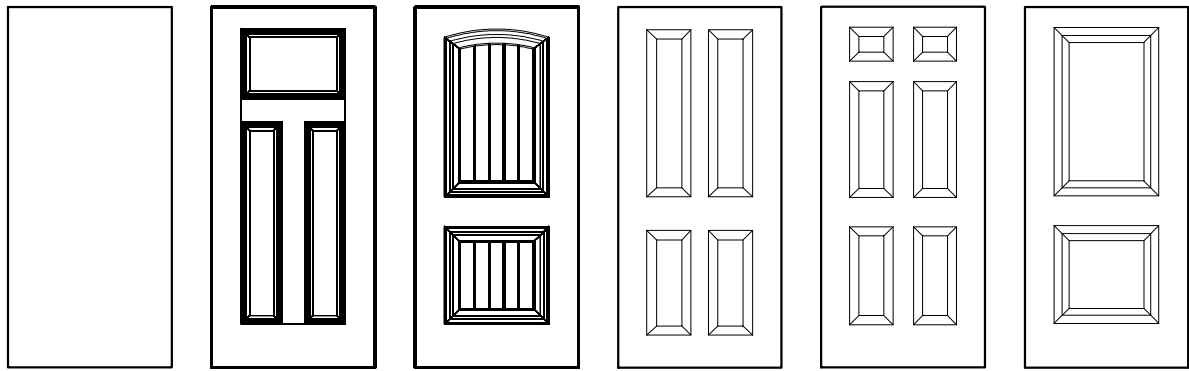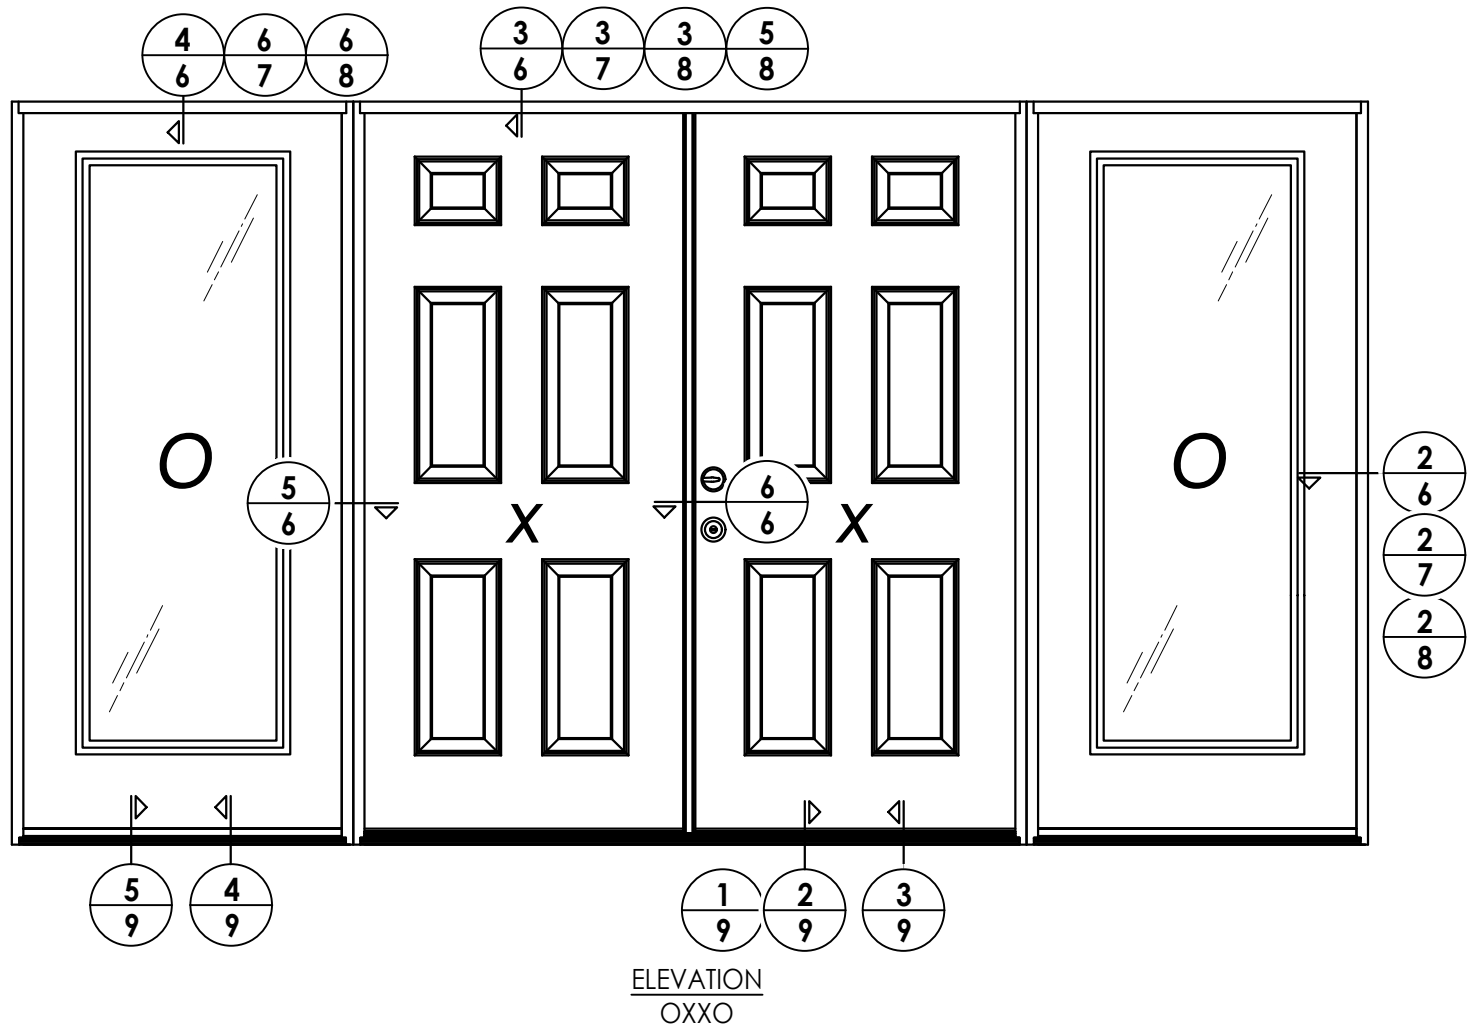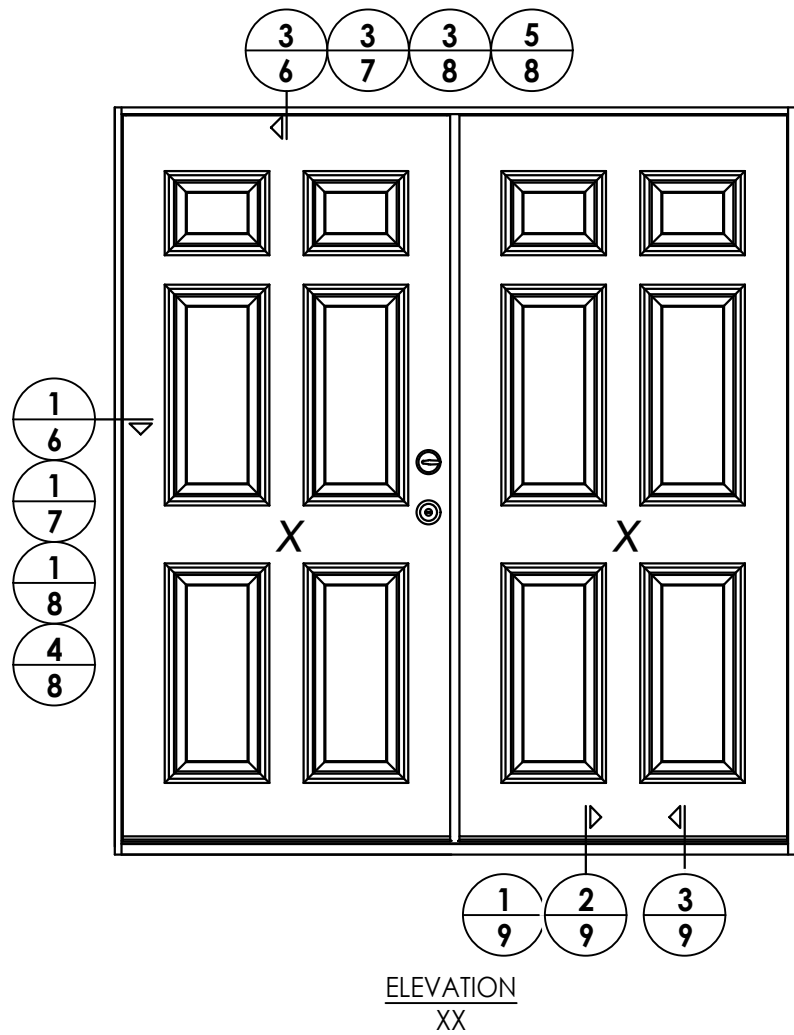

Fiber-Classic/Smooth-Star Door Panel Options
Panel options shown are for illustration and are representative only
(similar opaque panel configurations are allowed)

Hardware Table		
Manufacturer	Model	
Schlage	Knob:	F51
	Deadbolt:	B60
Kwikset	Knob:	Signature Series
	Deadbolt:	Signature Series (980)

Documents Prepared By:
Lyndon F. Schmidt
P.E. No. 43409

Therma-Tru
Steel Door

Part or Assembly:
Elevations

Building Consultants, Inc.
P.O. Box 230, Valrico, FL 33595
Phone No.: 813.659.9197
FBPE Registry No. 9813

Revisions	
No.	Date
3	7/03/26
2	8/07/23
1	7/20/20

DATE: 10/12/17

SCALE: N.T.S.



DWG. BY: JK

CHK. BY: LFS


DRAWING NO.: FL-21132.4

SHEET 5 OF 15

Z:\2023 FBC Drawings\Therma-Tru\FL-21132 R3\FL-21132.1-5.dwg

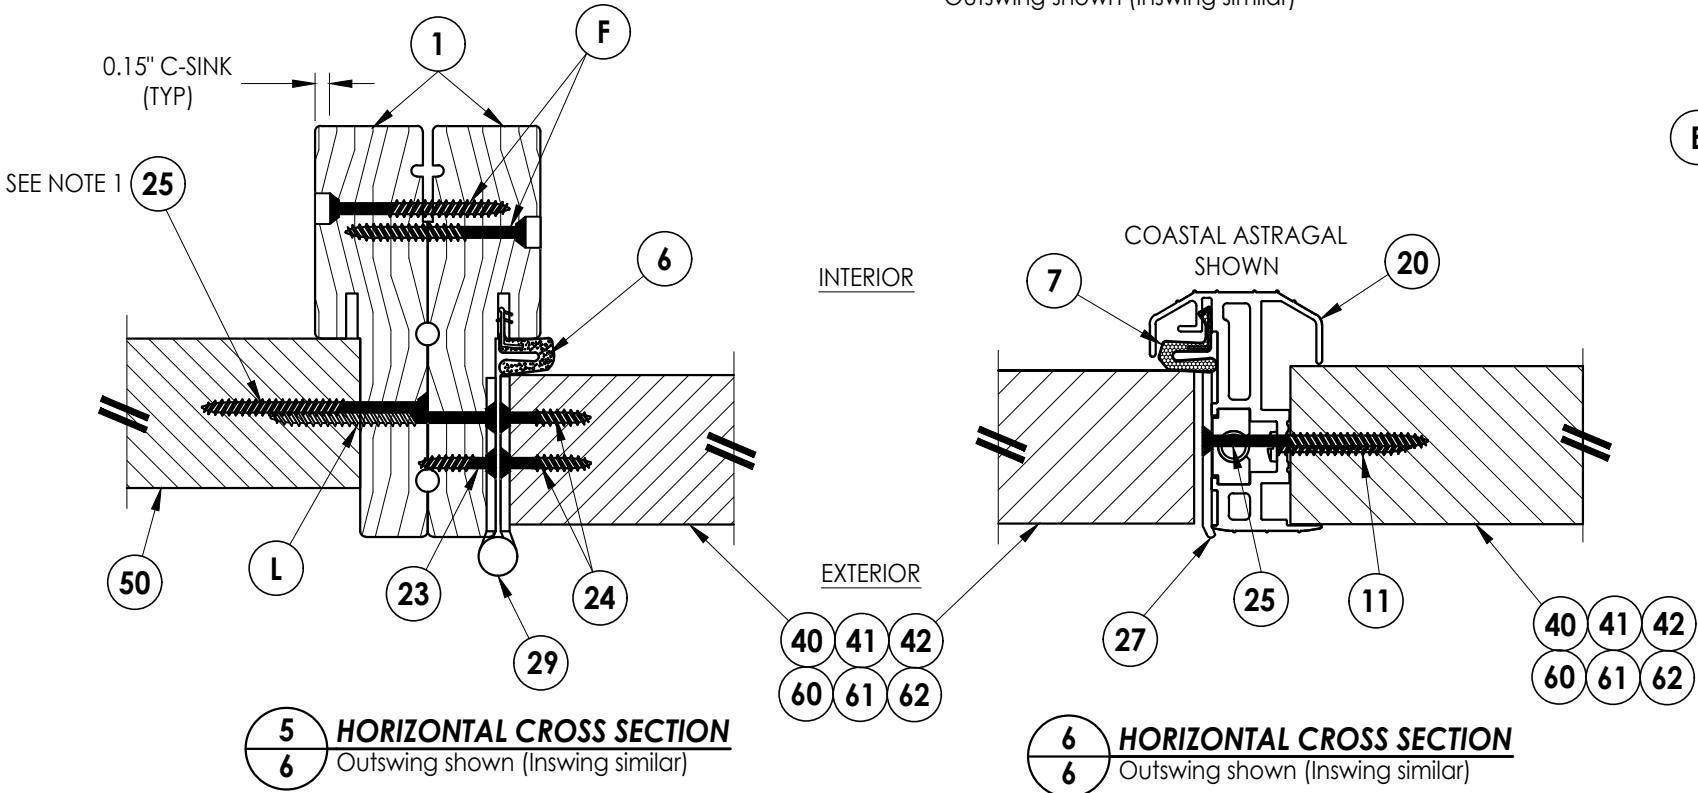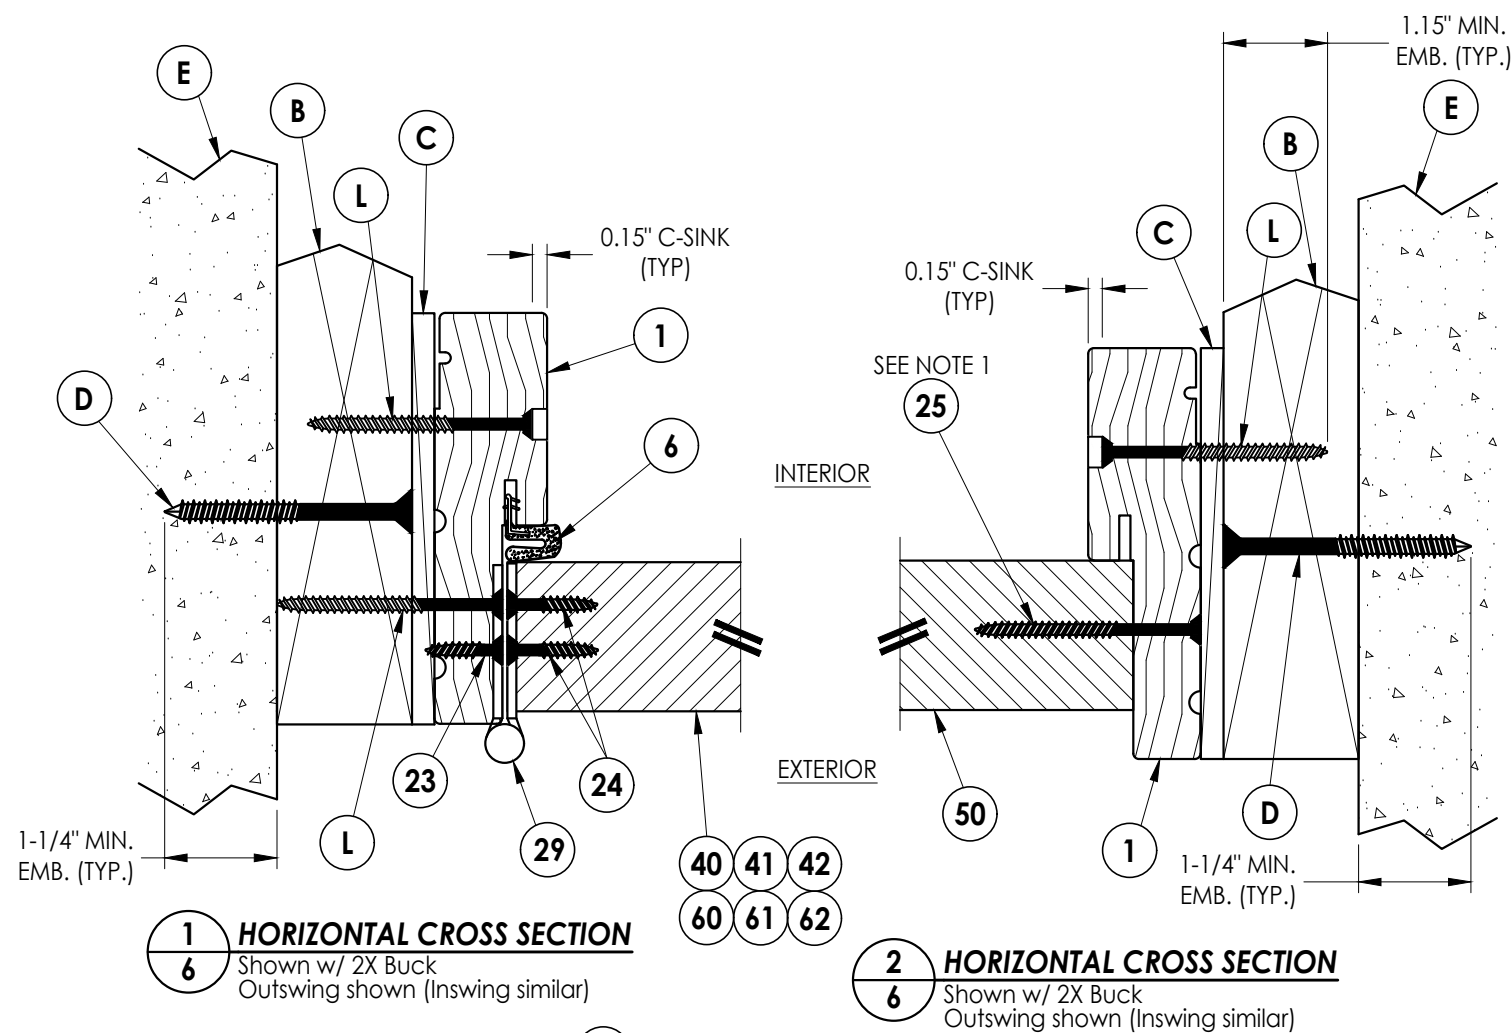

- Notes:
1. Sidelite assembly screws located 7" from top and 14" from bottom & 2 more screws equally spaced between (4 screws total per side jamb).
 2. Sidelite assembly screws located 3" from each end (2 screws along head jamb).

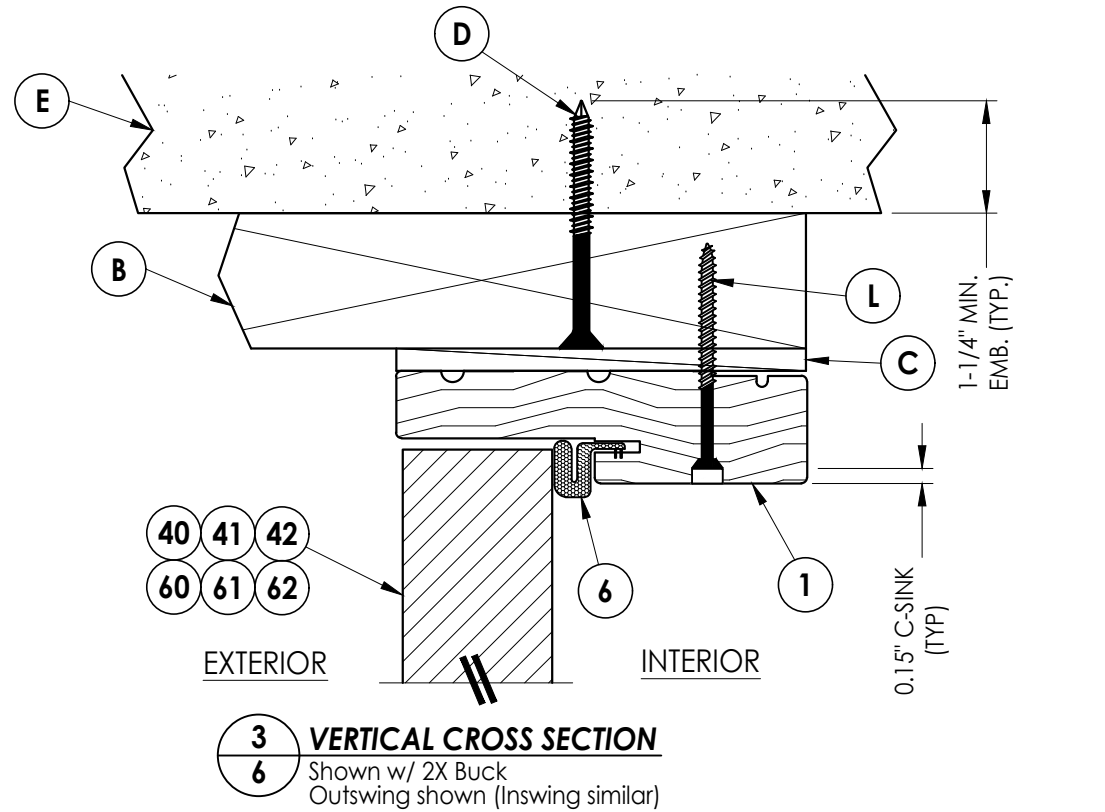

Documents Prepared By:
Lyndon F. Schmidt
P.E. No. 43409

PRODUCT:
THERMA-TRU
STEEL DOOR





BUILDING CONSULTANTS, INC.
P.O. Box 230, Valrico, FL 33595
Phone No.: 813.659.9197
FBPE Registry No. 9813

PART OR ASSEMBLY:
HORIZONTAL & VERTICAL
CROSS SECTIONS (2X BUCK)

DATE: 10/12/17
SCALE: N.T.S.
DWG. BY: JK
CHK. BY: LFS
DRAWING NO.: FL-21132.4
SHEET 6 OF 15


© 2017 R.W. BUILDING CONSULTANTS INC.

1. Sidelite assembly screws located 7" from top and 14" from bottom & 2 more screws equally spaced between (4 screws total per side jamb).
2. Sidelite assembly screws located 3" from each end (2 screws along head jamb).

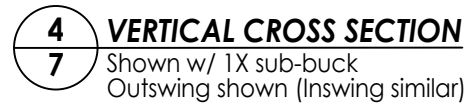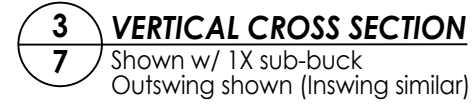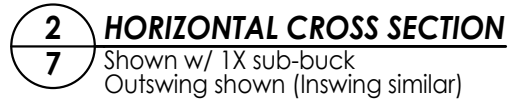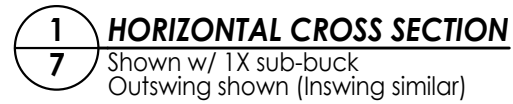


DATE: 10/12/17 SCALE: N.T.S. DWG. BY: JK CHK. BY: LFS DRAWING NO.: FL-21132.4 SHEET 7 OF 15		REVISIONS	
NO.	DATE	UPDATE TO 7th ED (2020)	FBC
1	7/20/20	UPDATE TO 8th ED. (2023)	FBC
2	8/07/23	UPDATE TO 9th ED. (2026)	FBC
3	7/03/26		LFS
PRODUCT: THERMA-TRU STEEL DOOR			
PART OR ASSEMBLY: HORIZONTAL & VERTICAL CROSS SECTIONS (1X BUCK)			
Documents Prepared By: Lyndon F. Schmidt P.E. No. 43409			
			
BUILDING CONSULTANTS, INC. P.O. Box 230, Valrico, FL 33595 Phone No.: 813.659.9197 FBPE Registry No. 9813			


Z:\2023 FBC Drawings\Therma-Tru\FL-21132 R3\FL-21132.1-5.dwg

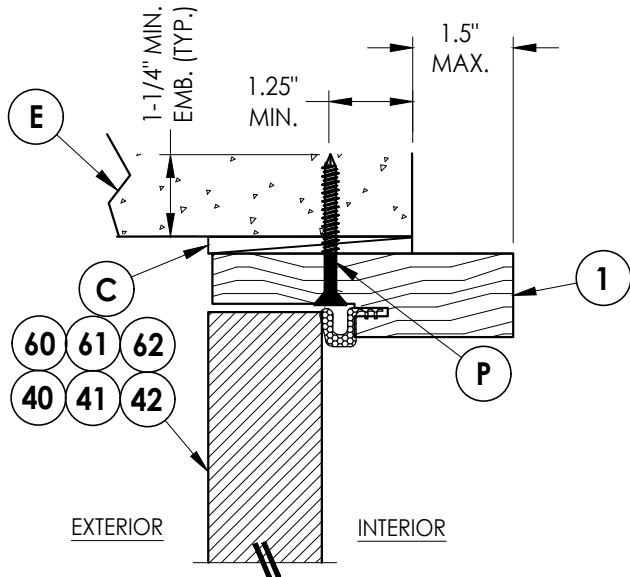

3
8 **VERTICAL CROSS SECTION**
Shown Direct to Masonry
Outswing only w/ 4-9/16" jamb
Double Door Only (N/A w/ Sidelites)

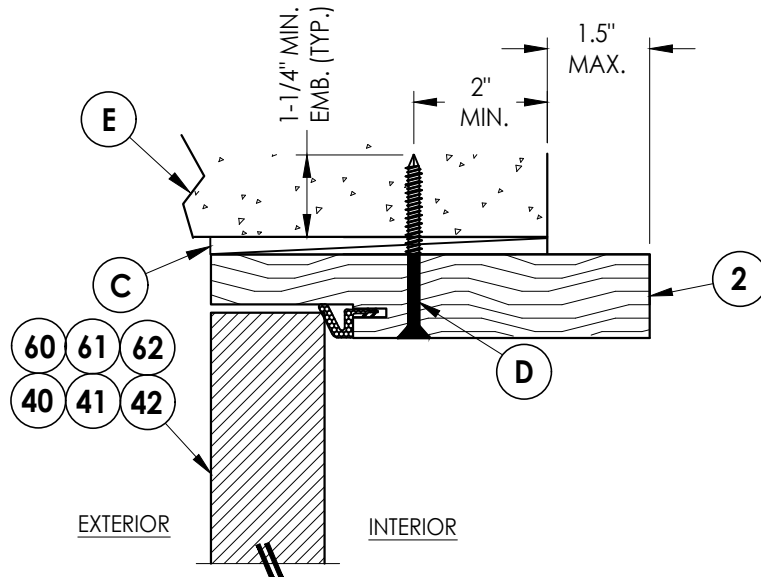


5
8 **VERTICAL CROSS SECTION**
Shown Direct to Masonry
Outswing only w/ 6-9/16" jamb

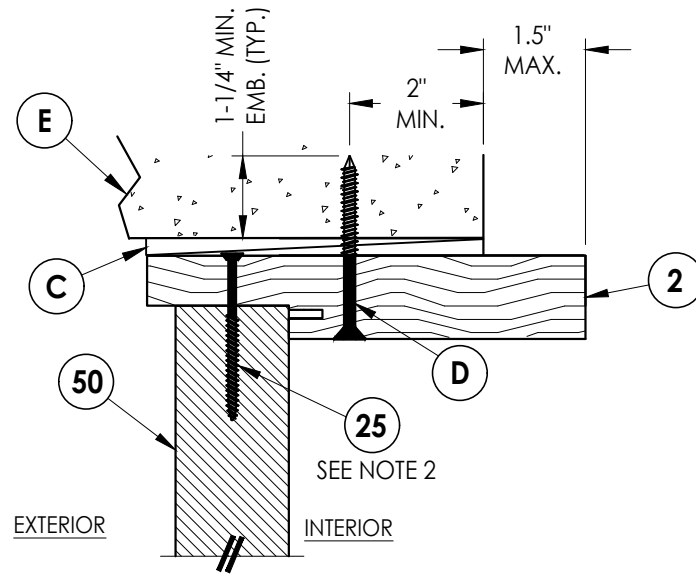


6
8 **VERTICAL CROSS SECTION**
Shown Direct to Masonry
Outswing only w/ 6-9/16" jamb

Notes:


1. Sidelite assembly screws located 7" from top and 14" from bottom & 2 more screws equally spaced between (4 screws total per side jamb).
2. Sidelite assembly screws located 3" from each end (2 screws along head jamb).

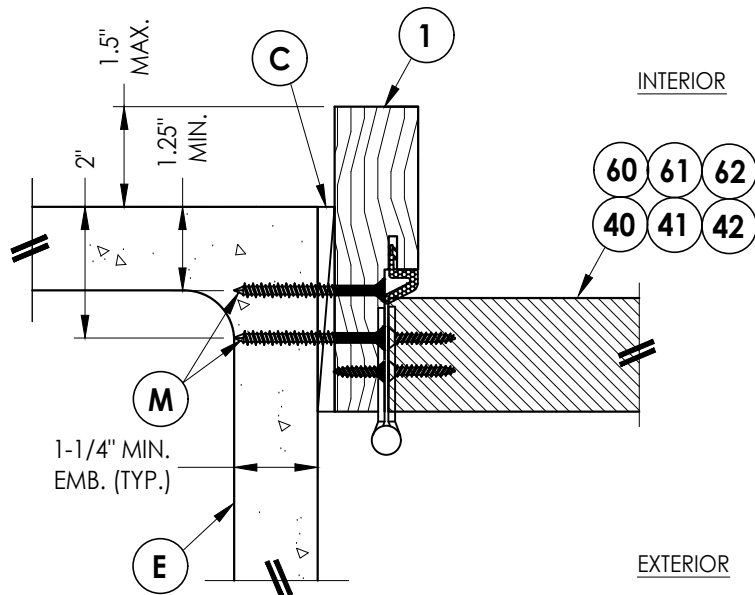

1
8 **HORIZONTAL CROSS SECTION**
Shown Direct to Masonry
Outswing only w/ 4-9/16" jamb
Double Door Only (N/A w/ Sidelites)

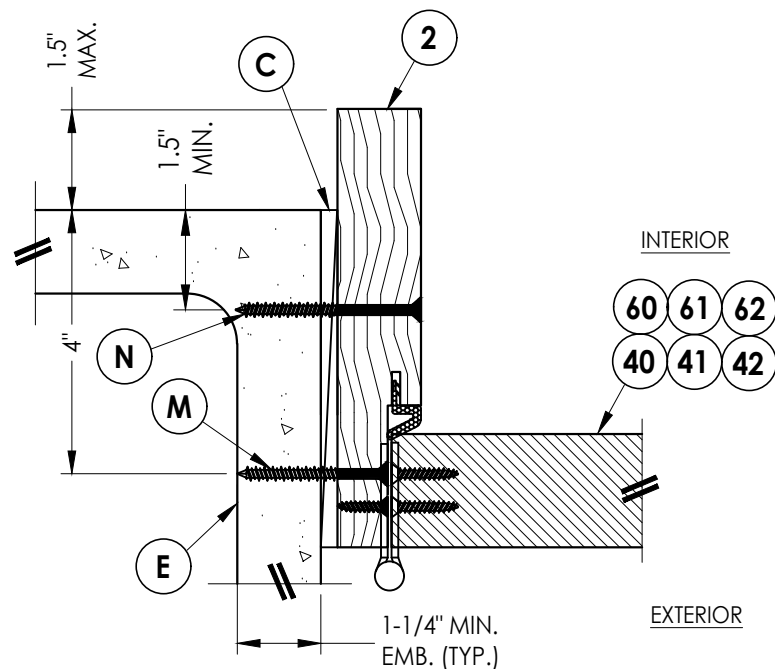

4
8 **HORIZONTAL CROSS SECTION**
Shown Direct to Masonry
Outswing only w/ 6-9/16" jamb

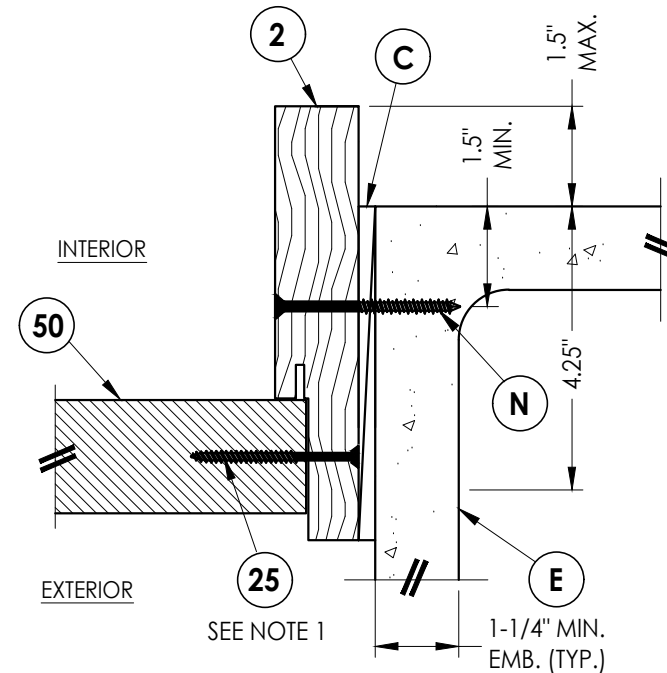

2
8 **HORIZONTAL CROSS SECTION**
Shown Direct to Masonry
Outswing only w/ 6-9/16" jamb

Documents Prepared By:
Lyndon F. Schmidt
P.E. No. 43409

BUILDING CONSULTANTS, INC.
P.O. Box 230, Valrico, FL 33595
Phone No.: 813.659.9197
FBPE Registry No. 9813

RW

PRODUCT: THERMA-TRU
STEEL DOOR

PART OR ASSEMBLY:
HORIZONTAL & VERTICAL
SECTIONS (DIRECT TO MASONRY)

NO.	DATE	REVISIONS
3	7/03/26	UPDATE TO 9TH ED. (2026) FBC LFS
2	8/07/23	UPDATE TO 8TH ED. (2023) FBC LFS
1	7/20/20	UPDATE TO 7th ED (2020) FBC LFS

DATE: 10/12/17

SCALE: N.T.S.



DWG. BY: JK

CHK. BY: LFS

DRAWING NO.: FL-21132.4

SHEET 8 OF 15


1. Sill Item #'s 16, 32, 33, 36, 37, 38 & 39 are attached to jambs w/ (3) #8 X 2-1/2" pph screws at each end.
Sill Item #'s 17 & 18 are attached to jambs w/ (2) #8 X 2-1/2" pph screws at each end.
Sill Item #15 is attached to jambs utilizing (2) #10 X 2" pph screws at each end.
2. Sidelite assembly screws located 4" from each end (2 screws along sill).

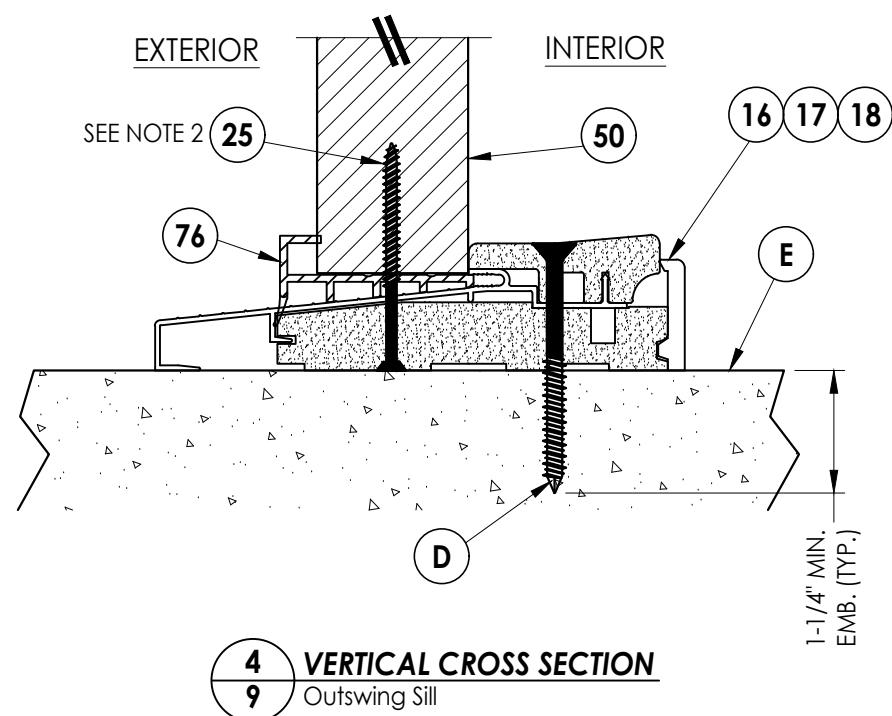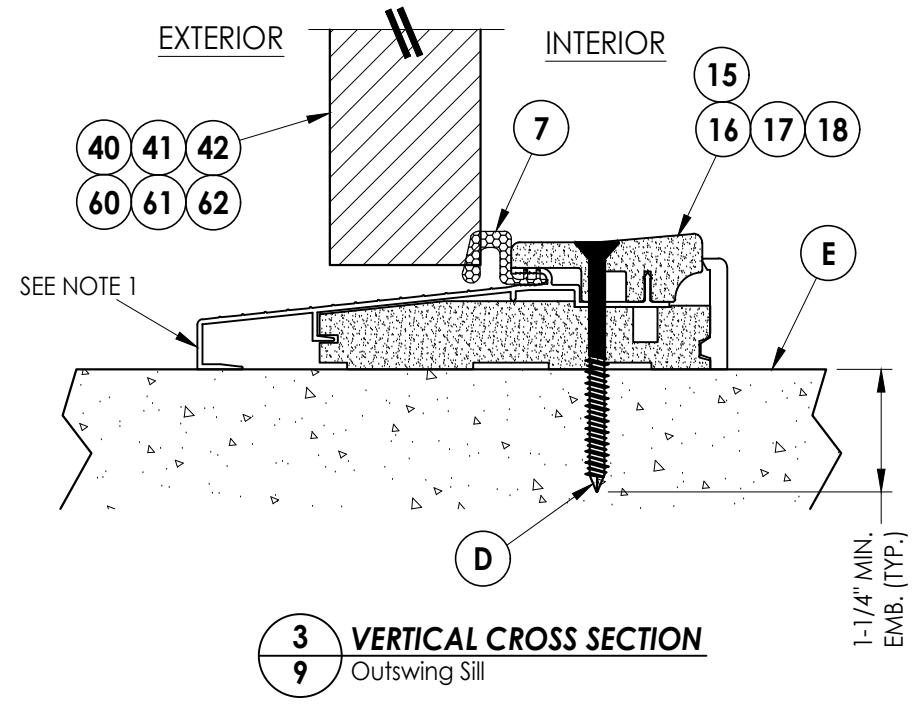


RW
BUILDING CONSULTANTS, INC.
P.O. Box 230, Valrico, FL 33595
Phone No.: 813.659.9197
FBPE Registry No. 9813

PART OR ASSEMBLY:

									LFS
									LFS
									LFS
									BY
								REVISIONS	
DATE: 10/12/17									
SCALE: N.T.S.									
DWG. BY: JK									
CHK. BY: LFS									
DRAWING NO.: FL-21132.4									
SHEET 9 OF 15									

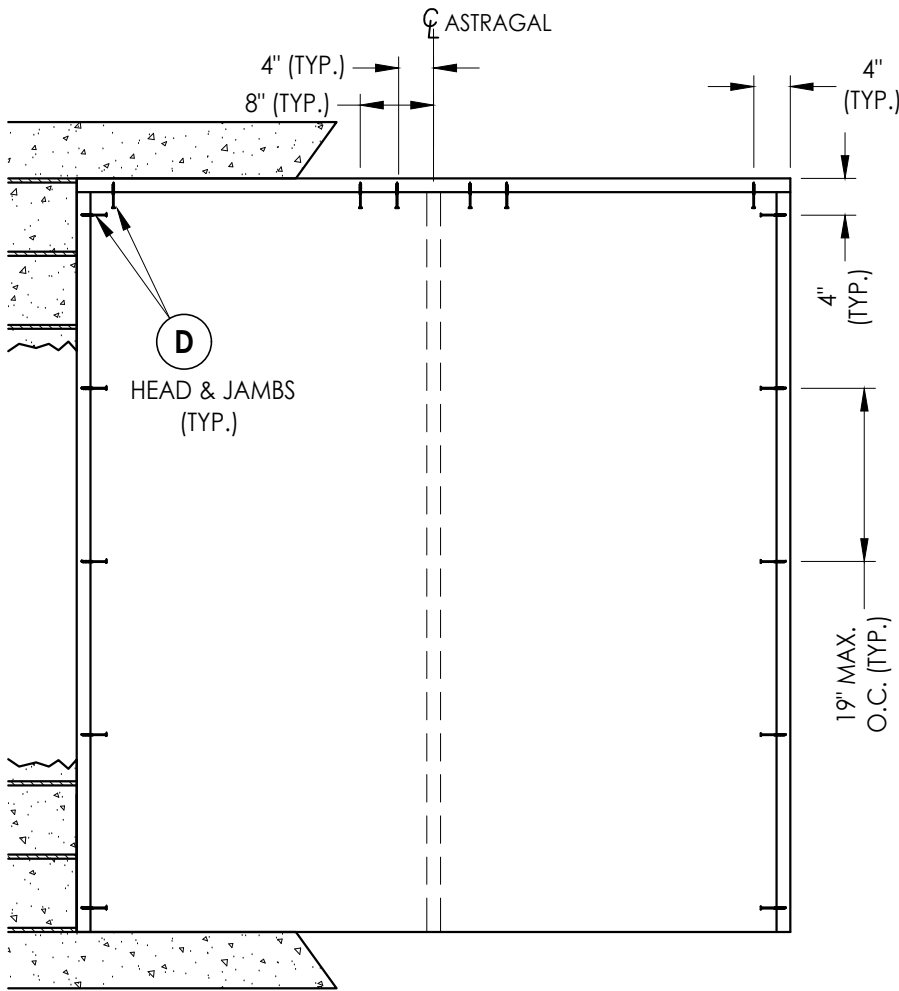

XX

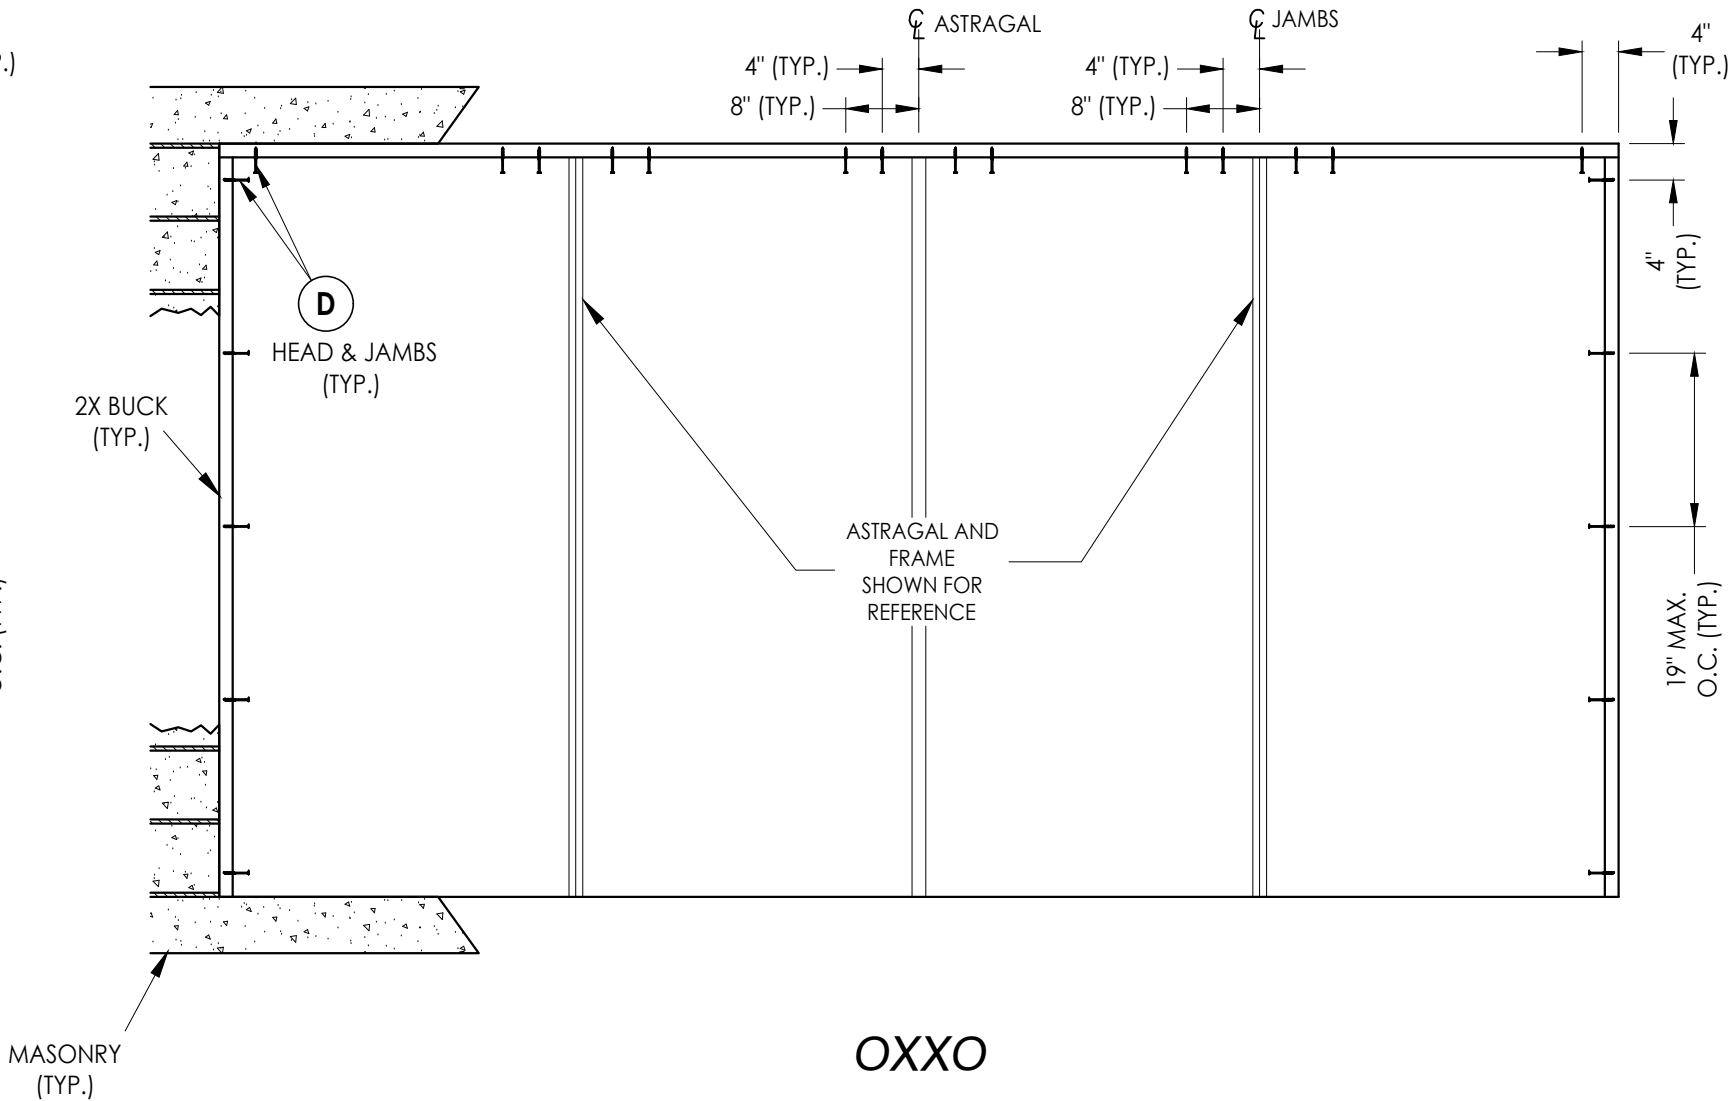

MASONRY (TYP.)

OXXO

2X BUCK ANCHORING

NO.	DATE	REVISIONS		
		BY	LFS	BY
3	7/03/26	UPDATE TO 9TH ED. (2026)	FBC	LFS
2	8/07/23	UPDATE TO 8TH ED. (2023)	FBC	LFS
1	7/20/20	UPDATE TO 7th ED (2020)	FBC	LFS

DATE: 10/12/17

SCALE: N.T.S.

DWG. BY: JK

CHK. BY: LFS

DRAWING NO.:

FL-21132.4

SHEET 10 OF 15

PRODUCT:

THERMA-TRU
STEEL DOOR

PART OR ASSEMBLY:

BUCK ANCHORING

Documents Prepared By:

Lyndon F. Schmidt
P.E. No. 43409


BUILDING CONSULTANTS, INC.

P.O. Box 230, Valrico, FL 33595

Phone No.: 813.659.9197


FBPE Registry No. 9813

Z:\2023 FBC Drawings\Therma-Tru\FL-21132 R3\FL-21132.1-5.dwg

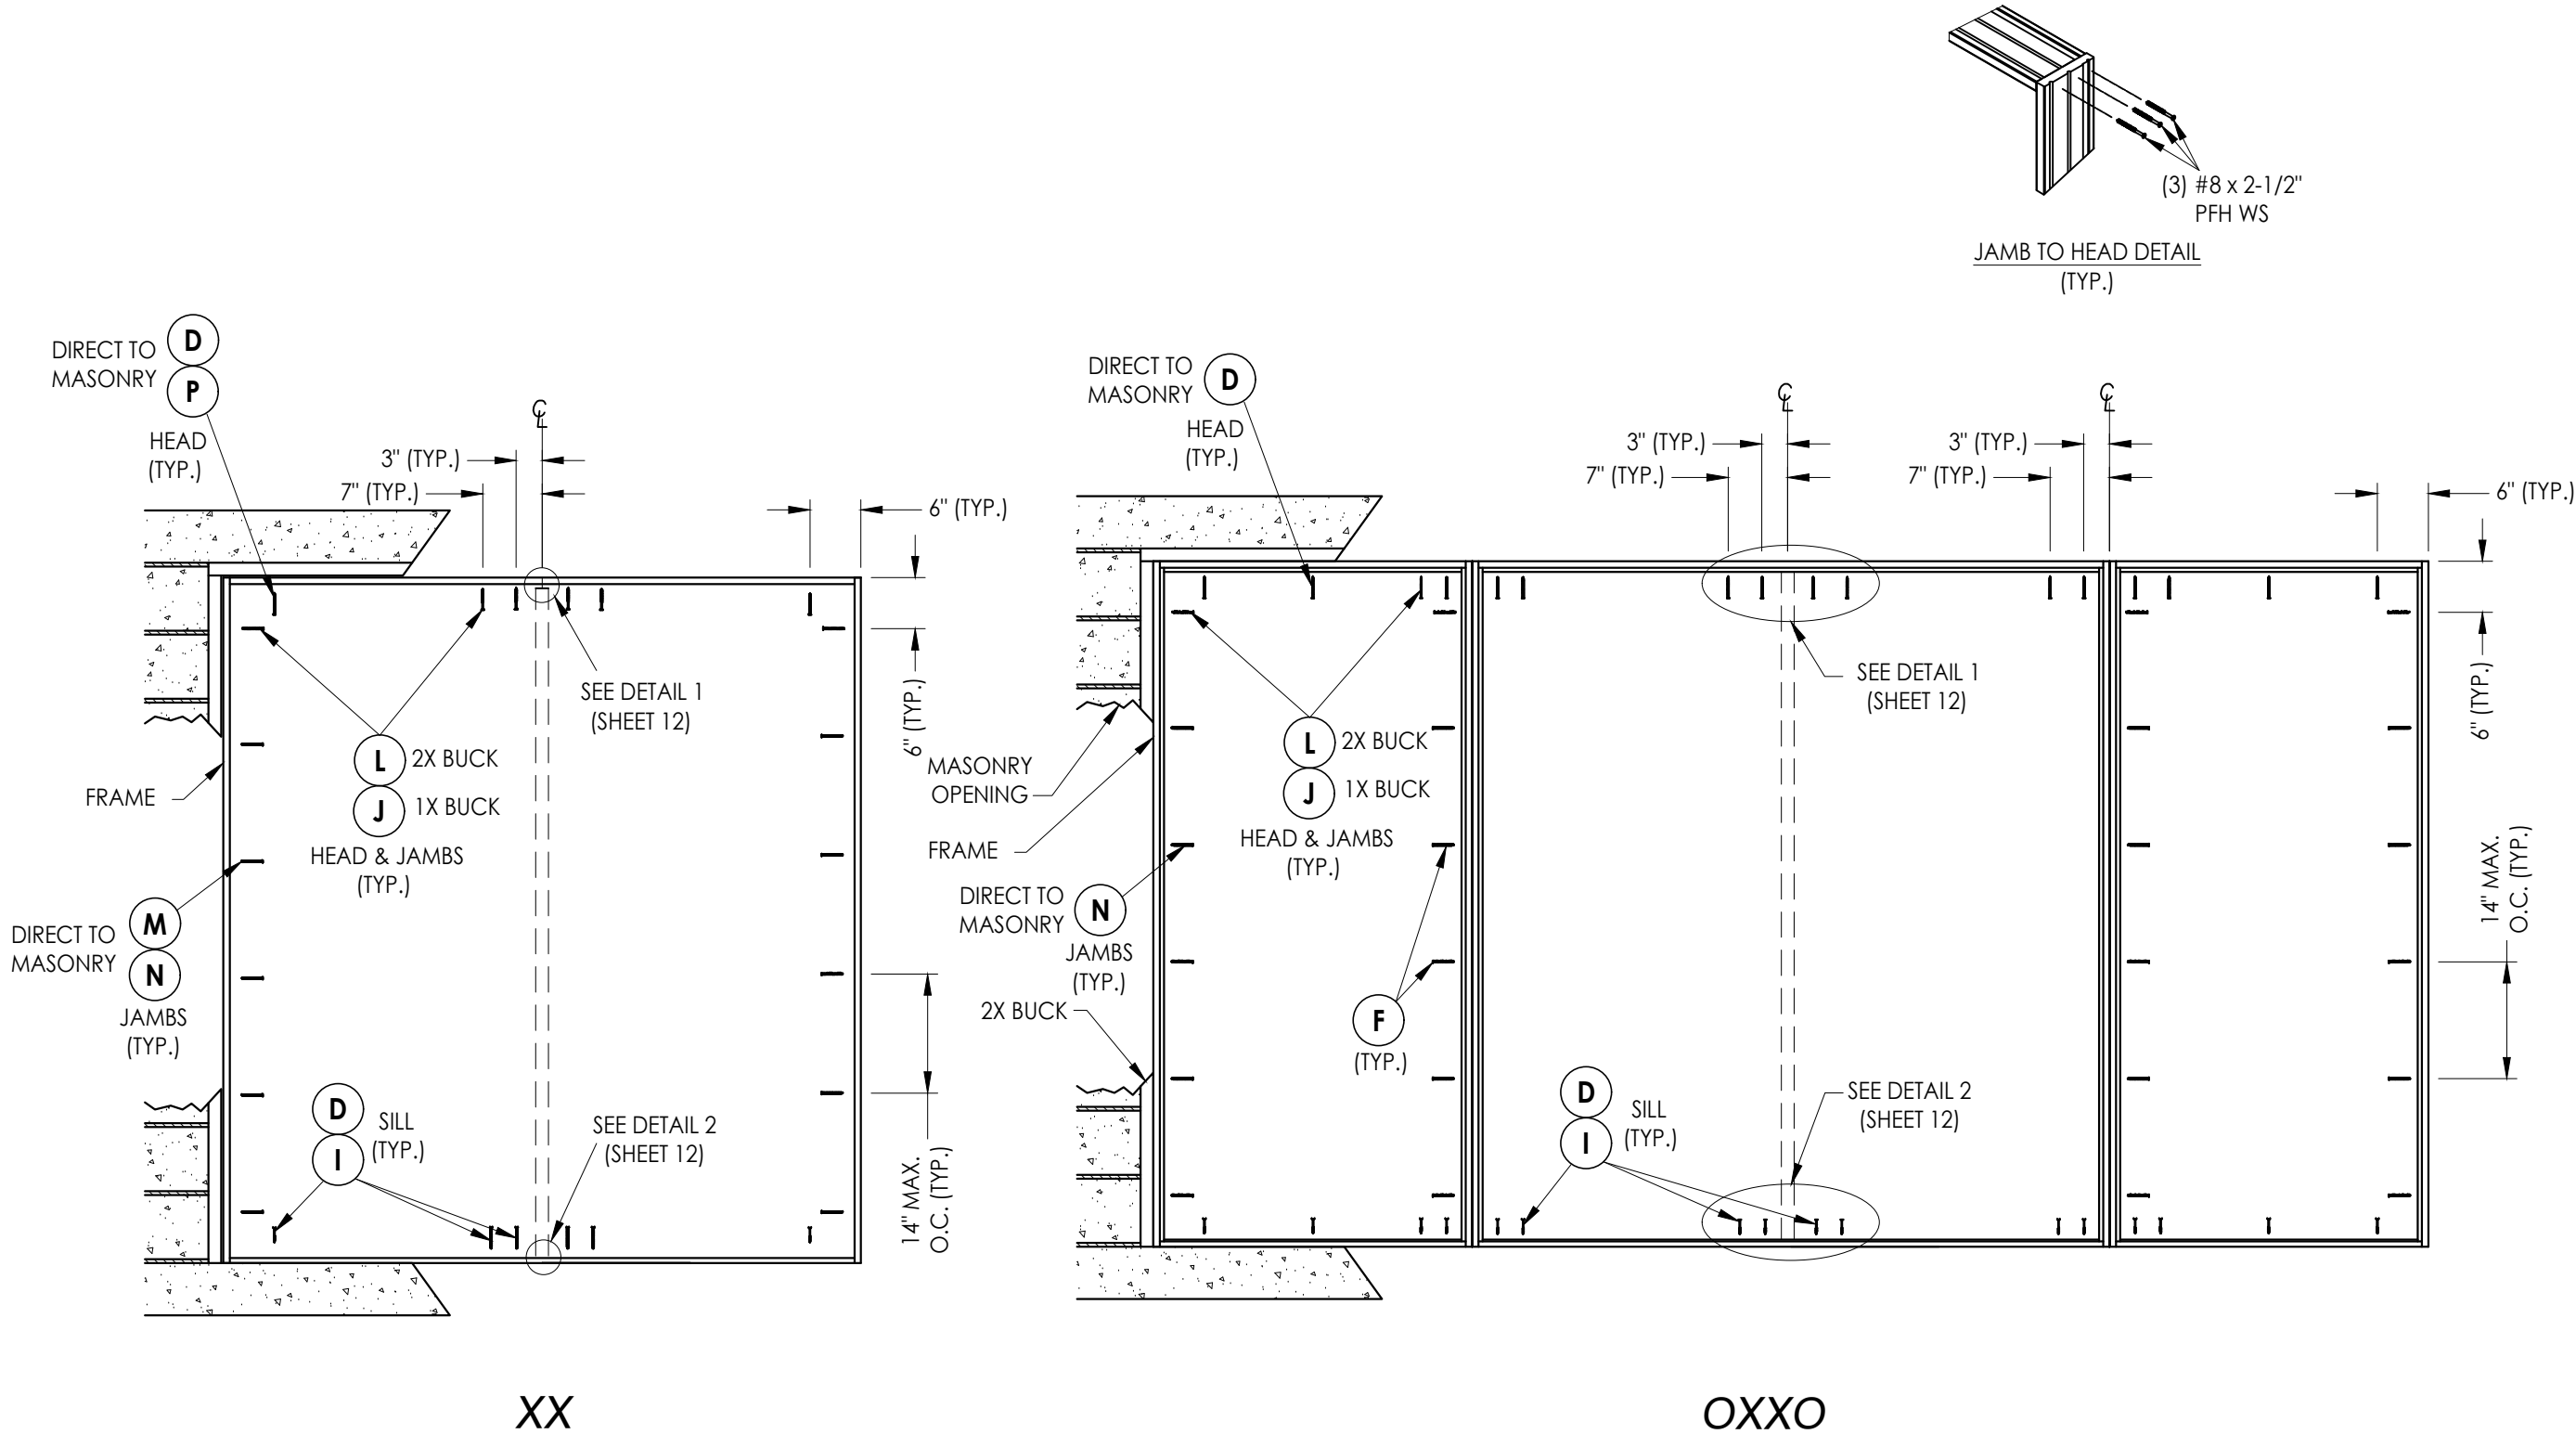


FRAME ANCHORING


Documents Prepared By: Lyndon F. Schmidt P.E. No. 43409										BUILDING CONSULTANTS, INC. P.O. Box 230, Valrico, FL 33595 Phone No.: 813.659.9197 FBPE Registry No. 9813	
PRODUCT: THERMA-TRU STEEL DOOR										PART OR ASSEMBLY: FRAME ANCHORING	

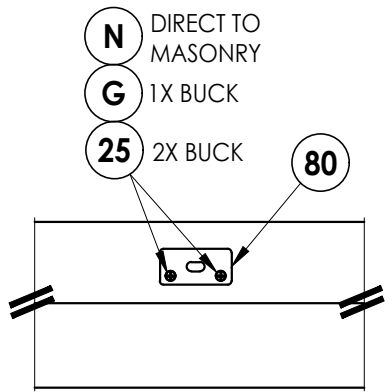


DETAIL 1
Coastal Astragal Strike Plate @ Head

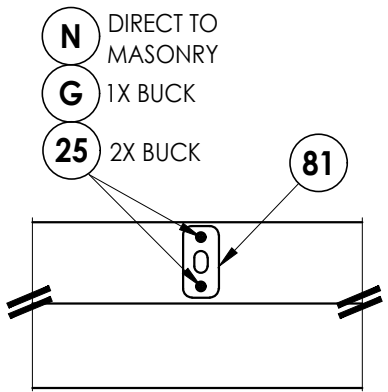


DETAIL 1
Standard Astragal Strike Plate @ Head

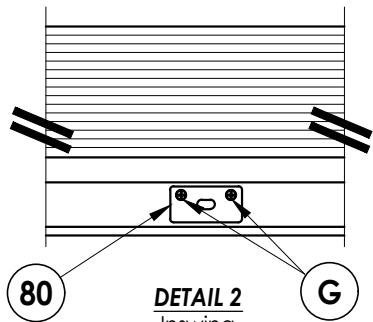


DETAIL 2
Inswing
Coastal Astragal Strike Plate @ Sill

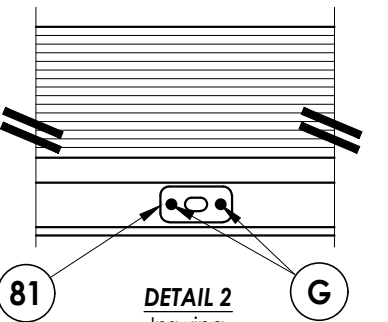


DETAIL 2
Inswing
Standard Astragal Strike Plate @ Sill

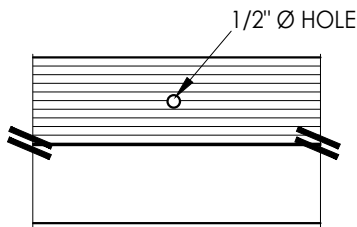


DETAIL 2
Outswing
Astragal Bolt Hole @ Sill

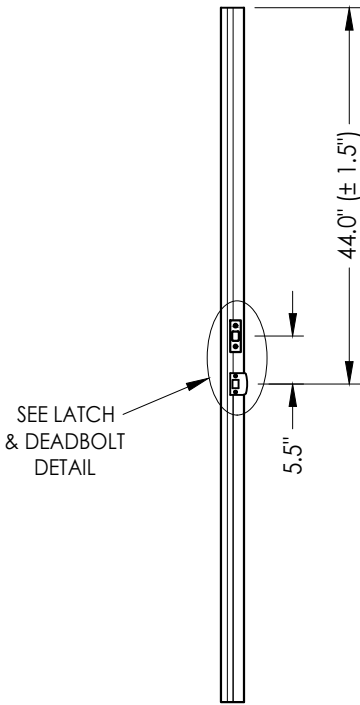


ASTRAGAL
Latch and Deadbolt

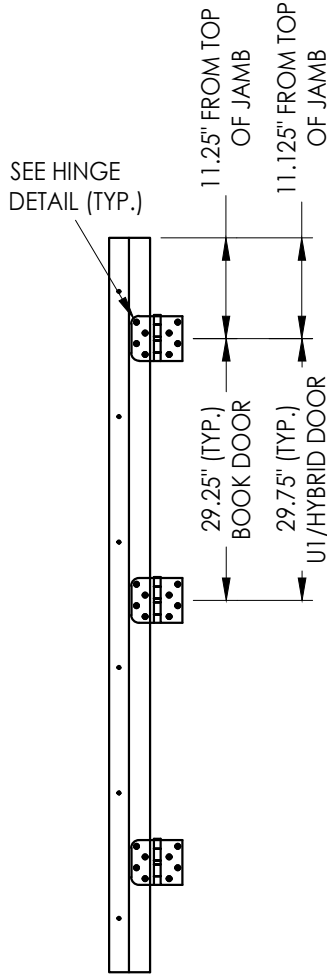

HINGE JAMB

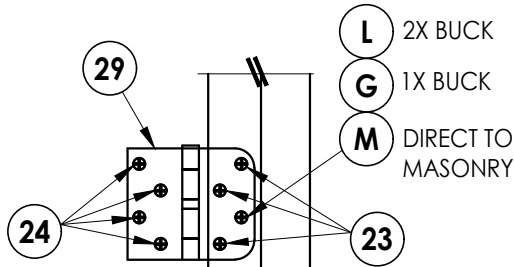

HINGE DETAIL

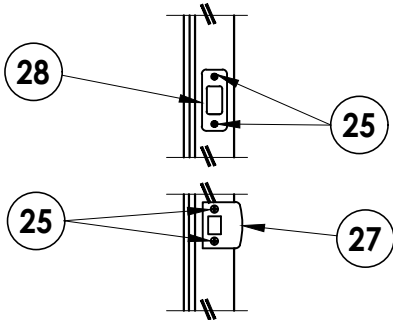

LATCH & DEADBOLT DETAIL
Schlage / Kwikset

Documents Prepared By:
Lyndon F. Schmidt
P.E. No. 43409


RW BUILDING CONSULTANTS, INC.
P.O. Box 230, Valrico, FL 33595
Phone No.: 813.659.9197
FBPE Registry No. 9813

PRODUCT:	
THERMA-TRU STEEL DOOR	
PART OR ASSEMBLY:	
HARDWARE DETAILS	


REVISIONS	
NO.	DATE
3	7/03/26
2	8/07/23
1	7/20/20

DATE:	10/12/17
SCALE:	N.T.S.
DWG. BY:	JK
CHK. BY:	LFS
DRAWING NO.:	FL-21132.4
SHEET	12 OF 15


Z:\2023 FBC Drawings\Therma-Tru\FL-21132 R3\FL-21132.1-5.dwg

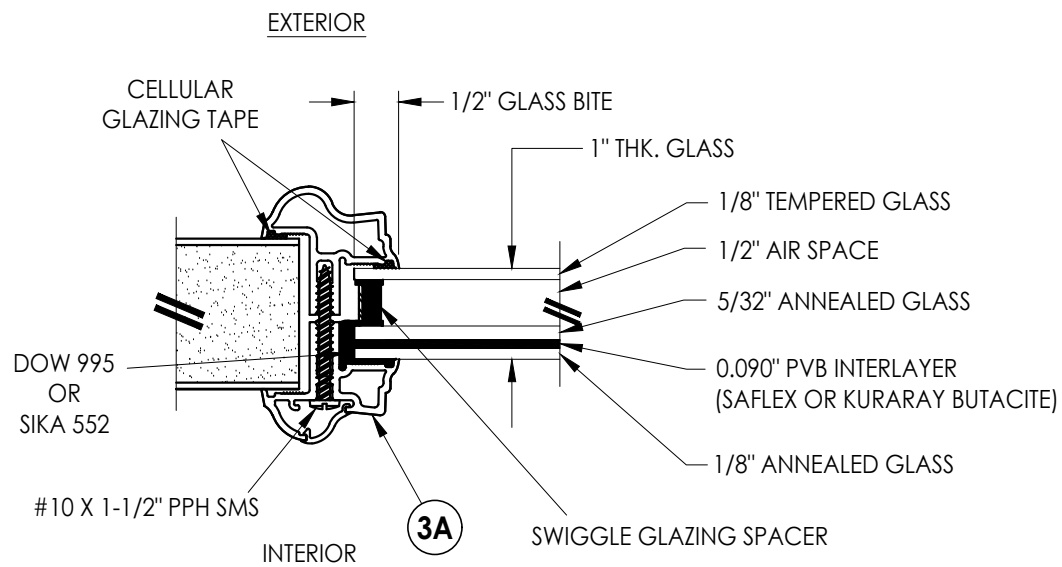


G1 GLAZING DETAIL
Aluminum Impact Lite Frame
Door Panels & Sidelites

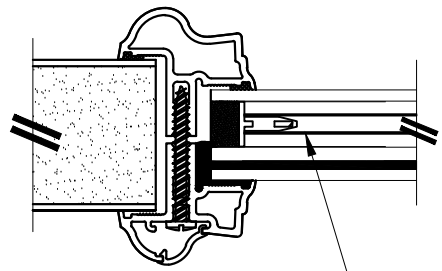


INTERNAL GRID (GBG)

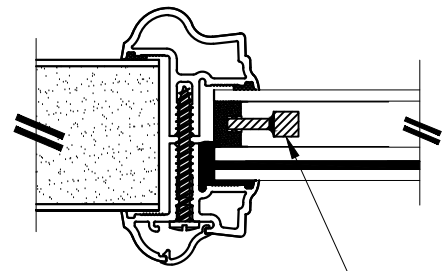

WROUGHT IRON INSERT

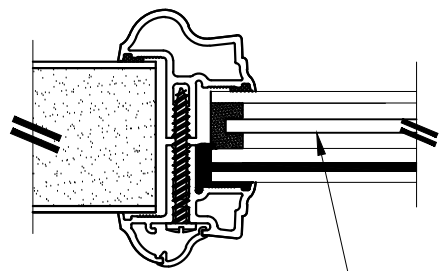


PRIVACY INSERT

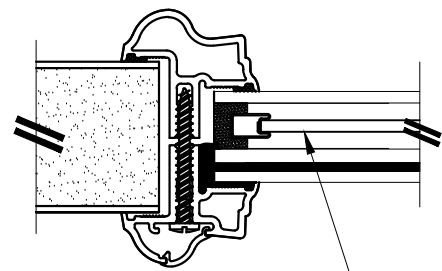


DECORATIVE INSERT

1" LAMINATED INSULATED IMPACT GLASS INSERT OPTIONS

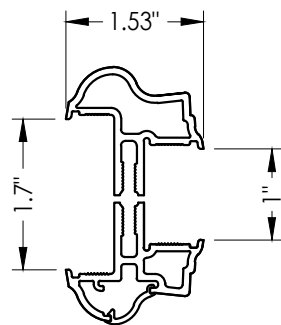

3A ALUMINUM FRAME
Aluminum Impact Lite Frame
Door Panels & Sidelites

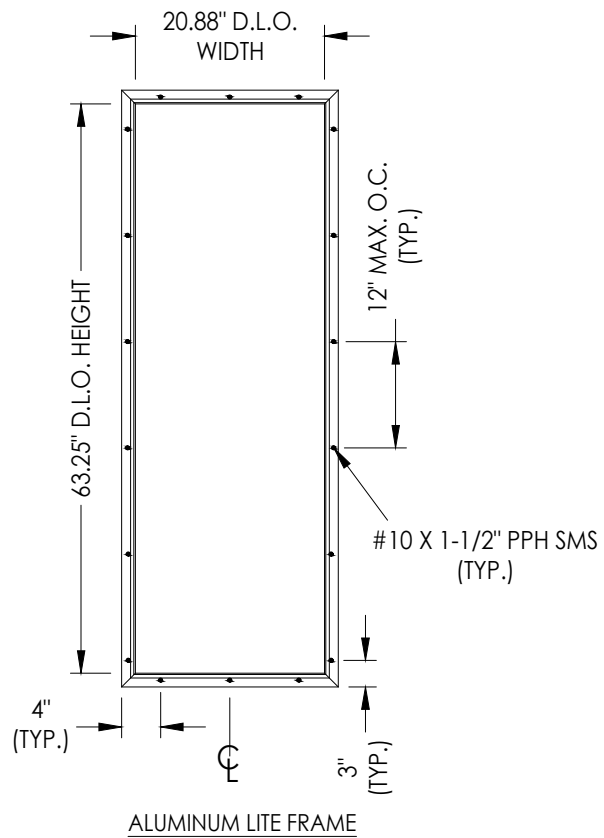

Documents Prepared By:
Lyndon F. Schmidt
P.E. No. 43409

RW BUILDING CONSULTANTS, INC.
P.O. Box 230, Valrico, FL 33595
Phone No.: 813.659.9197
FBPE Registry No. 9813

PRODUCT:
THERMA-TRU
STEEL DOOR


PART OR ASSEMBLY:

GLAZING DETAILS


NO.	DATE	REVISIONS			
		DATE	BY	LFS	FBC
3	7/03/26	UPDATE TO 9TH ED. (2026)	FBC	LFS	
2	8/07/23	UPDATE TO 8TH ED. (2023)	FBC	LFS	
1	7/20/20	UPDATE TO 7th ED (2020)	FBC	LFS	

DATE: 10/12/17
SCALE: N.T.S.
DWG. BY: JK
CHK. BY: LFS
DRAWING NO.:
FL-21132.4
SHEET 13 OF 15


Z:\2023 FBC Drawings\Therma-Tru\FL-21132 R3\FL-21132.1-5.dwg

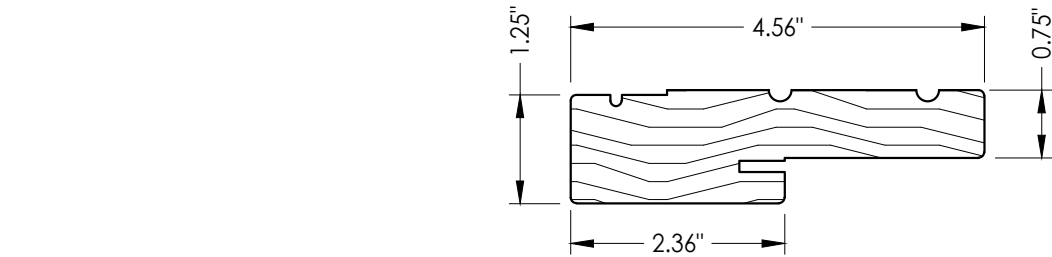


1 WOOD JAMB

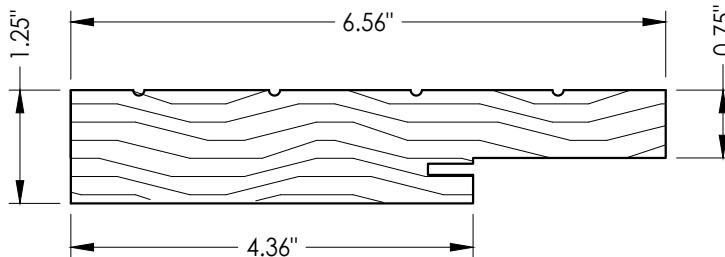


2 WOOD JAMB

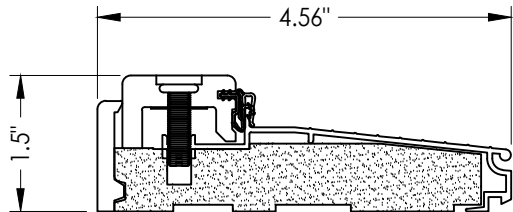


38 INSWING THRESHOLD
Inswing Composite Adjustable Sill

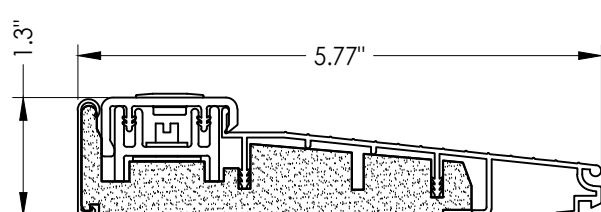


39 INSWING THRESHOLD
Inswing Basic Composite Adjustable Sill

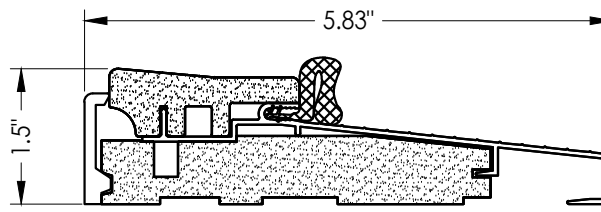


16 OUTSWING THRESHOLD
Composite Sill

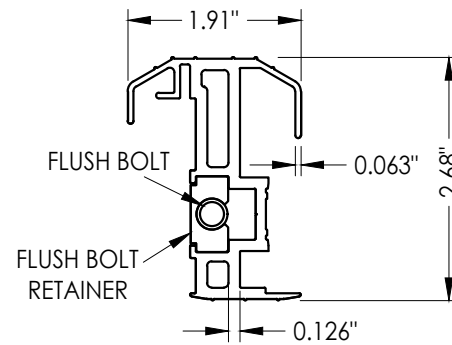


20 COASTAL ALUMINUM ASTRAGAL

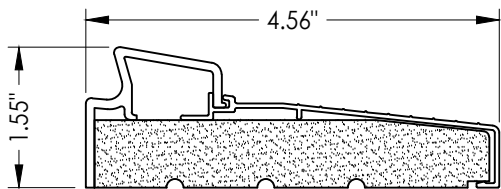


33 INSWING THRESHOLD
Inswing Basic Fixed Sill

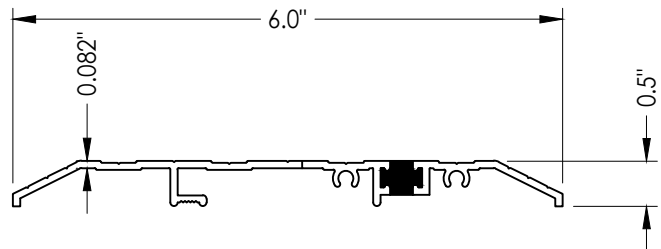


15 PUBLIC ACCESS THRESHOLD

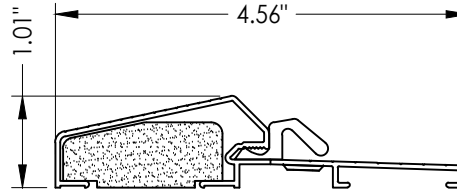


17 OUTSWING THRESHOLD
Composite / Aluminum Sill

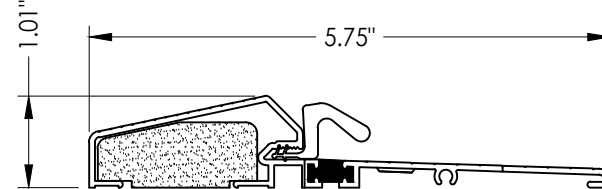


18 OUTSWING THRESHOLD
Composite / Aluminum Sill
(Thermal Break)

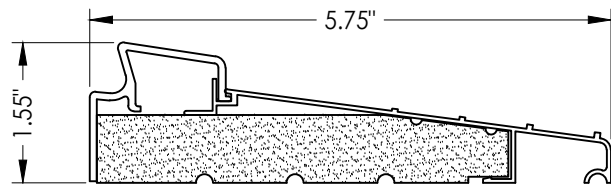


36 INSWING THRESHOLD
Inswing Basic Fixed 5-3/4" Sill

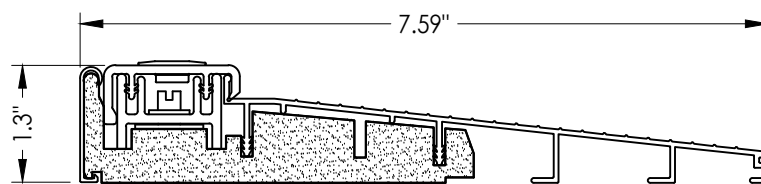


32 INSWING THRESHOLD
Inswing Basic Composite Adjustable Sill 7-1/2"

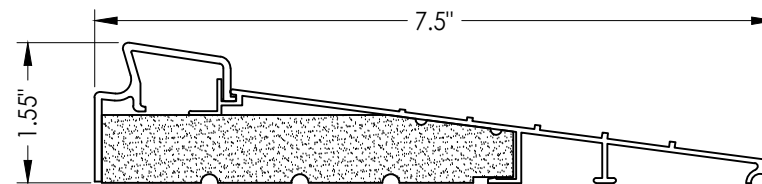


37 INSWING THRESHOLD
Inswing Basic Fixed 7-1/2" Sill

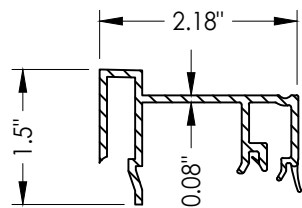


75 SIDELITE SPACER
Inswing

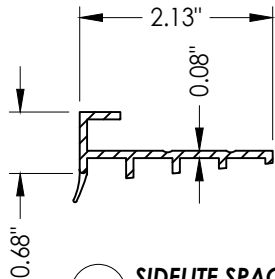


76 SIDELITE SPACER
Outswing

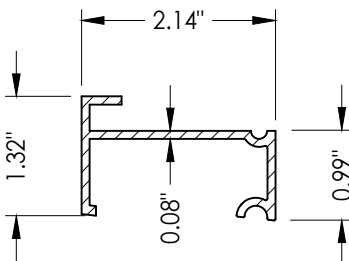


77 SIDELITE SPACER
Inswing

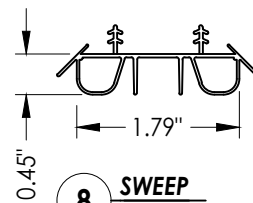

8 SWEEP

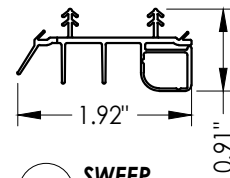

9 SWEEP

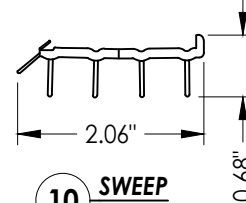

10 SWEEP

Documents Prepared By:
Lyndon F. Schmidt
P.E. No. 43409

BUILDING CONSULTANTS, INC.
P.O. Box 230, Vairico, FL 33595
Phone No.: 813.659.9197
FBPE Registry No. 9813

RW

PRODUCT:
THERMA-TRU
STEEL DOOR

PART OR ASSEMBLY:

COMPONENTS

NO.	DATE	REVISIONS
3	7/03/26	UPDATE TO 9TH ED. (2026) FBC LFS
2	8/07/23	UPDATE TO 8TH ED. (2023) FBC LFS
1	7/20/20	UPDATE TO 7th ED (2020) FBC LFS

DATE: 10/12/17

SCALE: N.T.S.

DWG. BY: JK

CHK. BY: LFS

DRAWING NO.:
FL-21132.4

SHEET 14 OF 15

BILL OF MATERIALS		
ITEM #	DESCRIPTION	MATERIAL
A	1X BUCK (SG >= 0.42)	WOOD
B	2X BUCK (SG >= 0.42)	WOOD
C	1/4" MAX. SHIM SPACE	-
D	1/4" X 2-3/4" PFH DeWALT OR ITW CONCRETE SCREW	STEEL
E	MASONRY - 3,000 PSI MIN. CONCRETE CONFORMING TO ACI 301 OR HOLLOW BLOCK CONFORMING TO ASTM C90	CONCRETE
F	#10 X 2" PFH WOOD SCREW	STEEL
G	3/16" X 3-1/4" ITW CONCRETE SCREW	STEEL
I	1/4" X 1-3/4" PFH DeWALT OR ITW CONCRETE SCREW	STEEL
J	1/4" X 3-3/4" PFH DeWALT OR ITW CONCRETE SCREW	STEEL
L	#10 X 2-1/2" PFH WOOD SCREW (1.15" MIN. EMBEDMENT)	STEEL
M	3/16" X 2-1/4" ITW CONCRETE SCREW	STEEL
N	3/16" X 2-3/4" ITW CONCRETE SCREW	STEEL
P	1/4" X 2-3/4" PFH DeWALT CONCRETE SCREW	STEEL
1	JAMB (FINGER JOINT PINE)	WOOD
2	JAMB (FINGER JOINT PINE)	WOOD
2	JAMB (FINGER JOINT PINE)	WOOD
6	WEATHERSTRIP (MEDIUM REACH)	FOAM
7	WEATHERSTRIP (LONG REACH)	FOAM
8	SWEEP	VINYL
9	SWEEP (USE w/ MODERATE CLIMATE THRESHOLD)	VINYL
10	SWEEP (USE w/ PUBLIC ACCESS THRESHOLD)	VINYL
11	#10 X 1-3/4" PFH WOOD SCREW	STEEL
15	PUBLIC ACCESS THRESHOLD	ALUM
16	OUTSWING THRESHOLD	ALUM/COMP
17	OUTSWING THRESHOLD	ALUM/COMP
18	OUTSWING THRESHOLD	ALUM/COMP
19	STANDARD ALUMINUM ASTRAGAL	ALUM
20	COASTAL ALUMINUM ASTRAGAL	ALUM
23	#10 x 3/4" PFH WOOD SCREW	STEEL
24	#10 x 1" PFH WOOD SCREW	STEEL

BILL OF MATERIALS		
ITEM #	DESCRIPTION	MATERIAL
25	#8 x 2-1/2" PFH WOOD SCREW	STEEL
26	#8 x 5/8" PFH WOOD SCREW	STEEL
27	LATCH STRIKE PLATE	STEEL
28	DEADBOLT STRIKE PLATE	STEEL
29	4" X 4" HINGE	STEEL
32	INSWING THRESHOLD	ALUM/COMP
33	INSWING THRESHOLD	ALUM/COMP
36	INSWING THRESHOLD	ALUM/COMP
37	INSWING THRESHOLD	ALUM/COMP
38	INSWING THRESHOLD	ALUM/COMP
39	INSWING THRESHOLD	ALUM/COMP
40	DOOR PANEL (BOOK) - "PROFILES" SERIES	-
41	DOOR PANEL (HYBRID) - "PROFILES" SERIES	-
42	DOOR PANEL (U1) - "PROFILES" SERIES	-
50	SIDELITE (FULL LITE)	-
60	DOOR PANEL (BOOK) - "TRADITIONS" SERIES	-
61	DOOR PANEL (HYBRID) - "TRADITIONS" SERIES	-
62	DOOR PANEL (U1) - "TRADITIONS" SERIES	-
75	SIDELITE SPACER (INSWING)	PVC
76	SIDELITE SPACER (OUTSWING)	PVC
77	SIDELITE SPACER (INSWING) - MODERATE CLIMATE SILL	PVC
80	COASTAL ASTRAGAL STRIKE PLATE	STEEL

CORROSION RESISTANCE - SALTWATER ENVIRONMENTS

Fasteners & connectors in areas within 3000 ft (914 m) of a saltwater coastline shall comply with FBC Sections 1711.1 or R332.1.

CONCRETE ANCHOR NOTES:

1. Concrete anchor locations at the corners may be adjusted to maintain the min. edge distance to mortar joints.
2. Concrete anchor locations noted as "MAX. ON CENTER" must be adjusted to maintain the min. edge distance to mortar joints, additional concrete anchors may be required to ensure the "MAX. ON CENTER" dimension are not exceeded.
3. Concrete anchor table:

ANCHOR TYPE	ANCHOR SIZE	MIN. EMBEDMENT	MIN. CLEARANCE TO MASONRY EDGE	MIN. CLEARANCE TO ADJACENT ANCHOR
ITW TAPCON®	1/4"	1-1/4"	2"	4"
DeWALT ULTRACON+®	1/4"	1-1/4"	1"	4"
ITW TAPCON®	3/16"	1-1/4"	AS SHOWN	1-1/2"

WOOD SCREW INSTALLATION NOTES:

1. Maintain a minimum 5/8" edge distance, 1" end distance, & 1" o.c. spacing of wood screws to prevent the splitting of wood.

PRODUCT:		THERMA-TRU STEEL DOOR		R^W BUILDING CONSULTANTS, INC. P.O. Box 230, Valrico, FL 33595 Phone No.: 813.659.9197 FBPE Registry No. 9813	
PART OR ASSEMBLY:		BILL OF MATERIALS			
3	7/03/26	UPDATE TO 9TH ED. (2026)	FBC	LFS	
2	8/07/23	UPDATE TO 8TH ED. (2023)	FBC	LFS	
1	7/20/20	UPDATE TO 7th ED (2020)	FBC	LFS	
NO.	DATE			BY	
					REVISIONS
DATE: 10/12/17					
SCALE: N.T.S.					
DWG. BY: JK					
CHK. BY: LFS					
DRAWING NO.: FL-21132.4					
SHEET 15 OF 15					