


Z:\2023 FBC Drawings\Therma-Tru\FL-21132 R3\FL-21132.9-11.dwg

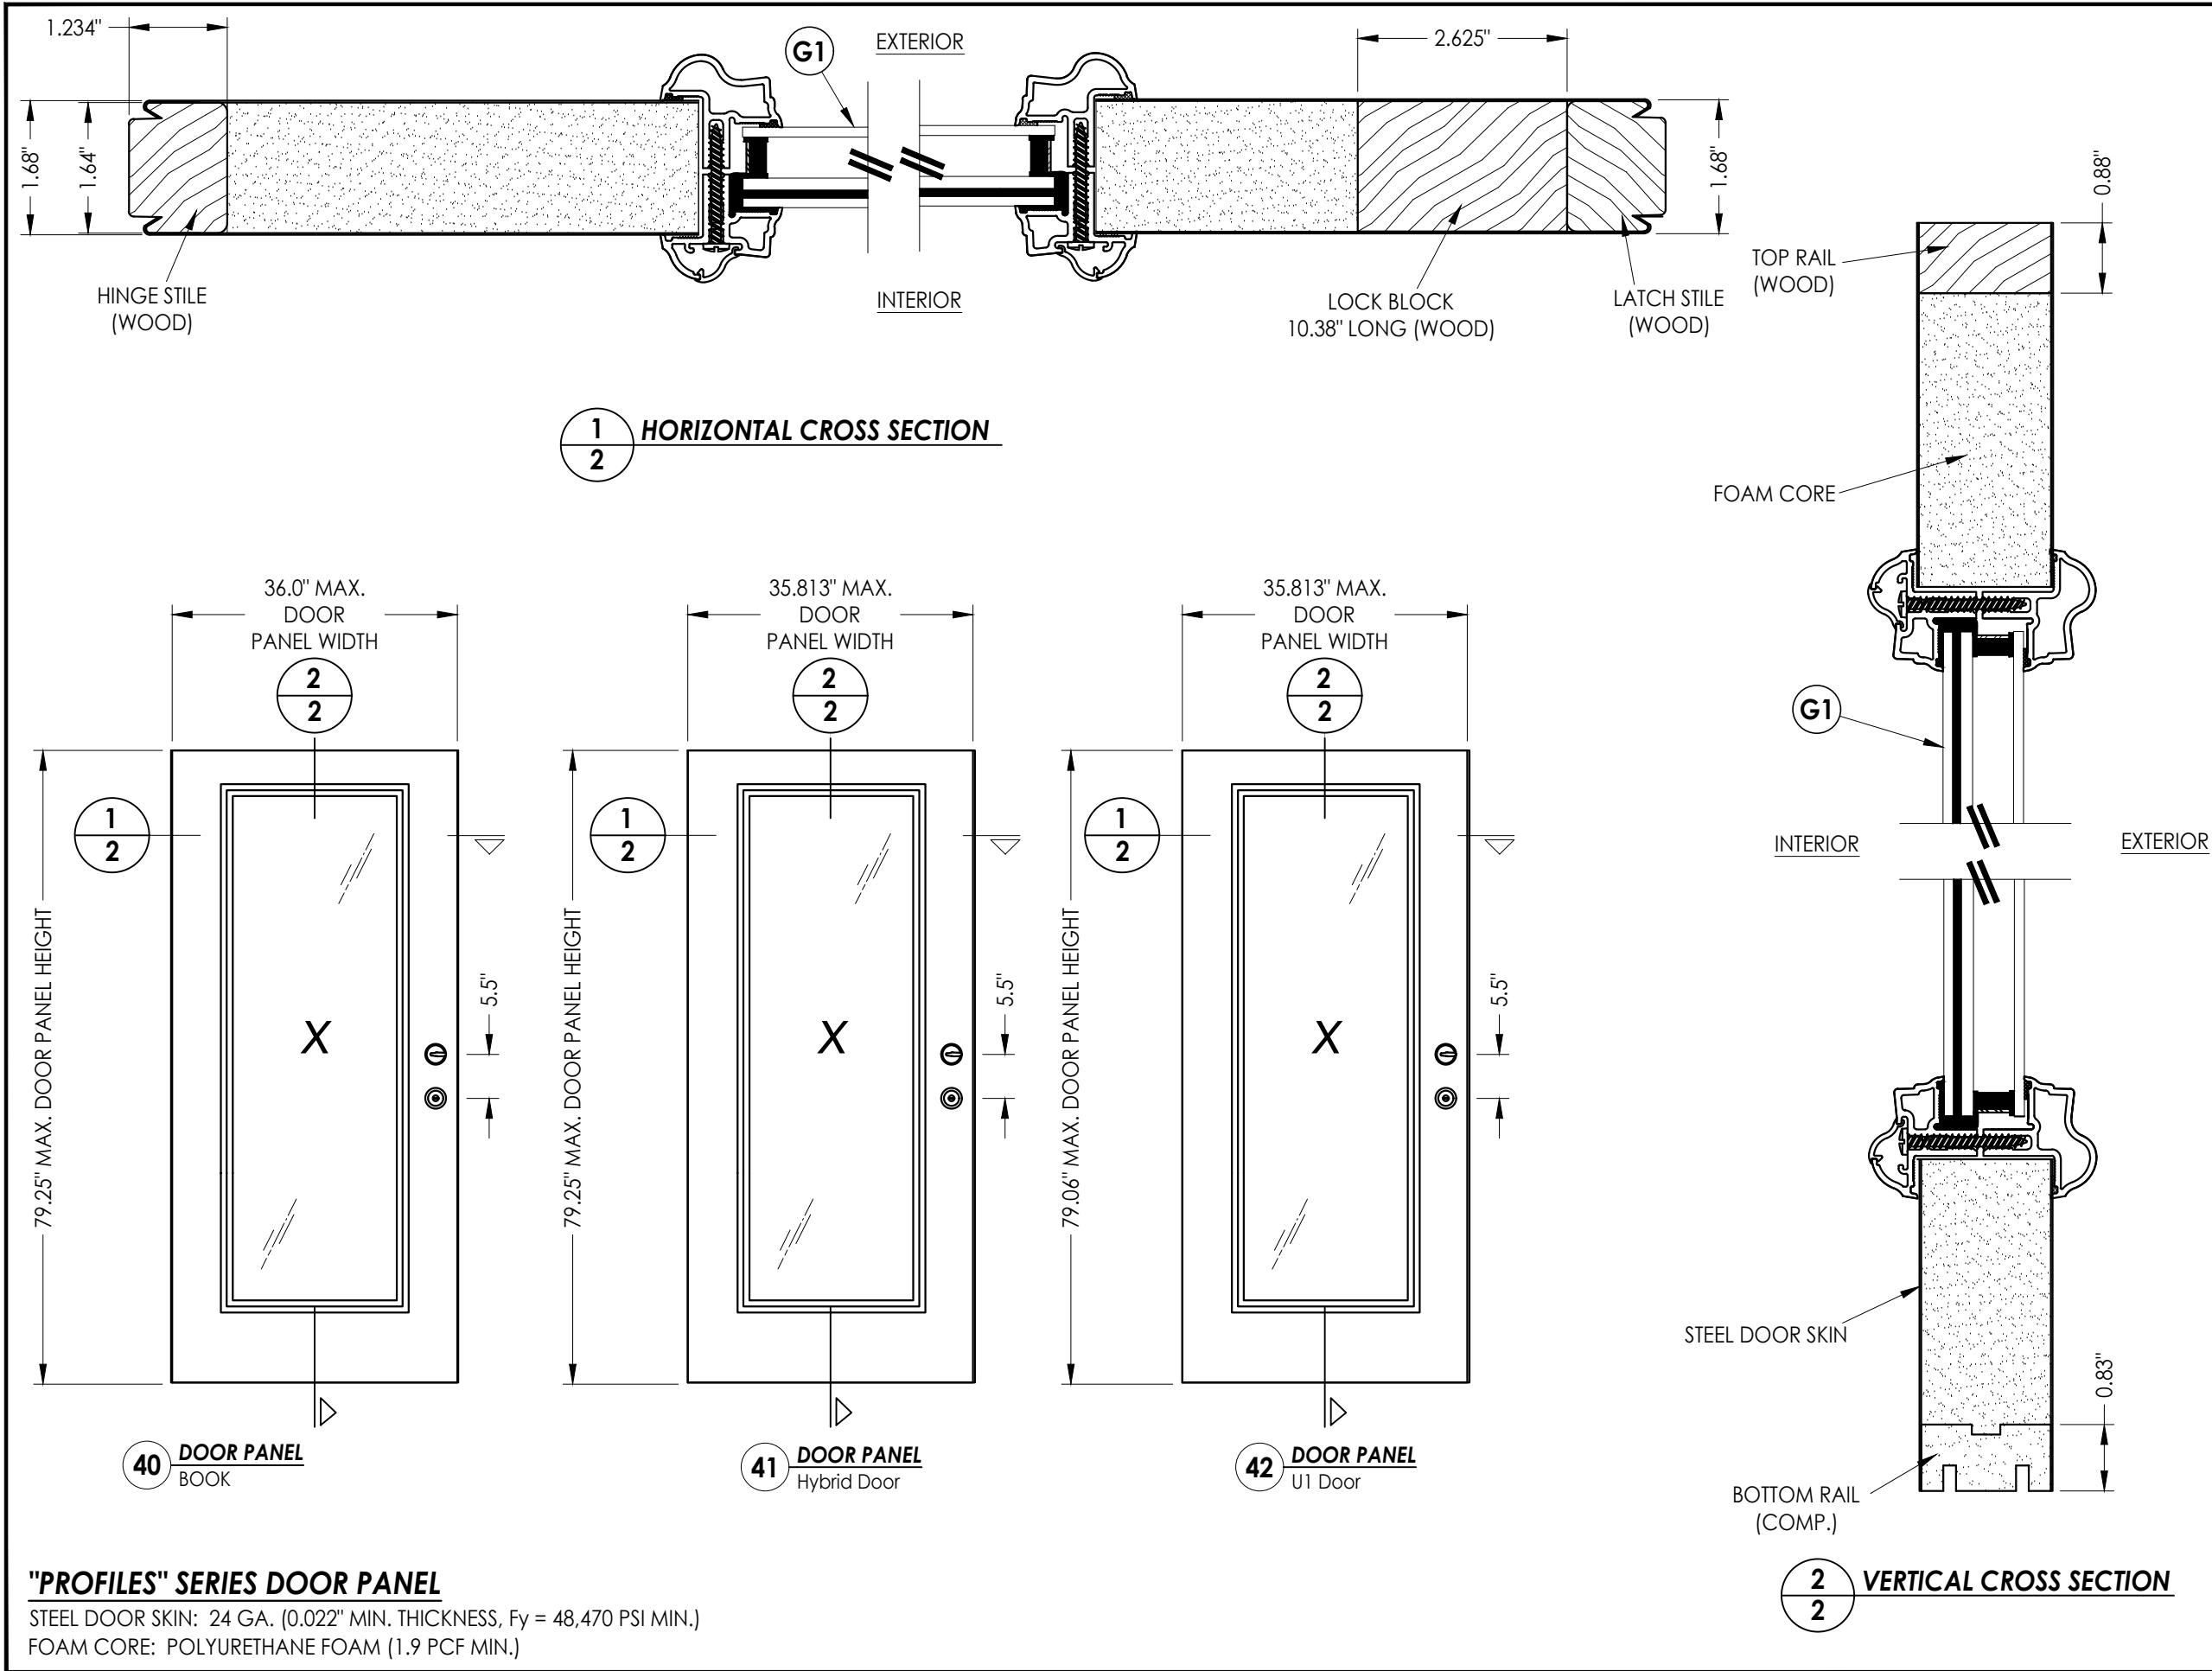


"PROFILES" SERIES DOOR PANEL


STEEL DOOR SKIN: 24 GA. (0.022" MIN. THICKNESS, Fy = 48,470 PSI MIN.)
FOAM CORE: POLYURETHANE FOAM (1.9 PCF MIN.)

Documents Prepared By: Lyndon F. Schmidt P.E. No. 43409				BUILDING CONSULTANTS, INC. P.O. Box 230, Valrico, FL 33595 Phone No.: 813.659.9197 FBPE Registry No. 9813			
PRODUCT:		THERMA-TRU STEEL DOOR		PART OR ASSEMBLY: "PROFILES" DOOR PANEL DETAILS			
			LFS				
		3	7/03/26	UPDATE TO 9TH ED. (2026)	FBC	LFS	
		2	8/07/23	UPDATE TO 8TH ED. (2023)	FBC	LFS	
		1	7/20/20	UPDATE TO 7th ED (2020)	FBC	LFS	
		NO.	DATE			BY	
				REVISIONS			
DATE: 10/12/17							
SCALE: N.T.S.							
DWG. BY: JK							
CHK. BY: LFS							
DRAWING NO.: FL-21132.9							
SHEET 2 OF 13							

Z:\2023 FBC Drawings\Therma-Tru\FL-21132 R3\FL-21132.9-11.dwg

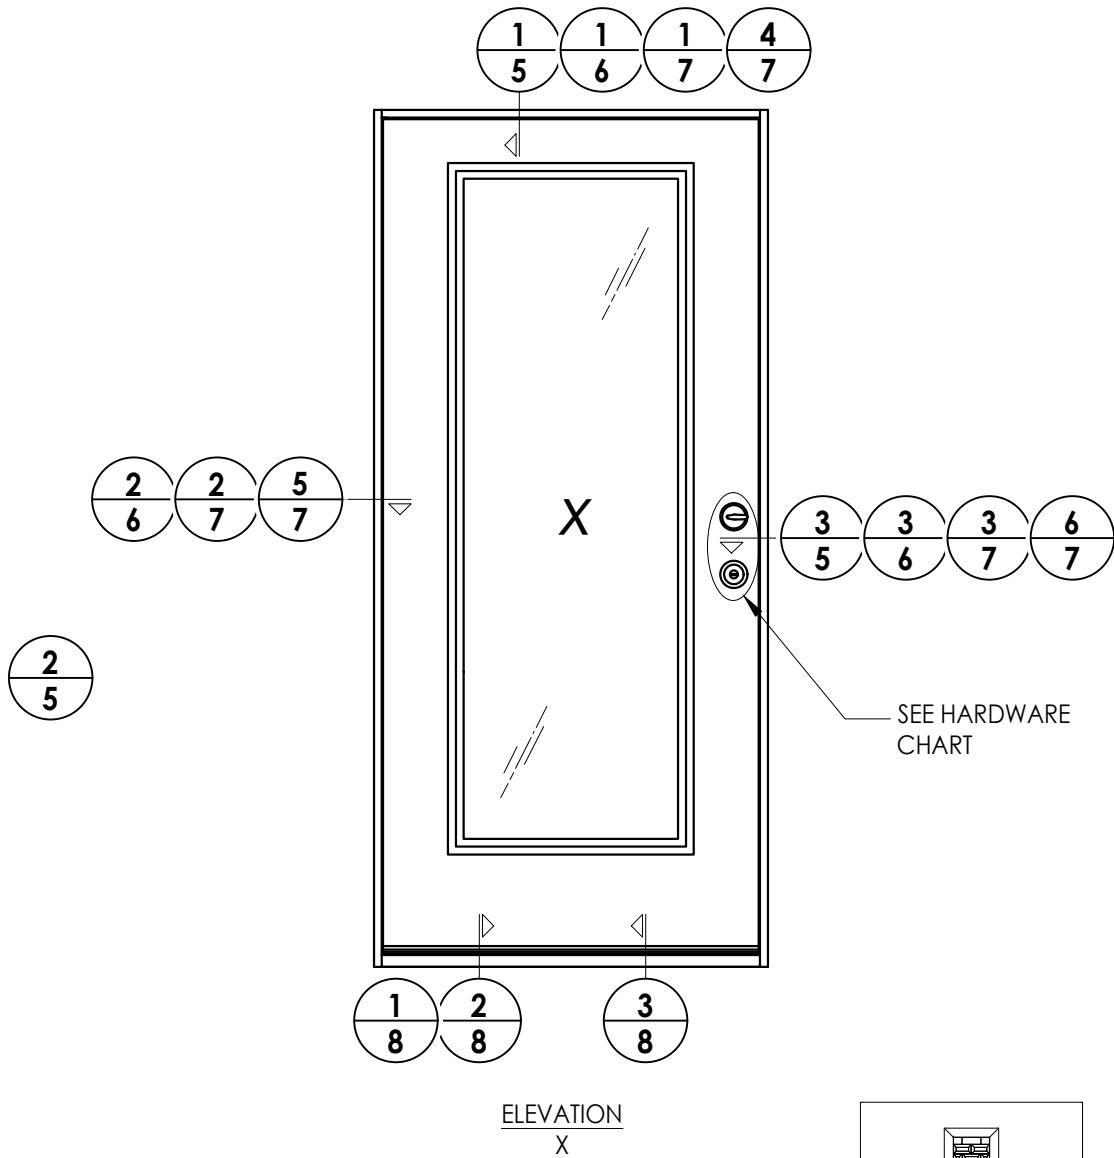


HARDWARE TABLE		
MANUFACTURER	MODEL	
SCHLAGE	KNOB:	F51
	DEADBOLT:	B60
KWIKSET	KNOB:	SIGNATURE SERIES
	DEADBOLT:	SIGNATURE SERIES (980)

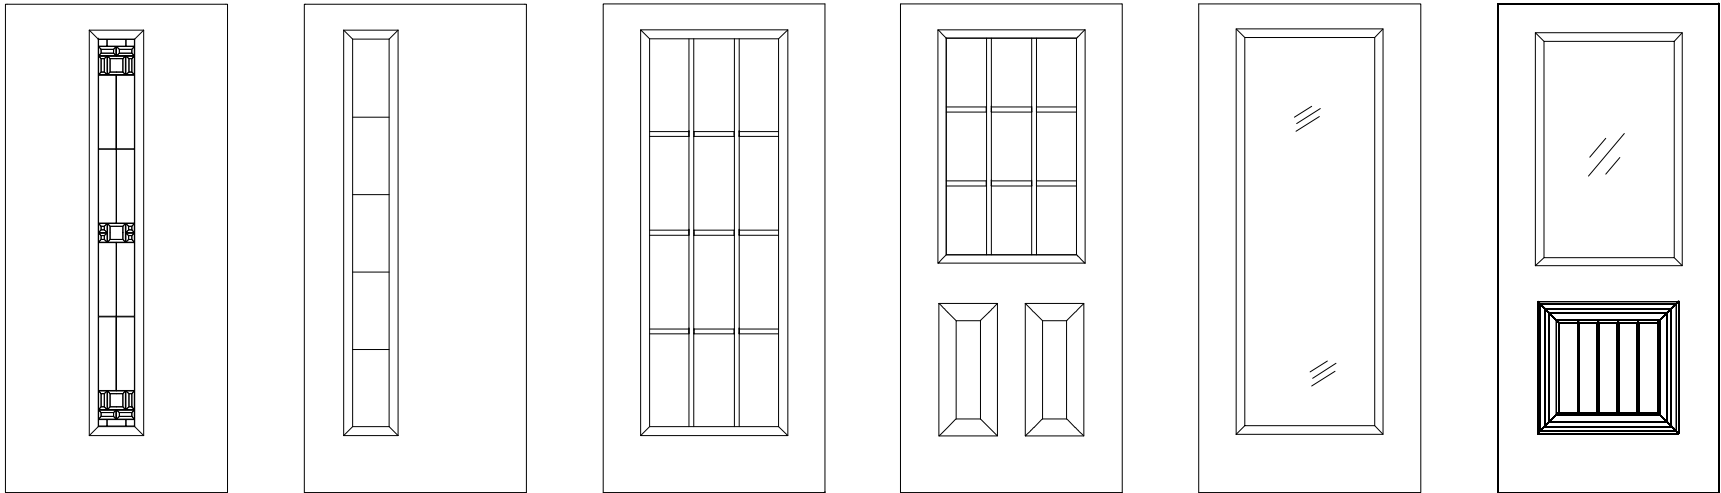


PROFILES/TRADITIONS Steel Door Panel Options
Panel options shown are for illustration and are representative only
(similar opaque panel configurations are allowed)

DATE: 10/12/17		PRODUCT:		THERMA-TRU STEEL DOOR		Documents Prepared By: Lyndon F. Schmidt P.E. No. 43409	
SCALE: N.T.S.		PART OR ASSEMBLY:		ELEVATIONS		BUILDING CONSULTANTS, INC. P.O. Box 230, Vairico, FL 33595 Phone No.: 813.659.9197 FBPE Registry No. 9813	
DWG. BY: JK		NO.		DATE		REVISONS	
CHK. BY: LFS		3		7/03/26		UPDATE TO 9TH ED. (2026) FBC	
DRAWING NO.: FL-21132.9		2		8/07/23		UPDATE TO 8TH ED. (2023) FBC	
SHEET 4 OF 13		1		7/20/20		UPDATE TO 7th ED (2020) FBC	


Z:\2023 FBC Drawings\Therma-Tru\FL-21132 R3\FL-21132.9-11.dwg

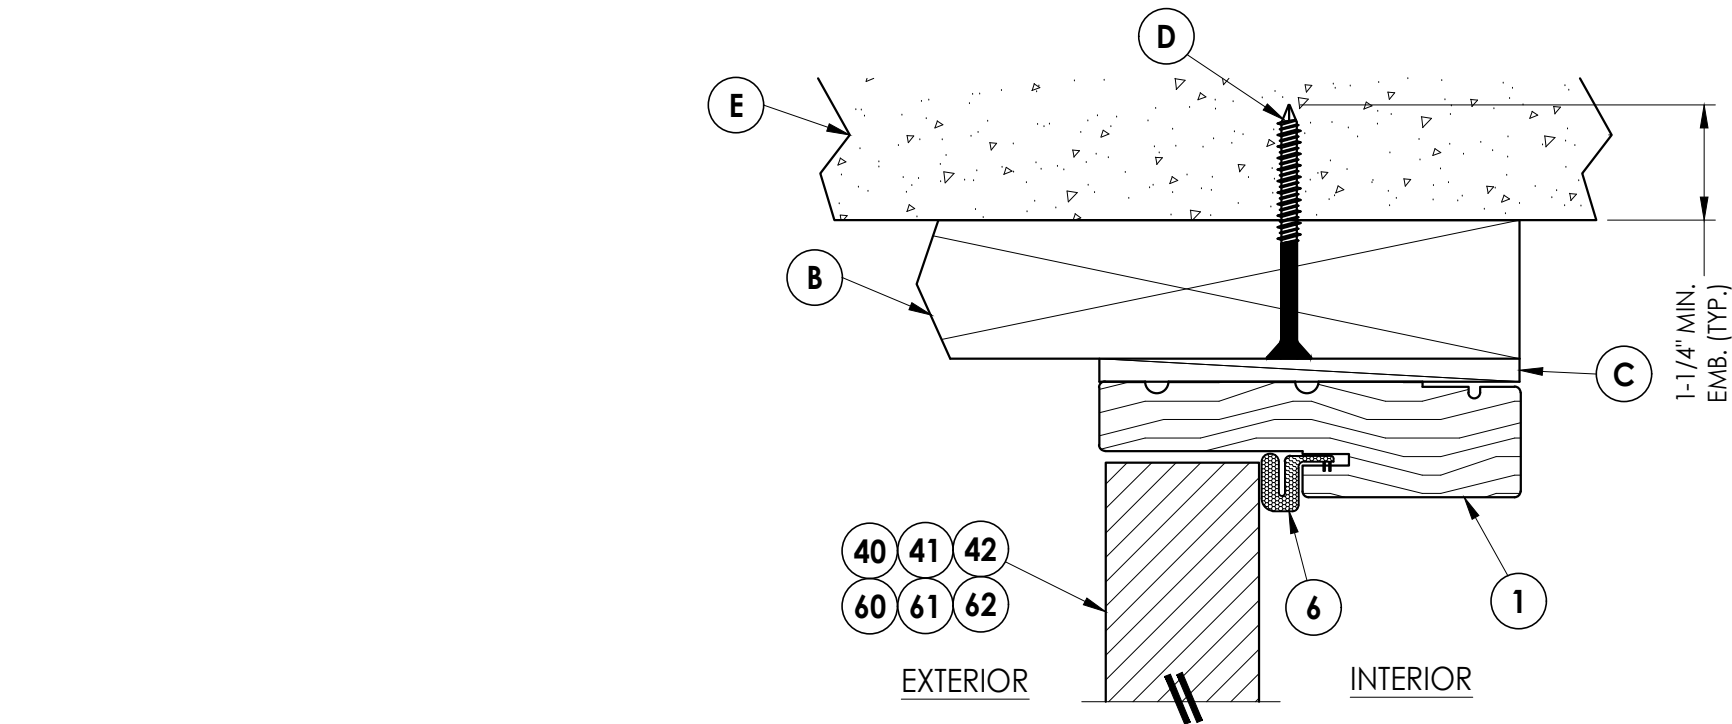

1
5 **VERTICAL CROSS SECTION**
Shown w/ 2X Buck
Outswing shown (Inswing similar)

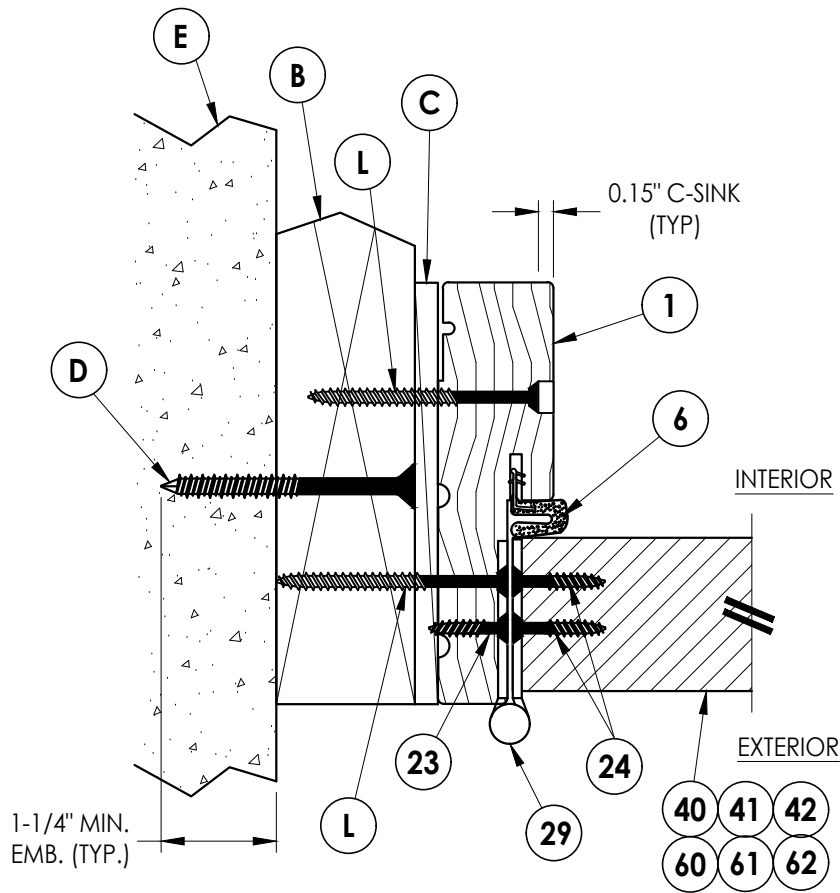

2
5 **HORIZONTAL CROSS SECTION**
Shown w/ 2X Buck
Outswing shown (Inswing similar)

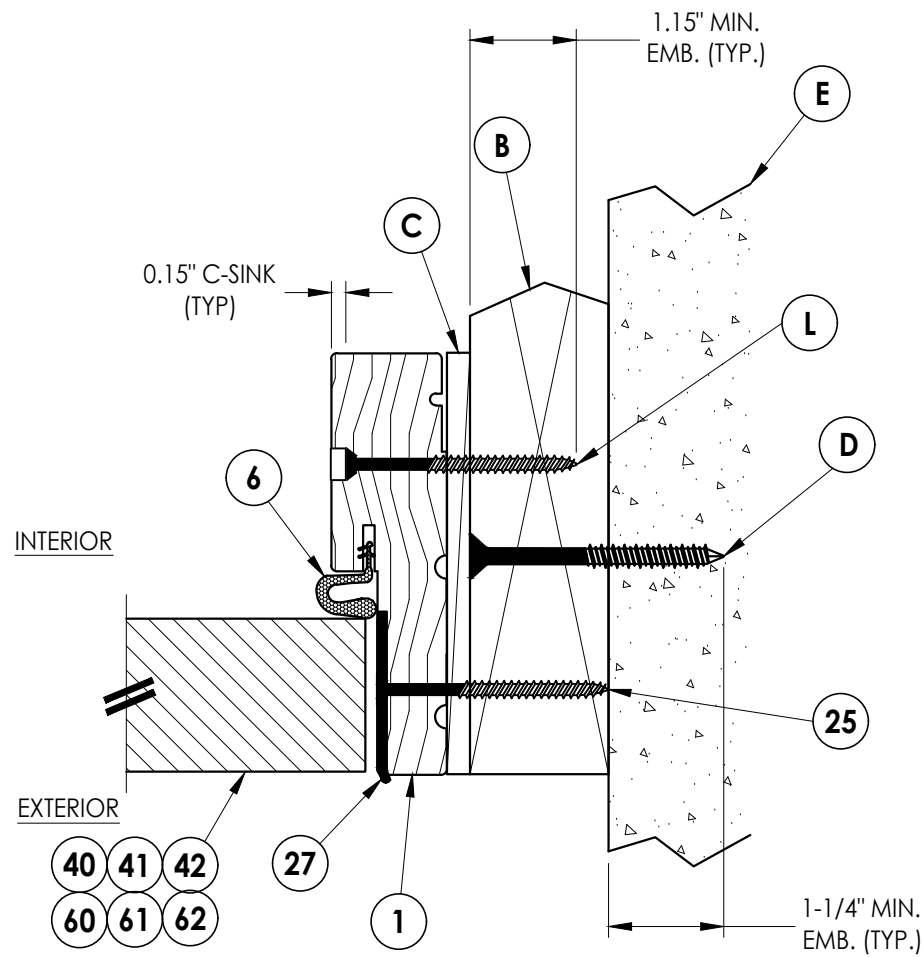

3
5 **HORIZONTAL CROSS SECTION**
Shown w/ 2X Buck
Outswing shown (Inswing similar)

Documents Prepared By:
Lyndon F. Schmidt
P.E. No. 43409

RW BUILDING CONSULTANTS, INC.
P.O. Box 230, Valrico, FL 33595
Phone No.: 813.659.9197
FBPE Registry No. 9813

PRODUCT:
THERMA-TRU
STEEL DOOR

PART OR ASSEMBLY:
HORIZONTAL & VERTICAL
CROSS SECTIONS (2X BUCK)

NO.	DATE	REVISIONS	BY
3	7/03/26	UPDATE TO 9TH ED. (2026) FBC	LFS
2	8/07/23	UPDATE TO 8TH ED. (2023) FBC	LFS
1	7/20/20	UPDATE TO 7th ED (2020) FBC	LFS

DATE: 10/12/17

SCALE: N.T.S.

DWG. BY: JK


CHK. BY: LFS

DRAWING NO.:


FL-21132.9

SHEET 5 OF 13


Z:\2023 FBC Drawings\Therma-Tru\FL-21132 R3\FL-21132.9-11.dwg

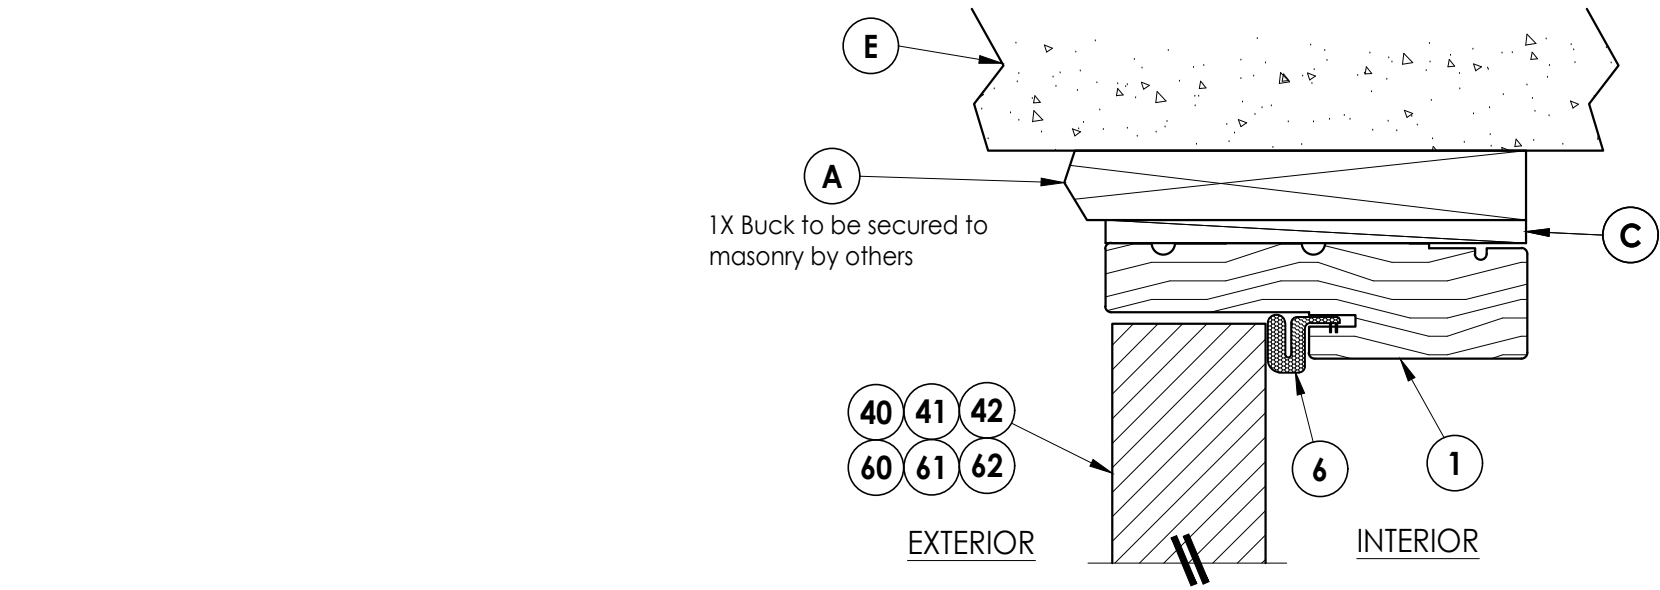

1 VERTICAL CROSS SECTION
Shown w/ 1X sub-buck
Outswing shown (Inswing similar)

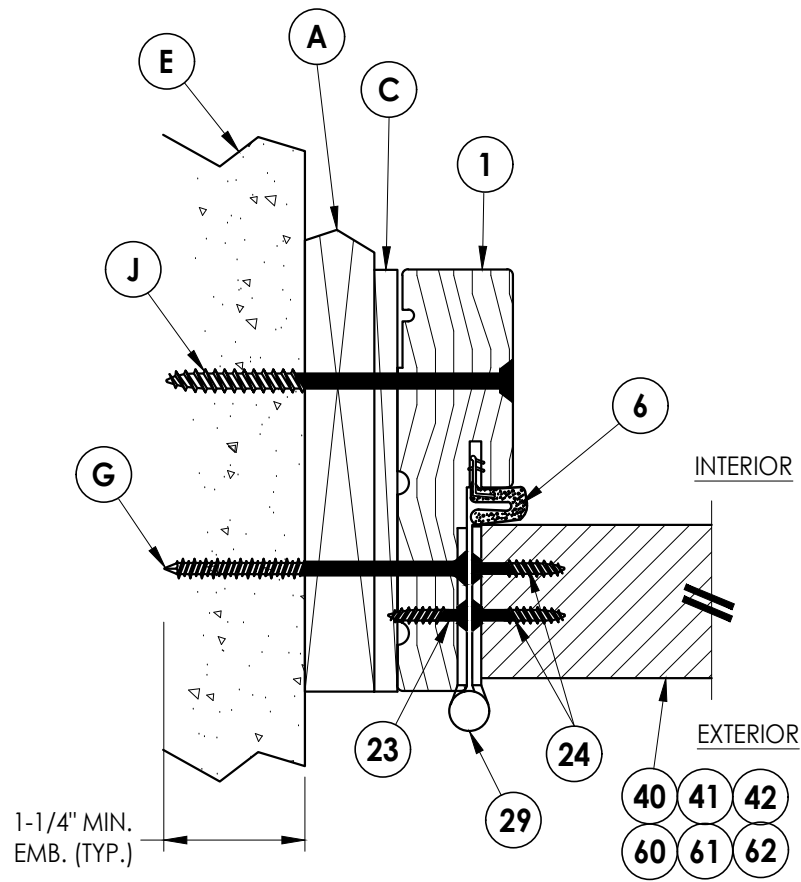

2 HORIZONTAL CROSS SECTION
Shown w/ 1X sub-buck
Outswing shown (Inswing similar)

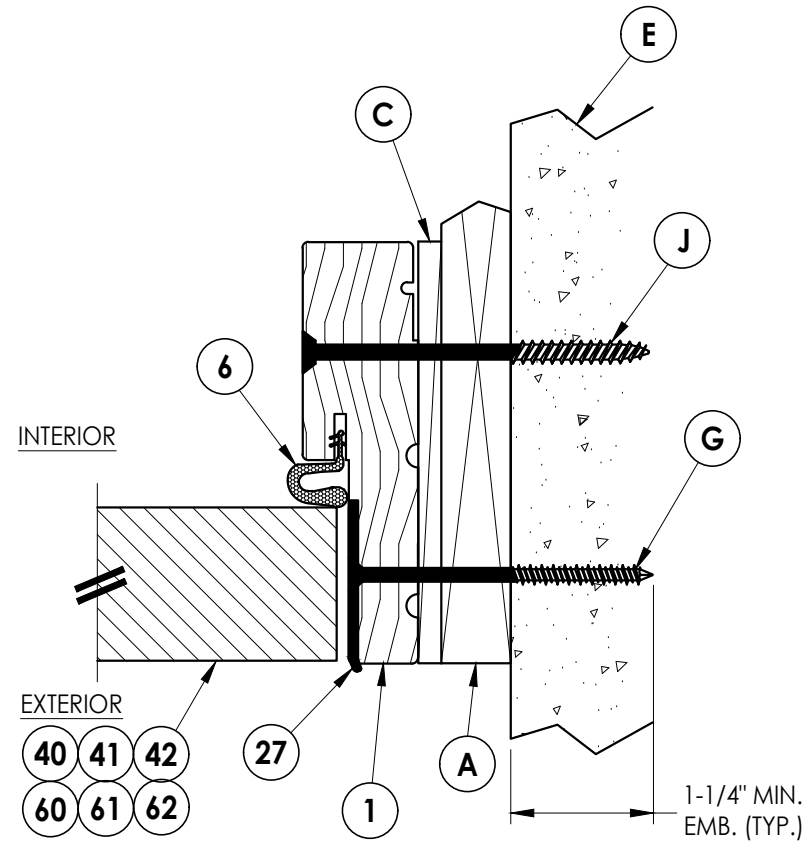

3 HORIZONTAL CROSS SECTION
Shown w/ 1X sub-buck
Outswing shown (Inswing similar)

Documents Prepared By:
Lyndon F. Schmidt
P.E. No. 43409

RW BUILDING CONSULTANTS, INC.
P.O. Box 230, Valrico, FL 33595
Phone No.: 813.659.9197
FBPE Registry No. 9813

PRODUCT: THERMA-TRU STEEL DOOR
PART OR ASSEMBLY: HORIZONTAL & VERTICAL CROSS SECTIONS (1X BUCK)

REVISIONS			
NO.	DATE	BY	
3	7/03/26	UPDATE TO 9TH ED. (2026)	FBC LFS
2	8/07/23	UPDATE TO 8TH ED. (2023)	FBC LFS
1	7/20/20	UPDATE TO 7th ED (2020)	FBC LFS

DATE: 10/12/17

SCALE: N.T.S.

DWG. BY: JK

CHK. BY: LFS


DRAWING NO.: FL-21132.9

SHEET 6 OF 13


Z:\2023 FBC Drawings\Therma-Tru\FL-21132 R3\FL-21132.9-11.dwg

Notes:


1. Sill Item #'s 16, 32, 33, 36, 37, 38, 39, 43, 44, 45, 46, 47 & 48 are attached to jambs w/ (3) #8 X 2-1/2" pfh screws at each end.
Sill Item #'s 17 & 18 are attached to jambs w/ (2) #8 X 2-1/2" pfh screws at each end.
Sill Item #15 is attached to jambs utilizing (2) #10 X 2" pph screws at each end.

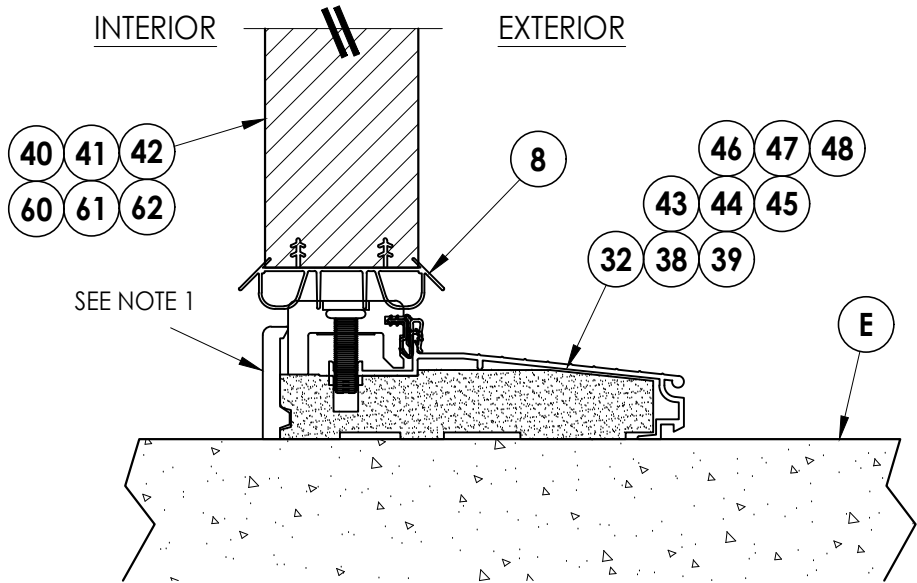

1
8 **VERTICAL CROSS SECTION**
Inswing Sill

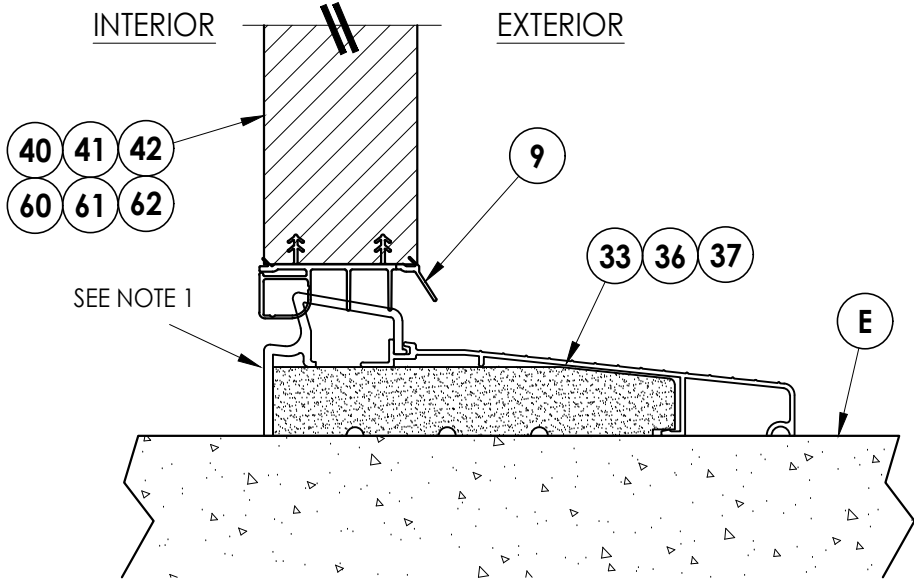

2
8 **VERTICAL CROSS SECTION**
Inswing Sill

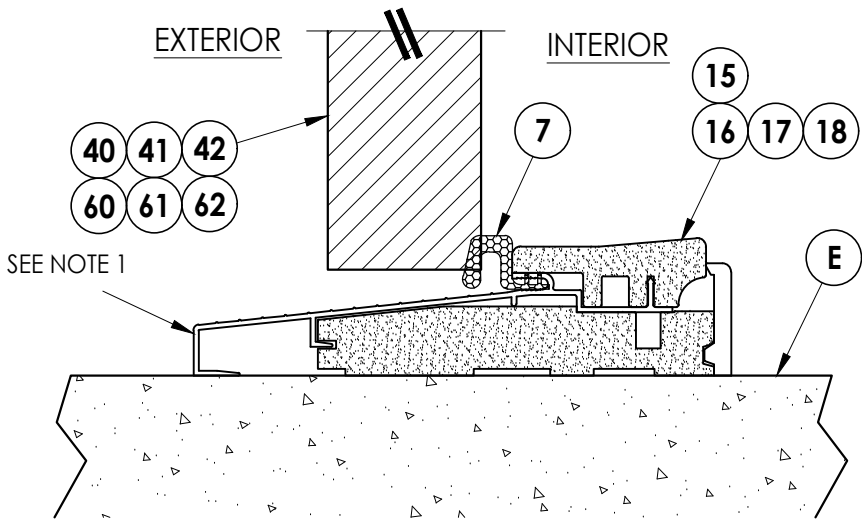

3
8 **VERTICAL CROSS SECTION**
Outswing Sill

Documents Prepared By:
Lyndon F. Schmidt
P.E. No. 43409


RW BUILDING CONSULTANTS, INC.
P.O. Box 230, Valrico, FL 33595
Phone No.: 813.659.9197
FBPE Registry No. 9813

PRODUCT:	THERMA-TRU STEEL DOOR		
	PART OR ASSEMBLY: VERTICAL CROSS SECTIONS (THRESHOLDS)		


NO.	DATE	REVISIONS		
		DATE	BY	DESCRIPTION
3	7/03/26	UPDATE TO 9TH ED. (2026)	FBC	LFS
2	8/07/23	UPDATE TO 8TH ED. (2023)	FBC	LFS
1	7/20/20	UPDATE TO 7th ED (2020)	FBC	LFS

DATE:	10/12/17
SCALE:	N.T.S.
DWG. BY:	JK
CHK. BY:	LFS
DRAWING NO.:	FL-21132.9
SHEET	8 OF 13


Z:\2023 FBC Drawings\Therma-Tru\FL-21132 R3\FL-21132.9-11.dwg

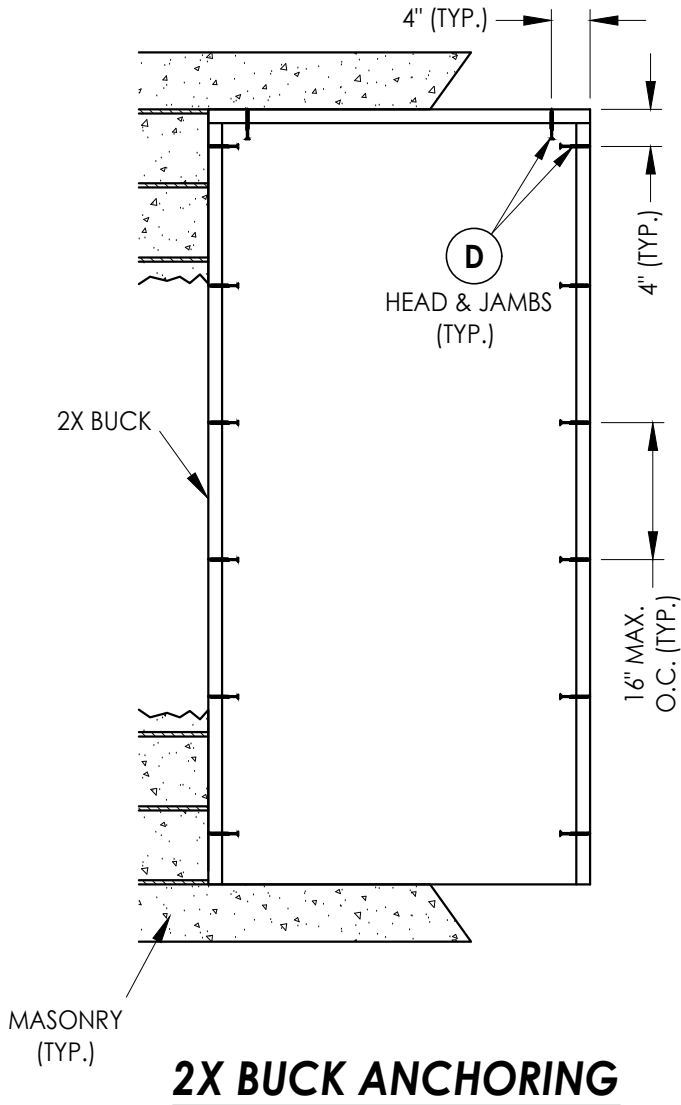

2X BUCK ANCHORING

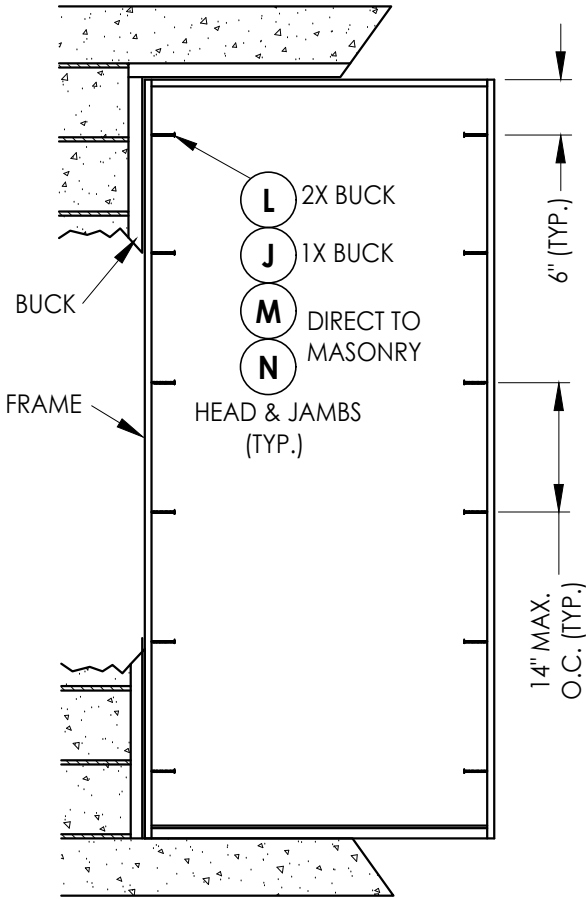

FRAME ANCHORING

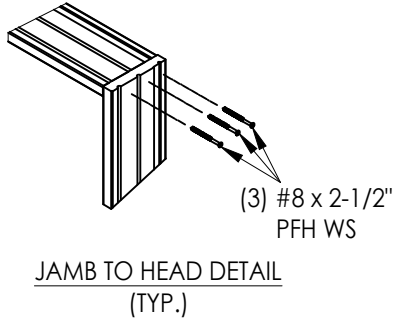




DATE:	10/12/17
SCALE:	N.T.S.
DWG. BY:	JK
CHK. BY:	LFS
DRAWING NO.:	FL-21132.9
SHEET	9 OF 13

PRODUCT:	Therma-Tru STEEL DOOR
PART OR ASSEMBLY:	BUCK & FRAME ANCHORING




Documents Prepared By:
Lyndon F. Schmidt
P.E. No. 43409

RW
BUILDING CONSULTANTS, INC.
P.O. Box 230, Valrico, FL 33595
Phone No.: 813.659.9197
FBPE Registry No. 9813

Z:\2023 FBC Drawings\Therma-Tru\FL-21132 R3\FL-21132.9-11.dwg

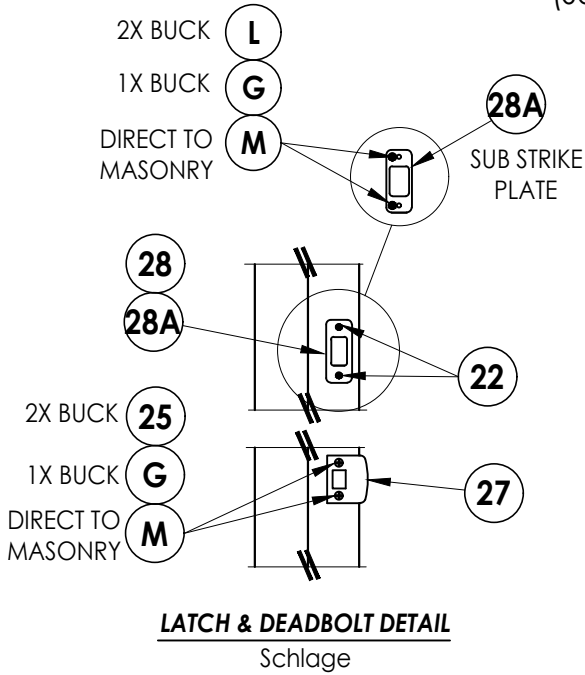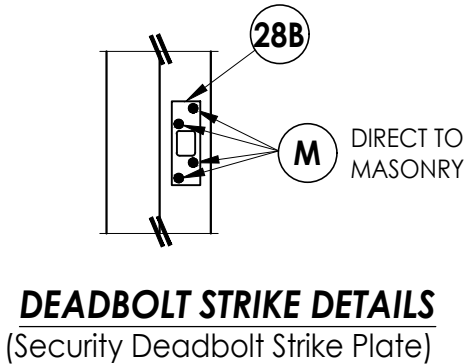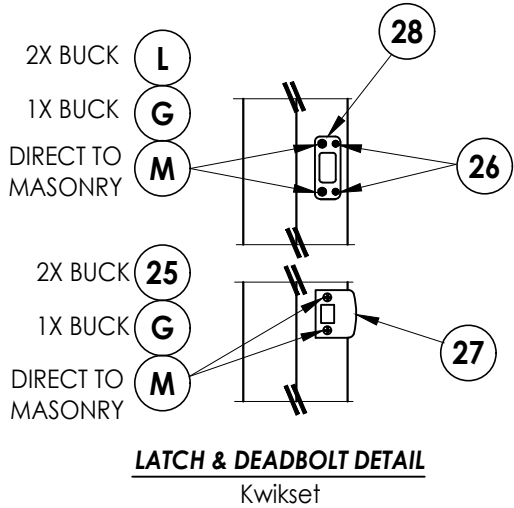


LATCH & DEADBOLT STRIKE DETAILS
(Standard Deadbolt Strike Plate)

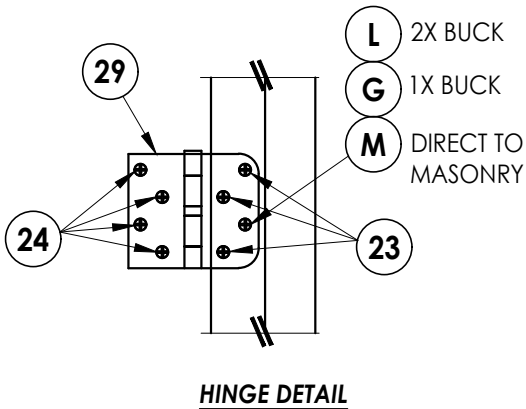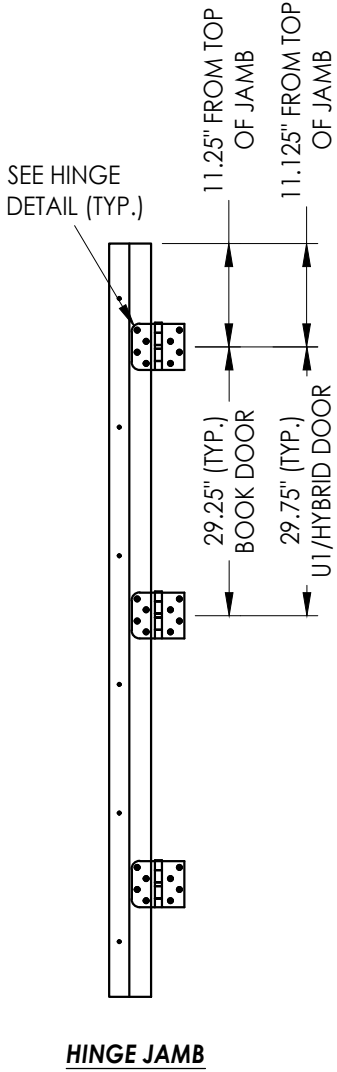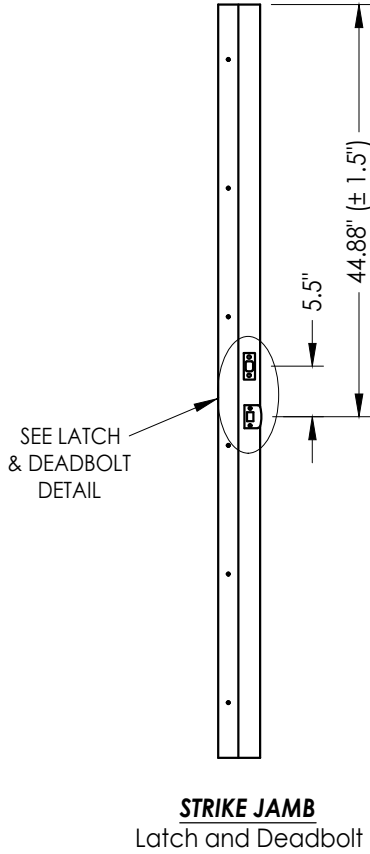


Documents Prepared By: Lyndon F. Schmidt P.E. No. 43409				BUILDING CONSULTANTS, INC. P.O. Box 230, Valrico, FL 33595 Phone No.: 813.659.9197 FBPE Registry No. 9813			
PRODUCT: THERMA-TRU STEEL DOOR		PART OR ASSEMBLY: HARDWARE DETAILS					
3	7/03/26	UPDATE TO 9TH ED. (2026)	FBC	LFS			
2	8/07/23	UPDATE TO 8TH ED. (2023)	FBC	LFS			
1	7/20/20	UPDATE TO 7th ED (2020)	FBC	LFS			
NO.	DATE						
				REVISIONS			
DATE: 10/12/17							
SCALE: N.T.S.							
DWG. BY: JK							
CHK. BY: LFS							
DRAWING NO.: FL-21132.9							
SHEET 10 OF 13							


Z:\2023 FBC Drawings\Therma-Tru\FL-21132 R3\FL-21132.9-11.dwg

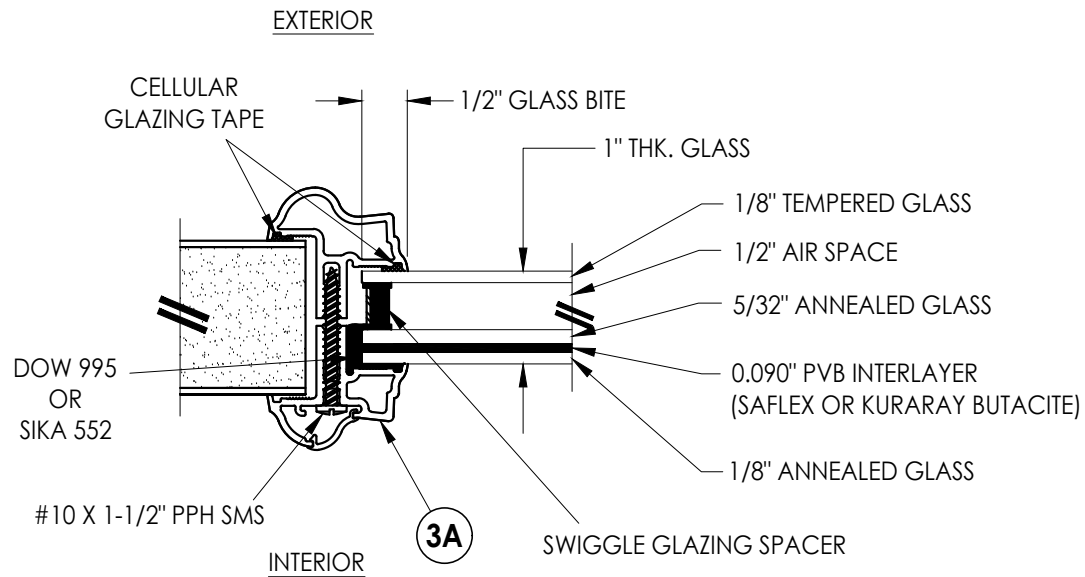


G1 GLAZING DETAIL
Aluminum Impact Lite Frame
Door Panels & Sidelites

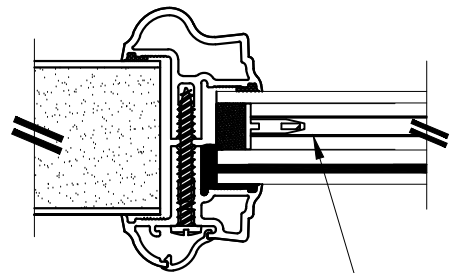


INTERNAL GRID (GBG)

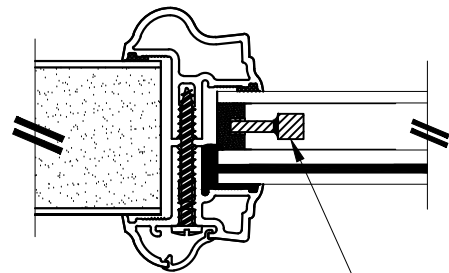

WROUGHT IRON INSERT

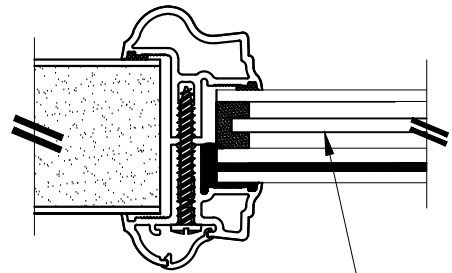


PRIVACY INSERT

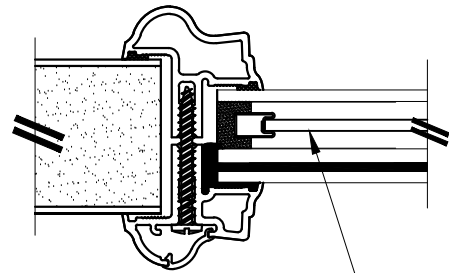


DECORATIVE INSERT

















1" LAMINATED INSULATED IMPACT GLASS INSERT OPTIONS

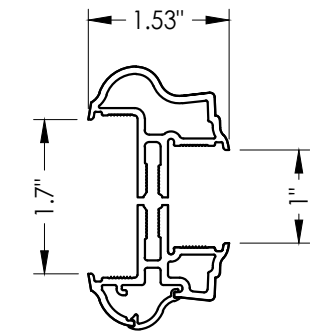

3A ALUMINUM FRAME
Aluminum Impact Lite Frame
Door Panels & Sidelites

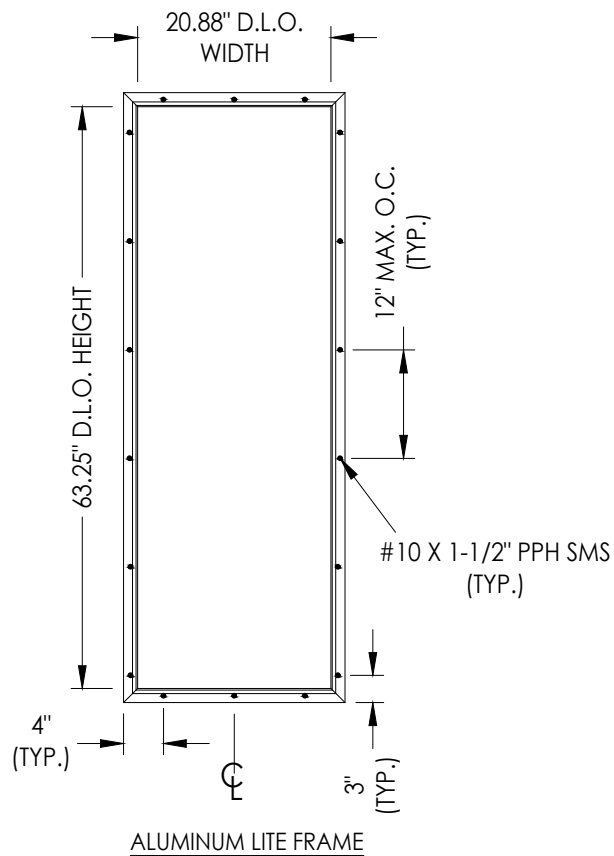

Documents Prepared By: Lyndon F. Schmidt P.E. No. 43409										BUILDING CONSULTANTS, INC. P.O. Box 230, Valrico, FL 33595 Phone No.: 813.659.9197 FBPE Registry No. 9813	
PRODUCT: THERMA-TRU STEEL DOOR										PART OR ASSEMBLY: GLAZING DETAILS	

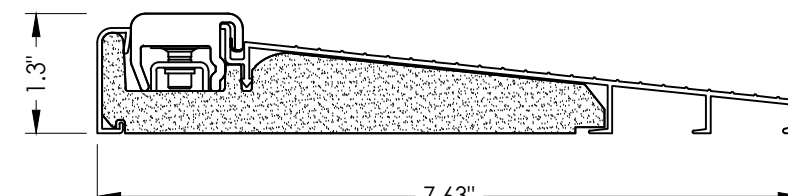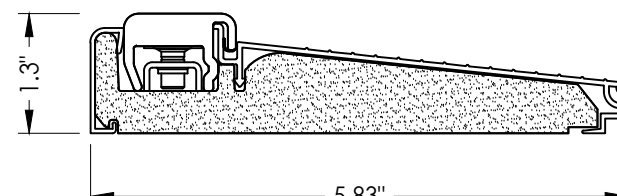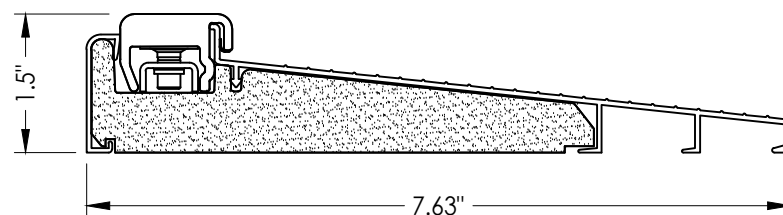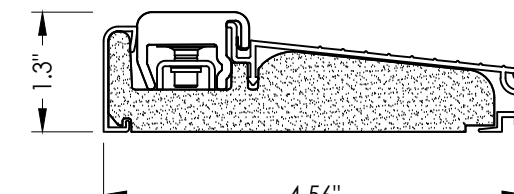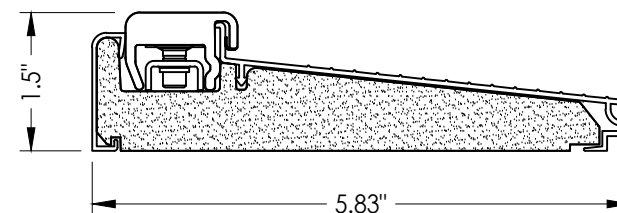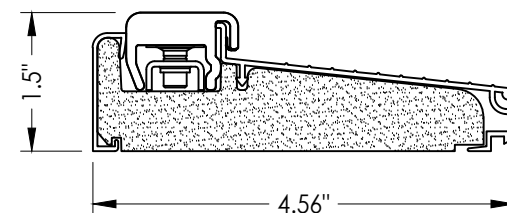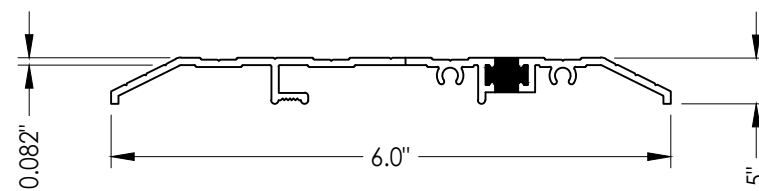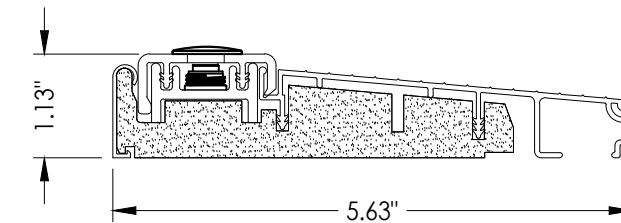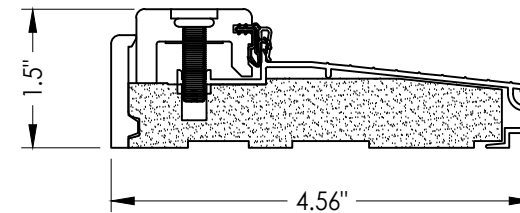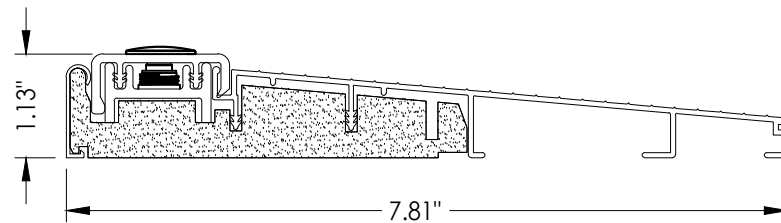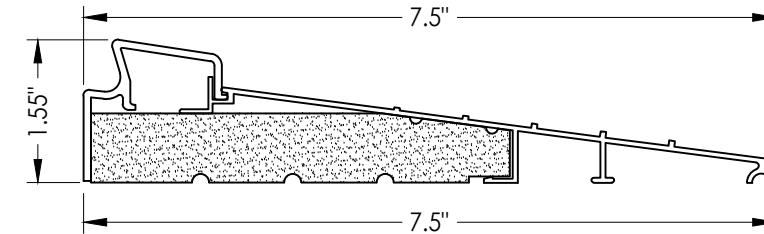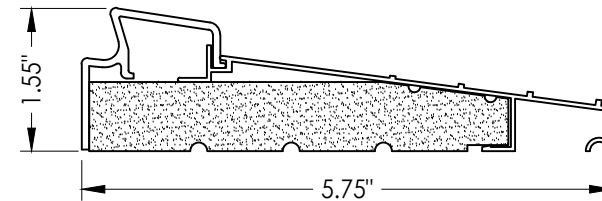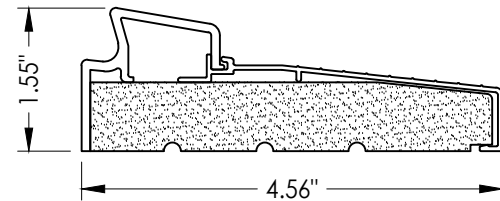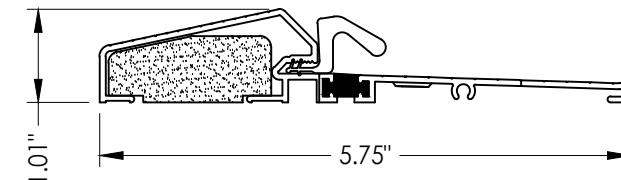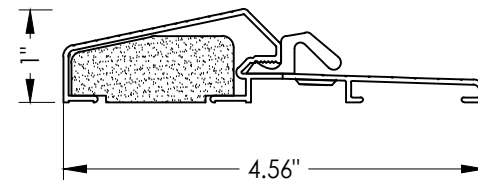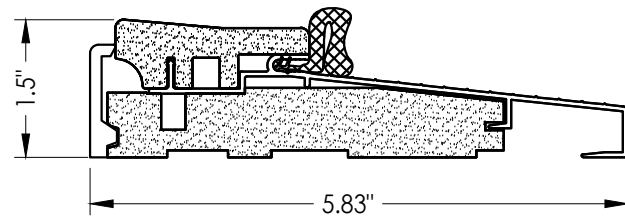

Documents Prepared By:
Lyndon F. Schmidt
P.E. No. 43409

R^W
BUILDING CONSULTANTS, INC.
P.O. Box 230, Valrico, FL 33595
Phone No.: 813.659.9197
FBPE Registry No. 9813

PRODUCT: THERMA-TRU
STEEL DOOR

PART OR ASSEMBLY: _____

[illegible]

DATE: 10/12/17

SCALE: N.T.S.

DWG. BY: JK

CHK. BY:	LFS
----------	-----

DRAWING NO.:	
--------------	--

FL-21132.9

Z:\2023 FBC Drawings\Therma-Tru\FL-21132 R3\FL-21132.9-11.dwg

BILL OF MATERIALS			BILL OF MATERIALS		
ITEM #	DESCRIPTION	MATERIAL	ITEM #	DESCRIPTION	MATERIAL
A	1X BUCK (SG >= 0.42)	WOOD	25	#8 x 2-1/2" PFH WOOD SCREW	STEEL
B	2X BUCK (SG >= 0.42)	WOOD	26	#8 x 5/8" PFH WOOD SCREW	STEEL
C	1/4" MAX. SHIM SPACE	-	27	LATCH STRIKE PLATE	STEEL
D	1/4" X 2-3/4" PFH DeWALT OR ITW CONCRETE SCREW	STEEL	28	DEADBOLT STRIKE PLATE (STANDARD)	STEEL
E	MASONRY - 3,000 PSI MIN. CONCRETE CONFORMING TO ACI 301 OR HOLLOW BLOCK CONFORMING TO ASTM C90	CONCRETE	28A	DEADBOLT SUB STRIKE PLATE	STEEL
			28B	DEADBOLT STRIKE PLATE (SECURITY)	STEEL
G	3/16" X 3-1/4" ITW CONCRETE SCREW	STEEL	29	4" X 4" HINGE	STEEL
J	1/4" X 3-3/4" PFH DeWALT OR ITW CONCRETE SCREW	STEEL	32	INSWING THRESHOLD	ALUM/COMP
L	#10 X 2-1/2" PFH WOOD SCREW (1.15" MIN. EMBEDMENT)	STEEL	33	INSWING THRESHOLD	ALUM/COMP
M	3/16" X 2-1/4" ITW CONCRETE SCREW	STEEL	36	INSWING THRESHOLD	ALUM/COMP
N	3/16" X 2-3/4" ITW CONCRETE SCREW	STEEL	37	INSWING THRESHOLD	ALUM/COMP
1	JAMB (FINGER JOINT PINE)	WOOD	38	INSWING THRESHOLD	ALUM/COMP
2	JAMB (FINGER JOINT PINE)	WOOD	39	INSWING THRESHOLD	ALUM/COMP
6	WEATHERSTRIP (MEDIUM REACH)	FOAM	40	DOOR PANEL (BOOK) - "PROFILES" SERIES	-
7	WEATHERSTRIP (LONG REACH)	FOAM	41	DOOR PANEL (HYBRID) - "PROFILES" SERIES	-
8	SWEEP	VINYL	42	DOOR PANEL (U1) - "PROFILES" SERIES	-
9	SWEEP (USE w/ MODERATE CLIMATE THRESHOLD)	VINYL	43	INSWING THRESHOLD	ALUM/COMP
10	SWEEP (USE w/ PUBLIC ACCESS THRESHOLD)	VINYL	44	INSWING THRESHOLD	ALUM/COMP
15	PUBLIC ACCESS THRESHOLD	ALUM	45	INSWING THRESHOLD	ALUM/COMP
16	OUTSWING THRESHOLD	ALUM/COMP	46	INSWING THRESHOLD	ALUM/COMP
17	OUTSWING THRESHOLD	ALUM/COMP	47	INSWING THRESHOLD	ALUM/COMP
18	OUTSWING THRESHOLD	ALUM/COMP	48	INSWING THRESHOLD	ALUM/COMP
22	#8 x 3/4" PFH WOOD SCREW	STEEL	60	DOOR PANEL (BOOK) - "TRADITIONS" SERIES	-
23	#10 x 3/4" PFH WOOD SCREW	STEEL	61	DOOR PANEL (HYBRID) - "TRADITIONS" SERIES	-
24	#10 x 1" PFH WOOD SCREW	STEEL	62	DOOR PANEL (U1) - "TRADITIONS" SERIES	-


CONCRETE ANCHOR NOTES:

- Concrete anchor locations at the corners may be adjusted to maintain the min. edge distance to mortar joints.
- Concrete anchor locations noted as "MAX. ON CENTER" must be adjusted to maintain the min. edge distance to mortar joints, additional concrete anchors may be required to ensure the "MAX. ON CENTER" dimension are not exceeded.
- Concrete anchor table:

ANCHOR TYPE	ANCHOR SIZE	MIN. EMBEDMENT	MIN. CLEARANCE TO MASONRY EDGE	MIN. CLEARANCE TO ADJACENT ANCHOR
ITW TAPCON®	1/4"	1-1/4"	2"	4"
DeWALT ULTRACON®	1/4"	1-1/4"	1"	4"
ITW TAPCON®	3/16"	1-1/4"	AS SHOWN	1-1/2"

WOOD SCREW INSTALLATION NOTES:

- Maintain a minimum 5/8" edge distance, 1" end distance, & 1" o.c. spacing of wood screws to prevent the splitting of wood.

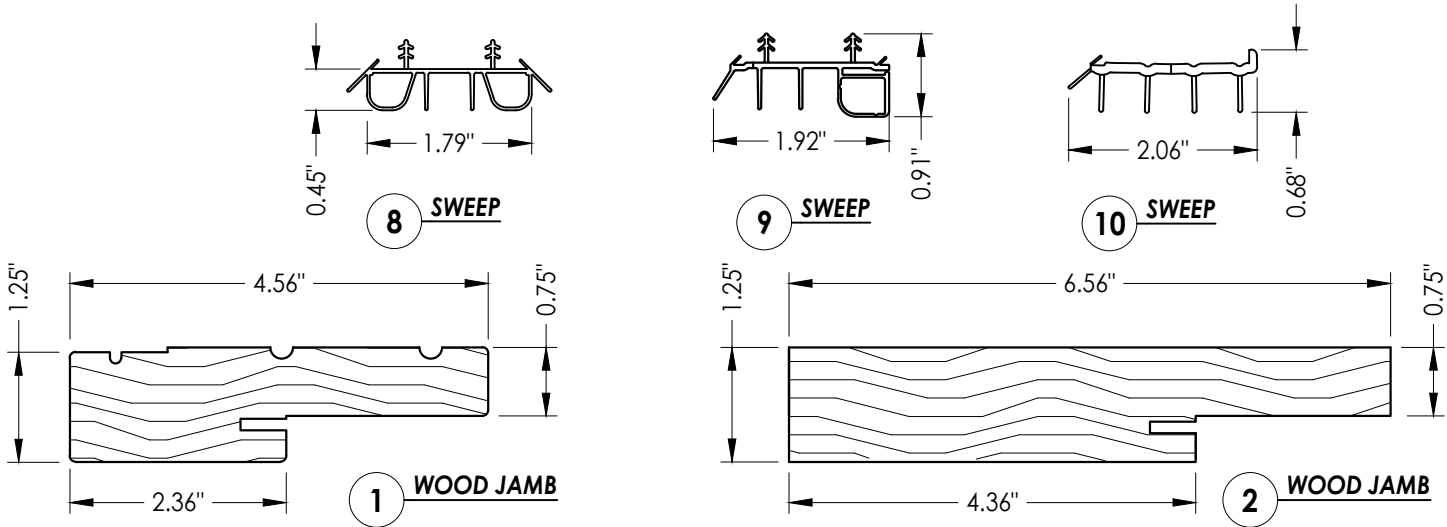

CORROSION RESISTANCE - SALTWATER ENVIRONMENTS
Fasteners & connectors in areas within 3000 ft (914 m) of a saltwater coastline shall comply with FBC Sections 1711.1 or R332.1.

Documents Prepared By:
Lyndon F. Schmidt
P.E. No. 43409

BUILDING CONSULTANTS, INC.
P.O. Box 230, Valrico, FL 33595
Phone No.: 813.659.9197
FBPE Registry No. 9813

PRODUCT: THERMA-TRU STEEL DOOR
PART OR ASSEMBLY: COMPONENTS & BILL OF MATERIALS

NO.	DATE	REVISIONS			
		DATE	BY	DESCRIPTION	REVISIONS
3	7/03/26	UPDATE TO 9TH ED. (2026)	FBC	LFS	
2	8/07/23	UPDATE TO 8TH ED. (2023)	FBC	LFS	
1	7/20/20	UPDATE TO 7th ED (2020)	FBC	LFS	

DATE: 10/12/17
SCALE: N.T.S.
DWG. BY: JK
CHK. BY: LFS
DRAWING NO.: FL-21132.9
SHEET 13 OF 13