

Z:\2023 FBC Drawings\Therma-Tru\FL-21133 R12\FL-21133.6-8.dwg




Fiber-Classic® & Smooth-Star®

WOOD EDGE
OPAQUE FIBERGLASS SINGLE DOOR
INSWING/OUTSWING
"NON-IMPACT"

GENERAL NOTES


1. This product has been evaluated and is in compliance with the 9th Edition (2026) Florida Building Code (FBC) structural requirements excluding the "High Velocity Hurricane Zone" (HVHZ).
2. Product anchors shall be as listed and spaced as shown on details. Anchor embedment to base material shall be beyond wall dressing or stucco.
3. For 2x stud framing construction, anchoring of these units shall be the same as that shown for 2x buck masonry construction.
4. Site conditions that deviate from the details of this drawing require further engineering analysis by a licensed engineer or registered architect.
5. Fiber-Classic & Smooth-Star Door panels require the use of "J" part numbers and must be stained or painted within six months of installation.

TABLE OF CONTENTS	
SHEET #	DESCRIPTION
1	Typical Elevations, Design Pressures & General Notes
2	Door Panel Details
3	Elevations
4	Horizontal & Vertical Cross Sections (2X Buck)
5	Horizontal & Vertical Cross Sections (1X Buck)
6	Horizontal & Vertical Cross Sections (Direct to Masonry)
7	Vertical Cross Sections (Thresholds)
8	Buck & Frame Anchoring
9	Hardware Details
10	Components
11	Components & Bill of Materials

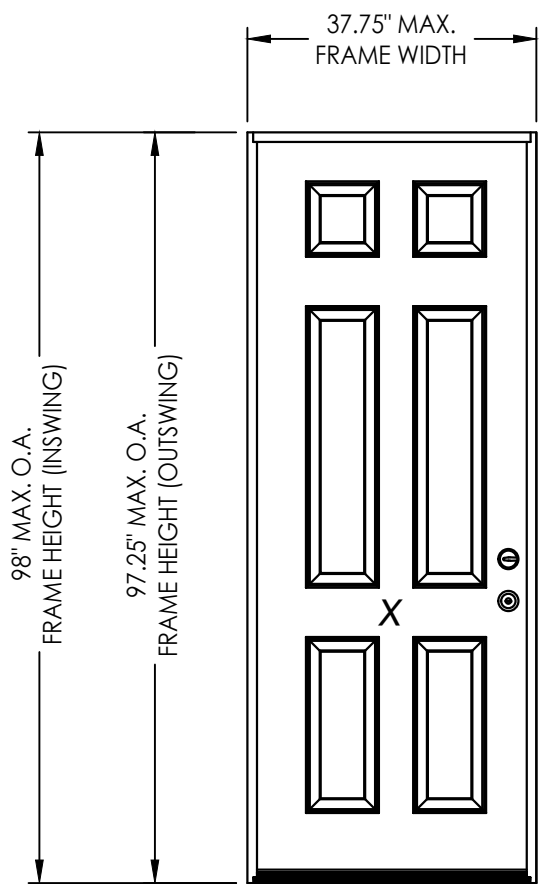

CONFIGURATION	LOCK HARDWARE CENTER LINE	LOCK HARDWARE	DESIGN PRESSURE (PSF) INSWING		DESIGN PRESSURE (PSF) OUTSWING	
			POSITIVE	NEGATIVE	POSITIVE	NEGATIVE
X	5-1/2"	Latch & Deadbolt	+60.0	-67.0	+60.0	-60.0
X	12"	Latch & Deadbolt	+67.0	-67.0	+67.0	-67.0
X	N/A	Multipoint	+50.0	-50.0	+50.0	-50.0

See Sheet 3 for Hardware Specifications

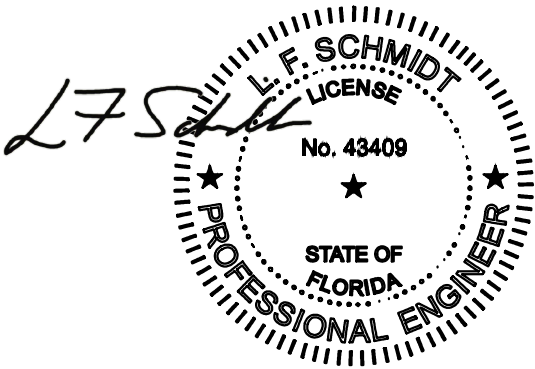

Digitally signed by Lyndon F Schmidt
Date: 2026.08.06 14:45:39 -04'00'

This item has been digitally signed and sealed by L. F. Schmidt, P.E. on the date adjacent to the seal.
Printed copies of this document are not considered signed and sealed and the signature must be verified on any electronic copies.

THIS PRODUCT APPROVAL IS VALID
ONLY FOR THE STATE OF FLORIDA

Documents Prepared By:
Lyndon F. Schmidt
P.E. No. 43409

PRODUCT:
THERMA-TRU
FIBERGLASS DOOR

PART OR ASSEMBLY:
TYPICAL ELEVATION, DESIGN
PRESSURES & GENERAL NOTES

57/02/26UPDATE TO 9TH ED. (2026) FBC

48/23/23UPDATE TO 8TH ED. (2023) FBC

37/16/20UPDATE TO 7th ED (2020) FBC

210/10/18REV. DOOR PANEL OPTION NOTE

110/15/17ADD DEADBOLT 5-1/2" O. C.
& RECESSED PANEL NOTATION

NO.

DATE

REVISIONS

DATE: 07/07/17

SCALE: N.T.S.

DWG. BY: JK


CHK. BY: LFS

DRAWING NO.: FL-21133.6


SHEET 1 OF 11

Building Consultants, Inc.
P.O. Box 230, Vairico, FL 33595
Phone No.: 813.659.9197
FBPE Registry No. 9813


Z:\2023 FBC Drawings\Therma-Tru\FL-21133 R12\FL-21133.6-8.dwg

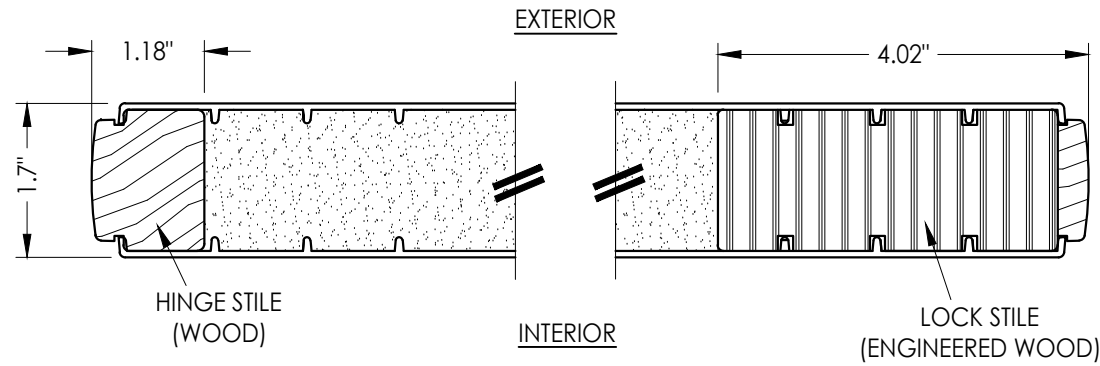


1
2 **HORIZONTAL CROSS SECTION**

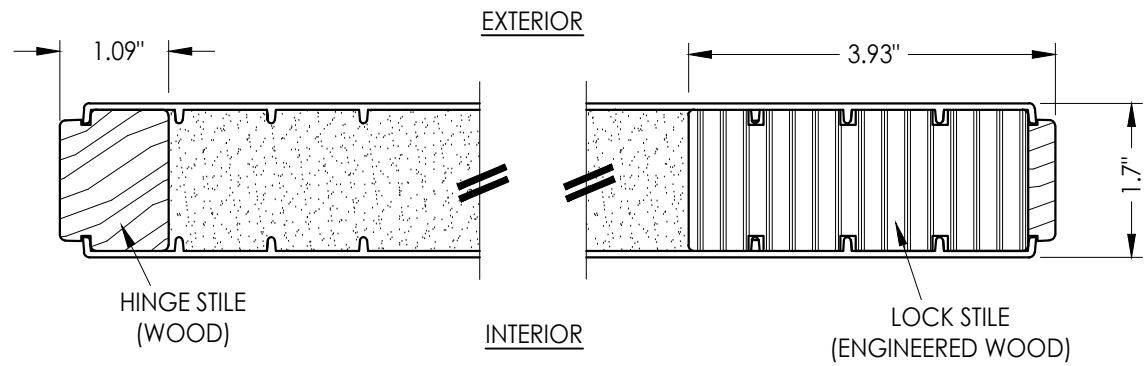


2
2 **HORIZONTAL CROSS SECTION**

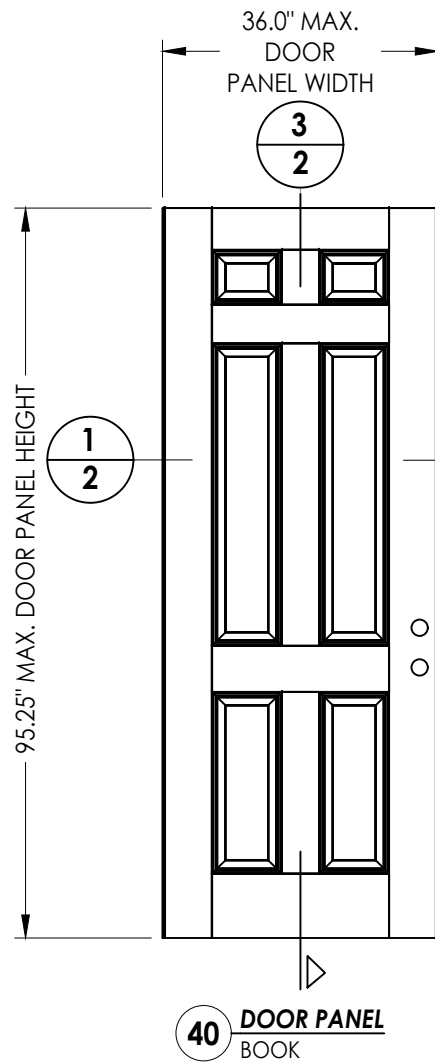


40 **DOOR PANEL**
BOOK

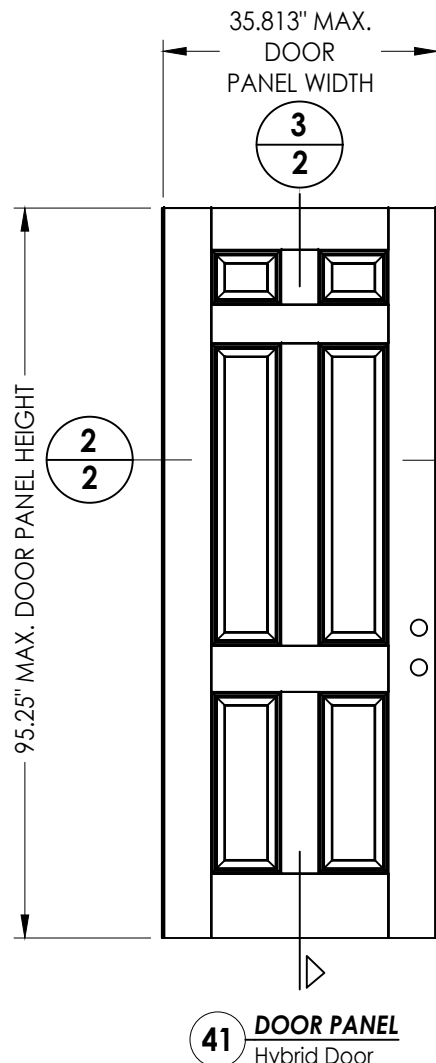

41 **DOOR PANEL**
Hybrid Door

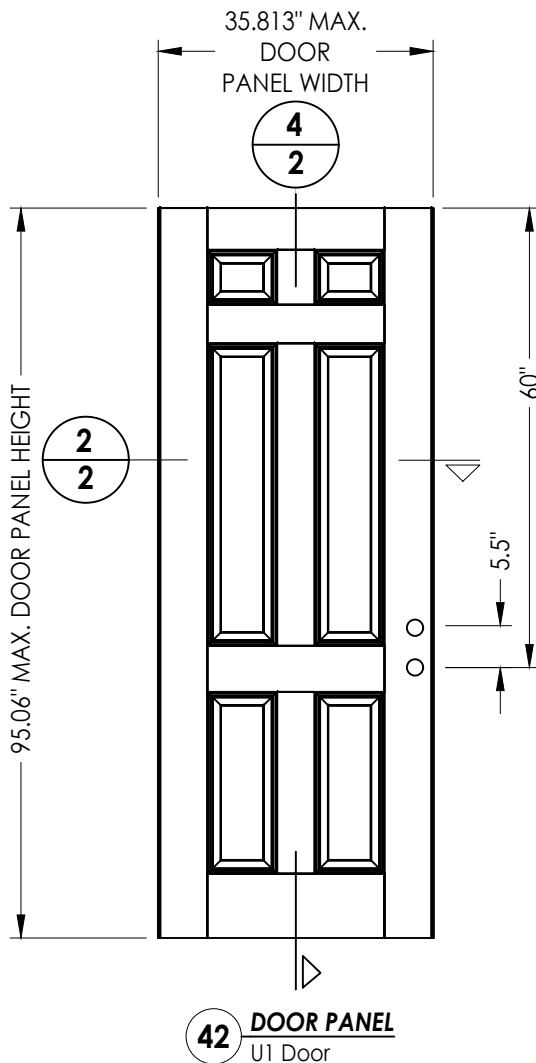

42 **DOOR PANEL**
U1 Door

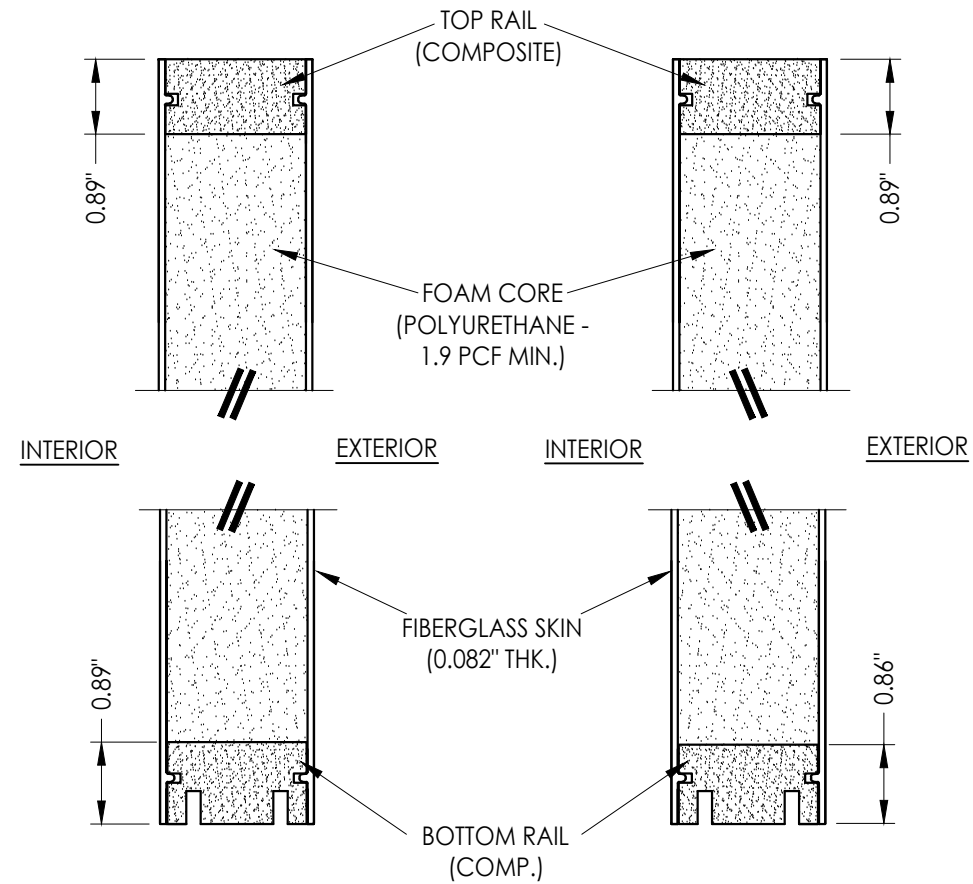

3
2 **VERTICAL CROSS SECTION**

4
2 **VERTICAL CROSS SECTION**

Documents Prepared By:
Lyndon F. Schmidt
P.E. No. 43409

RW BUILDING CONSULTANTS, INC.
P.O. Box 230, Valrico, FL 33595
Phone No.: 813.659.9197
FBPE Registry No. 9813

PRODUCT:
THERMA-TRU
FIBERGLASS DOOR

PART OR ASSEMBLY:
DOOR PANEL DETAILS

LFS	FBC	(2026)	UPDATE TO 9TH ED.	7/02/26	5
LFS	FBC	(2023)	UPDATE TO 8TH ED.	8/23/23	4
PO	FBC	(2020)	UPDATE TO 7th ED	7/16/20	3
MT	NOTE	DOOR PANEL OPTION	REV.	10/10/18	2
JK	O. C.	5-1/2\"	ADD DEADBOLT	10/15/17	1
BY	NOTATION	& RECESSED PANEL			
NO.	DATE				
REVISIONS					

DATE: 07/07/17

SCALE: N.T.S.

DWG. BY: JK


CHK. BY: LFS

DRAWING NO.:


FL-21133.6

SHEET 2 OF 11

Z:\2023 FBC Drawings\Therma-Tru\FL-21133 R12\FL-21133.6-8.dwg

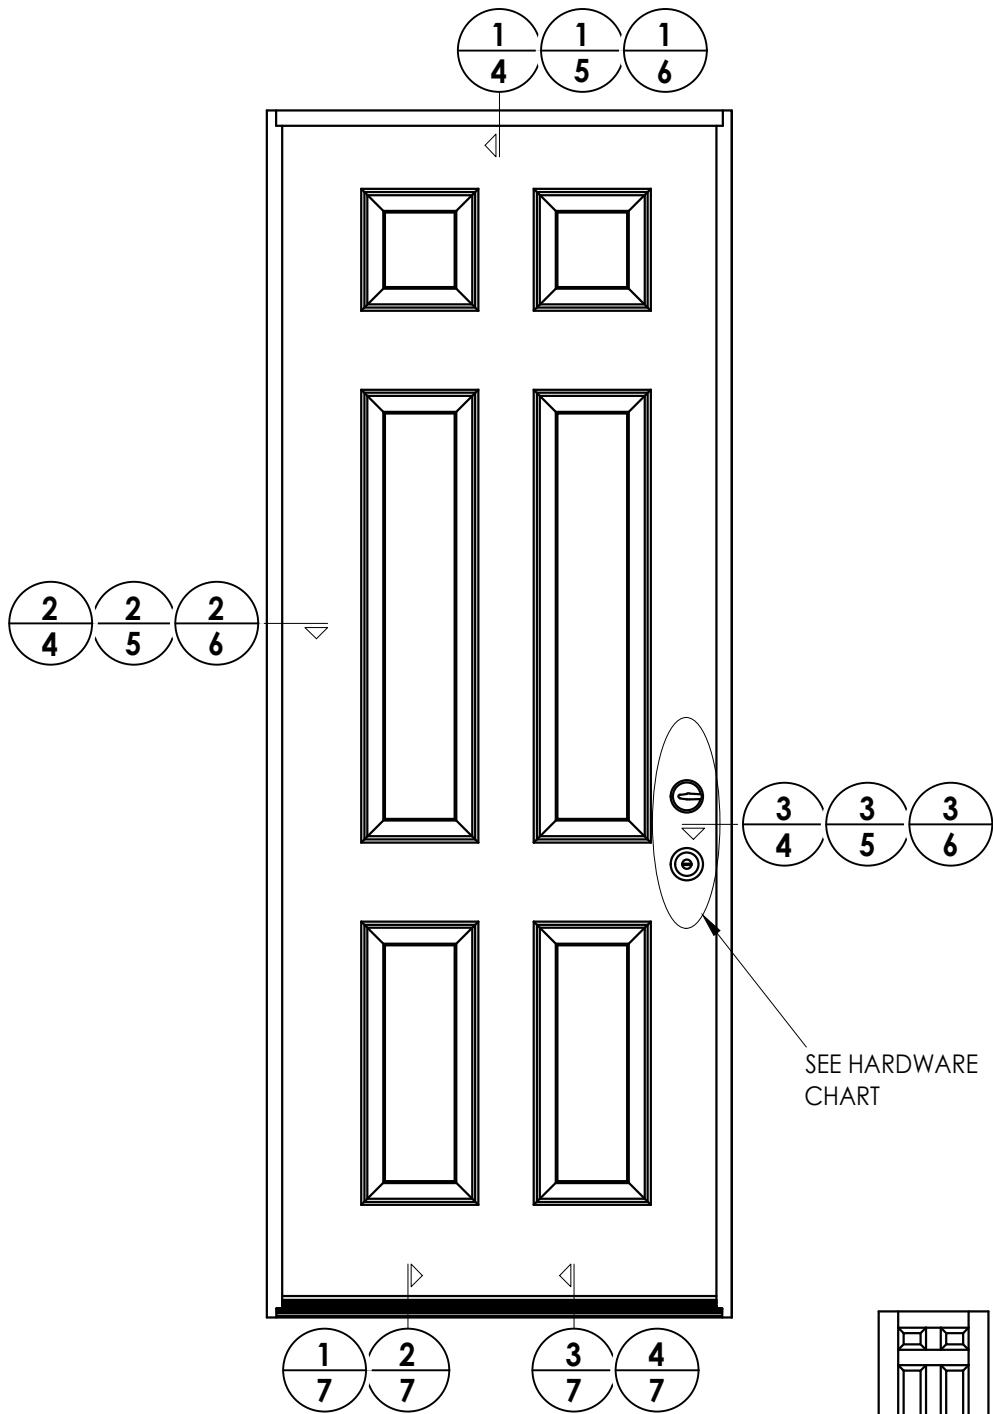


HARDWARE TABLE		
MANUFACTURER	MODEL	
SCHLAGE	Knob:	F51
	DEADBOLT:	B60
KWIKSET	Knob:	SIGNATURE SERIES
	DEADBOLT:	SIGNATURE SERIES (980)
HOPPE (THERMA-TRU)	MULTIPOINT : MPDGART (3 pt. Manual Tongue)	

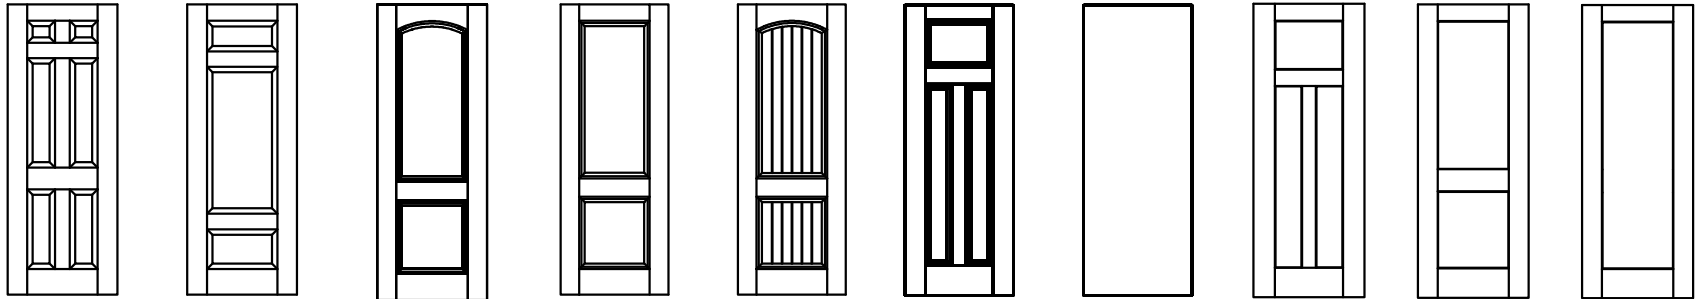


Fiber-Classic/Smooth-Star Door Panel Options
Products approved include all embossed and recessed panel doors.
Similar opaque panel configurations are allowed.
Panels shown are for illustration and are representative only.

Documents Prepared By: Lyndon F. Schmidt P.E. No. 43409										BUILDING CONSULTANTS, INC. P.O. Box 230, Valrico, FL 33595 Phone No.: 813.659.9197 FBPE Registry No. 9813															
PRODUCT: THERMA-TRU FIBERGLASS DOOR										PART OR ASSEMBLY: ELEVATIONS															
5	7/02/26	UPDATE TO 9TH ED. (2026)	FBC	LFS	4	8/23/23	UPDATE TO 8TH ED. (2023)	FBC	LFS	3	7/16/20	UPDATE TO 7th ED (2020)	FBC	PO	2	10/10/18	REV. DOOR PANEL OPTION	NOTE	MT	1	10/15/17	ADD DEADBOLT 5-1/2" O. C.	JK		
NO.		DATE				& RECESSED PANEL		NOTATION																BY	
REVISIONS																									
DATE: 07/07/17																									
SCALE: N.T.S.																									
DWG. BY: JK																									
CHK. BY: LFS																									
DRAWING NO.: FL-21133.6																									
SHEET 3 OF 11																									


Z:\2023 FBC Drawings\Therma-Tru\FL-21133 R12\FL-21133.6-8.dwg

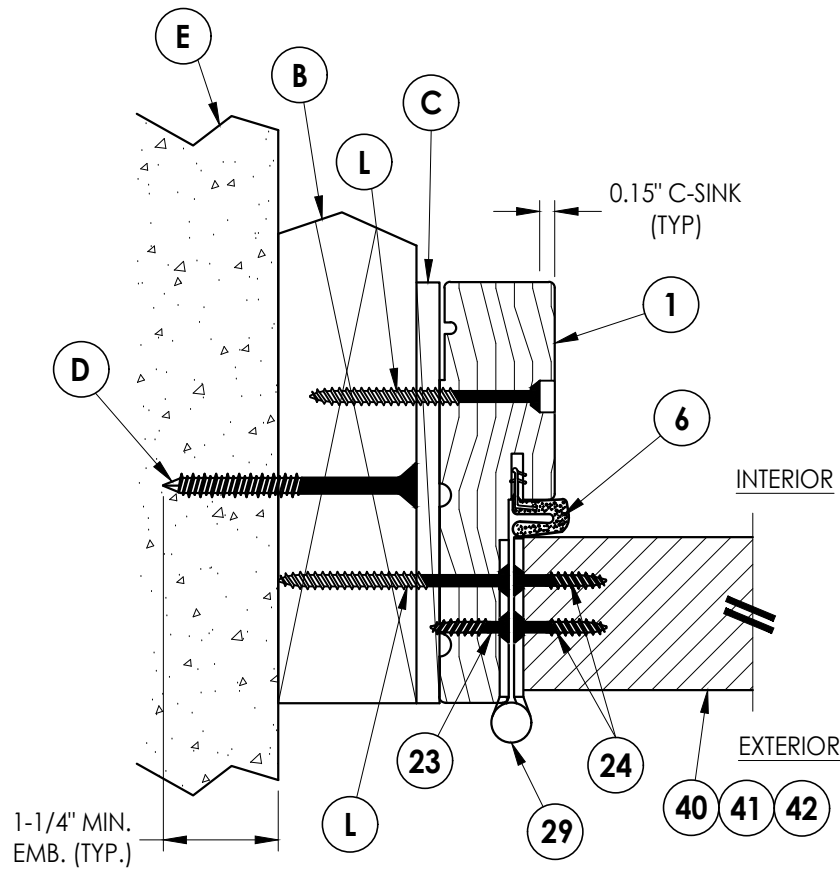

2 HORIZONTAL CROSS SECTION
4 Shown w/ 2X Buck
Outswing shown (Inswing similar)

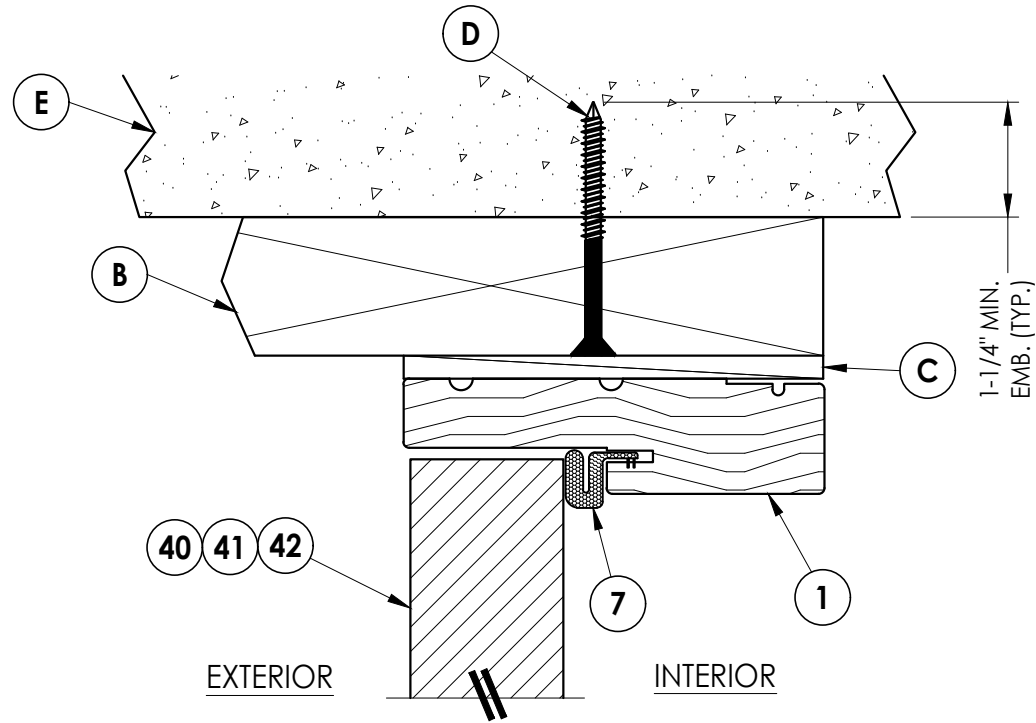

1 VERTICAL CROSS SECTION
4 Shown w/ 2X Buck
Outswing shown (Inswing similar)



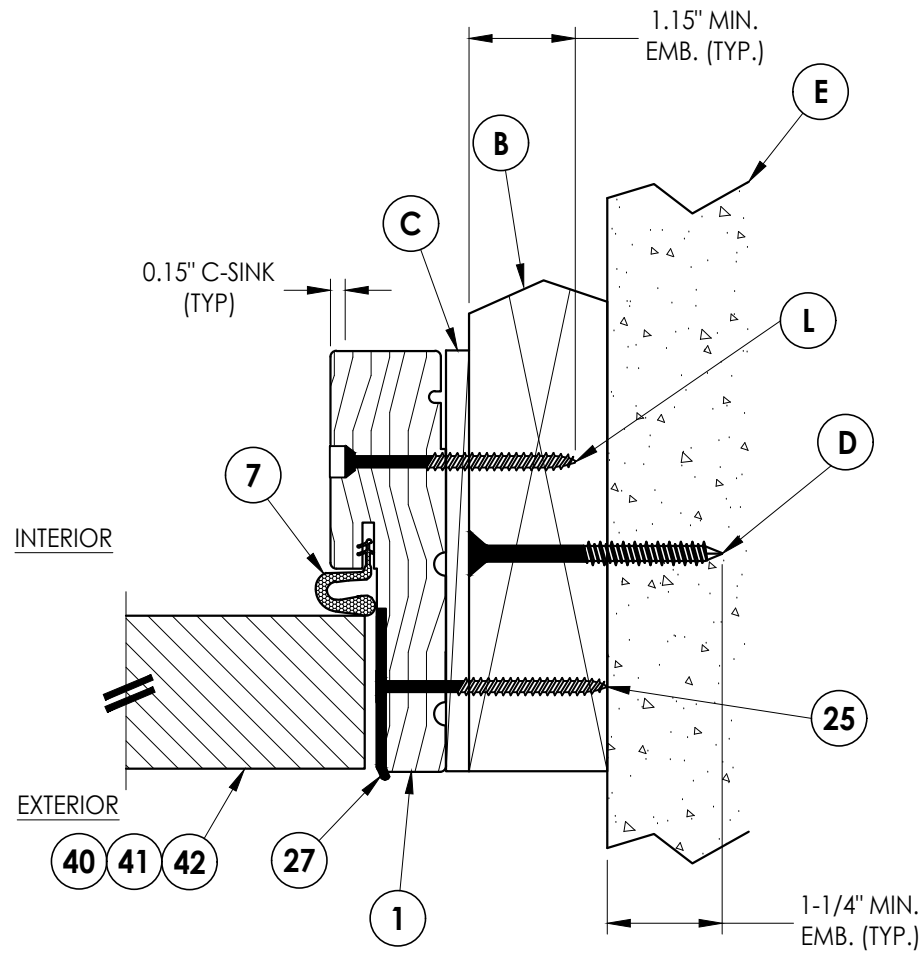


3 HORIZONTAL CROSS SECTION
4 Shown w/ 2X Buck
Outswing shown (Inswing similar)

PRODUCT:		PART OR ASSEMBLY:	
THERMA-TRU FIBERGLASS DOOR		HORIZONTAL & VERTICAL CROSS SECTIONS (2X BUCK)	
LFS	DATE	NO.	BY
5	7/02/26	UPDATE TO 9TH ED. (2026)	FBC
4	8/23/23	UPDATE TO 8TH ED. (2023)	FBC
3	7/16/20	UPDATE TO 7th ED (2020)	PO
2	10/10/18	REV. DOOR PANEL OPTION	MT
1	10/15/17	ADD DEADBOLT 5-1/2" O. C. & RECESSED PANEL NOTATION	JK
DATE: 07/07/17		REVISIONS	
SCALE: N.T.S.			
DWG. BY: JK			
CHK. BY: LFS			
DRAWING NO.: FL-21133.6			
SHEET 4 OF 11			

Documents Prepared By:
Lyndon F. Schmidt
P.E. No. 43409

RW BUILDING CONSULTANTS, INC.
P.O. Box 230, Valrico, FL 33595
Phone No.: 813.659.9197
FBPE Registry No. 9813

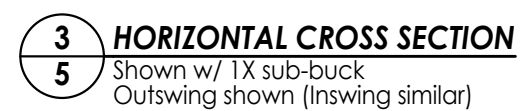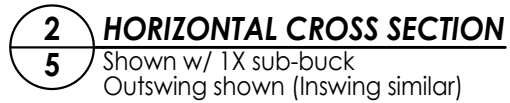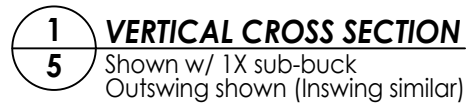

5	7/02/26	UPDATE TO 9TH ED. (2026)	FBC	LFS
4	8/23/23	UPDATE TO 8TH ED. (2023)	FBC	LFS
3	7/16/20	UPDATE TO 7th ED (2020)	FBC	PO
2	10/10/18	REV. DOOR PANEL OPTION	NOTE	MT
1	10/15/17	ADD DEADBOLT 5-1/2" O. C.		JK
		& RECESSED PANEL NOTATION		
NO.	DATE			
REVISIONS				

DATE: 07/07/17	
SCALE:	N.T.S.
DWG. BY:	JK
CHK. BY:	LFS
DRAWING NO.:	FL-21133.6
SHEET	5 OF 11


R^W BUILDING CONSULTANTS, INC.
P.O. Box 230, Valrico, FL 33595
Phone No.: 813.659.9197
FBPE Registry No. 9813

$$RN$$


PART OR ASSEMBLY:
**HORIZONTAL & VERTICAL
CROSS SECTIONS (1X BUCK)**

© 2017 R.W. BUILDING CONSULTANTS INC.

Z:\2023 FBC Drawings\Therma-Tru\FL-21133 R12\FL-21133.6-8.dwg

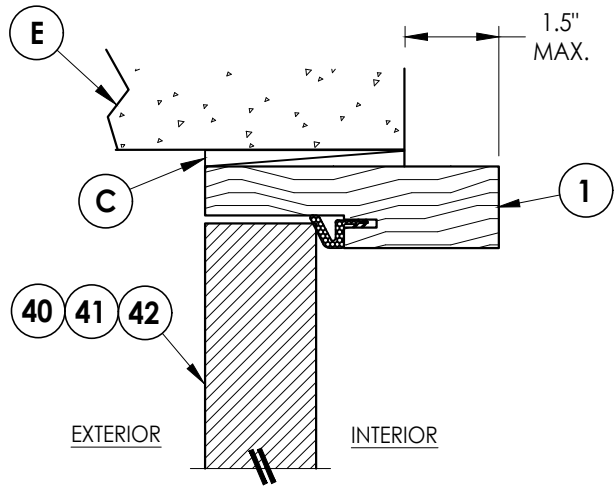


1
6 **VERTICAL CROSS SECTION**
Shown Direct to Masonry
Outswing only w/ 4-9/16" jamb

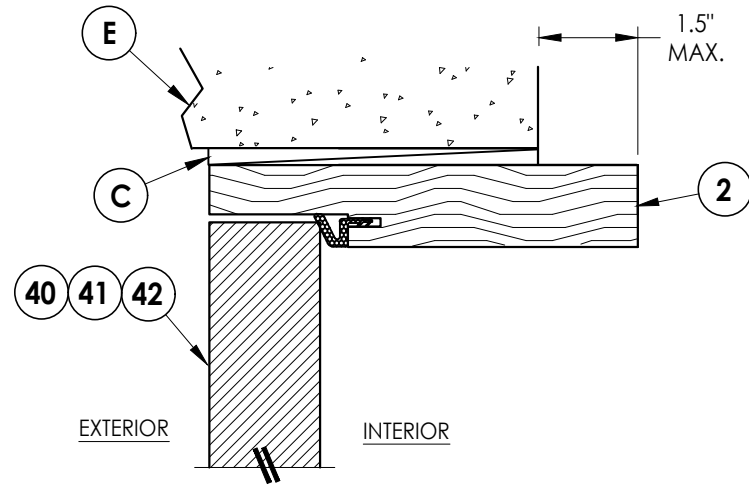


4
6 **VERTICAL CROSS SECTION**
Shown Direct to Masonry
Outswing only w/ 6-9/16" jamb


DIRECT TO MASONRY MAX. DESIGN PRESSURE:
w/ STANDARD STRIKE = ± 47 PSF
w/ SECURITY STRIKE = ± 55 PSF

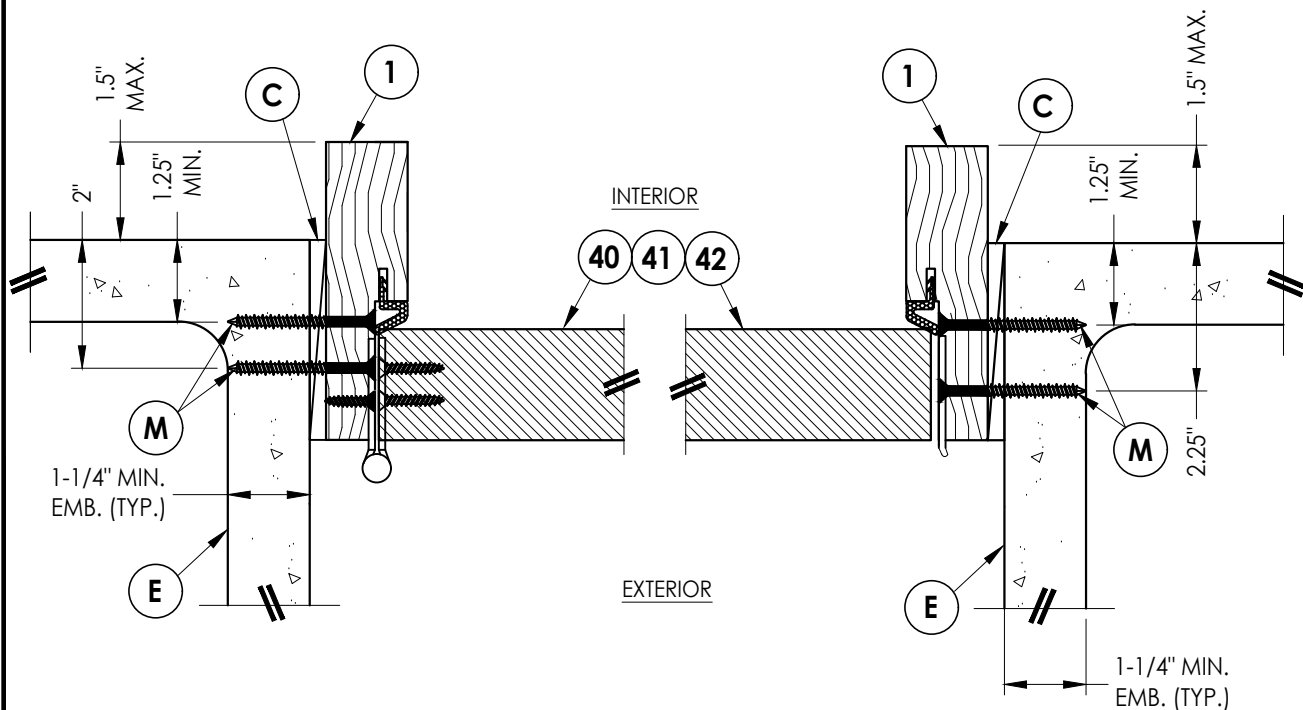


2
6 **HORIZONTAL CROSS SECTION**
Shown Direct to Masonry
Outswing only w/ 4-9/16" jamb

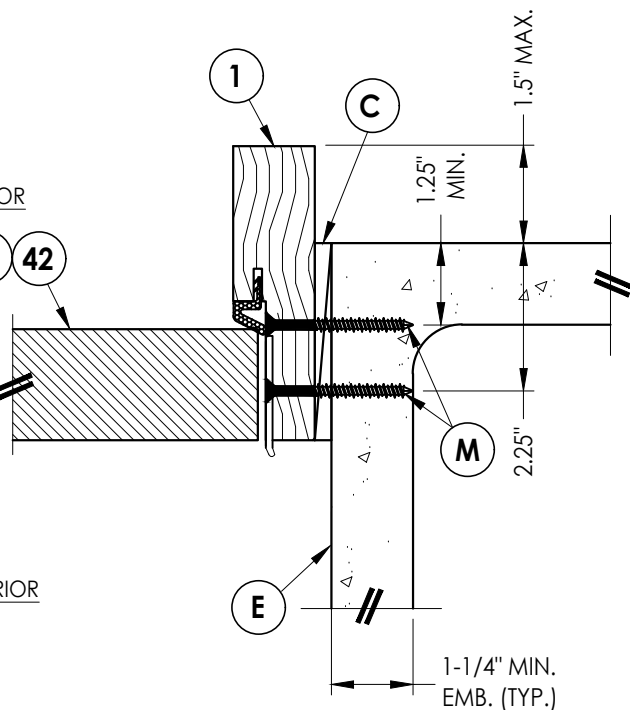

3
6 **HORIZONTAL CROSS SECTION**
Shown Direct to Masonry
Outswing only w/ 4-9/16" jamb

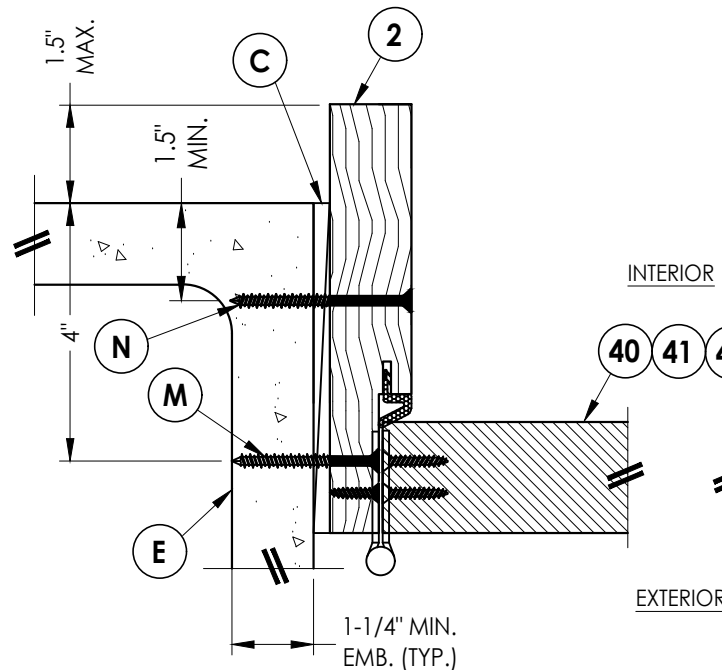

5
6 **HORIZONTAL CROSS SECTION**
Shown Direct to Masonry
Outswing only w/ 6-9/16" jamb

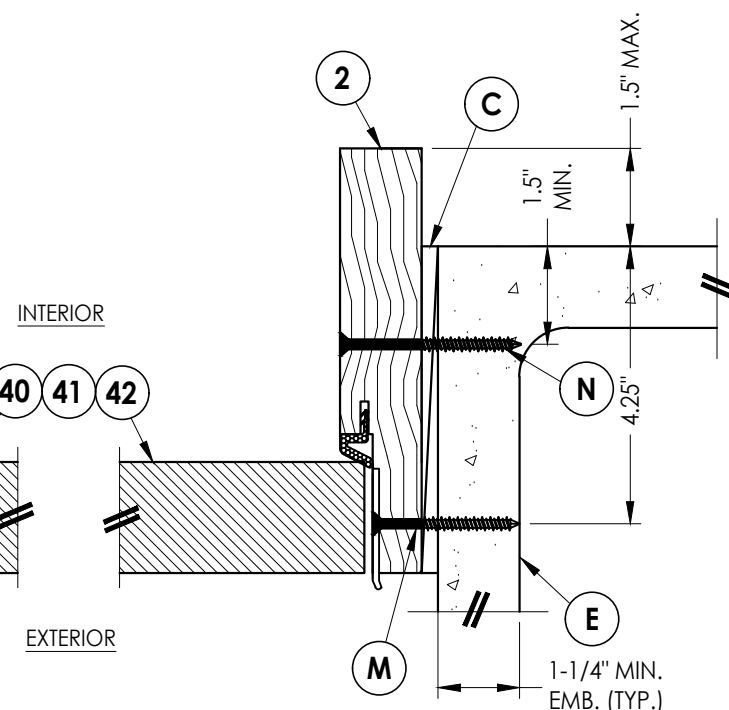

6
6 **HORIZONTAL CROSS SECTION**
Shown Direct to Masonry
Outswing only w/ 6-9/16" jamb

Documents Prepared By:
Lyndon F. Schmidt
P.E. No. 43409

RW BUILDING CONSULTANTS, INC.
P.O. Box 230, Valrico, FL 33595
Phone No.: 813.659.9197
FBPE Registry No. 9813

PRODUCT:
THERMA-TRU
FIBERGLASS DOOR

PART OR ASSEMBLY:
HORIZONTAL & VERTICAL
SECTIONS (DIRECT TO MASONRY)

LFS	FBC	DATE	REVISIONS
5	7/02/26	UPDATE TO 9TH ED. (2026)	
4	8/23/23	UPDATE TO 8TH ED. (2023)	
3	7/16/20	UPDATE TO 7TH ED. (2020)	
2	10/10/18	REV. DOOR PANEL OPTION NOTE	
1	10/15/17	ADD DEADBOLT 5-1/2" O. C. & RECESSED PANEL NOTATION	
NO.	DATE		

DATE: 07/07/17

SCALE: N.T.S.

DWG. BY: JK


CHK. BY: LFS

DRAWING NO.: FL-21133.6


SHEET 6 OF 11

Z:\2023 FBC Drawings\Therma-Tru\FL-21133 R12\FL-21133.6-8.dwg


- Notes:
- Sill Item #'s 16, 32, 33, 36, 37, 38, 39, 50, 51, 52, 53, 54 & 55 are attached to jambs w/ (3) #8 X 2-1/2" pph screws or (3) 2.5" staples at each end.
 - Sill Item #'s 17 & 18 are attached to jambs w/ (2) #8 X 2-1/2" pph screws at each end.
 - Sill Item #15 is attached to jambs utilizing (2) #10 X 2" pph SMS screws at each end.

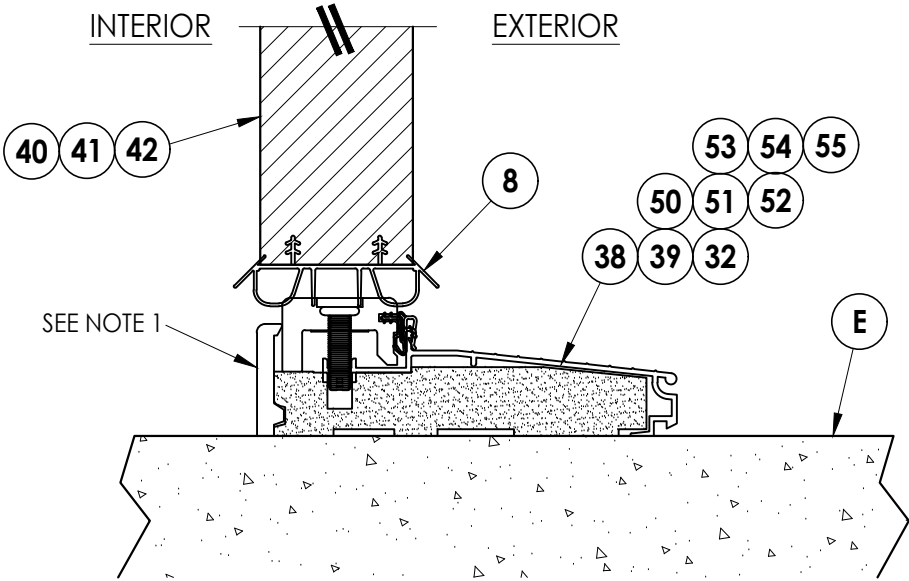


1 **VERTICAL CROSS SECTION**
7 Inswing Sill

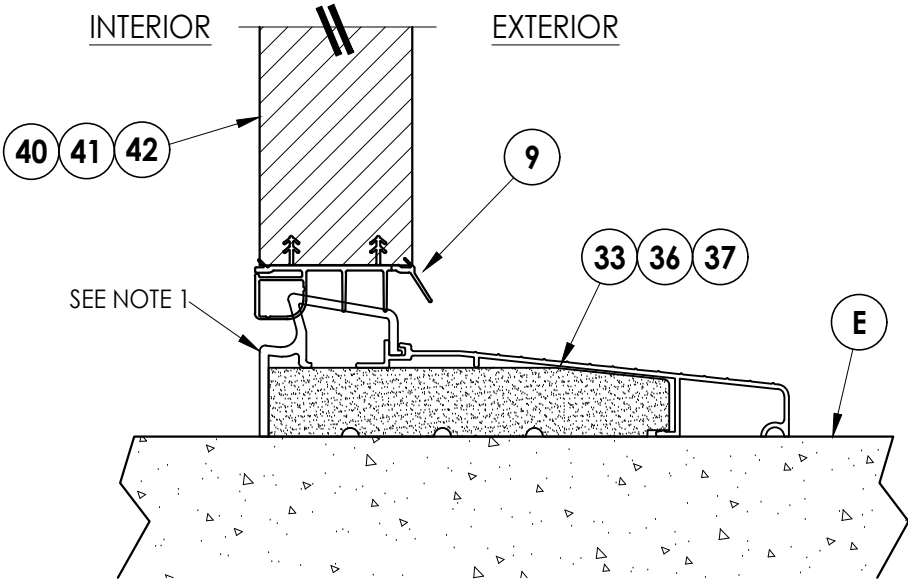

2 **VERTICAL CROSS SECTION**
7 Inswing Sill

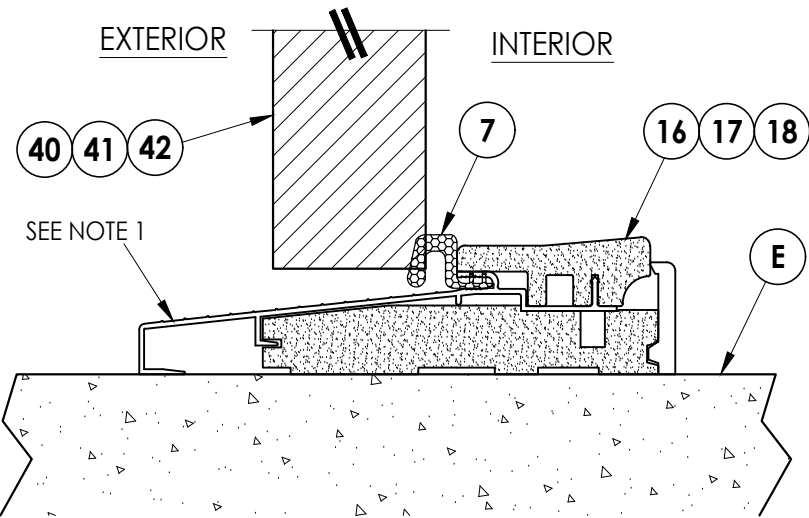

3 **VERTICAL CROSS SECTION**
7 Outswing Sill

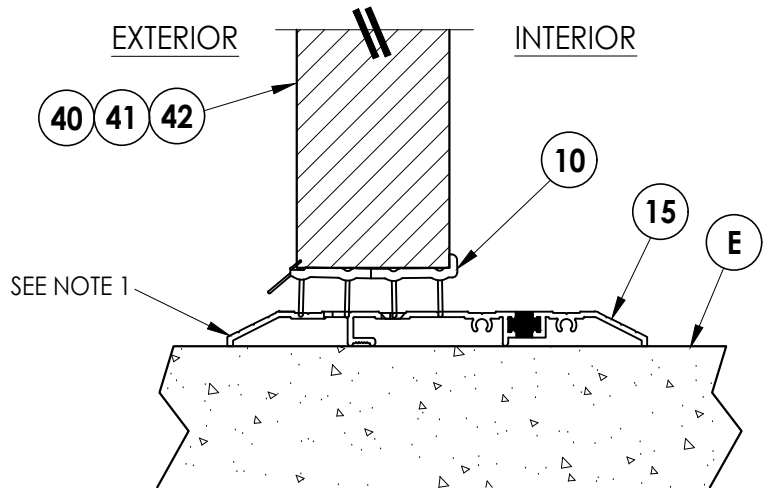

4 **VERTICAL CROSS SECTION**
7 Public Access Sill

Documents Prepared By:
Lyndon F. Schmidt
P.E. No. 43409

RW BUILDING CONSULTANTS, INC.
P.O. Box 230, Valrico, FL 33595
Phone No.: 813.659.9197
FBPE Registry No. 9813

PRODUCT:
THERMA-TRU
FIBERGLASS DOOR

PART OR ASSEMBLY:
VERTICAL CROSS
SECTIONS (THRESHOLDS)

NO.	DATE	REVISIONS
5	7/02/26	UPDATE TO 9TH ED. (2026) FBC
4	8/23/23	UPDATE TO 8TH ED. (2023) FBC
3	7/16/20	UPDATE TO 7TH ED (2020) FBC
2	10/10/18	REV. DOOR PANEL OPTION NOTE
1	10/15/17	ADD DEADBOLT 5-1/2" O. C. & RECESSED PANEL NOTATION

DATE: 07/07/17

SCALE: N.T.S.

DWG. BY: JK





CHK. BY: LFS

DRAWING NO.:

FL-21133.6


SHEET 7 OF 11

Z:\2023 FBC Drawings\Therma-Tru\FL-21133 R12\FL-21133.6-8.dwg

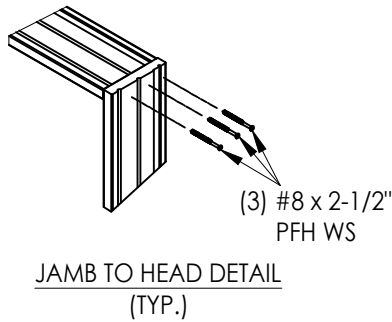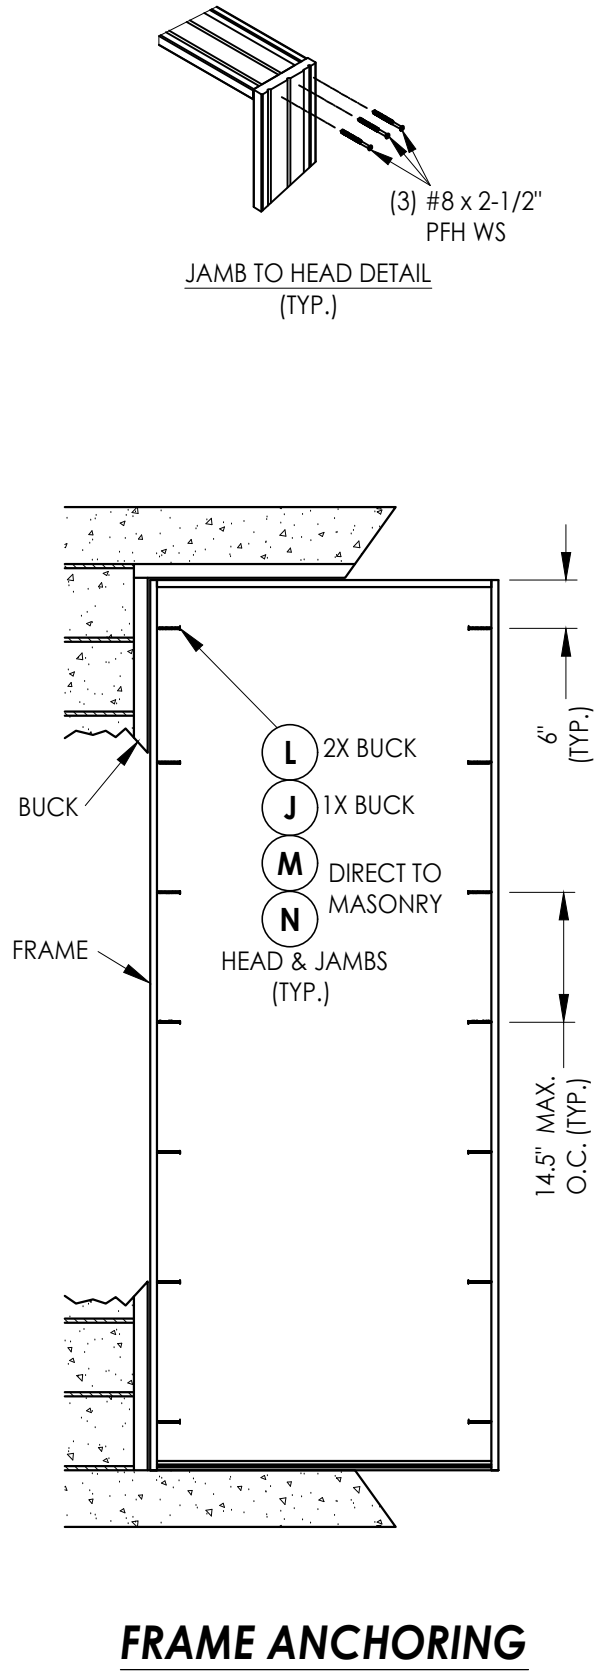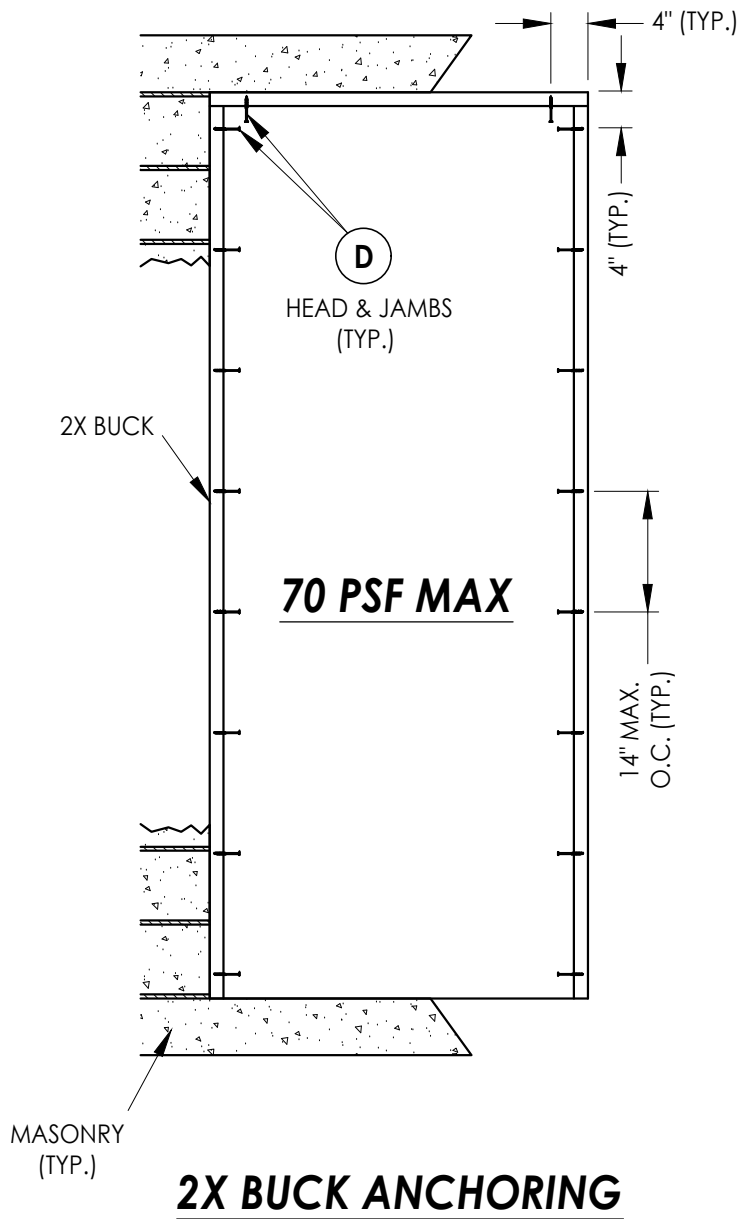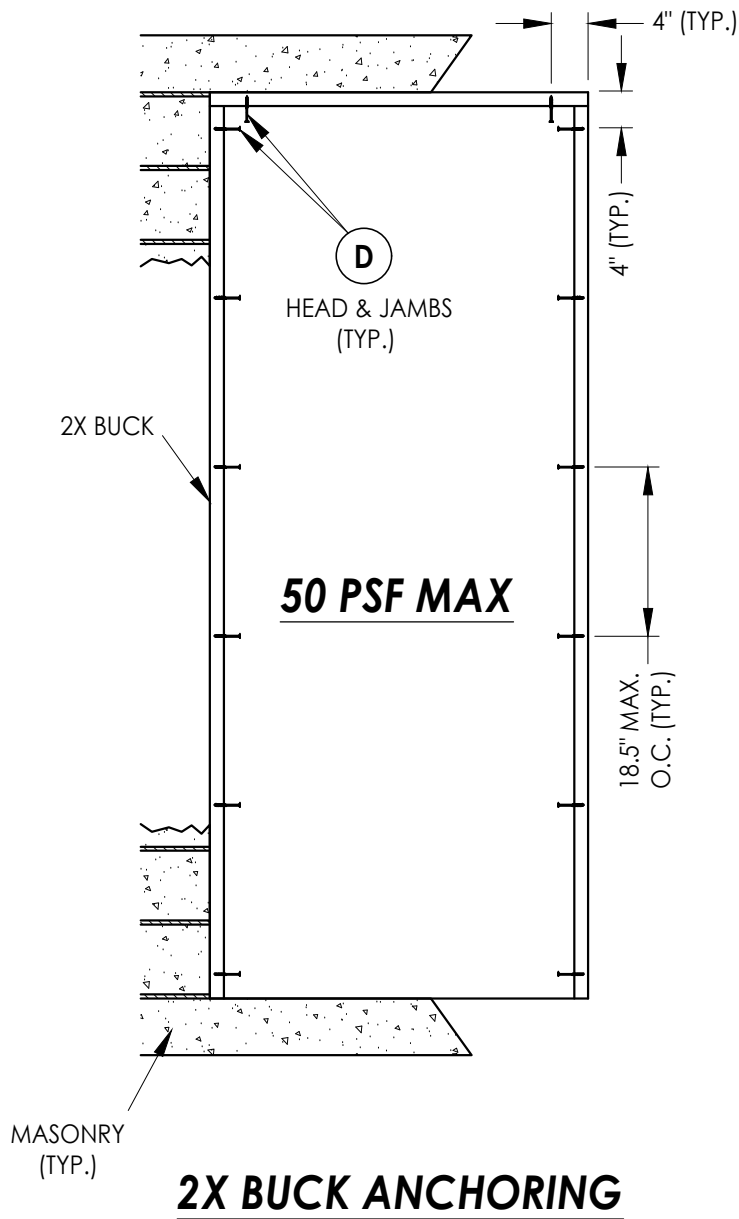


Documents Prepared By: Lyndon F. Schmidt P.E. No. 43409					BUILDING CONSULTANTS, INC. P.O. Box 230, Valrico, FL 33595 Phone No.: 813.659.9197 FBPE Registry No. 9813				
PRODUCT: THERMA-TRU FIBERGLASS DOOR					PART OR ASSEMBLY: BUCK AND FRAME ANCHORING				
5	7/02/26	UPDATE TO 9TH ED. (2026)	FBC	LFS	R ^W				
4	8/23/23	UPDATE TO 8TH ED. (2023)	FBC	LFS					
3	7/16/20	UPDATE TO 7th ED (2020)	FBC	PO					
2	10/10/18	REV. DOOR PANEL OPTION	NOTE	MT					
1	10/15/17	ADD DEADBOLT 5-1/2" O. C.		JK					
NO.		DATE			REVISIONS				
DATE: 07/07/17									
SCALE: N.T.S.									
DWG. BY: JK									
CHK. BY: LFS									
DRAWING NO.: FL-21133.6									
SHEET 8 OF 11									

Z:\2023 FBC Drawings\Therma-Tru\FL-21133 R12\FL-21133.6-8.dwg

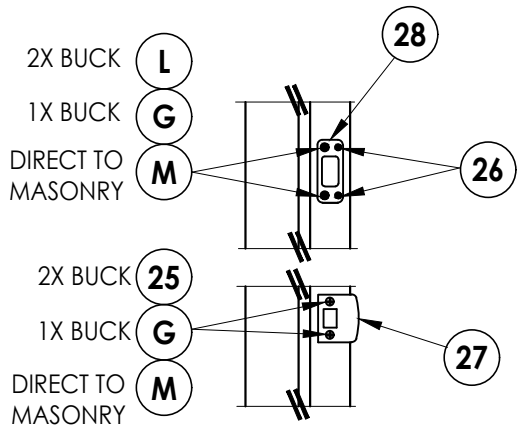

LATCH & DEADBOLT DETAIL

Kwikset

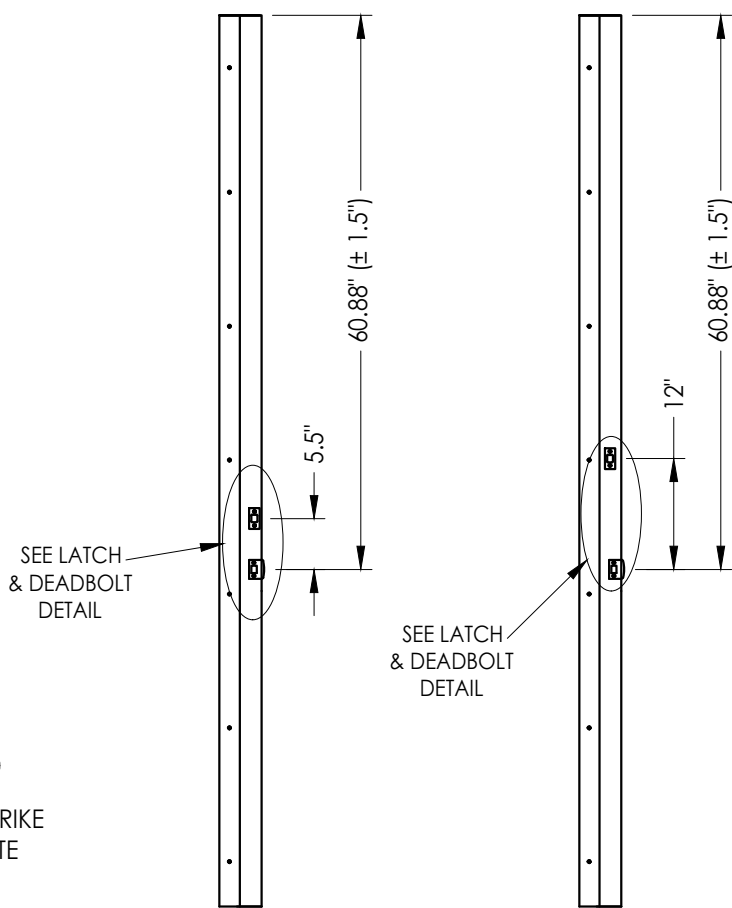


STRIKE JAMB

Latch and Deadbolt
5-1/2" ON CENTER


STRIKE JAMB

Latch and Deadbolt
12" ON CENTER

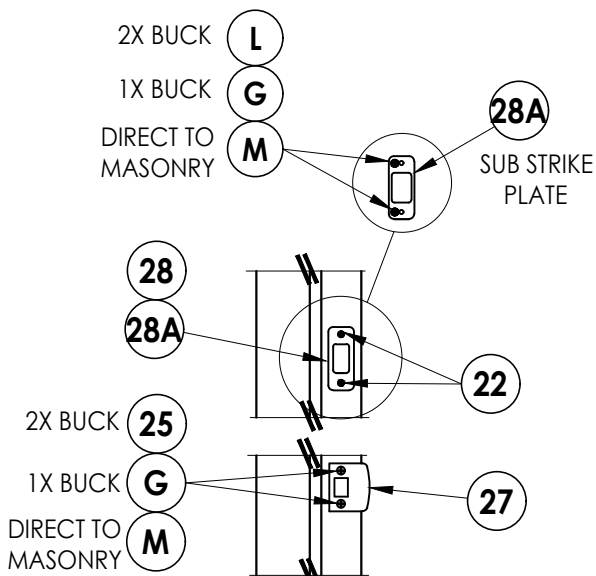


LATCH & DEADBOLT DETAIL

Schlage

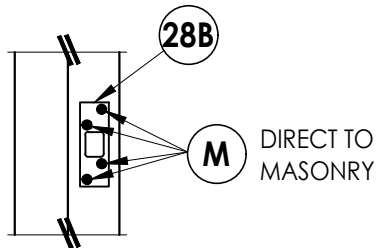


DEADBOLT STRIKE DETAILS


(Security Deadbolt Strike Plate)

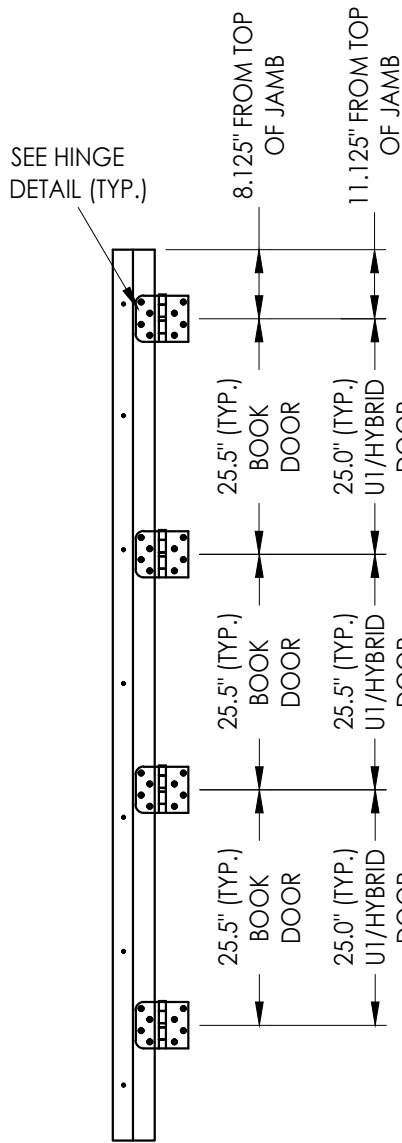

HINGE JAMB

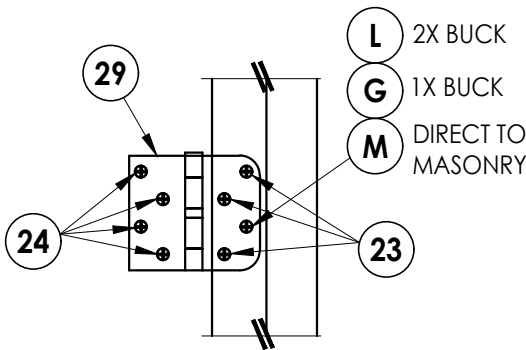


HINGE DETAIL

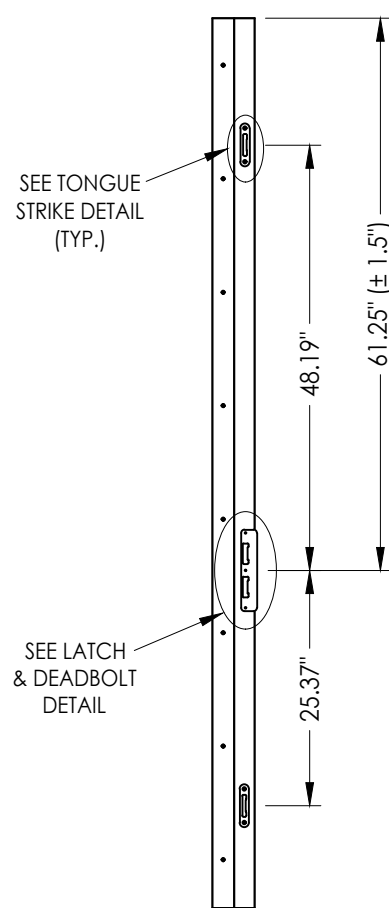


STRIKE JAMB

Multipoint Lock

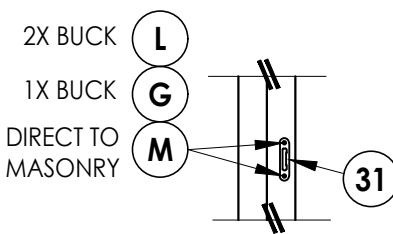

TONGUE STRIKE DETAIL

Multipoint Lock

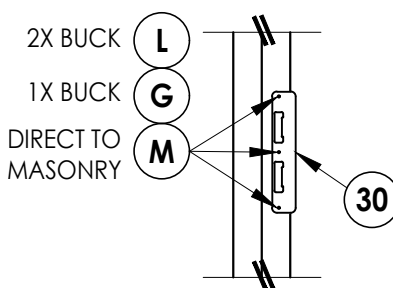

LATCH & DEADBOLT DETAIL

Multipoint Lock

LATCH & DEADBOLT STRIKE DETAILS

MULTIPOINT LOCK STRIKE DETAILS

Documents Prepared By:
Lyndon F. Schmidt
P.E. No. 43409

RW BUILDING CONSULTANTS, INC.
P.O. Box 230, Valrico, FL 33595
Phone No.: 813.659.9197
FBPE Registry No. 9813

PRODUCT:
THERMA-TRU
FIBERGLASS DOOR

PART OR ASSEMBLY:
HARDWARE DETAILS

	LFS	FBC	FBC	FBC	FBC	PO	MT	JK	BY
5	7/02/26	UPDATE TO 9TH ED.	(2026)	FBC	LFS				
4	8/23/23	UPDATE TO 8TH ED.	(2023)	FBC	LFS				
3	7/16/20	UPDATE TO 7th ED	(2020)	FBC	PO				
2	10/10/18	REV. DOOR PANEL OPTION	NOTE	MT					
1	10/15/17	ADD DEADBOLT 5-1/2" O. C.		JK					
		& RECESSED PANEL NOTATION							
	NO.	DATE							
REVISIONS									

DATE: 07/07/17

SCALE: N.T.S.

DWG. BY: JK


CHK. BY: LFS

DRAWING NO.:


FL-21133.6

SHEET 9 OF 11


Z:\2023 FBC Drawings\Therma-Tru\FL-21133 R12\FL-21133.6-8.dwg

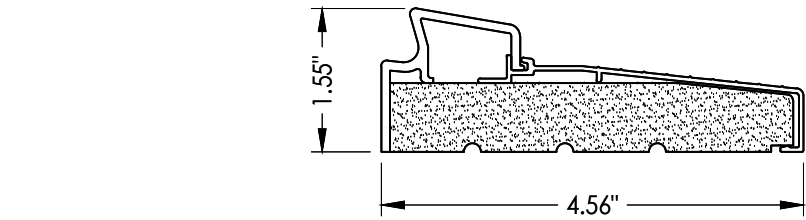


33 INSWING THRESHOLD
Inswing Basic Fixed Sill

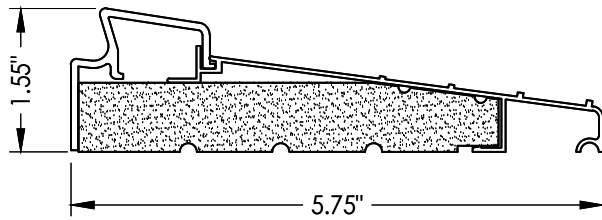


36 INSWING THRESHOLD
Inswing Basic Fixed 5-3/4" Sill

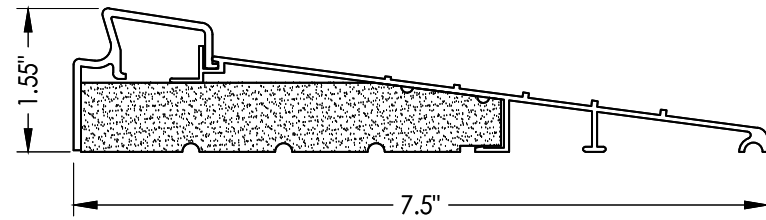


37 INSWING THRESHOLD
Inswing Basic Fixed 7-1/2" Sill

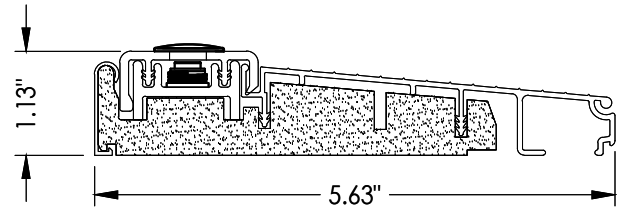


39 INSWING THRESHOLD
Inswing Composite Adjustable Sill

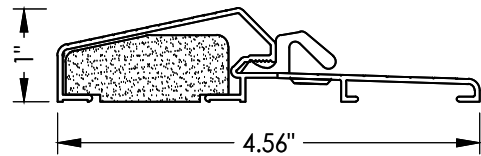


17 OUTSWING THRESHOLD
Composite / Aluminum Sill

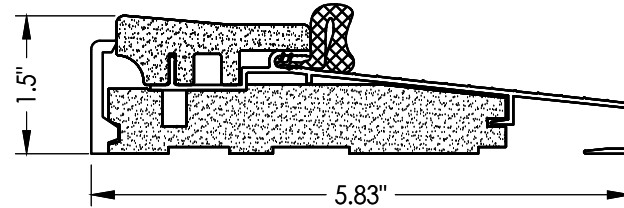


16 OUTSWING THRESHOLD*
Composite / Aluminum Sill

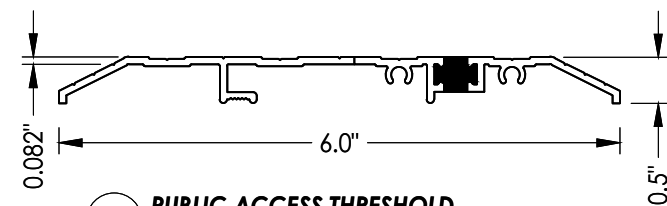


15 PUBLIC ACCESS THRESHOLD

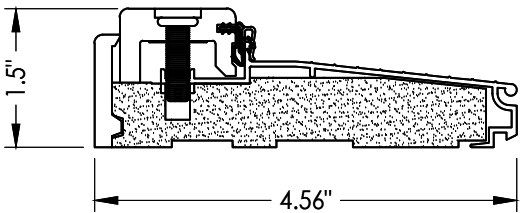


38 INSWING THRESHOLD
Inswing Composite Adjustable Sill

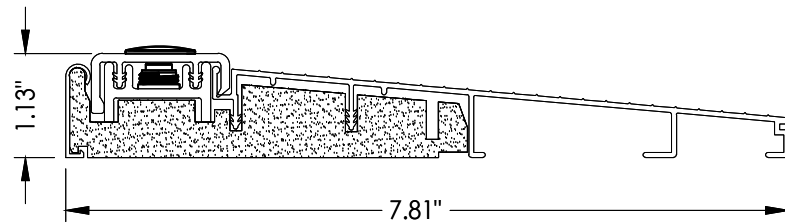


32 INSWING THRESHOLD
Inswing Composite Adjustable 7-3/4" Sill

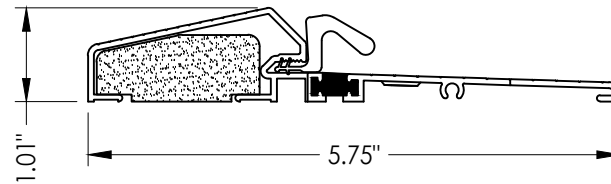


18 OUTSWING THRESHOLD
Composite / Aluminum Sill
(Thermal Break)

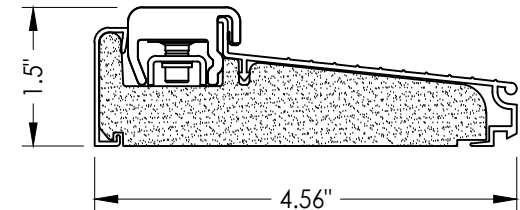


50 INSWING THRESHOLD
Inswing Composite Adjustable Sill
Book, Hybrid

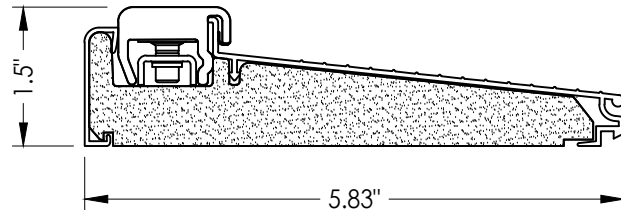


51 INSWING THRESHOLD
Inswing Composite Adjustable Sill
Book, Hybrid

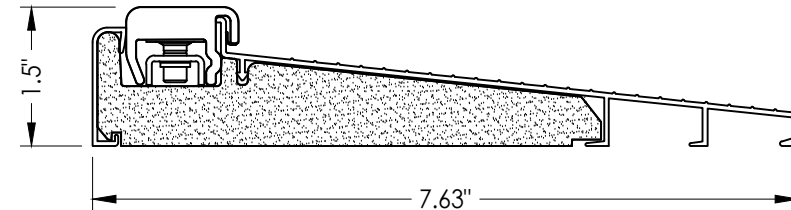


52 INSWING THRESHOLD
Inswing Composite Adjustable Sill
Book, Hybrid

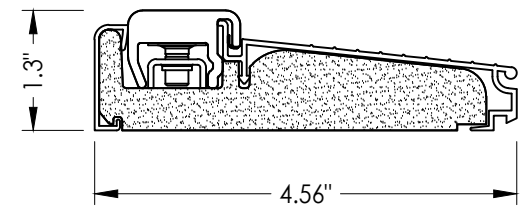

53 INSWING THRESHOLD
Inswing Composite Adjustable Sill
U1

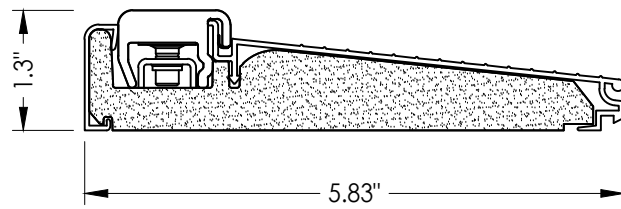

54 INSWING THRESHOLD
Inswing Composite Adjustable Sill
U1

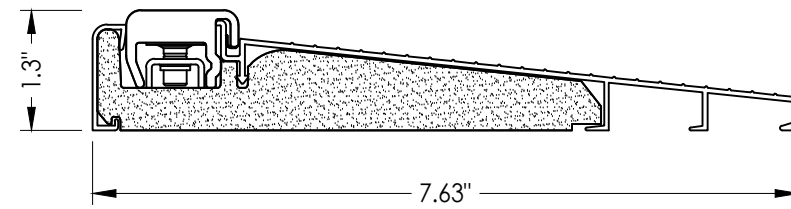

55 INSWING THRESHOLD
Inswing Composite Adjustable Sill
U1

Documents Prepared By:
Lyndon F. Schmidt
P.E. No. 43409

RW BUILDING CONSULTANTS, INC.
P.O. Box 230, Vairico, FL 33595
Phone No.: 813.659.9197
FBPE Registry No. 9813

PRODUCT:
THERMA-TRU
FIBERGLASS DOOR

PART OR ASSEMBLY:
COMPONENTS

NO.	DATE	REVISIONS
5	7/02/26	UPDATE TO 9TH ED. (2026) FBC
4	8/23/23	UPDATE TO 8TH ED. (2023) FBC
3	7/16/20	UPDATE TO 7th ED (2020) FBC
2	10/10/18	REV. DOOR PANEL OPTION NOTE
1	10/15/17	ADD DEADBOLT 5-1/2" O. C. & RECESSED PANEL NOTATION

DATE: 07/07/17
SCALE: N.T.S.
DWG. BY: JK
CHK. BY: LFS
DRAWING NO.: FL-21133.6
SHEET 10 OF 11

Z:\2023 FBC Drawings\Therma-Tru\FL-21133 R12\FL-21133.6-8.dwg


BILL OF MATERIALS			BILL OF MATERIALS		
ITEM #	DESCRIPTION	MATERIAL	ITEM #	DESCRIPTION	MATERIAL
A	1X BUCK (SG >= 0.42)	WOOD	25	#8 x 2-1/2" PFH WOOD SCREW	STEEL
B	2X BUCK (SG >= 0.42)	WOOD	26	#8 x 5/8" PFH WOOD SCREW	STEEL
C	1/4" MAX. SHIM SPACE	-	27	LATCH STRIKE PLATE	STEEL
D	1/4" X 2-3/4" PFH DeWALT OR ITW CONCRETE SCREW	STEEL	28	DEADBOLT STRIKE PLATE (STANDARD)	STEEL
E	MASONRY - 3,000 PSI MIN. CONCRETE CONFORMING TO ACI 301 OR HOLLOW BLOCK CONFORMING TO ASTM C90	CONCRETE	28A	DEADBOLT SUB STRIKE PLATE	STEEL
			28B	DEADBOLT STRIKE PLATE (SECURITY)	STEEL
G	3/16" X 3-1/4" ITW CONCRETE SCREW	STEEL	29	4" X 4" HINGE	STEEL
J	1/4" X 3-3/4" PFH DeWALT OR ITW CONCRETE SCREW	STEEL	30	LATCH & DEADBOLT STRIKE PLATE (TONGUE SYSTEM)	ALUM/COMP
L	#10 X 2-1/2" PFH WOOD SCREW (1.15" MIN. EMBEDMENT)	STEEL	31	MULTIPOINT STRIKE PLATE (TONGUE SYSTEM)	ALUM/COMP
M	3/16" X 2-1/4" ITW CONCRETE SCREW	STEEL	32	INSWING THRESHOLD	ALUM/COMP
N	3/16" X 2-3/4" ITW CONCRETE SCREW	STEEL	33	INSWING THRESHOLD	ALUM/COMP
1	JAMB (FINGER JOINT PINE)	WOOD	36	INSWING THRESHOLD	ALUM/COMP
2	JAMB (FINGER JOINT PINE)	WOOD	37	INSWING THRESHOLD	ALUM/COMP
6	WEATHERSTRIP (MEDIUM REACH)	FOAM	38	INSWING THRESHOLD	ALUM/COMP
7	WEATHERSTRIP (LONG REACH)	FOAM	39	INSWING THRESHOLD	ALUM/COMP
8	SWEEP	VINYL	40	DOOR PANEL (BOOK)	-
9	SWEEP	VINYL	41	DOOR PANEL (HYBRID)	-
10	SWEEP (USE w/ PUBLIC ACCESS THRESHOLD)	VINYL	42	DOOR PANEL (U1)	-
15	PUBLIC ACCESS THRESHOLD	ALUM	50	INSWING THRESHOLD	ALUM/COMP
16	OUTSWING THRESHOLD	ALUM/COMP	51	INSWING THRESHOLD	ALUM/COMP
17	OUTSWING THRESHOLD	ALUM/COMP	52	INSWING THRESHOLD	ALUM/COMP
18	OUTSWING THRESHOLD	ALUM/COMP	53	INSWING THRESHOLD	ALUM/COMP
22	#8 x 3/4" PFH WOOD SCREW	STEEL	54	INSWING THRESHOLD	ALUM/COMP
23	#10 x 3/4" PFH WOOD SCREW	STEEL	55	INSWING THRESHOLD	ALUM/COMP
24	#10 x 1" PFH WOOD SCREW	STEEL			

CORROSION RESISTANCE - SALTWATER ENVIRONMENTS
Fasteners & connectors in areas within 3000 ft (914 m) of a saltwater coastline shall comply with FBC Sections 1711.1 or R332.1.

- CONCRETE ANCHOR NOTES:**
- Concrete anchor locations at the corners may be adjusted to maintain the min. edge distance to mortar joints.
 - Concrete anchor locations noted as "MAX. ON CENTER" must be adjusted to maintain the min. edge distance to mortar joints, additional concrete anchors may be required to ensure the "MAX. ON CENTER" dimension are not exceeded.
 - Concrete anchor table:

ANCHOR TYPE	ANCHOR SIZE	MIN. EMBEDMENT	MIN. CLEARANCE TO MASONRY EDGE	MIN. CLEARANCE TO ADJACENT ANCHOR
ITW TAPCON®	1/4"	1-1/4"	2"	4"
DeWALT ULTRA-CON®	1/4"	1-1/4"	1"	4"
ITW TAPCON®	3/16"	1-1/4"	AS SHOWN	1-1/2"

- WOOD SCREW INSTALLATION NOTES:**
- Maintain a minimum 5/8" edge distance, 1" end distance, & 1" o.c. spacing of wood screws to prevent the splitting of wood.

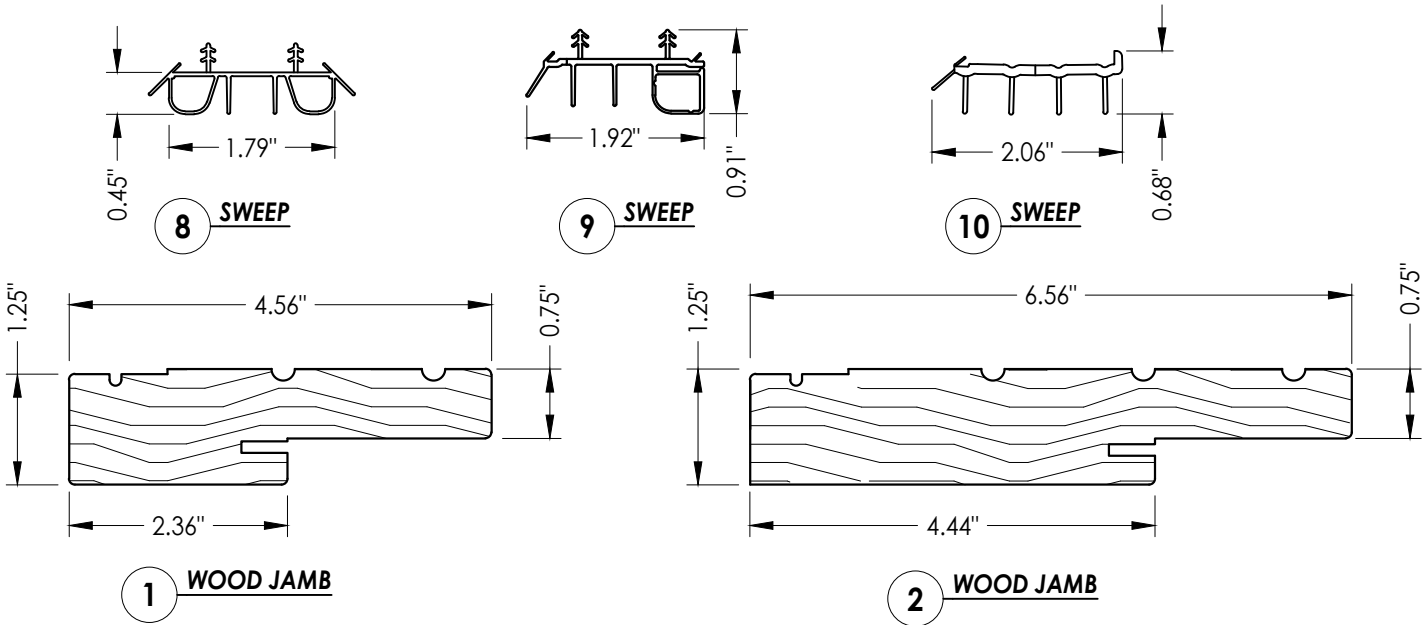

Documents Prepared By:
Lyndon F. Schmidt
P.E. No. 43409

RW BUILDING CONSULTANTS, INC.
P.O. Box 230, Valrico, FL 33595
Phone No.: 813.659.9197
FBPE Registry No. 9813

PRODUCT:
THERMA-TRU
FIBERGLASS DOOR

PART OR ASSEMBLY:
COMPONENTS &
BILL OF MATERIALS

LFS	FBC	(2026)	9TH ED.	UPDATE TO	DATE	NO.	DATE	REVISIONS
5	7/02/26	UPDATE TO	9TH ED.	(2026)	FBC			
4	8/23/23	UPDATE TO	8TH ED.	(2023)	FBC			
3	7/16/20	UPDATE TO	7TH ED.	(2020)	FBC			
2	10/10/18	REV. DOOR PANEL OPTION	NOTE					
1	10/15/17	ADD DEADBOLT 5-1/2" O. C. & RECESSED PANEL NOTATION						

DATE: 07/07/17
SCALE: N.T.S.
DWG. BY: JK
CHK. BY: LFS
DRAWING NO.: FL-21133.6
SHEET 11 OF 11