




1. This product has been evaluated and is in compliance with the 8th Edition (2023) Florida Building Code (FBC) structural requirements excluding the "High Velocity Hurricane Zone" (HVHZ).
2. Product anchors shall be as listed and spaced as shown on details. Anchor embedment to base material shall be beyond wall dressing or stucco.
3. When used in areas requiring wind borne debris protection, this product is required to be protected with an impact resistant covering that complies with FBC Sections 1609.1.2 & R301.2.1.2.
4. For 2x stud framing construction, anchoring of these units shall be the same as that shown for 2x buck masonry construction.
5. Site conditions that deviate from the details of this drawing require further engineering analysis by a licensed engineer or registered architect.
6. Benchmark Door panels require the use of "J" part numbers and must be stained or painted within six months of installation.

TABLE OF CONTENTS	
SHEET #	DESCRIPTION
1	Typical Elevations, Design Pressures & General Notes
2	Door Panel Details
3	Door Panel Details
4	Door Panel Details
5	Elevations
6	Horizontal & Vertical Cross Sections (2X Buck)
7	Horizontal & Vertical Cross Sections (1X Buck)
8	Horizontal & Vertical Cross Sections (Direct to Masonry)
9	Vertical Cross Sections (Thresholds)
10	Buck & Frame Anchoring
11	Hardware Details
12	Glazing details
13	Components
14	Bill of Materials

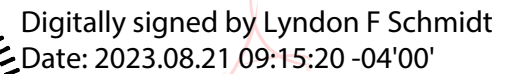

Printed copies of this document are not considered signed and sealed and the signature must be verified on any electronic copies.

98" MAX. O.A.
FRAME HEIGHT (INSWING)

97.25" MAX. O.A.
FRAME HEIGHT (OUTSWING)

37.75" MAX.
FRAME WIDTH

The diagram shows a side view of a door with a double frame. The door is labeled with an 'X' in the center. On the right side, there are two circular components, likely handles or locks, and a vertical line indicating the hinge edge. The dimensions are indicated by arrows and text labels.

CONFIGURATION	LITE INSERT	DESIGN PRESSURE (PSF) INSWING		DESIGN PRESSURE (PSF) OUTSWING	
		POSITIVE	NEGATIVE	POSITIVE	NEGATIVE
X	Lip Lite	+47.0	-47.0	+47.0	-47.0
X	Flush Glazed	+45.0	-45.0	+45.0	-45.0
X	3/4 Flush Glazed	+35.0	-35.0	+35.0	-35.0


Documents Prepared By:
Lyndon F. Schmidt
P.E. No. 43409

R²W BUILDING CONSULTANTS, INC.
P.O. Box 230, Valrico, FL 33486
Phone No.: 813.659.9197
FBPE Registry No. 9813


[illegible]

© 2016 R.W. BUILDING CONSULTANTS INC.


Z:\2023 FBC Drawings\Therma-Tru\FL-21135 R6\FL-21135.14 - 17.dwg

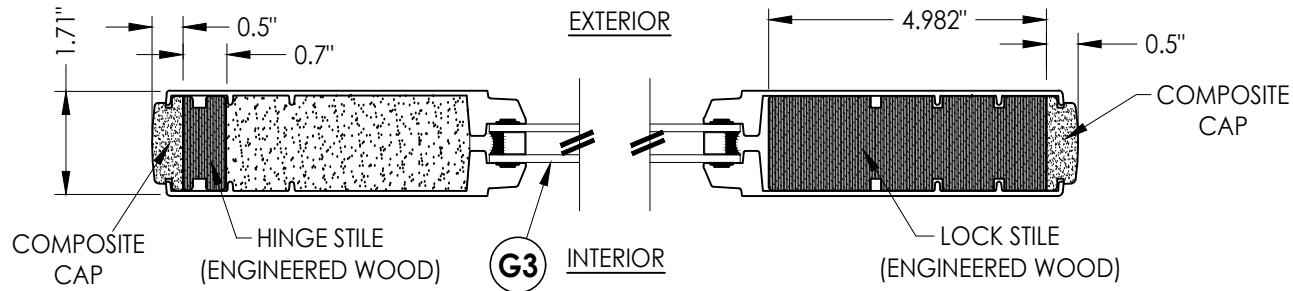


1
3 HORIZONTAL CROSS SECTION

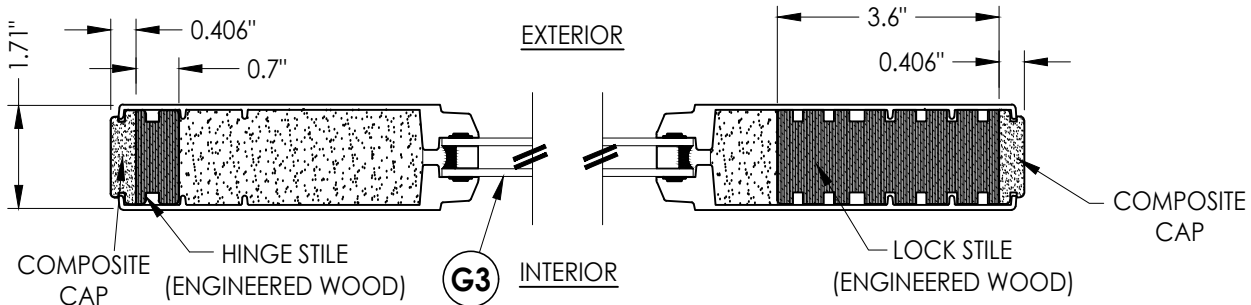


2
3 HORIZONTAL CROSS SECTION

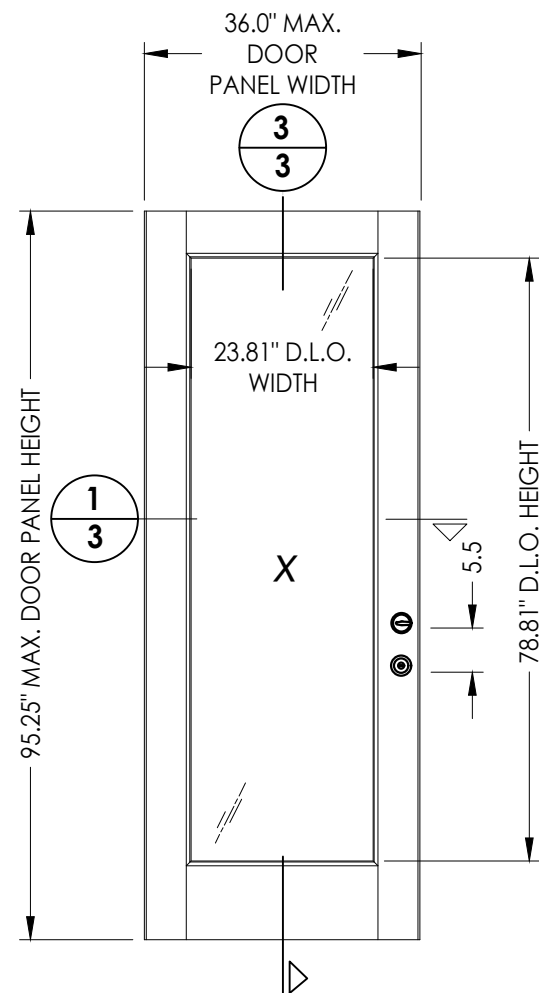


43 DOOR PANEL
BOOK

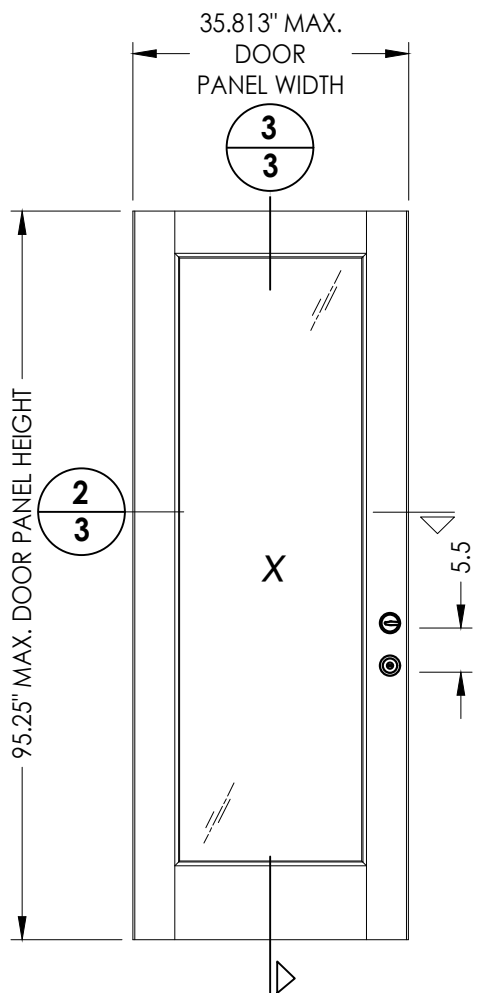


44 DOOR PANEL
Hybrid Door

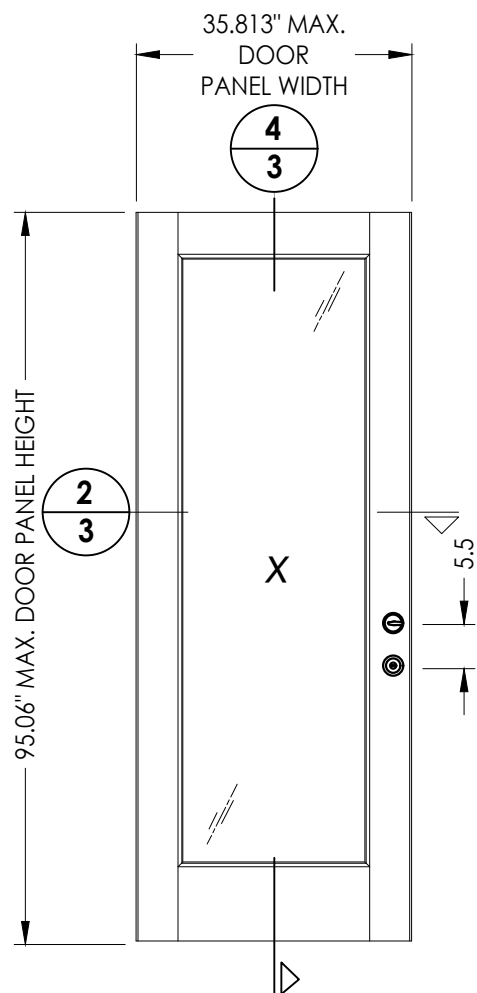

45 DOOR PANEL
U1 Door

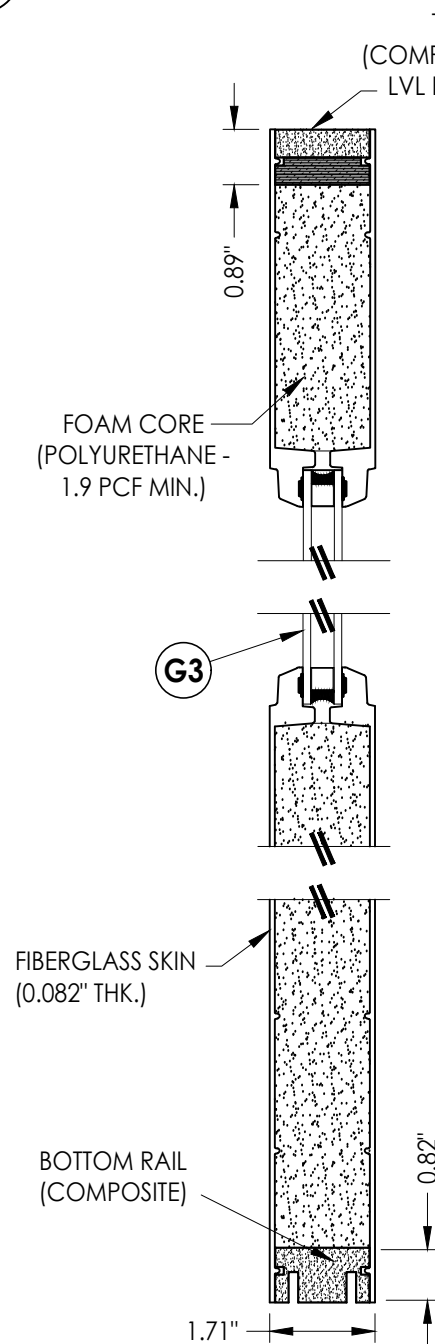

3
3 VERTICAL CROSS SECTION

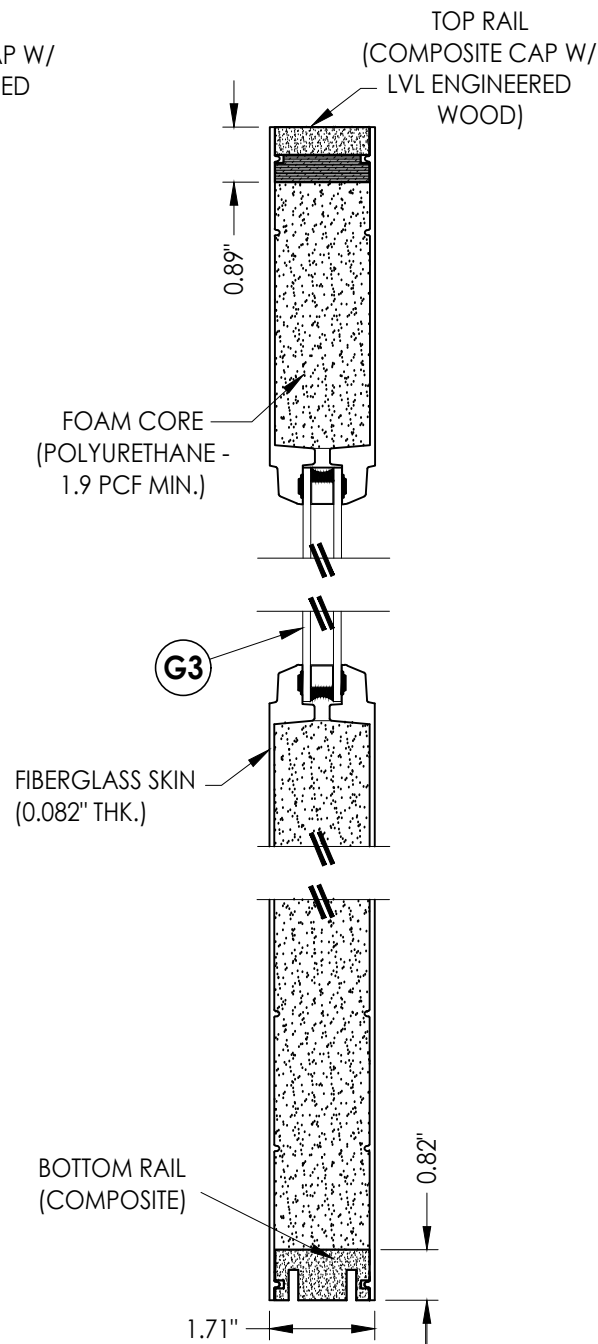

4
3 VERTICAL CROSS SECTION


Documents Prepared By:
Lyndon F. Schmidt
P.E. No. 43409

BUILDING CONSULTANTS, INC.
P.O. Box 230, Valrico, FL 33595
Phone No.: 813.659.9197
FBPE Registry No. 9813


RW

PRODUCT:		THERMA-TRU FIBERGLASS DOOR	
PART OR ASSEMBLY:		DOOR PANEL DETAILS	
NO.	DATE	LFS	PO
2	8/21/23	UPDATE TO 8TH ED. (2023)	FBC
1	7/16/20	UPDATE TO 7th ED (2020)	FBC
REVISIONS			
DATE: 03/07/20			
SCALE: N.T.S.			
DWG. BY: TJ			
CHK. BY: LFS			
DRAWING NO.: FL-21135.16			
SHEET 3 OF 14			


Z:\2023 FBC Drawings\Therma-Tru\FL-21135 R6\FL-21135.14 - 17.dwg

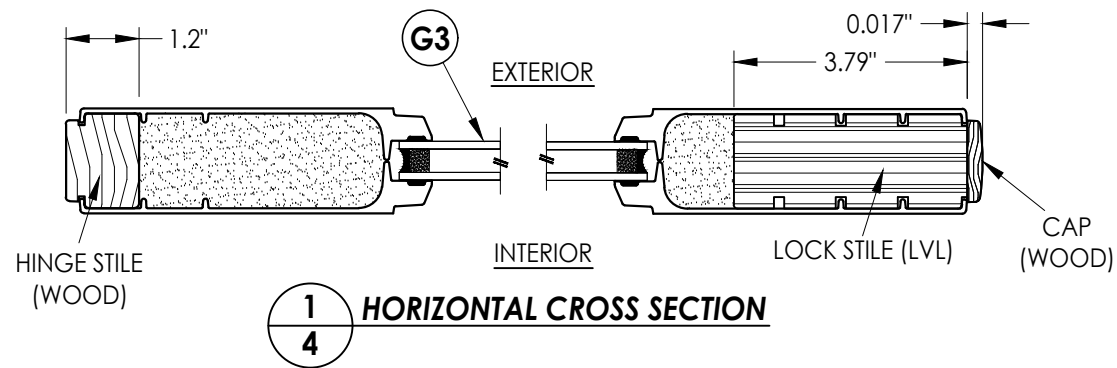


1
4 HORIZONTAL CROSS SECTION

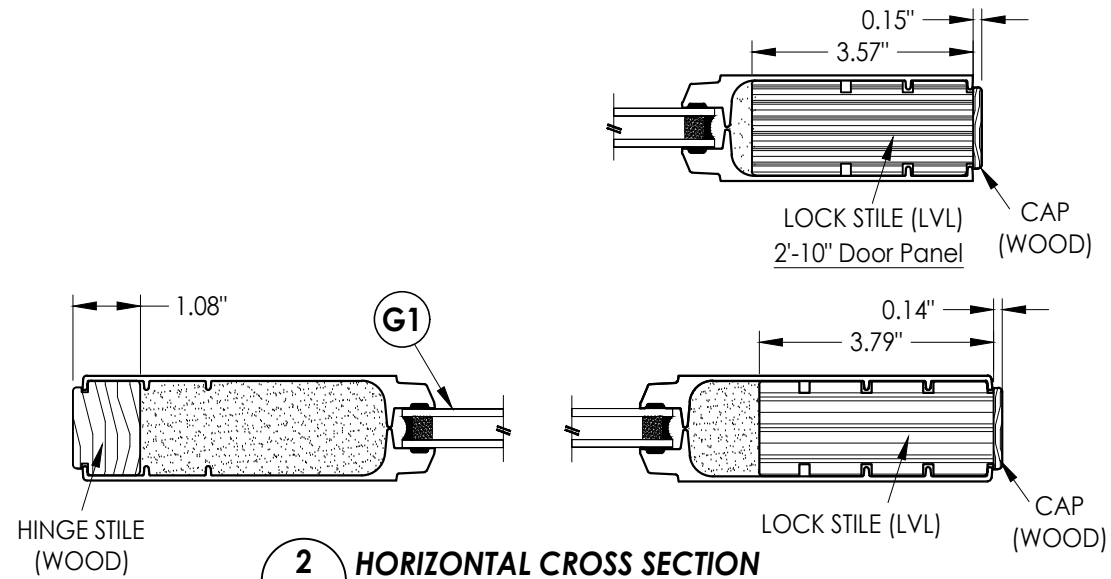


2
4 HORIZONTAL CROSS SECTION

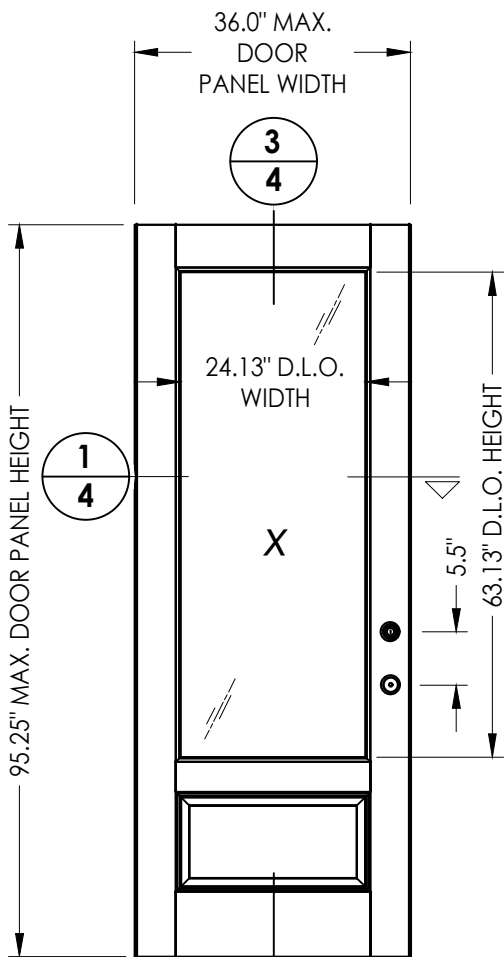


46 DOOR PANEL BOOK

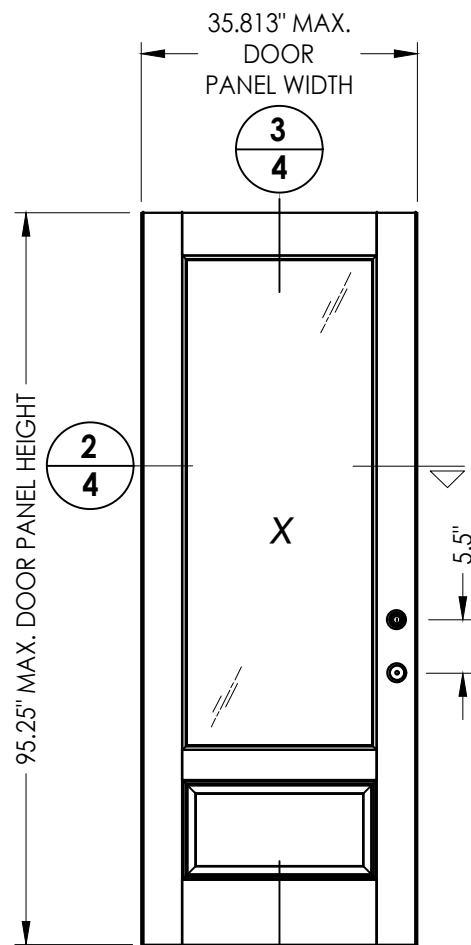

47 DOOR PANEL Hybrid Door

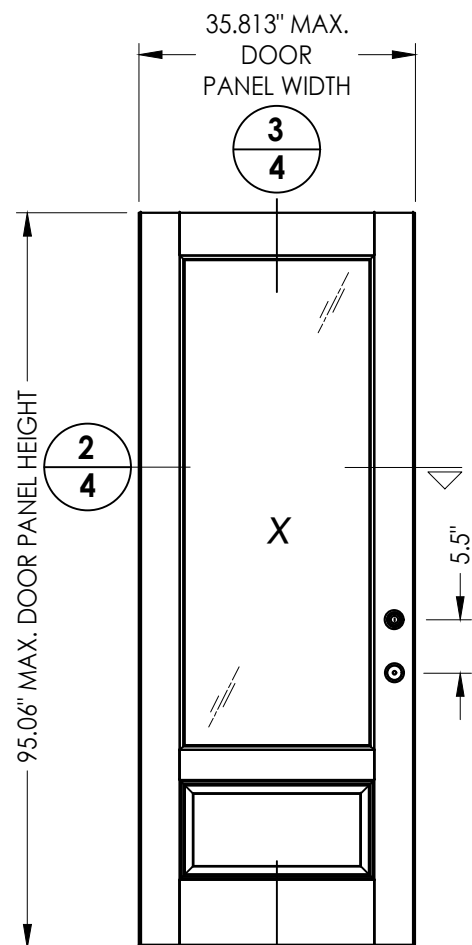

48 DOOR PANEL U1 Door

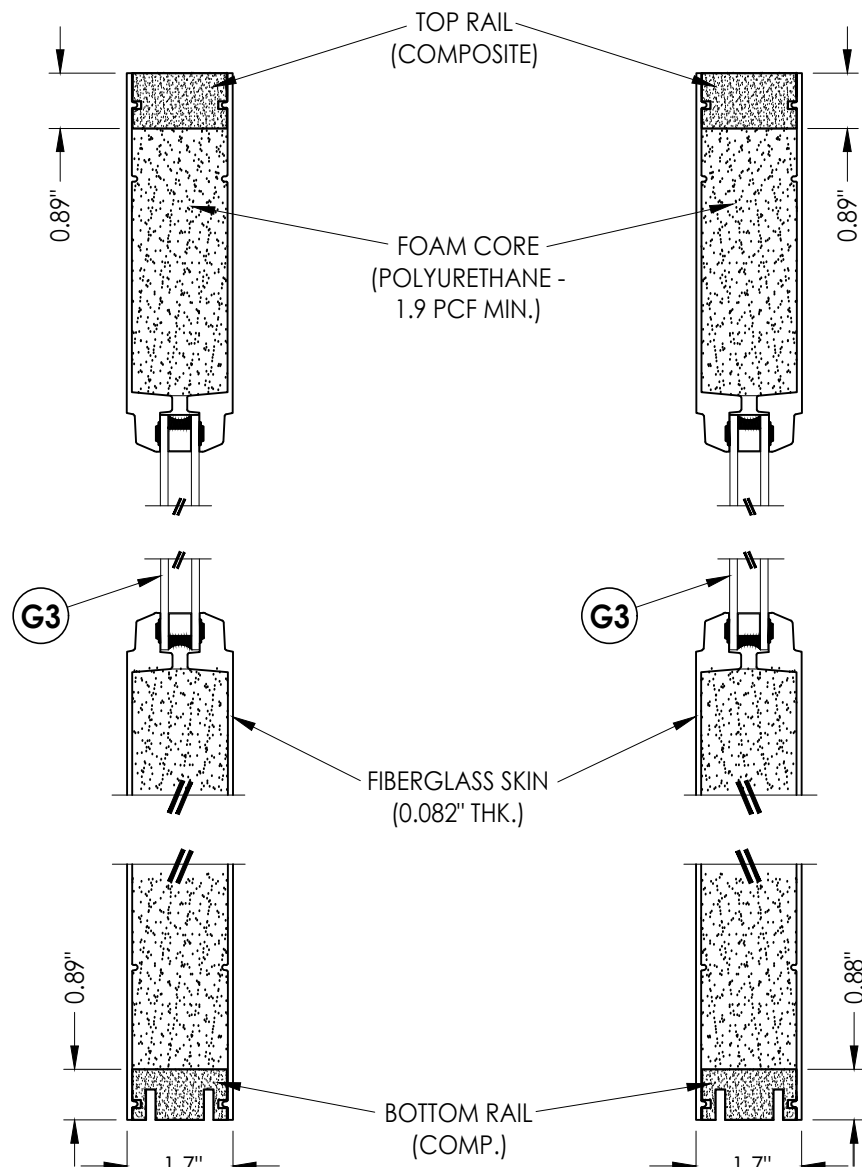

3
4 VERTICAL CROSS SECTION

4
4 VERTICAL CROSS SECTION

Documents Prepared By:
Lyndon F. Schmidt
P.E. No. 43409

R^W BUILDING CONSULTANTS, INC.
P.O. Box 230, Valrico, FL 33595
Phone No.: 813.659.9197
FBPE Registry No. 9813

PRODUCT:
THERMA-TRU
FIBERGLASS DOOR

PART OR ASSEMBLY:
DOOR PANEL DETAILS

NO.	DATE	REVISIONS
2	8/21/23	UPDATE TO 8TH ED. (2023) FBC
1	7/16/20	UPDATE TO 7th ED (2020) FBC

DATE: 03/07/20

SCALE: N.T.S.

DWG. BY: TJ


CHK. BY: LFS

DRAWING NO.:








FL-21135.16

SHEET 4 OF 14

Z:\2023 FBC Drawings\Therma-Tru\FL-21135 R6\FL-21135.14 - 17.dwg

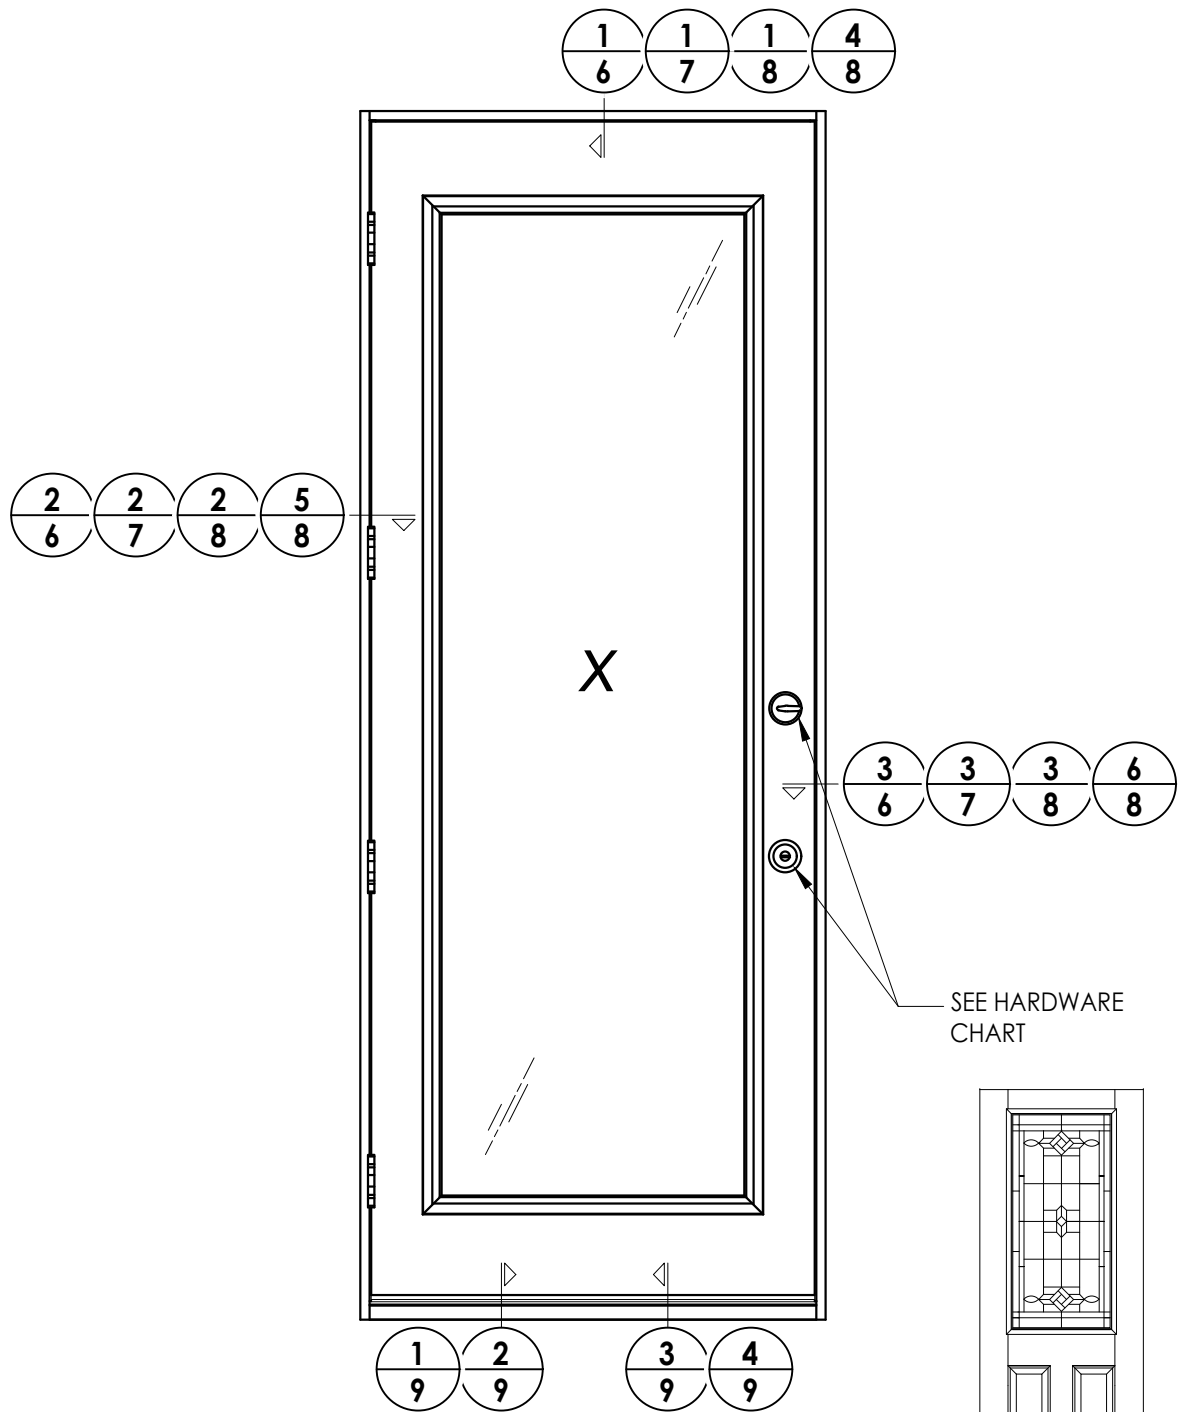


HARDWARE TABLE		
MANUFACTURER	MODEL	
SCHLAGE	KNOB:	F51
	DEADBOLT:	B60
KWIKSET	KNOB:	SIGNATURE SERIES
	DEADBOLT:	SIGNATURE SERIES (980)

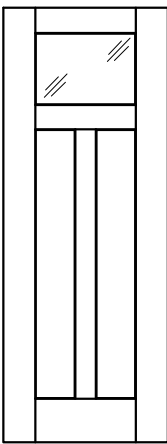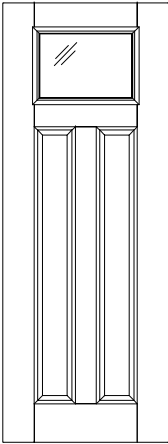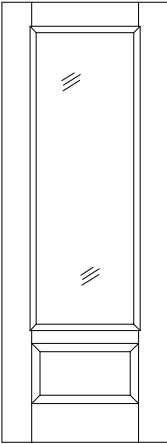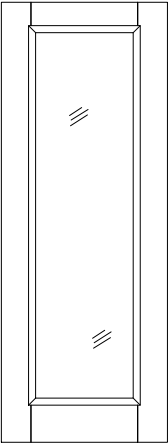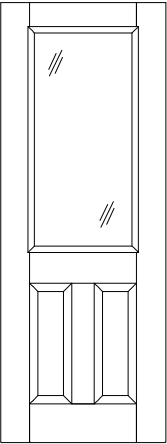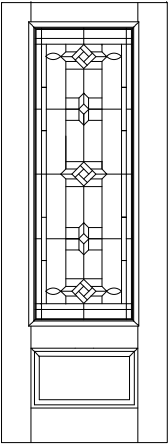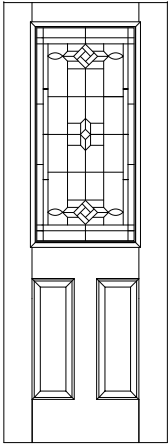

Benchmark Door Panel Options


Products approved include all embossed and recessed panel doors.
Similar glazed panel configurations are allowed.
Panels shown are for illustration and are representative only.

DATE: 03/07/20		DOCUMENTS PREPARED BY: Lyndon F. Schmidt P.E. No. 43409		BUILDING CONSULTANTS, INC. P.O. Box 230, Valrico, FL 33595 Phone No.: 813.659.9197 FBPE Registry No. 9813	
SCALE: N.T.S.		PRODUCT: THERMA-TRU FIBERGLASS DOOR		PART OR ASSEMBLY: ELEVATIONS	
DWG. BY: TJ		NO.		REVISIONS	
CHK. BY: LFS		DATE		BY	
DRAWING NO.: FL-21135.16		2		8/21/23	
SHEET 5 OF 14		1		7/16/20	
				UPDATE TO 8TH ED. (2023) FBC	
				UPDATE TO 7th ED (2020) FBC	
				LFS	
				PO	
				BY	

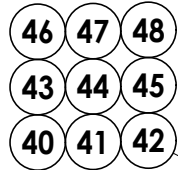


1 VERTICAL CROSS SECTION

6 Shown w/ 2X Buck
Outswing shown (Inswing similar)

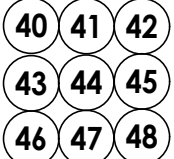

2 HORIZONTAL CROSS SECTION

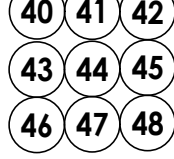

3 HORIZONTAL CROSS SECTION
6 Shown w/ 2X Buck
 Outswing shown (Inswing similar)




2	8/21/23	UPDATE TO 8TH ED. (2023)	FBC	LFS					
1	7/16/20	UPDATE TO 7th ED (2020)	FBC	PO					
NO.	DATE								
				REVISIONS					
DATE: 03/07/20									
SCALE: N.T.S.									
DWG. BY: TJ									
CHK. BY: LFS									
DRAWING NO.: FL-21135.16									
SHEET 6 OF 14									

Documents Prepared By:
Lyndon F. Schmidt
P.E. No. 43409

RW

BUILDING CONSULTANTS, INC.
P.O. Box 230, Valrico, FL 33595
Phone No.: 813.659.9197
FBPE Registry No. 9813

© 2020 R.W. BUILDING CONSULTANTS INC.

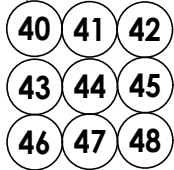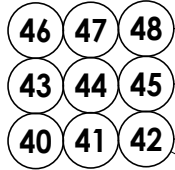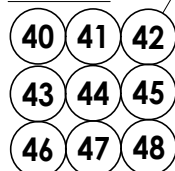
$$\frac{2}{7}$$

$$\frac{3}{7}$$

2	8/21/23	UPDATE TO 8TH ED.	(2023)	FBC	LFS
1	7/16/20	UPDATE TO 7th ED	(2020)	FBC	P0
NO.	DATE				
					REVISIONS

DATE: 03/07/20

SCALE: N.T.S.

DWG. BY: TJ

CHK. BY: LFS

DRAWING NO.:

FL-21135.16


SHEET 7 OF 14

Documents Prepared By:
Lyndon F. Schmidt
P.E. No. 43409


RW

PART OR ASSEMBLY:


Z:\2023 FBC Drawings\Therma-Tru\FL-21135 R6\FL-21135.14 - 17.dwg

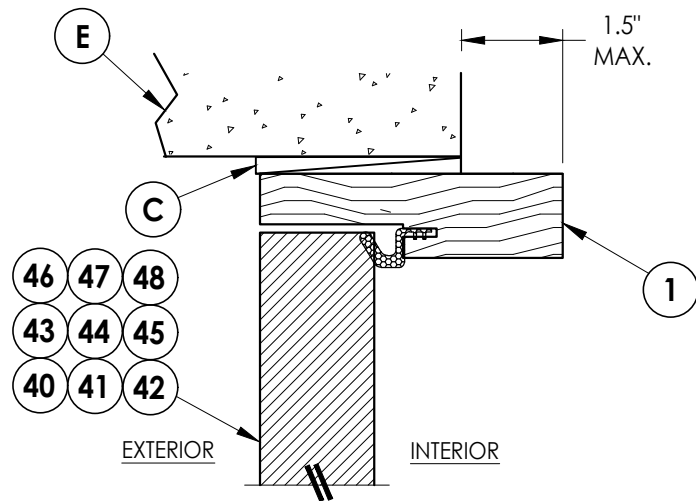


1
8 **VERTICAL CROSS SECTION**
Shown Direct to Masonry
Outswing only w/ 4-9/16" jamb

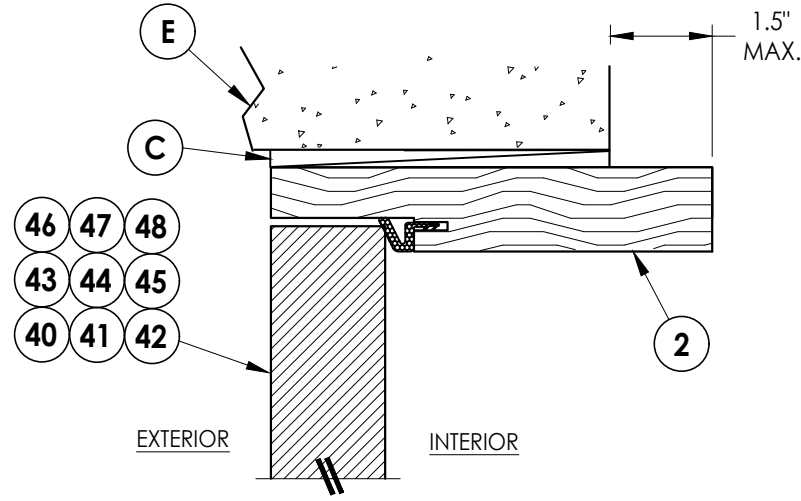


4
8 **VERTICAL CROSS SECTION**
Shown Direct to Masonry
Outswing only w/ 6-9/16" jamb

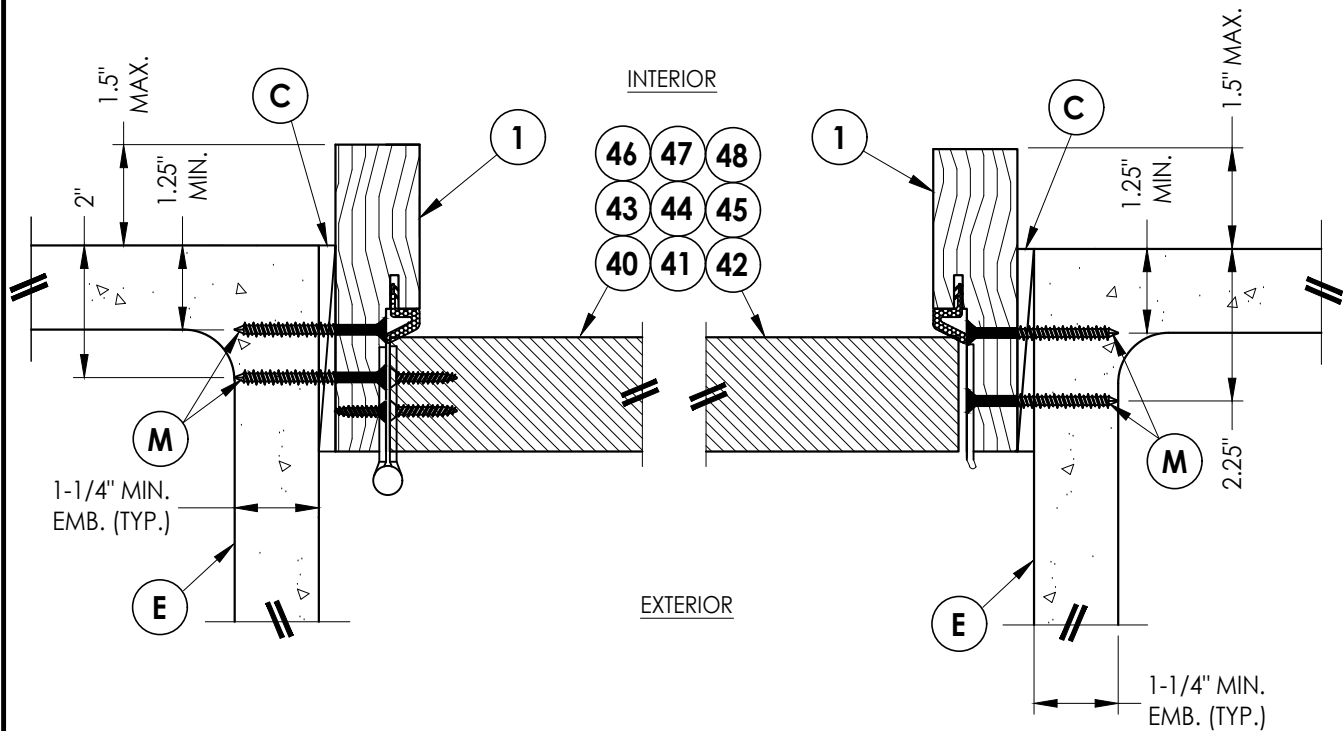


2
8 **HORIZONTAL CROSS SECTION**
Shown Direct to Masonry
Outswing only w/ 4-9/16" jamb

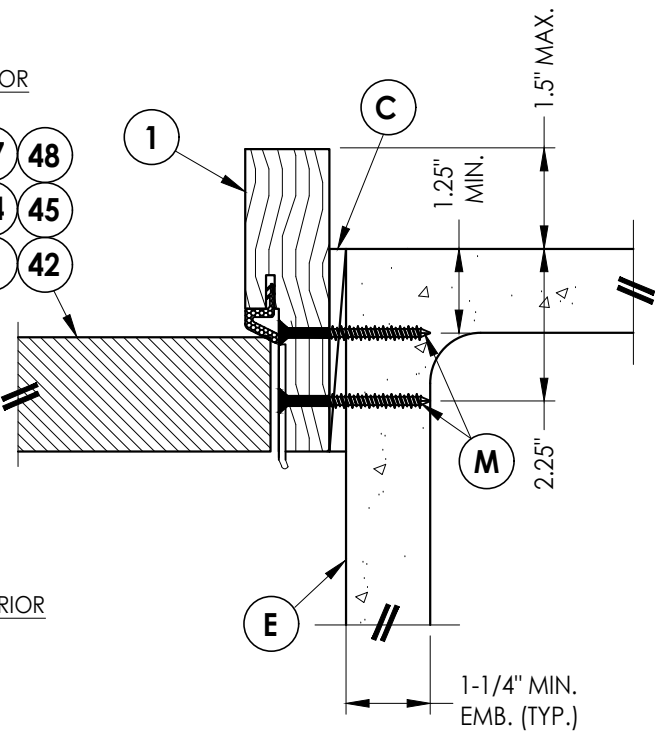

3
8 **HORIZONTAL CROSS SECTION**
Shown Direct to Masonry
Outswing only w/ 4-9/16" jamb

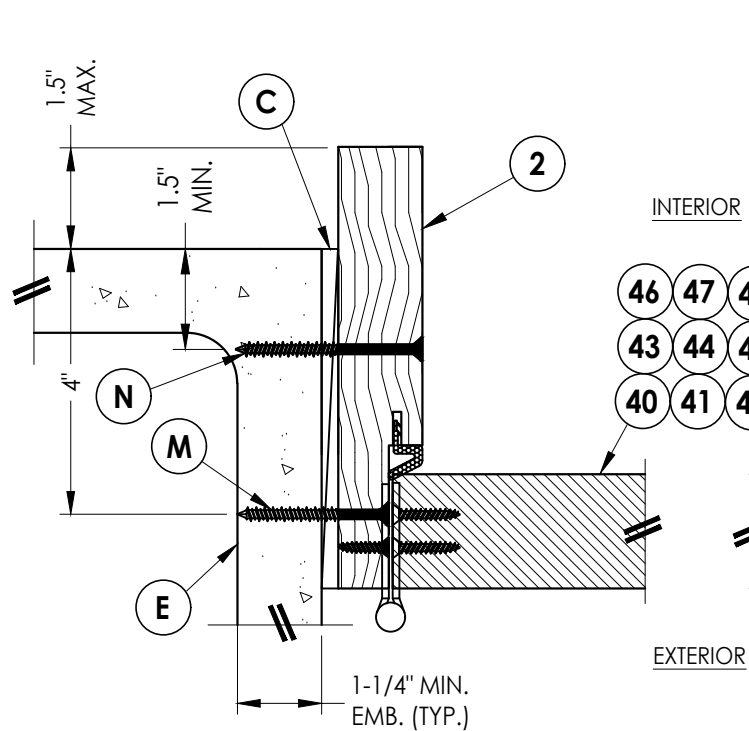

5
8 **HORIZONTAL CROSS SECTION**
Shown Direct to Masonry
Outswing only w/ 6-9/16" jamb

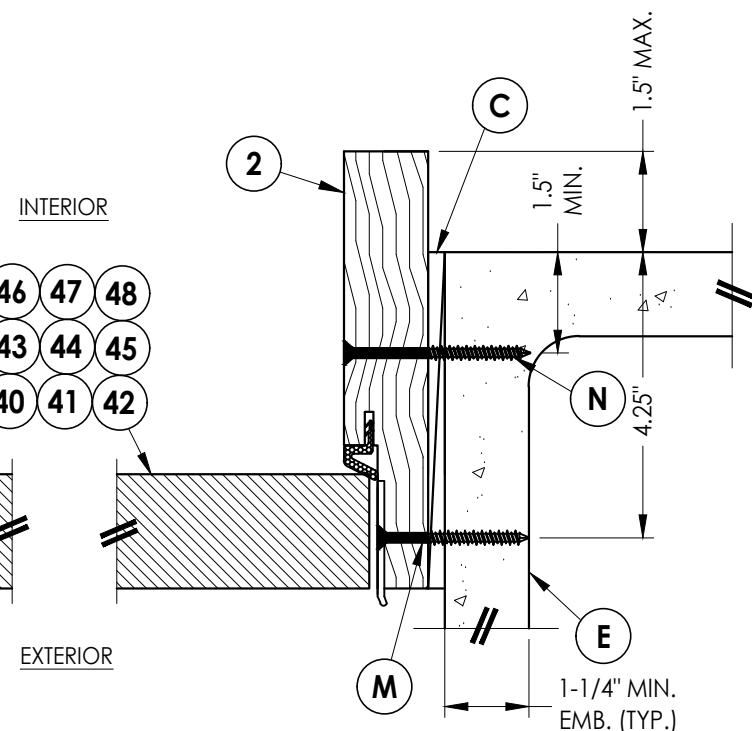

6
8 **HORIZONTAL CROSS SECTION**
Shown Direct to Masonry
Outswing only w/ 6-9/16" jamb

Documents Prepared By:
Lyndon F. Schmidt
P.E. No. 43409

RW BUILDING CONSULTANTS, INC.
P.O. Box 230, Valrico, FL 33595
Phone No.: 813.659.9197
FBPE Registry No. 9813

PRODUCT: THERMA-TRU
FIBERGLASS DOOR
PART OR ASSEMBLY:
HORIZONTAL & VERTICAL
SECTIONS (DIRECT TO MASONRY)

REVISIONS			
NO.	DATE	BY	
2	8/21/23	UPDATE TO 8TH ED. (2023) FBC	LFS
1	7/16/20	UPDATE TO 7th ED (2020) FBC	PO

DATE: 03/07/20

SCALE: N.T.S.

DWG. BY: TJ

CHK. BY: LFS


DRAWING NO.:

FL-21135.16


SHEET 8 OF 14

Z:\2023 FBC Drawings\Therma-Tru\FL-21135 R6\FL-21135.14 - 17.dwg


- Notes:
- Sill Item #'s 32, 38, 39, 50, 51, 52, 53, 54 & 55 are attached to jambs w/ (3) #8 X 2-1/2" pfh screws or (3) 2.5" staples at each end.
 - Sill Item #'s 16, 17, 18 & 19 are attached to jambs w/ (2) #8 X 2-1/2" pfh screws at each end.
 - Sill Item #15 is attached to jambs utilizing (2) #10 X 2" pph SMS screws at each end.

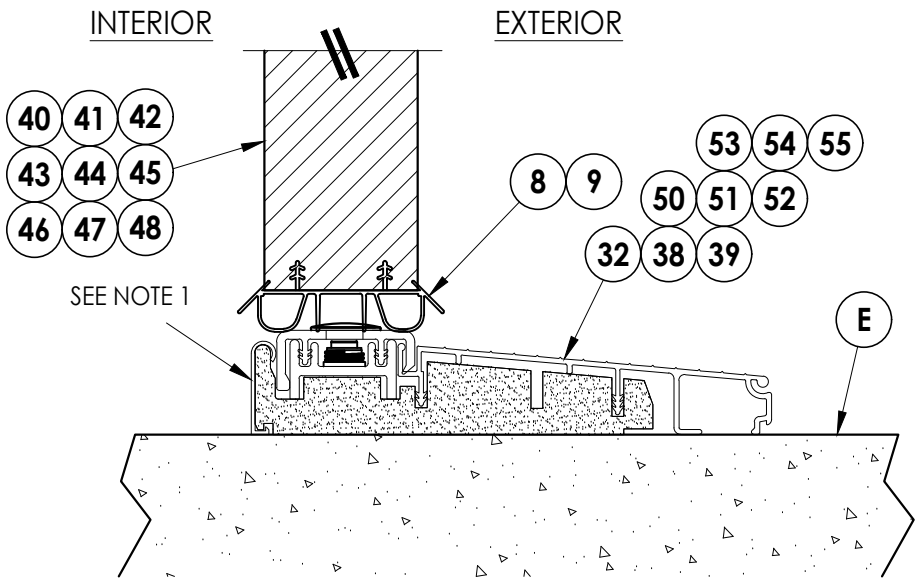

1
9 **VERTICAL CROSS SECTION**
Inswing Sill

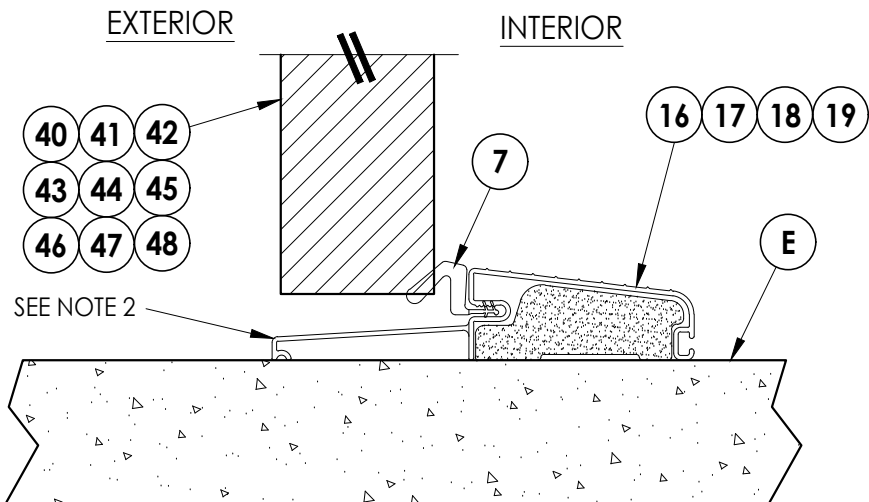

2
9 **VERTICAL CROSS SECTION**
Outswing Sill

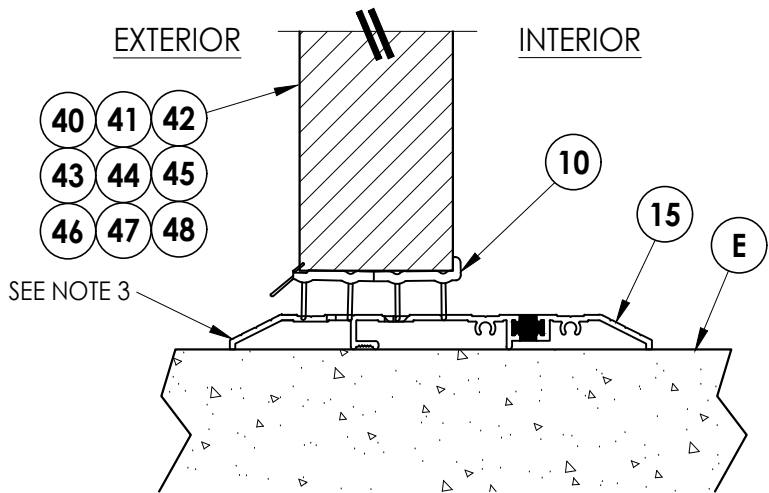

3
9 **VERTICAL CROSS SECTION**
Public Access Sill

Documents Prepared By:
Lyndon F. Schmidt
P.E. No. 43409

RW BUILDING CONSULTANTS, INC.
P.O. Box 230, Vairico, FL 33595
Phone No.: 813.659.9197
FBPE Registry No. 9813

PRODUCT:
THERMA-TRU
FIBERGLASS DOOR

PART OR ASSEMBLY:
VERTICAL CROSS
SECTIONS (THRESHOLDS)

NO.	DATE	REVISIONS
2	8/21/23	UPDATE TO 8TH ED. (2023) FBC LFS
1	7/16/20	UPDATE TO 7th ED (2020) FBC PO

DATE: 03/07/20



SCALE: N.T.S.

DWG. BY: TJ

CHK. BY: LFS

DRAWING NO.:
FL-21135.16


SHEET 9 OF 14

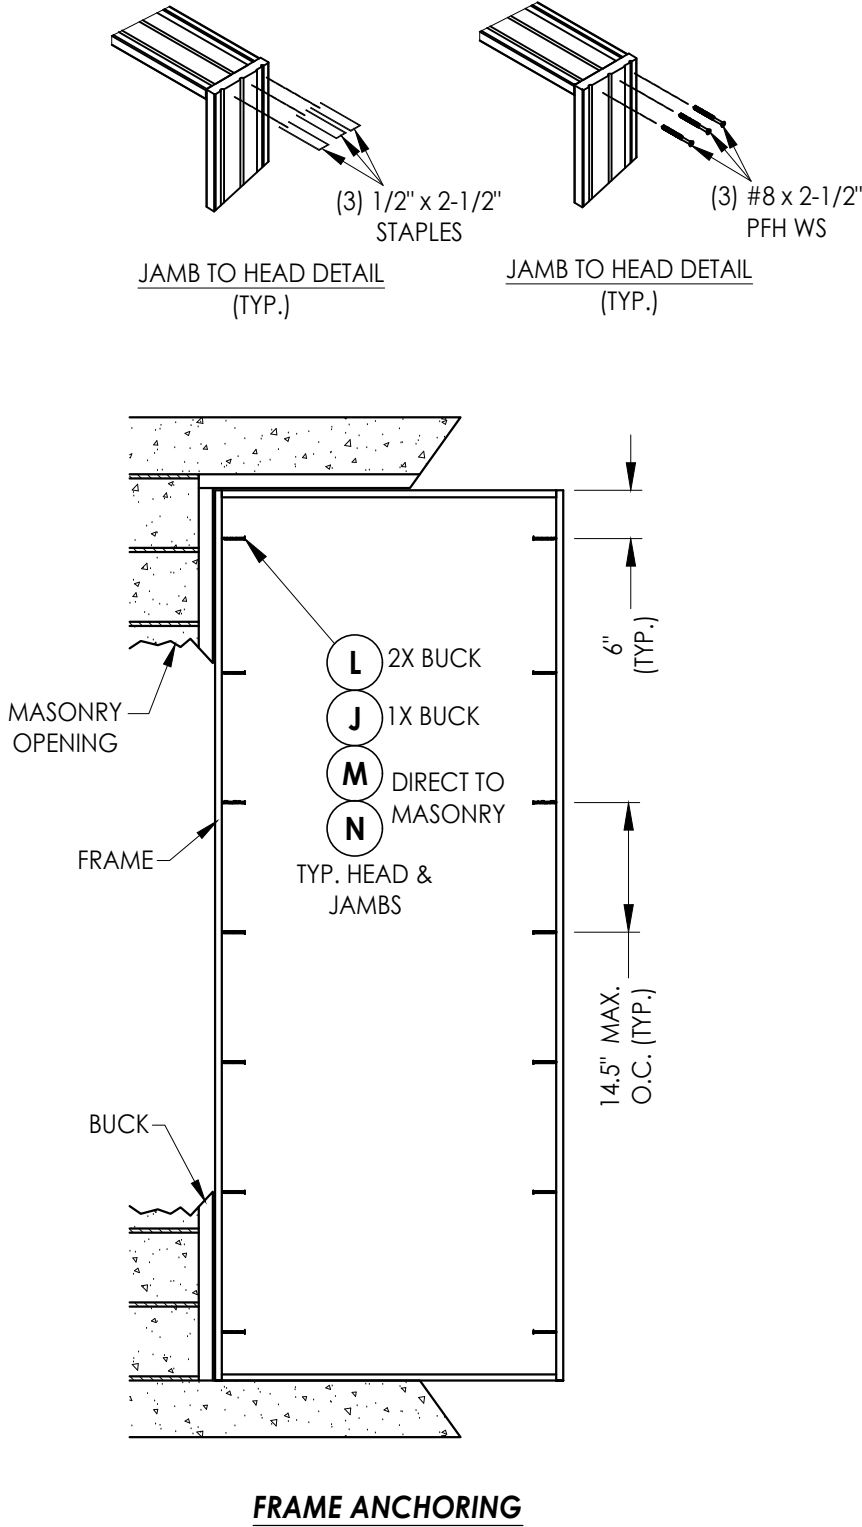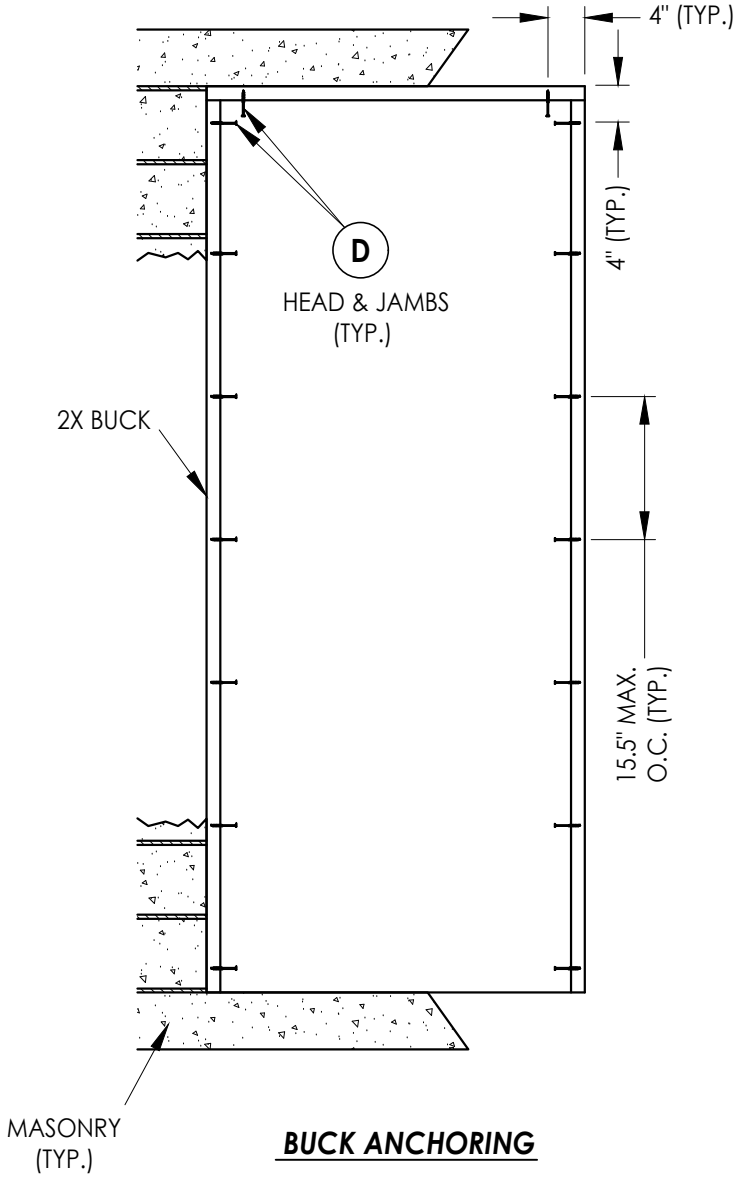[illegible]


PRODUCT:	THERMA-TRU FIBERGLASS DOOR
PART OR ASSEMBLY:	BUCK AND FRAME ANCHORING

R²W BUILDING CONSULTANTS, INC.
P.O. Box 230, Valrico, FL 33595
Phone No.: 813.659.9197
FBPE Registry No. 9813


Z:\2023 FBC Drawings\Therma-Tru\FL-21135 R6\FL-21135.14 - 17.dwg

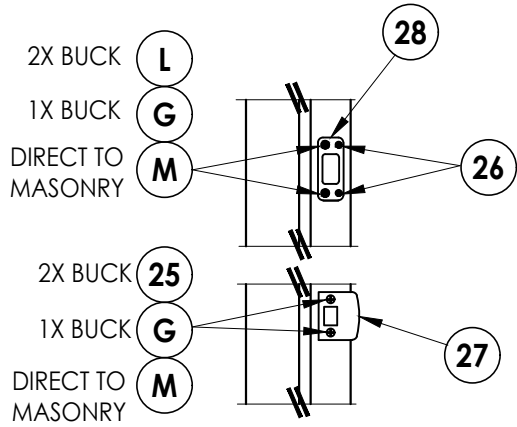

LATCH & DEADBOLT DETAIL
Kwikset

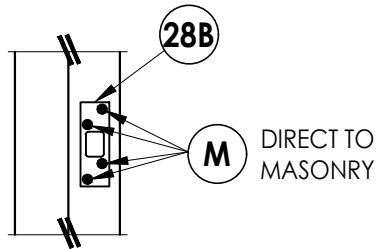


DEADBOLT STRIKE DETAILS
(Security Deadbolt Strike Plate)

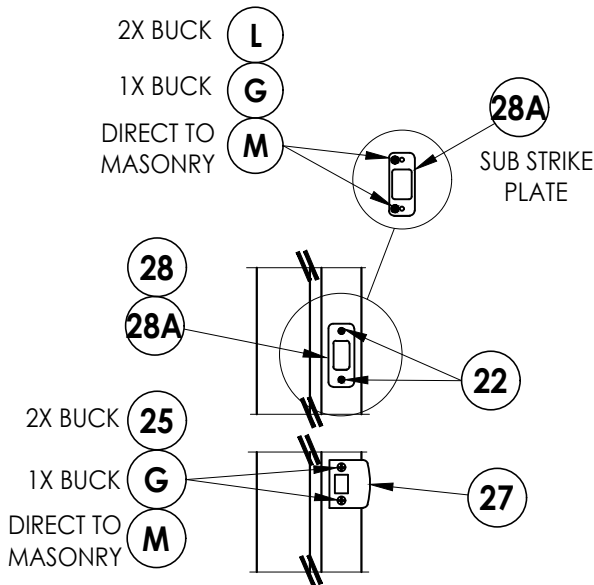


LATCH & DEADBOLT DETAIL
Schlage


LATCH & DEADBOLT STRIKE DETAILS

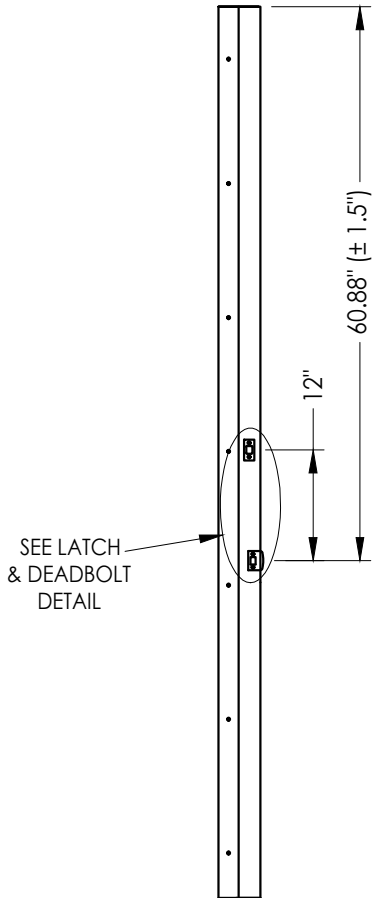


STRIKE JAMB
Latch and Deadbolt
Full Lite

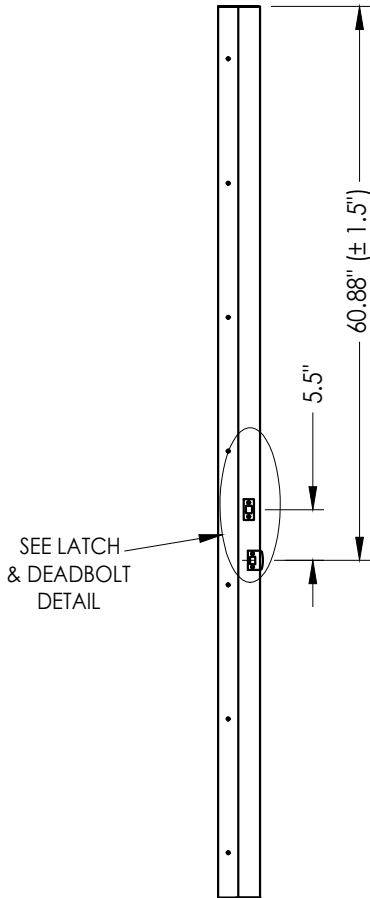

STRIKE JAMB
Latch and Deadbolt
3/4 Lite

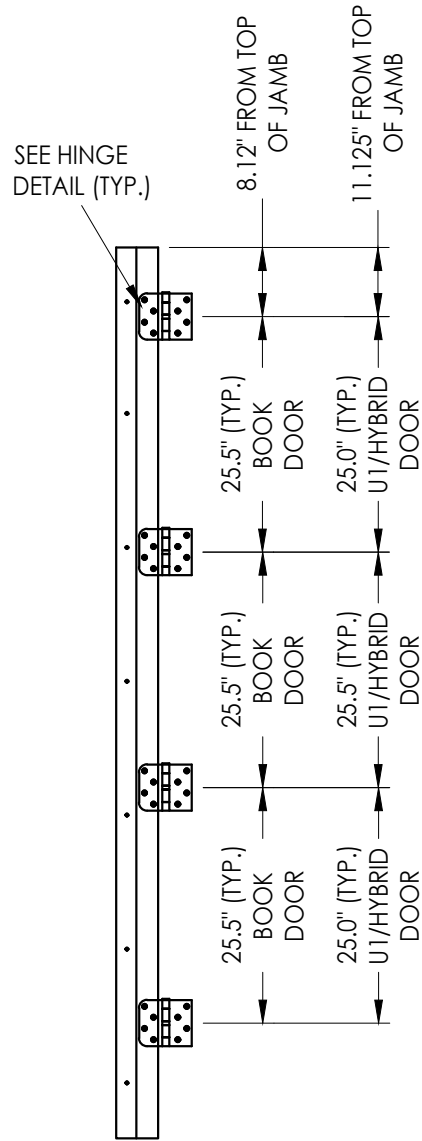

HINGE JAMB

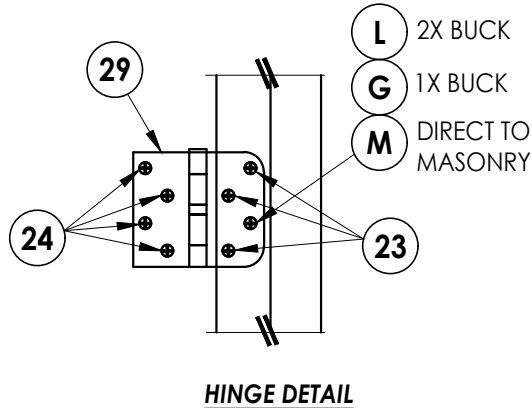

HINGE DETAIL

Documents Prepared By:
Lyndon F. Schmidt
P.E. No. 43409

RW BUILDING CONSULTANTS, INC.
P.O. Box 230, Valrico, FL 33595
Phone No.: 813.659.9197
FBPE Registry No. 9813

PRODUCT:		THERMA-TRU FIBERGLASS DOOR	
PART OR ASSEMBLY:		HARDWARE DETAILS	

NO.	DATE	REVISIONS
2	8/21/23	UPDATE TO 8TH ED. (2023) FBC
1	7/16/20	UPDATE TO 7th ED (2020) FBC

DATE: 03/07/20

SCALE: N.T.S.


DWG. BY: TJ

CHK. BY: LFS


DRAWING NO.:
FL-21135.16

SHEET 11 OF 14


Z:\2023 FBC Drawings\Therma-Tru\FL-21135 R6\FL-21135.14 - 17.dwg

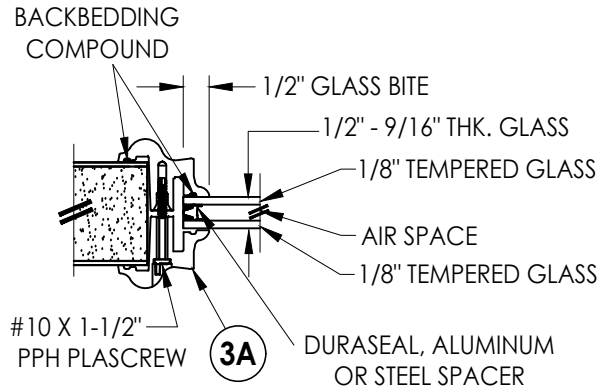


G1 GLAZING DETAIL
BTS Lite Frame
Door Panels

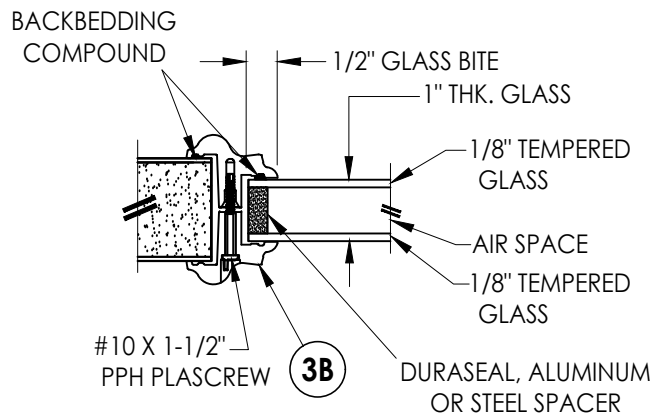


G2 GLAZING DETAIL
BTS Lite Frame
Door Panels

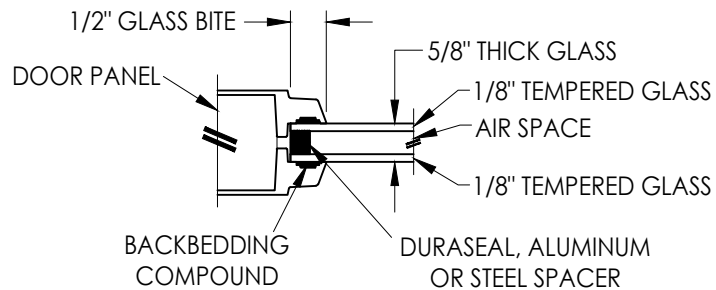

G3 GLAZING DETAIL
Flush Glazing
Door Panels

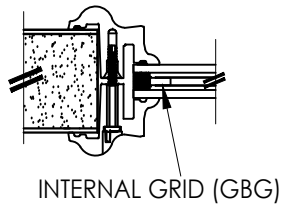


INTERNAL GRID (GBG)

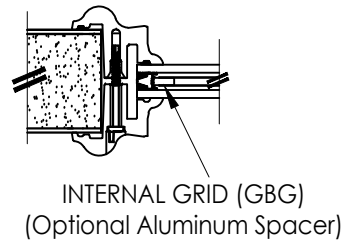


INTERNAL GRID (GBG)
(Optional Aluminum Spacer)


9/16" INSULATED GLASS INSERT OPTIONS

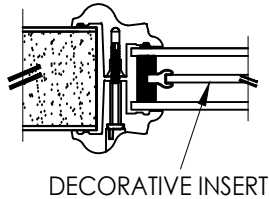


DECORATIVE INSERT

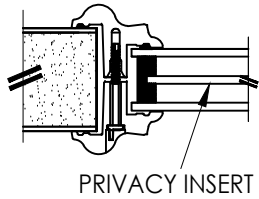


PRIVACY INSERT

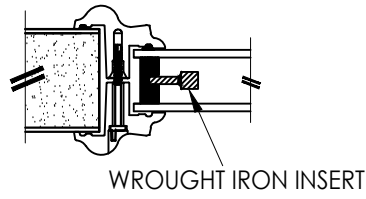


WROUGHT IRON INSERT

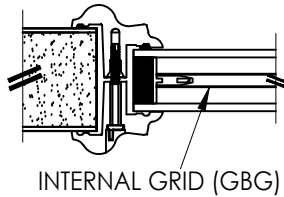

INTERNAL GRID (GBG)

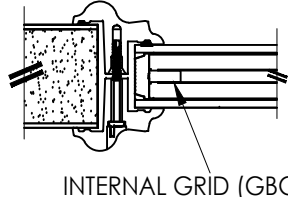


INTERNAL GRID (GBG)
(Optional Aluminum Spacer)

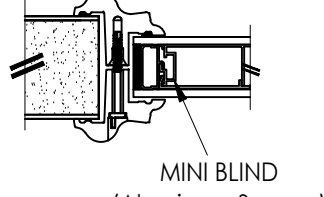


MINI BLIND
(Aluminum Spacer)


1" INSULATED GLASS INSERT OPTIONS

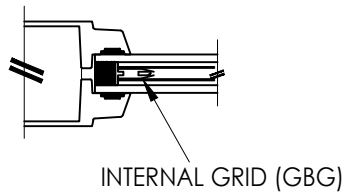

INTERNAL GRID (GBG)

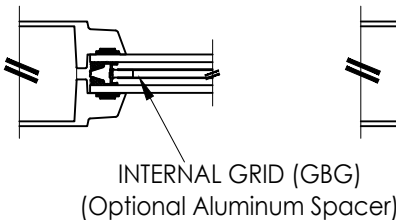


INTERNAL GRID (GBG)
(Optional Aluminum Spacer)

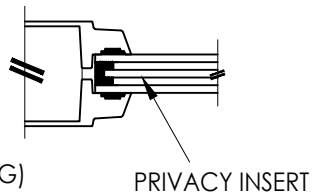


PRIVACY INSERT

5/8" INSULATED GLASS INSERT OPTIONS

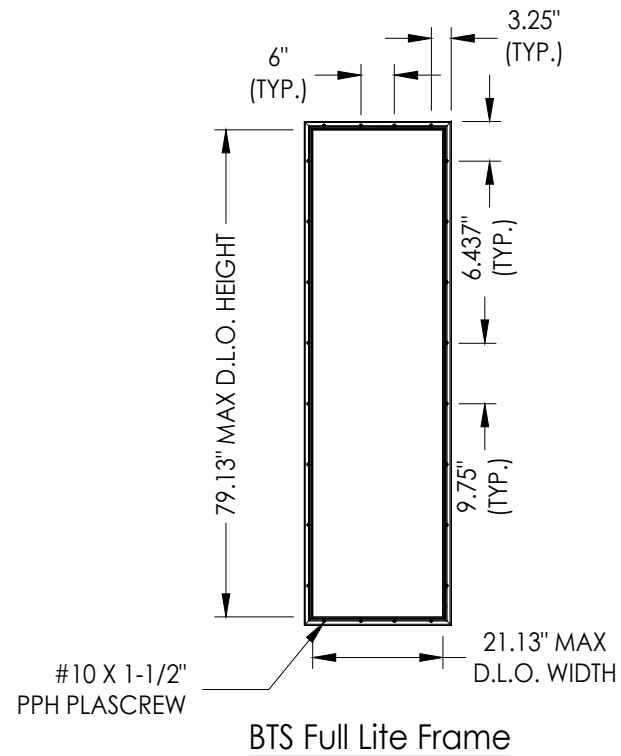


#10 X 1-1/2"
PPH PLASCREW

BTS Full Lite Frame

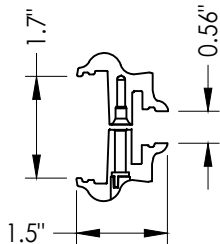

3A BTS LITE FRAME
1/2" & 9/16" Glazing

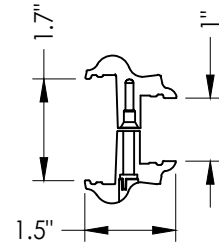

3B BTS LITE FRAME
1" Glazing

Documents Prepared By:
Lyndon F. Schmidt
P.E. No. 43409

RW BUILDING CONSULTANTS, INC.
P.O. Box 230, Vairico, FL 33595
Phone No.: 813.659.9197
FBPE Registry No. 9813

PRODUCT:
THERMA-TRU
FIBERGLASS DOOR

PART OR ASSEMBLY:
GLAZING DETAILS

NO.	DATE	BY	PO	LFS
2	8/21/23	UPDATE TO 8TH ED. (2023)	FBC	LFS
1	7/16/20	UPDATE TO 7th ED (2020)	FBC	PO

REVISIONS

DATE: 03/07/20

SCALE: N.T.S.


DWG. BY: TJ

CHK. BY: LFS


DRAWING NO.:
FL-21135.16

SHEET 12 OF 14


Z:\2023 FBC Drawings\Therma-Tru\FL-21135 R6\FL-21135.14 - 17.dwg

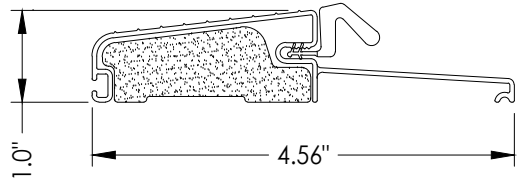


16 OUTSWING THRESHOLD
Composite Sill

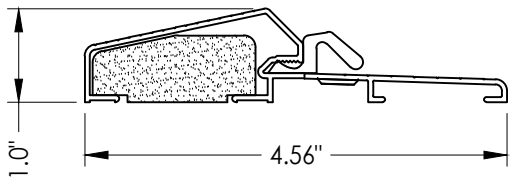


17 OUTSWING THRESHOLD
Composite / Aluminum Sill

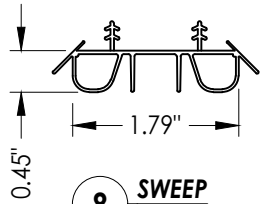


8 SWEEP

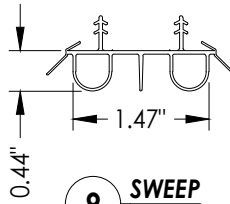


9 SWEEP

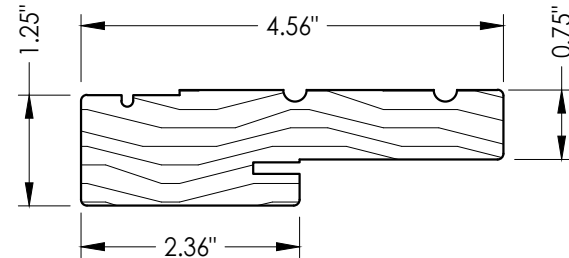


1 WOOD JAMB

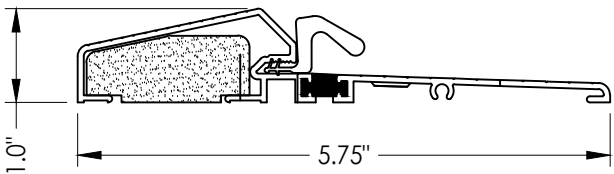


18 OUTSWING THRESHOLD
Composite / Aluminum Sill
(Thermal Break)

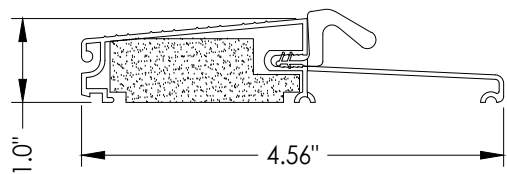


19 OUTSWING THRESHOLD
Composite Sill

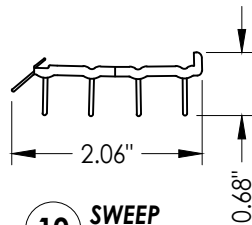


10 SWEEP

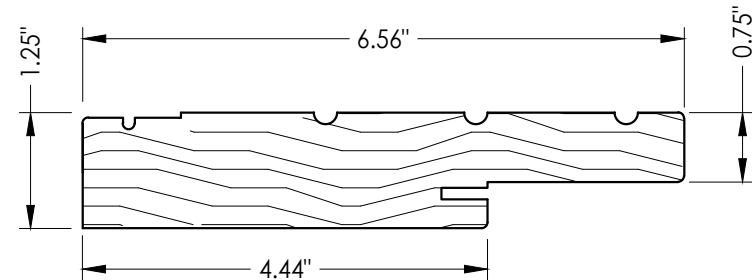


2 WOOD JAMB

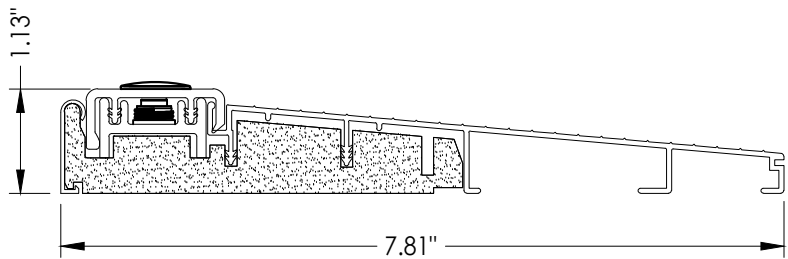


32 INSWING THRESHOLD
Inswing Composite Adjustable 7-3/4" Sill

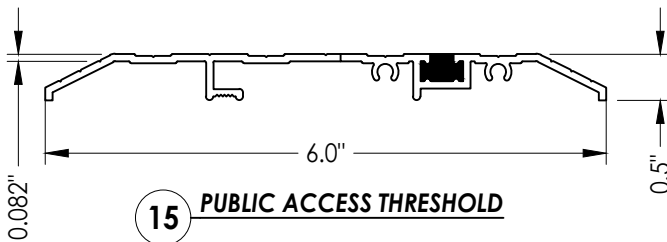


15 PUBLIC ACCESS THRESHOLD

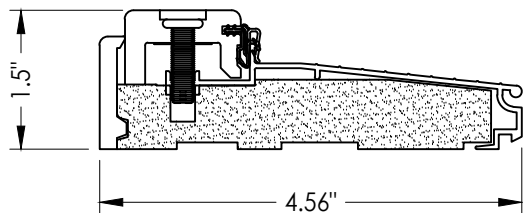


38 INSWING THRESHOLD
Inswing Composite Adjustable Sill

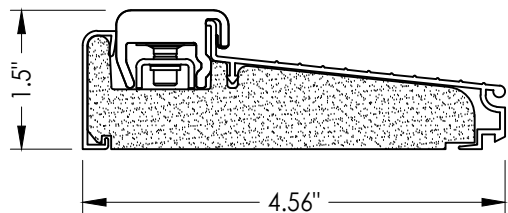


50 INSWING THRESHOLD
Inswing Composite Adjustable Sill
Book, Hybrid

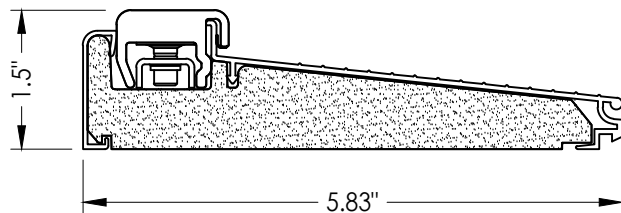


51 INSWING THRESHOLD
Inswing Composite Adjustable Sill
Book, Hybrid

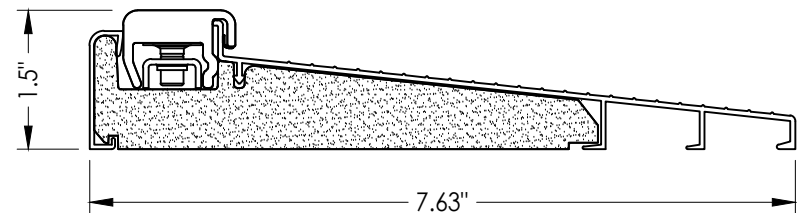


52 INSWING THRESHOLD
Inswing Composite Adjustable Sill
Book, Hybrid

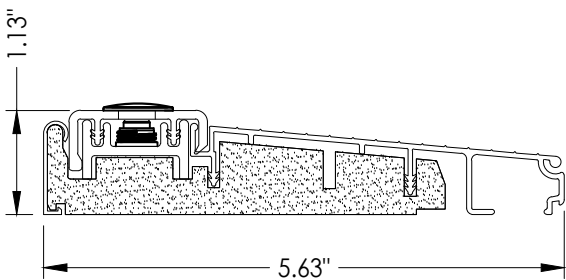


39 INSWING THRESHOLD
Inswing Composite Adjustable Sill

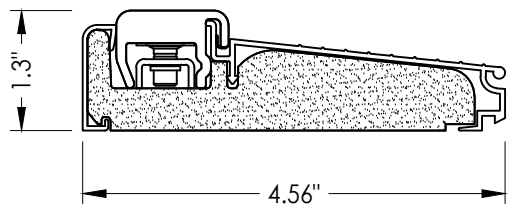

53 INSWING THRESHOLD
Inswing Composite Adjustable Sill
U1

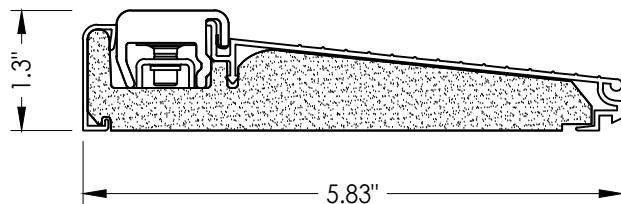

54 INSWING THRESHOLD
Inswing Composite Adjustable Sill
U1

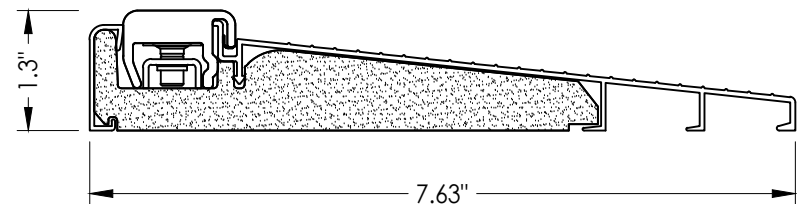

55 INSWING THRESHOLD
Inswing Composite Adjustable Sill
U1

Documents Prepared By:
Lyndon F. Schmidt
P.E. No. 43409

RW BUILDING CONSULTANTS, INC.
P.O. Box 230, Valrico, FL 33595
Phone No.: 813.659.9197
FBPE Registry No. 9813

PRODUCT: THERMA-TRU
FIBERGLASS DOOR

PART OR ASSEMBLY:

COMPONENTS

NO.	DATE	REVISIONS
2	8/21/23	UPDATE TO 8TH ED. (2023) FBC
1	7/16/20	UPDATE TO 7th ED (2020) FBC

DATE: 03/07/20

SCALE: N.T.S.

DWG. BY: TJ

CHK. BY: LFS

DRAWING NO.: FL-21135.16

SHEET 13 OF 14

Z:\2023 FBC Drawings\Therma-Tru\FL-21135 R6\FL-21135.14 - 17.dwg

BILL OF MATERIALS			BILL OF MATERIALS		
ITEM #	DESCRIPTION	MATERIAL	ITEM #	DESCRIPTION	MATERIAL
A	1X BUCK (SG >= 0.42)	WOOD	25	#8 x 2-1/2" PFH WOOD SCREW	STEEL
B	2X BUCK (SG >= 0.42)	WOOD	26	#8 x 5/8" PFH WOOD SCREW	STEEL
C	1/4" MAX. SHIM SPACE	-	27	LATCH STRIKE PLATE	STEEL
D	1/4" X 2-3/4" PFH DeWALT OR ITW CONCRETE SCREW	STEEL	28	DEADBOLT STRIKE PLATE (STANDARD)	STEEL
E	MASONRY - 3,000 PSI MIN. CONCRETE CONFORMING TO ACI 301 OR HOLLOW BLOCK CONFORMING TO ASTM C90	CONCRETE	28A	DEADBOLT SUB STRIKE PLATE	STEEL
			29	4" X 4" HINGE	STEEL
G	3/16" X 3-1/4" ITW CONCRETE SCREW	STEEL	32	INSWING THRESHOLD	ALUM/COMP
J	1/4" X 3-3/4" PFH DeWALT OR ITW CONCRETE SCREW	STEEL	38	INSWING THRESHOLD	ALUM/COMP
L	#10 X 2-1/2" PFH WOOD SCREW (1.15" MIN. EMBEDMENT)	STEEL	39	INSWING THRESHOLD	ALUM/COMP
M	3/16" X 2-1/4" ITW CONCRETE SCREW	STEEL	40	DOOR PANEL (BOOK)	-
N	3/16" X 2-3/4" ITW CONCRETE SCREW	STEEL	41	DOOR PANEL (HYBRID)	-
1	JAMB (FINGER JOINT PINE)	WOOD	42	DOOR PANEL (U1)	-
2	JAMB (FINGER JOINT PINE)	WOOD	43	FLUSH GLAZED DOOR PANEL (BOOK)	-
6	WEATHERSTRIP (MEDIUM REACH)	FOAM	44	FLUSH GLAZED DOOR PANEL (HYBRID)	-
7	WEATHERSTRIP (LONG REACH)	FOAM	45	FLUSH GLAZED DOOR PANEL (U1)	-
8	SWEEP	VINYL	46	3/4" FLUSH GLAZED DOOR PANEL (BOOK)	-
9	SWEEP	VINYL	47	3/4" FLUSH GLAZED DOOR PANEL (HYBRID)	-
10	SWEEP (USE w/ PUBLIC ACCESS THRESHOLD)	VINYL	48	3/4" FLUSH GLAZED DOOR PANEL (U1)	-
15	PUBLIC ACCESS THRESHOLD	ALUM	50	INSWING THRESHOLD	ALUM/COMP
16	OUTSWING THRESHOLD	ALUM/COMP	51	INSWING THRESHOLD	ALUM/COMP
17	OUTSWING THRESHOLD	ALUM/COMP	52	INSWING THRESHOLD	ALUM/COMP
18	OUTSWING THRESHOLD	ALUM/COMP	53	INSWING THRESHOLD	ALUM/COMP
19	OUTSWING THRESHOLD	ALUM/COMP	54	INSWING THRESHOLD	ALUM/COMP
22	#8 x 3/4" PFH WOOD SCREW	STEEL	55	INSWING THRESHOLD	ALUM/COMP
23	#10 x 3/4" PFH WOOD SCREW	STEEL			
24	#10 x 1" PFH WOOD SCREW	STEEL			

CONCRETE ANCHOR NOTES:

1. Concrete anchor locations at the corners may be adjusted to maintain the min. edge distance to mortar joints.
2. Concrete anchor locations noted as "MAX. ON CENTER" must be adjusted to maintain the min. edge distance to mortar joints, additional concrete anchors may be required to ensure the "MAX. ON CENTER" dimension are not exceeded.
3. Concrete anchor table:

ANCHOR TYPE	ANCHOR SIZE	MIN. EMBEDMENT	MIN. CLEARANCE TO MASONRY EDGE	MIN. CLEARANCE TO ADJACENT ANCHOR
ITW TAPCON®	1/4"	1-1/4"	2"	4"
DeWALT ULTRACON+®	1/4"	1-1/4"	1"	4"
ITW TAPCON®	3/16"	1-1/4"	AS SHOWN	1-1/2"

WOOD SCREW INSTALLATION NOTES:

1. Maintain a minimum 5/8" edge distance, 1" end distance, & 1" o.c. spacing of wood screws to prevent the splitting of wood.

Documents Prepared By:
Lyndon F. Schmidt
P.E. No. 43409

PRODUCT:
THERMA-TRU
FIBERGLASS DOOR

PART OR ASSEMBLY:
BILL OF MATERIALS

REVISIONS

NO.	DATE	DESCRIPTION
2	8/21/23	UPDATE TO 8TH ED. (2023) FBC
1	7/16/20	UPDATE TO 7th ED (2020) FBC

DATE: 03/07/20

SCALE: N.T.S.

DWG. BY: TJ

CHK. BY: LFS

DRAWING NO.: FL-21135.16

SHEET 14 OF 14

BUILDING CONSULTANTS, INC.
P.O. Box 230, Valrico, FL 33595
Phone No.: 813.659.9197
FBPE Registry No. 9813

© 2020 R.W. BUILDING CONSULTANTS INC.