


WOOD EDGE
OPAQUE FIBERGLASS SINGLE DOOR
w/ SIDELITE(S)
INSWING/OUTSWING
"NON-IMPACT"

GENERAL NOTES


- This product has been evaluated and is in compliance with the 9th Edition (2026) Florida Building Code (FBC) structural requirements excluding the "High Velocity Hurricane Zone" (HVHZ).
- Product anchors shall be as listed and spaced as shown on details. Anchor embedment to base material shall be beyond wall dressing or stucco.
- When used in areas requiring wind borne debris protection, this product is required to be protected with an impact resistant covering that complies with FBC Sections 1609.1.2 & R301.2.1.2.
- For 2x stud framing construction, anchoring of these units shall be the same as that shown for 2x buck masonry construction.
- Site conditions that deviate from the details of this drawing require further engineering analysis by a licensed engineer or registered architect.
- Benchmark Door and Sidelite panels require the use of "J" part numbers and must be stained or painted within six months of installation.

TABLE OF CONTENTS	
SHEET #	DESCRIPTION
1	Typical Elevations, Design Pressures & General Notes
2	Door Panel Details
3	Sidelite Panel Details
4	Elevations
5	Horizontal & Vertical Cross Sections (2X Buck)
6	Horizontal & Vertical Cross Sections (1X Buck)
7	Horizontal & Vertical Cross Sections (Direct to Masonry)
8	Vertical Cross Sections (Thresholds)
9	Buck Anchoring
10	Frame Anchoring
11	Hardware Details
12	Glazing Details
13	Components
14	Bill of Materials

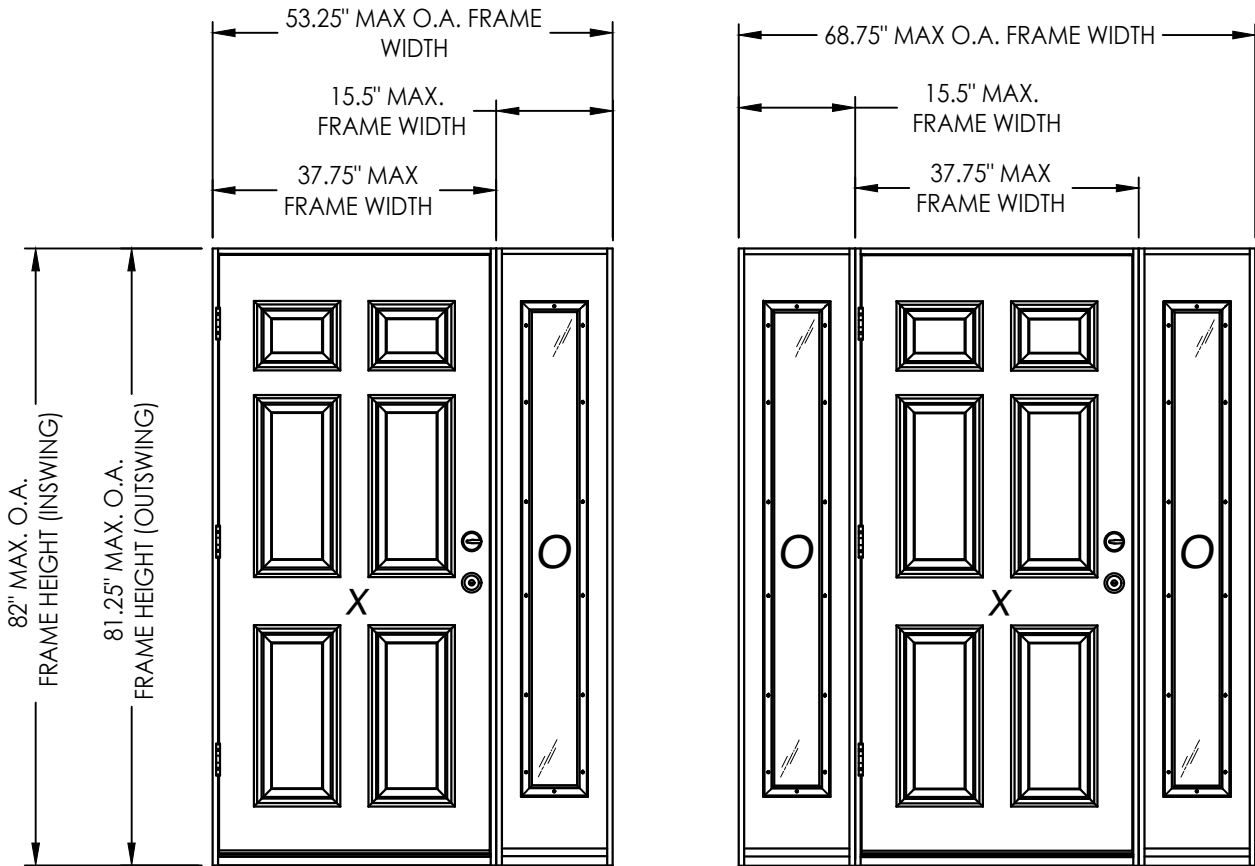

CONFIGURATION	DESIGN PRESSURE (PSF) INSWING		DESIGN PRESSURE (PSF) OUTSWING	
	POSITIVE	NEGATIVE	POSITIVE	NEGATIVE
XO, OX, OXO	+40.0	-40.0	+40.0	-40.0

See Sheet 4 for Hardware Specifications

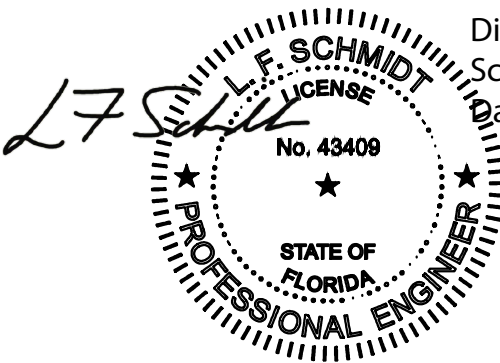

Digitally signed by Lyndon F Schmidt
Date: 2026.08.06 16:06:04 -04'00'

This item has been digitally signed and sealed by L. F. Schmidt, P.E. on the date adjacent to the seal.
Printed copies of this document are not considered signed and sealed and the signature must be verified on any electronic copies.

THIS PRODUCT APPROVAL IS VALID
ONLY FOR THE STATE OF FLORIDA

Documents Prepared By:
Lyndon F. Schmidt
P.E. No. 43409

PRODUCT:

THERMA-TRU
FIBERGLASS DOOR

PART OR ASSEMBLY:

TYPICAL ELEVATION, DESIGN
PRESSURES & GENERAL NOTES

4	7/2/26	UPDATE TO 9TH ED. (2026) FBC	LFS
3	7/16/20	UPDATE TO 7th ED (2020) FBC	PO
2	10/08/18	REV. DOOR PANEL OPTION NOTE	MT
1	12/03/17	RECESSED PANEL NOTATION	JK
NO.	DATE		BY

REVISIONS

DATE: 07/07/17

SCALE: N.T.S.

DWG. BY: JK

CHK. BY: LFS


DRAWING NO.: FL-21135.2

SHEET 1 OF 14


© 2017 R.W. BUILDING CONSULTANTS INC.

RW BUILDING CONSULTANTS, INC.
P.O. Box 230, Valrico, FL 33595
Phone No.: 813.659.9197
FBPE Registry No. 9813


Z:\2023 FBC Drawings\Therma-Tru\FL-21135 R7\FL-21135.1-4.dwg

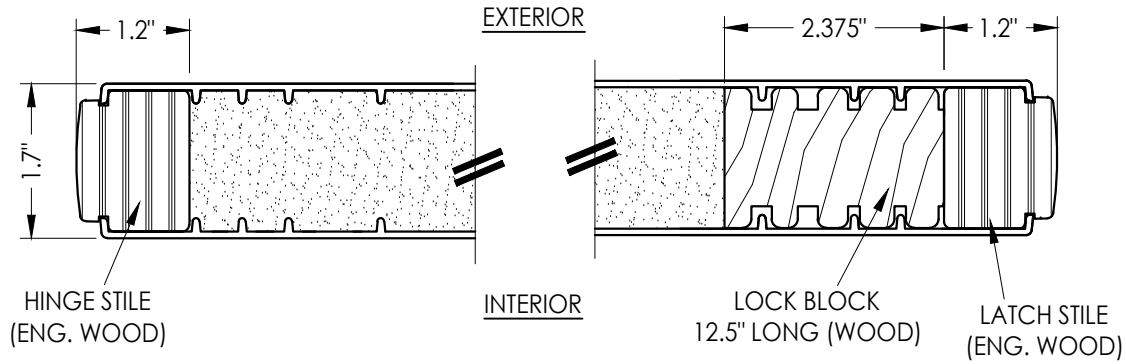


1
2 HORIZONTAL CROSS SECTION

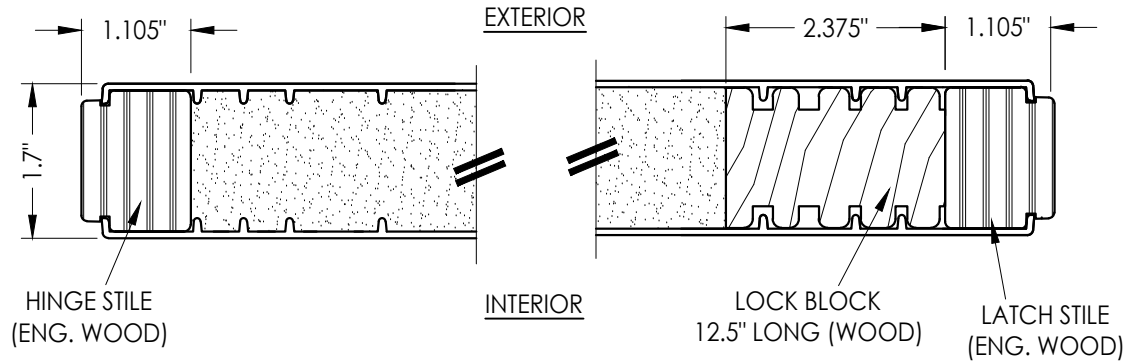


2
2 HORIZONTAL CROSS SECTION

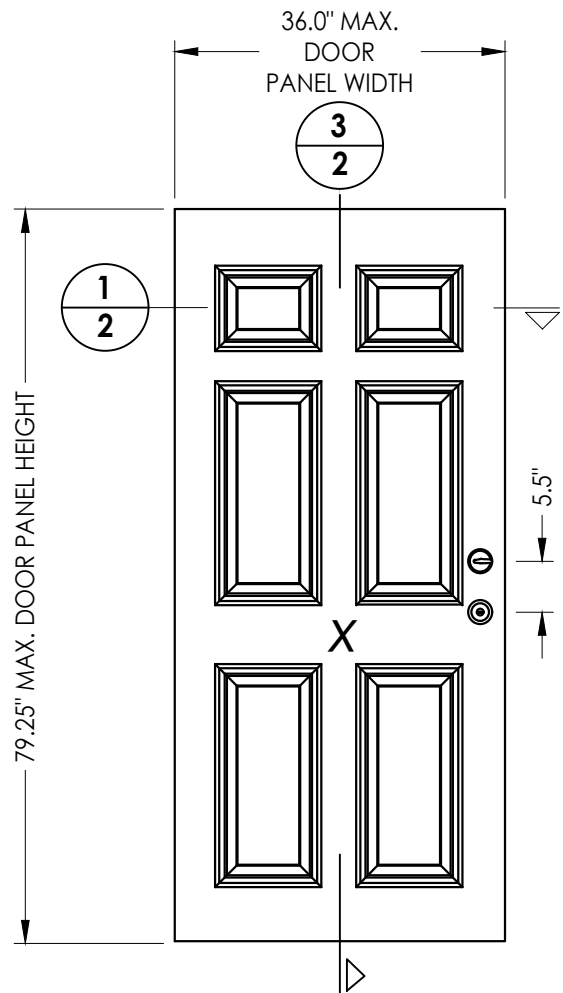


40 DOOR PANEL
BOOK

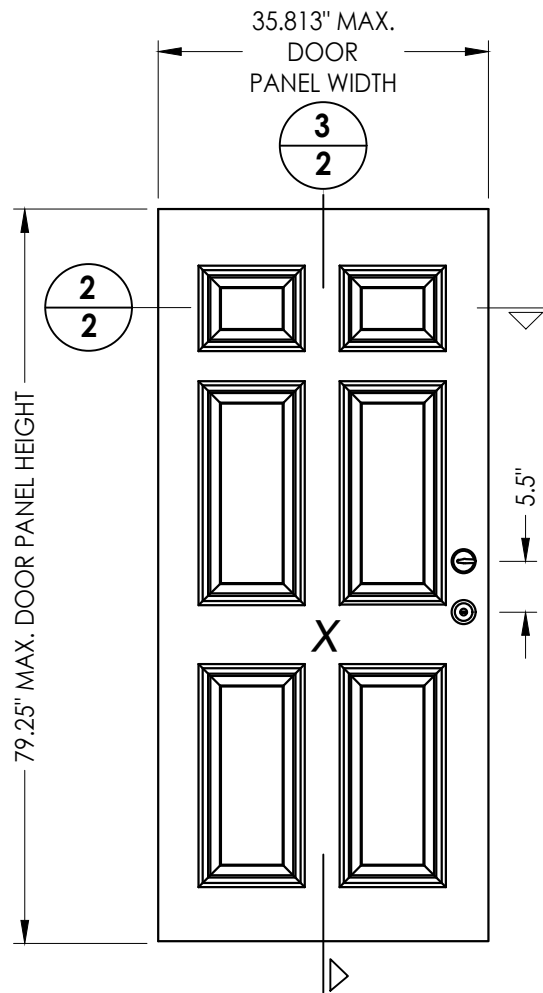

41 DOOR PANEL
Hybrid Door

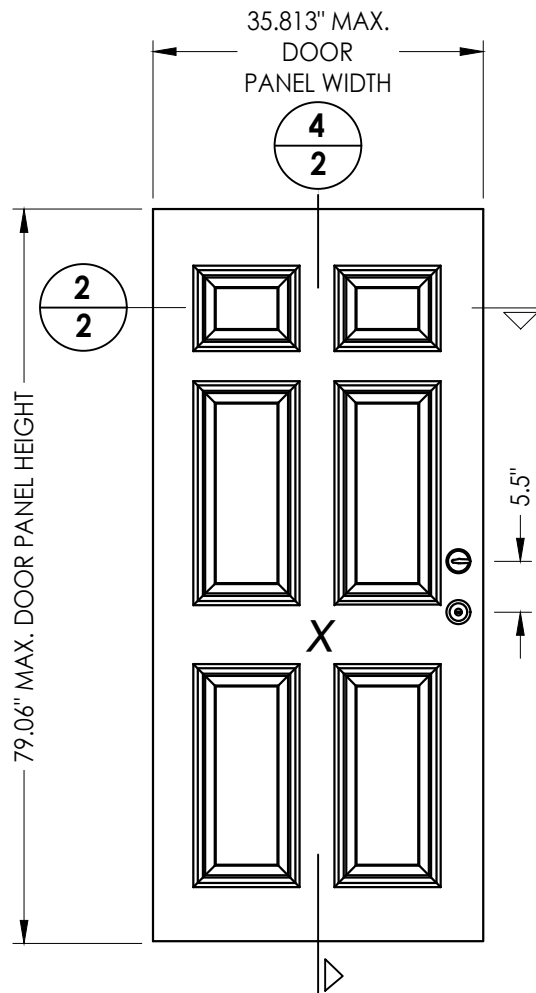

42 DOOR PANEL
U1 Door

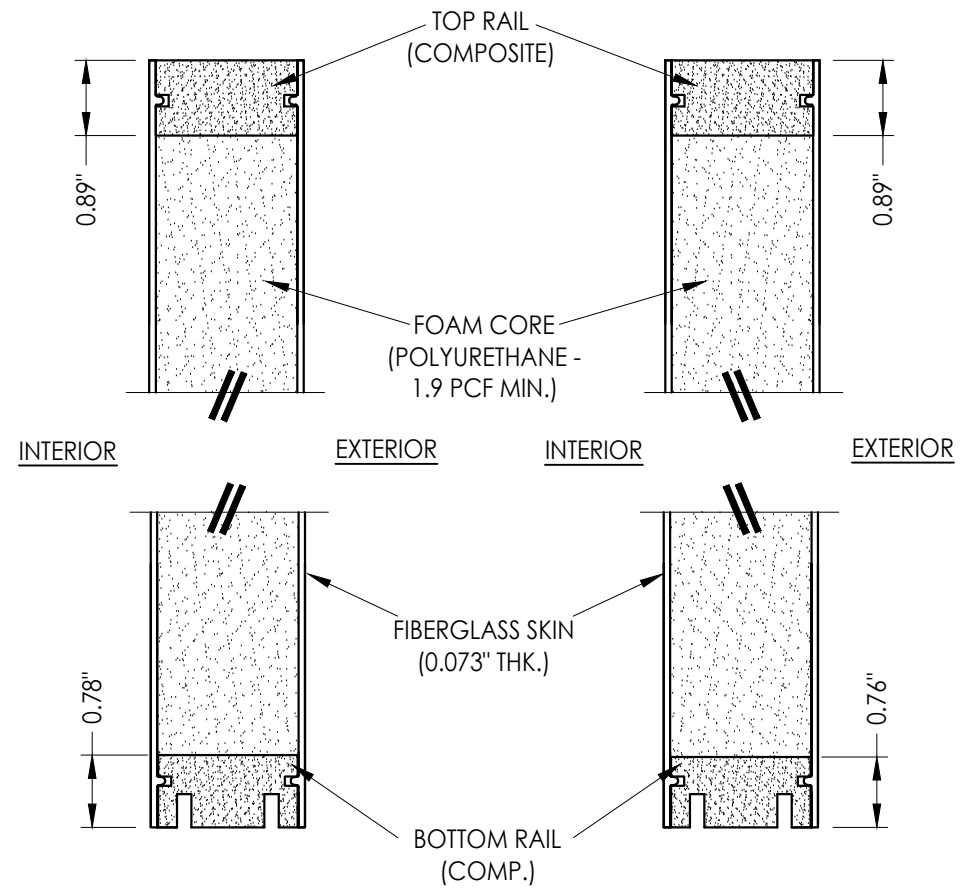

3
2 VERTICAL CROSS SECTION

4
2 VERTICAL CROSS SECTION

Documents Prepared By:
Lyndon F. Schmidt
P.E. No. 43409

BUILDING CONSULTANTS, INC.
P.O. Box 230, Valrico, FL 33595
Phone No.: 813.659.9197
FBPE Registry No. 9813

RW

PRODUCT:
THERMA-TRU
FIBERGLASS DOOR

PART OR ASSEMBLY:
DOOR PANEL DETAILS

NO.	DATE	REVISIONS
4	7/2/26	UPDATE TO 9TH ED. (2026) FBC
3	7/16/20	UPDATE TO 7th ED (2020) FBC
2	10/08/18	REV. DOOR PANEL OPTION NOTE
1	12/03/17	RECESSED PANEL NOTATION

DATE: 07/07/17

SCALE: N.T.S.


DWG. BY: JK

CHK. BY: LFS


DRAWING NO.:

FL-21135.2



SHEET 2 OF 14

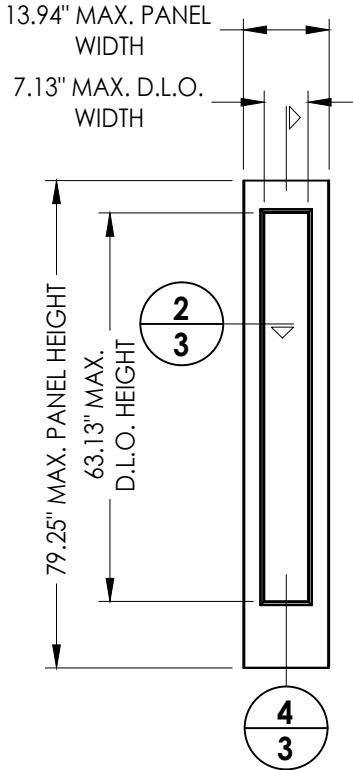


60 SIDELITE PANEL
Full Lite
Flush Glazed

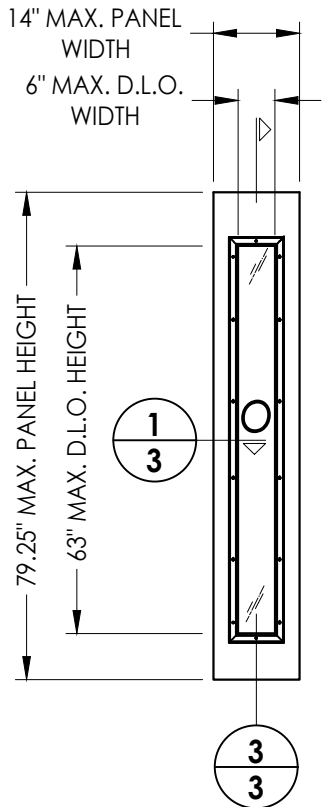


50 SIDELITE PANEL
Full Lite
Lip Lite

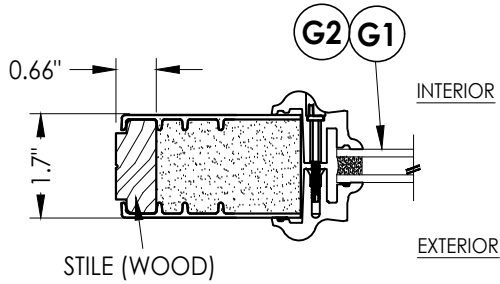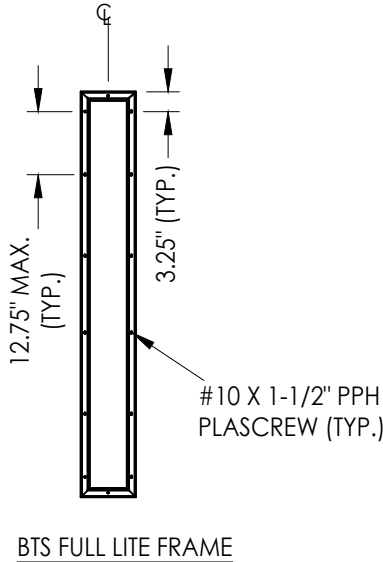


1 HORIZONTAL CROSS SECTION
Lip Lite Glazing

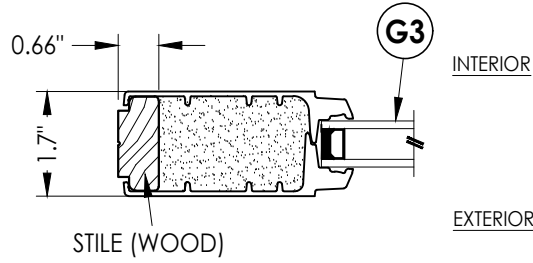

2 HORIZONTAL CROSS SECTION
Flush Glazing

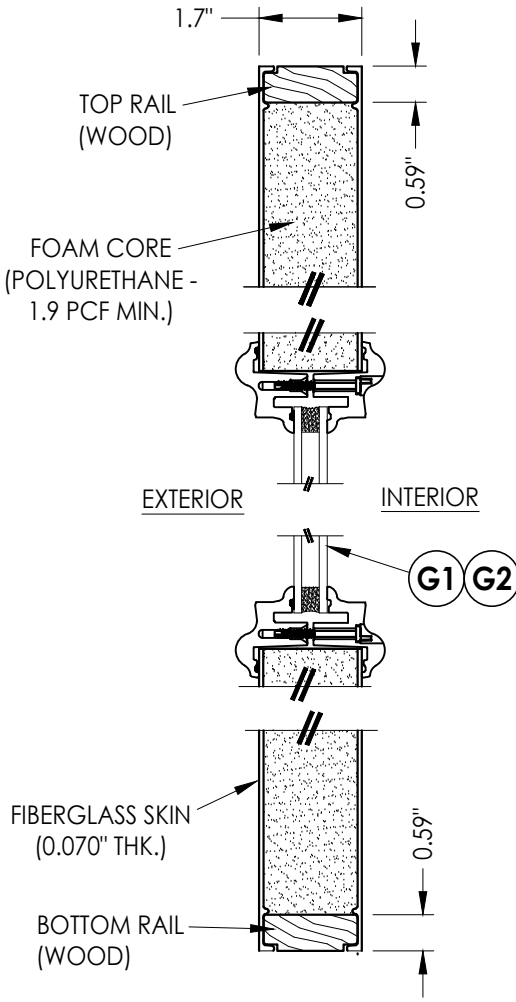

3 VERTICAL CROSS SECTION
Lip Lite Glazing Shown

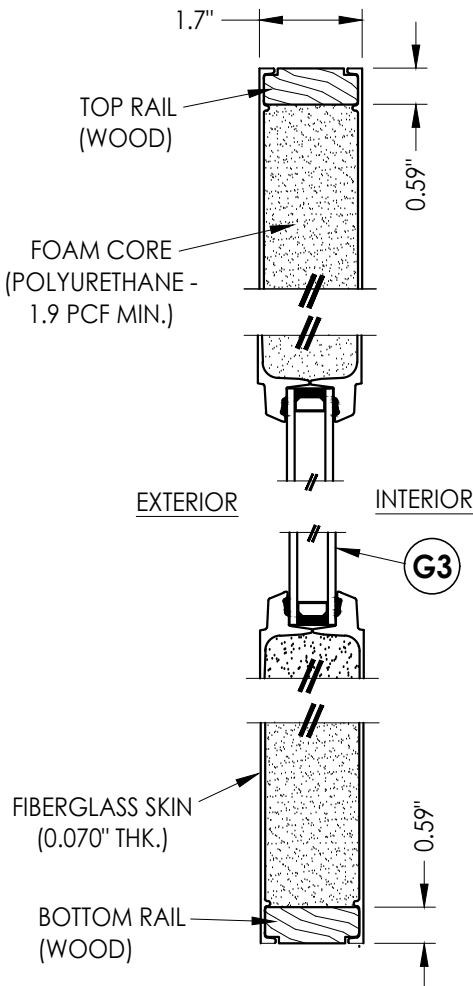

4 VERTICAL CROSS SECTION
Flush Glazing Shown

Documents Prepared By:
Lyndon F. Schmidt
P.E. No. 43409

RW BUILDING CONSULTANTS, INC.
P.O. Box 230, Vairico, FL 33595
Phone No.: 813.659.9197
FBPE Registry No. 9813

PRODUCT:
**THERMA TRU
FIBERGLASS DOOR**

PART OR ASSEMBLY:
SIDELITE PANEL DETAILS

						REVISIONS		
						NO.	DATE	BY
4	7/2/26	UPDATE TO 9TH ED. (2026)	FBC	LFS				
3	7/16/20	UPDATE TO 7th ED (2020)	FBC	PO				
2	10/08/18	REV. DOOR PANEL OPTION NOTE	MT					
1	12/03/17	RECESSED PANEL NOTATION	JK					

DATE: 07/07/17

SCALE: N.T.S.



DWG. BY: JK

CHK. BY: LFS


DRAWING NO.: FL-21135.2

SHEET 3 OF 14

Z:\2023 FBC Drawings\Therma-Tru\FL-21135 R7\FL-21135.1-4.dwg

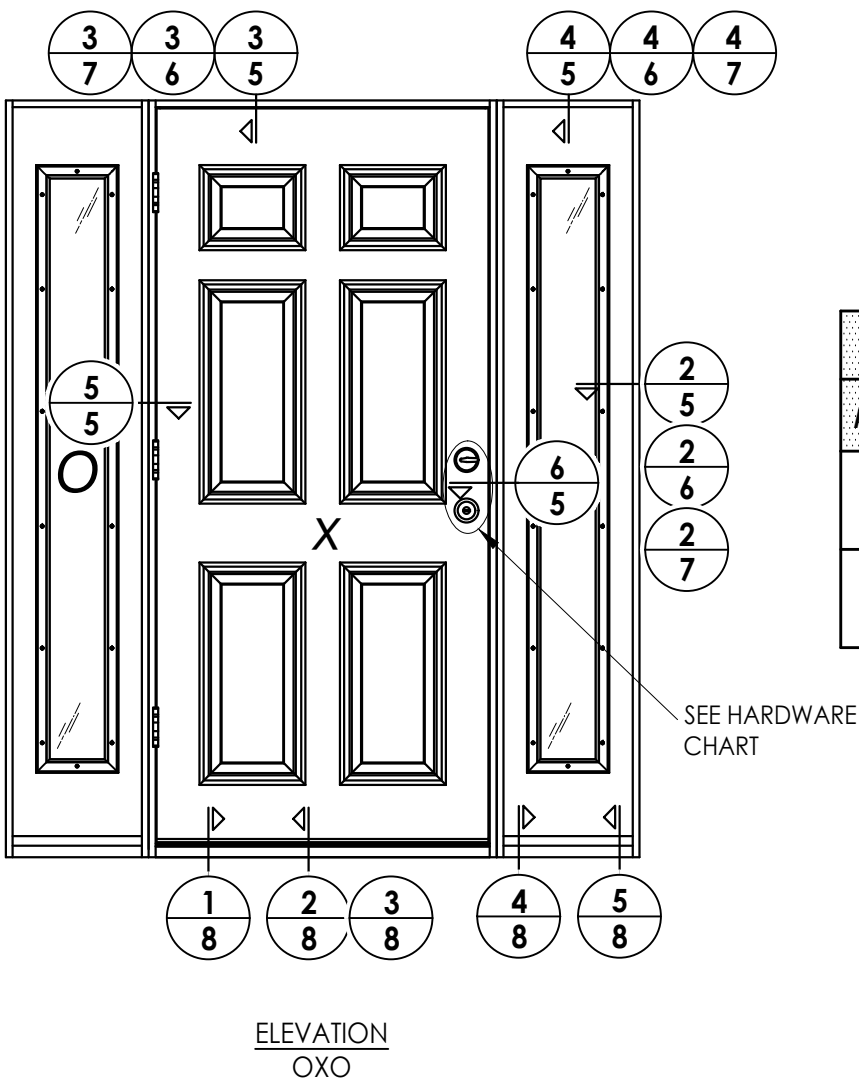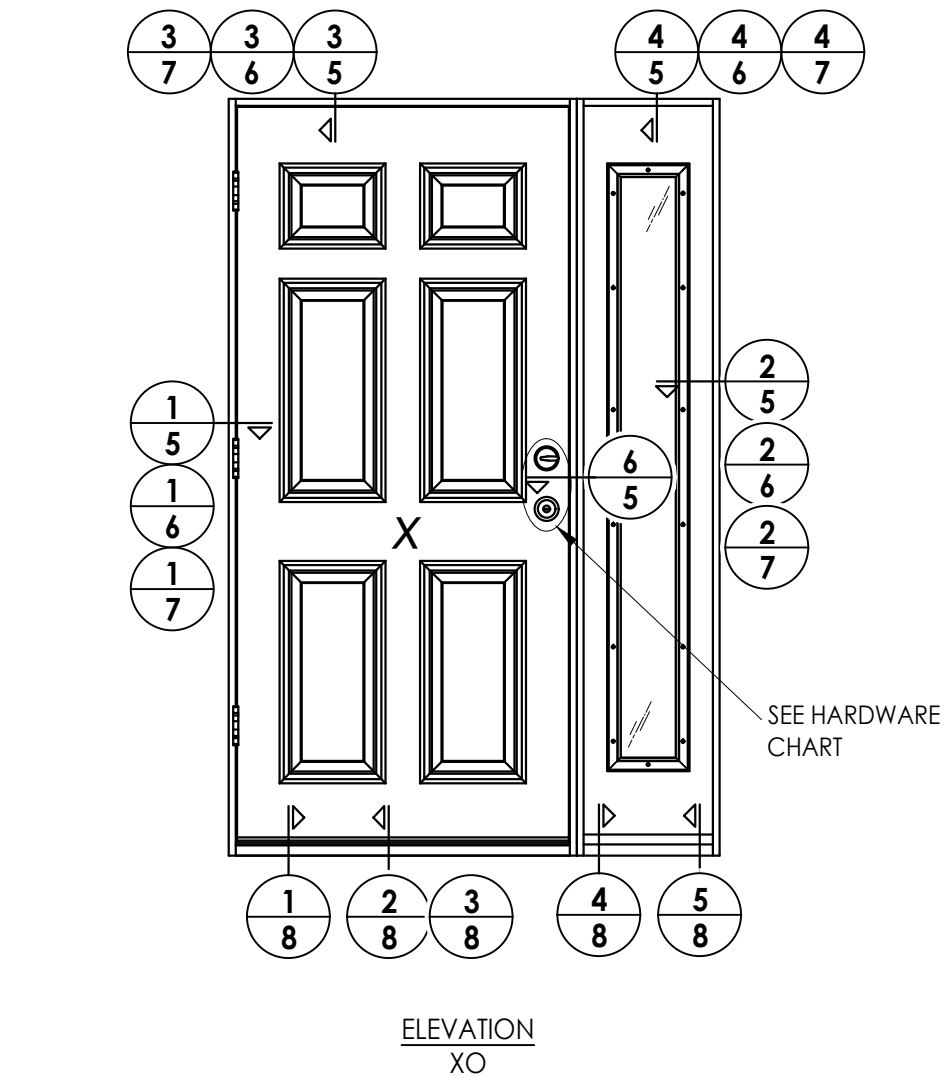

HARDWARE TABLE		
MANUFACTURER	MODEL	
SCHLAGE	KNOB:	F51
	DEADBOLT:	B60
KWIKSET	KNOB:	SIGNATURE SERIES
	DEADBOLT:	SIGNATURE SERIES (980)

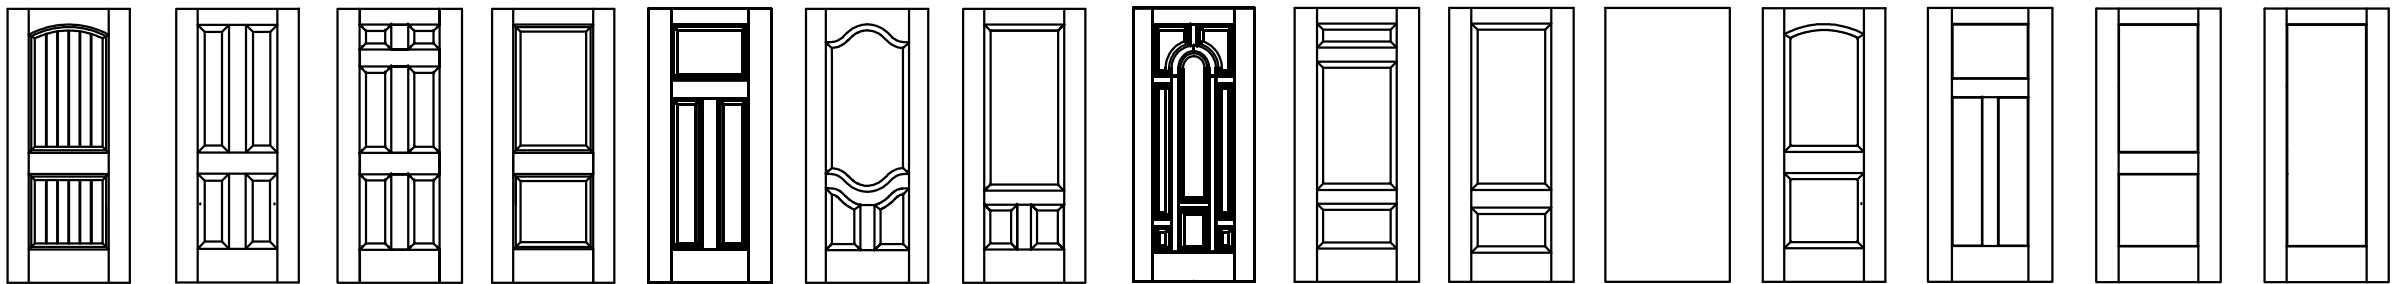

Benchmark Door Panel Options

Products approved include all embossed and recessed panel doors.
Similar opaque panel configurations are allowed.
Panels shown are for illustration and are representative only.


DATE		NO.		DATE		BY		REVISIONS	
4	7/2/26	UPDATE TO 9TH ED. (2026)	FBC	LFS					
3	7/16/20	UPDATE TO 7th ED (2020)	FBC	PO					
2	10/08/18	REV. DOOR PANEL OPTION	NOTE	MT					
1	12/03/17	RECESSED PANEL NOTATION		JK					

DATE: 07/07/17
SCALE: N.T.S.
DWG. BY: JK
CHK. BY: LFS
DRAWING NO.: FL-21135.2
SHEET 4 OF 14

PRODUCT: THERMA-TRU FIBERGLASS DOOR
PART OR ASSEMBLY: ELEVATIONS


Documents Prepared By:
Lyndon F. Schmidt
P.E. No. 43409

BUILDING CONSULTANTS, INC.
P.O. Box 230, Valrico, FL 33595
Phone No.: 813.659.9197
FBPE Registry No. 9813

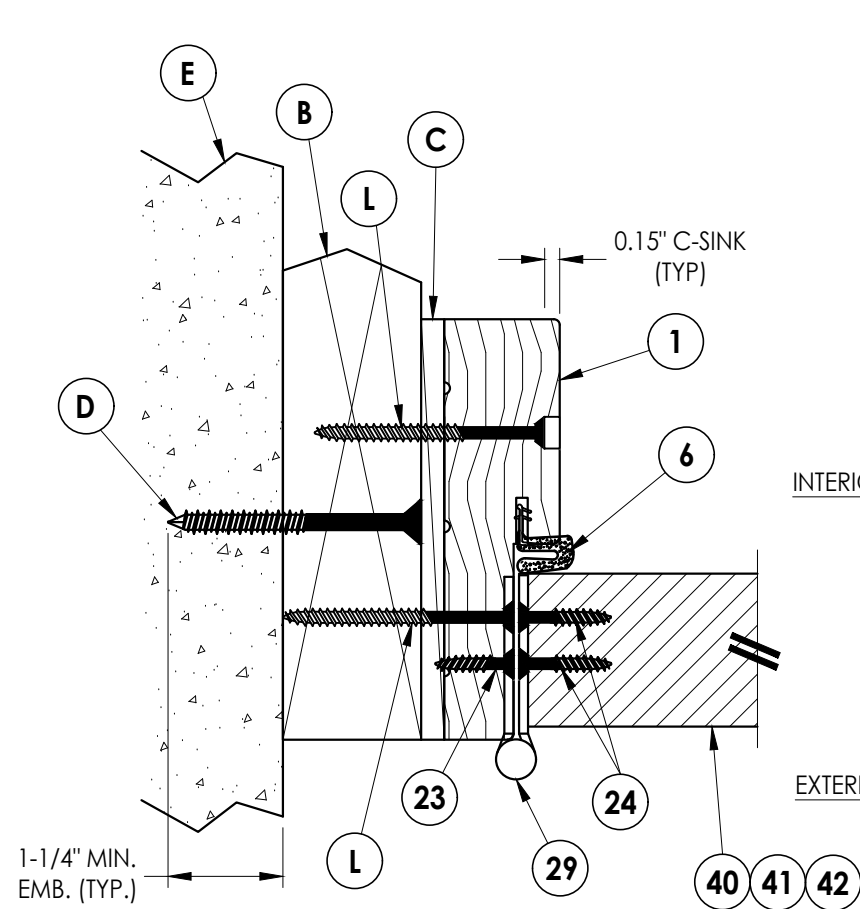


1 5 **HORIZONTAL CROSS SECTION**


Shown w/ 2X Buck
Outswing shown (Inswing similar)

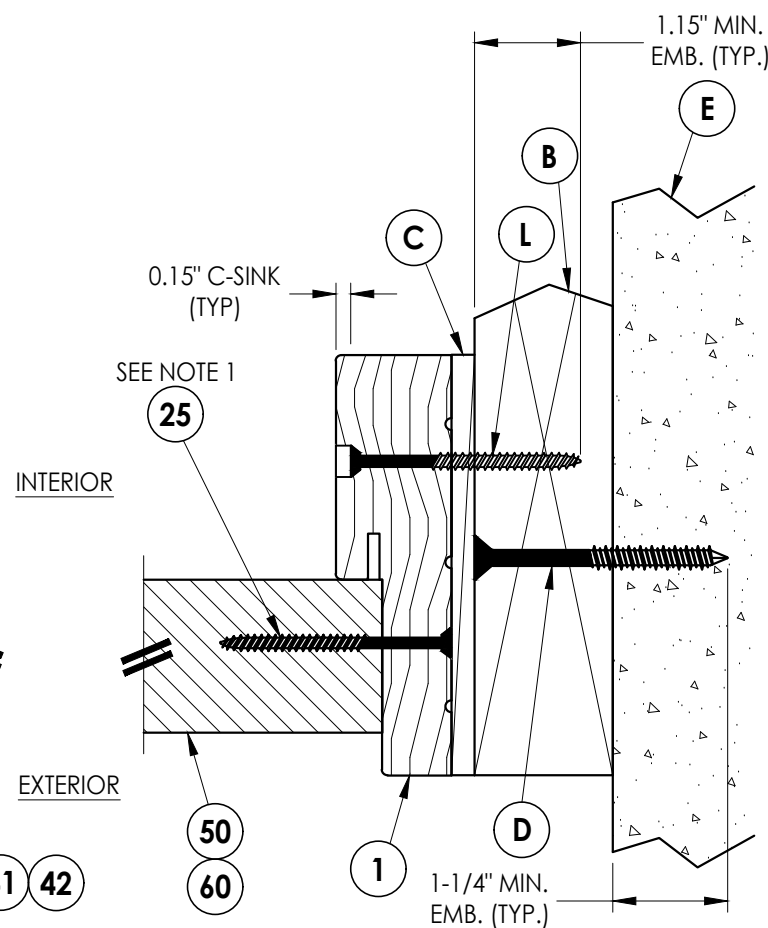


2 HORIZONTAL CROSS SECTION
5 Shown w/ 2X Buck
 Outswing shown (Inswing similar)

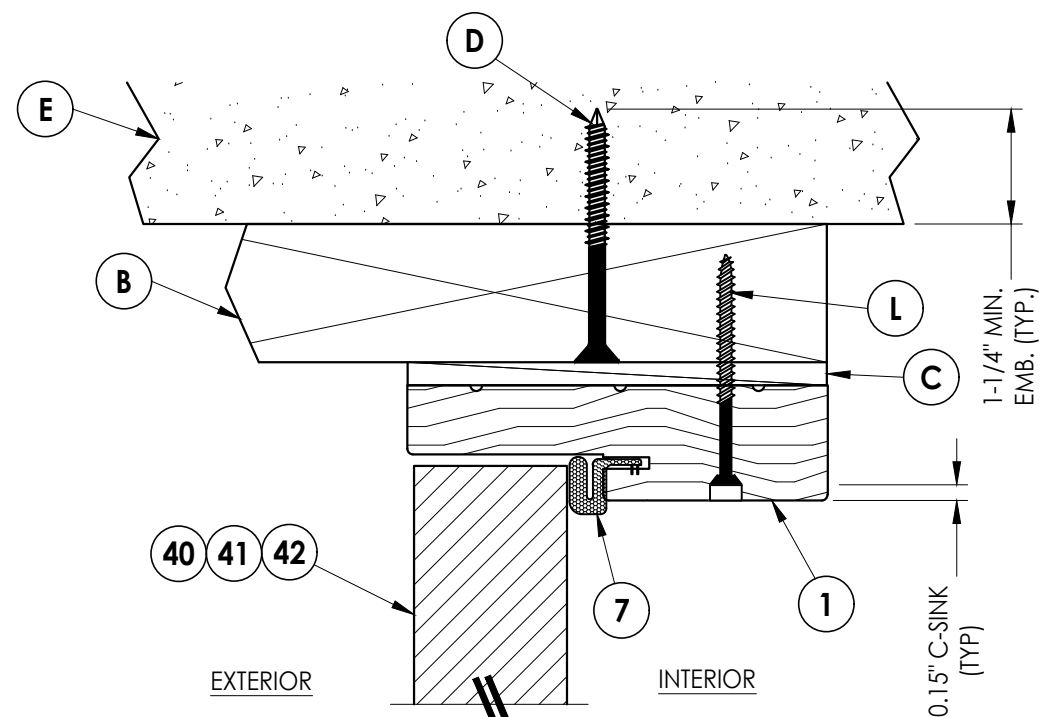


3 VERTICAL CROSS SECTION
5 Shown w/ 2X Buck
Outswing shown (Inswing similar)

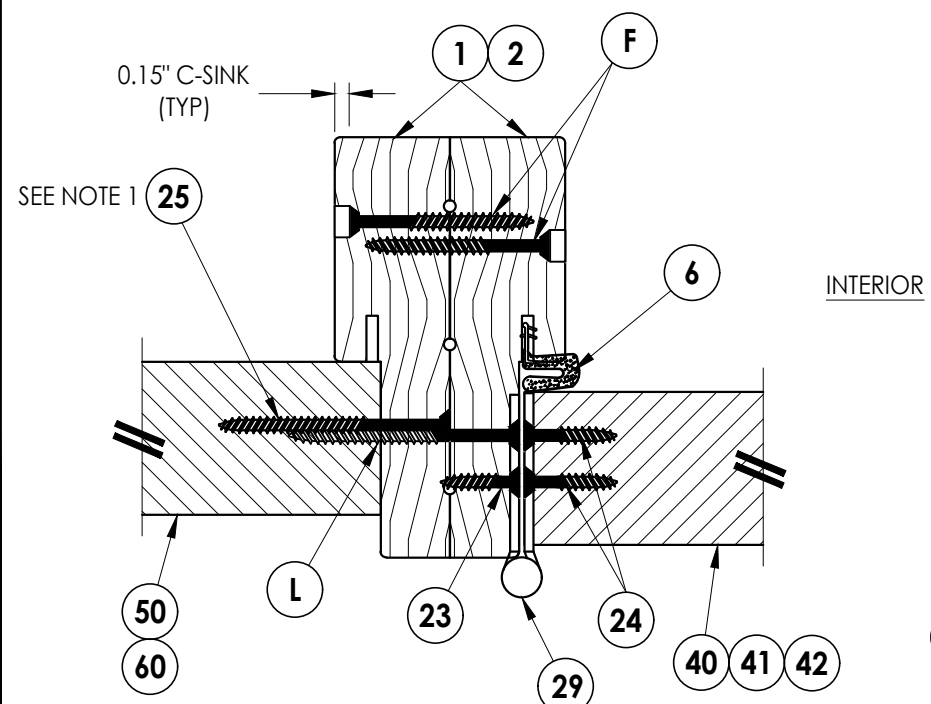

5 HORIZONTAL CROSS SECTION
5 Outswing shown (Inswing similar)

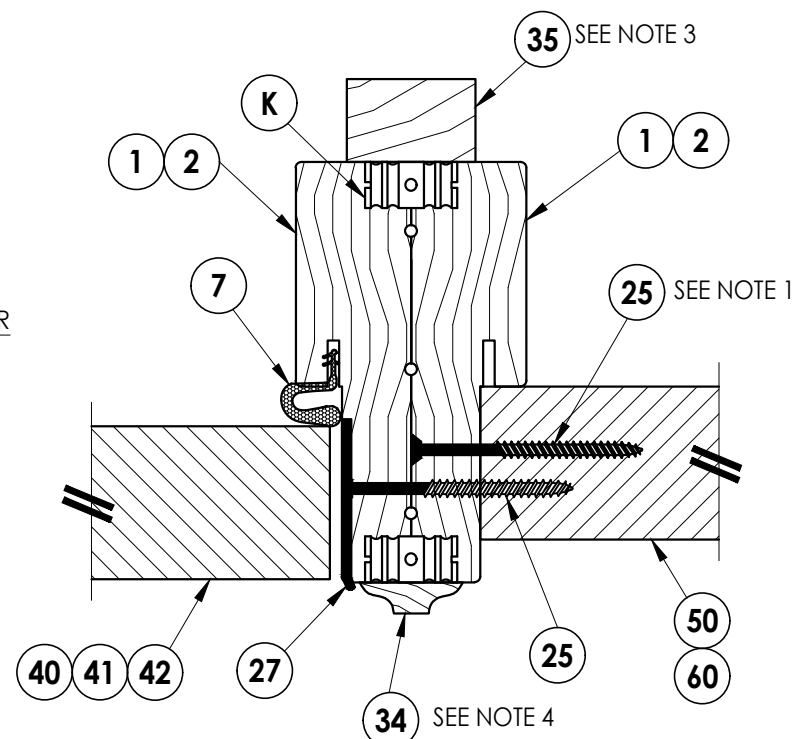

6 **HORIZONTAL CROSS SECTION**
5 Outswing shown (Inswing similar)
 Shown with Optional Corrugated Fasteners

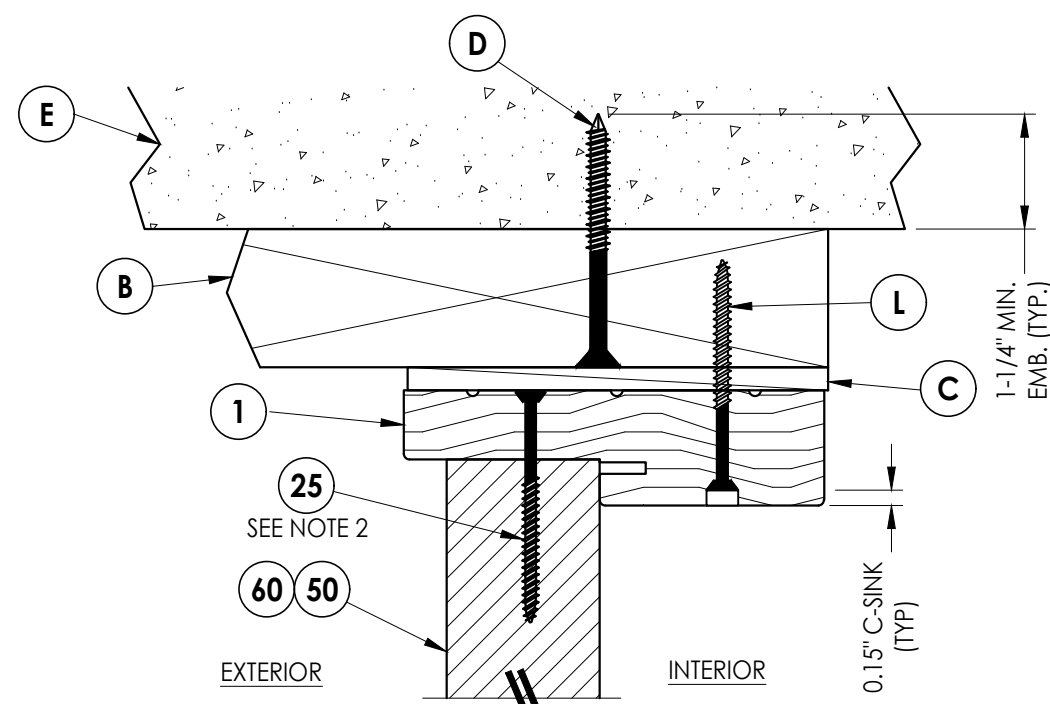

4 VERTICAL CROSS SECTION
5 Shown w/ 2X Buck
 Outswing shown (Inswing similar)

Notes:

1. Sidelite assembly screws located 7" from top and 14" from bottom & 2 more screws equally spaced between (4 screws total per side jamb).
2. Sidelite assembly screws located 4" from each end (2 screws along head jamb).
3. Attach exterior casing optional w/ 2-2" Brad nails 16" O.C.
4. Attach interior casing optional w/ 2-1" Brad nails 16" O.C.

Documents Prepared By:
Lyndon F. Schmidt
P.E. No. 43409

R^W BUILDING CONSULTANTS, INC.
P.O. Box 230, Valrico, FL 333
Phone No.: 813.659.9197
FBPE Registry No. 9813


PRODUCT: THERMA-TRU
FIBERGLASS DOOR

PART OR ASSEMBLY:
**HORIZONTAL & VERTICAL
CROSS SECTIONS (2X BUCK)**


4	7/2/26	UPDATE TO 9TH ED. (2026)	FBC	LFS	
3	7/16/20	UPDATE TO 7th ED (2020)	FBC	PO	
2	10/08/18	REV. DOOR PANEL OPTION NOTE		MT	
1	12/03/17	RECESSED PANEL NOTATION		JK	
NO.	DATE				BY
				REVISIONS	
DATE: 07/07/17					
SCALE: N.T.S.					
DWG. BY: JK					
CHK. BY: LFS					
DRAWING NO.: FL-21135.2					
SHEET 5 OF 14					

Z:\2023 FBC Drawings\Therma-Tru\FL-21135 R7\FL-21135.1-4.dwg


- Notes:
1. Sidelite assembly screws located 7" from top and 14" from bottom & 2 more screws equally spaced between (4 screws total per side jamb).
 2. Sidelite assembly screws located 4" from each end (2 screws along head jamb).

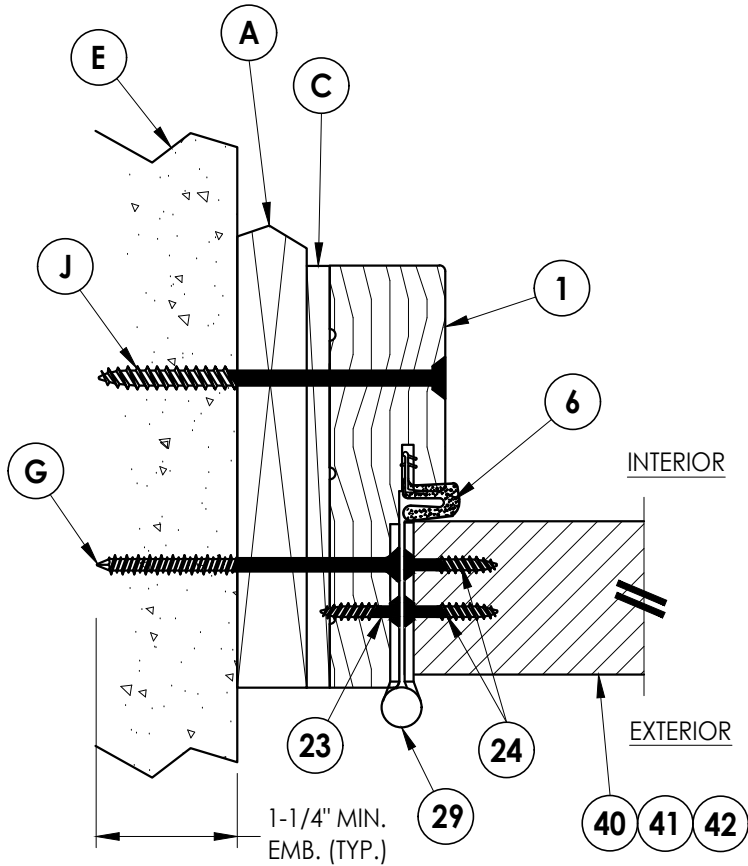


1
6 **HORIZONTAL CROSS SECTION**
Shown w/ 1X sub-buck
Outswing shown (Inswing similar)

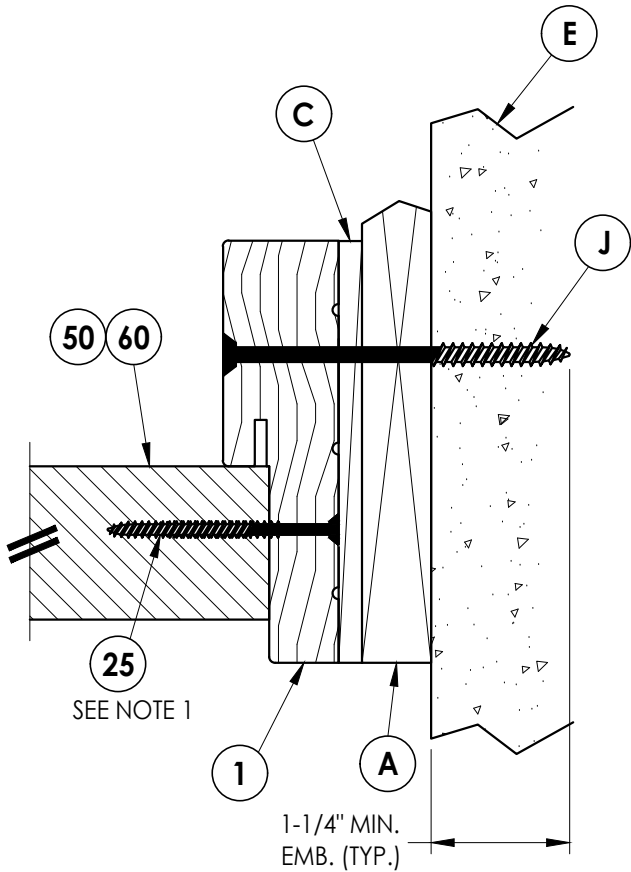

2
6 **HORIZONTAL CROSS SECTION**
Shown w/ 1X sub-buck
Outswing shown (Inswing similar)

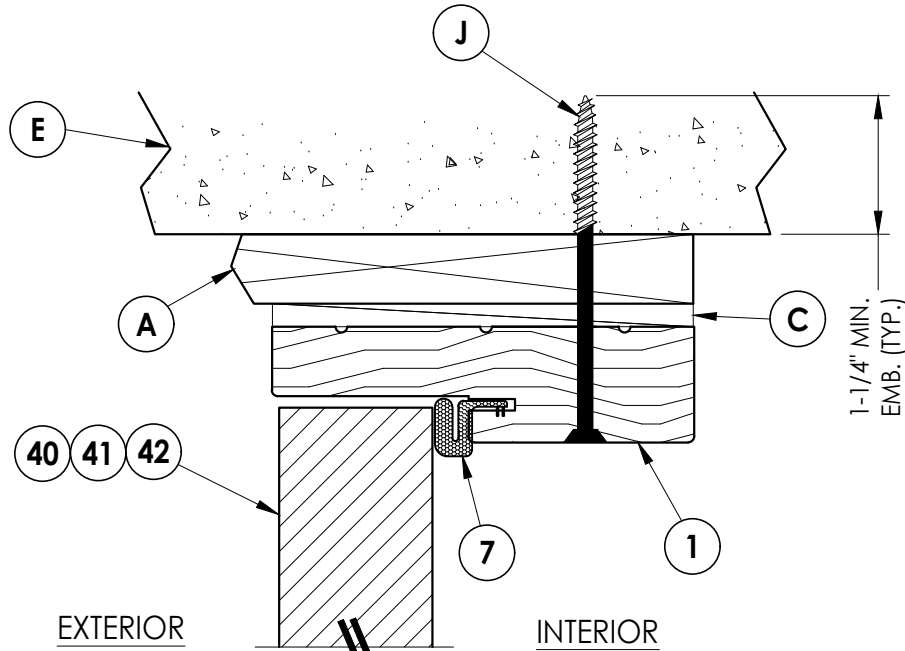

3
6 **VERTICAL CROSS SECTION**
Shown w/ 1X sub-buck
Outswing shown (Inswing similar)

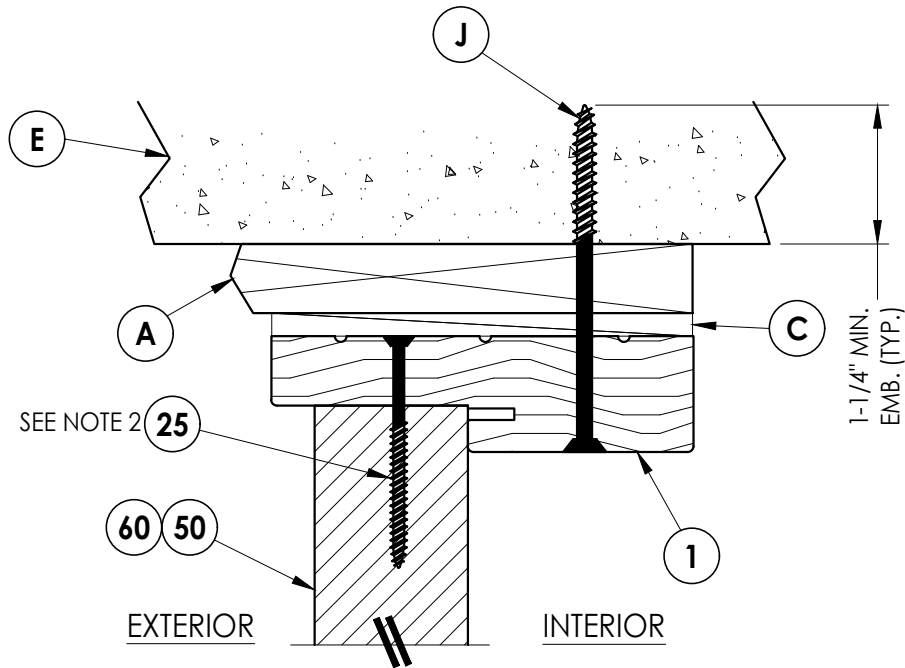

4
6 **VERTICAL CROSS SECTION**
Shown w/ 1X sub-buck
Outswing shown (Inswing similar)

Documents Prepared By:
Lyndon F. Schmidt
P.E. No. 43409

RW BUILDING CONSULTANTS, INC.
P.O. Box 230, Valrico, FL 33595
Phone No.: 813.659.9197
FBPE Registry No. 9813

PRODUCT: **THERMA-TRU
FIBERGLASS DOOR**

PART OR ASSEMBLY:
**HORIZONTAL & VERTICAL
CROSS SECTIONS (1X BUCK)**

NO.	DATE	REVISIONS
4	7/2/26	UPDATE TO 9TH ED. (2026) FBC LFS
3	7/16/20	UPDATE TO 7th ED (2020) FBC PO
2	10/08/18	REV. DOOR PANEL OPTION NOTE MT
1	12/03/17	RECESSED PANEL NOTATION JK

DATE: 07/07/17

SCALE: N.T.S.


DWG. BY: JK

CHK. BY: LFS

DRAWING NO.:
FL-21135.2

SHEET 6 OF 14


Z:\2023 FBC Drawings\Therma-Tru\FL-21135 R7\FL-21135.1-4.dwg

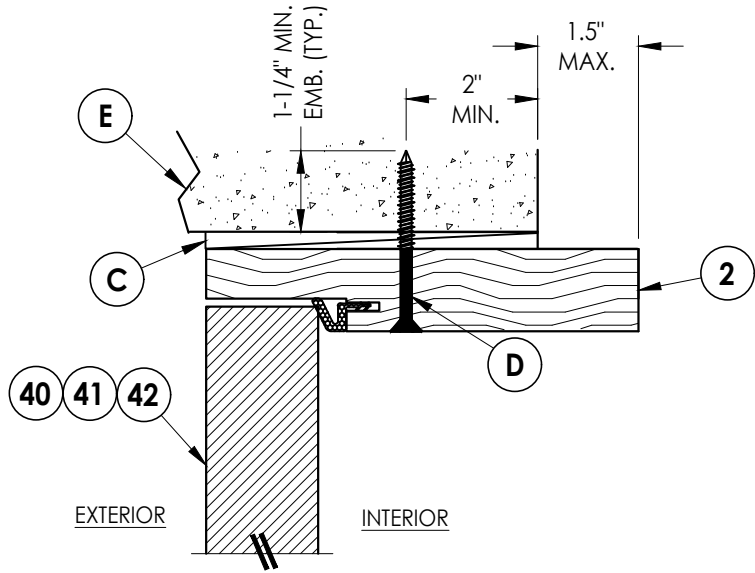


3
7 **HORIZONTAL CROSS SECTION**
Shown Direct to Masonry
Outswing only w/ 6-9/16" jamb

Notes:


1. Sidelite assembly screws located 7" from top and 14" from bottom & 2 more screws equally spaced between (4 screws total per side jamb).
2. Sidelite assembly screws located 4" from each end (2 screws along head jamb).

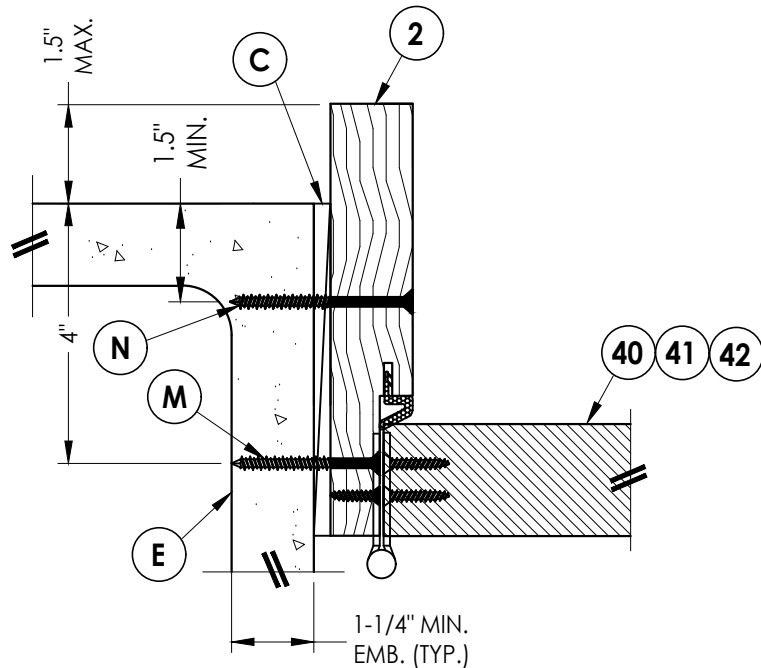

1
7 **HORIZONTAL CROSS SECTION**
Shown Direct to Masonry
Outswing only w/ 6-9/16" jamb

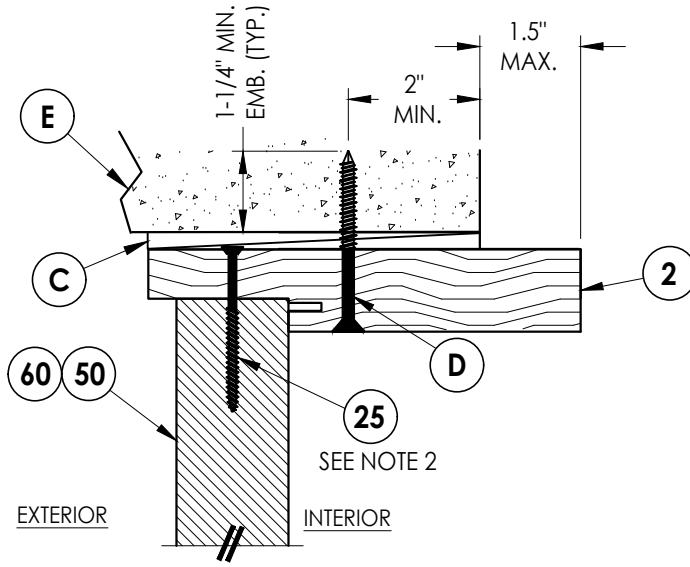

4
7 **VERTICAL CROSS SECTION**
Shown Direct to Masonry
Outswing only w/ 6-9/16" jamb

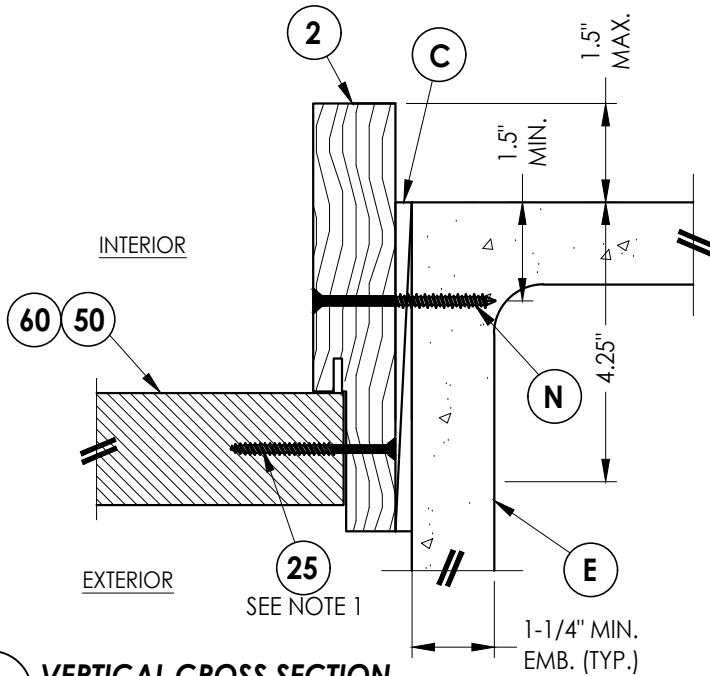

2
7 **VERTICAL CROSS SECTION**
Shown Direct to Masonry
Outswing only w/ 6-9/16" jamb

Documents Prepared By:
Lyndon F. Schmidt
P.E. No. 43409

RW BUILDING CONSULTANTS, INC.
P.O. Box 230, Valrico, FL 33595
Phone No.: 813.659.9197
FBPE Registry No. 9813




PRODUCT: THERMA-TRU
FIBERGLASS DOOR

PART OR ASSEMBLY:
HORIZONTAL & VERTICAL
SECTIONS (DIRECT TO MASONRY)

NO.	DATE	REVISIONS
4	7/2/26	UPDATE TO 9TH ED. (2026) FBC LFS
3	7/16/20	UPDATE TO 7th ED (2020) FBC PO
2	10/08/18	REV. DOOR PANEL OPTION NOTE MT
1	12/03/17	RECESSED PANEL NOTATION JK

DATE: 07/07/17
SCALE: N.T.S.
DWG. BY: JK
CHK. BY: LFS
DRAWING NO.: FL-21135.2
SHEET 7 OF 14



1. Sill Item #'s 32, 38 & 39 are attached to jambs w/ (3) #8 X 2-1/2" pph screws or (3) 2.5" staples at each end.
2. Sill Item #'s 16, 17, 18 & 19 are attached to jambs w/ (2) #8 X 2-1/2" pph screws at each end.
3. Sill Item #15 is attached to jambs utilizing (2) #10 X 2" pph SMS at each end.

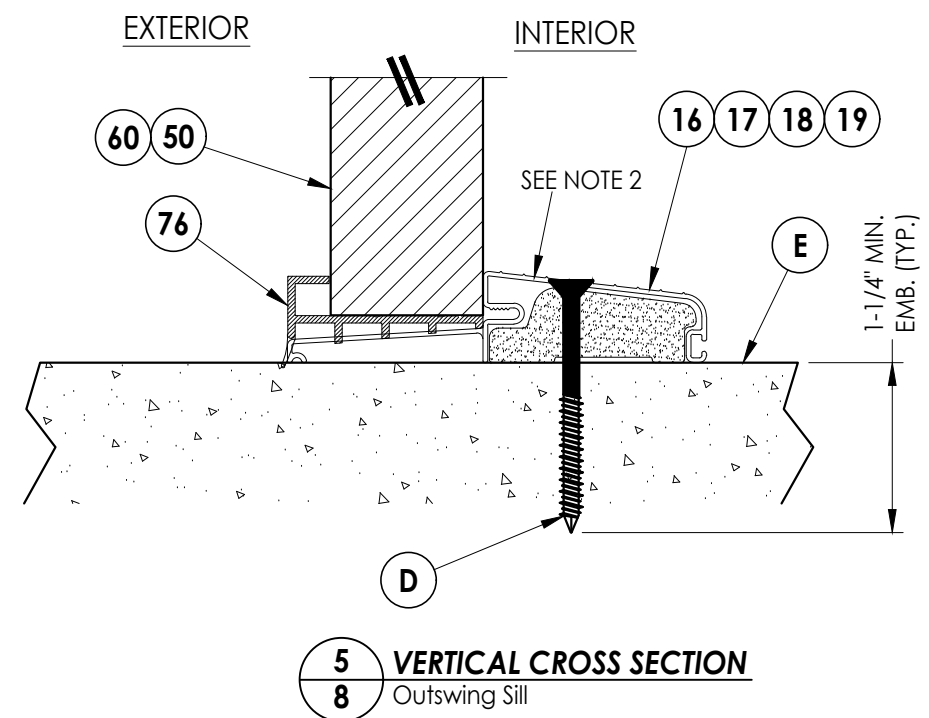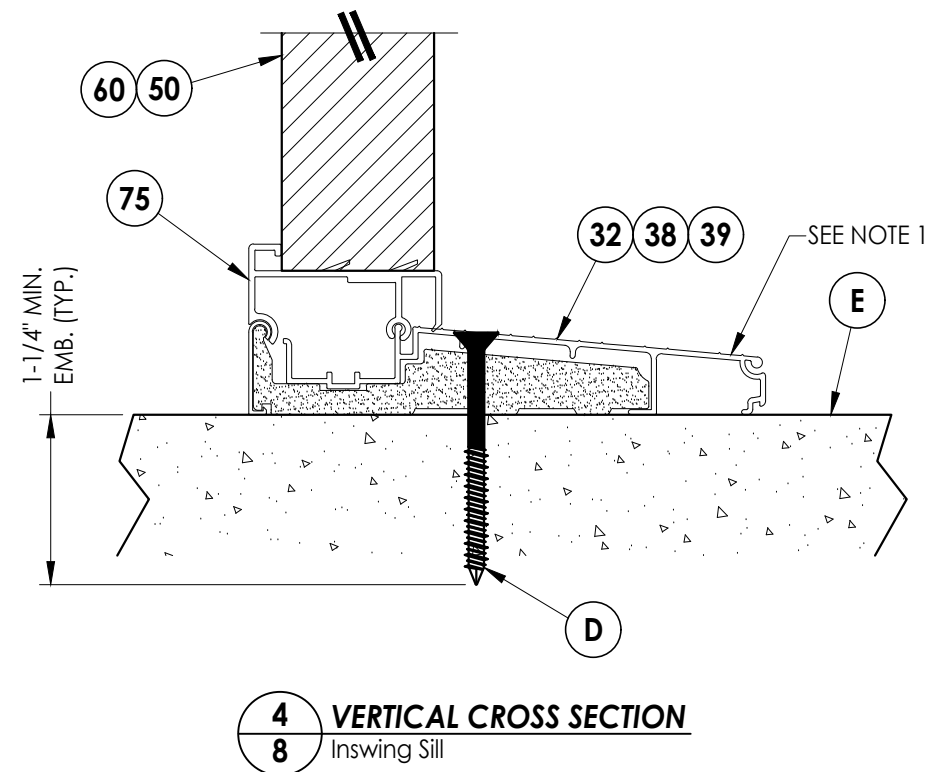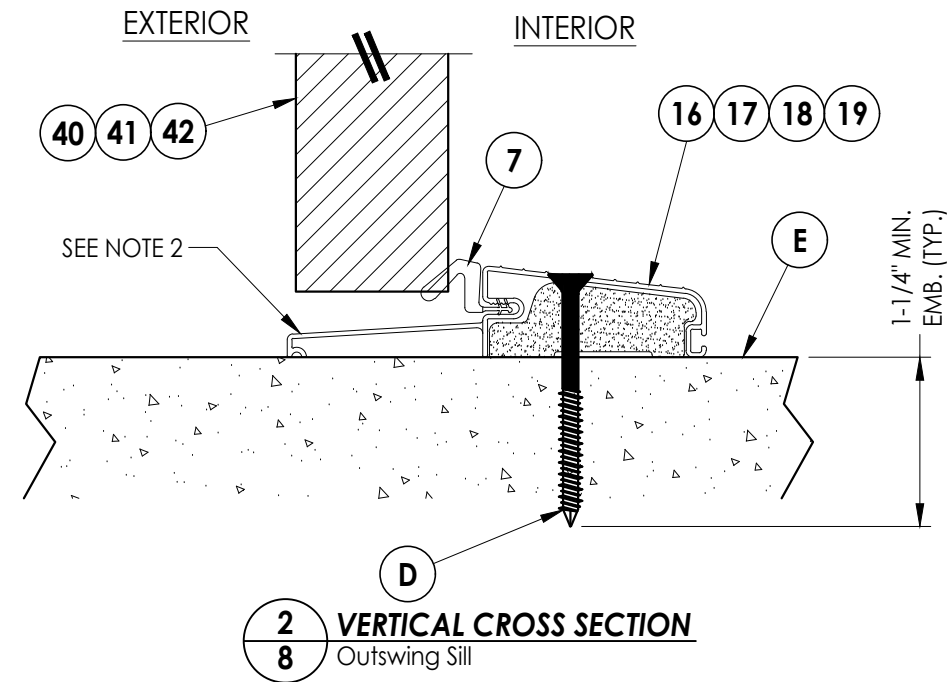

R^W
BUILDING CONSULTANTS, INC.
P.O. Box 230, Valrico, FL 33595
Phone No.: 813.659.9197
FBPE Registry No. 9813

PART OR ASSEMBLY:
VERTICAL CROSS
SECTIONS (THRESHOLDS)


[illegible]

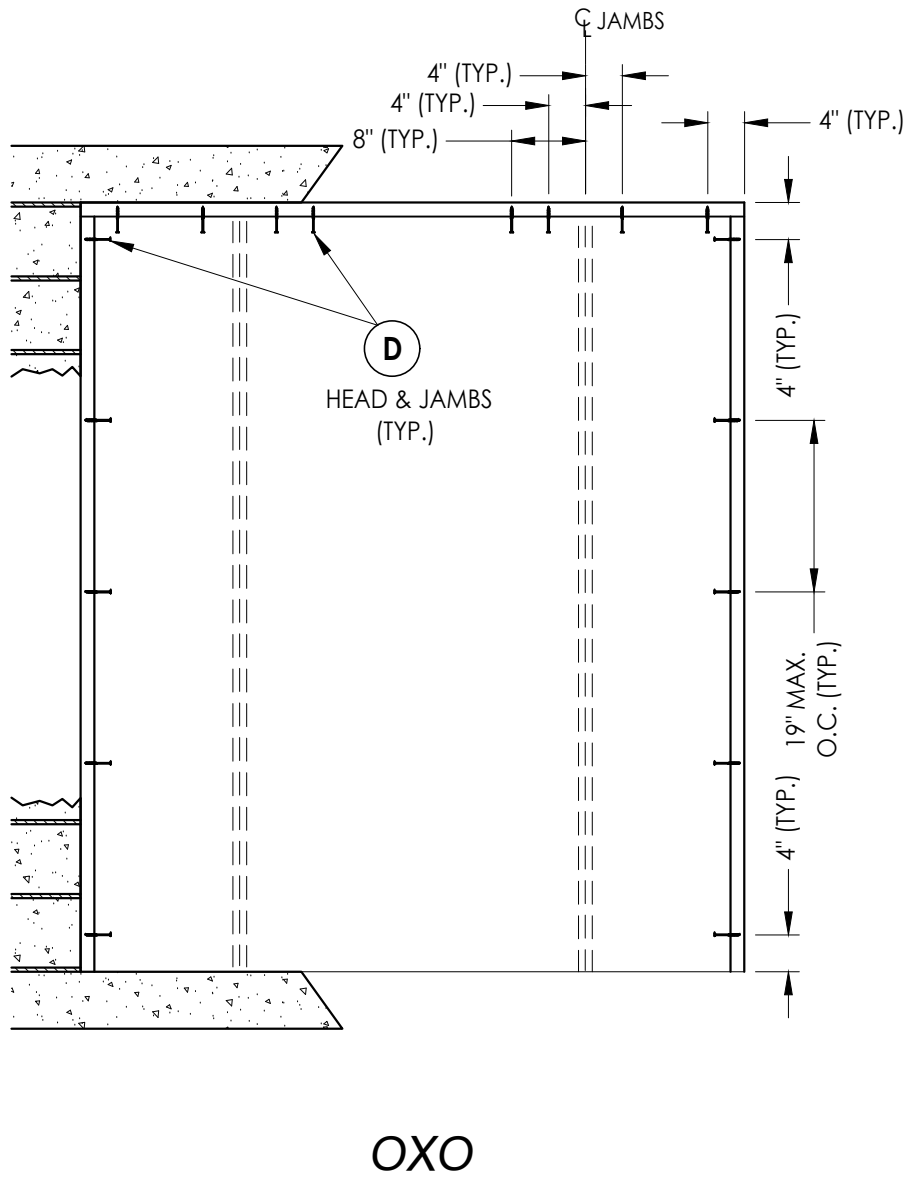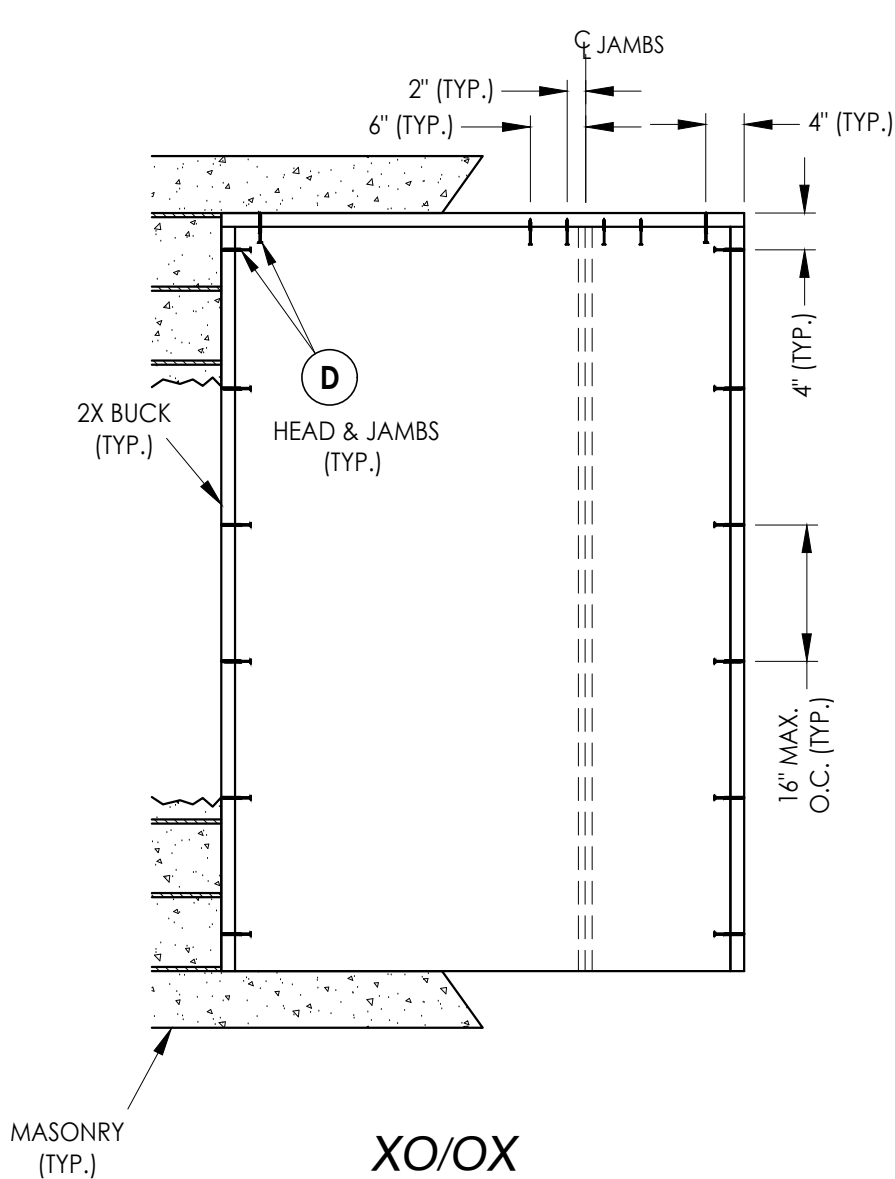


2X BUCK ANCHORING

Documents Prepared By: Lyndon F. Schmidt P.E. No. 43409				BUILDING CONSULTANTS, INC. P.O. Box 230, Valrico, FL 33595 Phone No.: 813.659.9197 FBPE Registry No. 9813			
PRODUCT: THERMA-TRU FIBERGLASS DOOR				PART OR ASSEMBLY: BUCK ANCHORING			
4	7/2/26	UPDATE TO 9TH ED. (2026)	FBC	LFS			
3	7/16/20	UPDATE TO 7th ED (2020)	FBC	PO			
2	10/08/18	REV. DOOR PANEL OPTION	NOTE	MT			
1	12/03/17	RECESSED PANEL	NOTATION	JK			
	NO.	DATE					
				REVISIONS			
DATE: 07/07/17							
SCALE: N.T.S.							
DWG. BY: JK							
CHK. BY: LFS							
DRAWING NO.: FL-21135.2							
SHEET 9 OF 14							


Z:\2023 FBC Drawings\Therma-Tru\FL-21135 R7\FL-21135.1-4.dwg

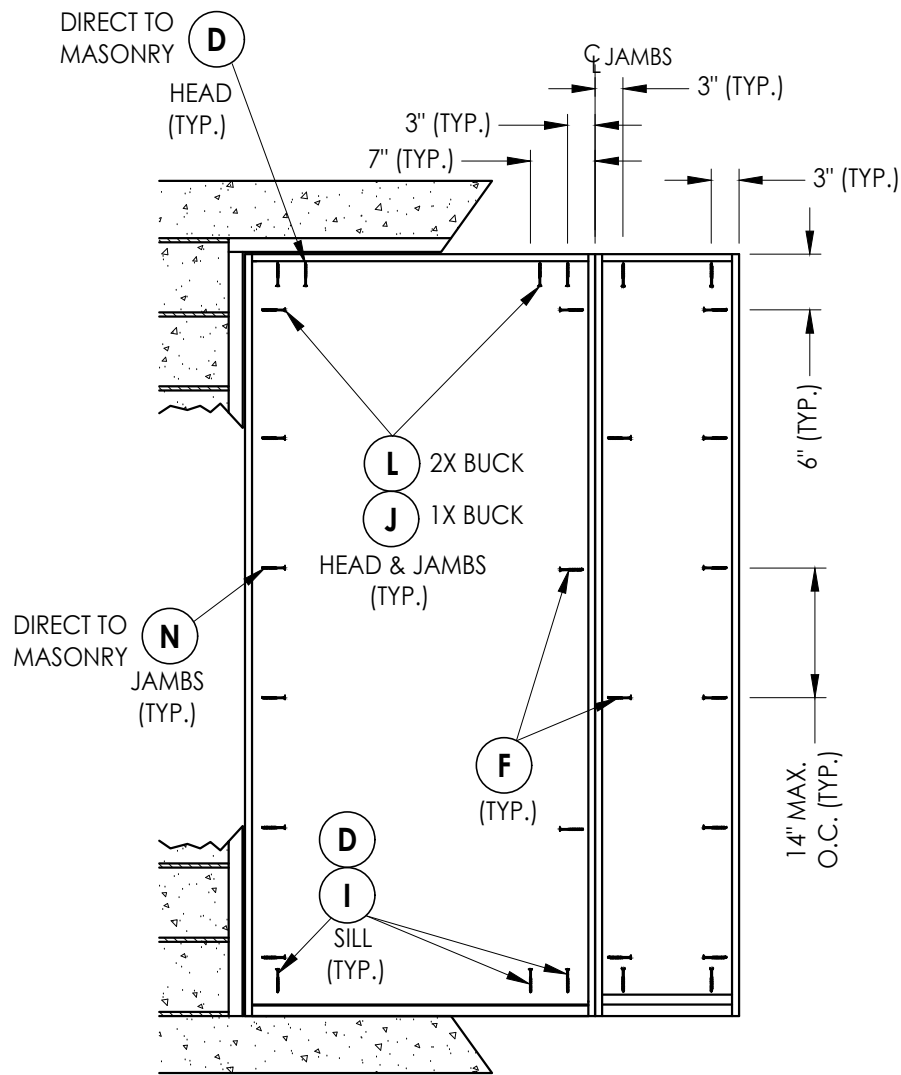

XO/OX

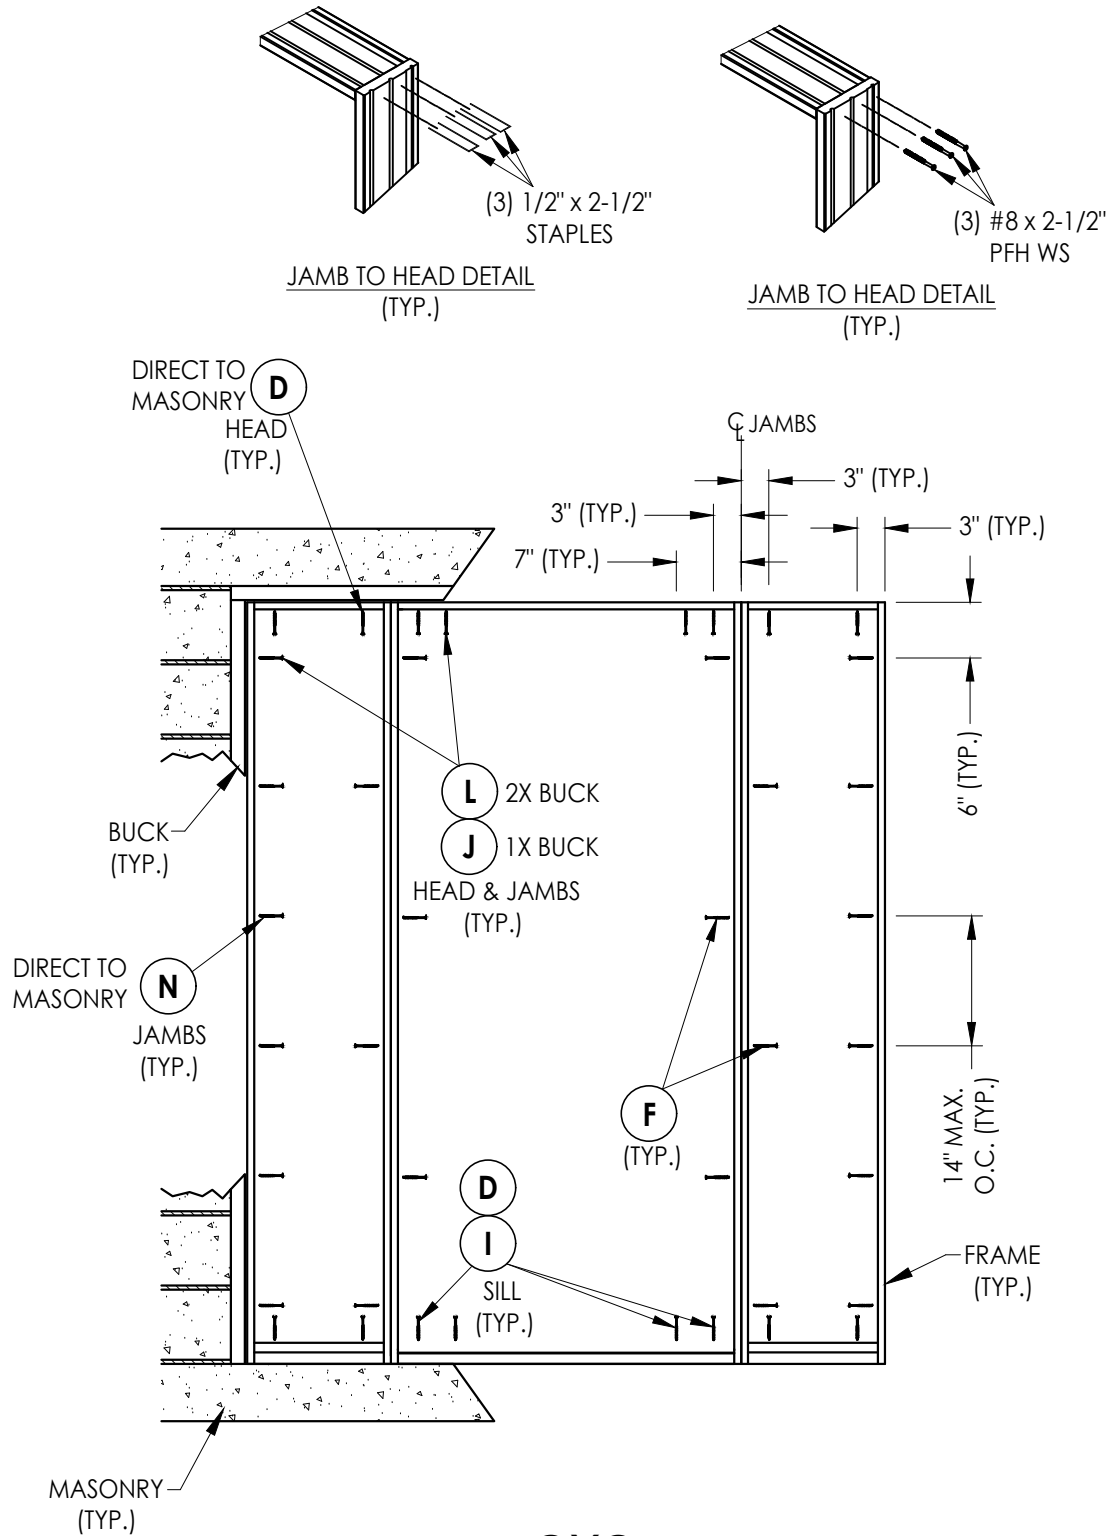

OXO

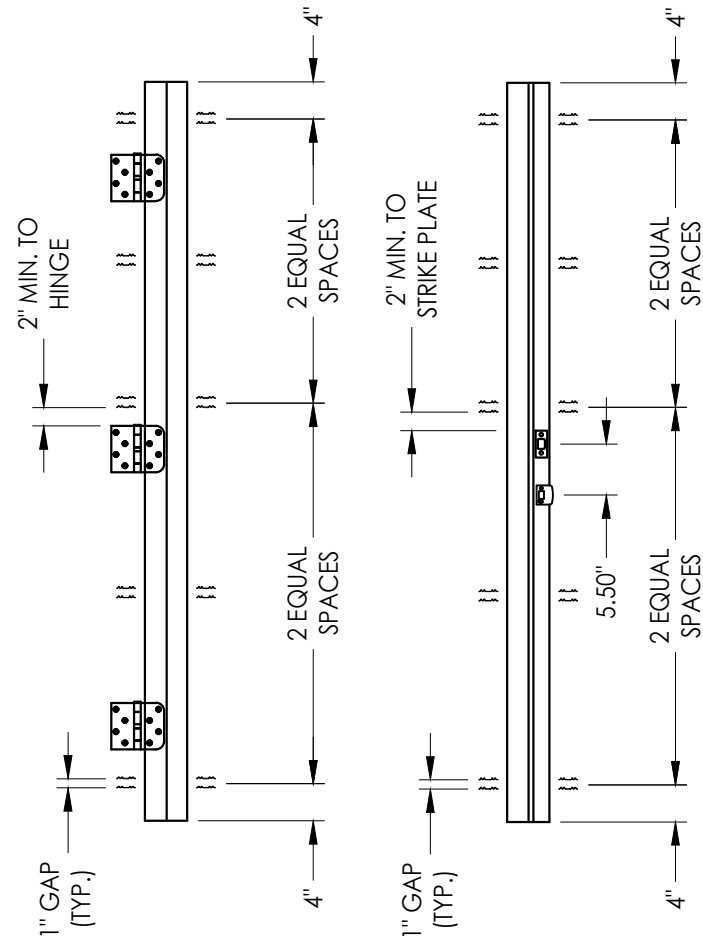

HINGE JAMB

STRIKE JAMB

CORRUGATED FASTENER LOCATIONS

FRAME ANCHORING

REVISIONS		NO.		DATE	
4	7/2/26	UPDATE TO 9TH ED. (2026)	FBC	LFS	PO
3	7/16/20	UPDATE TO 7th ED (2020)	FBC	PO	MT
2	10/08/18	REV. DOOR PANEL OPTION	NOTE	JK	BY
1	12/03/17	RECESSED PANEL NOTATION			

DATE: 07/07/17

SCALE: N.T.S.

DWG. BY: JK

CHK. BY: LFS

DRAWING NO.:

FL-21135.2



SHEET 10 OF 14

Documents Prepared By:
Lyndon F. Schmidt
P.E. No. 43409



RW
BUILDING CONSULTANTS, INC.
P.O. Box 230, Valrico, FL 33595
Phone No.: 813.659.9197
FBPE Registry No. 9813

PRODUCT:
THERMA-TRU
FIBERGLASS DOOR

PART OR ASSEMBLY:
FRAME ANCHORING

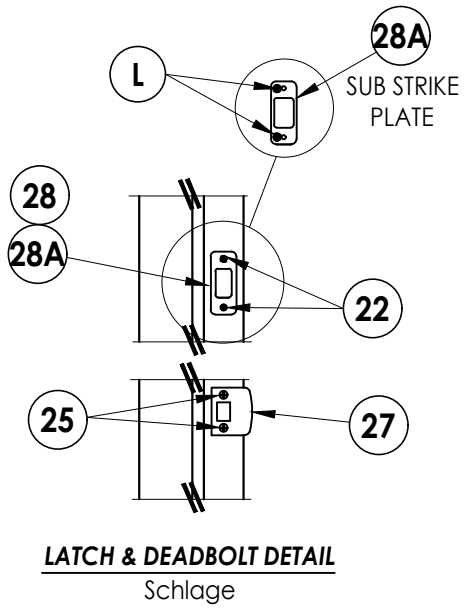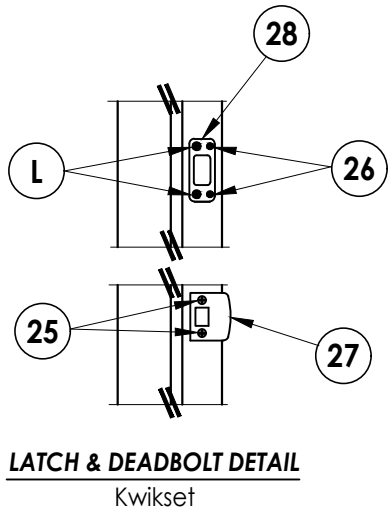


LATCH & DEADBOLT STRIKE DETAILS

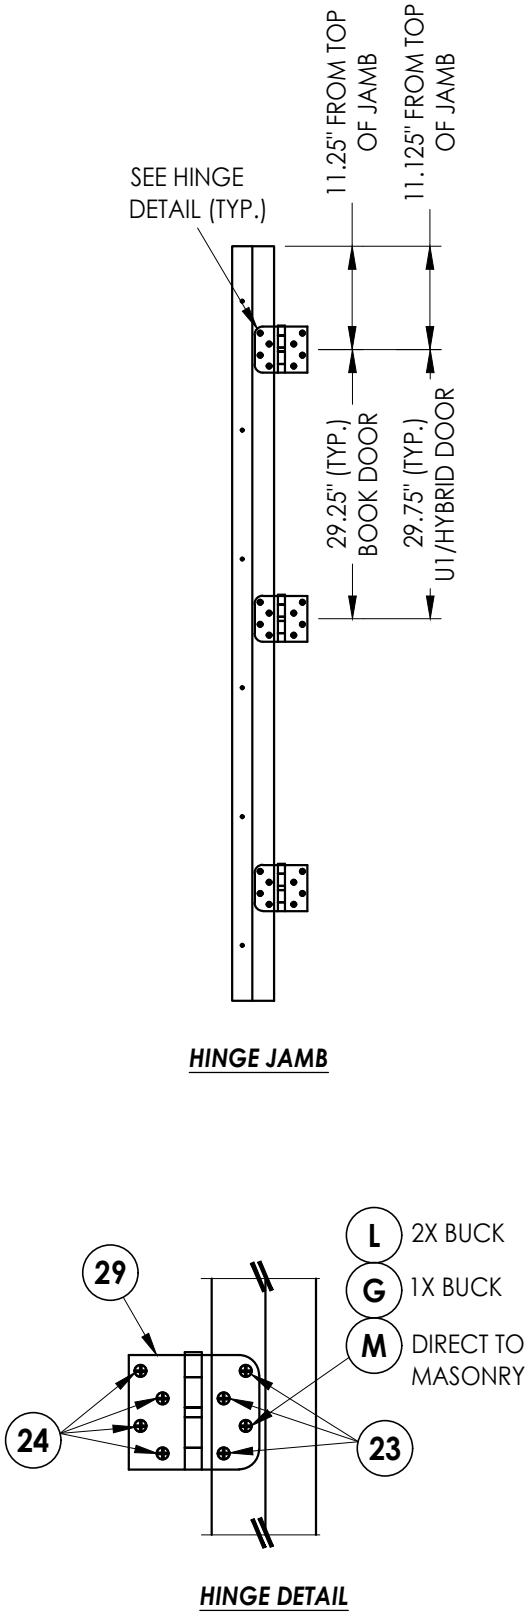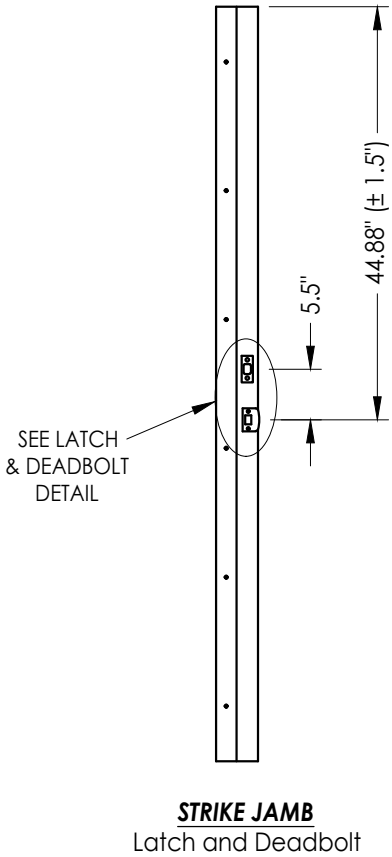[illegible]


Documents Prepared By:
Lyndon F. Schmidt
P.E. No. 43409

RW
BUILDING CONSULTANTS, INC.
P.O. Box 230, Valrico, FL 33595
Phone No.: 813.659.9197
FBPE Registry No. 9813


Z:\2023 FBC Drawings\Therma-Tru\FL-21135 R7\FL-21135.1-4.dwg

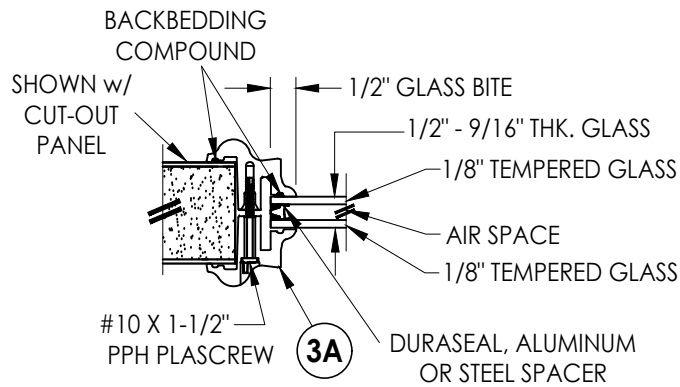


G1 GLAZING DETAIL
BTS Lite Frame
Sidelites

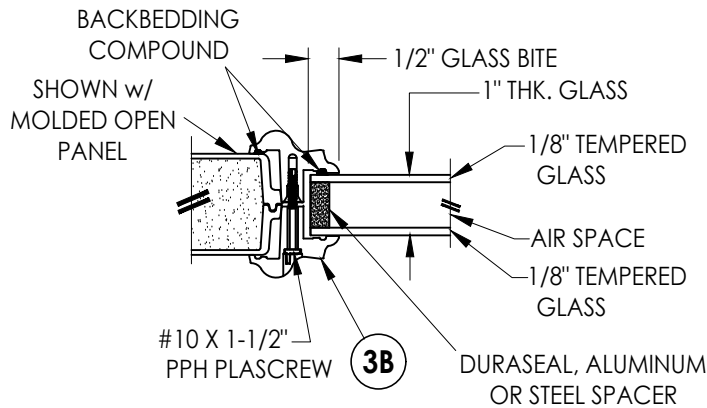


G2 GLAZING DETAIL
BTS Lite Frame
Sidelites

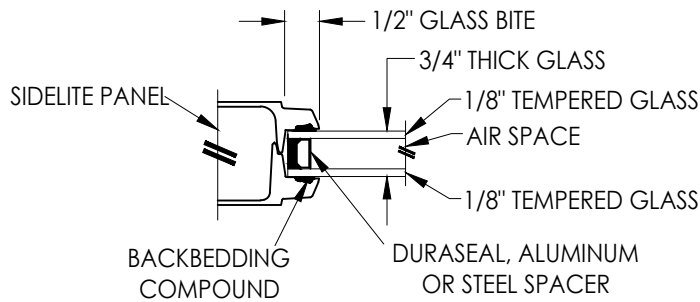

G3 GLAZING DETAIL
Flush Glazing
Sidelites

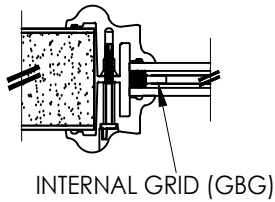


INTERNAL GRID (GBG)

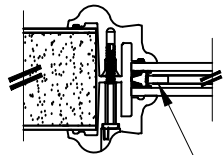


INTERNAL GRID (GBG)
(Optional Aluminum Spacer)


9/16" INSULATED GLASS INSERT OPTIONS

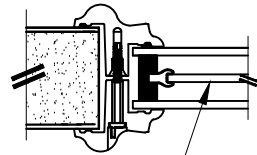


DECORATIVE INSERT

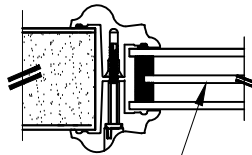


PRIVACY INSERT

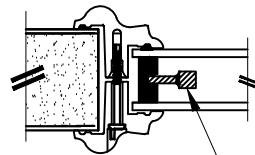


WROUGHT IRON INSERT

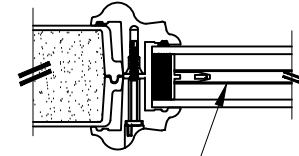

INTERNAL GRID (GBG)

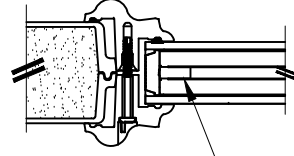


INTERNAL GRID (GBG)
(Optional Aluminum Spacer)

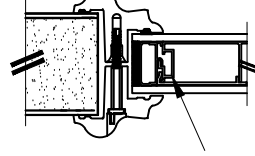


MINI BLIND
(Aluminum Spacer)


1" INSULATED GLASS INSERT OPTIONS

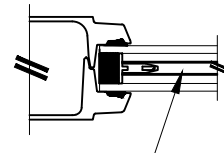


INTERNAL GRID (GBG)

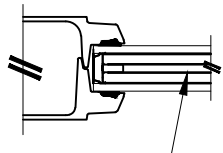

INTERNAL GRID (GBG)

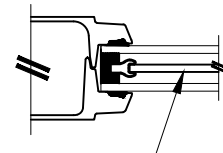


DECORATIVE INSERT

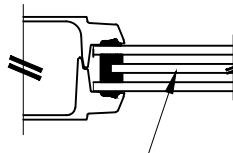


PRIVACY INSERT

3/4" INSULATED GLASS INSERT OPTIONS

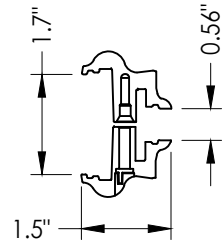

3A BTS LITE FRAME
1/2" & 9/16" Glazing

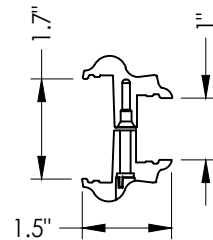

3B BTS LITE FRAME
1" Glazing

Documents Prepared By:
Lyndon F. Schmidt
P.E. No. 43409

RW BUILDING CONSULTANTS, INC.
P.O. Box 230, Valrico, FL 33595
Phone No.: 813.659.9197
FBPE Registry No. 9813

PRODUCT:
THERMA-TRU
FIBERGLASS DOOR

PART OR ASSEMBLY:
GLAZING DETAILS

NO.	DATE	REVISIONS
4	7/2/26	UPDATE TO 9TH ED. (2026) FBC LFS
3	7/16/20	UPDATE TO 7th ED (2020) FBC PO
2	10/08/18	REV. DOOR PANEL OPTION NOTE JK
1	12/03/17	RECESSED PANEL NOTATION JK

DATE: 07/07/17

SCALE: N.T.S.


DWG. BY: JK

CHK. BY: LFS


DRAWING NO.:
FL-21135.2

SHEET 12 OF 14


Z:\2023 FBC Drawings\Therma-Tru\FL-21135 R7\FL-21135.1-4.dwg

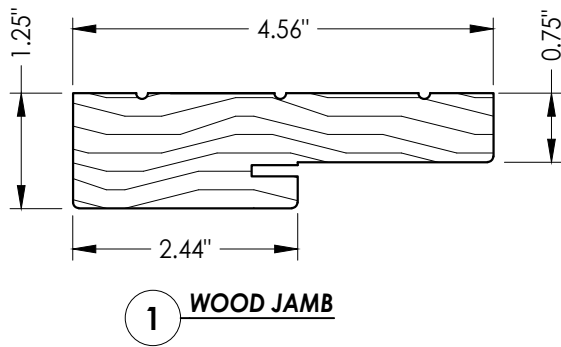


1 WOOD JAMB

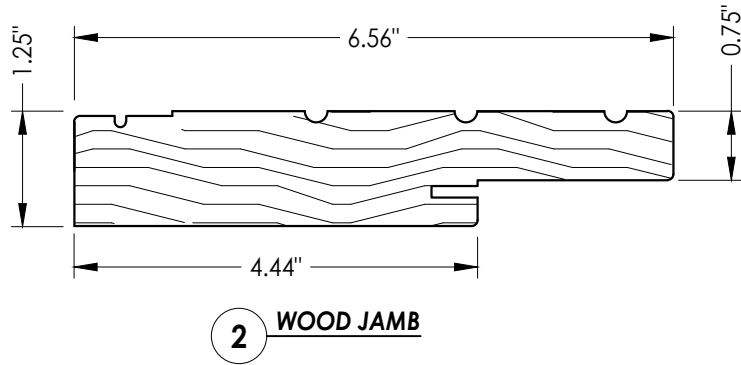


2 WOOD JAMB

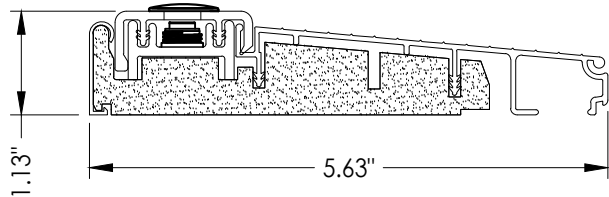


39 INSWING THRESHOLD
Inswing Composite Adjustable Sill

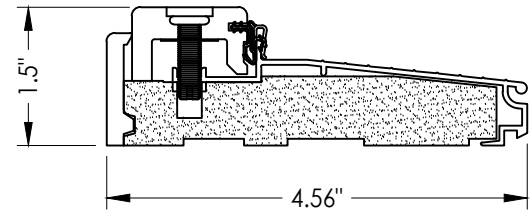


38 INSWING THRESHOLD
Inswing Composite Adjustable Sill

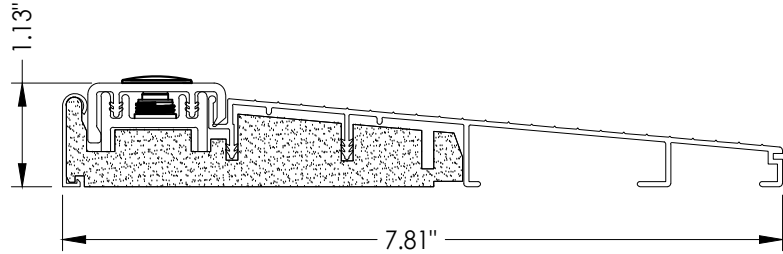


32 INSWING THRESHOLD
Inswing Composite Adjustable 7-3/4" Sill

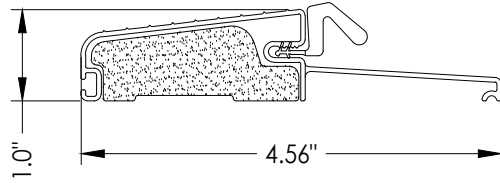


16 OUTSWING THRESHOLD
Composite Sill

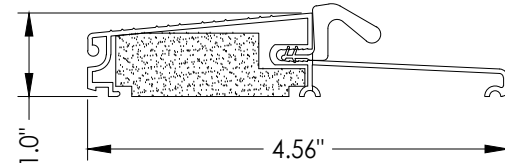


19 OUTSWING THRESHOLD
Composite Sill

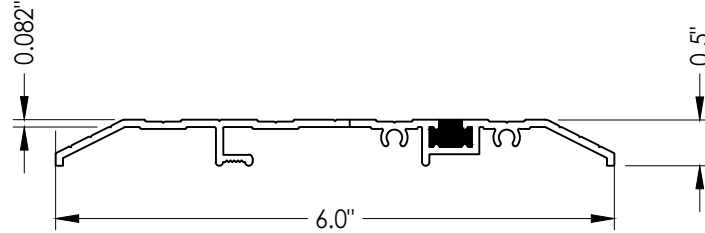


15 PUBLIC ACCESS THRESHOLD

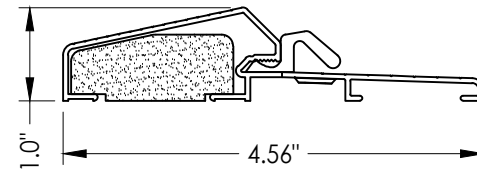


17 OUTSWING THRESHOLD
Composite / Aluminum Sill

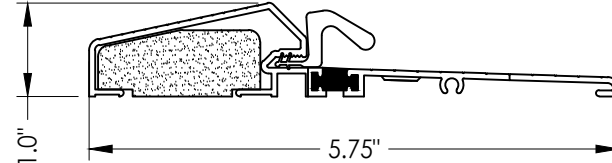


18 OUTSWING THRESHOLD
Composite / Aluminum Sill
(Thermal Break)

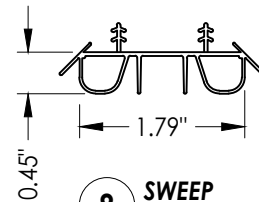


8 SWEEP

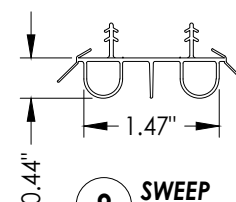


9 SWEEP

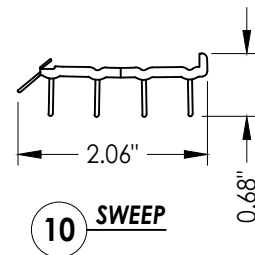

10 SWEEP

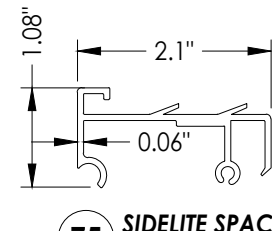

75 SIDELITE SPACER

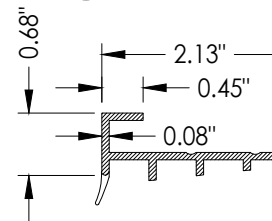

76 SIDELITE SPACER

Documents Prepared By:
Lyndon F. Schmidt
P.E. No. 43409

RW BUILDING CONSULTANTS, INC.
P.O. Box 230, Valrico, FL 33595
Phone No.: 813.659.9197
FBPE Registry No. 9813

PRODUCT:
THERMA-TRU
FIBERGLASS DOOR

PART OR ASSEMBLY:

COMPONENTS

NO.	DATE	REV.	DESCRIPTION	BY
4	7/2/26	UPDATE TO 9TH ED. (2026)	FBC	LFS
3	7/16/20	UPDATE TO 7th ED (2020)	FBC	PO
2	10/08/18	REV. DOOR PANEL OPTION	NOTE	MT
1	12/03/17	RECESSED PANEL NOTATION		JK

DATE: 07/07/17

SCALE: N.T.S.

DWG. BY: JK

CHK. BY: LFS

DRAWING NO.: FL-21135.2

SHEET 13 OF 14

BILL OF MATERIALS			BILL OF MATERIALS		
ITEM #	DESCRIPTION	MATERIAL	ITEM #	DESCRIPTION	MATERIAL
A	1X BUCK (SG >= 0.42)	WOOD	25	#8 x 2-1/2" PFH WOOD SCREW	STEEL
B	2X BUCK (SG >= 0.42)	WOOD	26	#8 x 5/8" PFH WOOD SCREW	STEEL
C	1/4" MAX. SHIM SPACE	-	27	LATCH STRIKE PLATE	STEEL
D	1/4" X 2-3/4" PFH DeWALT OR ITW CONCRETE SCREW	STEEL	28	DEADBOLT STRIKE PLATE	STEEL
E	MASONRY - 3,000 PSI MIN. CONCRETE CONFORMING TO ACI 301 OR HOLLOW BLOCK CONFORMING TO ASTM C90	CONCRETE	28A	DEADBOLT SUB STRIKE PLATE	STEEL
			29	4" X 4" HINGE	STEEL
F	#10 X 2" PFH WOOD SCREW	STEEL	32	INSWING THRESHOLD	ALUM/COMP
G	3/16" X 3-1/4" ITW CONCRETE SCREW	STEEL	34	INTERIOR MULL CASING	WOOD
I	1/4" X 1-3/4" PFH DeWALT OR ITW CONCRETE SCREW	STEEL	35	EXTERIOR MULL CASING	WOOD
J	1/4" X 3-3/4" PFH DeWALT OR ITW CONCRETE SCREW	STEEL	38	INSWING THRESHOLD	ALUM/COMP
K	1/2" X 1" X 25 GA. CORRUGATED FASTENER	STEEL	39	INSWING THRESHOLD	ALUM/COMP
L	#10 X 2-1/2" PFH WOOD SCREW (1.15" MIN. EMBEDMENT)	STEEL	40	DOOR PANEL (BOOK)	-
M	3/16" X 2-1/4" ITW CONCRETE SCREW	STEEL	41	DOOR PANEL (HYBRID)	-
N	3/16" X 2-3/4" ITW CONCRETE SCREW	STEEL	42	DOOR PANEL (U1)	-
1	JAMB (FINGER JOINT PINE)	WOOD	50	SIDELITE (FULL LITE)	-
2	JAMB (FINGER JOINT PINE)	WOOD	60	SIDELITE (HALF LITE)	-
6	WEATHERSTRIP (MEDIUM REACH)	FOAM	75	SIDELITE SPACER (INSWING)	PVC
7	WEATHERSTRIP (LONG REACH)	FOAM	76	SIDELITE SPACER (OUTSWING)	PVC
8	SWEEP	VINYL			
9	SWEEP	VINYL			
10	SWEEP (USE w/ PUBLIC ACCESS THRESHOLD)	VINYL			
15	PUBLIC ACCESS THRESHOLD	ALUM			
16	OUTSWING THRESHOLD	ALUM/COMP			
17	OUTSWING THRESHOLD	ALUM/COMP			
18	OUTSWING THRESHOLD	ALUM/COMP			
19	OUTSWING THRESHOLD	ALUM/COMP			
22	#8 x 3/4" PFH WOOD SCREW	STEEL			
23	#10 x 3/4" PFH WOOD SCREW	STEEL			
24	#10 x 1" PFH WOOD SCREW	STEEL			

CORROSION RESISTANCE - SALTWATER ENVIRONMENTS
 Fasteners & connectors in areas within 3000 ft (914 m) of a saltwater coastline shall comply with FBC Sections 1711.1 or R301.1.1.

CONCRETE ANCHOR NOTES:
 1. Concrete anchor locations at the corners may be adjusted.

CORROSION RESISTANCE - SALTWATER ENVIRONMENTS
Fasteners & connectors in areas within 3000 ft (914 m) of a saltwater coastline shall comply with FBC Sections 1711.1 or R332.1.

CONCRETE ANCHOR NOTES:

1. Concrete anchor locations at the corners may be adjusted to maintain the min. edge distance to mortar joints.
2. Concrete anchor locations noted as "MAX. ON CENTER" must be adjusted to maintain the min. edge distance to mortar joints, additional concrete anchors may be required to ensure the "MAX. ON CENTER" dimension are not exceeded.
3. Concrete anchor table:

ANCHOR TYPE	ANCHOR SIZE	MIN. EMBEDMENT	MIN. CLEARANCE TO MASONRY EDGE	MIN. CLEARANCE TO ADJACENT ANCHOR
ITW TAPCON®	1/4"	1-1/4"	2"	4"
DeWALT ULTRACON+	1/4"	1-1/4"	1"	4"
ITW TAPCON®	3/16"	1-1/4"	AS SHOWN	1-1/2"

WOOD SCREW INSTALLATION NOTES:

1. Maintain a minimum 5/8" edge distance, 1" end distance, & 1" o.c. spacing of wood screws to prevent the splitting of wood.

DATE: 07/07/17		PRODUCT:		Documents Prepared By:	
SCALE: N.T.S.		THERMA-TRU		Lyndon F. Schmidt	
DWG. BY: JK		FIBERGLASS DOOR		P.E. No. 43409	
CHK. BY: LFS		PART OR ASSEMBLY:		BUILDING CONSULTANTS, INC.	
DRAWING NO.: FL-21135.2		BILL OF MATERIALS		P.O. Box 230, Valrico, FL 33595	
SHEET 14 OF 14		REVISIONS		Phone No.: 813.659.9197	
				FBPE Registry No. 9813	
NO. DATE					
1 12/03/17		RECESSED PANEL NOTATION			
2 10/08/18		REV. DOOR PANEL OPTION NOTE			
3 7/16/20		UPDATE TO 7th ED (2020) FBC		PO	
4 7/2/26		UPDATE TO 9TH ED. (2026) FBC		LFS	