


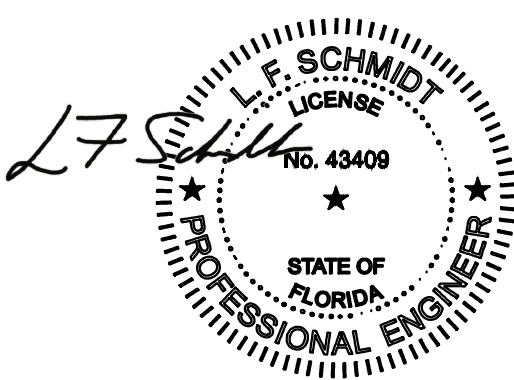

Digitally signed by Lyndon F Schmidt
Date: 2026.08.06 16:05:35 -04'00'


This item has been digitally signed and sealed by L. F. Schmidt, P.E. on the date adjacent to the seal.
Printed copies of this document are not considered signed and sealed and the signature must be verified on any electronic copies.
THIS PRODUCT APPROVAL IS VALID ONLY FOR THE STATE OF FLORIDA

WOOD EDGE
OPAQUE FIBERGLASS SINGLE DOOR
INSWING/OUTSWING
"NON-IMPACT"

GENERAL NOTES

- 1. This product has been evaluated and is in compliance with the 9th Edition (2026) Florida Building Code (FBC) structural requirements excluding the "High Velocity Hurricane Zone" (HVHZ).
- 2. Product anchors shall be as listed and spaced as shown on details. Anchor embedment to base material shall be beyond wall dressing or stucco.
- 3. For 2x stud framing construction, anchoring of these units shall be the same as that shown for 2x buck masonry construction.
- 4. Site conditions that deviate from the details of this drawing require further engineering analysis by a licensed engineer or registered architect.
- 5. Benchmark Door panels require the use of "J" part numbers and must be stained or painted within six months of installation.

TABLE OF CONTENTS	
SHEET #	DESCRIPTION
1	Typical Elevations, Design Pressures & General Notes
2	Door Panel Details
3	Elevations
4	Horizontal & Vertical Cross Sections (2X Buck)
5	Horizontal & Vertical Cross Sections (1X Buck)
6	Horizontal & Vertical Cross Sections (Direct to Masonry)
7	Vertical Cross Sections (Thresholds)
8	Buck & Frame Anchoring
9	Hardware Details
10	Components
11	Bill of Materials

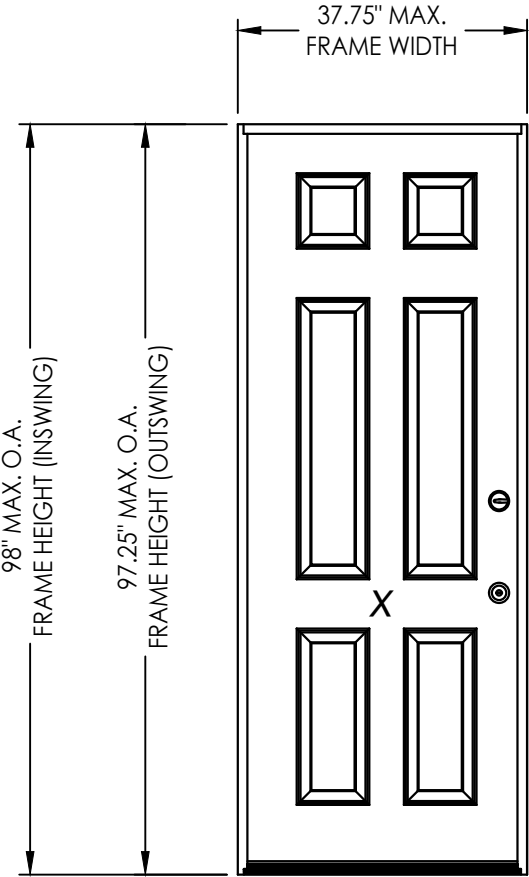

CONFIGURATION	LOCK HARDWARE	DESIGN PRESSURE (PSF) INSWING		DESIGN PRESSURE (PSF) OUTSWING	
		POSITIVE	NEGATIVE	POSITIVE	NEGATIVE
X	Latch & Deadbolt	+67.0	-67.0	+67.0	-67.0

See Sheet 3 for Hardware Specifications

Documents Prepared By:
Lyndon F. Schmidt
P.E. No. 43409

THERMA-TRU
FIBERGLASS DOOR

PART OR ASSEMBLY:
TYPICAL ELEVATION, DESIGN
PRESSURES & GENERAL NOTES

47/2/26UPDATE TO 9TH ED. (2026) FBC

37/16/20UPDATE TO 7th ED (2020) FBC

210/08/18REV. DOOR PANEL OPTION NOTE

112/03/17RECESSED PANEL NOTATION

NO. DATE

DATE: 07/07/17

SCALE: N.T.S.

DWG. BY: JK

CHK. BY: LFS

DRAWING NO.: FL-21135.3


SHEET 1 OF 11

REVISIONS


© 2017 R.W. BUILDING CONSULTANTS INC.

Building Consultants, Inc.
P.O. Box 230, Vairico, FL 33595
Phone No.: 813.659.9197
FBPE Registry No. 9813


Z:\2023 FBC Drawings\Therma-Tru\FL-21135 R7\FL-21135.1-4.dwg

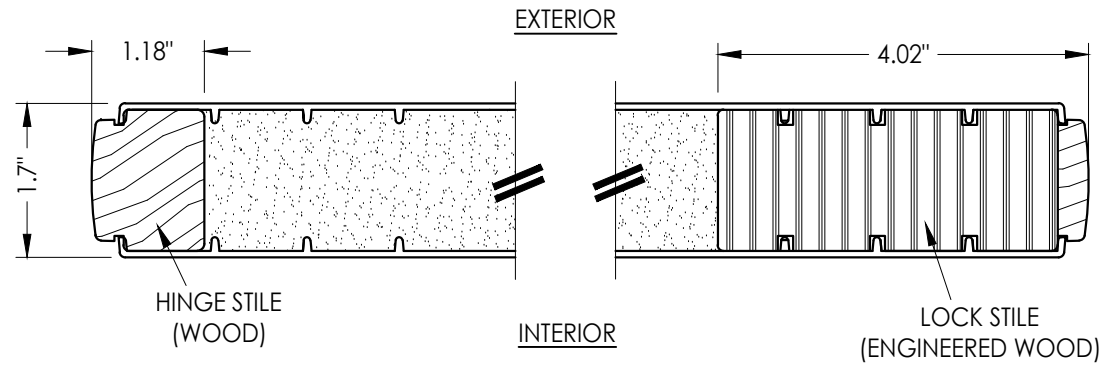


1
2 **HORIZONTAL CROSS SECTION**

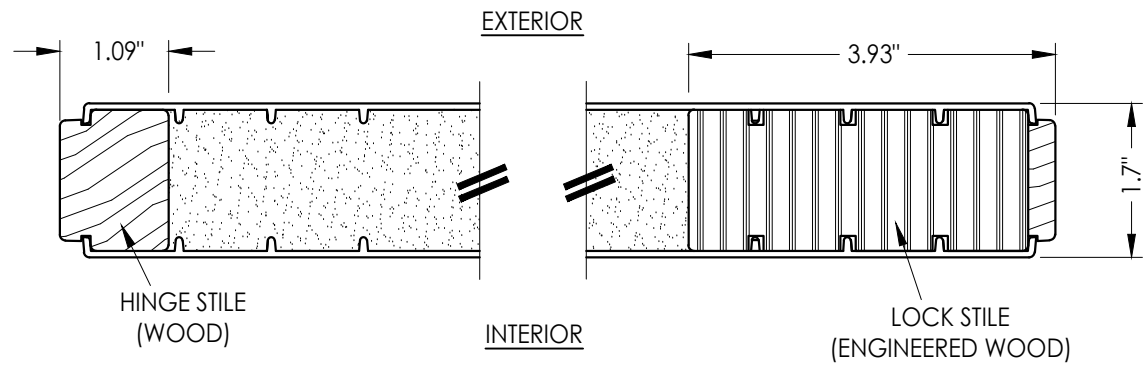


2
2 **HORIZONTAL CROSS SECTION**

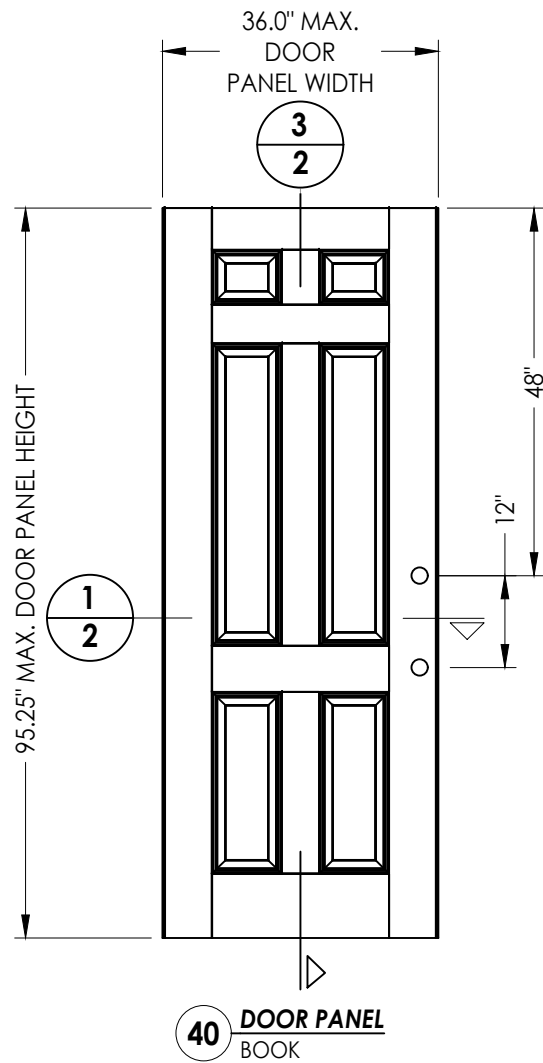


40 **DOOR PANEL**
BOOK

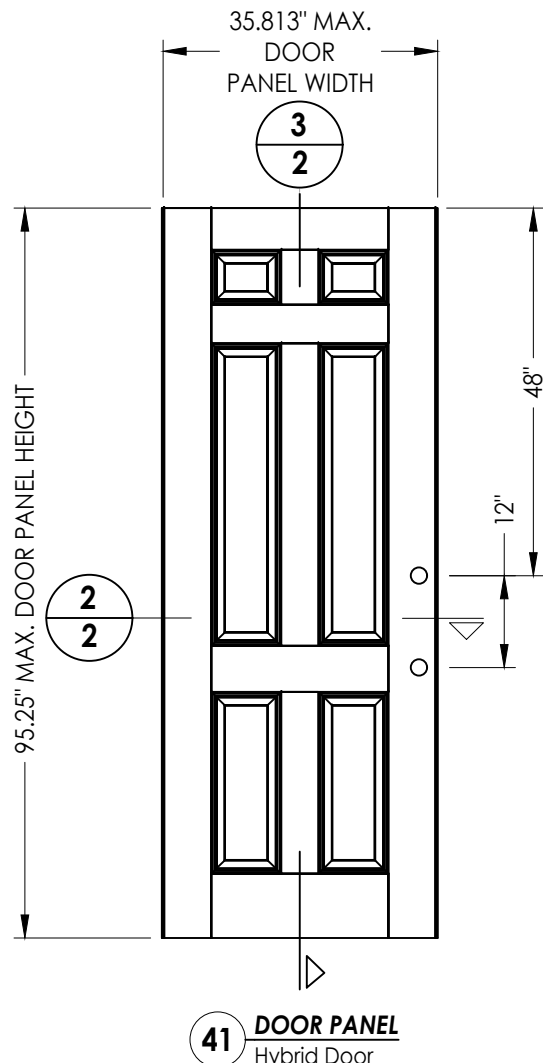

41 **DOOR PANEL**
Hybrid Door

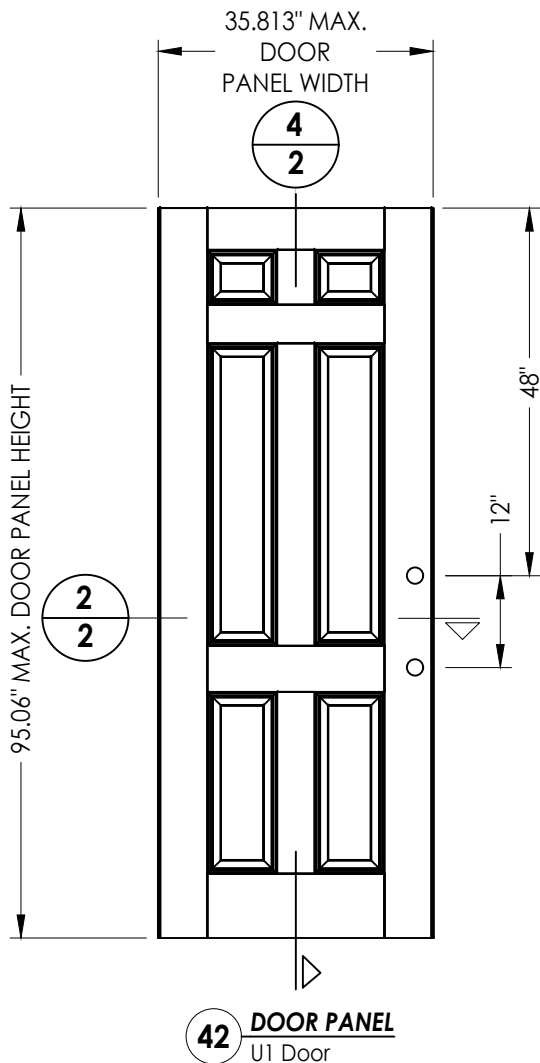

42 **DOOR PANEL**
U1 Door

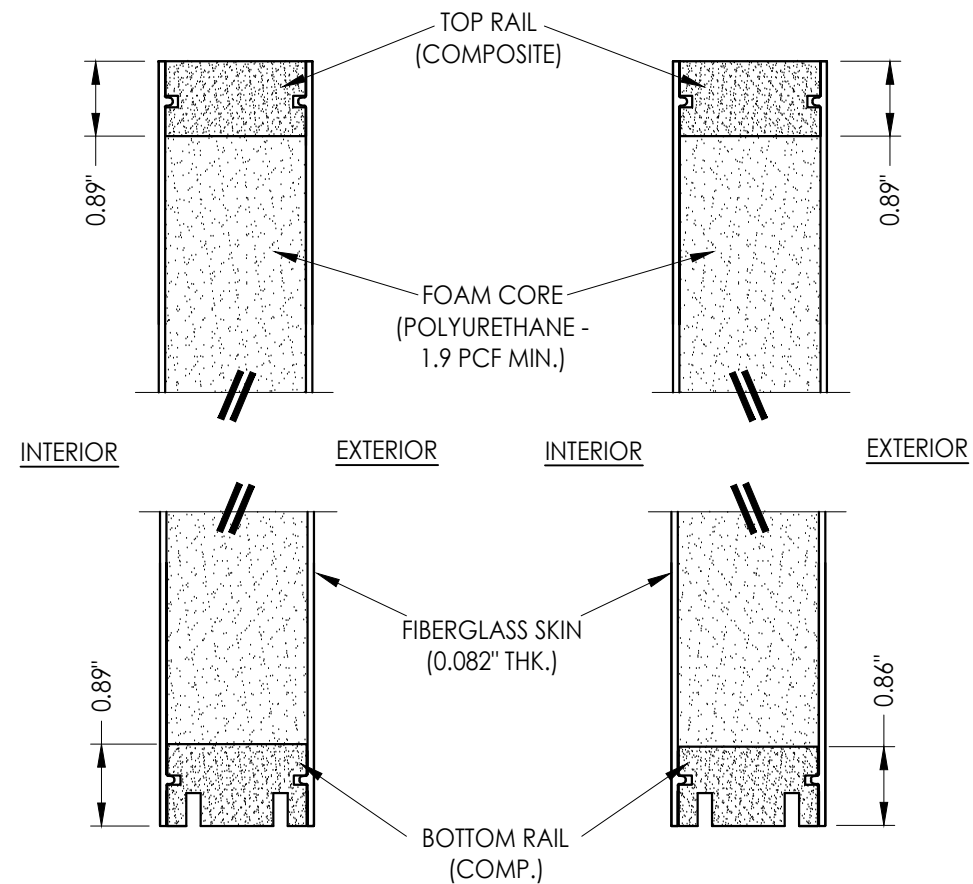

3
2 **VERTICAL CROSS SECTION**

4
2 **VERTICAL CROSS SECTION**

Documents Prepared By:
Lyndon F. Schmidt
P.E. No. 43409

RW BUILDING CONSULTANTS, INC.
P.O. Box 230, Valrico, FL 33595
Phone No.: 813.659.9197
FBPE Registry No. 9813

PRODUCT:
THERMA-TRU
FIBERGLASS DOOR

PART OR ASSEMBLY:
DOOR PANEL DETAILS

NO.	DATE	REVISIONS
4	7/2/26	UPDATE TO 9TH ED. (2026) FBC
3	7/16/20	UPDATE TO 7th ED (2020) FBC
2	10/08/18	REV. DOOR PANEL OPTION NOTE
1	12/03/17	RECESSED PANEL NOTATION

DATE: 07/07/17

SCALE: N.T.S.


DWG. BY: JK

CHK. BY: LFS


DRAWING NO.:

FL-21135.3

SHEET 2 OF 11

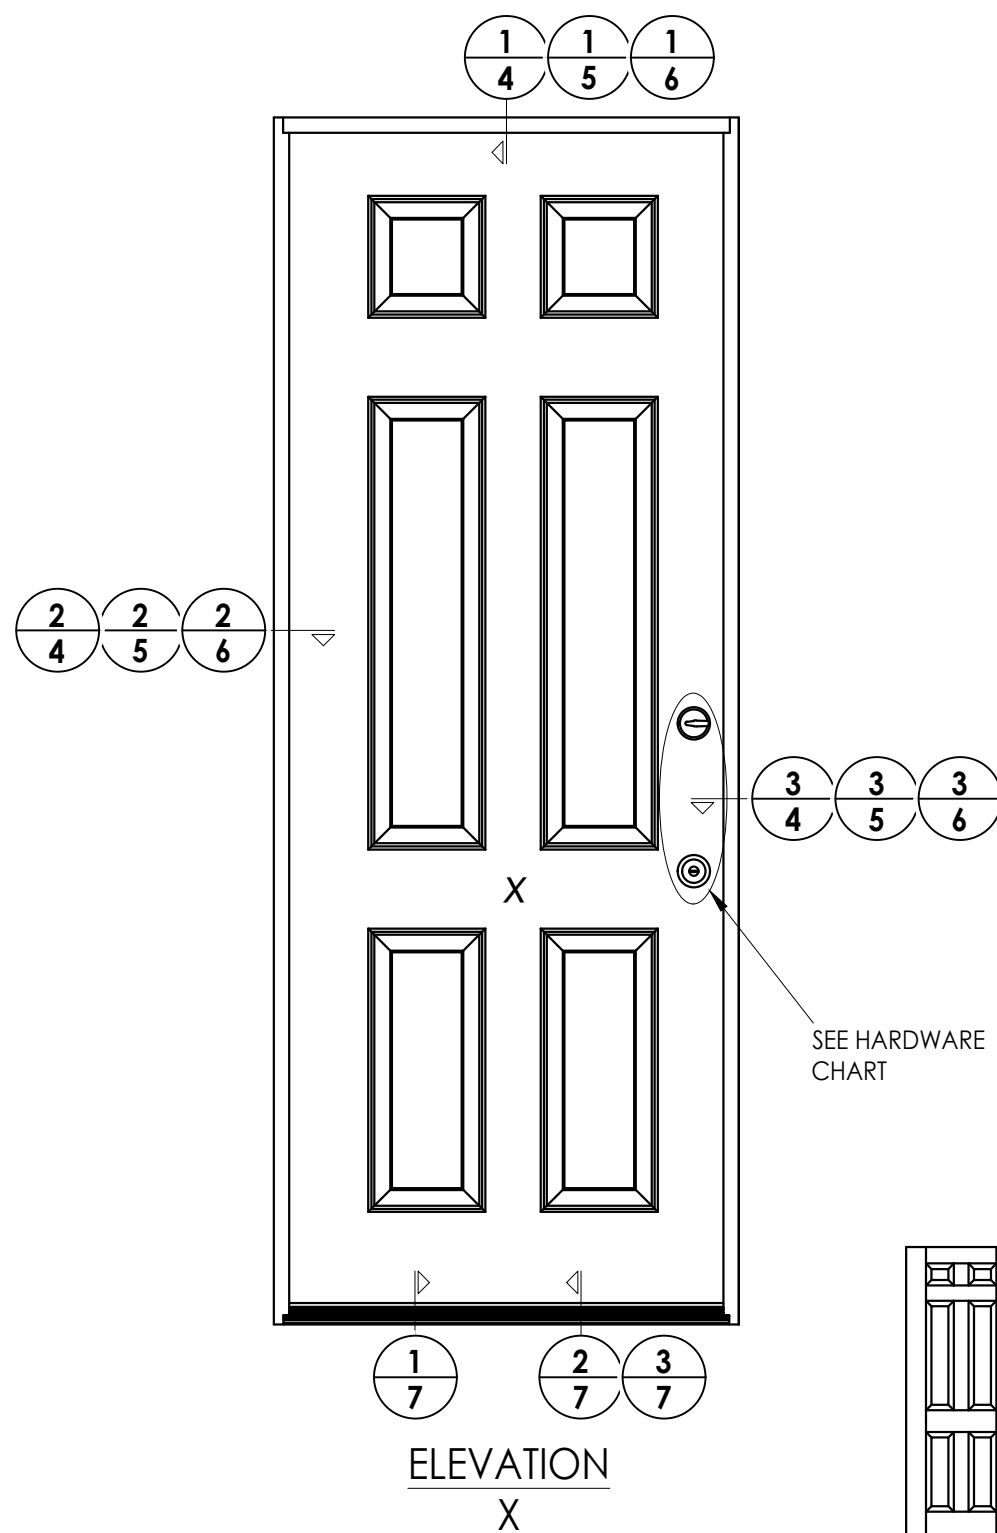

HARDWARE TABLE		
MANUFACTURER	MODEL	
SCHLAGE	KNOB: F51 DEADBOLT: B60	
KWIKSET	KNOB: SIGNATURE SERIES DEADBOLT: SIGNATURE SERIES (980)	

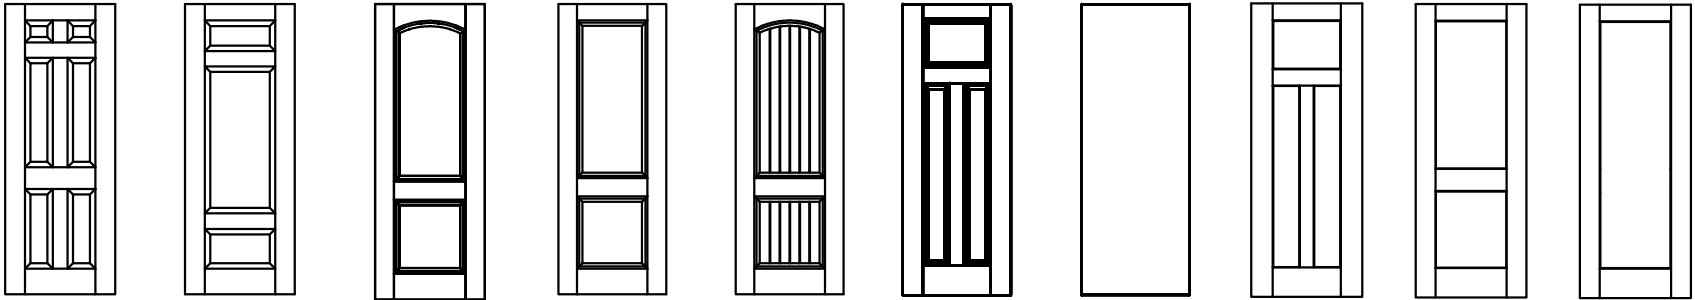

Benchmark Door Panel Options

Products approved include all embossed and recessed panel doors.
Similar opaque panel configurations are allowed.
Panels shown are for illustration and are representative only.

[illegible]

Documents Prepared By:
Lyndon F. Schmidt
P.E. No. 43409


R^W BUILDING CONSULTANTS, INC.
P.O. Box 230, Valrico, FL 33595
Phone No.: 813.659.9197
FBPE Registry No. 9813

[illegible]

Technical cross-section diagram of a window assembly. The diagram shows the interior and exterior of the window frame and the surrounding structure. Key components and labels include:


- INTERIOR**: Label for the interior side of the window.
- EXTERIOR**: Label for the exterior side of the window.
- 1.15" MIN. EMB. (TYP.)**: Dimension indicating the minimum embedment of the fastener into the exterior structure.
- 0.15" C-SINK (TYP)**: Dimension indicating the typical depth of the counter-sink.
- 7**: Label for the interior window pane.
- B**: Label for the interior window frame.
- C**: Label for the interior window frame.
- E**: Label for the exterior window frame.
- L**: Label for the exterior window frame.
- D**: Label for the exterior window frame.
- L**: Label for the exterior window frame.
- 40**, **41**, **42**: Labels for the exterior window frame.
- 27**: Label for the exterior window frame.
- 1**: Label for the exterior window frame.
- 1-1/4" MIN. EMB. (TYP.)**: Dimension indicating the minimum embedment of the fastener into the exterior structure.

© 2017 R.W. BUILDING CONSULTANTS INC.

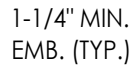

2 HORIZONTAL CROSS SECTION

5 Shown w/ 1X sub-buck
Outswing shown (Inswing similar)

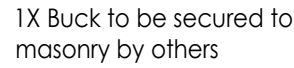

1 5 **VERTICAL CROSS SECTION**

Shown w/ 1X sub-buck
Outswing shown (Inswing similar)



3 **HORIZONTAL CROSS SECTION**
5 Shown w/ 1X sub-buck
 Outswing shown (Inswing similar)

4	7/2/26	UPDATE TO 9TH ED. (2026)	FBC	LFS	
3	7/16/20	UPDATE TO 7th ED (2020)	FBC	PO	
2	10/08/18	REV. DOOR PANEL OPTION NOTE		MT	
1	12/03/17	RECESSED PANEL NOTATION		JK	
NO.	DATE			BY	
					REVISIONS

DATE: 07/07/17

SCALE: N.T.S.

DWG. BY: JK

CHK. BY: *LFS*

DRAWING NO.:

FL-21135.3


SHEET 5 OF 11

Documents Prepared By:
Lyndon F. Schmidt
P.E. No. 43409


RW

PART OR ASSEMBLY:
HORIZONTAL & VERTICAL
CROSS SECTIONS (1X BUCK)

Z:\2023 FBC Drawings\Therma-Tru\FL-21135 R7\FL-21135.1-4.dwg

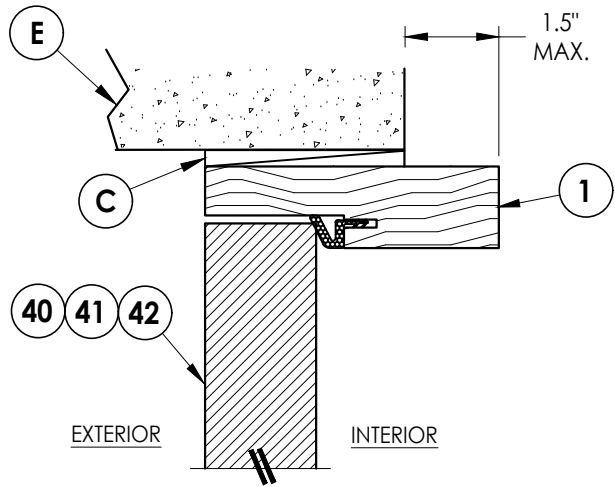


1/6 VERTICAL CROSS SECTION
Shown Direct to Masonry
Outswing only w/ 4-9/16" jamb

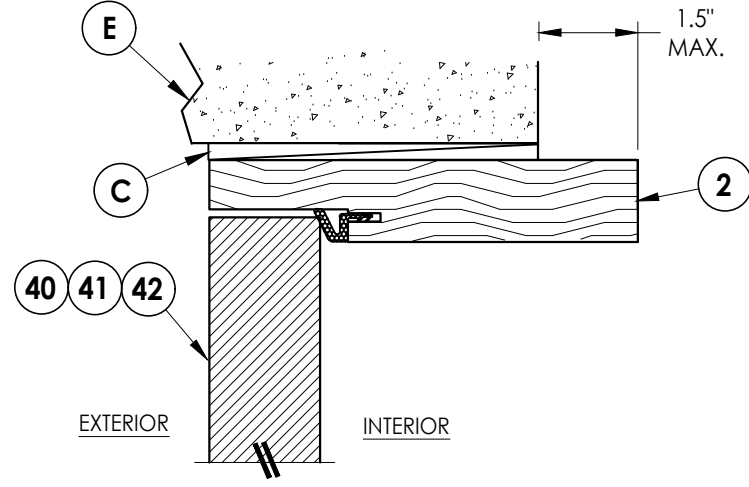


4/6 VERTICAL CROSS SECTION
Shown Direct to Masonry
Outswing only w/ 6-9/16" jamb

DIRECT TO MASONRY MAX. DESIGN PRESSURE:
w/ STANDARD STRIKE = ± 47 PSF
w/ SECURITY STRIKE = ± 55 PSF

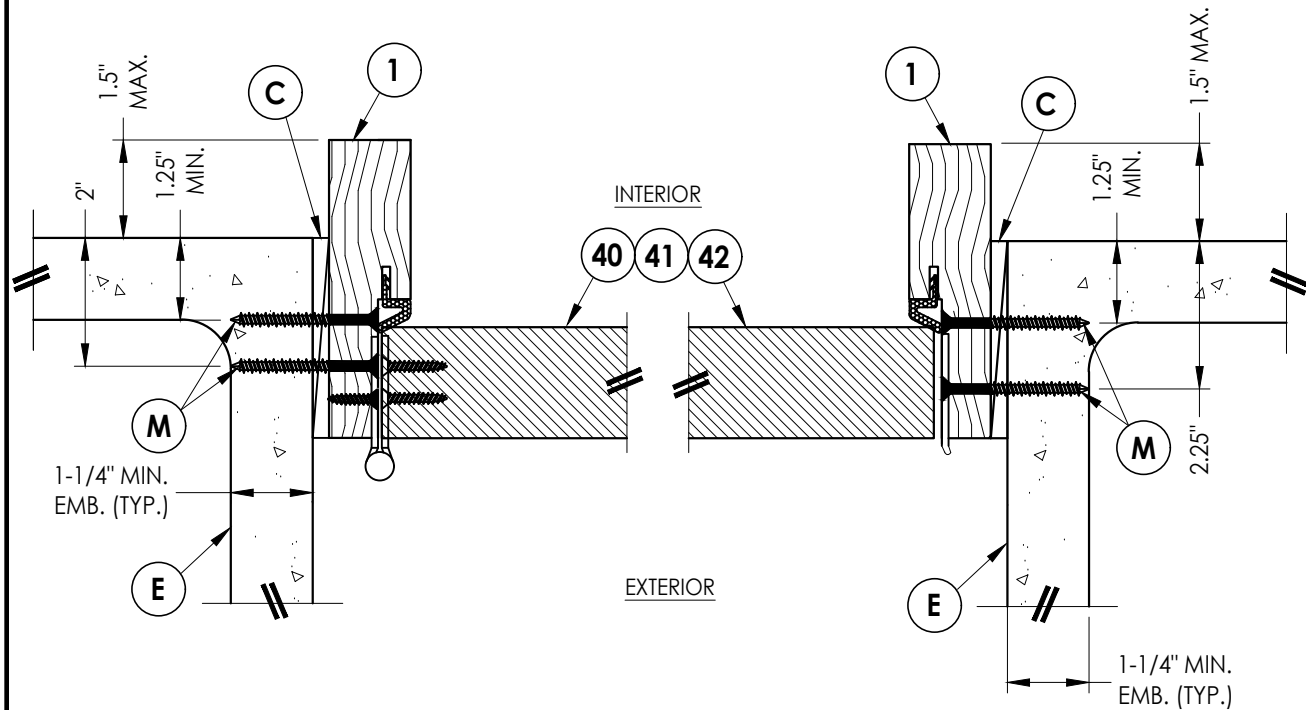

2/6 HORIZONTAL CROSS SECTION
Shown Direct to Masonry
Outswing only w/ 4-9/16" jamb

3/6 HORIZONTAL CROSS SECTION
Shown Direct to Masonry
Outswing only w/ 4-9/16" jamb

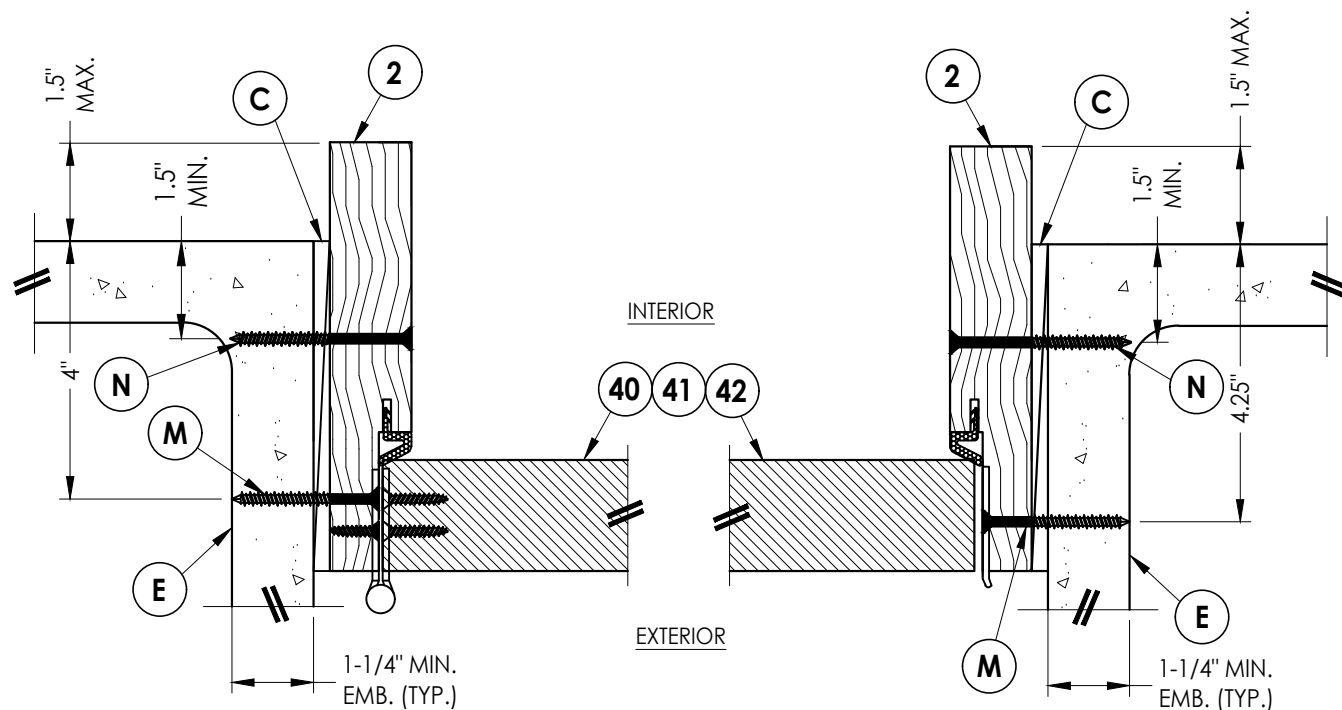

5/6 HORIZONTAL CROSS SECTION
Shown Direct to Masonry
Outswing only w/ 6-9/16" jamb

6/6 HORIZONTAL CROSS SECTION
Shown Direct to Masonry
Outswing only w/ 6-9/16" jamb

Documents Prepared By: Lyndon F. Schmidt P.E. No. 43409		BUILDING CONSULTANTS, INC. P.O. Box 230, Valrico, FL 33595 Phone No.: 813.659.9197 FBPE Registry No. 9813	
PRODUCT: THERMA-TRU FIBERGLASS DOOR		PART OR ASSEMBLY: HORIZONTAL & VERTICAL SECTIONS (DIRECT TO MASONRY)	
4	7/2/26	UPDATE TO 9TH ED. (2026) FBC	LFS
3	7/16/20	UPDATE TO 7th ED (2020) FBC	PO
2	10/08/18	REV. DOOR PANEL OPTION NOTE	MT
1	12/03/17	RECESSED PANEL NOTATION	JK
NO.	DATE	REVISIONS	
DATE: 07/07/17			
SCALE: N.T.S.			
DWG. BY: JK			
CHK. BY: LFS			
DRAWING NO.: FL-21135.3			
SHEET 6 of 11			

1. Sill Item #'s 32, 38, 39, 50, 51, 52, 53, 54 & 55 are attached to jambs w/ (3) #8 X 2-1/2" pph screws or (3) 2.5" staples at each end.
2. Sill Item #'s 16, 17, 18 & 19 are attached to jambs w/ (2) #8 X 2-1/2" pph screws at each end.
3. Sill Item #15 is attached to jambs utilizing (2) #10 X 2" pph SMS screws at each end.



4	7/2/26	UPDATE TO 9TH ED. (2026)	FBC	LFS				
3	7/16/20	UPDATE TO 7th ED (2020)	FBC	PO				
2	10/08/18	REV. DOOR PANEL OPTION	NOTE	MT				
1	12/03/17	RECESSED PANEL NOTATION		JK				
NO.	DATE							
REVISIONS								
DATE: 07/07/17								
SCALE: N.T.S.								
DWG. BY: JK								
CHK. BY: LFS								
DRAWING NO.: FL-21135.3								
SHEET 7 OF 11								

Documents Prepared By:
Lyndon F. Schmidt
P.E. No. 43409

R^{qW}
BUILDING CONSULTANTS, INC.
P.O. Box 230, Valrico, FL 33595
Phone No.: 813.659.9197
FBPE Registry No. 9813


PRODUCT: THERMA-TRU
FIBERGLASS DOOR

PART OR ASSEMBLY:
**VERTICAL CROSS
SECTIONS (THRESHOLDS)**


1	3	7	NO. DATE
---	---	---	----------

© 2017 R.W. BUILDING CONSULTANTS INC.




Z:\2023 FBC Drawings\Therma-Tru\FL-21135 R7\FL-21135.1-4.dwg

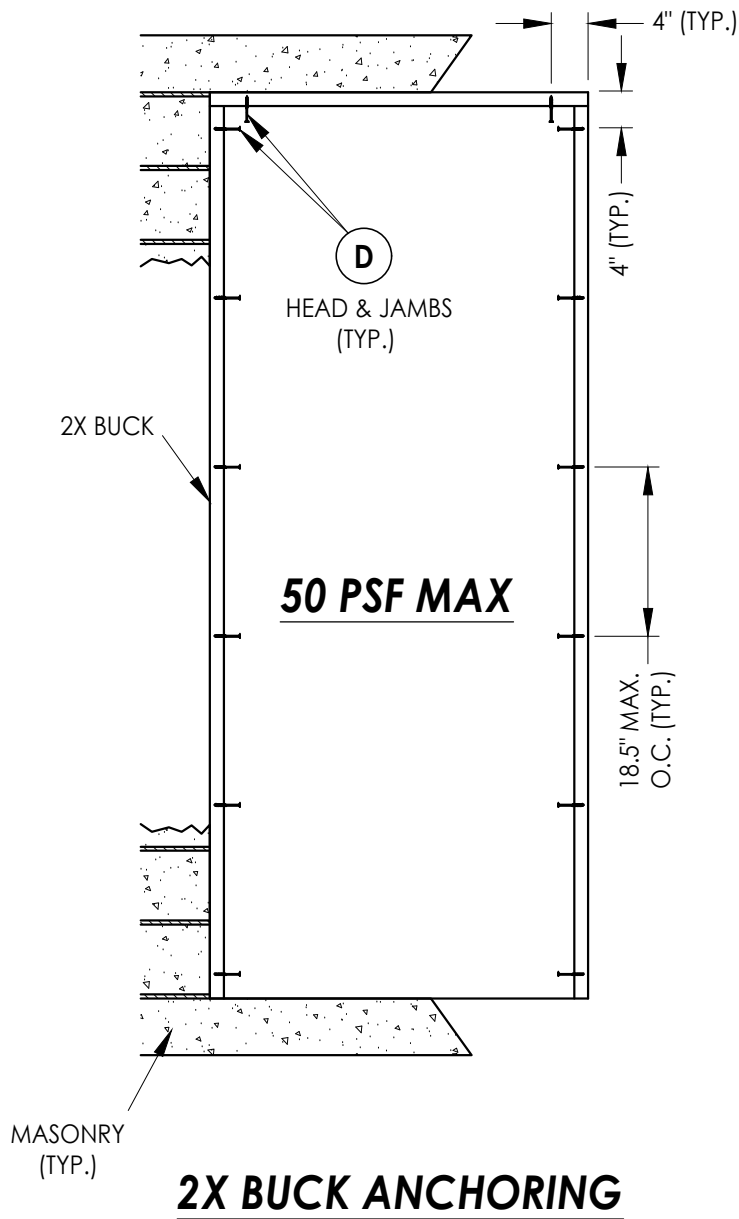

2X BUCK ANCHORING

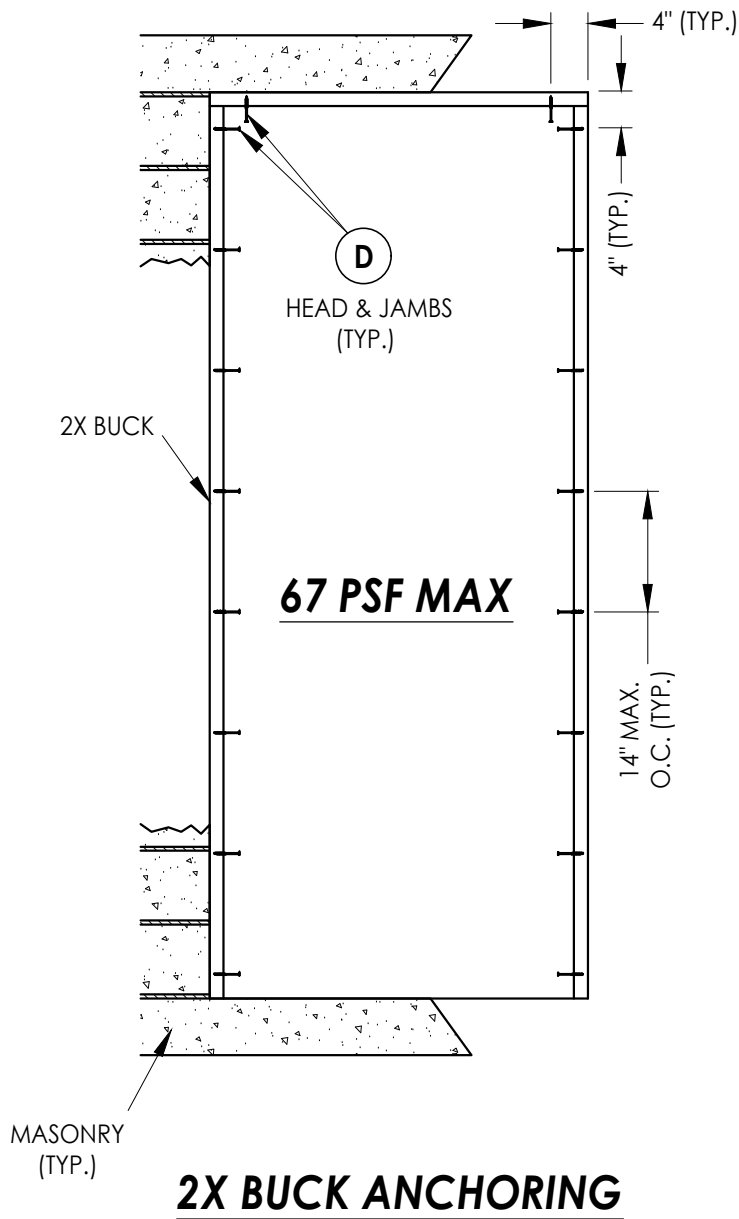

2X BUCK ANCHORING

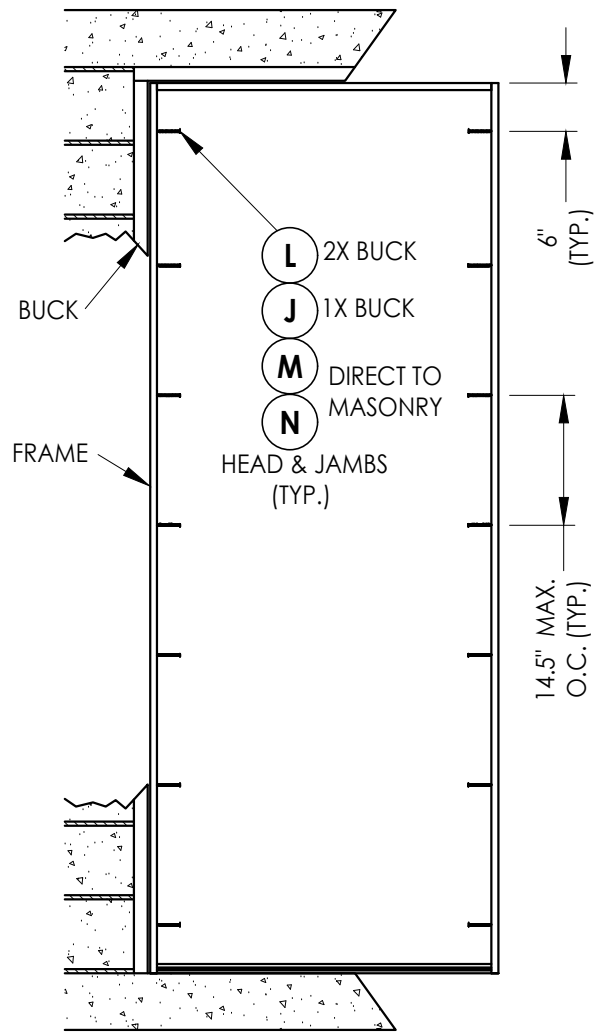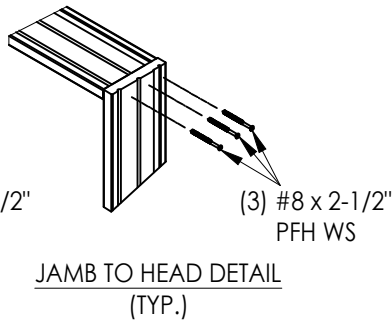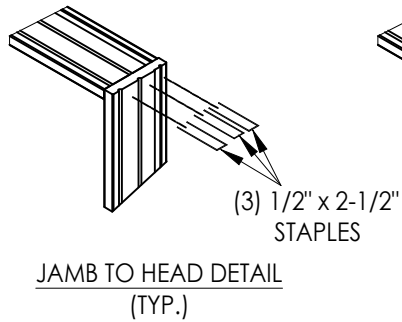

FRAME ANCHORING

NO.	DATE	REVISIONS
4	7/2/26	UPDATE TO 9TH ED. (2026) FBC LFS
3	7/16/20	UPDATE TO 7th ED (2020) FBC PO
2	10/08/18	REV. DOOR PANEL OPTION NOTE MT
1	12/03/17	RECESSED PANEL NOTATION JK

DATE: 07/07/17

SCALE: N.T.S.

DWG. BY: JK

CHK. BY: LFS

DRAWING NO.:



FL-21135.3

SHEET 8 OF 11

Documents Prepared By:
Lyndon F. Schmidt
P.E. No. 43409

RW BUILDING CONSULTANTS, INC.
P.O. Box 230, Valrico, FL 33595
Phone No.: 813.659.9197
FBPE Registry No. 9813

Kwikset

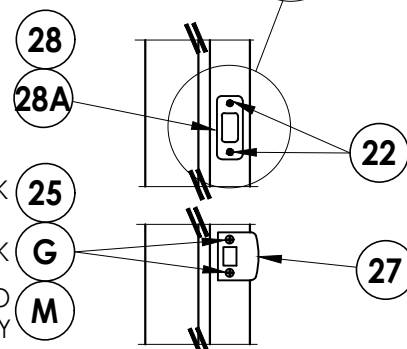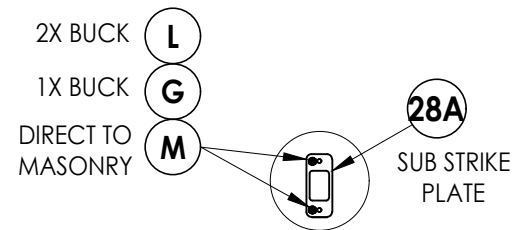


Schlage

SEE LATCH
& DEADBOLT
DETAIL

12"

60.88" (± 1.5")

Latch and Deadbolt

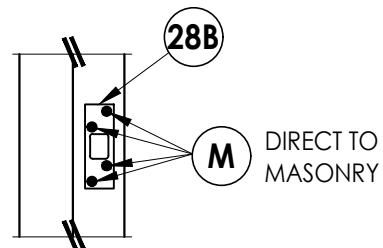

SEE HINGE
DETAIL (TYP.)

8.12" FROM TOP
OF JAMB

11.125" FROM TOP
OF JAMB

25.5" (TYP.)
BOOK
DOOR

25.5" (TYP.)
BOOK
DOOR

25.5" (TYP.)
BOOK
DOOR

25.5" (TYP.)
BOOK
DOOR

25.0" (TYP.)
U1/HYBRID
DOOR

25.0" (TYP.)
U1/HYBRID
DOOR

25.0" (TYP.)
U1/HYBRID
DOOR

25.0" (TYP.)
U1/HYBRID
DOOR


Documents Prepared By:
Lyndon F. Schmidt
P.E. No. 43409

RR
BUILDING CONSULTANTS, INC.
P.O. Box 230, Valrico, FL 33595
Phone No.: 813.659.9197
FBPE Registry No. 9813


DATE: 07/07/17		PRODUCT: THERMA-TRU FIBERGLASS DOOR PART OR ASSEMBLY: HARDWARE DETAILS	
SCALE: N.T.S.			
DWG. BY: JK			
CHK. BY: LFS			
DRAWING NO.: FL-21135.3			
SHEET 9 OF 11			

--	--	


Z:\2023 FBC Drawings\Therma-Tru\FL-21135 R7\FL-21135.1-4.dwg

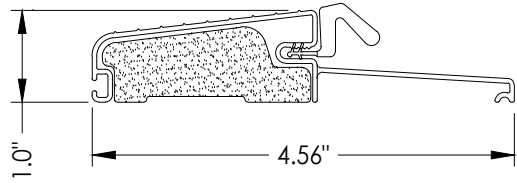


16 OUTSWING THRESHOLD
Composite Sill

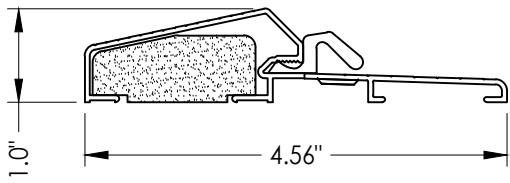


17 OUTSWING THRESHOLD
Composite / Aluminum Sill

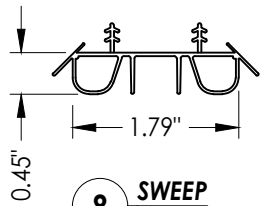


8 SWEEP

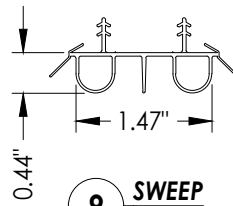


9 SWEEP

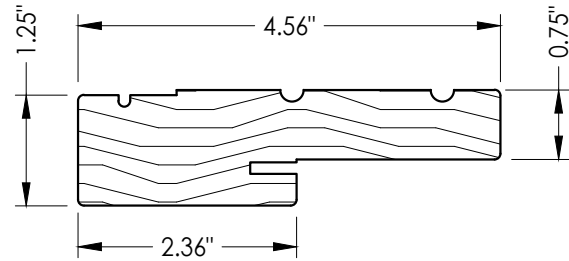


1 WOOD JAMB

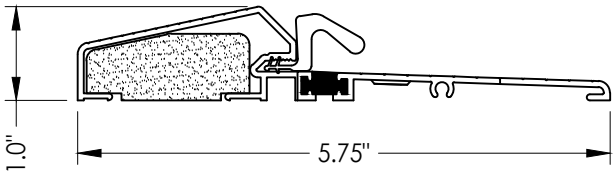


18 OUTSWING THRESHOLD
Composite / Aluminum Sill
(Thermal Break)

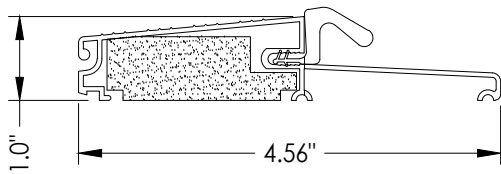


19 OUTSWING THRESHOLD
Composite Sill

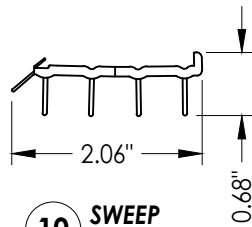


10 SWEEP

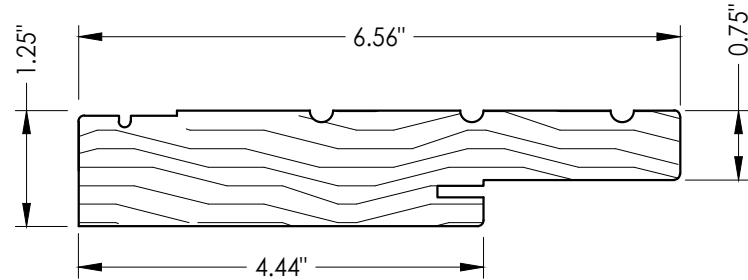


2 WOOD JAMB

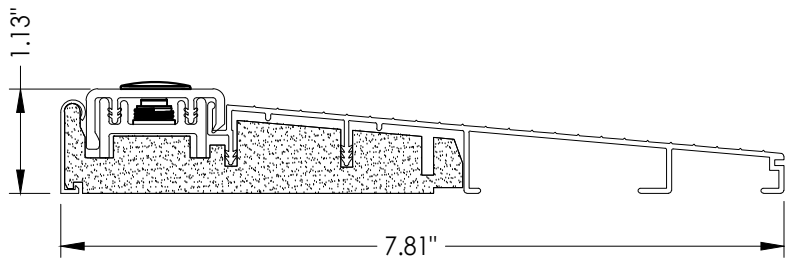


32 INSWING THRESHOLD
Inswing Composite Adjustable 7-3/4" Sill

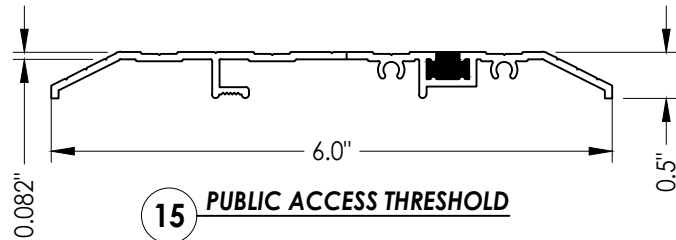


15 PUBLIC ACCESS THRESHOLD

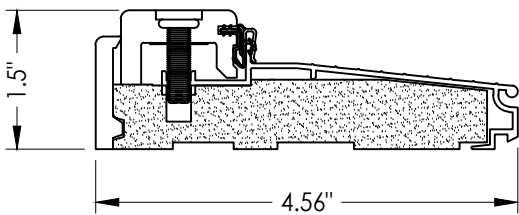


38 INSWING THRESHOLD
Inswing Composite Adjustable Sill

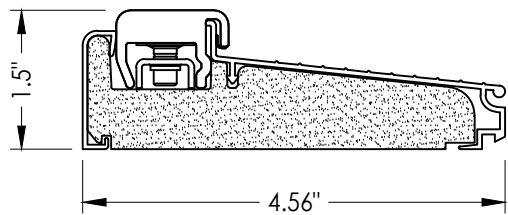


50 INSWING THRESHOLD
Inswing Composite Adjustable Sill
Book, Hybrid

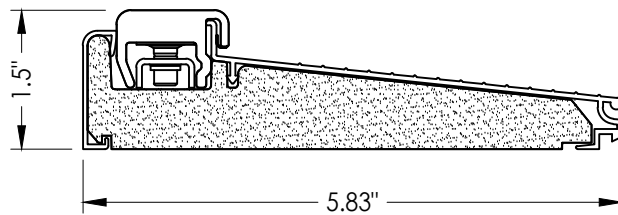


51 INSWING THRESHOLD
Inswing Composite Adjustable Sill
Book, Hybrid

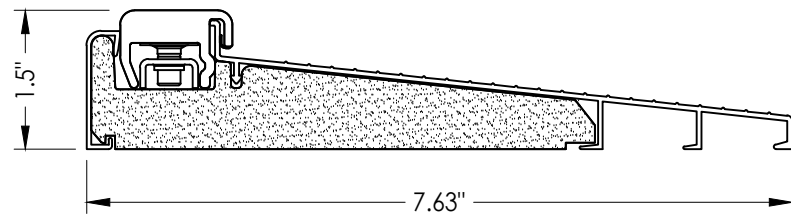


52 INSWING THRESHOLD
Inswing Composite Adjustable Sill
Book, Hybrid

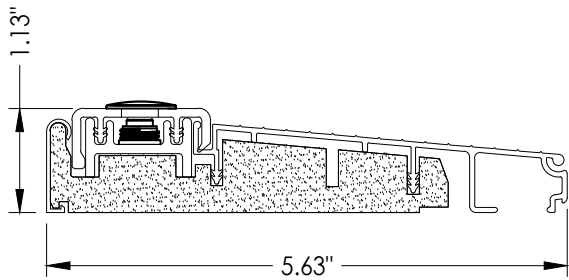


39 INSWING THRESHOLD
Inswing Composite Adjustable Sill

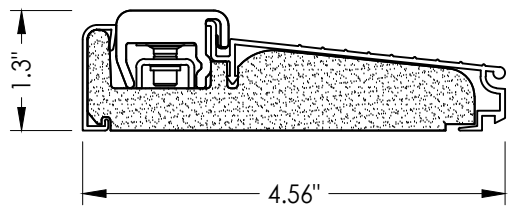

53 INSWING THRESHOLD
Inswing Composite Adjustable Sill
U1

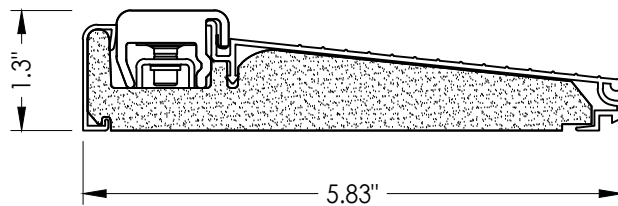

54 INSWING THRESHOLD
Inswing Composite Adjustable Sill
U1

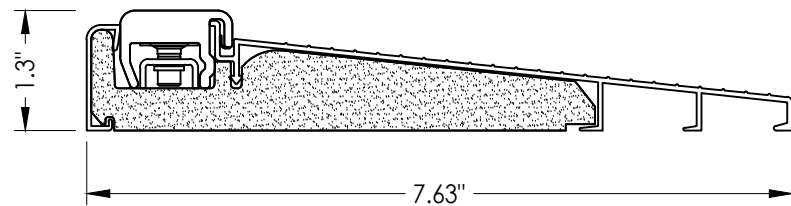

55 INSWING THRESHOLD
Inswing Composite Adjustable Sill
U1

Documents Prepared By:
Lyndon F. Schmidt
P.E. No. 43409

RW BUILDING CONSULTANTS, INC.
P.O. Box 230, Valrico, FL 33595
Phone No.: 813.659.9197
FBPE Registry No. 9813

PRODUCT:
THERMA-TRU
FIBERGLASS DOOR

PART OR ASSEMBLY:

COMPONENTS

NO.	DATE	REVISIONS			
		DATE	BY	MT	JK
4	7/2/26	UPDATE TO 9TH ED. (2026)	FBC	LFS	
3	7/16/20	UPDATE TO 7TH ED (2020)	FBC	PO	
2	10/08/18	REV. DOOR PANEL OPTION NOTE	MT		
1	12/03/17	RECESSED PANEL NOTATION	JK		

DATE: 07/07/17

SCALE: N.T.S.

DWG. BY: JK

CHK. BY: LFS

DRAWING NO.: FL-21135.3

SHEET 10 OF 11

BILL OF MATERIALS			BILL OF MATERIALS		
ITEM #	DESCRIPTION	MATERIAL	ITEM #	DESCRIPTION	MATERIAL
A	1X BUCK (SG >= 0.42)	WOOD	25	#8 x 2-1/2" PFH WOOD SCREW	STEEL
B	2X BUCK (SG >= 0.42)	WOOD	26	#8 x 5/8" PFH WOOD SCREW	STEEL
C	1/4" MAX. SHIM SPACE	-	27	LATCH STRIKE PLATE	STEEL
D	1/4" X 2-3/4" PFH DeWALT OR ITW CONCRETE SCREW	STEEL	28	DEADBOLT STRIKE PLATE (STANDARD)	STEEL
E	MASONRY - 3,000 PSI MIN. CONCRETE CONFORMING TO ACI 301 OR HOLLOW BLOCK CONFORMING TO ASTM C90	CONCRETE	28A	DEADBOLT SUB STRIKE PLATE	STEEL
			28B	DEADBOLT STRIKE PLATE (SECURITY)	STEEL
G	3/16" X 3-1/4" ITW CONCRETE SCREW	STEEL	29	4" X 4" HINGE	STEEL
J	1/4" X 3-3/4" PFH DeWALT OR ITW CONCRETE SCREW	STEEL	32	INSWING THRESHOLD	ALUM/COMP
L	#10 X 2-1/2" PFH WOOD SCREW (1.15" MIN. EMBEDMENT)	STEEL	38	INSWING THRESHOLD	ALUM/COMP
M	3/16" X 2-1/4" ITW CONCRETE SCREW	STEEL	39	INSWING THRESHOLD	ALUM/COMP
N	3/16" X 2-3/4" ITW CONCRETE SCREW	STEEL	40	DOOR PANEL (BOOK)	-
1	JAMB (FINGER JOINT PINE)	WOOD	41	DOOR PANEL (HYBRID)	-
2	JAMB (FINGER JOINT PINE)	WOOD	42	DOOR PANEL (U1)	-
6	WEATHERSTRIP (MEDIUM REACH)	FOAM	50	INSWING THRESHOLD	ALUM/COMP
7	WEATHERSTRIP (LONG REACH)	FOAM	51	INSWING THRESHOLD	ALUM/COMP
8	SWEEP	VINYL	52	INSWING THRESHOLD	ALUM/COMP
9	SWEEP	VINYL	53	INSWING THRESHOLD	ALUM/COMP
10	SWEEP (USE w/ PUBLIC ACCESS THRESHOLD)	VINYL	54	INSWING THRESHOLD	ALUM/COMP
15	PUBLIC ACCESS THRESHOLD	ALUM	55	INSWING THRESHOLD	ALUM/COMP
16	OUTSWING THRESHOLD	ALUM/COMP	CORROSION RESISTANCE - SALTWATER ENVIRONMENTS Fasteners & connectors in areas within 3000 ft (914 m) of a		
17	OUTSWING THRESHOLD	ALUM/COMP			
18	OUTSWING THRESHOLD	ALUM/COMP			
19	OUTSWING THRESHOLD	ALUM/COMP			
22	#8 x 3/4" PFH WOOD SCREW	STEEL			
23	#10 x 3/4" PFH WOOD SCREW	STEEL			
24	#10 x 1" PFH WOOD SCREW	STEEL			

CORROSION RESISTANCE - SALTWATER ENVIRONMENTS
Fasteners & connectors in areas within 3000 ft (914 m) of a saltwater coastline shall comply with FBC Sections 1711.1 or R332.1.

CONCRETE ANCHOR NOTES:

1. Concrete anchor locations at the corners may be adjusted to maintain the min. edge distance to mortar joints.
2. Concrete anchor locations noted as "MAX. ON CENTER" must be adjusted to maintain the min. edge distance to mortar joints, additional concrete anchors may be required to ensure the "MAX. ON CENTER" dimension are not exceeded.
3. Concrete anchor table:

ANCHOR TYPE	ANCHOR SIZE	MIN. EMBEDMENT	MIN. CLEARANCE TO MASONRY EDGE	MIN. CLEARANCE TO ADJACENT ANCHOR
ITW TAPCON®	1/4"	1-1/4"	2"	4"
DeWALT ULTRACON+	1/4"	1-1/4"	1"	4"
ITW TAPCON®	3/16"	1-1/4"	AS SHOWN	1-1/2"

WOOD SCREW INSTALLATION NOTES:

1. Maintain a minimum 5/8" edge distance, 1" end distance, & 1" o.c. spacing of wood screws to prevent the splitting of wood.

DATE: 07/07/17		THERMA-TRU FIBERGLASS DOOR		Documents Prepared By: Lyndon F. Schmidt P.E. No. 43409	
SCALE: N.T.S.		PART OR ASSEMBLY: BILL OF MATERIALS		<i>RW</i> BUILDING CONSULTANTS, INC. P.O. Box 230, Valrico, FL 33595 Phone No.: 813.659.9197 FBPE Registry No. 9813	
DWG. BY: JK		REVISIONS			
CHK. BY: LFS					
DRAWING NO.: FL-21135.3					
SHEET 11 OF 11					