


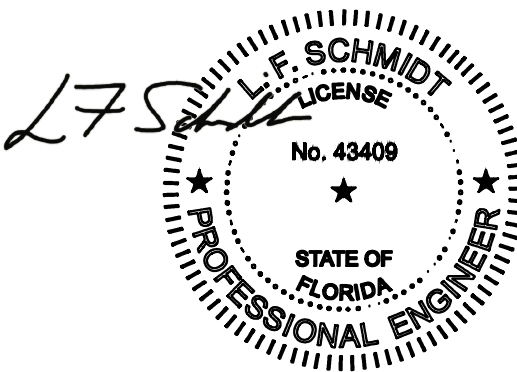

Digitally signed by
Lyndon F Schmidt
Date: 2026.08.06 16:05:09
-04'00'

This item has been digitally signed and sealed by
L. F. Schmidt, P.E. on the date adjacent to the seal.
Printed copies of this document are not
considered signed and sealed and the signature
must be verified on any electronic copies.

THIS PRODUCT APPROVAL IS VALID
ONLY FOR THE STATE OF FLORIDA

WOOD EDGE
GLAZED FIBERGLASS SINGLE DOOR
w/ SIDELITE(S)
INSWING/OUTSWING
"NON-IMPACT"

GENERAL NOTES

1. This product has been evaluated and is in compliance with the 9th Edition (2026) Florida Building Code (FBC) structural requirements excluding the "High Velocity Hurricane Zone" (HVHZ).
2. Product anchors shall be as listed and spaced as shown on details. Anchor embedment to base material shall be beyond wall dressing or stucco.
3. When used in areas requiring wind borne debris protection, this product is required to be protected with an impact resistant covering that complies with FBC Sections 1609.1.2 & R301.2.1.2.
4. For 2x stud framing construction, anchoring of these units shall be the same as that shown for 2x buck masonry construction.
5. Site conditions that deviate from the details of this drawing require further engineering analysis by a licensed engineer or registered architect.
6. Benchmark Door and Sidelite panels require the use of "J" part numbers and must be stained or painted within six months of installation.

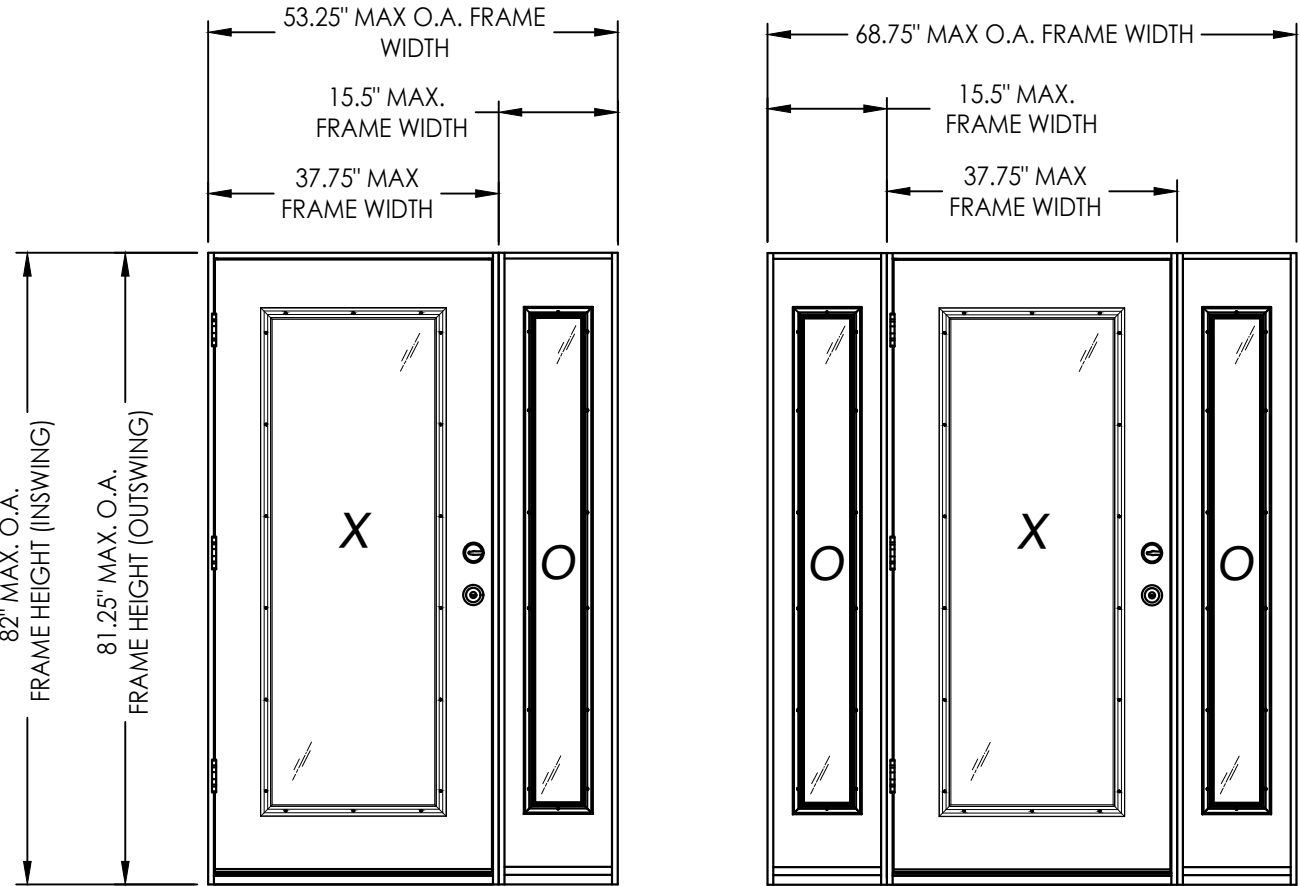


TABLE OF CONTENTS			
SHEET #	DESCRIPTION	SHEET #	DESCRIPTION
1	Typical Elevations, Design Pressures & General Notes	9	Vertical Cross Sections (Thresholds)
2	Door Panel Details	10	Buck Anchoring
3	Door Panel Details	11	Frame Anchoring
4	Sidelite Panel Details	12	Hardware Details
5	Elevations	13	Glazing details
6	Horizontal & Vertical Cross Sections (2X Buck)	14	Components
7	Horizontal & Vertical Cross Sections (1X Buck)	15	Bill of Materials
8	Horizontal & Vertical Cross Sections (Direct to Masonry)		

CONFIGURATION	DESIGN PRESSURE (PSF) INSWING		DESIGN PRESSURE (PSF) OUTSWING	
	POSITIVE	NEGATIVE	POSITIVE	NEGATIVE
XO, OX, OXO	+47.0	-47.0	+47.0	-47.0

See Sheet 5 for Hardware Specifications

Documents Prepared By:
Lyndon F. Schmidt
P.E. No. 43409

PRODUCT:
THERMA-TRU
FIBERGLASS DOOR

PART OR ASSEMBLY:
TYPICAL ELEVATION, DESIGN
PRESSURES & GENERAL NOTES

57/2/26
48/21/23
37/16/20
210/08/18
112/03/17

DATE
REV. DOOR PANEL OPTION NOTE
RECESSED PANEL NOTATION

LFS
LFS
PO
MT
JK
BY

REVISIONS







DATE: 07/07/17
SCALE: N.T.S.
DWG. BY: JK
CHK. BY: LFS
DRAWING NO.: FL-21135.6
SHEET 1 of 15

© 2017 R.W. BUILDING CONSULTANTS INC.

BUILDING CONSULTANTS, INC.
P.O. Box 230, Vairico, FL 33595
Phone No.: 813.659.9197
FBPE Registry No. 9813

© 2017 R.W. BUILDING CONSULTANTS INC.

Z:\2023 FBC Drawings\Therma-Tru\FL-21135 R7\FL-21135.5-8.dwg

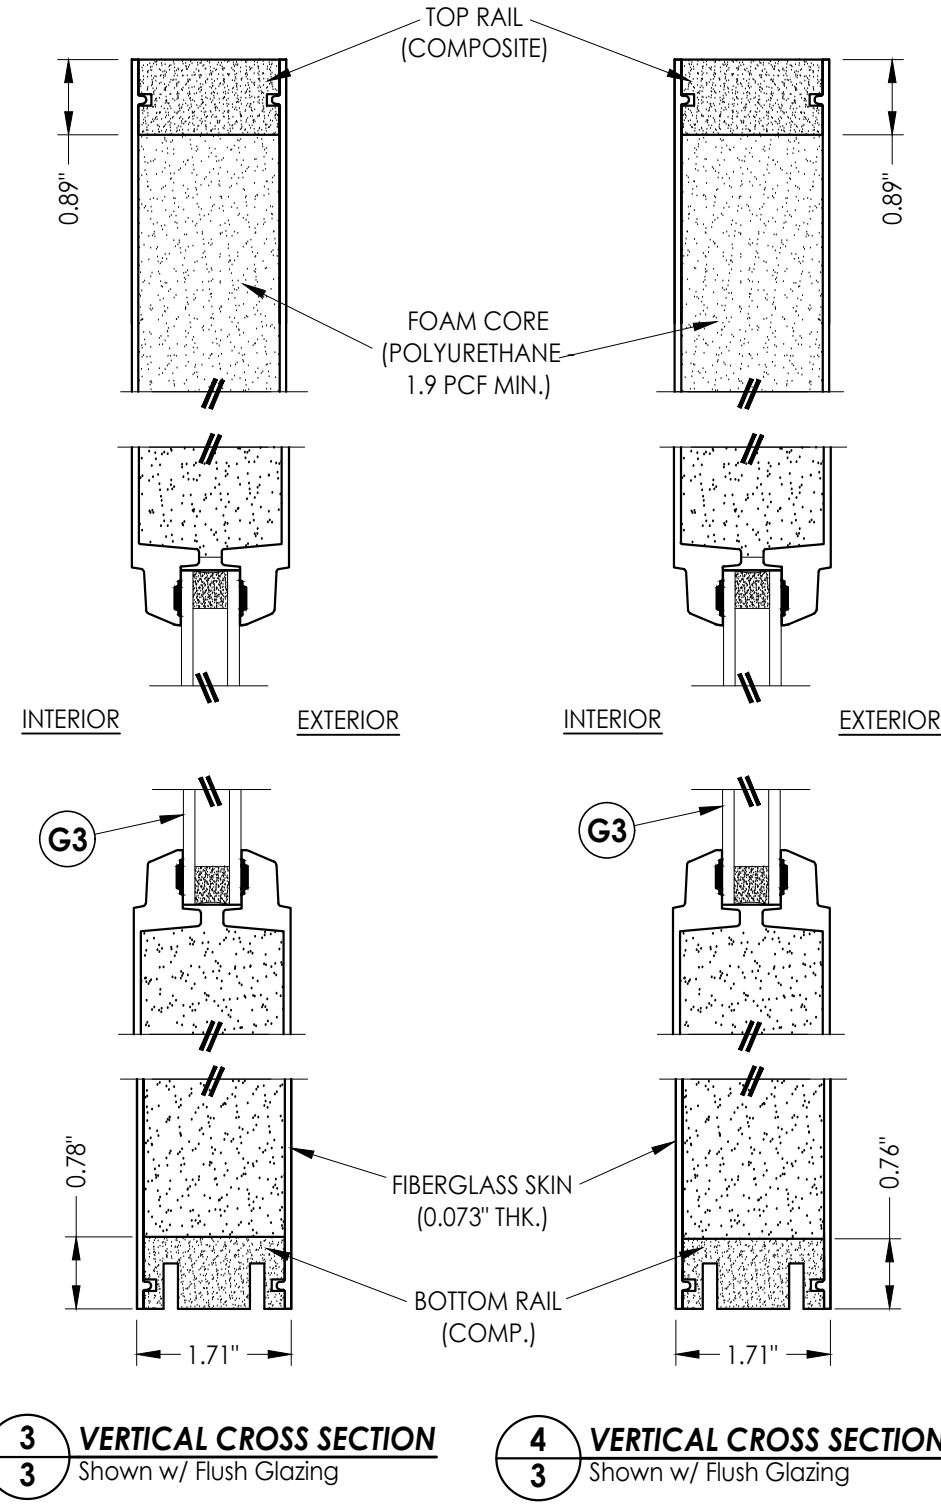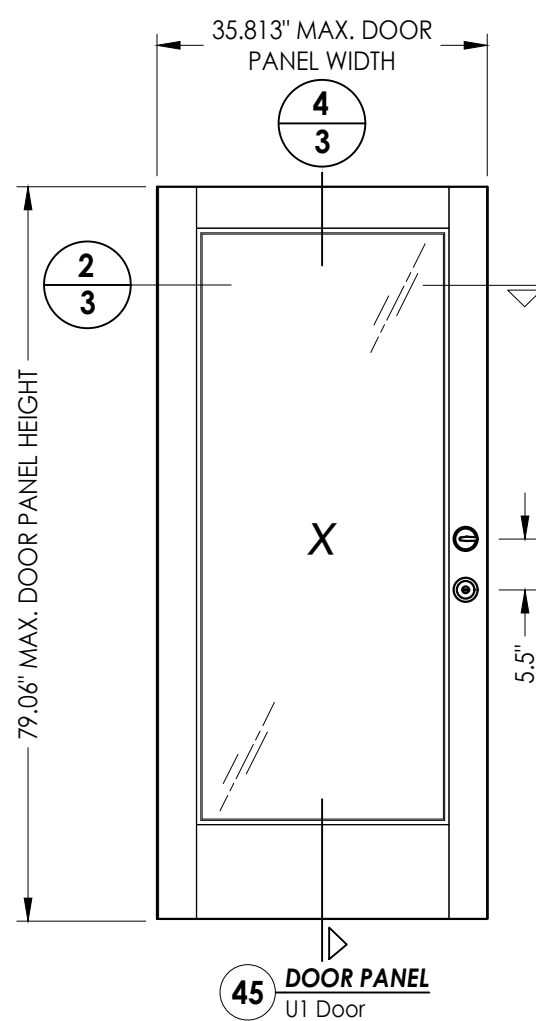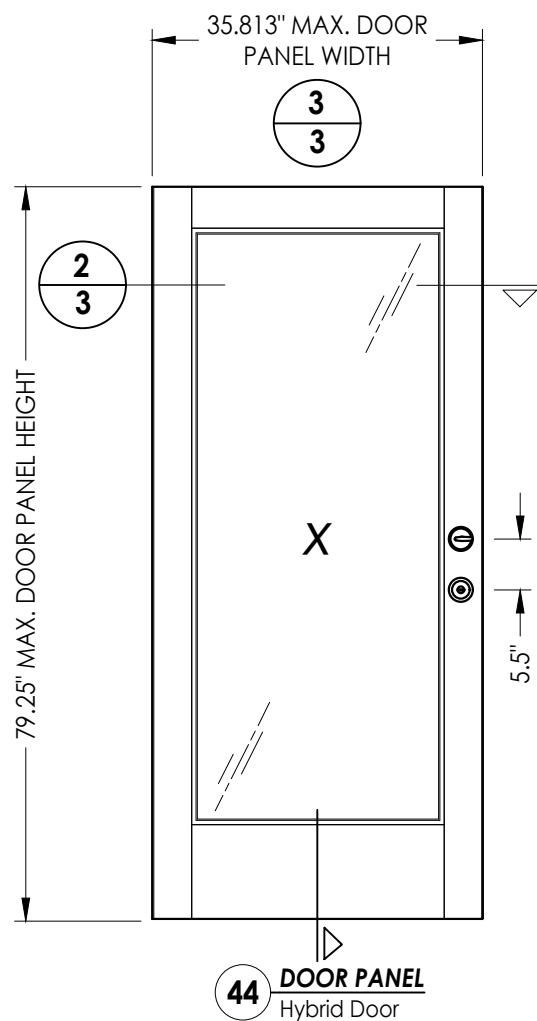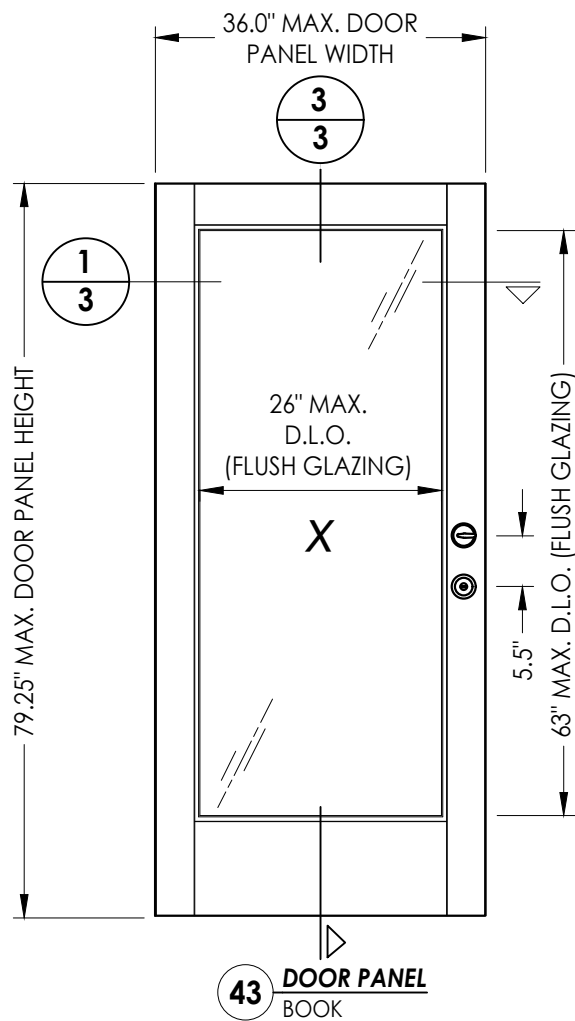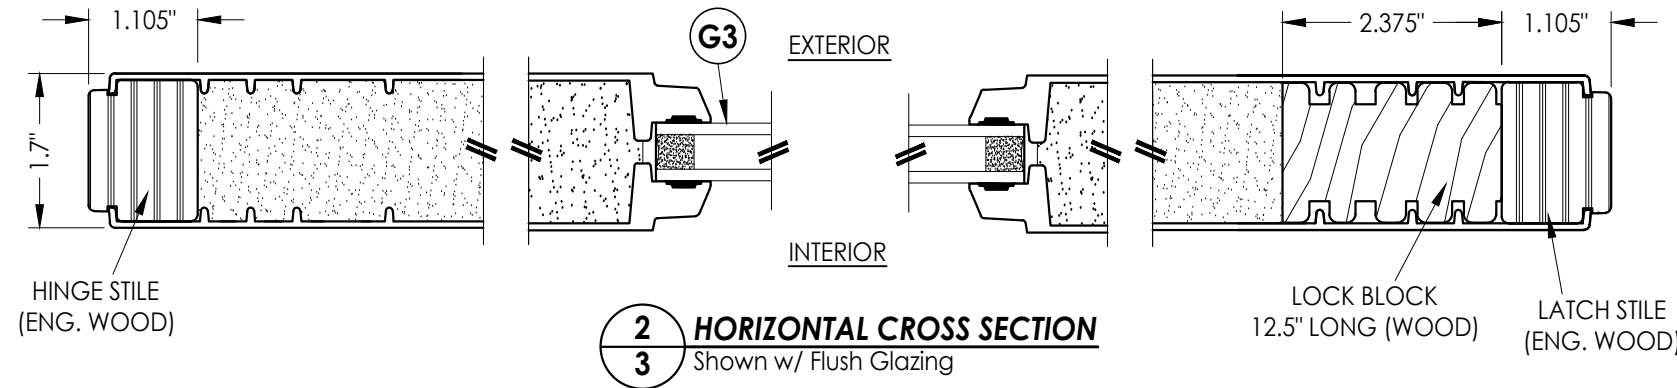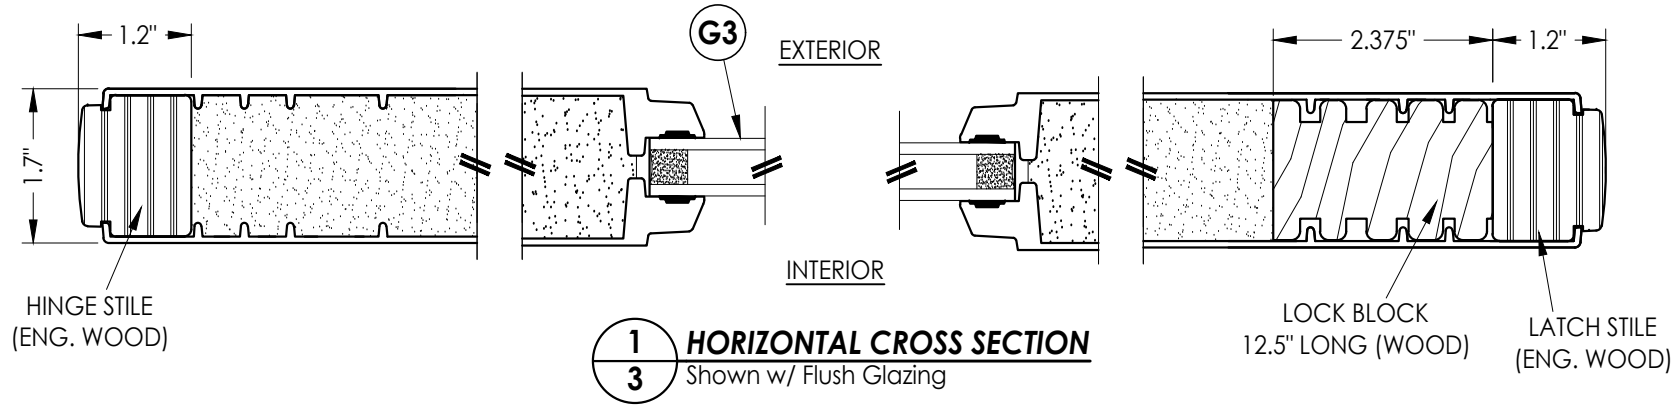

Documents Prepared By:
Lyndon F. Schmidt
P.E. No. 43409

BUILDING CONSULTANTS, INC.
P.O. Box 230, Vairico, FL 33595
Phone No.: 813.659.9197
FBPE Registry No. 9813

PRODUCT:
THERMA-TRU
FIBERGLASS DOOR

PART OR ASSEMBLY:
DOOR PANEL DETAILS

NO.	DATE	REVISIONS
5	7/2/26	UPDATE TO 9TH ED. (2026) FBC
4	8/21/23	UPDATE TO 8TH ED. (2023) FBC
3	7/16/20	UPDATE TO 7TH ED. (2020) FBC
2	10/08/18	REV. DOOR PANEL OPTION NOTE
1	12/03/17	RECESSED PANEL NOTATION

DATE: 07/07/17

SCALE: N.T.S.


DWG. BY: JK

CHK. BY: LFS


DRAWING NO.: FL-21135.6

SHEET 3 OF 15


Z:\2023 FBC Drawings\Therma-Tru\FL-21135 R7\FL-21135.5-8.dwg

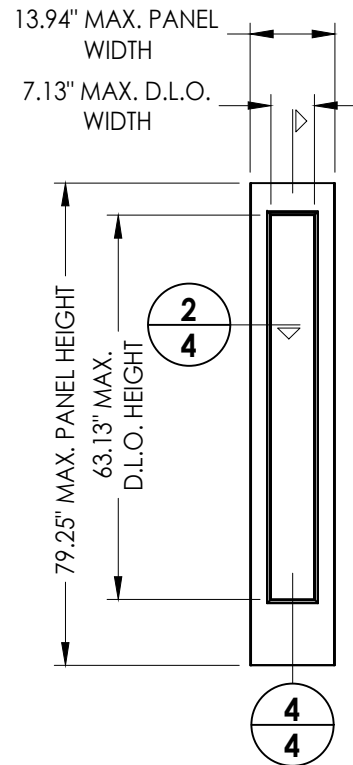


60 SIDELITE PANEL
Full Lite
Flush Glazed

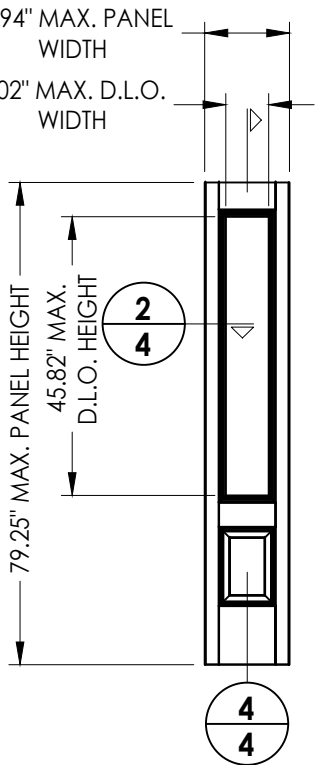




60 SIDELITE PANEL
3/4 Lite
Flush Glazed

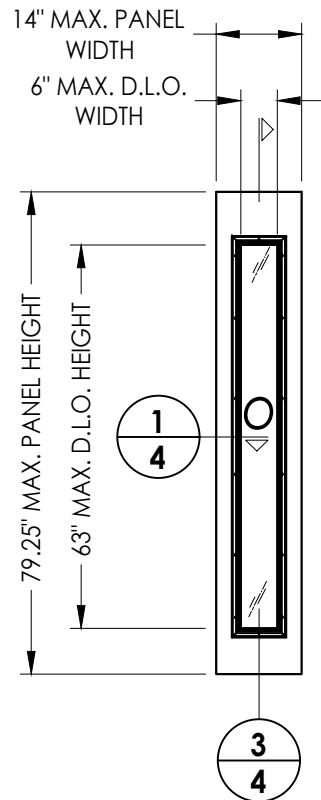


50 SIDELITE PANEL
Full Lite
Lip Lite

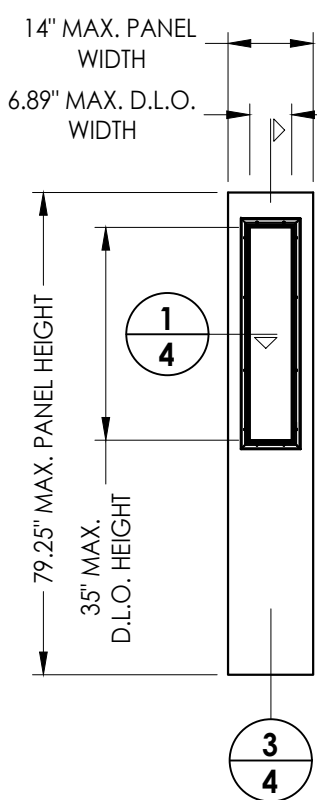


50 SIDELITE PANEL
Half Lite
Lip Lite

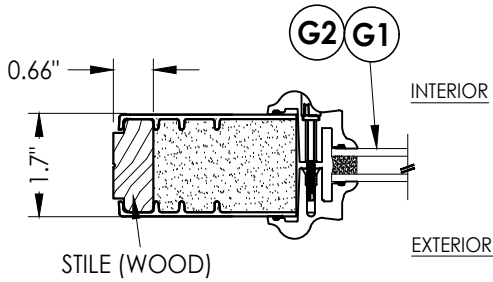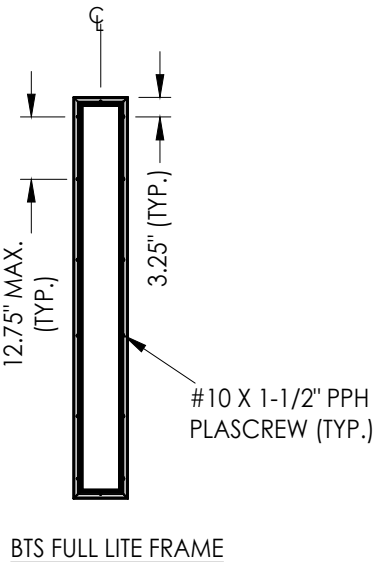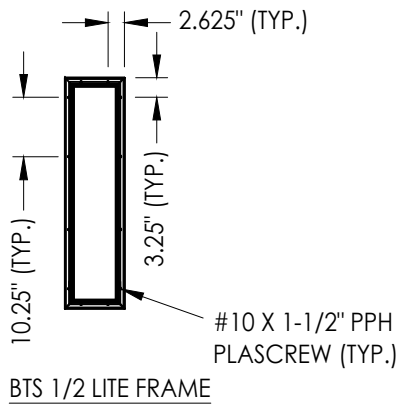


1/4 HORIZONTAL CROSS SECTION
Lip Lite Glazing

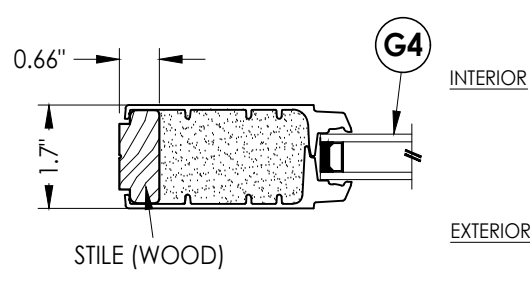

2/4 HORIZONTAL CROSS SECTION
Flush Glazing

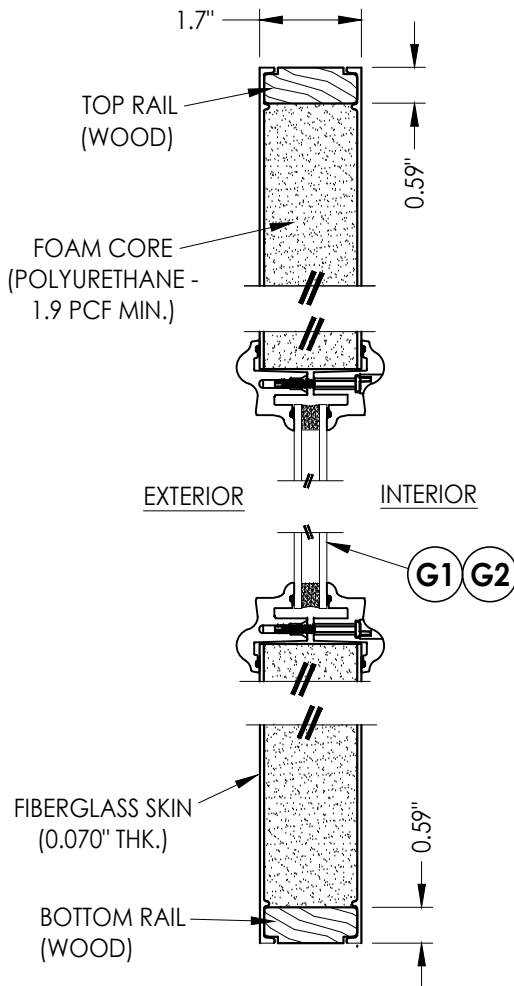

3/4 VERTICAL CROSS SECTION
Lip Lite Glazing Shown

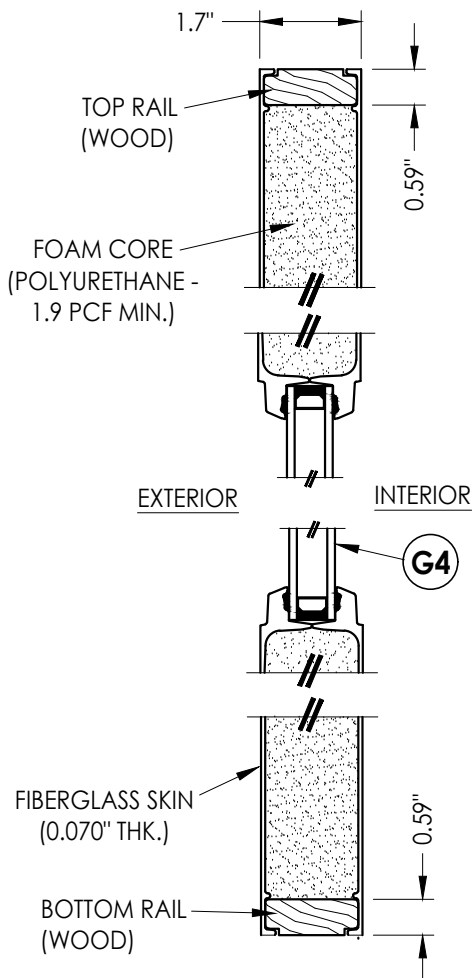

4/4 VERTICAL CROSS SECTION
Flush Glazing Shown

Documents Prepared By:
Lyndon F. Schmidt
P.E. No. 43409

PRODUCT:
THERMA TRU
FIBERGLASS DOOR

PART OR ASSEMBLY:
SIDELITE PANEL DETAILS

NO.	DATE	REV.	DOOR PANEL OPTION	NOTE	MT	JK	BY
5	7/2/26	UPDATE TO 9TH ED.	(2026)	FBC	LFS		
4	8/21/23	UPDATE TO 8TH ED.	(2023)	FBC	LFS		
3	7/16/20	UPDATE TO 7th ED	(2020)	FBC	PO		
2	10/08/18	REV. DOOR PANEL		OPTION			
1	12/03/17	RECESSED PANEL		NOTATION			

DATE: 8/10/16

SCALE: N.T.S.

DWG. BY: JK

CHK. BY: LFS



DRAWING NO.: FL-21135.6

SHEET 4 OF 15


BUILDING CONSULTANTS, INC.
P.O. Box 230, Valrico, FL 33595
Phone No.: 813.659.9197
FBPE Registry No. 9813

RW

Z:\2023 FBC Drawings\Therma-Tru\FL-21135 R7\FL-21135.5-8.dwg

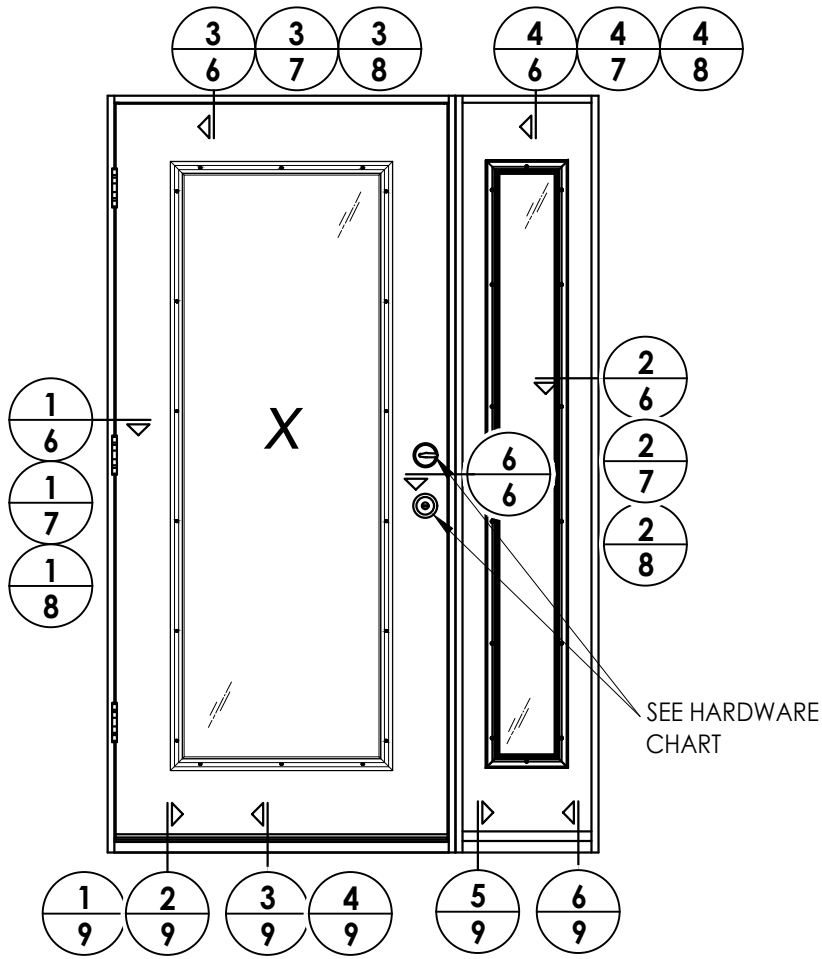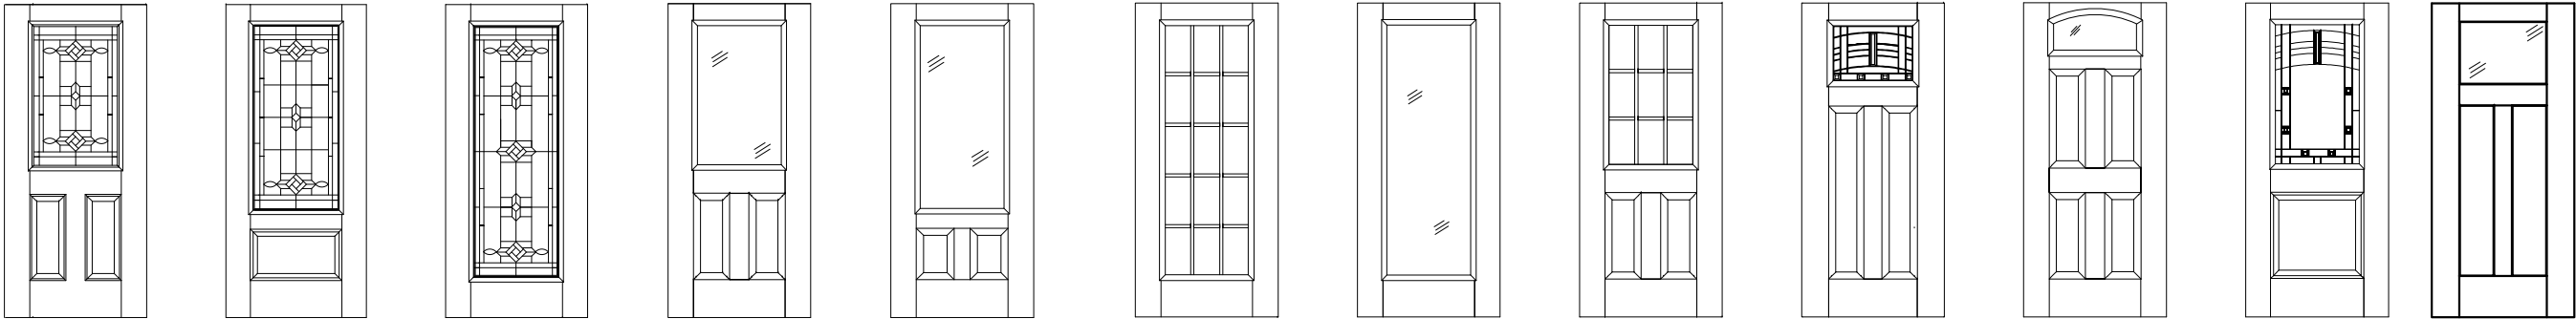

ELEVATION
XO

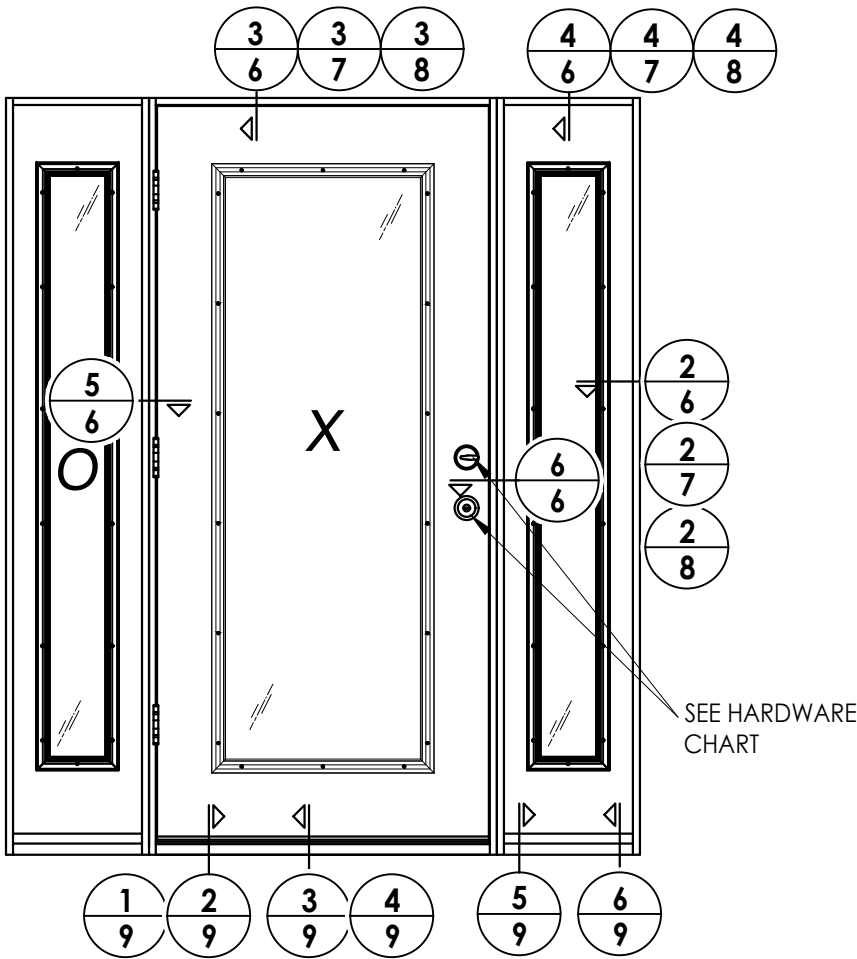

ELEVATION
OXO

HARDWARE TABLE		
MANUFACTURER	MODEL	
SCHLAGE	KNOB:	F51
	DEADBOLT:	B60
KWIKSET	KNOB:	SIGNATURE SERIES
	DEADBOLT:	SIGNATURE SERIES (980)

Benchmark Door Panel Options
Products approved include all embossed and recessed panel doors.
Similar glazed panel configurations are allowed.
Panels shown are for illustration and are representative only.

DATE		UPDATE TO		REV.		DOOR PANEL OPTION		RECESSED PANEL NOTATION		NO.		DATE		REVISIONS	
5	7/2/26	UPDATE TO	9TH ED. (2026)	FBC	LFS										
4	8/21/23	UPDATE TO	8TH ED. (2023)	FBC	LFS										
3	7/16/20	UPDATE TO	7th ED (2020)	FBC	PO										
2	10/08/18	REV.	DOOR PANEL OPTION	NOTE	MT										
1	12/03/17	RECESSED PANEL	NOTATION		JK										
					BY										


PRODUCT:	THERMA-TRU FIBERGLASS DOOR	
	PART OR ASSEMBLY: ELEVATIONS	

Documents Prepared By:
Lyndon F. Schmidt
P.E. No. 43409




BUILDING CONSULTANTS, INC.
P.O. Box 230, Valrico, FL 33595
Phone No.: 813.659.9197
FBPE Registry No. 9813


Z:\2023 FBC Drawings\Therma-Tru\FL-21135 R7\FL-21135.5-8.dwg

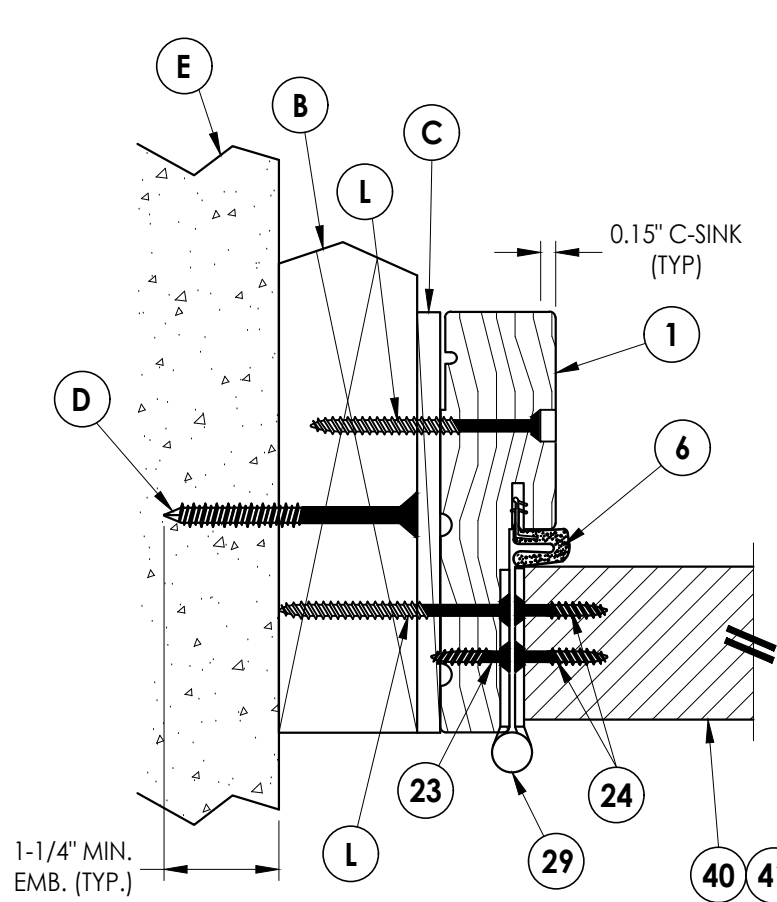


1 HORIZONTAL CROSS SECTION
Shown w/ 2X Buck
Outswing shown (Inswing similar)

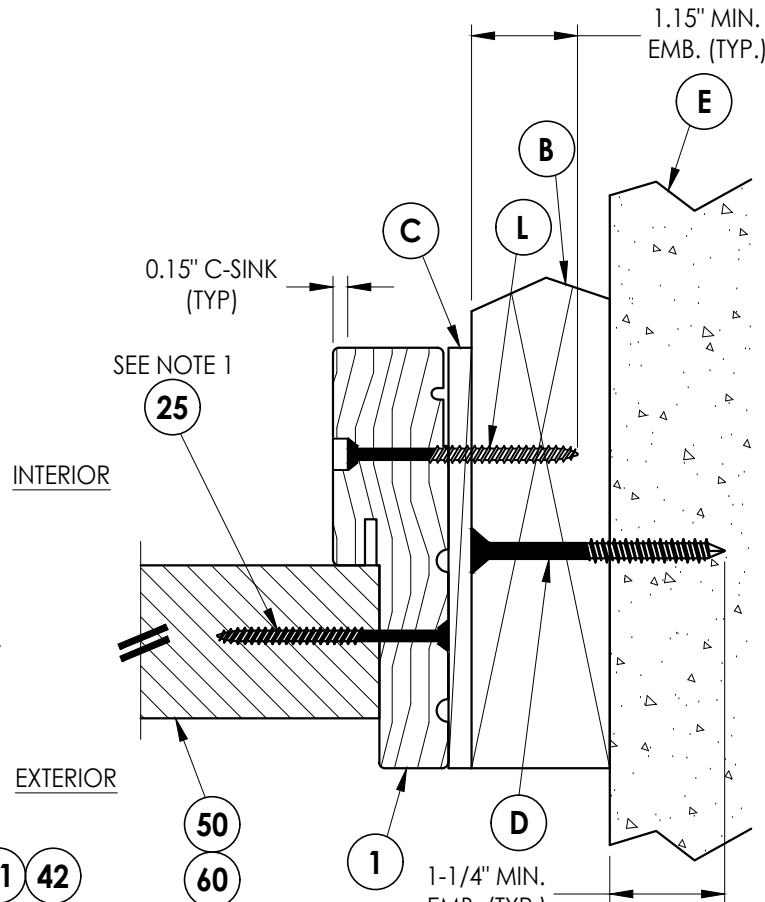


2 HORIZONTAL CROSS SECTION
Shown w/ 2X Buck
Outswing shown (Inswing similar)

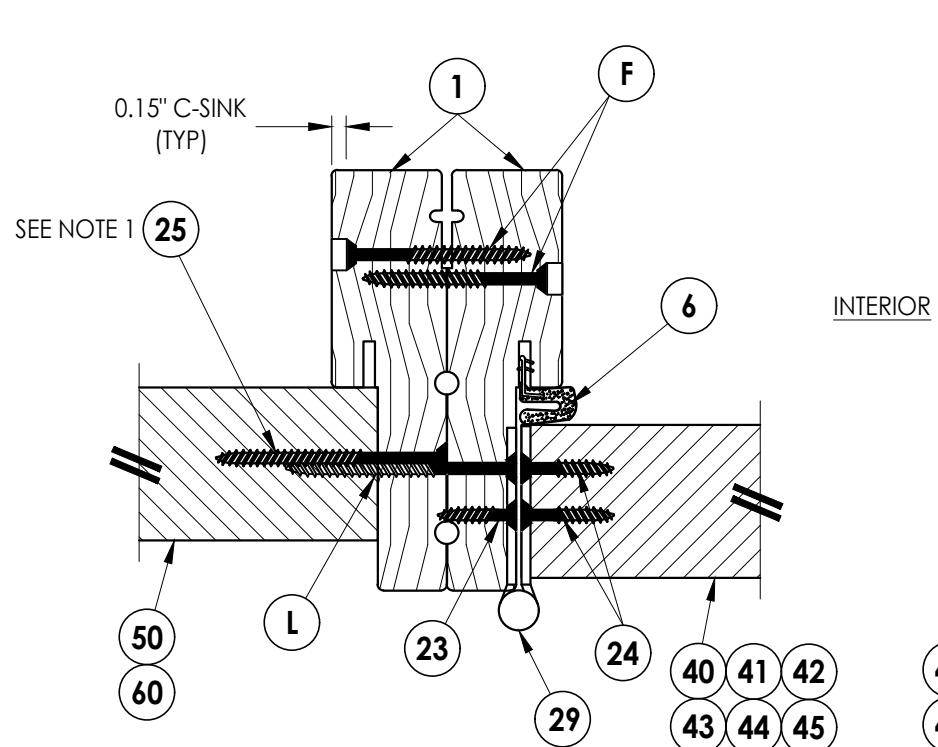


5 HORIZONTAL CROSS SECTION
Outswing shown (Inswing similar)

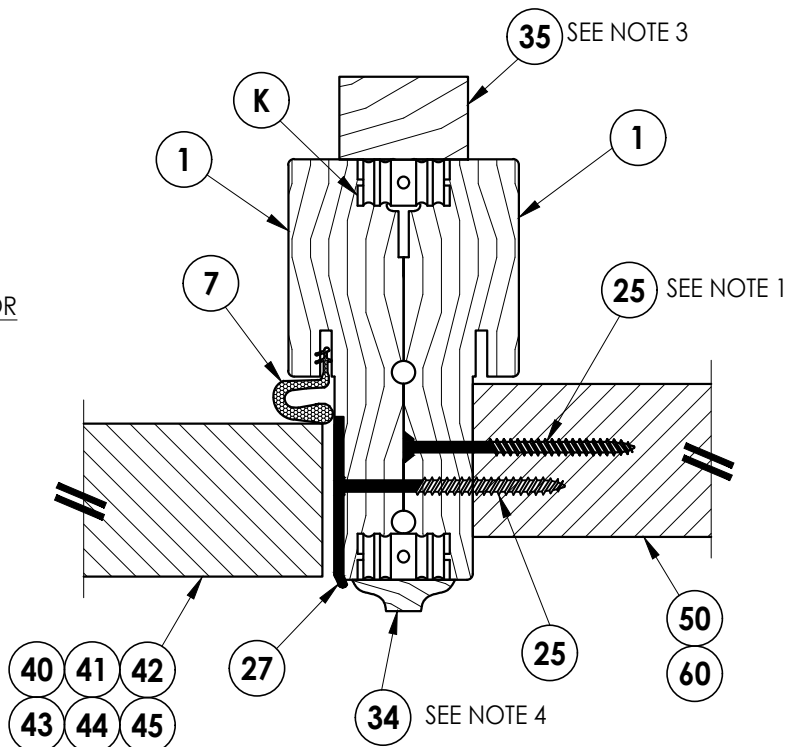

6 HORIZONTAL CROSS SECTION
Outswing shown (Inswing similar)

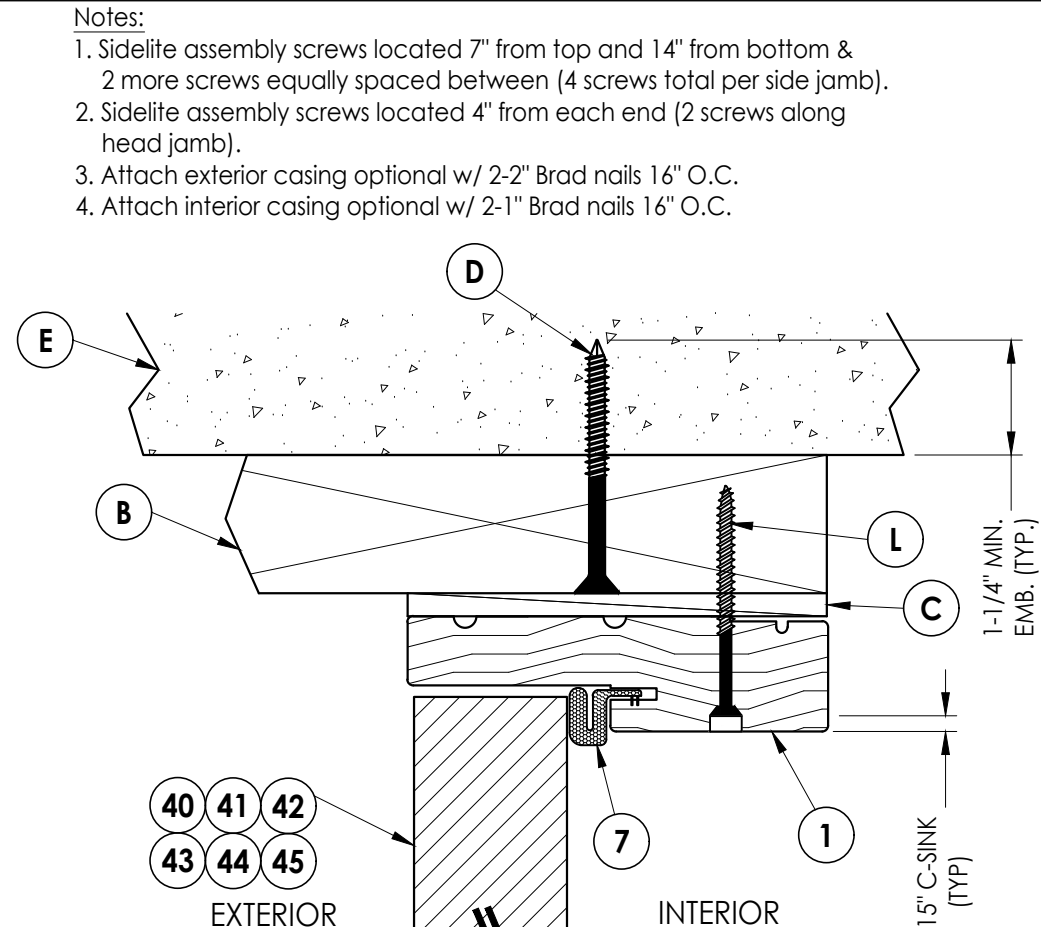

3 VERTICAL CROSS SECTION
Shown w/ 2X Buck
Outswing shown (Inswing similar)

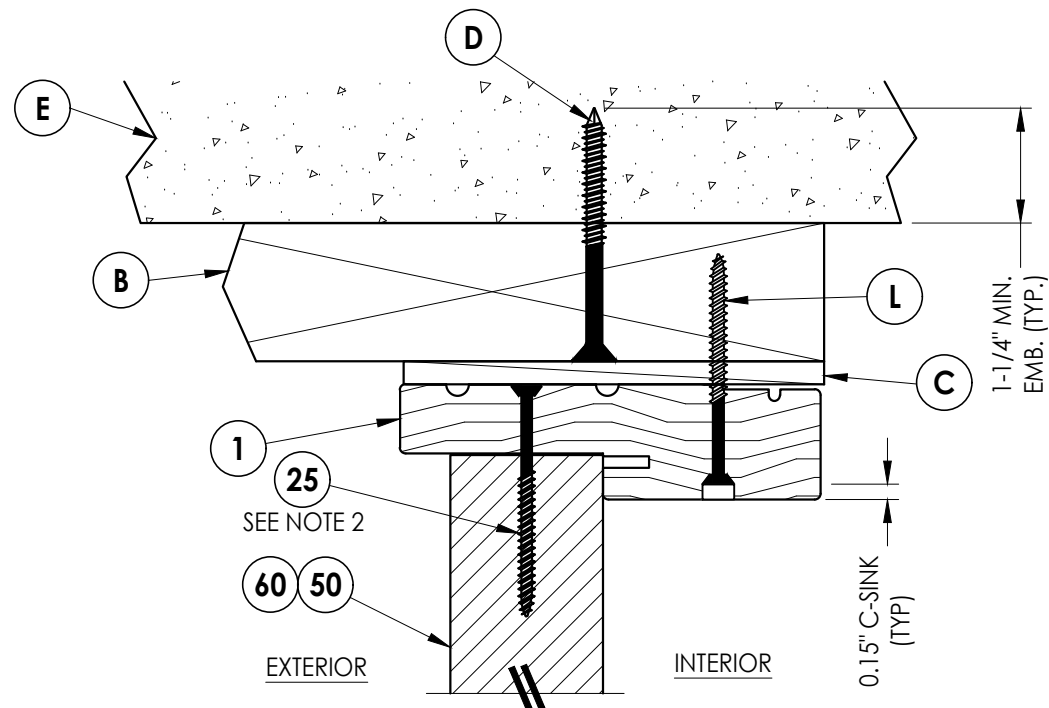

4 VERTICAL CROSS SECTION
Shown w/ 2X Buck
Outswing shown (Inswing similar)

- Notes:
1. Sidelite assembly screws located 7" from top and 14" from bottom & 2 more screws equally spaced between (4 screws total per side jamb).
 2. Sidelite assembly screws located 4" from each end (2 screws along head jamb).
 3. Attach exterior casing optional w/ 2-2" Brad nails 16" O.C.
 4. Attach interior casing optional w/ 2-1" Brad nails 16" O.C.

Documents Prepared By:
Lyndon F. Schmidt
P.E. No. 43409

RW BUILDING CONSULTANTS, INC.
P.O. Box 230, Valrico, FL 33595
Phone No.: 813.659.9197
FBPE Registry No. 9813

PRODUCT:
THERMA-TRU
FIBERGLASS DOOR

PART OR ASSEMBLY:
HORIZONTAL & VERTICAL
CROSS SECTIONS (2X BUCK)

	5	4	3	2	1	NO.	DATE	REVISIONS
DATE:	7/2/26	8/21/23	7/16/20	10/08/18	12/03/17	1	DATE	
SCALE:	UPDATE TO 9TH ED. (2026) FBC LFS	UPDATE TO 8TH ED. (2023) FBC LFS	UPDATE TO 7th ED (2020) FBC PO	REV. DOOR PANEL OPTION NOTE MT	RECESSED PANEL NOTATION JK	1		
DWG. BY:								
CHK. BY:								
DRAWING NO.:								

DATE: 07/07/17

SCALE: N.T.S.

DWG. BY: JK





CHK. BY: LFS

DRAWING NO.:

FL-21135.6

SHEET 6 OF 15


1. Sidelite assembly screws located 7" from top and 14" from bottom & 2 more screws equally spaced between (4 screws total per side jamb).
2. Sidelite assembly screws located 4" from each end (2 screws along head jamb).

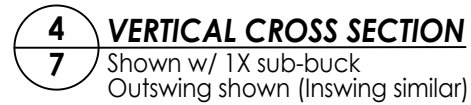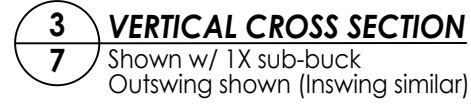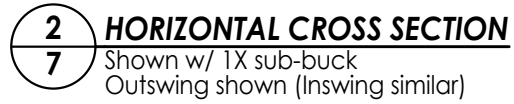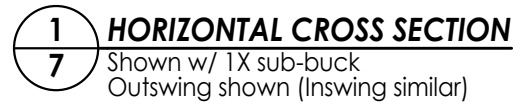

DATE:	07/07/17
SCALE:	N.T.S.
DWG. BY:	JK
CHK. BY:	LFS
DRAWING NO.:	FL-21135.6
SHEET	<u>7</u> OF <u>15</u>

BUILDING CONSULTANTS, INC.
P.O. Box 230, Valrico, FL 33595
Phone No.: 813.659.9197
FBPE Registry No. 9813


PART OR ASSEMBLY: HORIZONTAL & VERTICAL CROSS SECTIONS (1X BUCK)

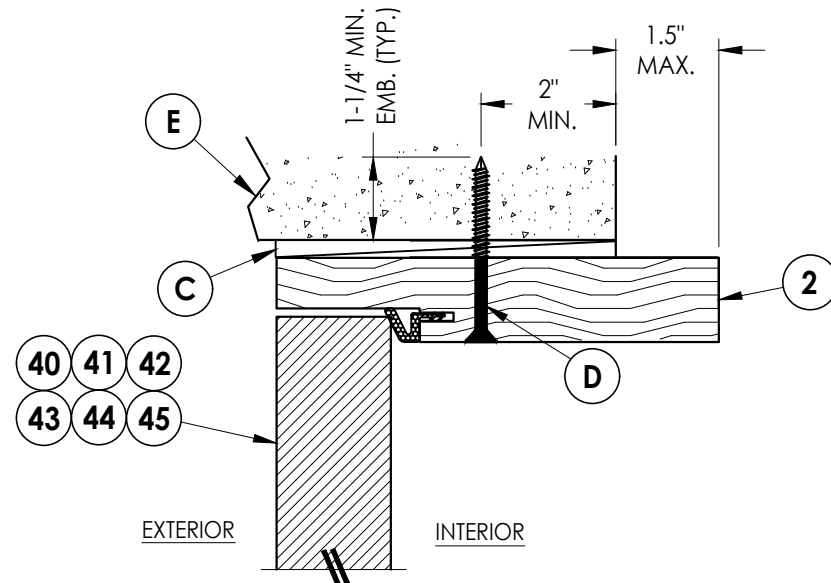


3 **HORIZONTAL CROSS SECTION**
8 Shown Direct to Masonry
 Outswing only w/ 6-9/16" jamb

Notes:


1. Sidelite assembly screws located 7" from top and 14" from bottom & 2 more screws equally spaced between (4 screws total per side jamb).
2. Sidelite assembly screws located 4" from each end (2 screws along head jamb).

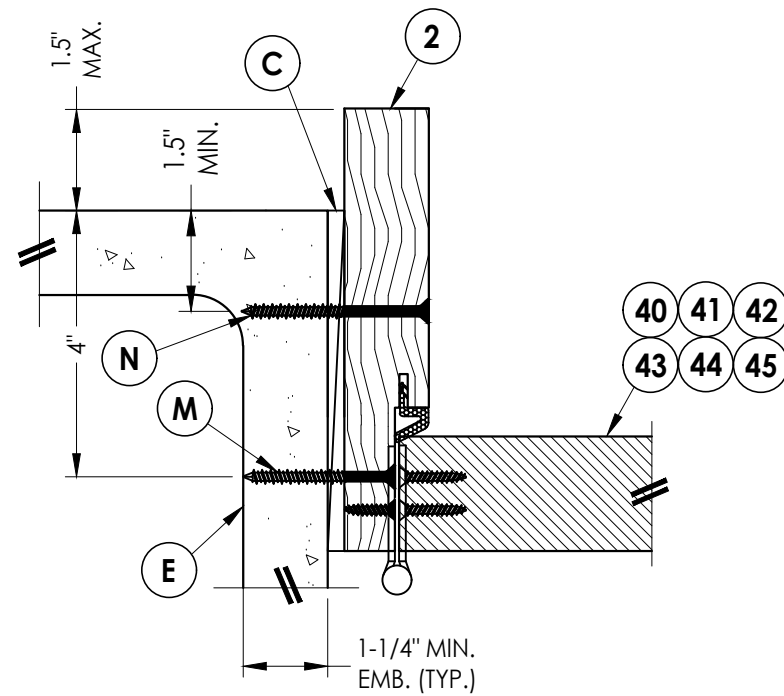

1 **HORIZONTAL CROSS SECTION**
8 Shown Direct to Masonry
 Outswing only w/ 6-9/16" jamb

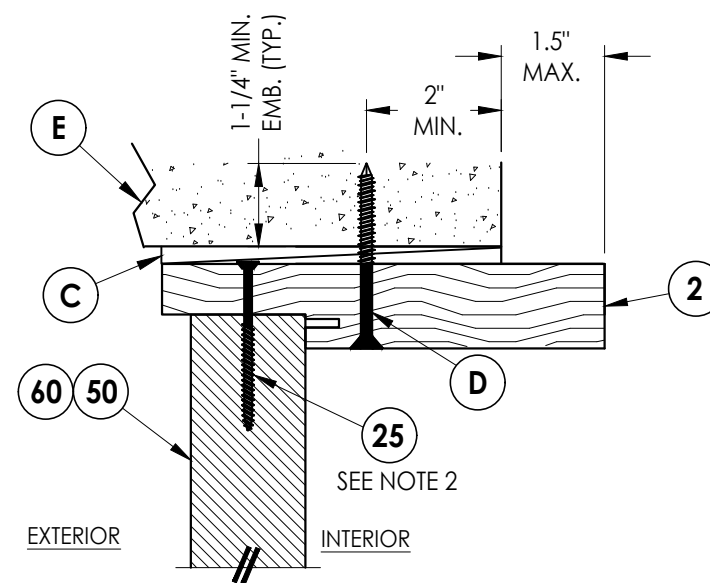

4 **VERTICAL CROSS SECTION**
8 Shown Direct to Masonry
 Outswing only w/ 6-9/16" jamb





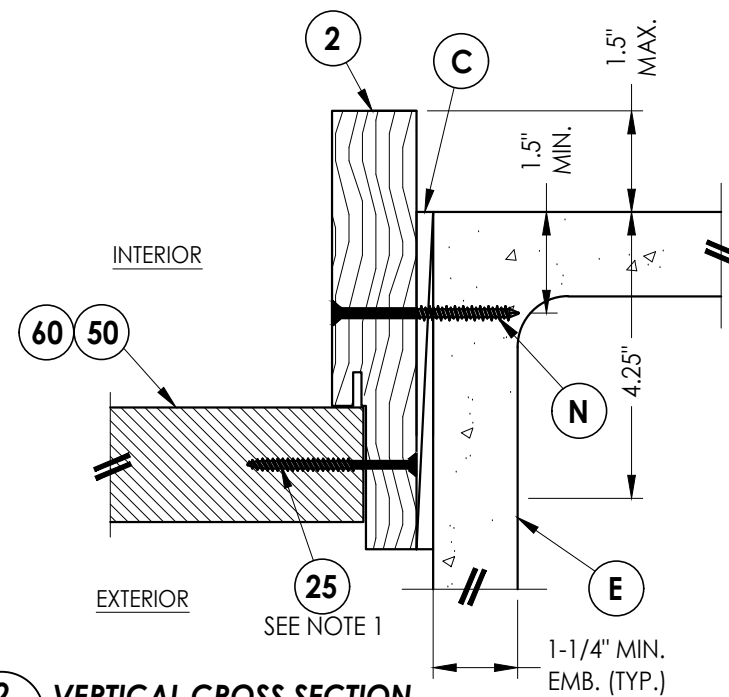


2 **VERTICAL CROSS SECTION**
8 Shown Direct to Masonry
 Outswing only w/ 6-9/16" jamb

Documents Prepared By: Lyndon F. Schmidt P.E. No. 43409					
--	--	--	--	--	--

Z:\2023 FBC Drawings\Therma-Tru\FL-21135 R7\FL-21135.5-8.dwg

- Notes:
- 1. Sill Item #'s 32, 38 & 39 are attached to jambs w/ (3) #8 X 2-1/2" pfh screws at each end.
 - 2. Sill Item #'s 16, 17, 18 & 19 are attached to jambs w/ (2) #8 X 2-1/2" pfh screws at each end.
 - 3. Sill Item #15 is attached to jambs utilizing (2) #10 X 2" pph SMS screws at each end.

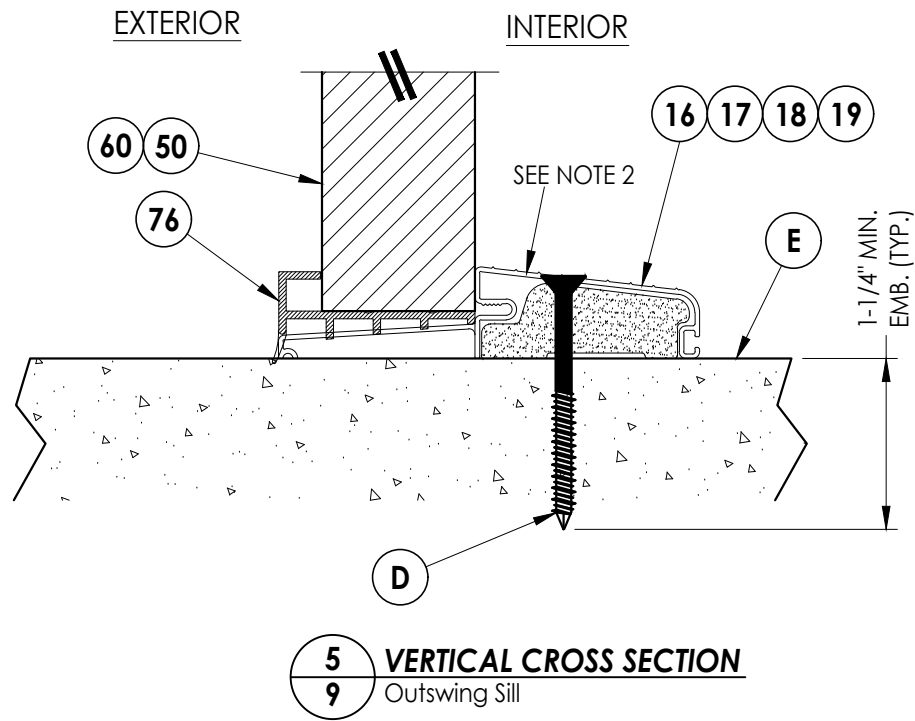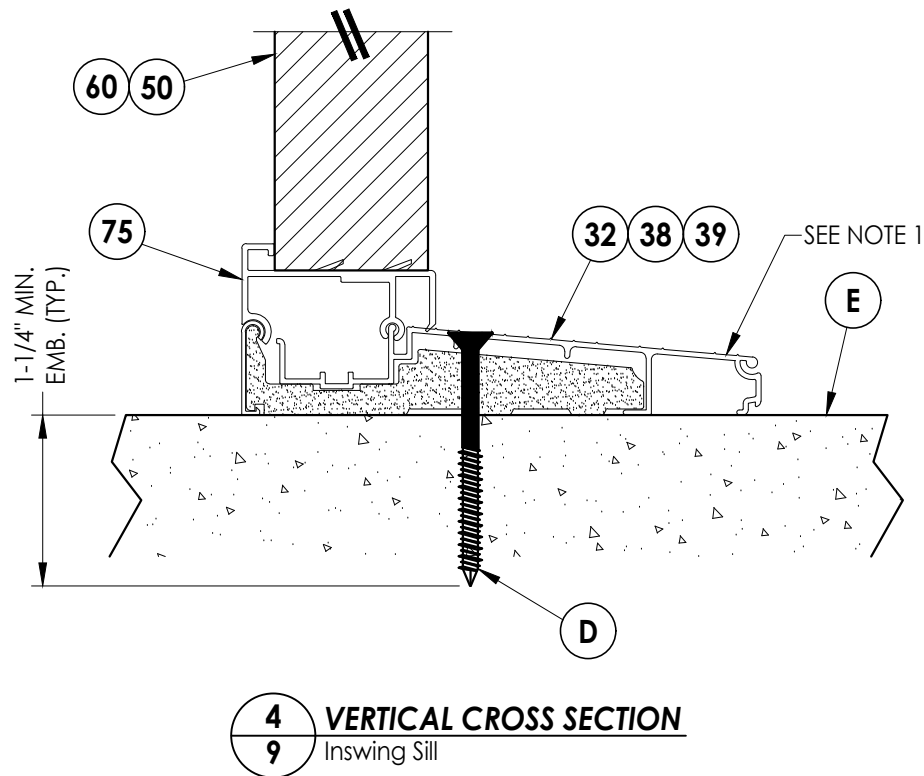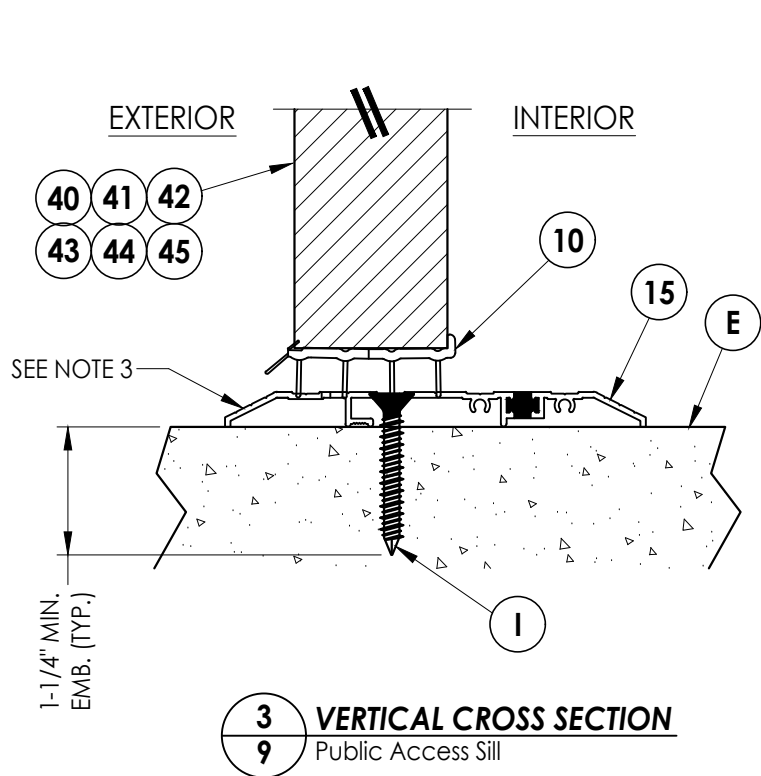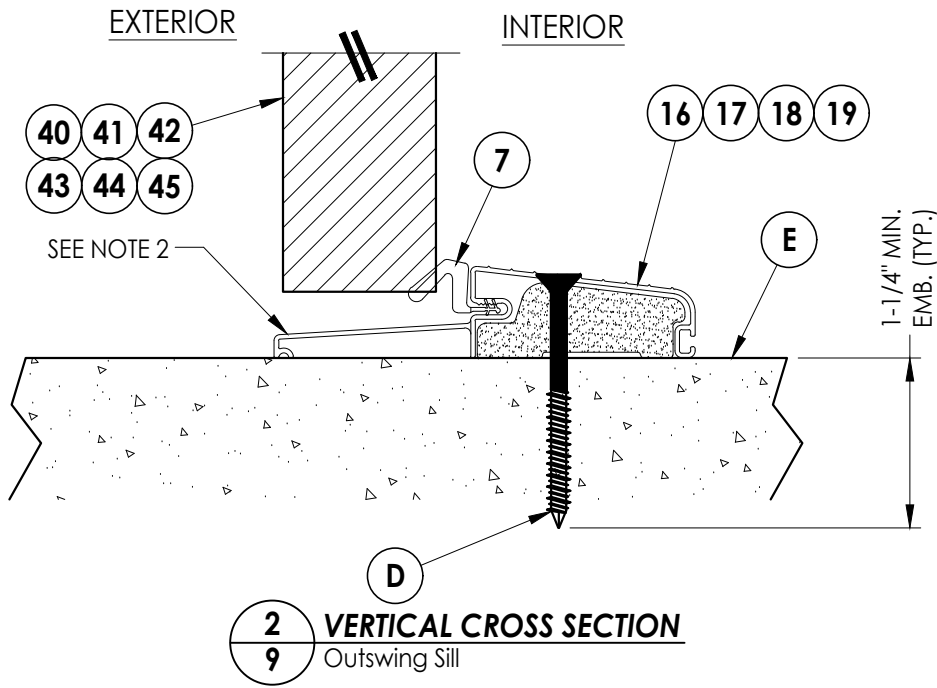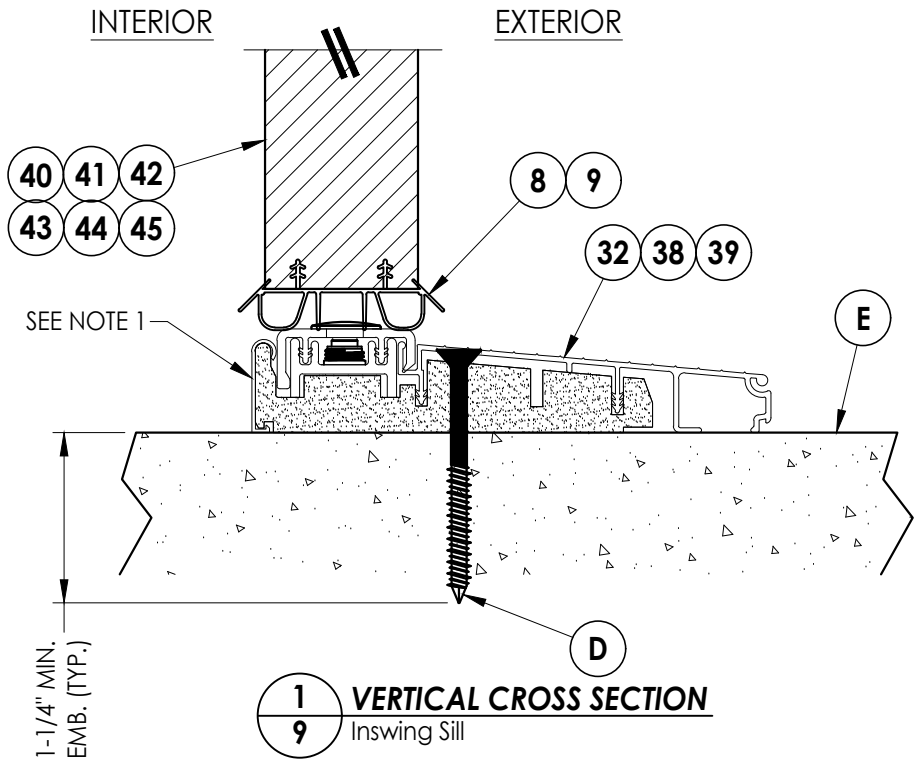

Documents Prepared By:
Lyndon F. Schmidt
P.E. No. 43409

RW BUILDING CONSULTANTS, INC.
P.O. Box 230, Vairico, FL 33595
Phone No.: 813.659.9197
FBPE Registry No. 9813

PRODUCT:
THERMA-TRU
FIBERGLASS DOOR

PART OR ASSEMBLY:
VERTICAL CROSS
SECTIONS (THRESHOLDS)

	LFS	FBC	FBC	PO	MT	JK	BY
5	7/2/26	UPDATE TO 9TH ED. (2026)	FBC				
4	8/21/23	UPDATE TO 8TH ED. (2023)	FBC				
3	7/16/20	UPDATE TO 7th ED (2020)	FBC				
2	10/08/18	REV. DOOR PANEL OPTION	NOTE				
1	12/03/17	RECESSED PANEL NOTATION					
NO.	DATE						

REVISIONS

DATE: 07/07/17



SCALE: N.T.S.

DWG. BY: JK

CHK. BY: LFS

DRAWING NO.: FL-21135.6


SHEET 9 OF 15

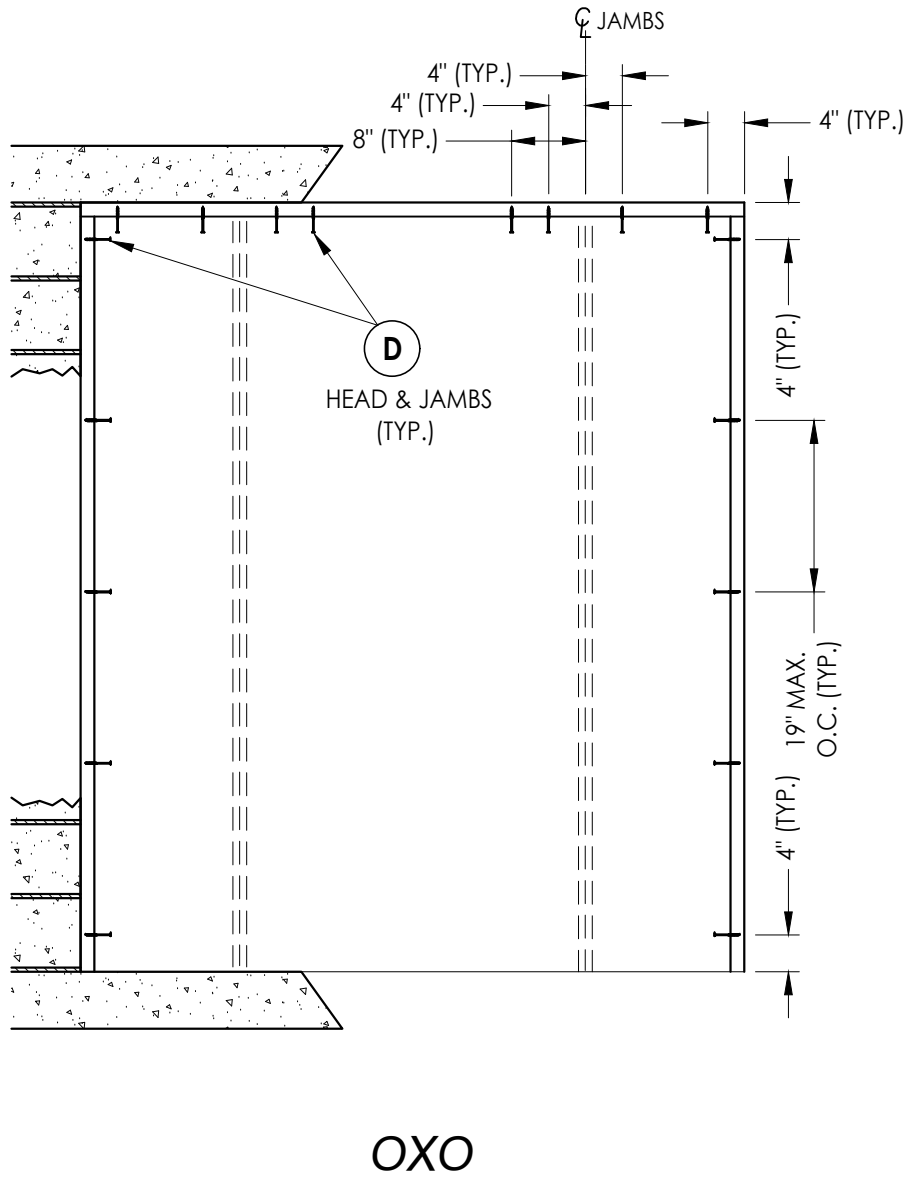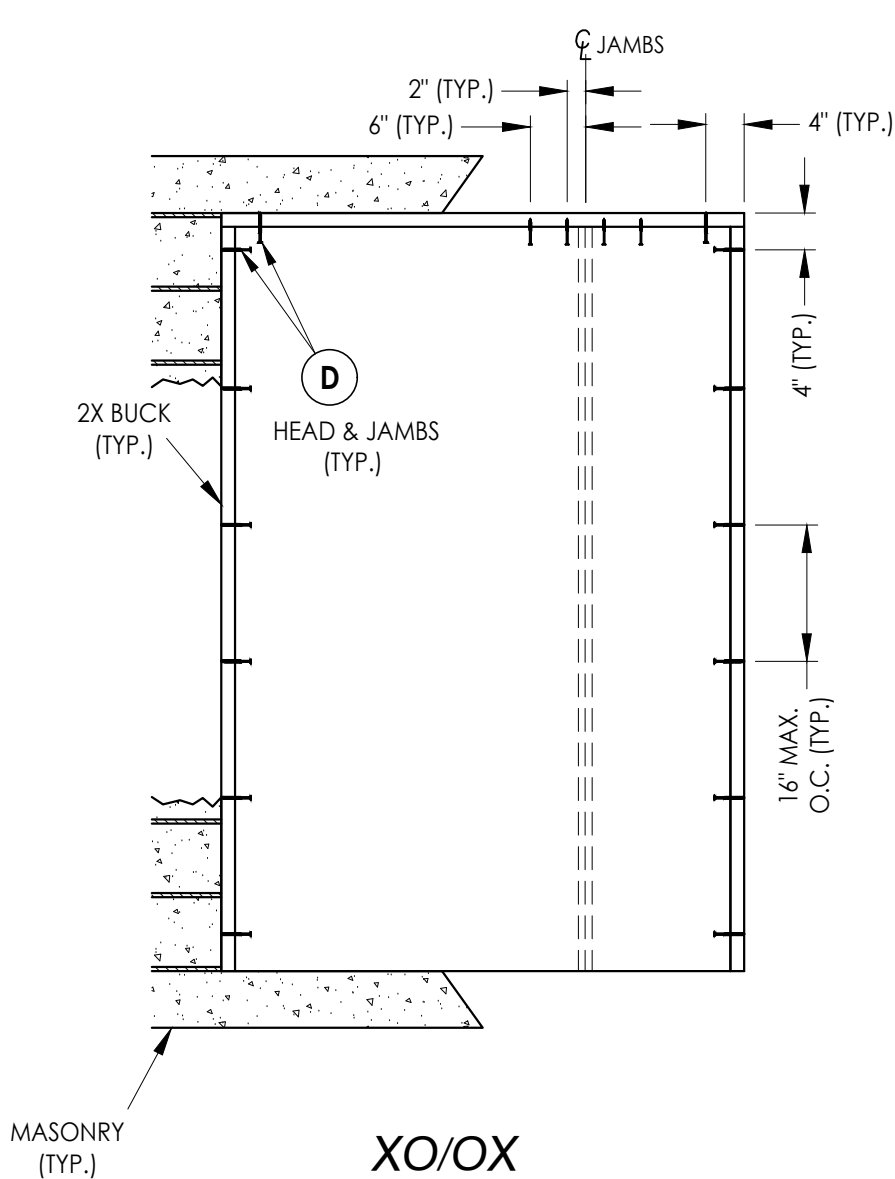

2X BUCK ANCHORING

Documents Prepared By: Lyndon F. Schmidt P.E. No. 43409					BUILDING CONSULTANTS, INC. P.O. Box 230, Valrico, FL 33595 Phone No.: 813.659.9197 FBPE Registry No. 9813				
PRODUCT: THERMA-TRU FIBERGLASS DOOR					PART OR ASSEMBLY: BUCK ANCHORING				
5	7/2/26	UPDATE TO 9TH ED. (2026)	FBC	LFS					
4	8/21/23	UPDATE TO 8TH ED. (2023)	FBC	LFS					
3	7/16/20	UPDATE TO 7th ED (2020)	FBC	PO					
2	10/08/18	REV. DOOR PANEL OPTION NOTE	MT	JK					
1	12/03/17	RECESSED PANEL NOTATION	JK	BY					
NO. DATE					REVISIONS				
DATE: 07/07/17									
SCALE: N.T.S.									
DWG. BY: JK									
CHK. BY: LFS									
DRAWING NO.: FL-21135.6									
SHEET 10 OF 15									

Z:\2023 FBC Drawings\Therma-Tru\FL-21135 R7\FL-21135.5-8.dwg

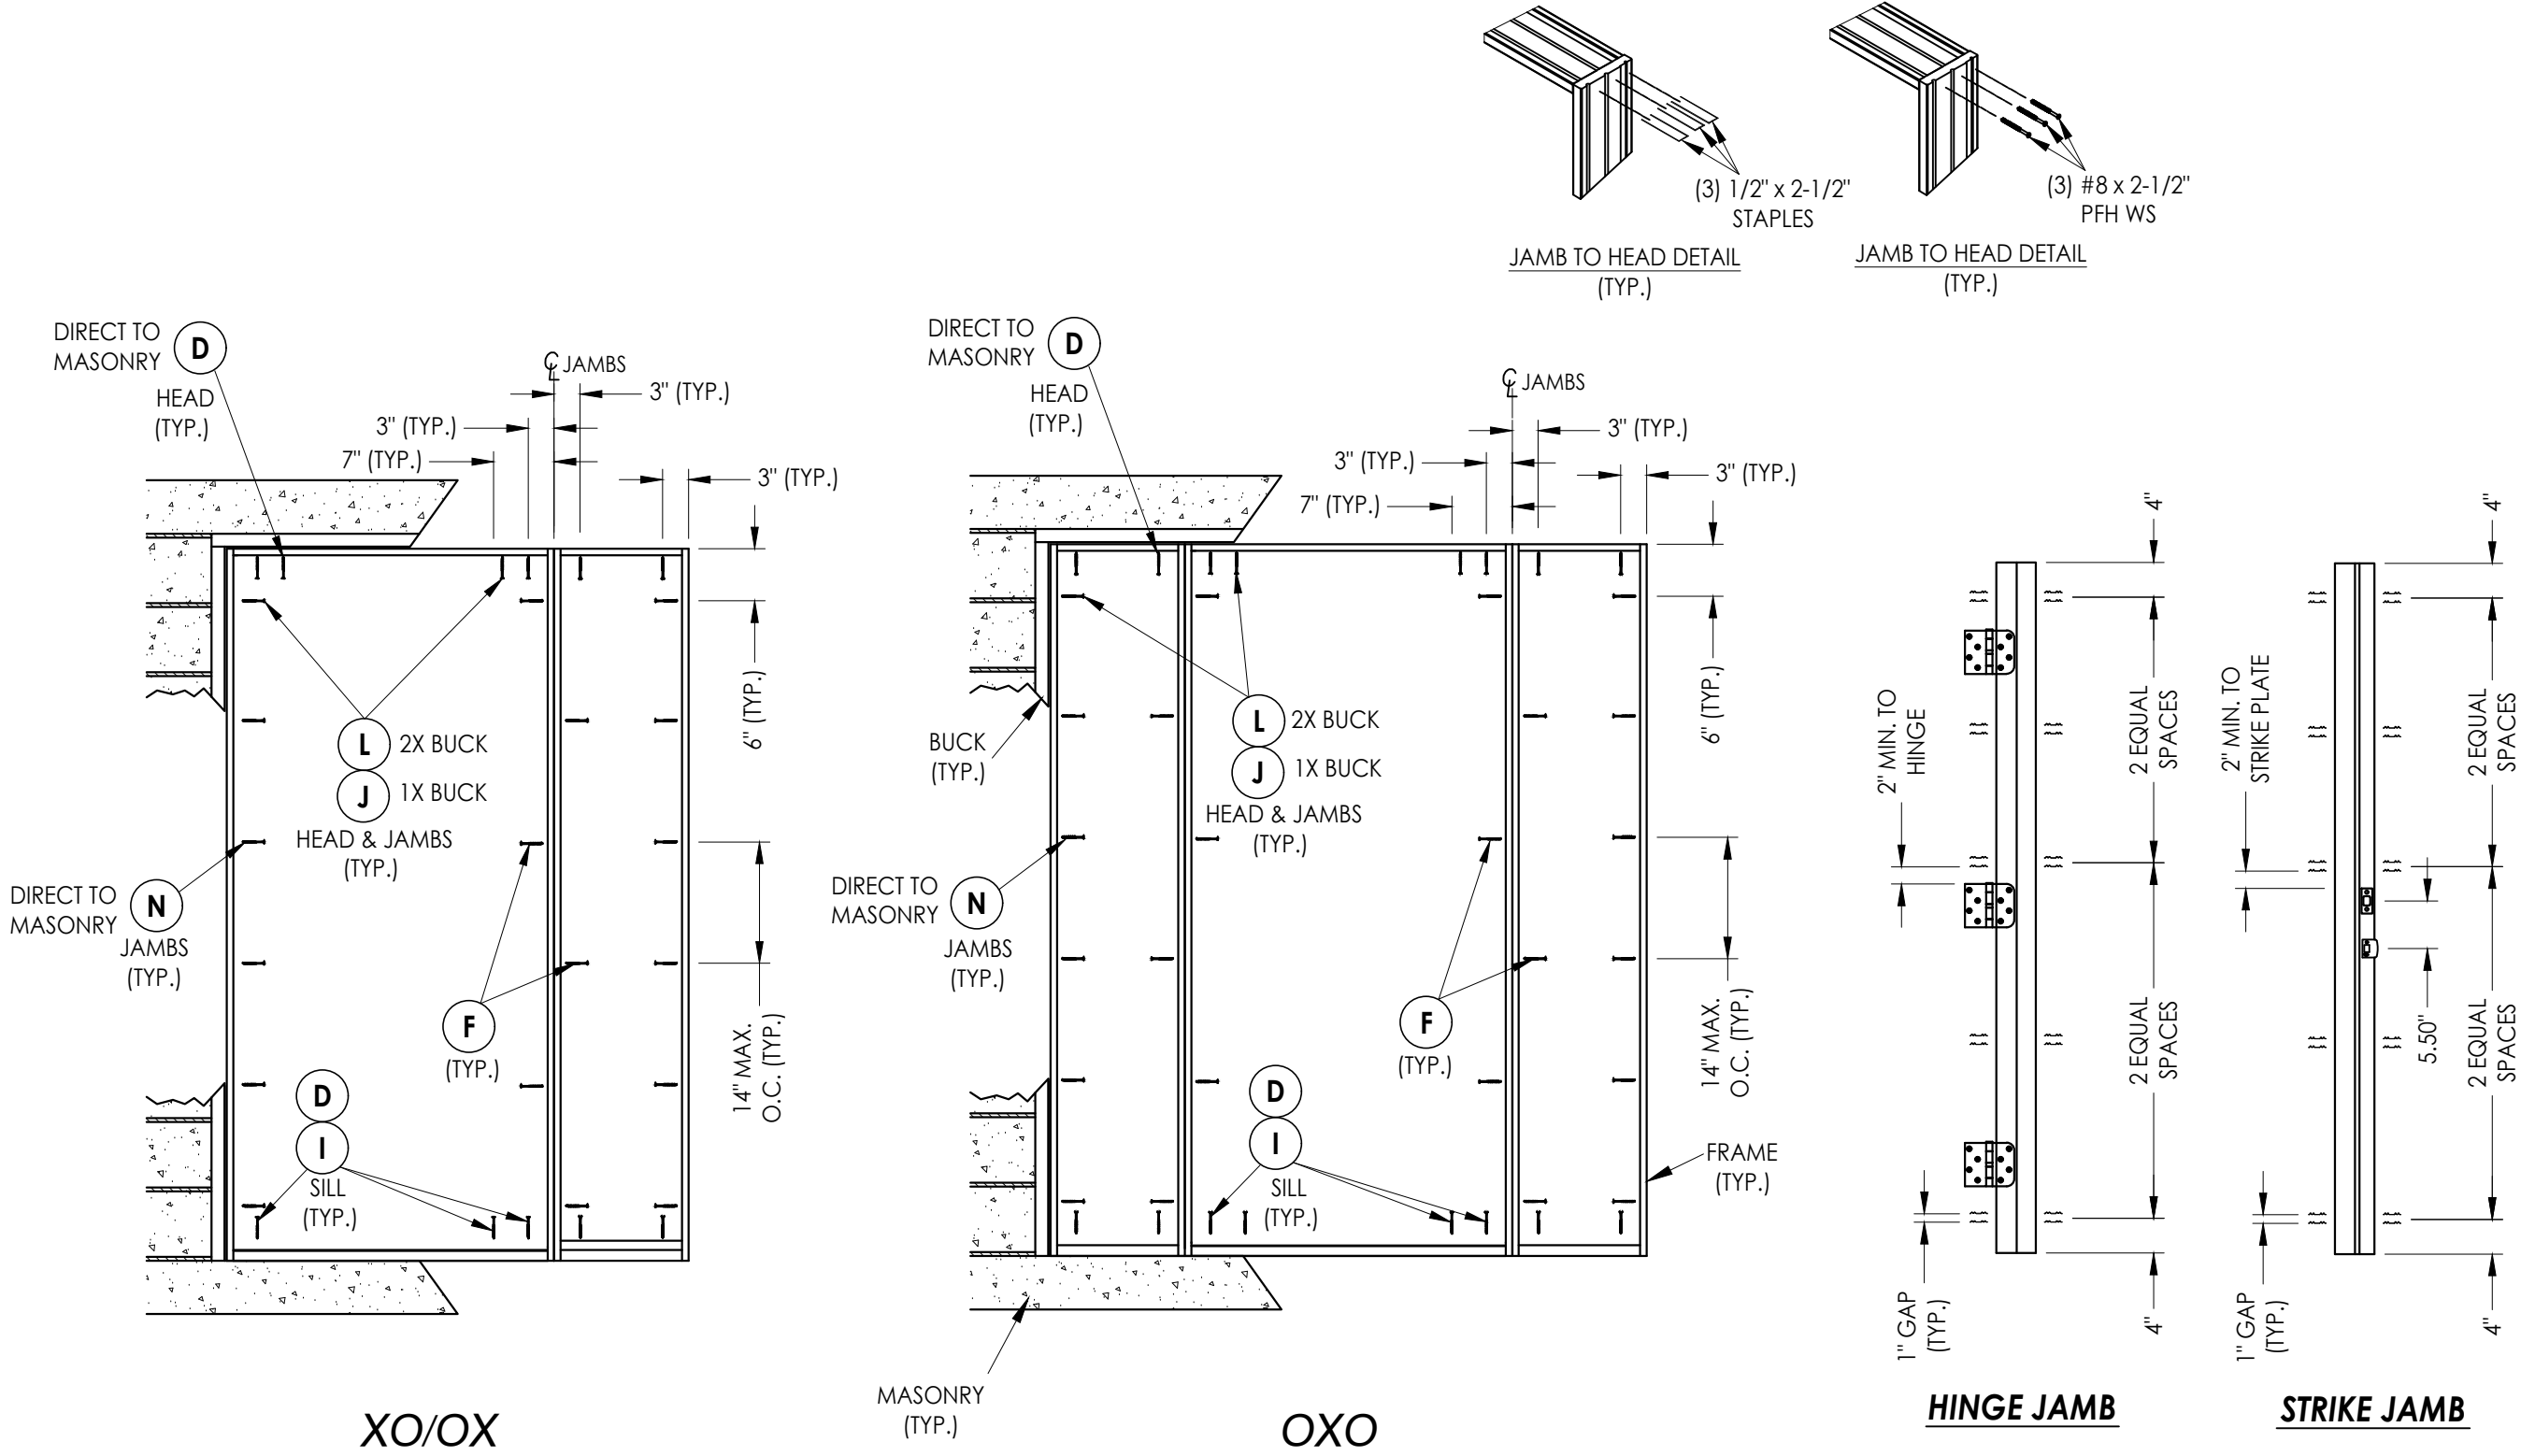

FRAME ANCHORING

CORRUGATED FASTENER LOCATIONS

Documents Prepared By:
Lyndon F. Schmidt
P.E. No. 43409

PRODUCT:

THERMA-TRU
FIBERGLASS DOOR

PART OR ASSEMBLY:

FRAME ANCHORING

DATE:

07/07/17

SCALE:

N.T.S.

DWG. BY:

JK

CHK. BY:

LFS

DRAWING NO.:

FL-21135.6

SHEET

11

OF

15

5

7/2/26

UPDATE TO 9TH ED. (2026) FBC

LFS

4

8/21/23

UPDATE TO 8TH ED. (2023) FBC

LFS

3

7/16/20

UPDATE TO 7TH ED (2020) FBC

PO

2

10/08/18

REV. DOOR PANEL OPTION NOTE

MT

1

12/03/17

RECESSED PANEL NOTATION

JK

NO.

DATE

BY

REVISIONS


BUILDING CONSULTANTS, INC.

P.O. Box 230, Vairico, FL 33595


Phone No.: 813.659.9197

FBPE Registry No. 9813


Z:\2023 FBC Drawings\Therma-Tru\FL-21135 R7\FL-21135.5-8.dwg

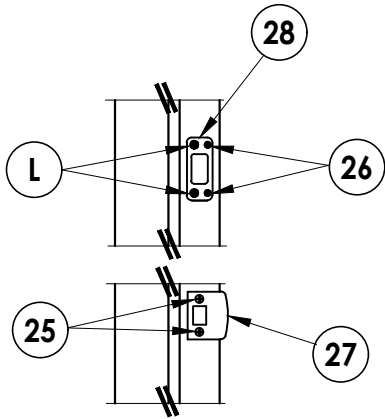


LATCH & DEADBOLT DETAIL
Kwikset

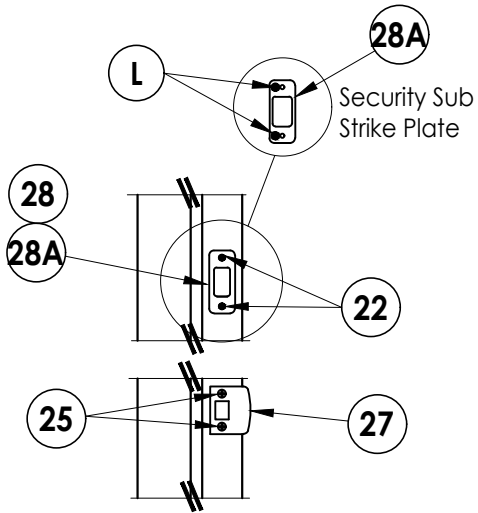


LATCH & DEADBOLT DETAIL
Schlage

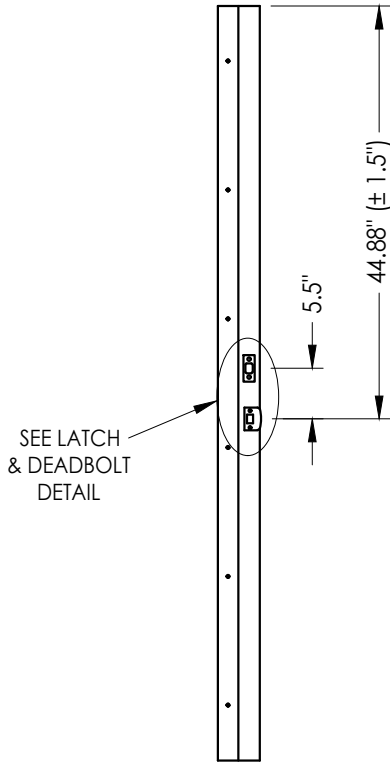

STRIKE JAMB
Latch and Deadbolt

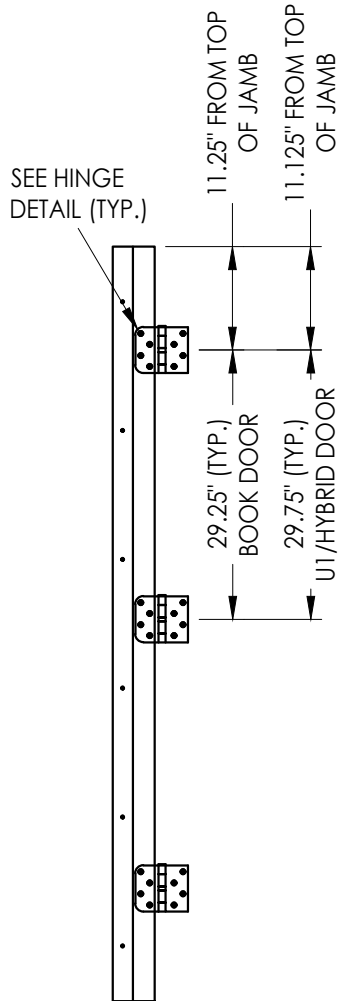

HINGE JAMB

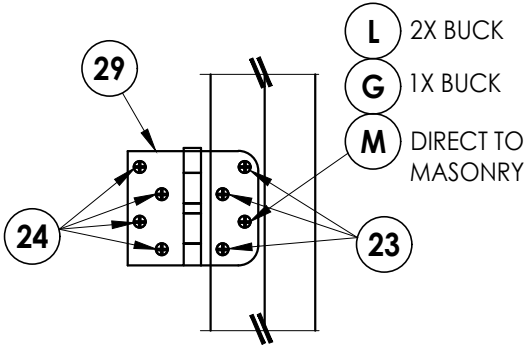

HINGE DETAIL

LATCH & DEADBOLT STRIKE DETAILS

NO	DATE	REVISIONS
5	7/2/26	UPDATE TO 9TH ED. (2026) FBC LFS
4	8/21/23	UPDATE TO 8TH ED. (2023) FBC LFS
3	7/16/20	UPDATE TO 7th ED (2020) FBC PO
2	10/08/18	REV. DOOR PANEL OPTION NOTE MT
1	12/03/17	RECESSED PANEL NOTATION JK
		BY


DATE: 07/07/17
SCALE: N.T.S.
DWG. BY: JK
CHK. BY: LFS
DRAWING NO.: FL-21135.6
SHEET 12 OF 15

PRODUCT:	Therma-Tru FIBERGLASS DOOR
PART OR ASSEMBLY:	HARDWARE DETAILS


Documents Prepared By:
Lyndon F. Schmidt
P.E. No. 43409

BUILDING CONSULTANTS, INC.
P.O. Box 230, Valrico, FL 33595
Phone No.: 813.659.9197
FBPE Registry No. 9813


Z:\2023 FBC Drawings\Therma-Tru\FL-21135 R7\FL-21135.5-8.dwg

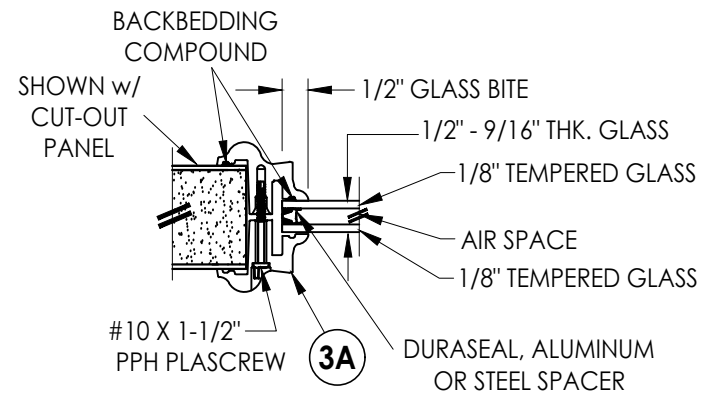


G1 GLAZING DETAIL
BTS Lite Frame
Door Panels & Sidelites

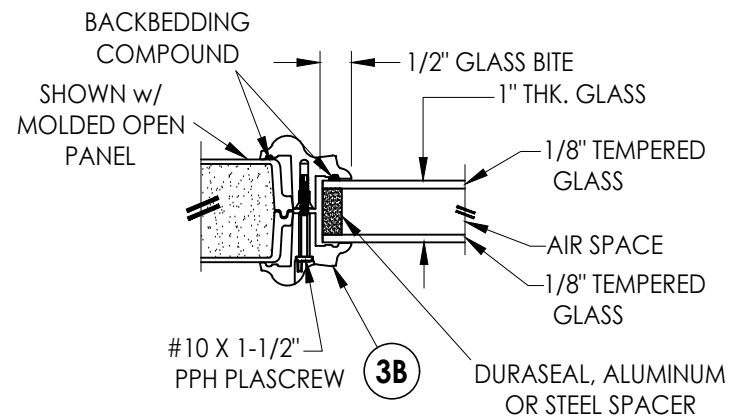


G2 GLAZING DETAIL
BTS Lite Frame
Door Panels & Sidelites

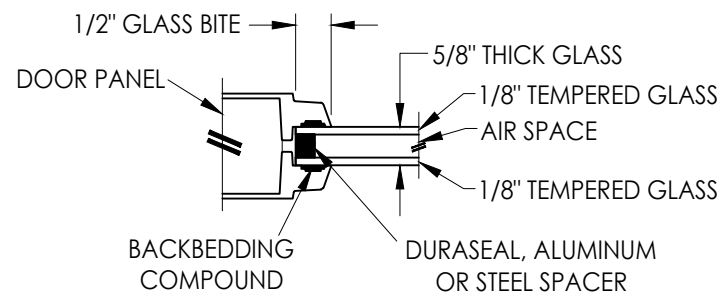


G3 GLAZING DETAIL
Flush Glazing
Door Panels

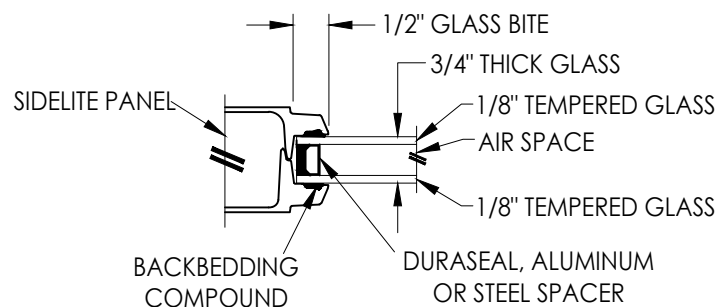


G4 GLAZING DETAIL
Flush Glazing
Sidelites

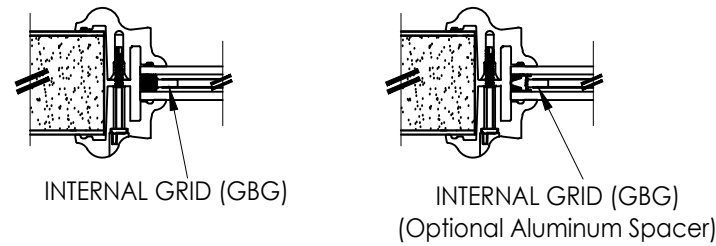


9/16" INSULATED GLASS INSERT OPTIONS

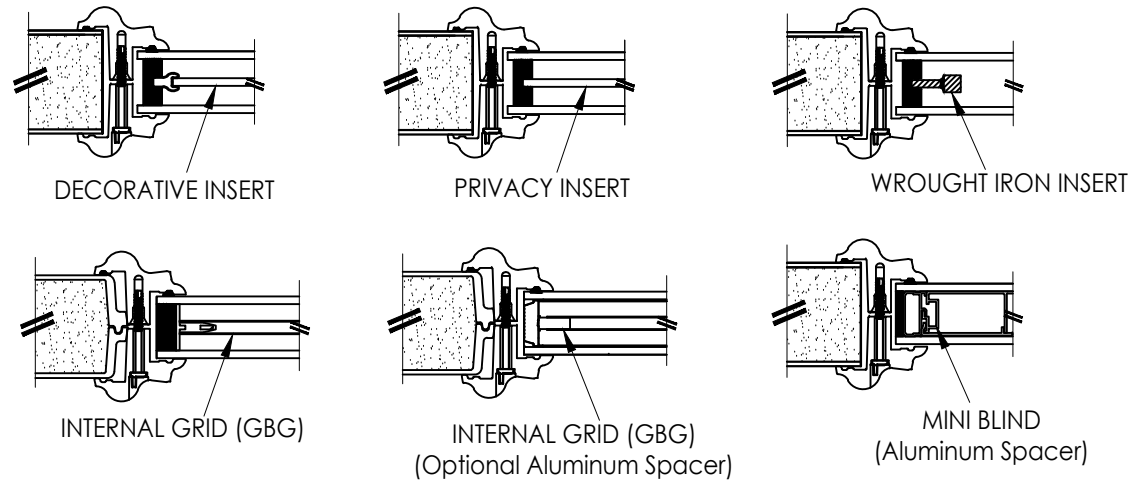




1" INSULATED GLASS INSERT OPTIONS

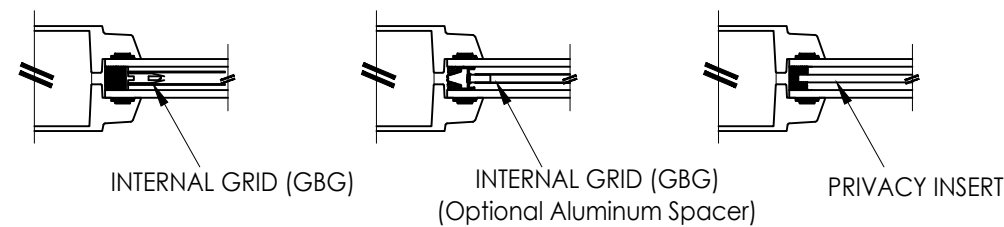

5/8" INSULATED GLASS INSERT OPTIONS

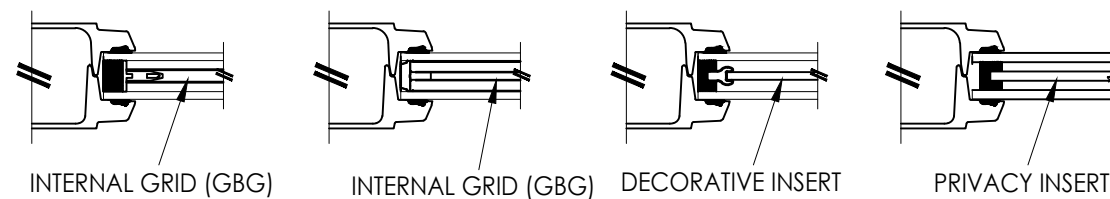

3/4" INSULATED GLASS INSERT OPTIONS

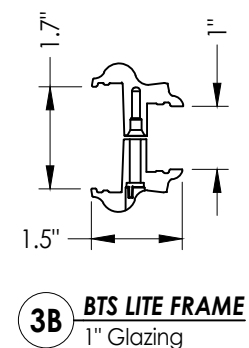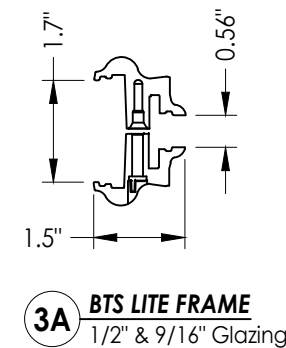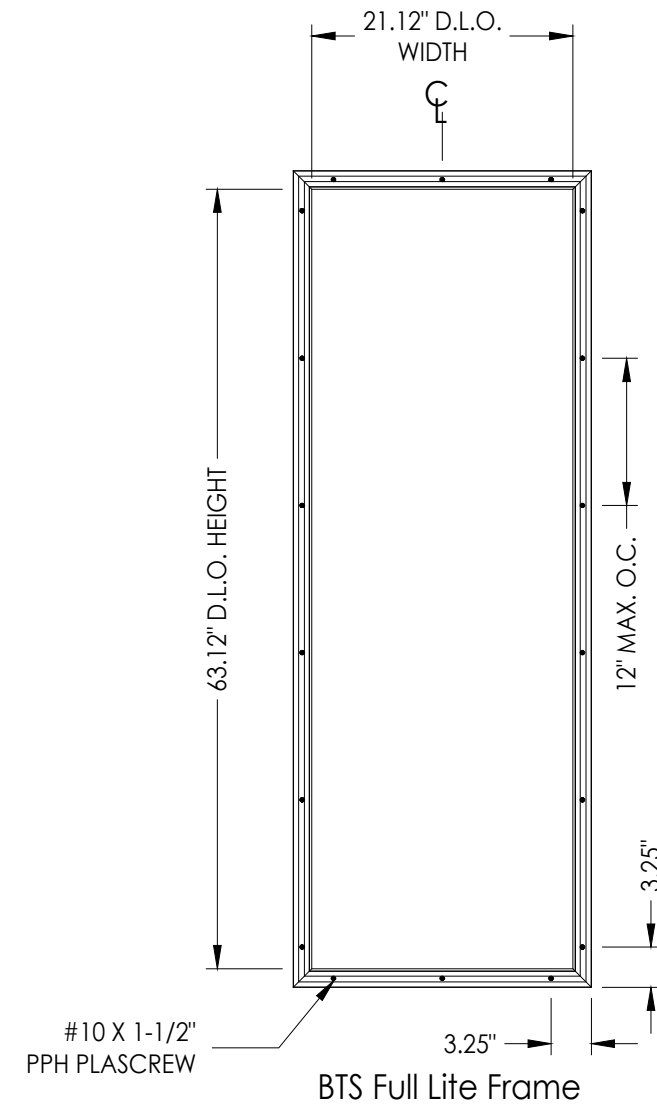

Documents Prepared By:
Lyndon F. Schmidt
P.E. No. 43409

RW
BUILDING CONSULTANTS, INC.
P.O. Box 230, Valrico, FL 33595
Phone No.: 813.659.9197
FBPE Registry No. 9813

PRODUCT:
THERMA-TRU
FIBERGLASS DOOR


PART OR ASSEMBLY:
GLAZING DETAILS

	LFS	FBC	MT	JK	BY
5	7/2/26	UPDATE TO 9TH ED. (2026)	RECESSED PANEL NOTATION	DATE	
4	8/21/23	UPDATE TO 8TH ED. (2023)	DOOR PANEL OPTION NOTE		
3	7/16/20	UPDATE TO 7TH ED. (2020)			
2	10/08/18	REV. DOOR PANEL OPTION NOTE			
1	12/03/17	RECESSED PANEL NOTATION			
NO.	DATE				


REVISIONS

DATE: 07/07/17
SCALE: N.T.S.
DWG. BY: JK
CHK. BY: LFS
DRAWING NO.: FL-21135.6
SHEET 13 OF 15


Z:\2023 FBC Drawings\Therma-Tru\FL-21135 R7\FL-21135.5-8.dwg

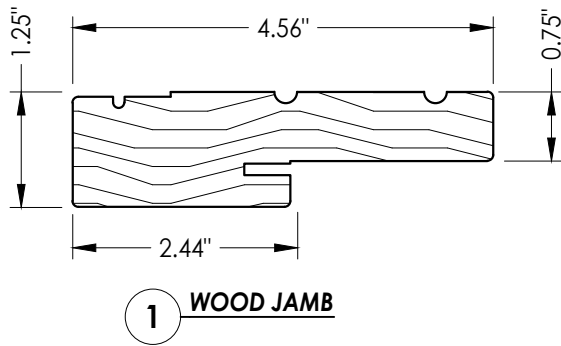


1 WOOD JAMB

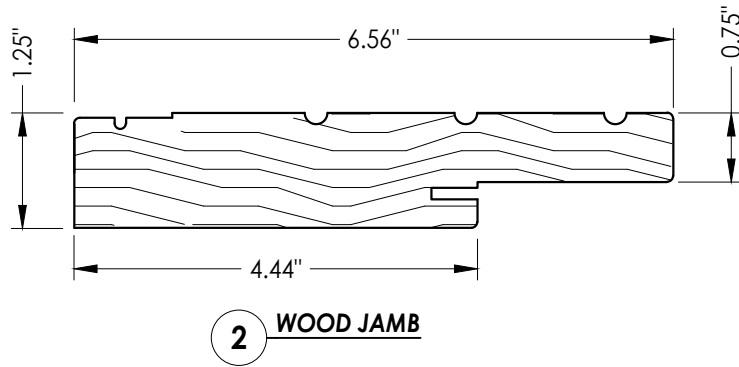


2 WOOD JAMB

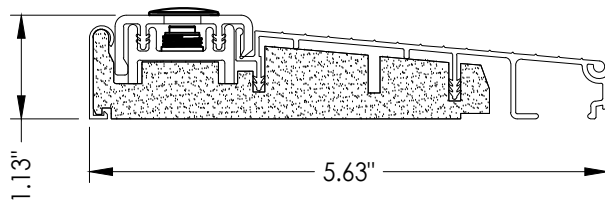


39 INSWING THRESHOLD
Inswing Composite Adjustable Sill

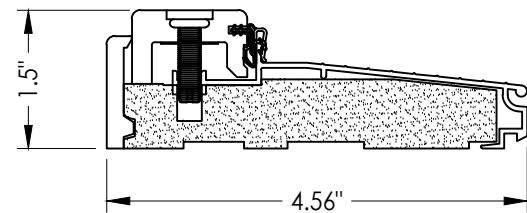


38 INSWING THRESHOLD
Inswing Composite Adjustable Sill

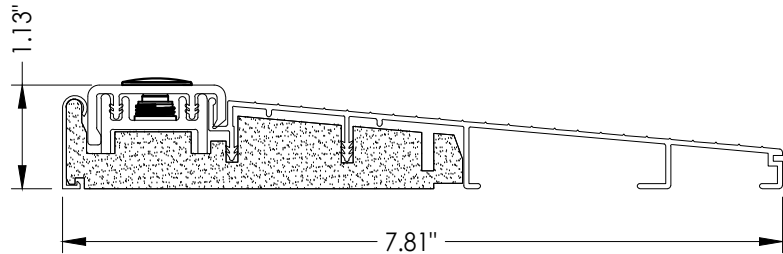


32 INSWING THRESHOLD
Inswing Composite Adjustable 7-3/4" Sill

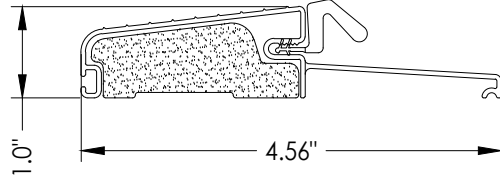


16 OUTSWING THRESHOLD
Composite Sill

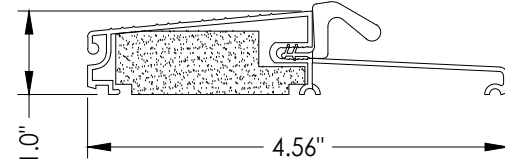


19 OUTSWING THRESHOLD
Composite Sill

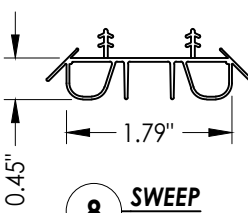


8 SWEEP

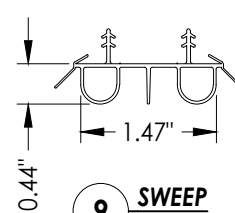


9 SWEEP

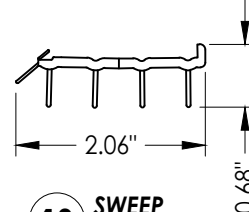


10 SWEEP

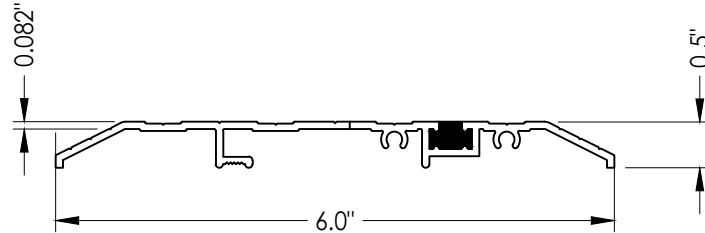


15 PUBLIC ACCESS THRESHOLD

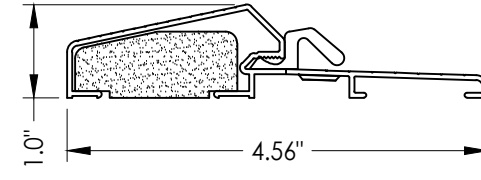


17 OUTSWING THRESHOLD
Composite / Aluminum Sill

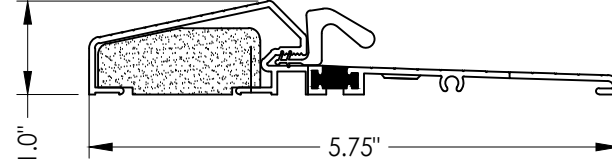

18 OUTSWING THRESHOLD
Composite / Aluminum Sill
(Thermal Break)

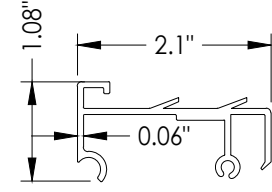

75 SIDELITE SPACER

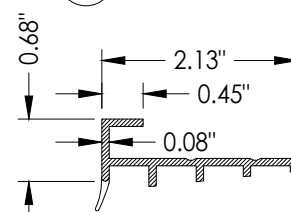

76 SIDELITE SPACER

DATE:		07/07/17
SCALE:		N.T.S.
DWG. BY:		JK
CHK. BY:		LFS
DRAWING NO.:		FL-21135.6
SHEET		14 OF 15

PRODUCT:		THERMA-TRU FIBERGLASS DOOR
PART OR ASSEMBLY:		COMPONENTS

DOCUMENTS PREPARED BY:		Lyndon F. Schmidt P.E. No. 43409
BUILDING CONSULTANTS, INC.		P.O. Box 230, Valrico, FL 33595 Phone No.: 813.659.9197 FBPE Registry No. 9813

Z:\2023 FBC Drawings\Therma-Tru\FL-21135 R7\FL-21135.5-8.dwg

BILL OF MATERIALS		
ITEM #	DESCRIPTION	MATERIAL
A	1X BUCK (SG >= 0.42)	WOOD
B	2X BUCK (SG >= 0.42)	WOOD
C	1/4" MAX. SHIM SPACE	-
D	1/4" X 2-3/4" PFH DeWALT OR ITW CONCRETE SCREW	STEEL
E	MASONRY - 3,000 PSI MIN. CONCRETE CONFORMING TO ACI 301 OR HOLLOW BLOCK CONFORMING TO ASTM C90	CONCRETE
F	#10 X 2" PFH WOOD SCREW	STEEL
G	3/16" X 3-1/4" ITW CONCRETE SCREW	STEEL
I	1/4" X 1-3/4" PFH DeWALT OR ITW CONCRETE SCREW	STEEL
J	1/4" X 3-3/4" PFH DeWALT OR ITW CONCRETE SCREW	STEEL
K	1/2" X 1" X 25 GA. CORRUGATED FASTENER	STEEL
L	#10 X 2-1/2" PFH WOOD SCREW (1.15" MIN. EMBEDMENT)	STEEL
M	3/16" X 2-1/4" ITW CONCRETE SCREW	STEEL
N	3/16" X 2-3/4" ITW CONCRETE SCREW	STEEL
1	JAMB (FINGER JOINT PINE)	WOOD
2	JAMB (FINGER JOINT PINE)	WOOD
6	WEATHERSTRIP (MEDIUM REACH)	FOAM
7	WEATHERSTRIP (LONG REACH)	FOAM
8	SWEEP	VINYL
9	SWEEP (USE w/ MODERATE CLIMATE THRESHOLD)	VINYL
10	SWEEP (USE w/ PUBLIC ACCESS THRESHOLD)	VINYL
15	PUBLIC ACCESS THRESHOLD	ALUM
16	OUTSWING THRESHOLD	ALUM/COMP
17	OUTSWING THRESHOLD	ALUM/COMP
18	OUTSWING THRESHOLD	ALUM/COMP
19	OUTSWING THRESHOLD	ALUM/COMP
22	#8 x 3/4" PFH WOOD SCREW	STEEL
23	#10 x 3/4" PFH WOOD SCREW	STEEL
24	#10 x 1" PFH WOOD SCREW	STEEL
25	#8 x 2-1/2" PFH WOOD SCREW	STEEL

BILL OF MATERIALS		
ITEM #	DESCRIPTION	MATERIAL
26	#8 x 5/8" PFH WOOD SCREW	STEEL
27	LATCH STRIKE PLATE	STEEL
28	DEADBOLT STRIKE PLATE	STEEL
28A	DEADBOLT SUB STRIKE PLATE	STEEL
29	4" X 4" HINGE	STEEL
32	INSWING THRESHOLD	ALUM/COMP
34	INTERIOR MULL CASING	WOOD
35	EXTERIOR MULL CASING	WOOD
38	INSWING THRESHOLD	ALUM/COMP
39	INSWING THRESHOLD	ALUM/COMP
40	DOOR PANEL (BOOK)	-
41	DOOR PANEL (HYBRID)	-
42	DOOR PANEL (U1)	-
43	FLUSH GLAZED DOOR PANEL (BOOK)	-
44	FLUSH GLAZED DOOR PANEL (HYBRID)	-
45	FLUSH GLAZED DOOR PANEL (U1)	-
50	SIDELITE (FULL LITE)	-
60	SIDELITE (HALF LITE)	-
75	SIDELITE SPACER (INSWING)	-
76	SIDELITE SPACER (OUTSWING)	-

CORROSION RESISTANCE - SALTWATER ENVIRONMENTS
Fasteners & connectors in areas within 3000 ft (914 m) of a saltwater coastline shall comply with FBC Sections 1711.1 or R332.1.

- CONCRETE ANCHOR NOTES:**
- Concrete anchor locations at the corners may be adjusted to maintain the min. edge distance to mortar joints.
 - Concrete anchor locations noted as "MAX. ON CENTER" must be adjusted to maintain the min. edge distance to mortar joints, additional concrete anchors may be required to ensure the "MAX. ON CENTER" dimension are not exceeded.
 - Concrete anchor table:

ANCHOR TYPE	ANCHOR SIZE	MIN. EMBEDMENT	MIN. CLEARANCE TO MASONRY EDGE	MIN. CLEARANCE TO ADJACENT ANCHOR
ITW TAPCON®	1/4"	1-1/4"	2"	4"
DeWALT ULTRA CON+®	1/4"	1-1/4"	1"	4"
ITW TAPCON®	3/16"	1-1/4"	AS SHOWN	1-1/2"

- WOOD SCREW INSTALLATION NOTES:**
- Maintain a minimum 5/8" edge distance, 1" end distance, & 1" o.c. spacing of wood screws to prevent the splitting of wood.

Documents Prepared By:
Lyndon F. Schmidt
P.E. No. 43409

PRODUCT:

Therma-TRU
FIBERGLASS DOOR

PART OR ASSEMBLY:

BILL OF MATERIALS

5

7/2/26

UPDATE TO 9TH ED. (2026)

FBC

LFS

4

8/21/23

UPDATE TO 8TH ED. (2023)

FBC

LFS

3

7/16/20

UPDATE TO 7th ED (2020)

FBC

PO

2

10/08/18

REV. DOOR PANEL OPTION NOTE

MT

JK

1

12/03/17

RECESSED PANEL NOTATION

NO

DATE

BY

REVISIONS

DATE: 07/07/17

SCALE: N.T.S.

DWG. BY: JK

CHK. BY: LFS

DRAWING NO.: FL-21135.6

SHEET 15 OF 15

RW

BUILDING CONSULTANTS, INC.

P.O. Box 230, Valrico, FL 33595

Phone No.: 813.659.9197

FBPE Registry No. 9813