

THERMA-TRU®
DOORS


Fiber-Classic® & Smooth-Star®

WOOD EDGE
GLAZED FIBERGLASS SINGLE DOOR
w/ SIDELITE(S)
INSWING/OUTSWING
"IMPACT"

GENERAL NOTES


1.
- This product has been evaluated and is in compliance with the 9th Edition (2026) Florida Building Code (FBC) structural requirements excluding the "High Velocity Hurricane Zone" (HVHZ).
2.
- Product anchors shall be as listed and spaced as shown on details. Anchor embedment to base material shall be beyond wall dressing or stucco.
3.
- When used in areas requiring wind borne debris protection this product complies with FBC Sections 1609.1.2 & R301.2.1.2 and does not require an impact resistant covering. This product meets missile level "D" and includes Wind Zone 4 as defined in ASTM E1996.
4.
- For 2x stud framing construction, anchoring of these units shall be the same as that shown for 2x buck masonry construction.
5.
- Site conditions that deviate from the details of this drawing require further engineering analysis by a licensed engineer or registered architect.
6.
- Fiber-Classic & Smooth-Star Door and Sidelite panels require the use of "J" part numbers and must be stained or painted within six months of installation.

TABLE OF CONTENTS	
SHEET#	DESCRIPTION
1	Typical Elevations, Design Pressures & General Notes
2	Door Panel Details
3	Sidelite Panel Details
4	Elevations
5	Horizontal & Vertical Cross Sections (2X Buck)
6	Horizontal & Vertical Cross Sections (1X Buck)
7	Horizontal & Vertical Cross Sections (Direct to Masonry)
8	Vertical Cross Sections (Thresholds)
9	Buck Anchoring
10	Frame Anchoring
11	Hardware Details
12	Glazing Details
13	Components
14	Bill of Materials

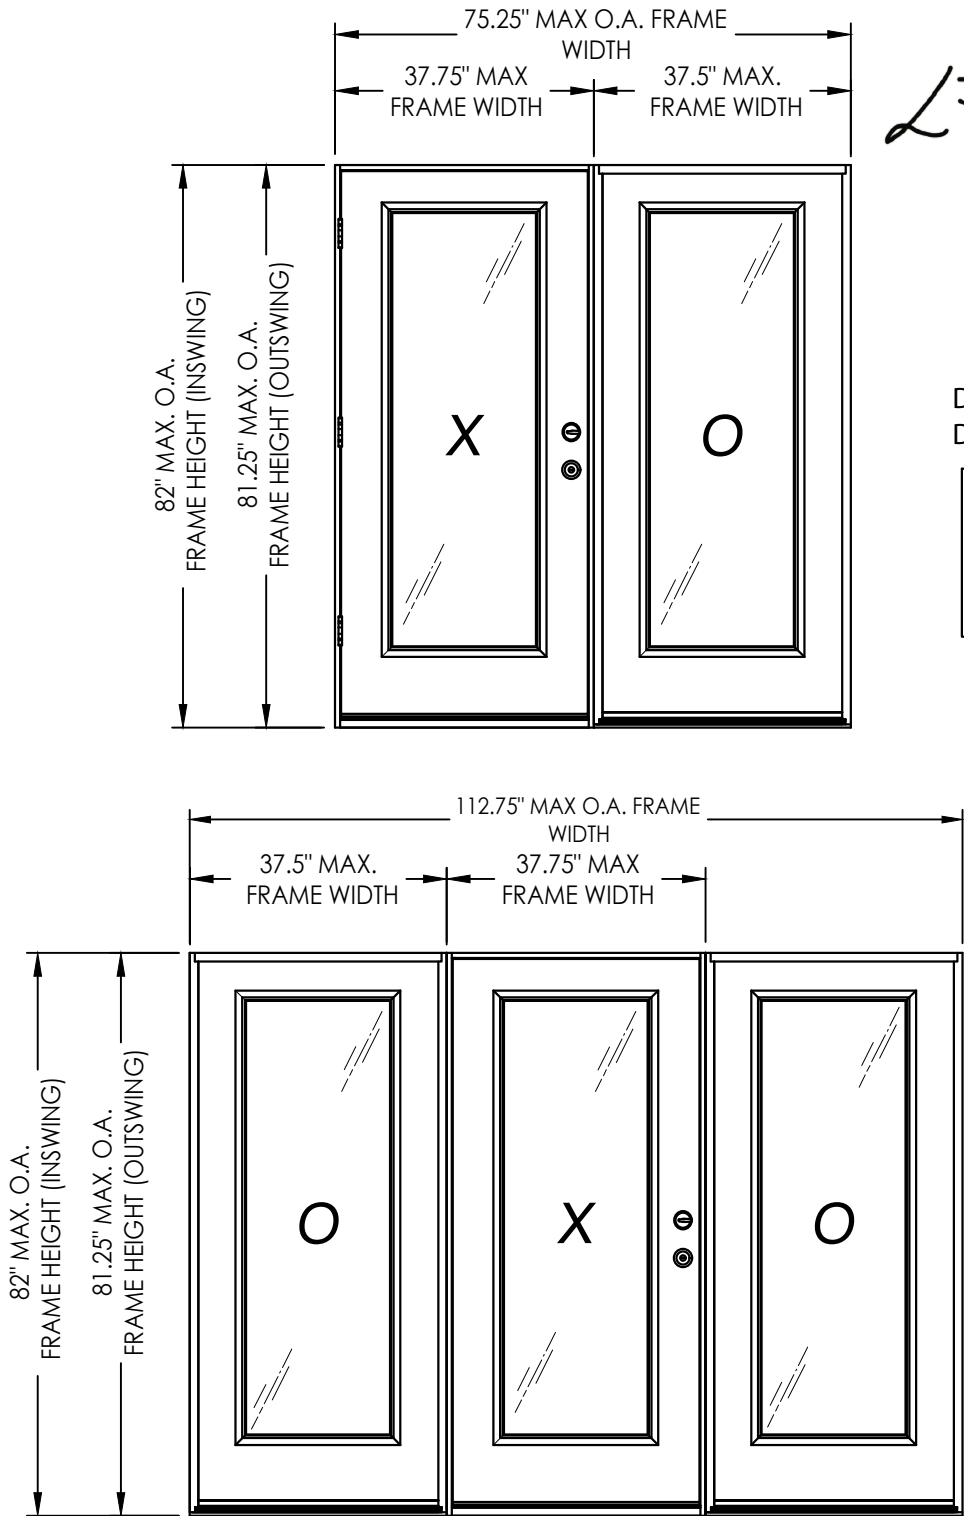

CONFIGURATION	DESIGN PRESSURE (PSF) INSWING		DESIGN PRESSURE (PSF) OUTSWING	
	POSITIVE	NEGATIVE	POSITIVE	NEGATIVE
XO/OX, OXO	+47.0	-50.0	+50.0	-50.0

See Sheet 4 for Hardware Specifications

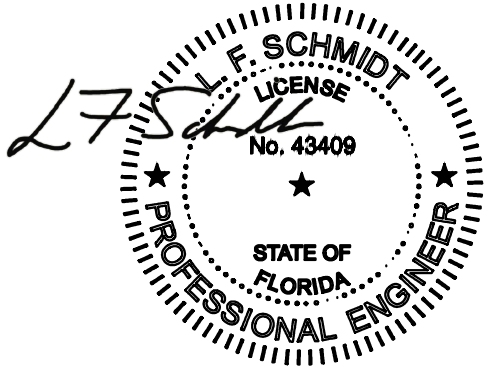

Digitally signed by Lyndon F Schmidt
Date: 2026.08.07 10:11:45 -04'00'

This item has been digitally signed and sealed by L. F. Schmidt, P.E. on the date adjacent to the seal.
Printed copies of this document are not considered signed and sealed and the signature must be verified on any electronic copies.

THIS PRODUCT APPROVAL IS VALID ONLY FOR THE STATE OF FLORIDA

Documents Prepared By:
Lyndon F. Schmidt
P.E. No. 43409

PRODUCT:

THERMA-TRU
FIBERGLASS DOOR

PART OR ASSEMBLY:

TYPICAL ELEVATION, DESIGN
PRESSURES & GENERAL NOTES

DATE:

12/19/16

SCALE:

N.T.S.

DWG. BY:

JK

CHK. BY:

LFS

DRAWING NO.:

FL-21138.8

SHEET

1




OF

14

R.W. BUILDING CONSULTANTS, INC.
P.O. Box 230, Valrico, FL 33595
Phone No.: 813.659.9197
FBPE Registry No. 9813


© 2016 R.W. BUILDING CONSULTANTS INC.

E:\2023 FBC DRAWINGS 7-27-26\Therma-Tru\FL-21138 R8\FL-21138.7-9.dwg

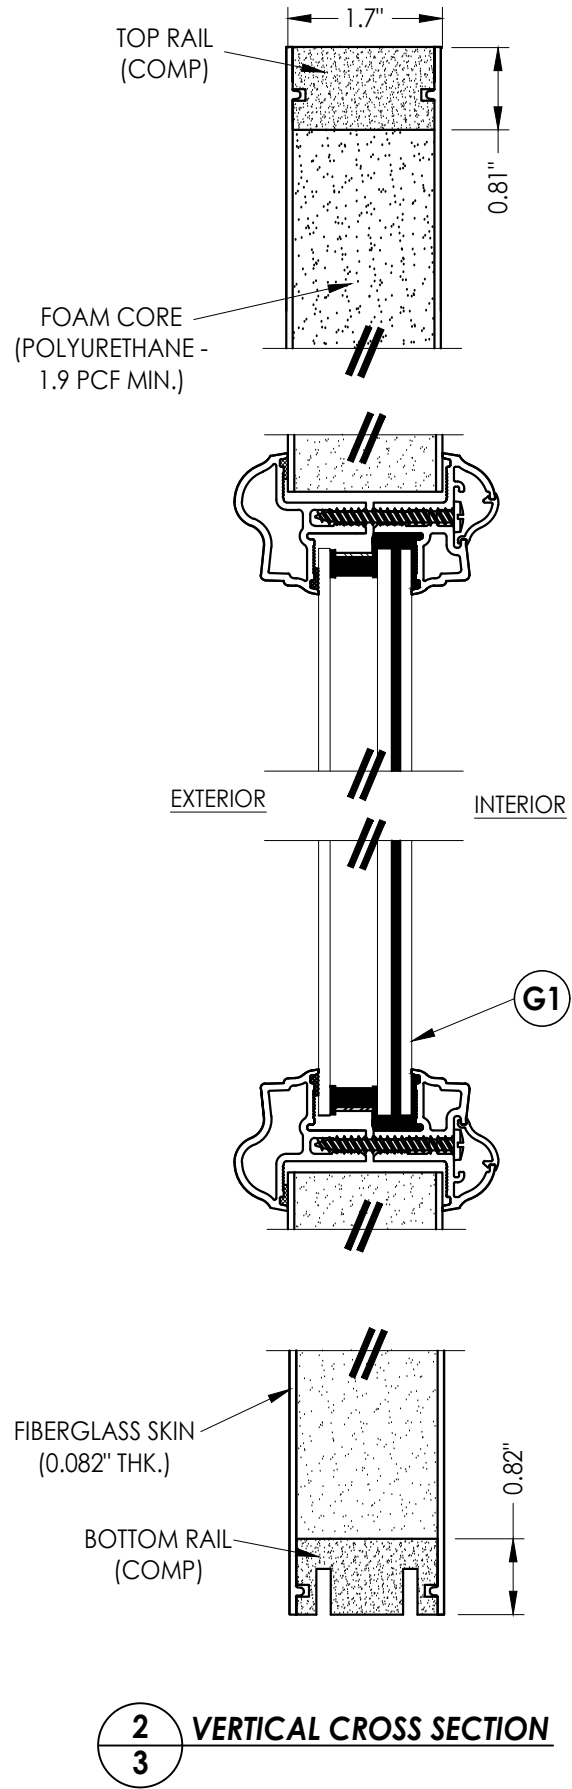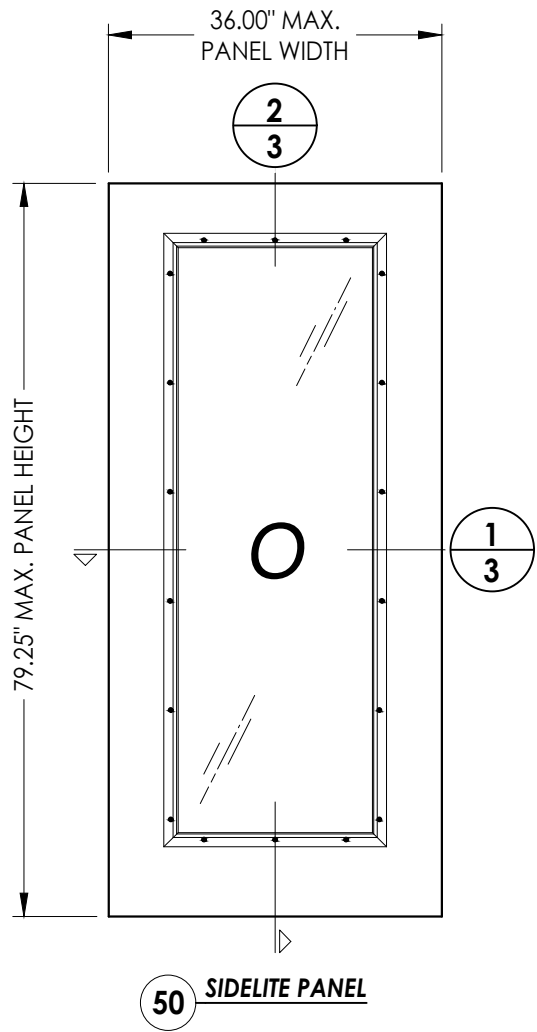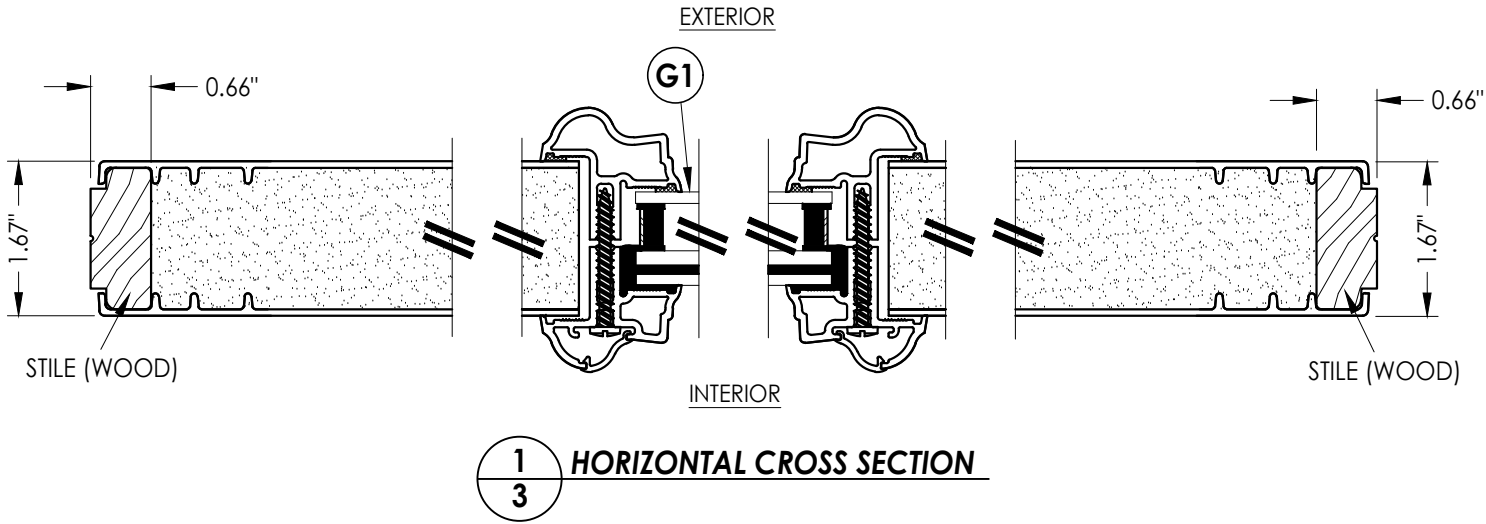


Documents Prepared By: Lyndon F. Schmidt P.E. No. 43409		BUILDING CONSULTANTS, INC. P.O. Box 230, Valrico, FL 33595 Phone No.: 813.659.9197 FBPE Registry No. 9813	
PRODUCT: THERMA-TRU FIBERGLASS DOOR		PART OR ASSEMBLY: SIDELITE PANEL DETAILS	
5	7/02/26	UPDATE TO 9TH ED. (2026)	FBC
4	8/22/23	UPDATE TO 8TH ED. (2023)	FBC
3	7/15/20	UPDATE TO 7th ED (2020)	FBC
2	10/09/18	REV. DOOR PANEL OPTION NOTE	MT
1	11/15/17	RECESSED PANEL NOTATION	JK
NO.	DATE		BY
REVISIONS			
DATE: 12/19/16			
SCALE: N.T.S.			
DWG. BY: JK			
CHK. BY: LFS			
DRAWING NO.: FL-21138.8			
SHEET 3 OF 14			

E:\2023 FBC DRAWINGS 7-27-26\Therma-Tru\FL-21138 R8\FL-21138.7-9.dwg

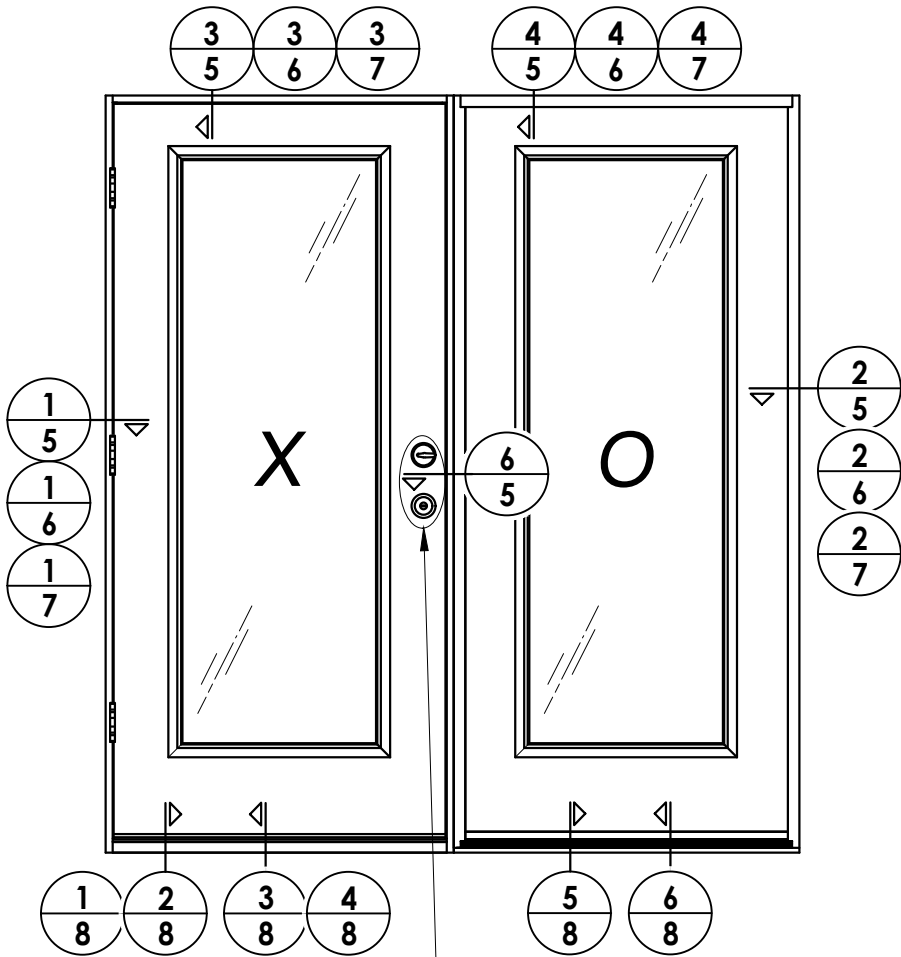

SEE HARDWARE CHART

ELEVATION
XO

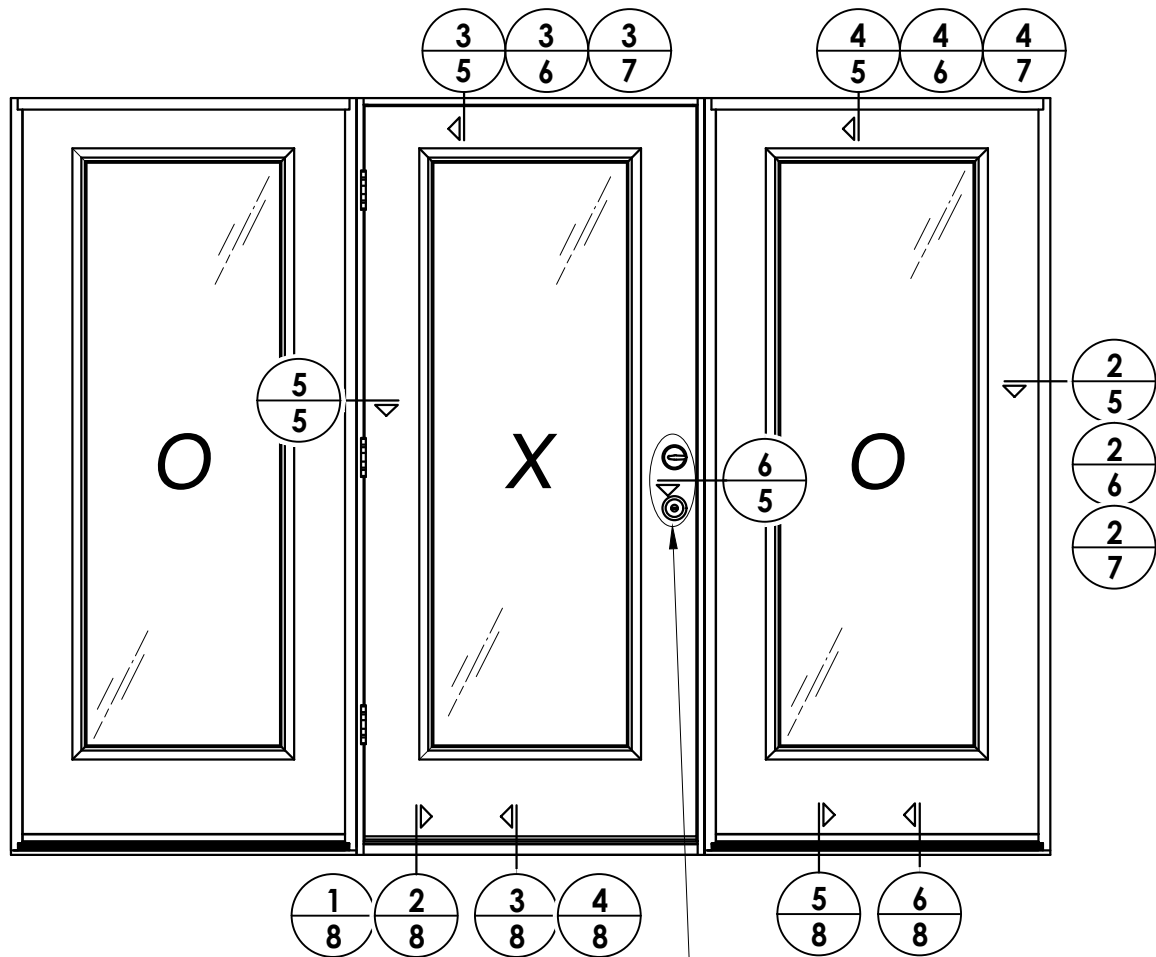

SEE HARDWARE CHART

ELEVATION
OXO



Fiber-Classic/Smooth-Star Door Panel Options

Products approved include all embossed and recessed panel doors.
Similar glazed panel configurations are allowed.
Panels shown are for illustration and are representative only.

HARDWARE TABLE	
MANUFACTURER	MODEL
SCHLAGE	Knob: F51
	Deadbolt: B60
KWIKSET	Knob: SIGNATURE SERIES
	Deadbolt: SIGNATURE SERIES (980)
HOPPE (THERMA-TRU)	MULTIPOINT : MPDGART (3 pt. Manual Tongue)

5	7/02/26	UPDATE TO 9TH ED. (2026)	FBC		LFS
4	8/22/23	UPDATE TO 8TH ED. (2023)	FBC		LFS
3	7/15/20	UPDATE TO 7th ED (2020)	FBC		PO
2	10/09/18	REV. DOOR PANEL OPTION	NOTE		MT
1	11/15/17	RECESSED PANEL	NOTATION		JK
NO	DATE				BY
					REVISIONS

DATE: 12/19/16
SCALE: N.T.S.
DWG. BY: JK
CHK. BY: LFS
DRAWING NO.: FL-21138.8
SHEET 4 OF 14


PRODUCT: THERMA-TRU
FIBERGLASS DOOR

PART OR ASSEMBLY:
ELEVATIONS


Documents Prepared By:
Lyndon F. Schmidt
P.E. No. 43409

RW BUILDING CONSULTANTS, INC.
P.O. Box 230, Valrico, FL 33595
Phone No.: 813.659.9197
FBPE Registry No. 9813


E:\2023 FBC DRAWINGS 7-27-26\Therma-Tru\FL-21138 R8\FL-21138.7-9.dwg

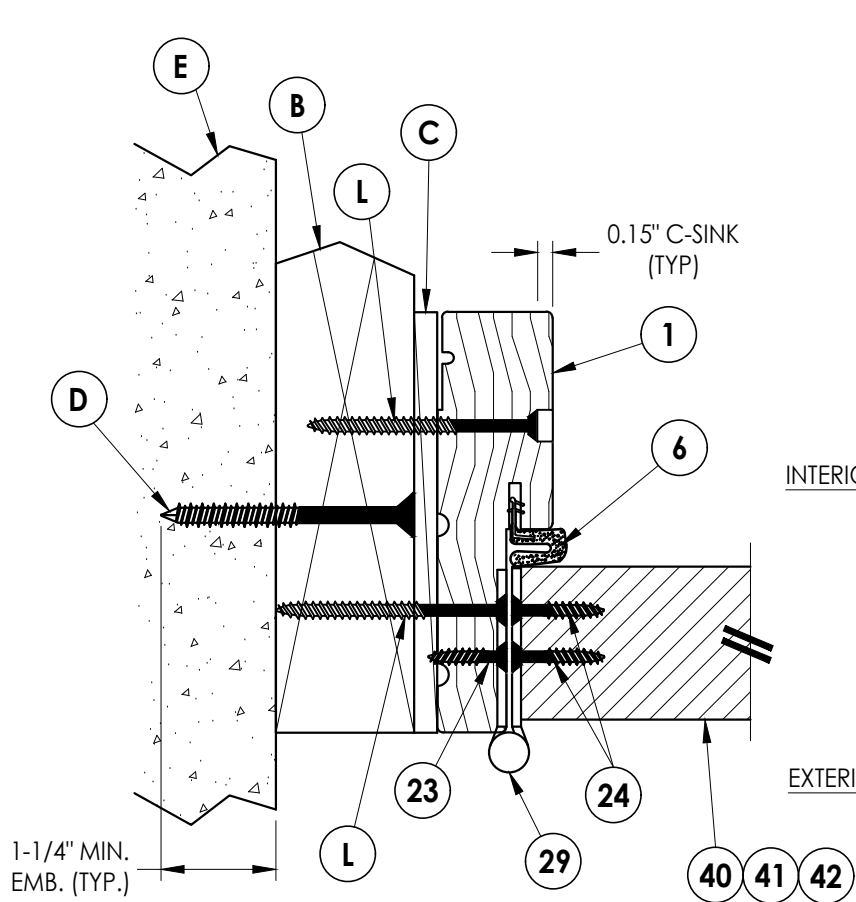


1 **HORIZONTAL CROSS SECTION**
5 Shown w/ 2X Buck
Outswing shown (Inswing similar)

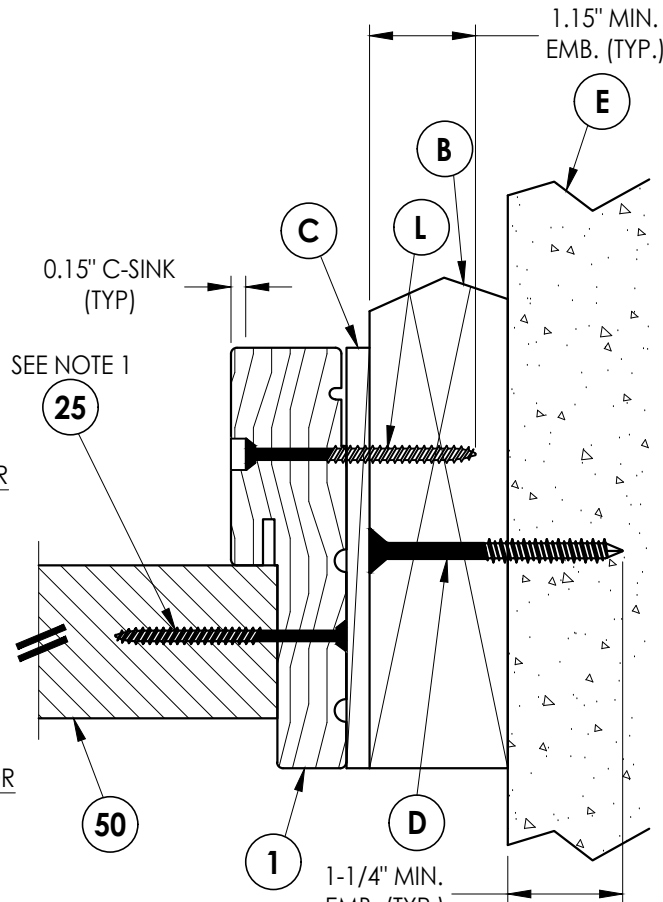

2 **HORIZONTAL CROSS SECTION**
5 Shown w/ 2X Buck
Outswing shown (Inswing similar)

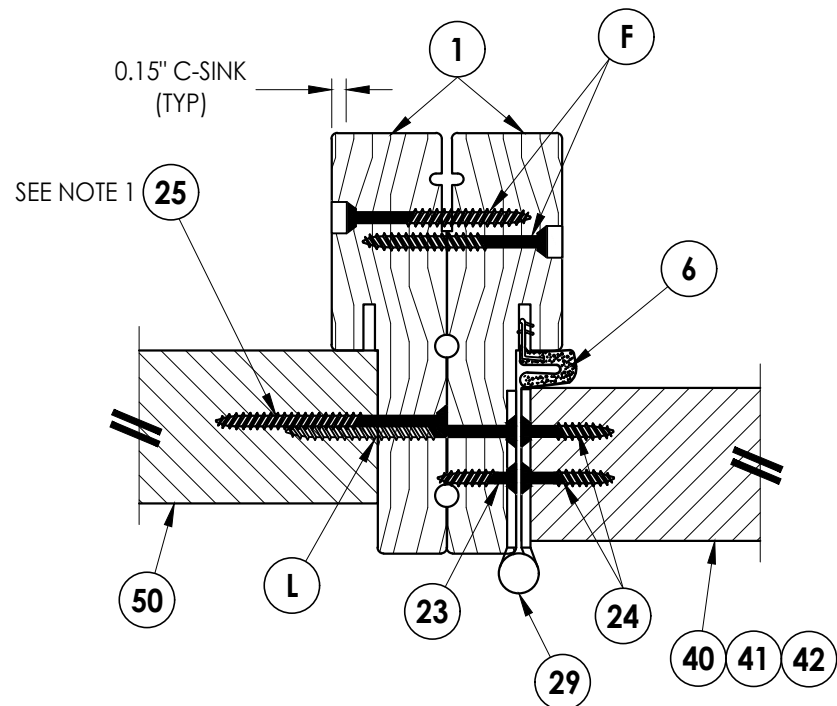


5 **HORIZONTAL CROSS SECTION**
5 Outswing shown (Inswing similar)

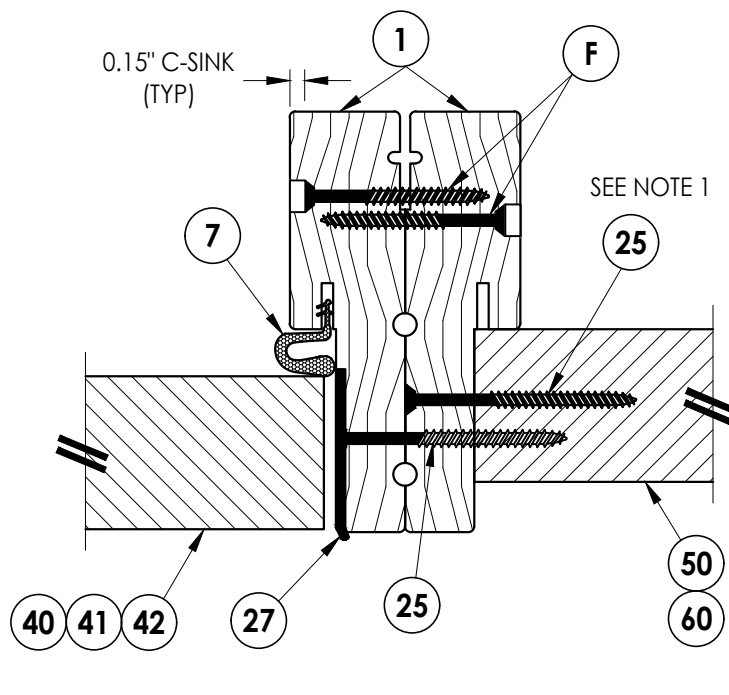


6 **HORIZONTAL CROSS SECTION**
5 Outswing shown (Inswing similar)

- Notes:
1. Sidelite assembly screws located 6" from each end and 5 more screws equally spaced between (7 screws total per side jamb).
 2. Sidelite assembly screws located 3" from each end & at centerline (3 screws along head jamb).

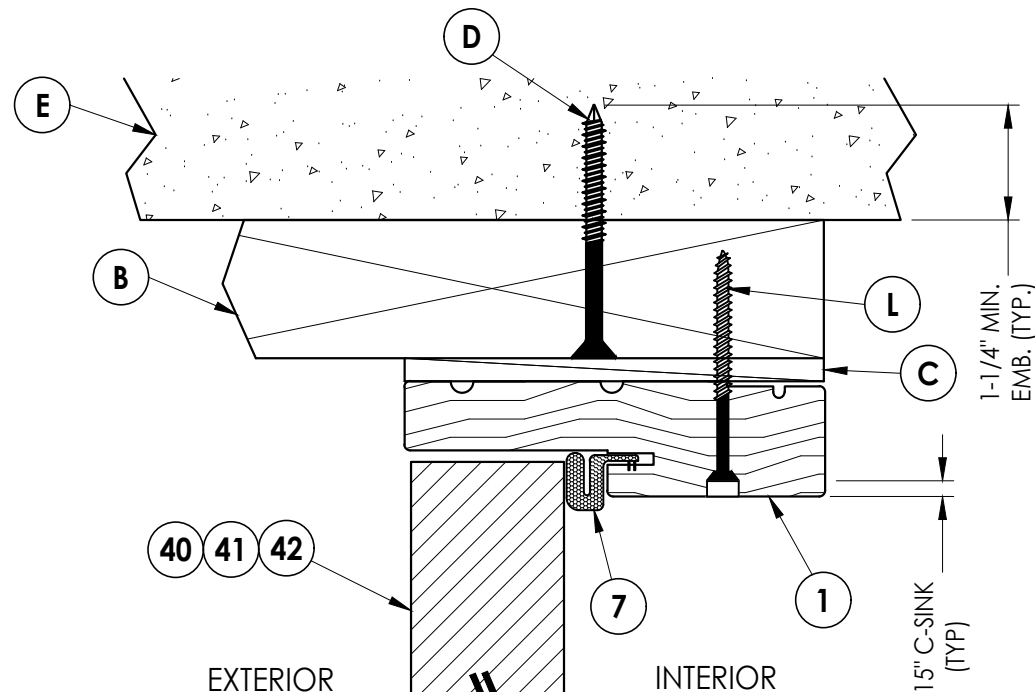

3 **VERTICAL CROSS SECTION**
5 Shown w/ 2X Buck
Outswing shown (Inswing similar)

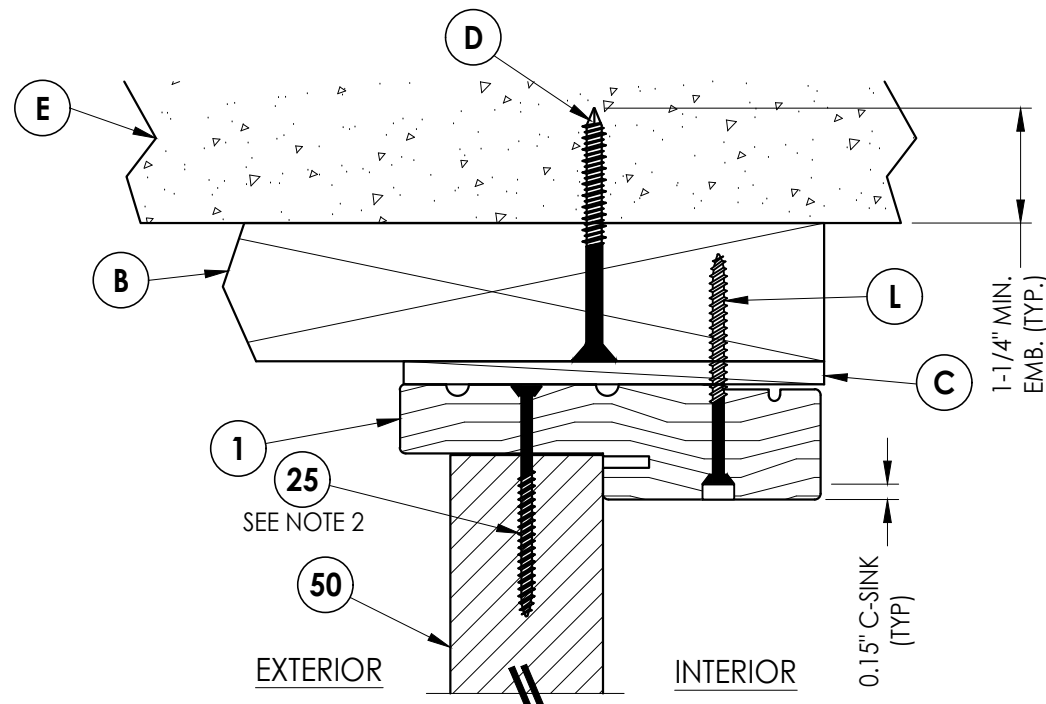

4 **VERTICAL CROSS SECTION**
5 Shown w/ 2X Buck
Outswing shown (Inswing similar)

Documents Prepared By:
Lyndon F. Schmidt
P.E. No. 43409

RW BUILDING CONSULTANTS, INC.
P.O. Box 230, Valrico, FL 33595
Phone No.: 813.659.9197
FBPE Registry No. 9813

PRODUCT:
THERMA-TRU
FIBERGLASS DOOR

PART OR ASSEMBLY:
HORIZONTAL & VERTICAL
CROSS SECTIONS (2X BUCK)

NO.	DATE	REVISIONS
5	7/02/26	UPDATE TO 9TH ED. (2026) FBC LFS
4	8/22/23	UPDATE TO 8TH ED. (2023) FBC LFS
3	7/15/20	UPDATE TO 7th ED (2020) FBC PO
2	10/09/18	REV. DOOR PANEL OPTION NOTE MT
1	11/15/17	RECESSED PANEL NOTATION JK

DATE: 12/19/16

SCALE: N.T.S.

DWG. BY: JK

CHK. BY: LFS


DRAWING NO.:

FL-21138.8


SHEET 5 OF 14

E:\2023 FBC DRAWINGS 7-27-26\Therma-Tru\FL-21138 R8\FL-21138.7-9.dwg


- Notes:
1. Sidelite assembly screws located 6" from each end and 5 more screws equally spaced between (7 screws total per side jamb).
 2. Sidelite assembly screws located 3" from each end & at centerline (3 screws along head jamb).

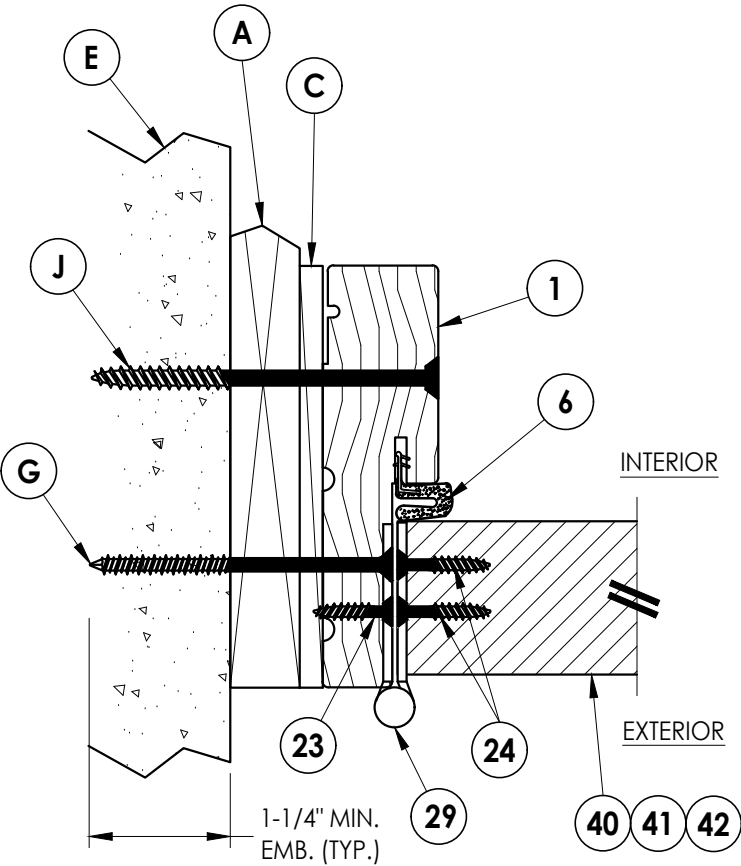


1
6 **HORIZONTAL CROSS SECTION**
Shown w/ 1X sub-buck
Outswing shown (Inswing similar)

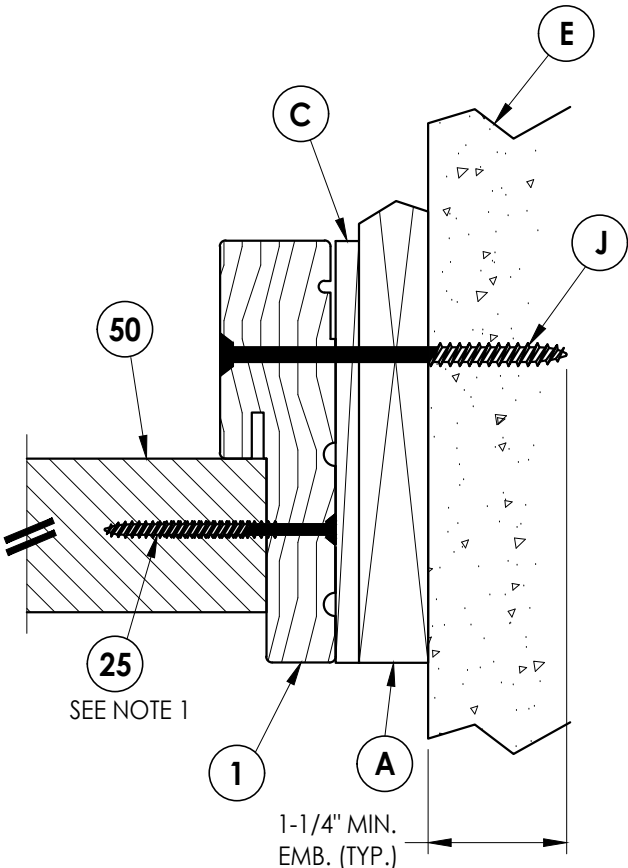

2
6 **HORIZONTAL CROSS SECTION**
Shown w/ 1X sub-buck
Outswing shown (Inswing similar)

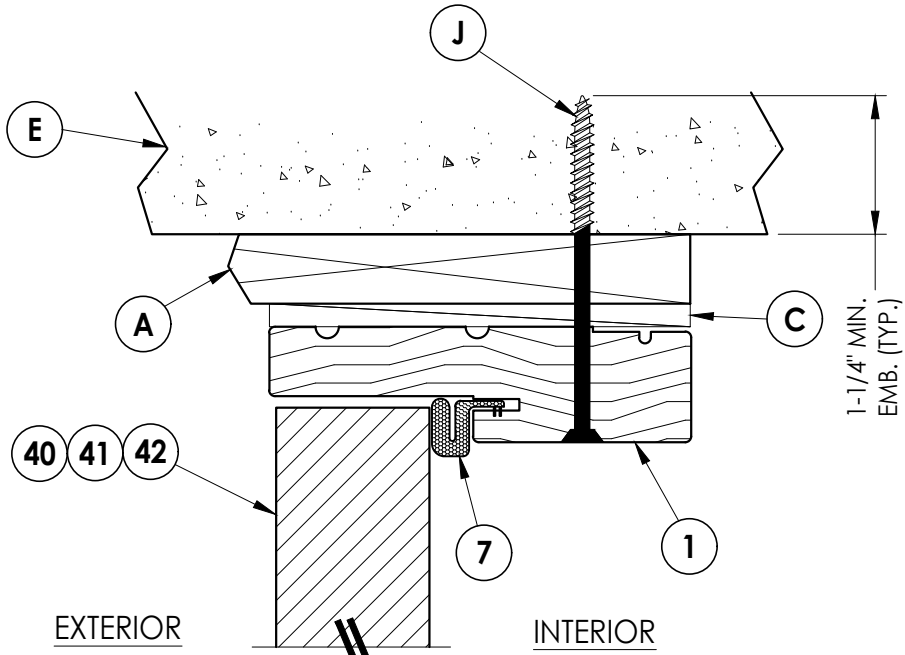

3
6 **VERTICAL CROSS SECTION**
Shown w/ 1X sub-buck
Outswing shown (Inswing similar)

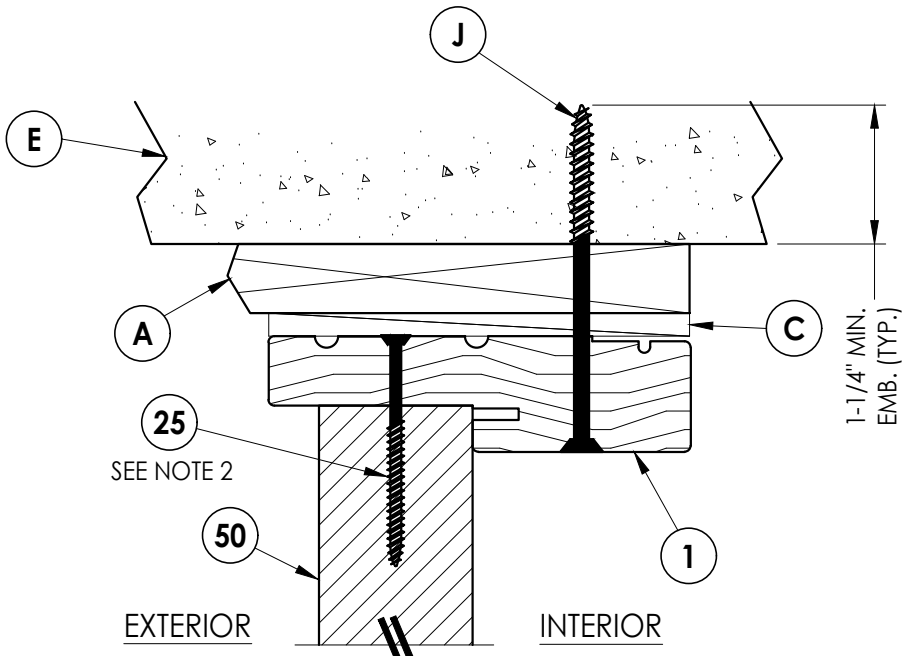


4
6 **VERTICAL CROSS SECTION**
Shown w/ 1X sub-buck
Outswing shown (Inswing similar)


Documents Prepared By: Lyndon F. Schmidt P.E. No. 43409		THERMA-TRU FIBERGLASS DOOR		PART OR ASSEMBLY: HORIZONTAL & VERTICAL CROSS SECTIONS (1X BUCK)		BUILDING CONSULTANTS, INC. P.O. Box 230, Valrico, FL 33595 Phone No.: 813.659.9197 FBPE Registry No. 9813					
DATE: 12/19/16		NO.		DATE		REVISIONS					
SCALE: N.T.S.		5		7/02/26		UPDATE TO 9TH ED. (2026)		FBC		LFS	
DWG. BY: JK		4		8/22/23		UPDATE TO 8TH ED. (2023)		FBC		LFS	
CHK. BY: LFS		3		7/15/20		UPDATE TO 7th ED (2020)		FBC		PO	
DRAWING NO.: FL-21138.8		2		10/09/18		REV. DOOR PANEL OPTION		NOTE		MT	
SHEET 6 OF 14		1		11/15/17		RECESSED PANEL NOTATION				JK	

RW BUILDING CONSULTANTS, INC.
P.O. Box 230, Valrico, FL 33595
Phone No.: 813.659.9197
FBPE Registry No. 9813

E:\2023 FBC DRAWINGS 7-27-26\Therma-Tru\FL-21138 R8\FL-21138.7-9.dwg

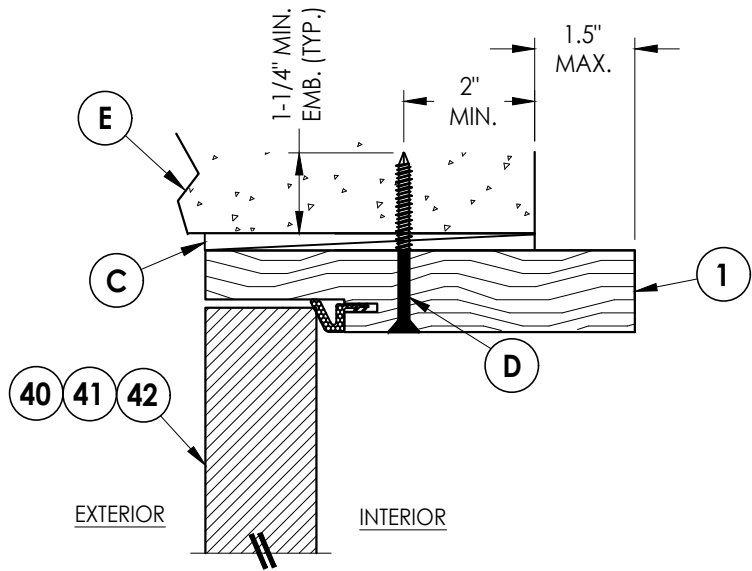


3
7 **HORIZONTAL CROSS SECTION**
Shown Direct to Masonry
Outswing only w/ 6-9/16" jamb

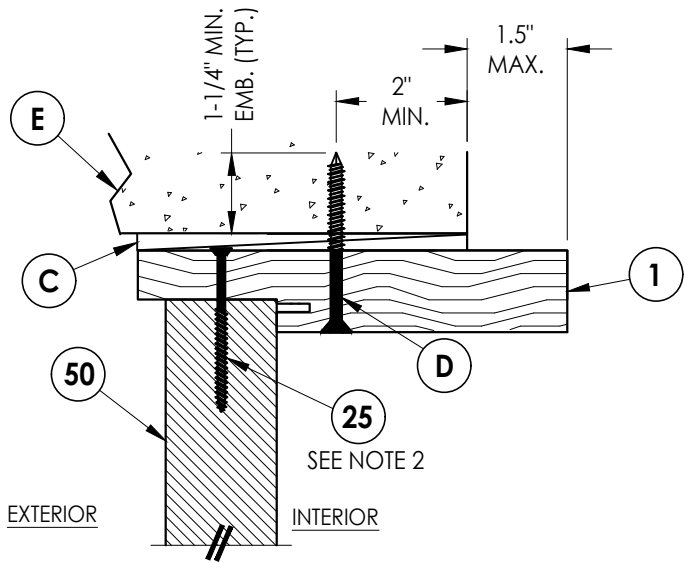


4
7 **VERTICAL CROSS SECTION**
Shown Direct to Masonry
Outswing only w/ 6-9/16" jamb

Notes:

1. Sidelite assembly screws located 6" from each end plus 5 more equally spaced between (7 screws total per side jamb).
2. Sidelite assembly screws located 3" from each end & at centerline (3 screws along head jamb).

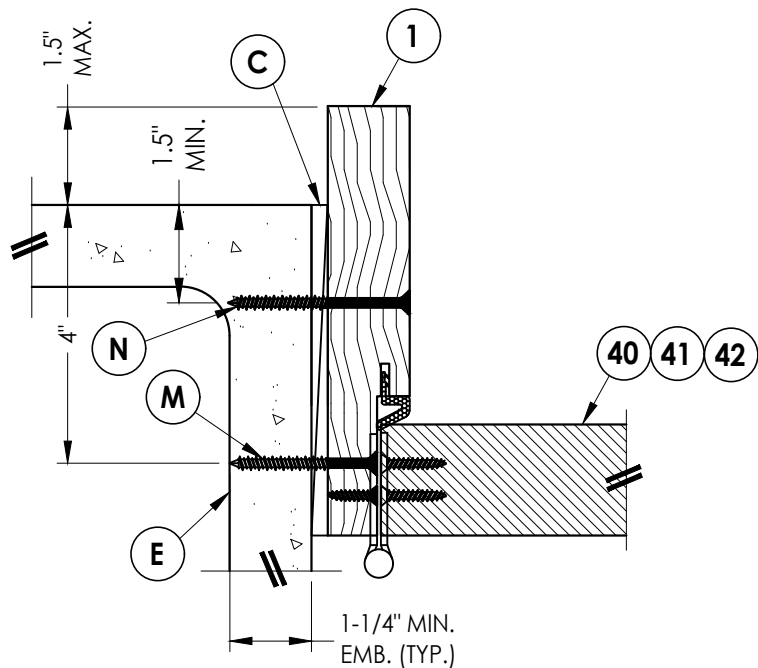

1
7 **HORIZONTAL CROSS SECTION**
Shown Direct to Masonry
Outswing only w/ 6-9/16" jamb






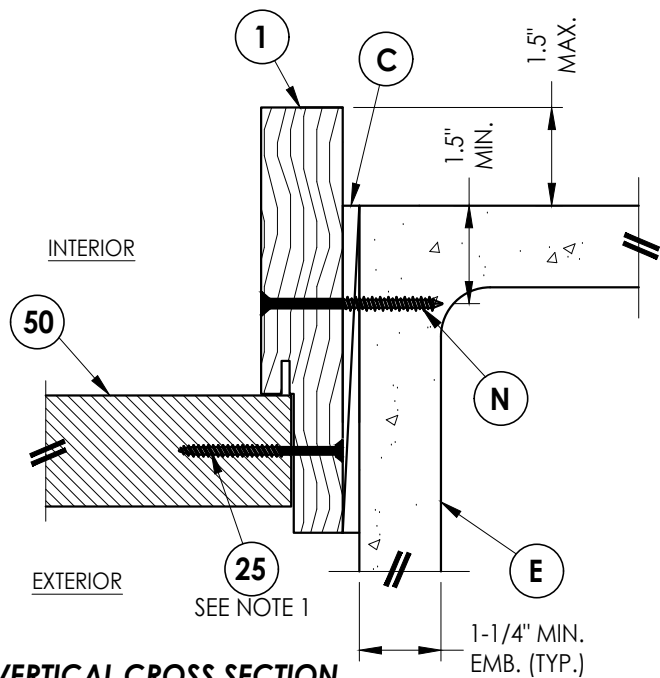


2
7 **VERTICAL CROSS SECTION**
Shown Direct to Masonry
Outswing only w/ 6-9/16" jamb

Documents Prepared By: Lyndon F. Schmidt P.E. No. 43409		RWBUILDING CONSULTANTS, INC. P.O. Box 230, Valrico, FL 33595 Phone No.: 813.659.9197 FBPE Registry No. 9813	
PRODUCT: THERMA-TRU FIBERGLASS DOOR		PART OR ASSEMBLY: HORIZONTAL & VERTICAL SECTIONS (DIRECT TO MASONRY)	
5	7/02/26	UPDATE TO 9TH ED. (2026)	FBC LFS
4	8/22/23	UPDATE TO 8TH ED. (2023)	FBC LFS
3	7/15/20	UPDATE TO 7th ED (2020)	FBC PO
2	10/09/18	REV. DOOR PANEL OPTION	NOTE MT
1	11/15/17	RECESSED PANEL NOTATION	JK
NO.	DATE	REVISIONS	
DATE: 8/02/16			
SCALE: N.T.S.			
DWG. BY: JK			
CHK. BY: LFS			
DRAWING NO.: FL-21138.8			
SHEET 7 OF 14			

E:\2023 FBC DRAWINGS 7-27-26\Therma-Tru\FL-21138 R8\FL-21138.7-9.dwg

- Notes:
- Sill Item #'s 17, 18, 32, 34, 35, 36, 37, 38 & 39 are attached to jambs w/ (3) #8 X 2-1/2" pfh screws at each end.
Sill Item #'s 16 & 33 are attached to jambs w/ (2) #8 X 2-1/2" pfh screws at each end.
Sill Item #15 is attached to jambs utilizing (4) #10 X 1-1/2" pph screws at each end.
 - Sidelite assembly screws located 3" from each end & at centerline (3 screws along sill).

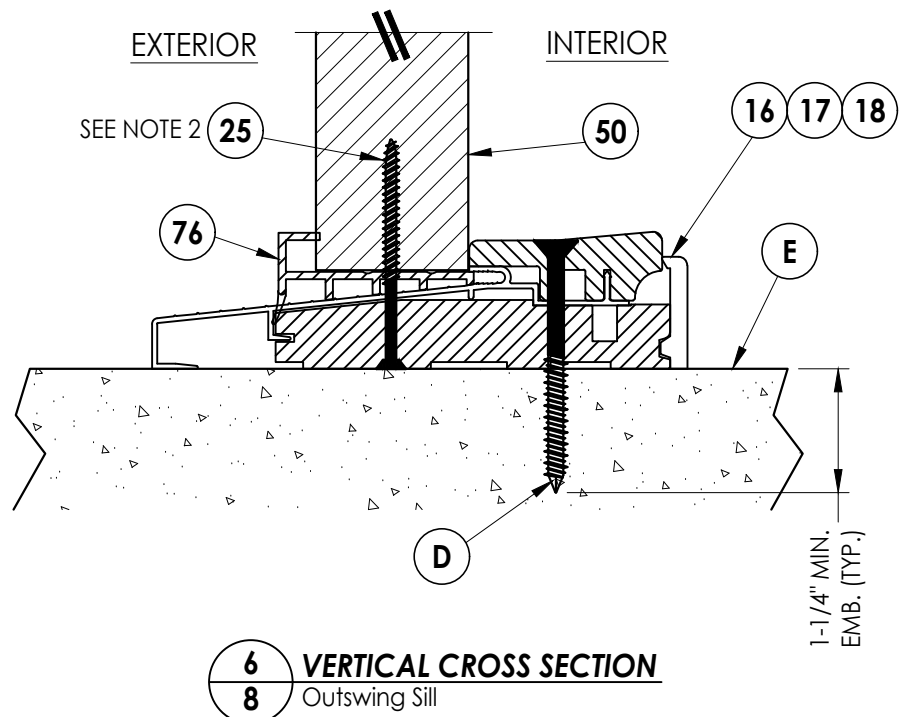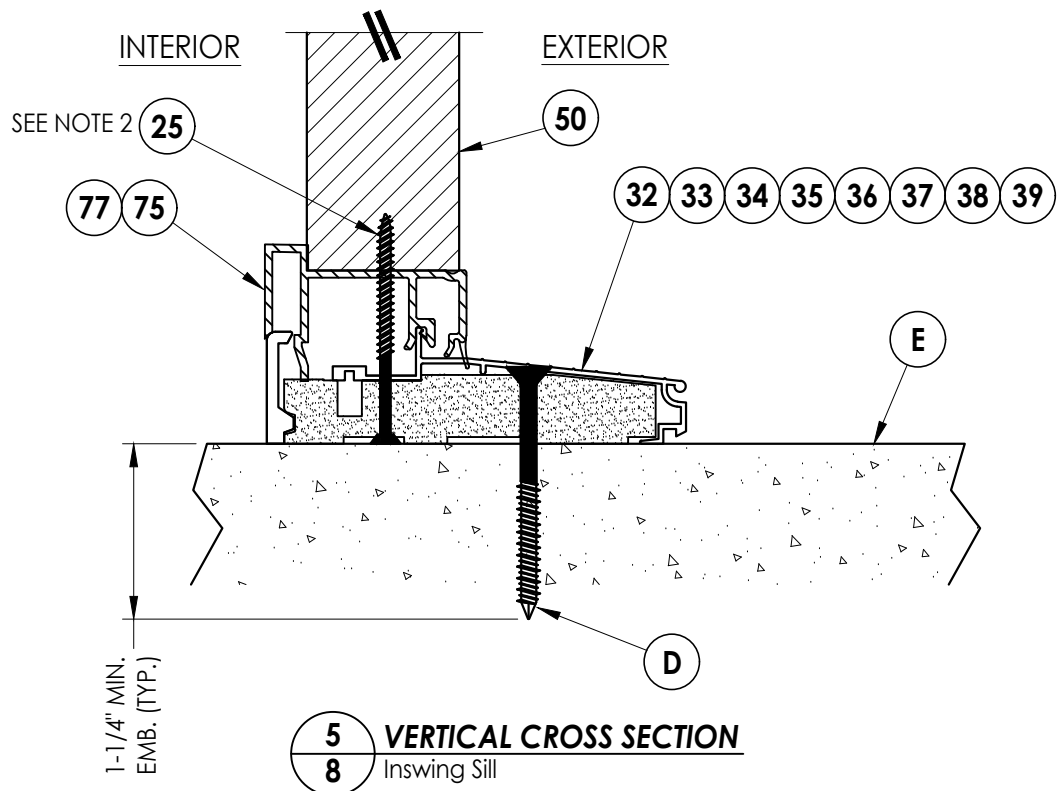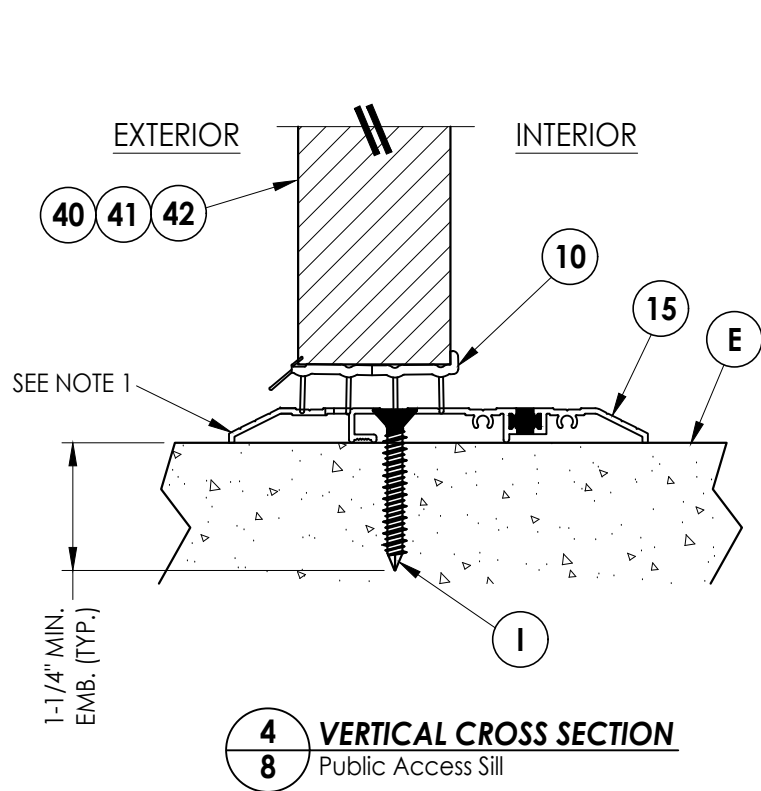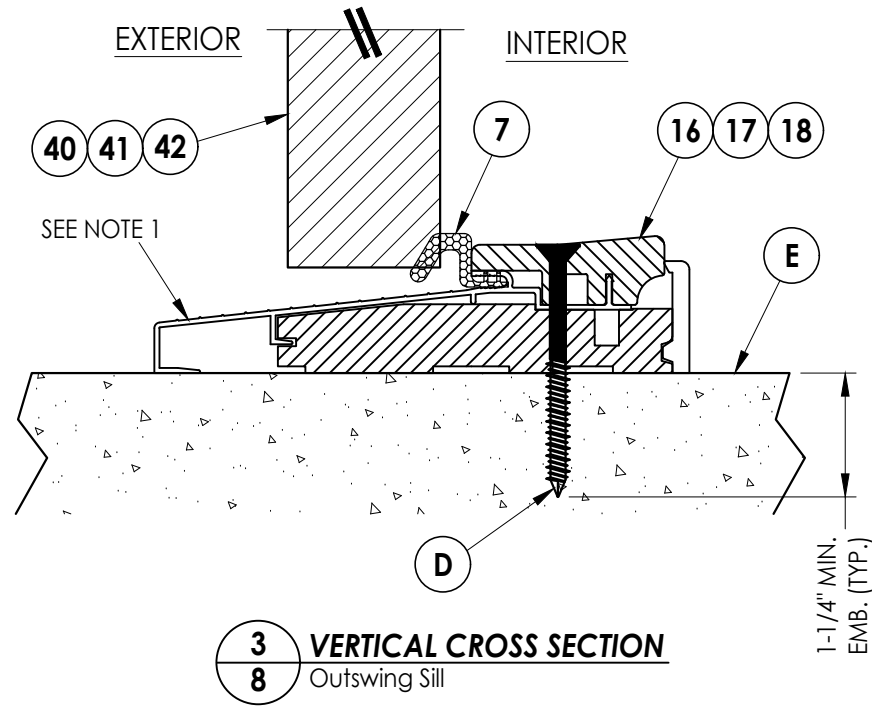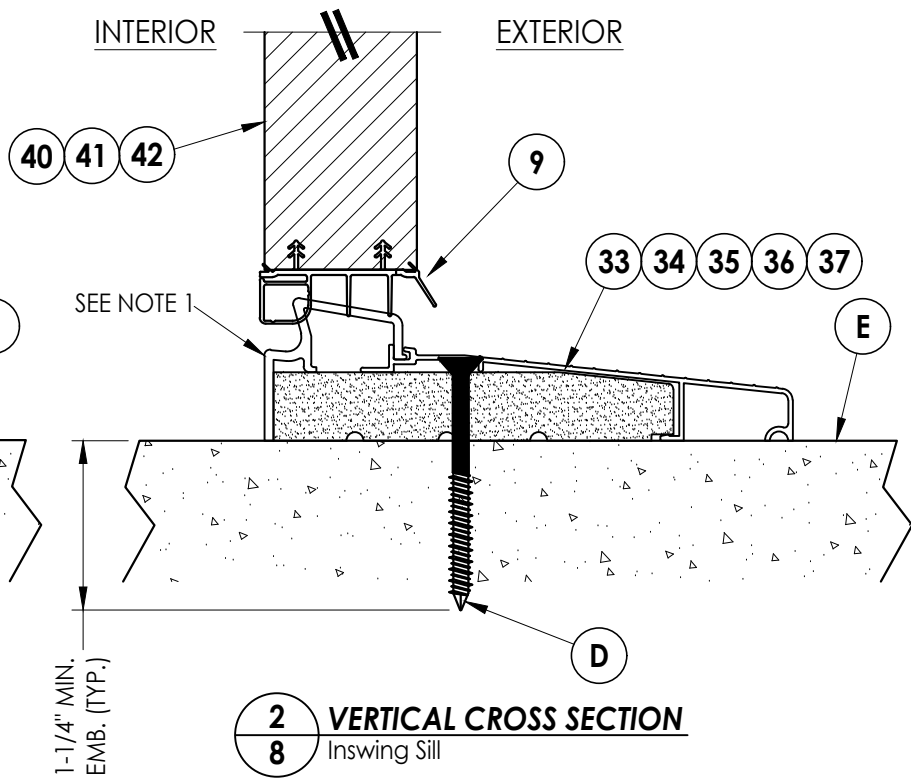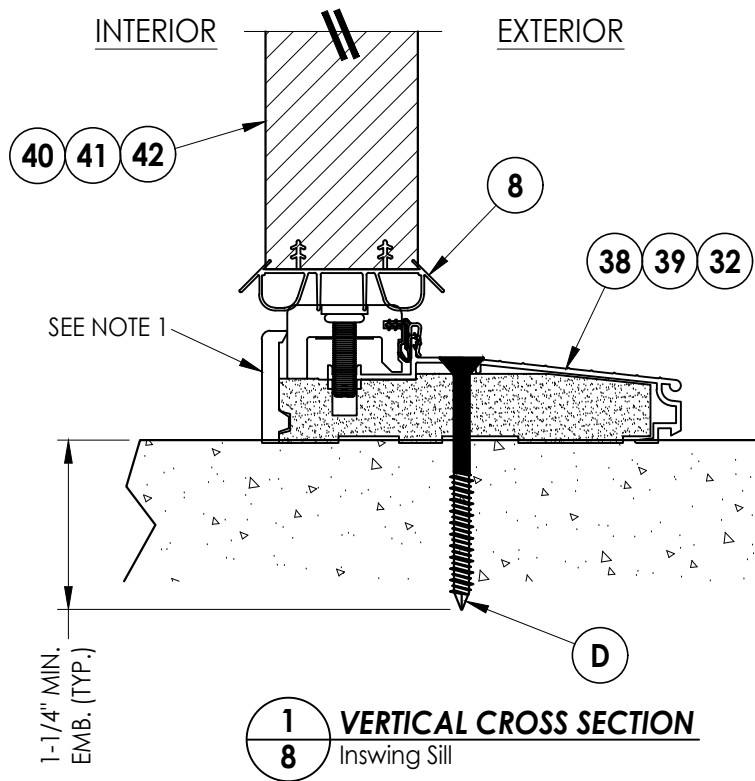

Documents Prepared By:
Lyndon F. Schmidt
P.E. No. 43409

RW BUILDING CONSULTANTS, INC.
P.O. Box 230, Valrico, FL 33595
Phone No.: 813.659.9197
FBPE Registry No. 9813



PRODUCT:
THERMA-TRU
FIBERGLASS DOOR

PART OR ASSEMBLY:
VERTICAL CROSS
SECTIONS (THRESHOLDS)

NO.	DATE	REVISIONS			
		NO.	DATE	BY	JK
5	7/02/26	UPDATE TO 9TH ED. (2026)	FBC	LFS	
4	8/22/23	UPDATE TO 8TH ED. (2023)	FBC	LFS	
3	7/15/20	UPDATE TO 7th ED (2020)	FBC	PO	
2	10/09/18	REV. DOOR PANEL OPTION	NOTE	MT	
1	11/15/17	RECESSED PANEL NOTATION		JK	


DATE: 12/19/16
SCALE: N.T.S.
DWG. BY: JK
CHK. BY: LFS
DRAWING NO.: FL-21138.8
SHEET 8 OF 14

E:\2023 FBC DRAWINGS 7-27-26\Therma-Tru\FL-21138 R8\FL-21138.7-9.dwg

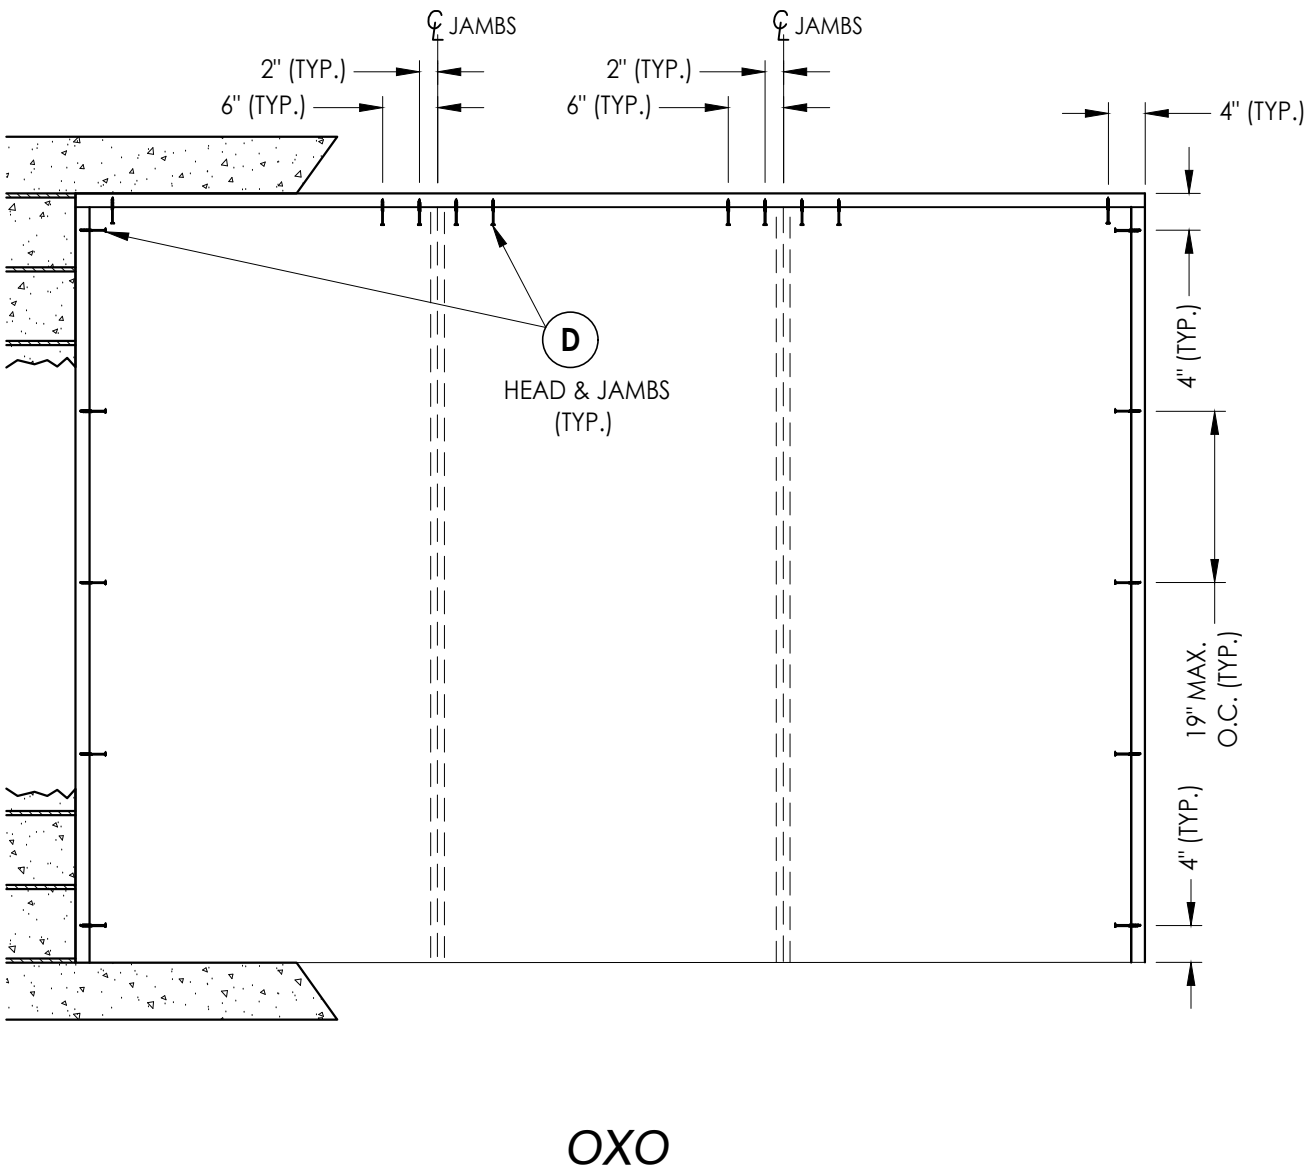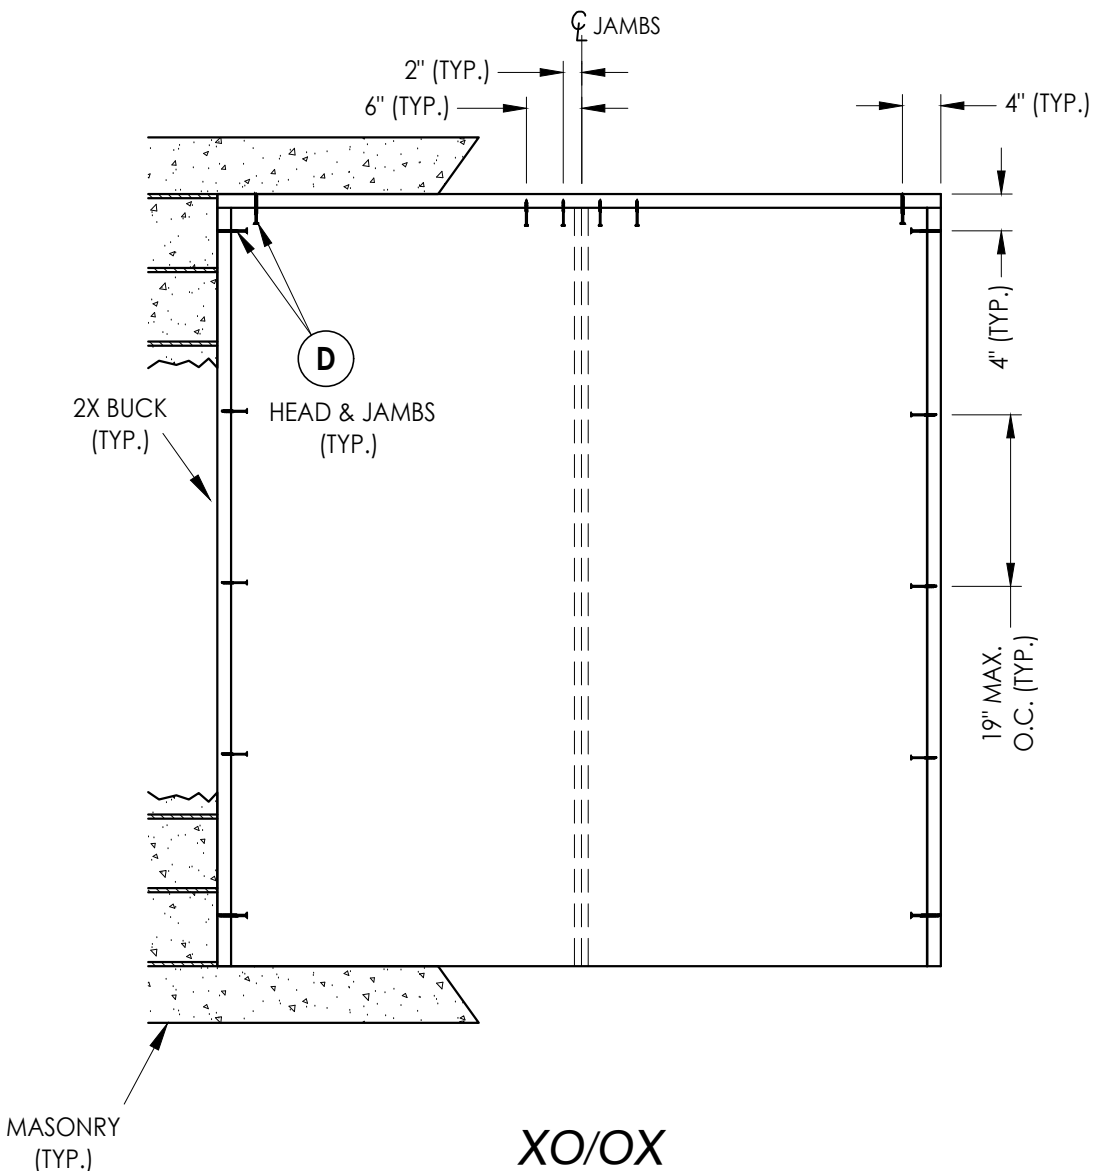

2X BUCK ANCHORING

Documents Prepared By: Lyndon F. Schmidt P.E. No. 43409		PRODUCT: THERMA-TRU FIBERGLASS DOOR		DATE: 12/19/16	
PART OR ASSEMBLY: BUCK ANCHORING		REVISIONS		SCALE: N.T.S.	
BUILDING CONSULTANTS, INC. P.O. Box 230, Valrico, FL 33595 Phone No.: 813.659.9197 FBPE Registry No. 9813		5 7/02/26 UPDATE TO 9TH ED. (2026) FBC LFS		DWG. BY: JK	
		4 8/22/23 UPDATE TO 8TH ED. (2023) FBC LFS		CHK. BY: LFS	
		3 7/15/20 UPDATE TO 7th ED (2020) FBC PO		DRAWING NO.: FL-21138.8	
		2 10/09/18 REV. DOOR PANEL OPTION NOTE MT		SHEET 9 OF 14	
		1 11/15/17 RECESSED PANEL NOTATION JK			
		NO. DATE			

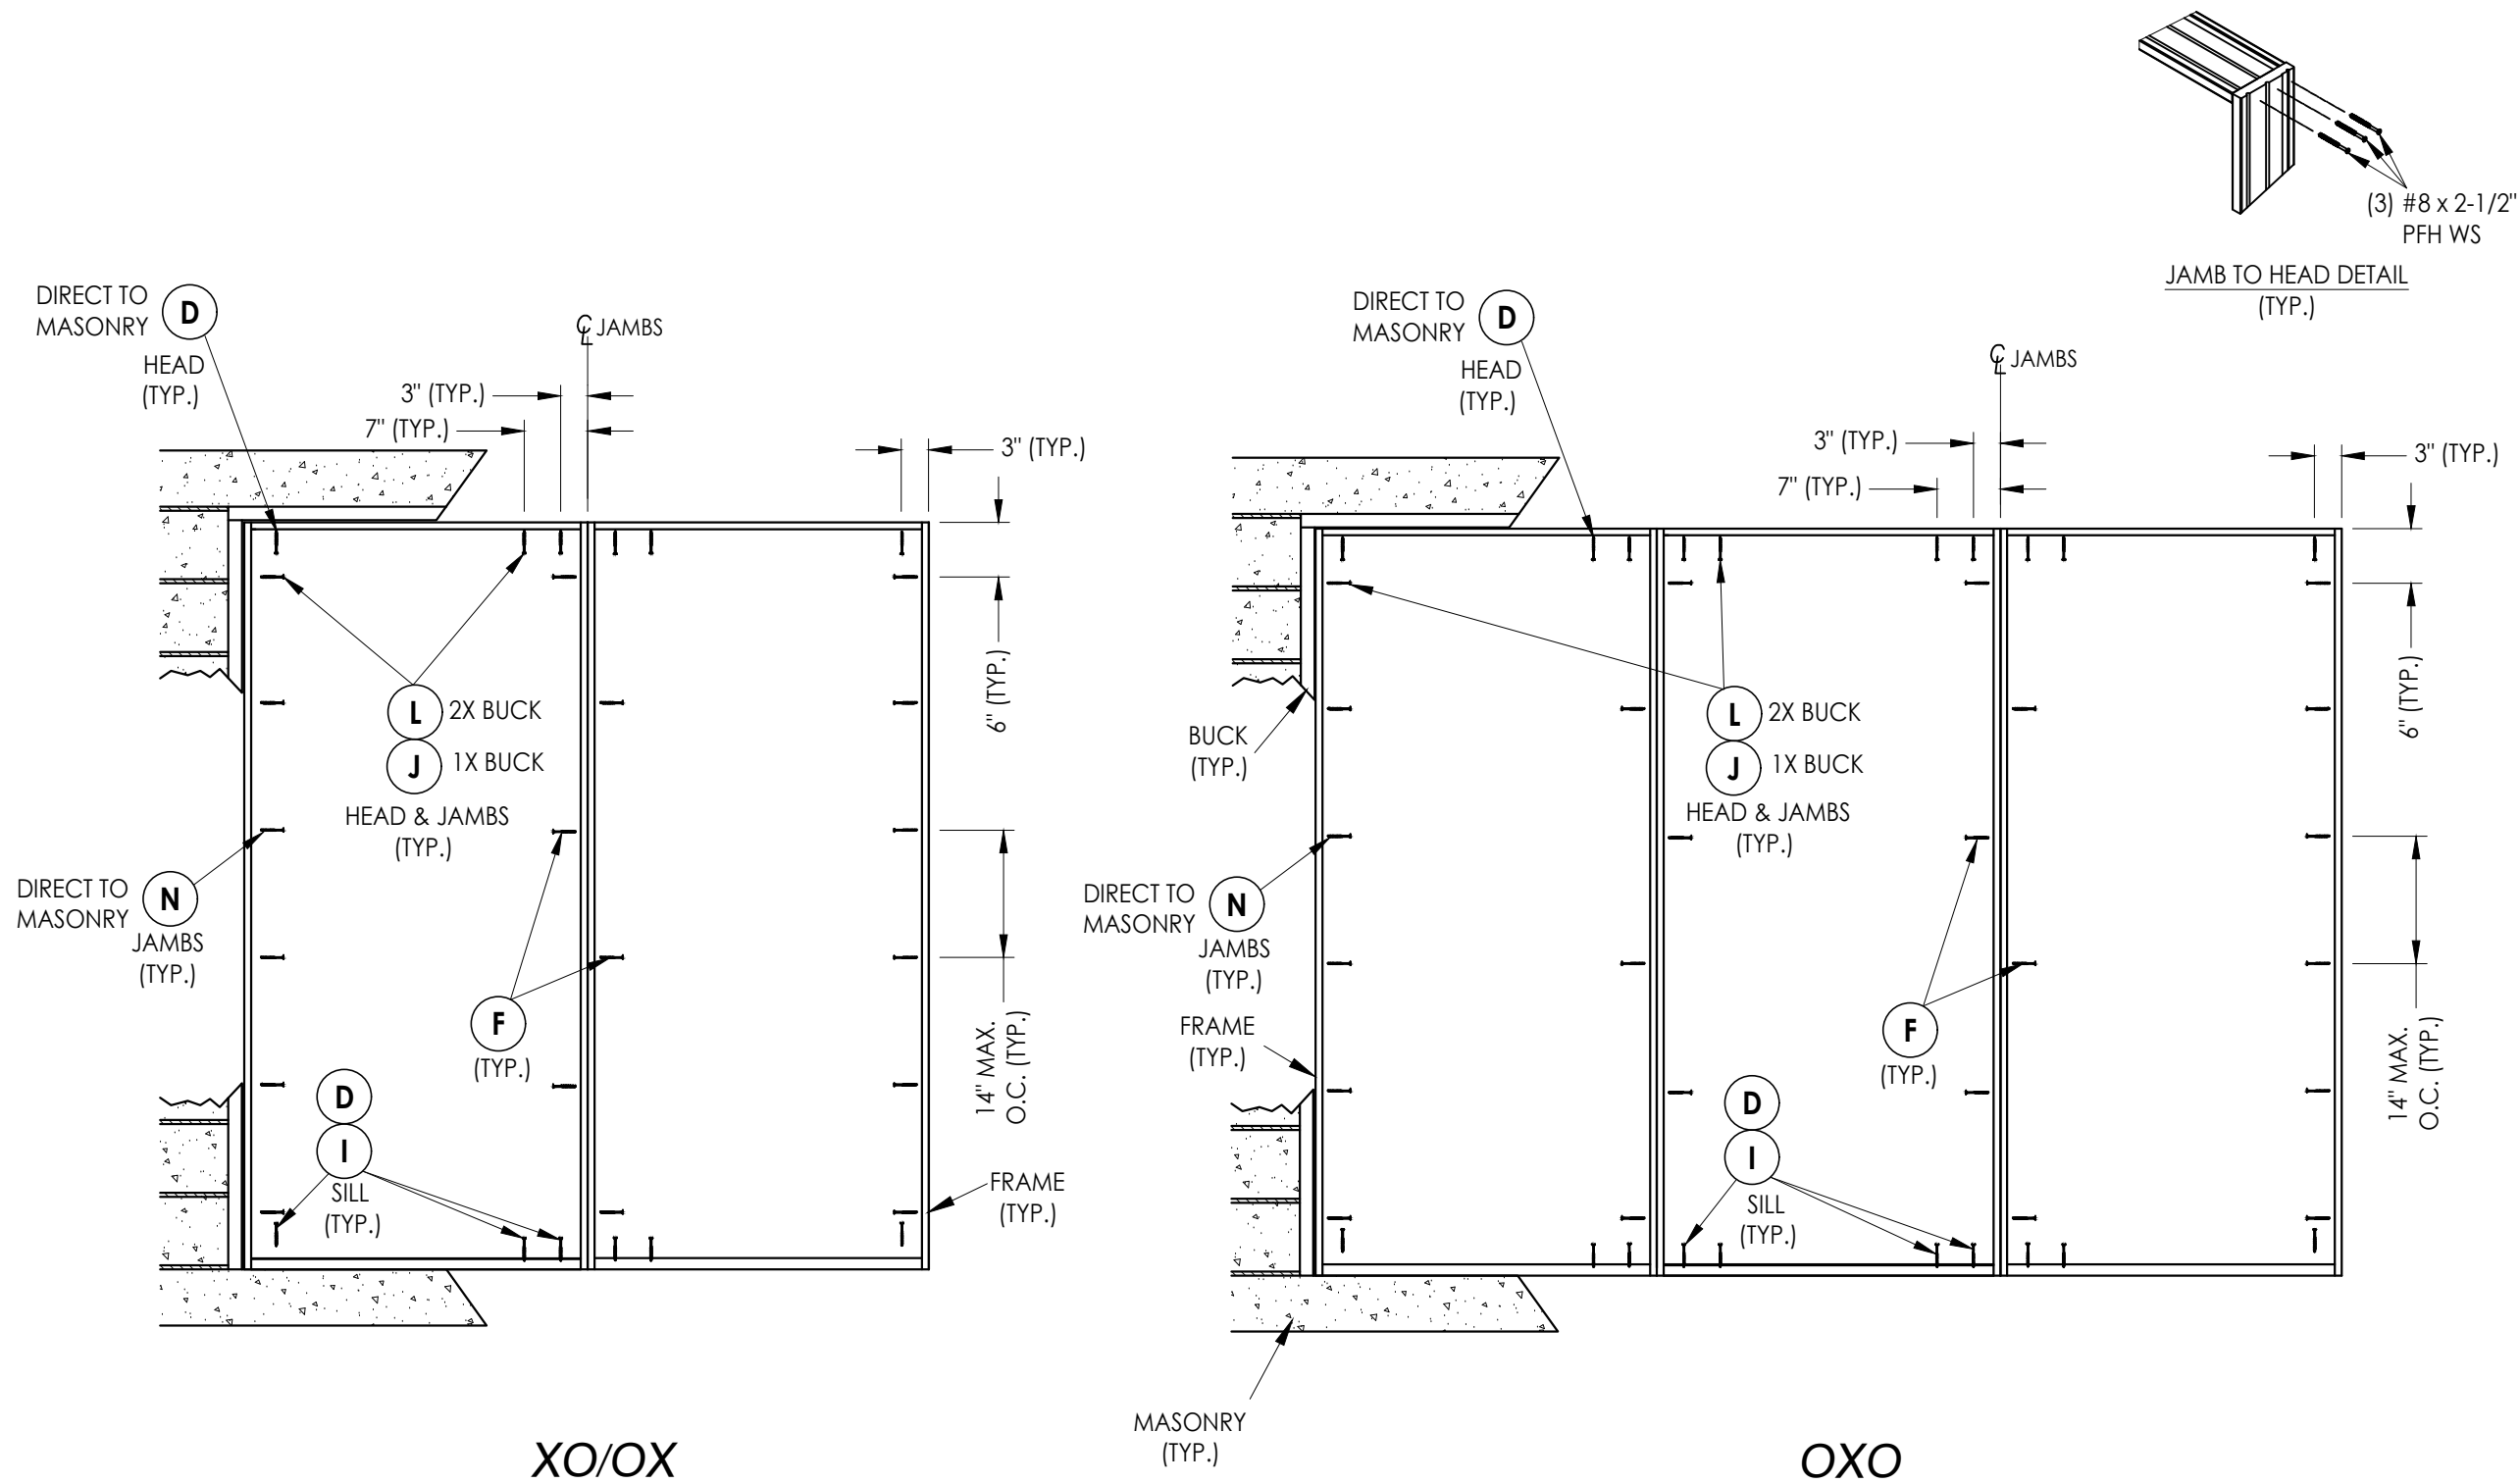

FRAME ANCHORING

5	7/02/26	UPDATE TO 9TH ED. (2026)	FBC	LFS
4	8/22/23	UPDATE TO 8TH ED. (2023)	FBC	LFS
3	7/15/20	UPDATE TO 7th ED (2020)	FBC	PO
2	10/09/18	REV. DOOR PANEL OPTION NOTE		MT
1	11/15/17	RECESSED PANEL NOTATION		JK
NO.	DATE			
REVISIONS				
DATE: 12/19/16				
SCALE: N.T.S.				
DWG. BY: JK				
CHK. BY: LFS				
DRAWING NO.: FL-21138.8				
SHEET 10 OF 14				


PRODUCT: THERMA-TRU
FIBERGLASS DOOR

PART OR ASSEMBLY: FRAME ANCHORING


Documents Prepared By:
Lyndon F. Schmidt
P.E. No. 43409

***R^W* BUILDING CONSULTANTS, INC.**
P.O. Box 230, Valrico, FL 33595
Phone No.: 813.659.9197
FBPE Registry No. 9813


E:\2023 FBC DRAWINGS 7-27-26\Therma-Tru\FL-21138 R8\FL-21138.7-9.dwg

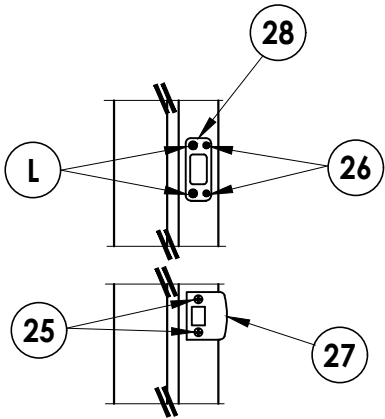


LATCH & DEADBOLT DETAIL
Kwikset

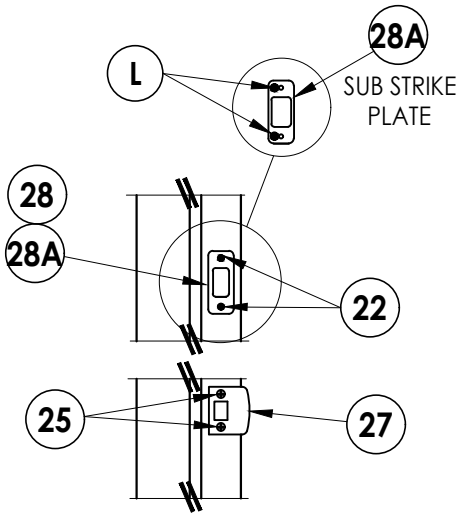


LATCH & DEADBOLT DETAIL
Schlage

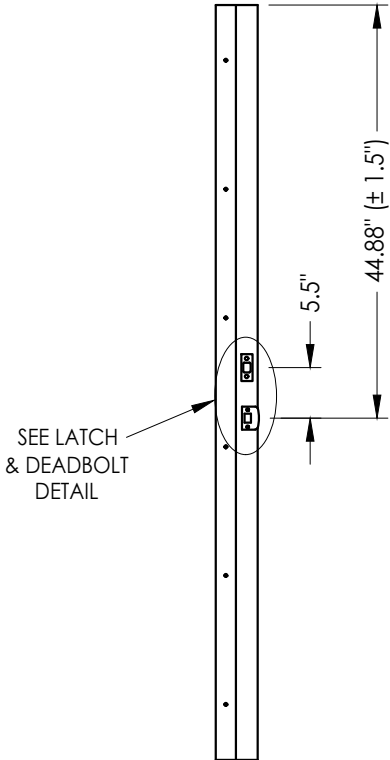


STRIKE JAMB
Latch and Deadbolt

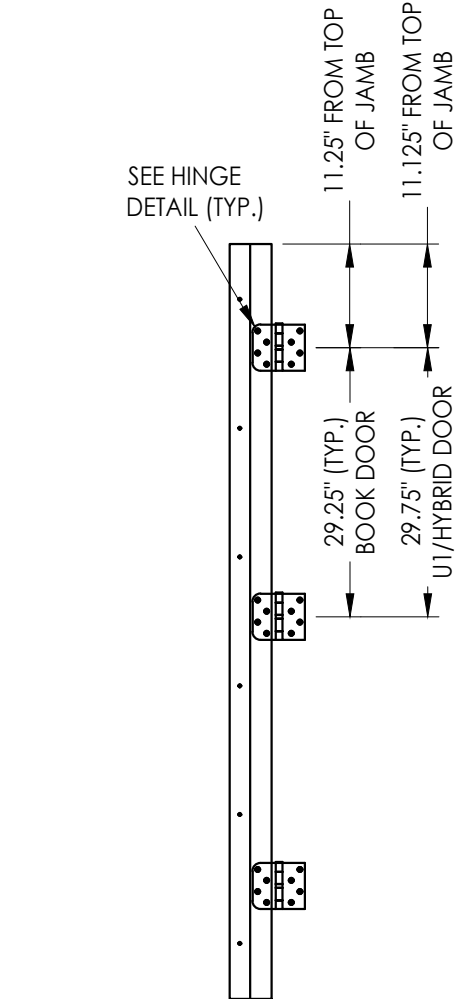


HINGE JAMB

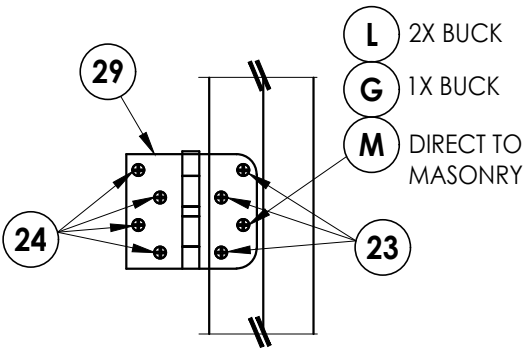


HINGE DETAIL

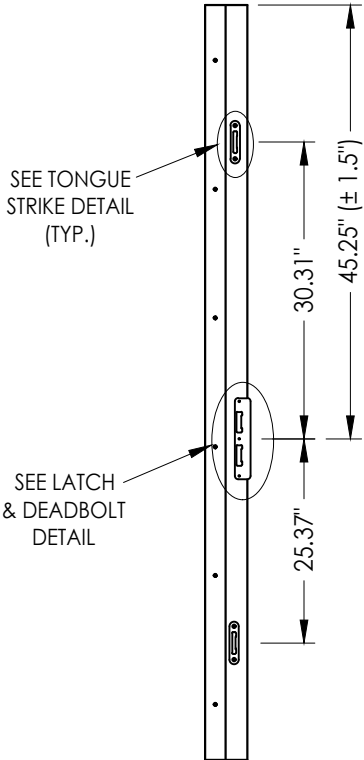

STRIKE JAMB
Multipoint Lock

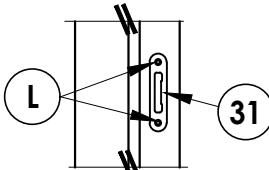

TONGUE STRIKE DETAIL
Multipoint Lock

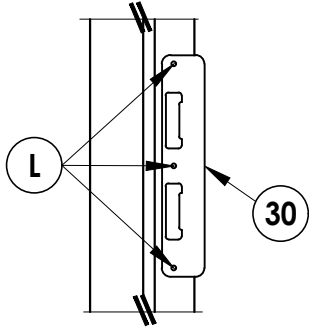

LATCH & DEADBOLT DETAIL
Multipoint Lock

MULTIPOINT LOCK STRIKE DETAILS

LATCH & DEADBOLT STRIKE DETAILS

NO.	DATE	REVISIONS					
		MT	JK	BY			
5	7/02/26	UPDATE TO 9TH ED. (2026)	FBC	LFS			
4	8/22/23	UPDATE TO 8TH ED. (2023)	FBC	LFS			
3	7/15/20	UPDATE TO 7th ED (2020)	FBC	PO			
2	10/09/18	REV. DOOR PANEL OPTION	NOTE	MT			
1	11/15/17	RECESSED PANEL NOTATION	JK	BY			

DATE: 12/19/16

SCALE: N.T.S.

DWG. BY: JK

CHK. BY: LFS

DRAWING NO.:

FL-21138.8

SHEET 11 OF 14

Documents Prepared By:
Lyndon F. Schmidt
P.E. No. 43409


PRODUCT:
THERMA-TRU
FIBERGLASS DOOR

PART OR ASSEMBLY:


HARDWARE DETAILS

RW BUILDING CONSULTANTS, INC.
P.O. Box 230, Valrico, FL 33595
Phone No.: 813.659.9197
FBPE Registry No. 9813



E:\2023 FBC DRAWINGS 7-27-26\Therma-Tru\FL-21138 R8\FL-21138.7-9.dwg

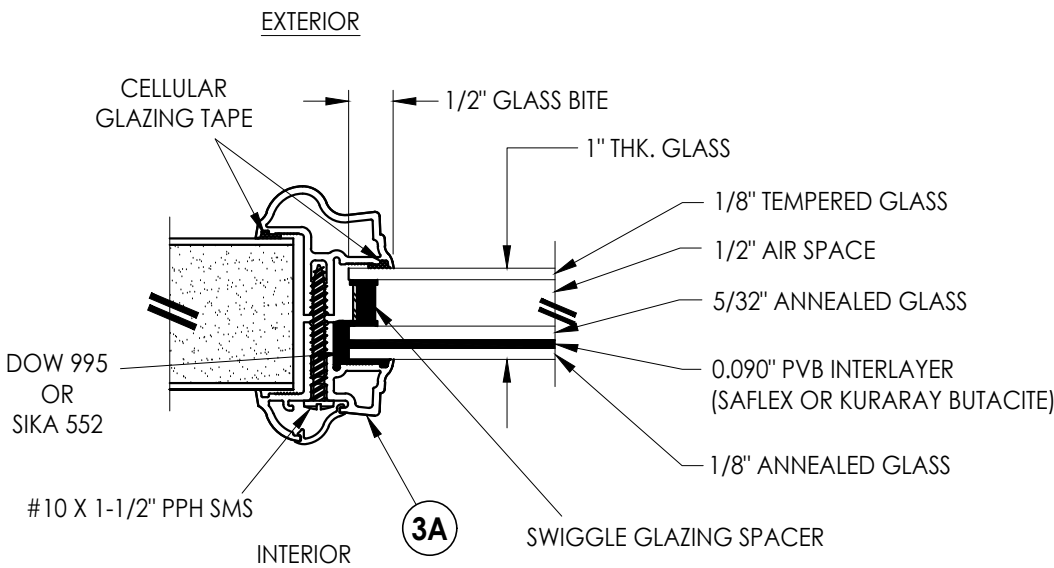


G1 GLAZING DETAIL
Aluminum Impact Lite Frame
Door Panels & Sidelites

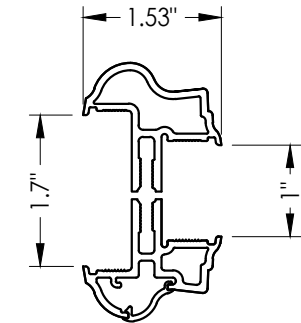


3A ALUMINUM FRAME
Aluminum Impact Lite Frame
Door Panels & Sidelites

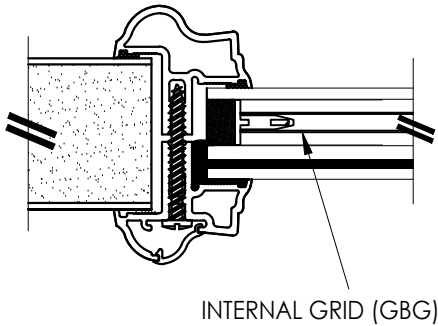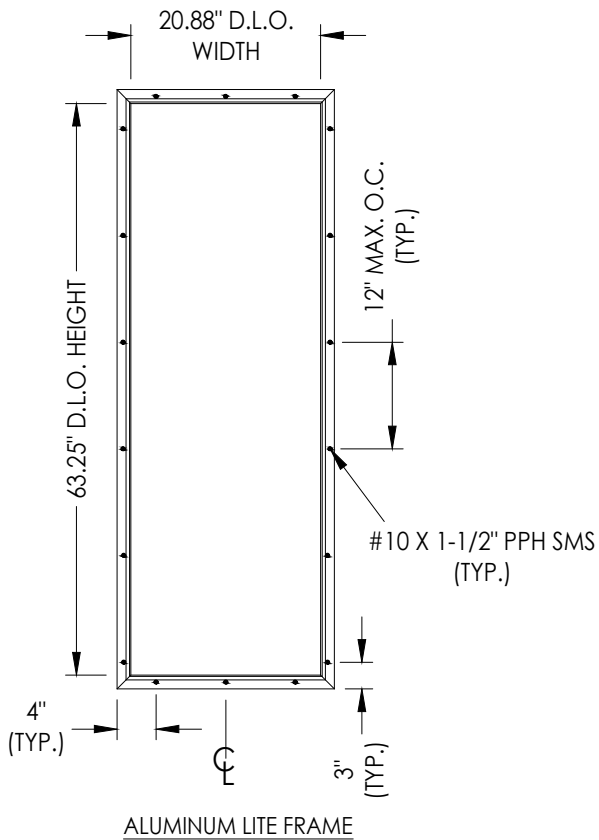


INTERNAL GRID (GBG)

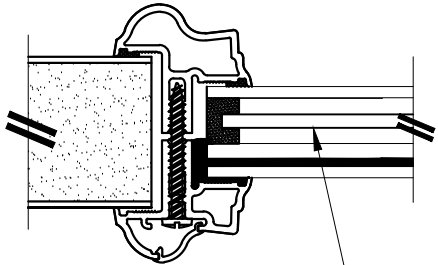

PRIVACY INSERT

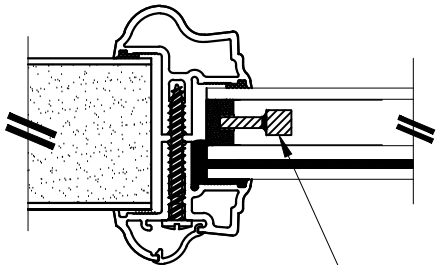

WROUGHT IRON INSERT

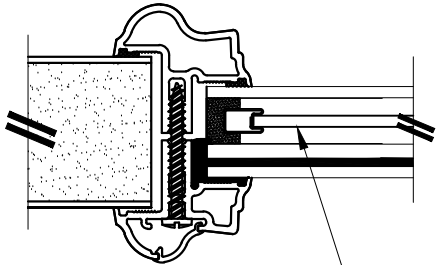

DECORATIVE INSERT

1" LAMINATED INSULATED IMPACT GLASS INSERT OPTIONS

NO.	DATE	REVISIONS				
		DATE	BY	JK	MT	LFS
5	7/02/26	UPDATE TO 9TH ED. (2026)	FBC	LFS		
4	8/22/23	UPDATE TO 8TH ED. (2023)	FBC	LFS		
3	7/15/20	UPDATE TO 7th ED (2020)	FBC	PO		
2	10/09/18	REV. DOOR PANEL OPTION	NOTE	MT		
1	11/15/17	RECESSED PANEL NOTATION		JK		

DATE: 12/19/16

SCALE: N.T.S.

DWG. BY: JK

CHK. BY: LFS


DRAWING NO.:
FL-21138.8

SHEET 12 OF 14


Documents Prepared By:
Lyndon F. Schmidt
P.E. No. 43409

RW BUILDING CONSULTANTS, INC.
P.O. Box 230, Valrico, FL 33595
Phone No.: 813.659.9197
FBPE Registry No. 9813


E:\2023 FBC DRAWINGS 7-27-26\Therma-Tru\FL-21138 R8\FL-21138.7-9.dwg

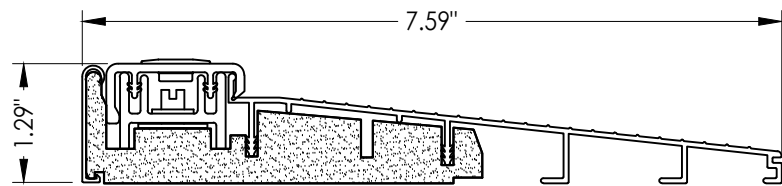


32 INSWING THRESHOLD
Inswing Basic Composite Adjustable Sill 7-1/2"

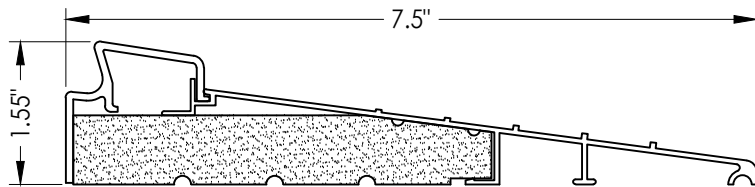


37 INSWING THRESHOLD
Inswing Basic Fixed 7-1/2" Sill

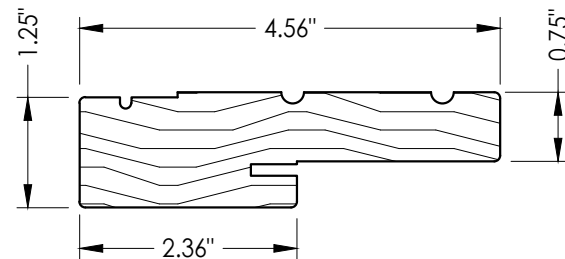


1 WOOD JAMB

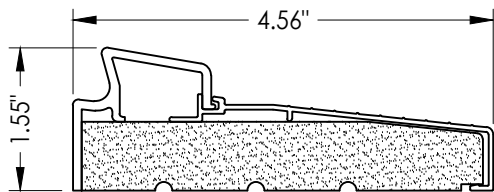


33 INSWING THRESHOLD
Inswing Basic Fixed Sill

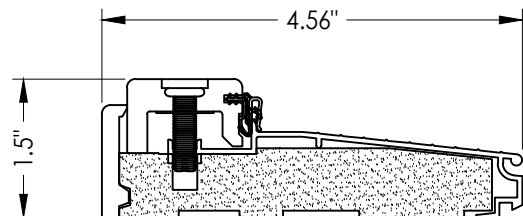


38 INSWING THRESHOLD
Inswing Composite Adjustable Sill

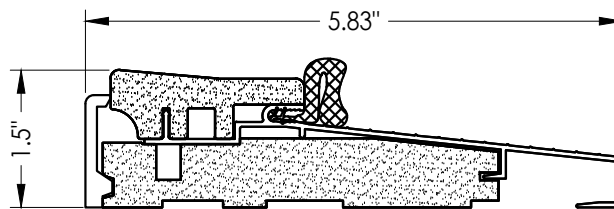


16 OUTSWING THRESHOLD
Composite Sill

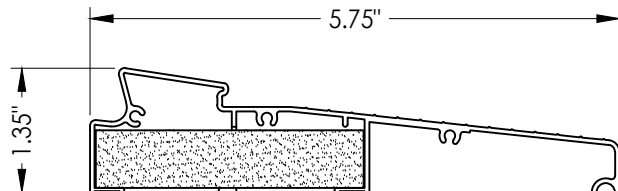


34 INSWING THRESHOLD
Inswing Moderate Climate Sill 1-3/8"

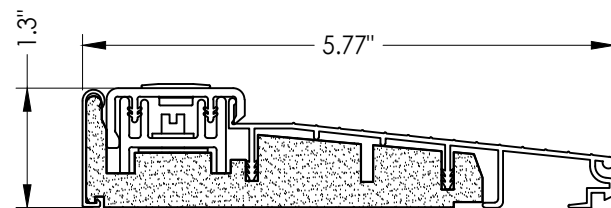


39 INSWING THRESHOLD
Inswing Basic Composite Adjustable Sill

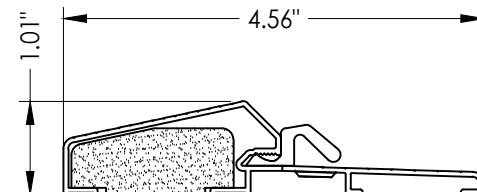


17 OUTSWING THRESHOLD
Composite / Aluminum Sill

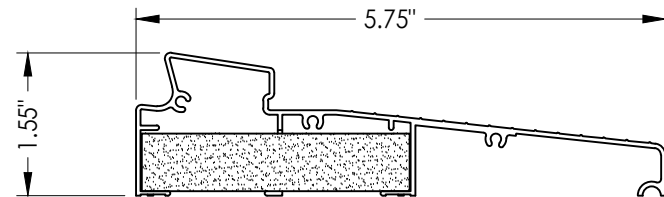


35 INSWING THRESHOLD
Inswing Moderate Climate Sill

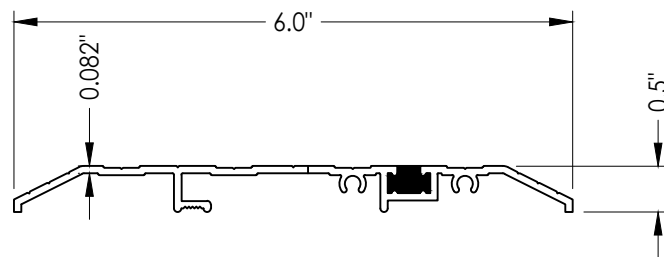


15 PUBLIC ACCESS THRESHOLD

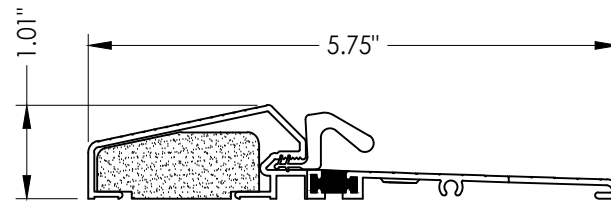


18 OUTSWING THRESHOLD
Composite / Aluminum Sill
(Thermal Break)

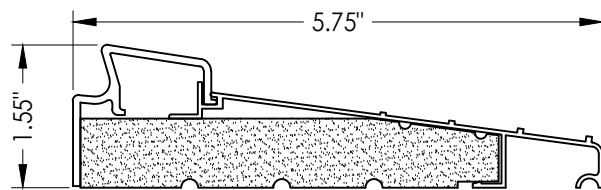


36 INSWING THRESHOLD
Inswing Basic Fixed 5-3/4" Sill

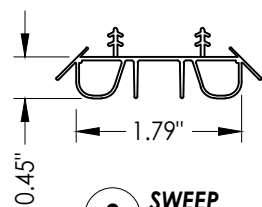


8 SWEEP

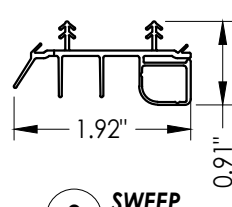


9 SWEEP

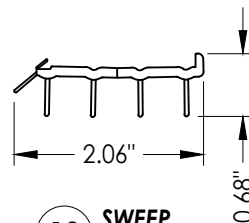


10 SWEEP

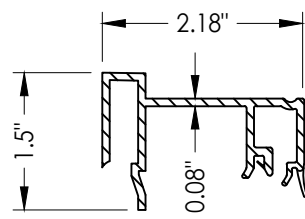

75 SIDELITE SPACER
Inswing

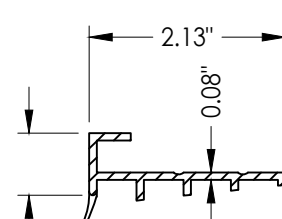

76 SIDELITE SPACER
Outswing

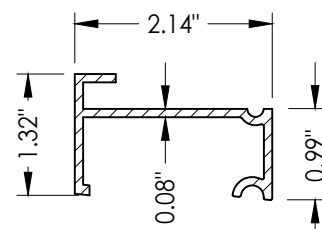

77 SIDELITE SPACER
Inswing
Moderate Climate Threshold

Documents Prepared By:
Lyndon F. Schmidt
P.E. No. 43409

RW BUILDING CONSULTANTS, INC.
P.O. Box 230, Valrico, FL 33595
Phone No.: 813.659.9197
FBPE Registry No. 9813

PRODUCT:
THERMA-TRU
FIBERGLASS DOOR

PART OR ASSEMBLY:

COMPONENTS

	5	7/02/26	UPDATE TO 9TH ED. (2026)	FBC	LFS
	4	8/22/23	UPDATE TO 8TH ED. (2023)	FBC	LFS
	3	7/15/20	UPDATE TO 7th ED (2020)	FBC	PO
	2	10/09/18	REV. DOOR PANEL OPTION NOTE	MT	JK
	1	11/15/17	RECESSED PANEL NOTATION	BY	BY
	NO.	DATE			

REVISIONS

DATE: 12/19/16

SCALE: N.T.S.

DWG. BY: JK

CHK. BY: LFS

DRAWING NO.:

FL-21138.8

SHEET 13 OF 14

BILL OF MATERIALS			BILL OF MATERIALS		
ITEM #	DESCRIPTION	MATERIAL	ITEM #	DESCRIPTION	MATERIAL
A	1X BUCK (SG >= 0.42)	WOOD	25	#8 x 2-1/2" PFH WOOD SCREW	STEEL
B	2X BUCK (SG >= 0.42)	WOOD	26	#8 x 5/8" PFH WOOD SCREW	STEEL
C	1/4" MAX. SHIM SPACE	-	27	LATCH STRIKE PLATE	STEEL
D	1/4" X 2-3/4" PFH DeWALT OR ITW CONCRETE SCREW	STEEL	28	DEADBOLT STRIKE PLATE	STEEL
E	MASONRY - 3,000 PSI MIN. CONCRETE CONFORMING TO ACI 301 OR HOLLOW BLOCK CONFORMING TO ASTM C90	CONCRETE	28A	DEADBOLT SUB STRIKE PLATE	STEEL
			29	4" X 4" HINGE	STEEL
F	#10 X 2" PFH WOOD SCREW	STEEL	30	LATCH & DEADBOLT STRIKE PLATE (TONGUE SYSTEM)	ALUM/COMP
G	3/16" X 3-1/4" ITW CONCRETE SCREW	STEEL	31	MULTIPOINT STRIKE PLATE (TONGUE SYSTEM)	ALUM/COMP
I	1/4" X 1-3/4" PFH DeWALT OR ITW CONCRETE SCREW	STEEL	32	INSWING THRESHOLD	ALUM/COMP
J	1/4" X 3-3/4" PFH DeWALT OR ITW CONCRETE SCREW	STEEL	33	INSWING THRESHOLD	ALUM/COMP
L	#10 X 2-1/2" PFH WOOD SCREW (1.15" MIN. EMBEDMENT)	STEEL	34	INSWING THRESHOLD	ALUM/COMP
M	3/16" X 2-1/4" ITW CONCRETE SCREW	STEEL	35	INSWING THRESHOLD	ALUM/COMP
N	3/16" X 2-3/4" PFH ITW CONCRETE SCREW	STEEL	36	INSWING THRESHOLD	ALUM/COMP
1	JAMB (FINGER JOINT PINE)	WOOD	37	INSWING THRESHOLD	ALUM/COMP
6	WEATHERSTRIP (MEDIUM REACH)	FOAM	38	INSWING THRESHOLD	ALUM/COMP
7	WEATHERSTRIP (LONG REACH)	FOAM	39	INSWING THRESHOLD	ALUM/COMP
8	SWEEP	VINYL	40	DOOR PANEL (BOOK)	-
9	SWEEP (USE w/ MODERATE CLIMATE THRESHOLD)	VINYL	41	DOOR PANEL (HYBRID)	-
10	SWEEP (USE w/ PUBLIC ACCESS THRESHOLD)	VINYL	42	DOOR PANEL (U1)	-
15	PUBLIC ACCESS THRESHOLD	ALUM	50	SIDELITE	-
16	OUTSWING THRESHOLD	ALUM/COMP	75	SIDELITE SPACER (INSWING)	PVC
17	OUTSWING THRESHOLD	ALUM/COMP	76	SIDELITE SPACER (OUTSWING)	PVC
18	OUTSWING THRESHOLD	ALUM/COMP	77	SIDELITE SPACER (INSWING) - MODERATE CLIMATE SILL	PVC
22	#8 x 3/4" PFH WOOD SCREW	STEEL			
23	#10 x 3/4" PFH WOOD SCREW	STEEL			
24	#10 x 1" PFH WOOD SCREW	STEEL			

ANCHOR TYPE	ANCHOR SIZE	MIN. EMBEDMENT	MIN. CLEARANCE TO MASONRY EDGE	MIN. CLEARANCE TO ADJACENT ANCHOR
ITW TAPCON®	1/4"	1-1/4"	2"	4"
DeWALT ULTRA CON+®	1/4"	1-1/4"	1"	4"
ITW TAPCON®	3/16"	1-1/4"	AS SHOWN	1-1/2"

WOOD SCREW INSTALLATION NOTES:
Maintain a minimum 5/8" edge distance, 1" end distance, & 1" o.c. spacing of wood screws to prevent the splitting of wood.

CORROSION RESISTANCE - SALTWATER ENVIRONMENTS
Fasteners & connectors in areas within 3000 ft (914 m) of a saltwater coastline shall comply with FBC Sections 1711.1 or R332.1.

DATE: 12/19/16		REVISIONS			
SCALE: N.T.S.					
DWG. BY: JK					
CHK. BY: LFS					
DRAWING NO.: FL-21138.8					
SHEET 14 OF 14					
5	7/02/26	UPDATE TO 9TH ED. (2026)	FBC	LFS	
4	8/22/23	UPDATE TO 8TH ED. (2023)	FBC	LFS	
3	7/15/20	UPDATE TO 7th ED (2020)	FBC	PO	
2	10/09/18	REV. DOOR PANEL OPTION NOTE	MT		
1	11/15/17	RECESSED PANEL NOTATION	JK		
NO.	DATE			BY	
PART OR ASSEMBLY:		BILL OF MATERIALS			
PRODUCT:		THERMA-TRU FIBERGLASS DOOR			
Documents Prepared By: Lyndon F. Schmidt P.E. No. 43409					
</					