



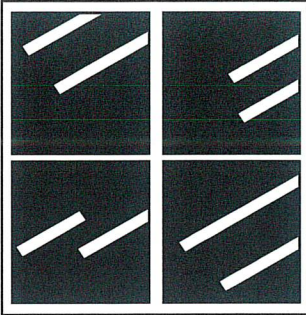

WEST TAMPA GLASS COMPANY

SINCE 1934

2705 N. 35th STREET
TAMPA, FLORIDA 33605

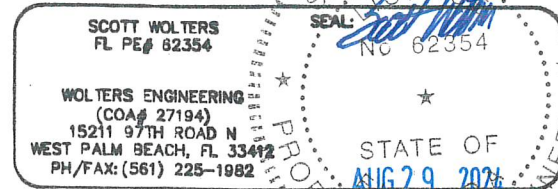

SERIES WTG-200 ALUMINUM COMPOSITE METAL WALL PANELS

"MISSILE - E; LMI-D & SMI"
"SYSTEMS A, B, C, & D"

GENERAL NOTES

1. This product has been evaluated and is compliance with the current Florida Building Code (FBC) structural requirements including the "High Velocity Hurricane Zone" (HVHZ).
2. Site conditions that deviate from the details of this drawing require further engineering analysis by licensed engineer or registered architect.
3. This product has been tested to resist wind-driven rain in compliance with Section 1403.2 of the 8th Edition (2023) Florida Building Code (FBC) (tested at a minimum pressure differential of 6.24 psf for 2 hours) with rainscreen and with continuous insulation, tested at 20 psf (water) at 85 psf design pressure, and with continuous insulation tested at 25 psf (water) at 125 psf design pressure, rainscreen; and without continuous insulation tested at 90 psf design pressure.
4. The wall panels are shown (as tested) attached to 18ga. metal studs (at a maximum stud spacing of 16" O.C.). The metal studs are part of the support structure and shall be designed by the architect or engineer of record and submitted to the permitting jurisdiction for review and approval. The wall panels may also be attached directly to other substrate materials as specified by the architect or engineer of record.
5. The wall panels shall not be used to resist diaphragm forces. Supplemental lateral bracing required.
6. The wall panels shall not be used to resist any axial forces other than self-weight. Supplemental vertical support for floor and roof system is required.

TABLE OF CONTENTS

SHEET #	DESCRIPTION
1	Typical elevation, design pressures & general notes
2*	Horizontal cross section
3*	Horizontal cross section
4*	Horizontal cross section
5*	Vertical cross sections
6*	Vertical cross sections
7*	Vertical cross sections
8*	Vertical cross sections
9	Fastener Spacing
10	Bill of materials and components

* SYSTEM SUFFIX

A= WTG-200 W/GYP B= WTG-200 W/CI C= FFP W/GYP D= FFP W/CI

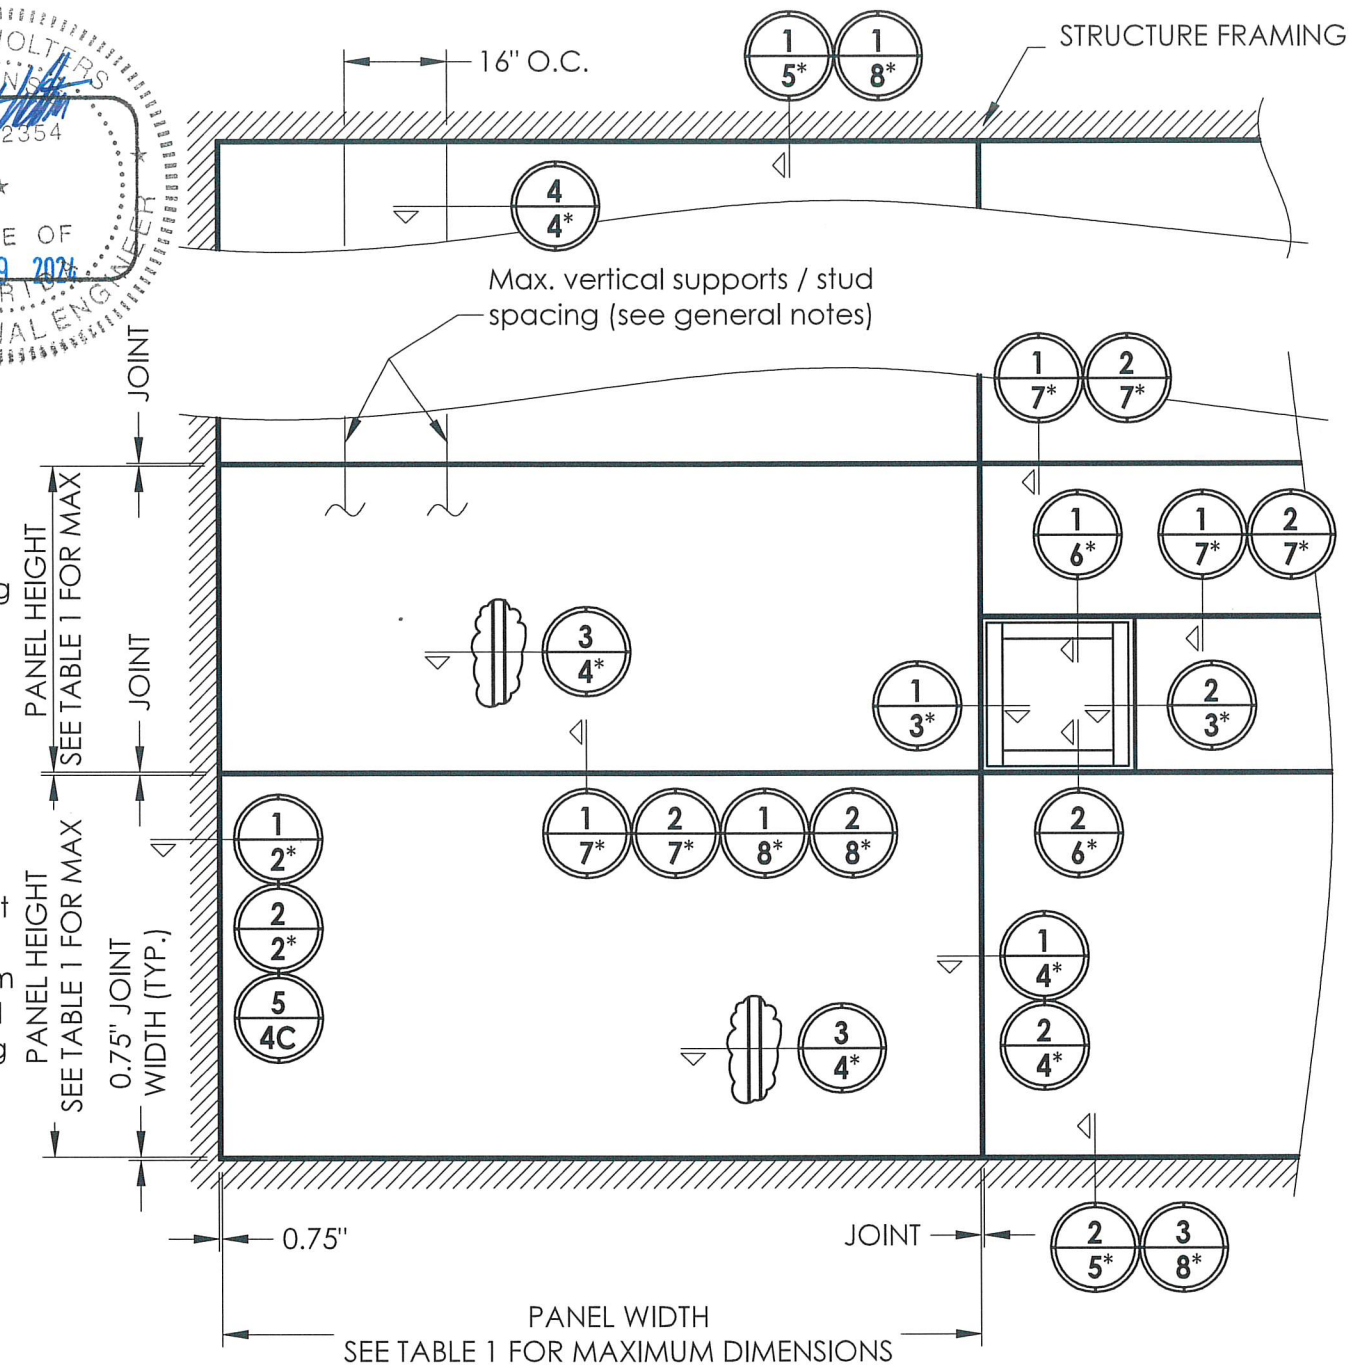


TABLE 1

MAX. PANEL DIMENSION	THERMAX THICKNESS	DESIGN PRESSURE (PSF)	
		POSITIVE	NEGATIVE
60.00" W x 192.00" H	1.5"	+85.0	-85.0
192.00" W x 60.00" H	1.5"	+85.0	-85.0
192.00" W x 60.00" H	2"	+125.0	-125.0
192.00" W x 60.00" H	NONE	+90.0	-90.0

LEGEND



CI= CONTINUOUS INSULATION
GYP= GYPSUM
FFP= FACE FASTENED PANEL
W= WIDTH
H= HEIGHT

WTG-200 ACM PANELS

REVISION	DESCRIPTION	
	REV. #	FOR APPROVAL
	00	
2705 N. 35TH STREET TAMPA, FLORIDA 33605 PH. 813-247-5528 FAX. 813-247-6468 SINCE 1934 WEST TAMPA GLASS CO.		
This drawing and the contents thereof are the express property of WTG. Use of said drawings and/or contents thereof for purposes other than estimating and/or manufacturing by WTG or use of design concepts shown on said drawings for purposes other than preparing proposal drawings and/or shop drawings by WTG shall be cause for legal recourse by WTG.		
SCALE: 1-0' = 1-0' DRAWN BY: KK JOB#: 9509 PHASE: 01 SHT: 001		

WTG-200 SYSTEM B with CI

- P1 PANEL WIDTH - (SEE TABLE 1 ON SHEET 1 FOR DIMENSIONS)
P2 PANEL HEIGHT (SPAN) - (SEE TABLE 1 ON SHEET 1 FOR DIMENSIONS)
S1 STIFFENER O/C (SEE TABLE 3, SHEET 9)
G1 GIRT 16" O/C
F1 GIRT TO STUD - FASTENER - (SEE TABLE 4 ON SHEET 9 FOR SPACING)
F2 PANEL SYSTEM TO GIRT - FASTENER 16" O/C - (SEE TABLE 5 ON SHEET 9 FOR SPACING)
F3 PANEL TO MEMBER - FASTENER 16" O/C

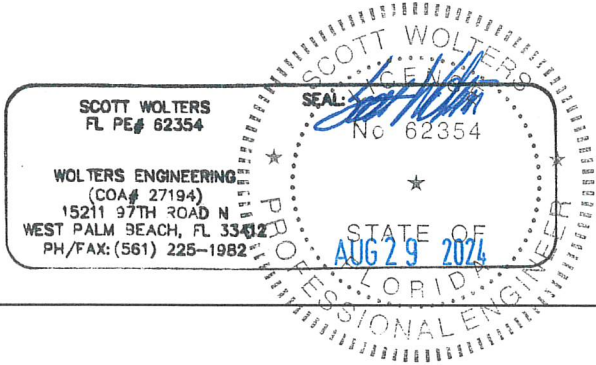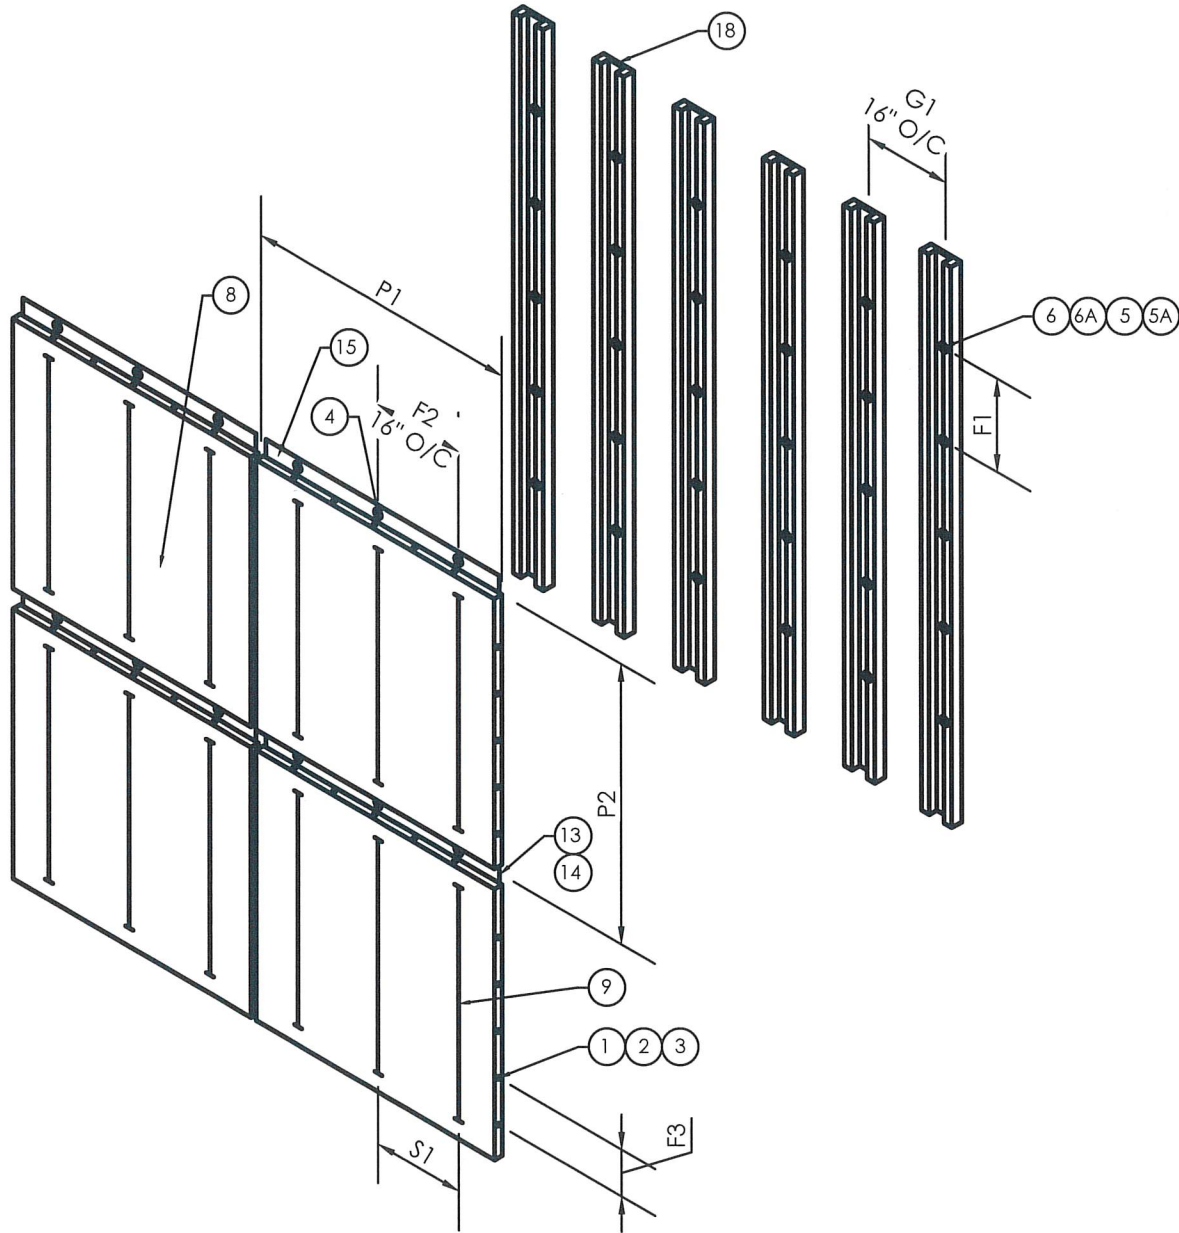

FACE FASTENED PANEL SYSTEM D - FFP with CI

- P1 PANEL WIDTH - (SEE TABLE 1 ON SHEET 1 FOR DIMENSIONS)
P2 PANEL HEIGHT (SPAN) - (SEE TABLE 1 ON SHEET 1 FOR DIMENSIONS)
S1 STIFFENER O/C (SEE TABLE 3, SHEET 9)
G1 GIRT 16" O/C
F1 GIRT TO STUD - FASTENER - (SEE TABLE 4 ON SHEET 9 FOR SPACING)
F2 PANEL SYSTEM TO GIRT - FASTENER 16" O/C - (SEE TABLE 5 ON SHEET 009)
F3 FACE FASTENER - (SEE TABLE BELOW FOR SPACING)

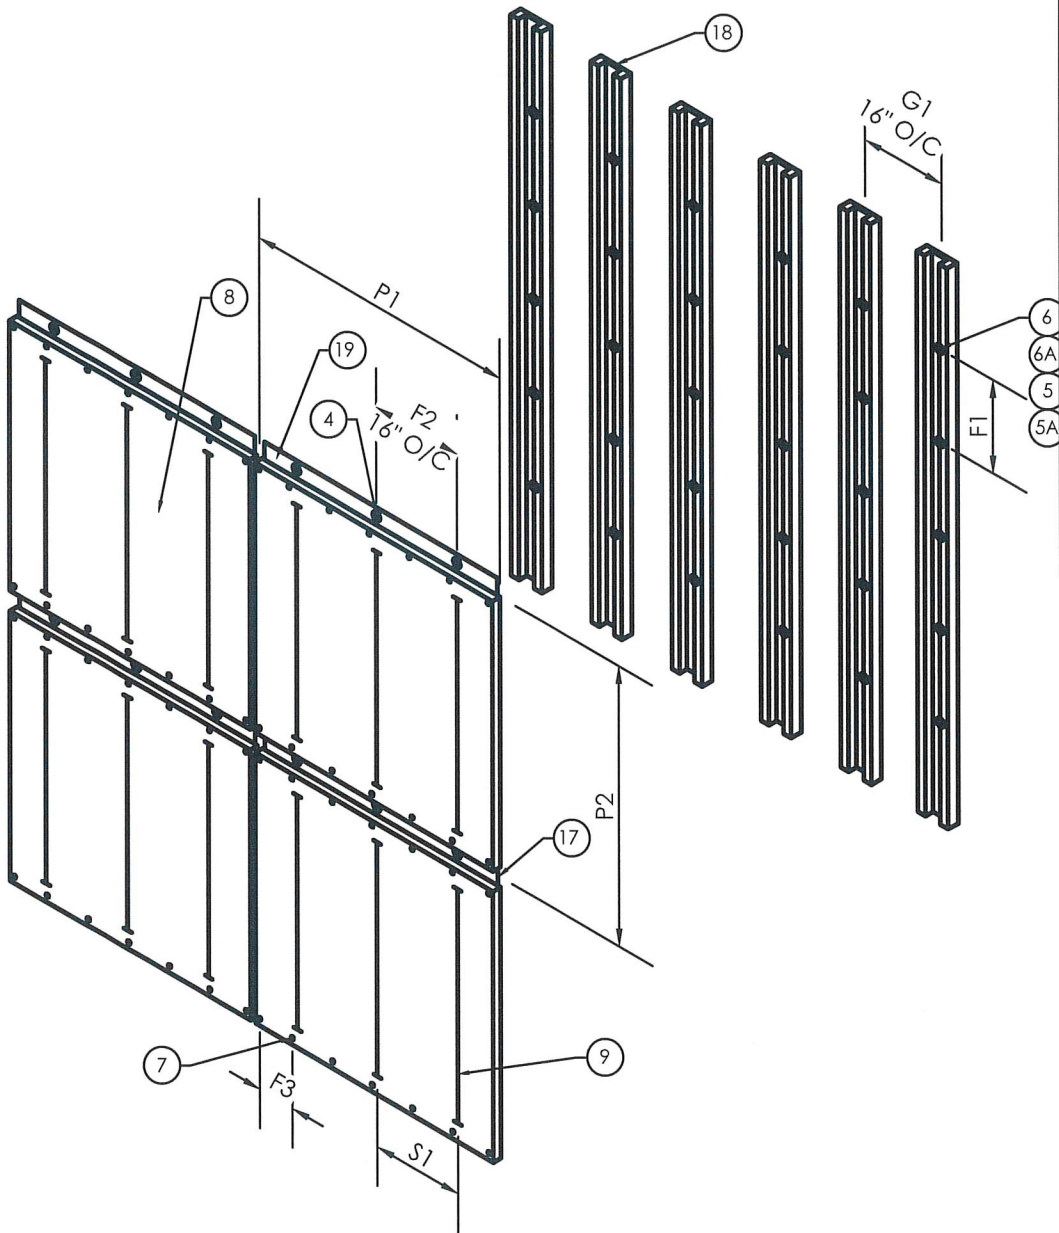


TABLE 2 - FACE FASTENER SPACING								
PANEL WIDTH	WINDLOAD (PSF)							
	55	65	75	85	95	105	115	125
60"	12 1/4	10 1/4	9	8	7	6 1/2	5 3/4	5 1/4
54"	13 3/4	11 1/2	10	8 3/4	8	7 1/4	6 1/2	6
48"	15 1/4	12 3/4	11 1/4	9 3/4	8 3/4	8	7 1/4	6 3/4
42"	16	14 3/4	12 3/4	11 1/4	10	9	8 1/4	7 1/2
36"	16	16	15	13	11 3/4	10 1/2	9 3/4	9

WTG-200
ACM PANELS

REVISION	DATE	REV. #	DESCRIPTION
	06-07-24	00	FOR APPROVAL
			-
			-
			-

WEST TAMPA GLASS CO. • 2705 N. 35TH STREET
TAMPA, FLORIDA 33605
PH. 813-247-5528
FAX. 813-247-6468
SINCE 1934

This drawing and the contents thereof are the express property of WTG. Use of said drawings and/or contents thereon for purposes other than estimating and/or manufacturing by WTG or use of design concepts shown on said drawings for purposes other than preparing proposal drawings and/or shop drawings by WTG shall be cause for legal recourse by WTG.

SCALE: 1-0' = 1-0'


DRAWN BY: KK

JOB#: 9509

PHASE: 01

SHT: 001A

PLOT DATE: 2024-8-28 LAST SAVE: 2024-8-23 KKHAYKHAM

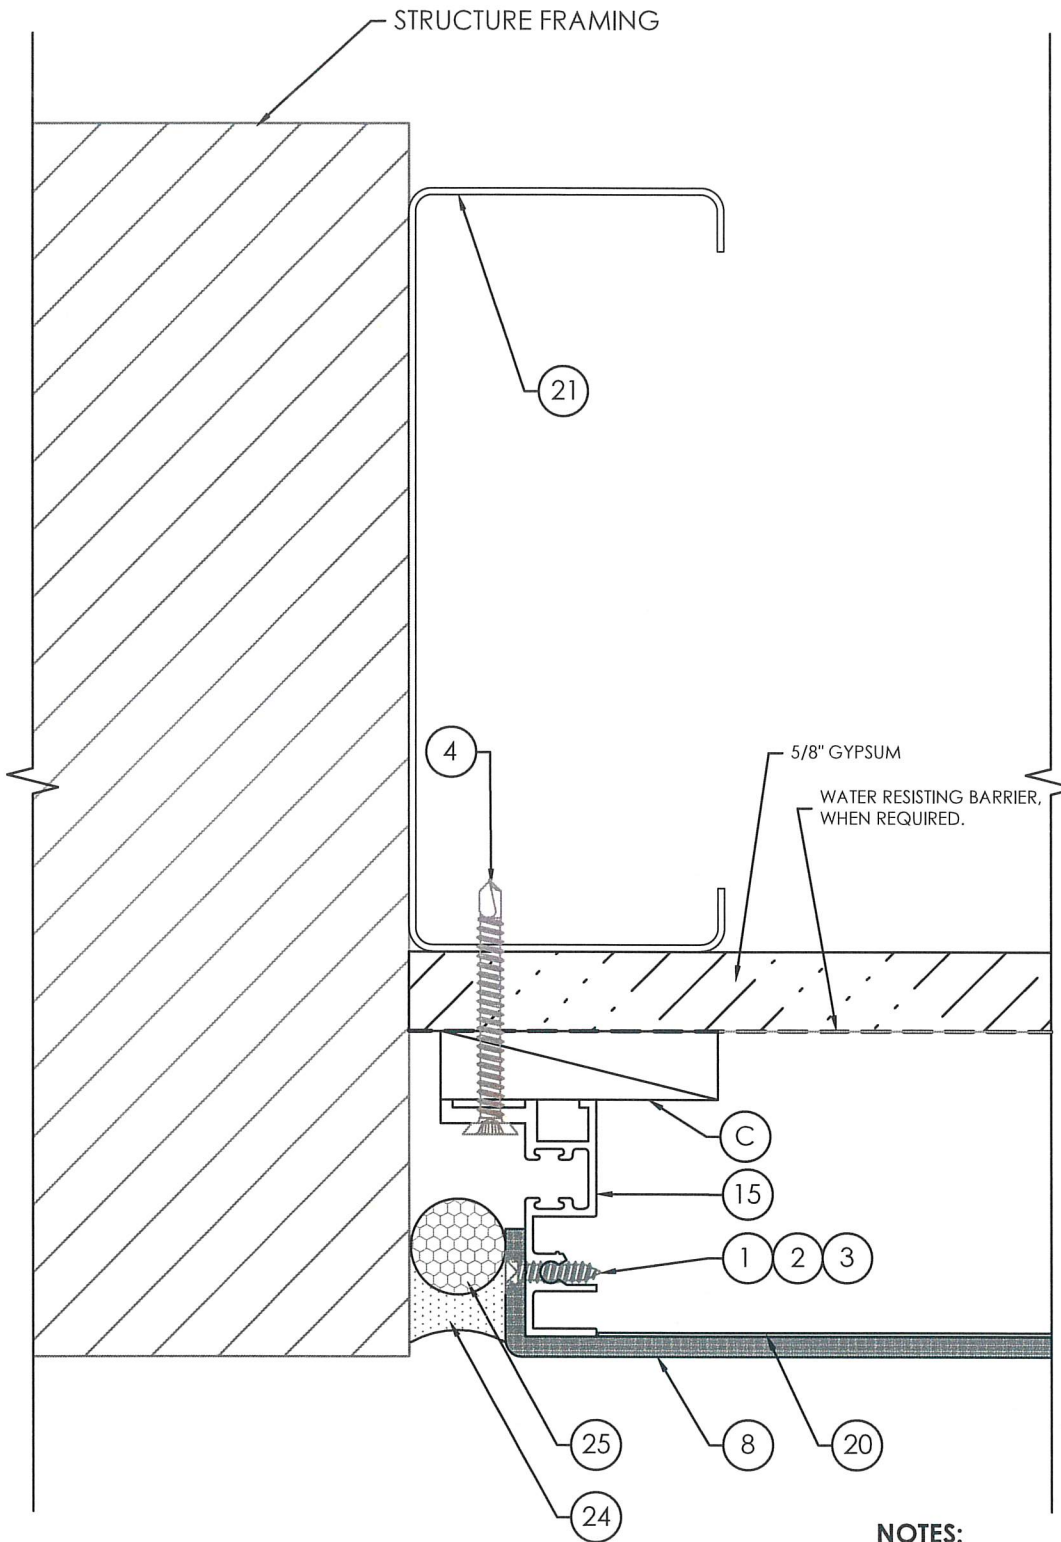

1
2

HORIZONTAL CROSS SECTION
@ JAMB TYPICAL

- NOTES:**
1. SPACING FOR ITEMS #1,2,3: 2" FROM ENDS AND 16" MAX. O.C. THEREAFTER.
 2. ITEM #20: 1 THUS AT MISSILE - D LOCATIONS, 2 THUS AT MISSILE - E LOCATIONS.
 3. ITEM #4: SEE TABLE 5 ON SHEET 9 FOR SPACING.

SCOTT WOLTERS
FL PE# 62354

WOLTERS ENGINEERING
(COA# 27194)
15211 97TH ROAD N
WEST PALM BEACH, FL 33412
PH/FAX: (561) 225-1982

SEAL: *[Signature]*
NO 62354

STATE OF
FLORIDA
PROFESSIONAL ENGINEER

AUG 29 2024



2705 N. 35TH STREET
TAMPA, FLORIDA 33605
PH. 813-247-5528
FAX. 813-247-6468

WEST TAMPA GLASS CO.

SCALE: 1-0' = 1-0'

DRAWN BY: KK


JOB#: 9509

PHASE: 01

SHT: 002A

REVISION		
DATE	REV. #	DESCRIPTION
06-07-24	00	FOR APPROVAL
		-
		-
		-


WTG-200
ACM PANELS

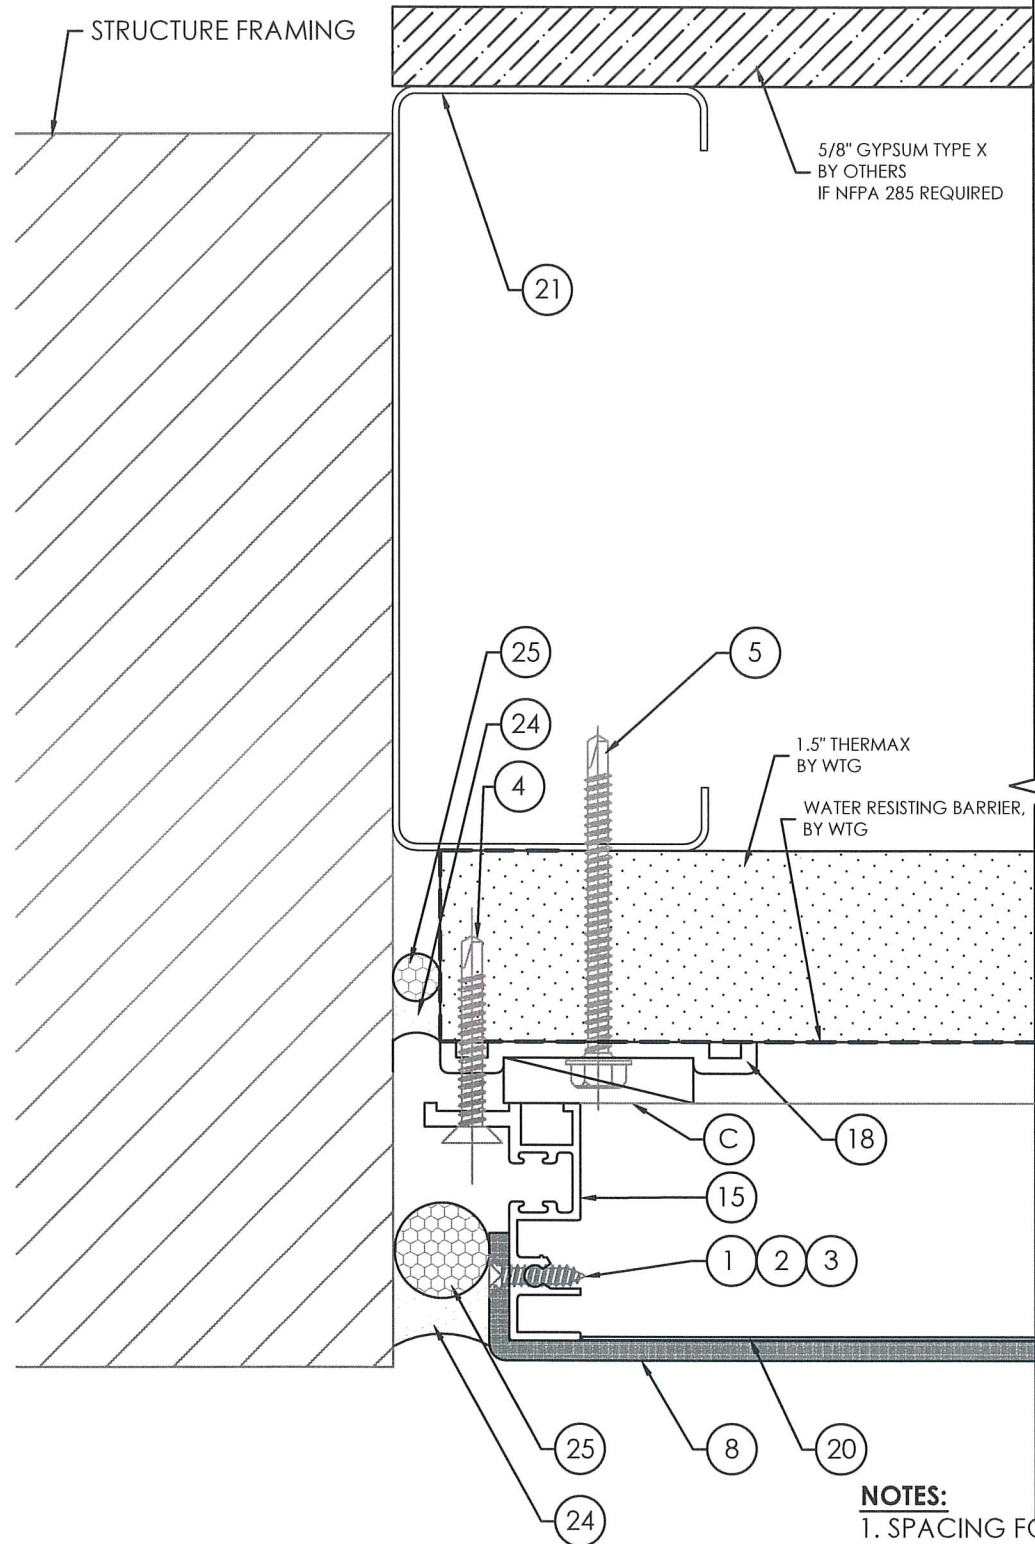

1
2 HORIZONTAL CROSS SECTION
@ JAMB TYPICAL

NOTES:


1. SPACING FOR ITEMS #1,2,3: 2" FROM ENDS AND 16" MAX. O.C. THEREAFTER.
2. ITEM #6: AT 2" THERMAX; SEE TABLE 4 ON SHEET 9 FOR SPACING.
3. ITEM #6A: AT 3" THERMAX; SEE TABLE 4 ON SHEET 9 FOR SPACING.
4. ITEM #20: 1 THUS AT MISSILE - D LOCATIONS, 2 THUS AT MISSILE - E LOCATIONS.
5. ITEM #5: SEE TABLE 4 ON SHEET 9 FOR SPACING.
6. ITEM #4: SEE TABLE 5 ON SHEET 9 FOR SPACING.

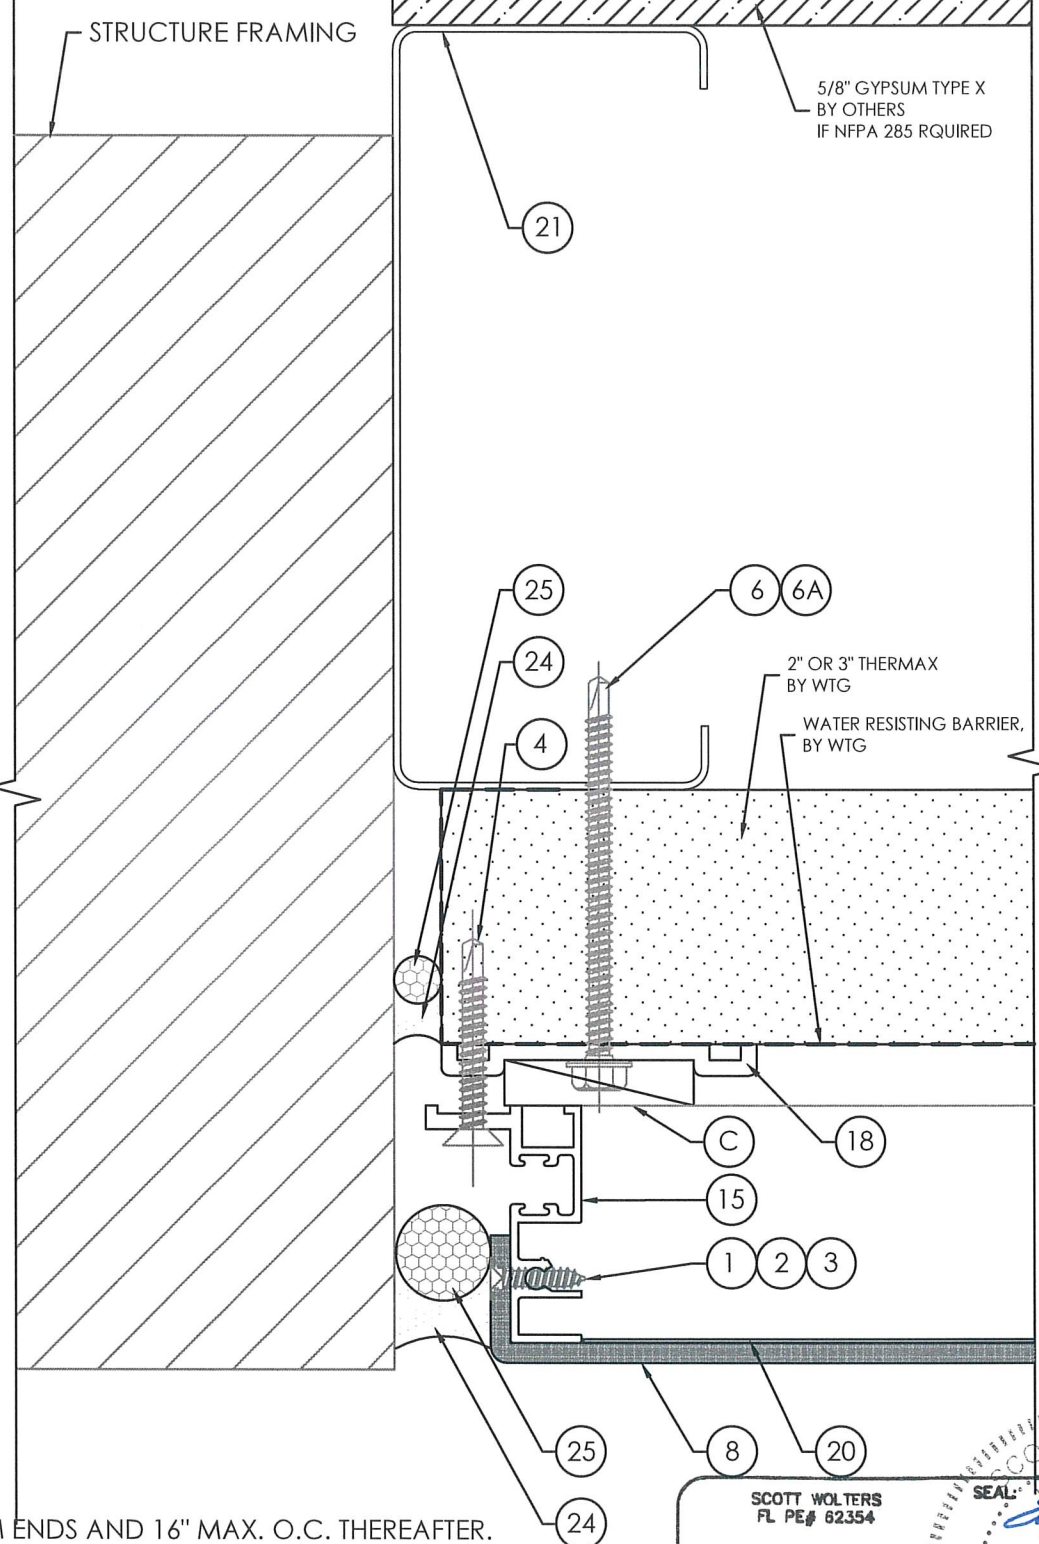

2
2 HORIZONTAL CROSS SECTION
@ JAMB TYPICAL

SCOTT WOLTERS
FL PE# 62354

WOLTERS ENGINEERING
(COA# 27194)
15211 97TH ROAD N
WEST PALM BEACH, FL 33412
PH/FAX: (561) 225-1982

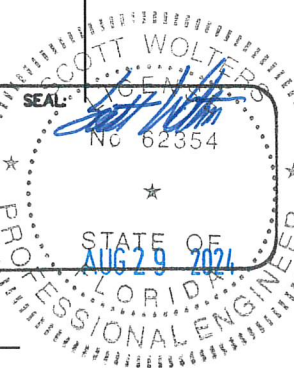

WTG-200 ACM PANELS			
REVISION			
DATE	REV. #	DESCRIPTION	
06-07-24	00	FOR APPROVAL	
		-	
		-	
		-	

2705 N. 35TH STREET TAMPA, FLORIDA 33605 PH. 813-247-5528 FAX. 813-247-6468 SINCE 1934	WEST TAMPA GLASS CO.
--	----------------------

This drawing and the contents thereon are the express property of WTG. Use of said drawings and/or contents thereon for purposes other than estimating and/or manufacturing by WTG or use of design concepts shown on said drawings for purposes other than preparing proposal drawings and/or shop drawings by WTG shall be cause for legal recourse by WTG.


SCALE: 1-0' = 1-0'

DRAWN BY: KK

JOB#: 9509

PHASE: 01

SHT: 002B

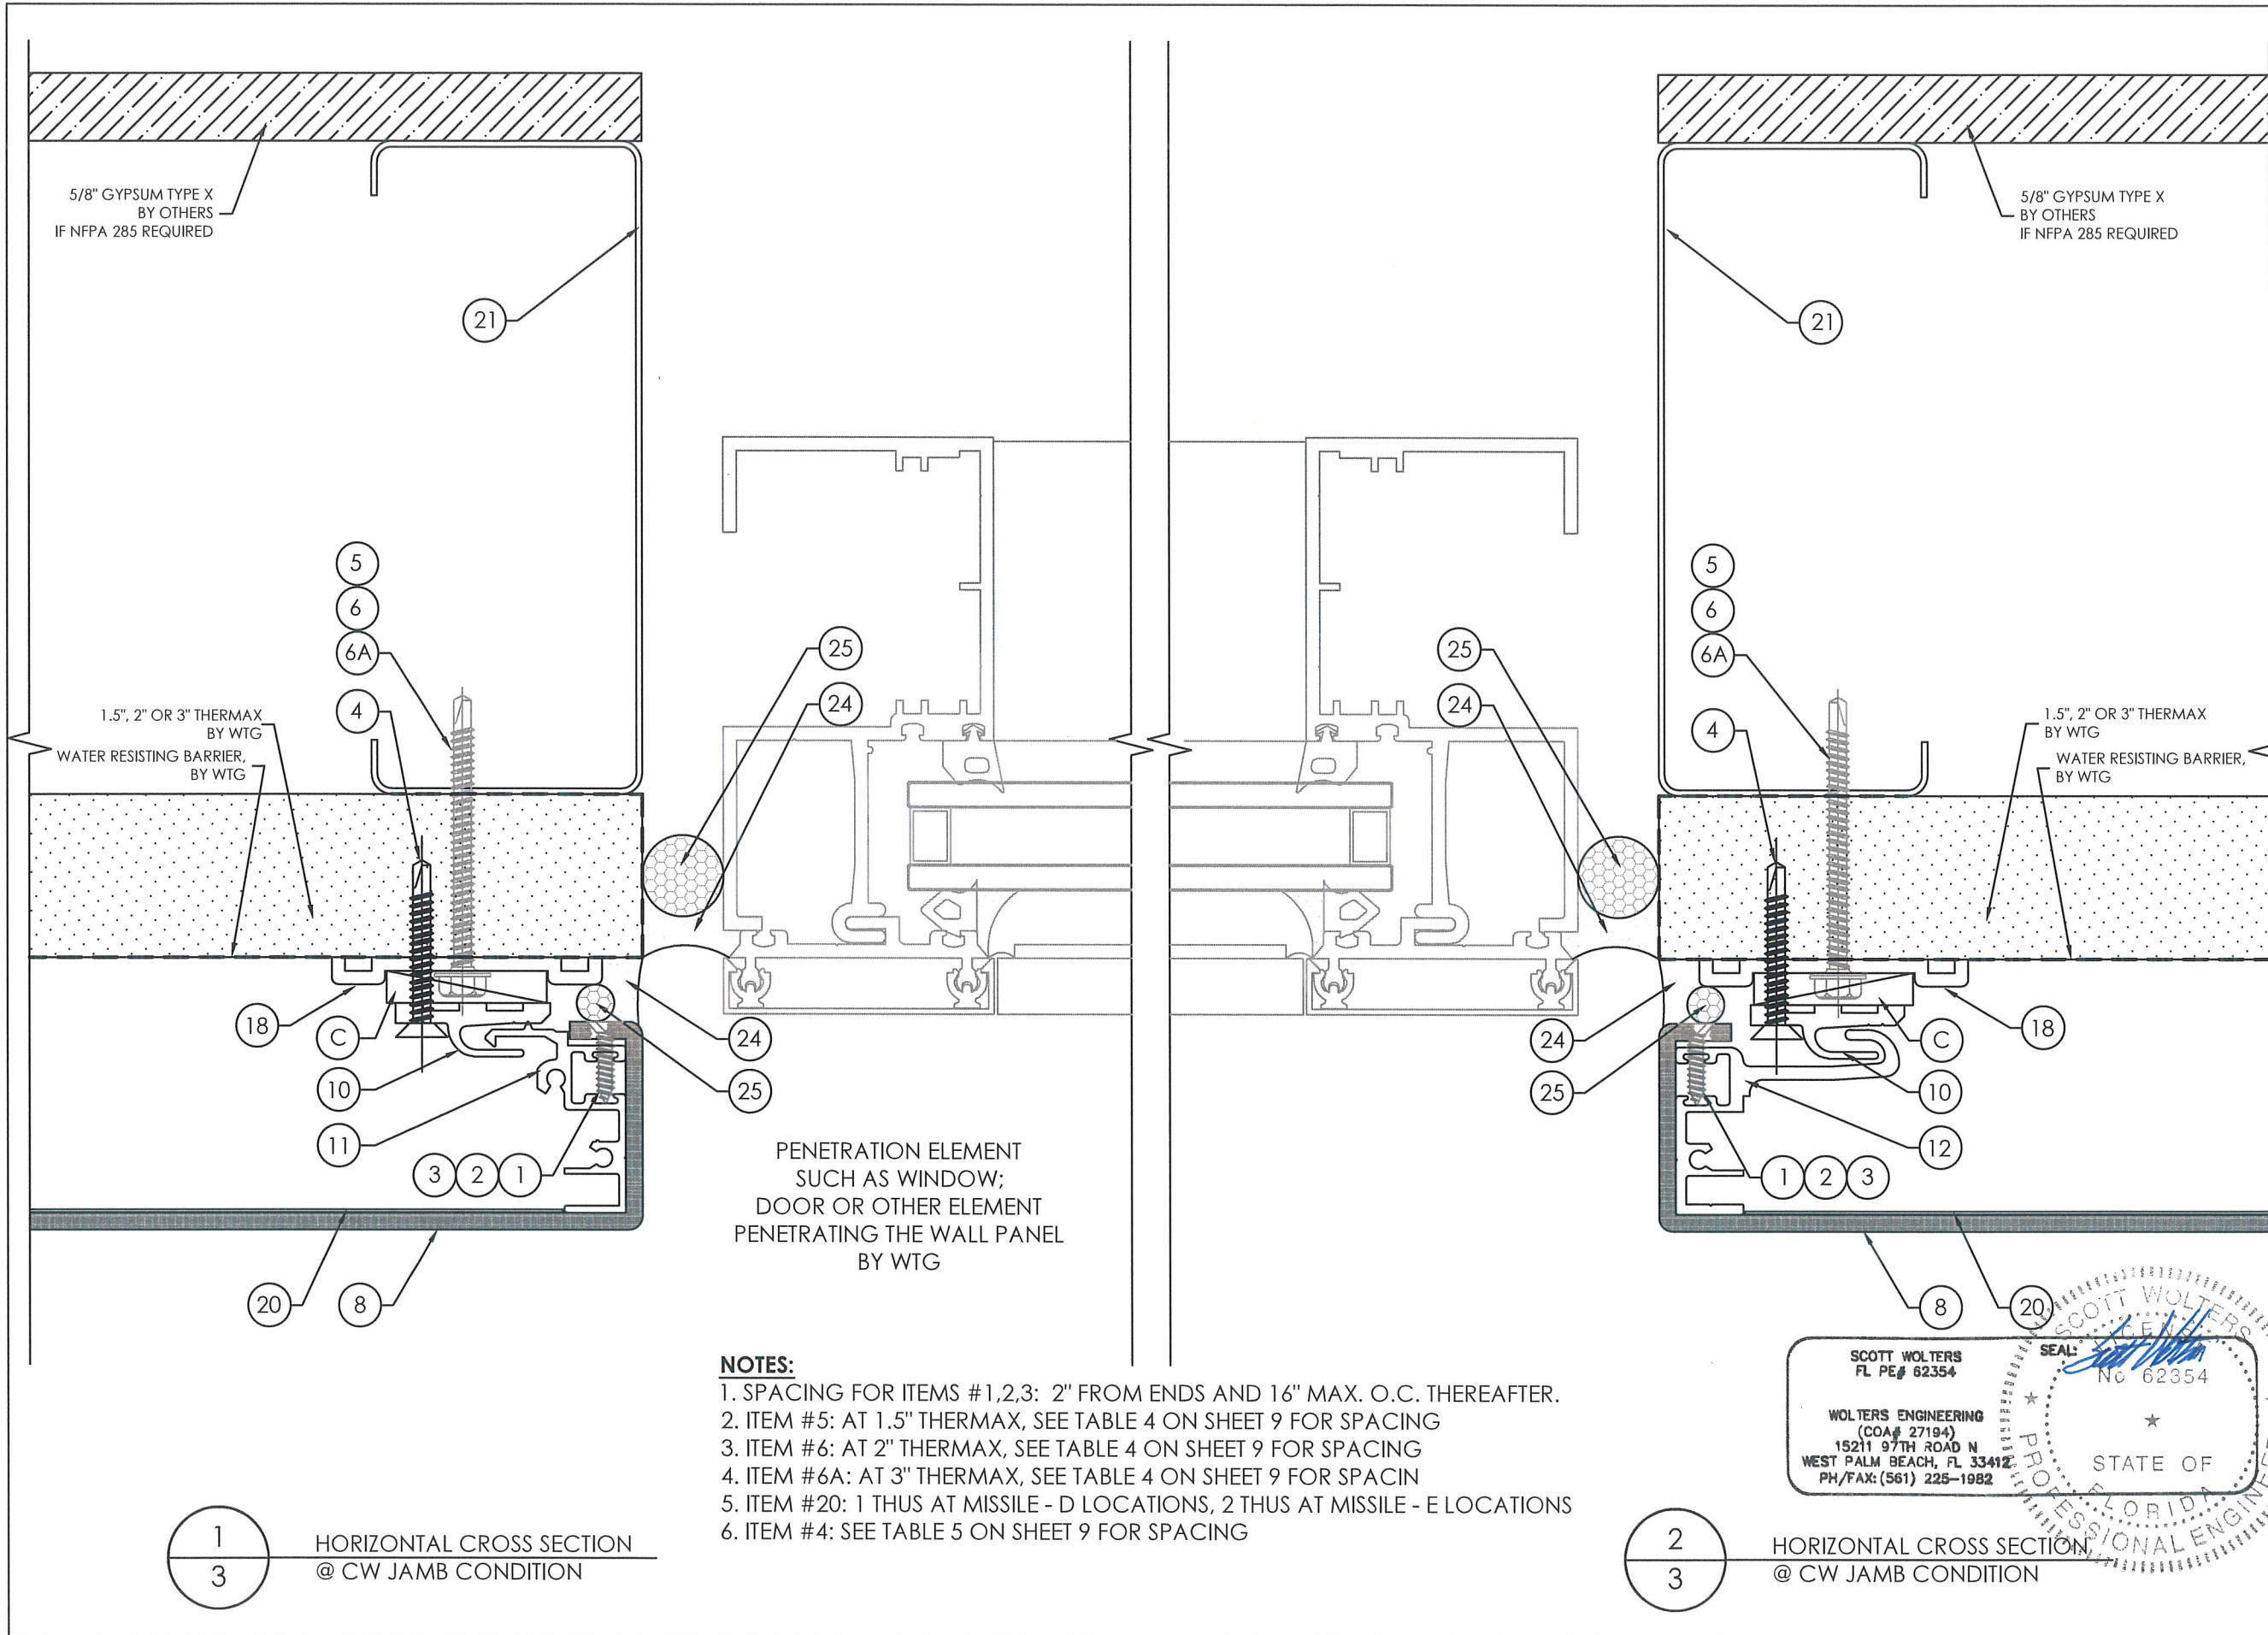

WTG-200 ACM PANELS


REVISION			
DATE	REV. #	DESCRIPTION	
06-07-24	00	FOR APPROVAL	
		-	
		-	
		-	

2705 N. 35TH STREET
TAMPA, FLORIDA 33605
PH. 813-247-5528
FAX. 813-247-6468
SINCE 1934


WEST TAMPA GLASS CO.

This drawing and the contents thereon are the express property of WTG. Use of said drawings and/or contents thereon for purposes other than estimating and/or manufacturing by WTG or use of design concepts shown on said drawings for purposes other than preparing proposal drawings and/or shop drawings by WTG shall be cause for legal recourse by WTG.

SCALE: 1-0' = 1-0'
DRAWN BY: KK
JOB#: 9509
PHASE: 01
SHT: 003B

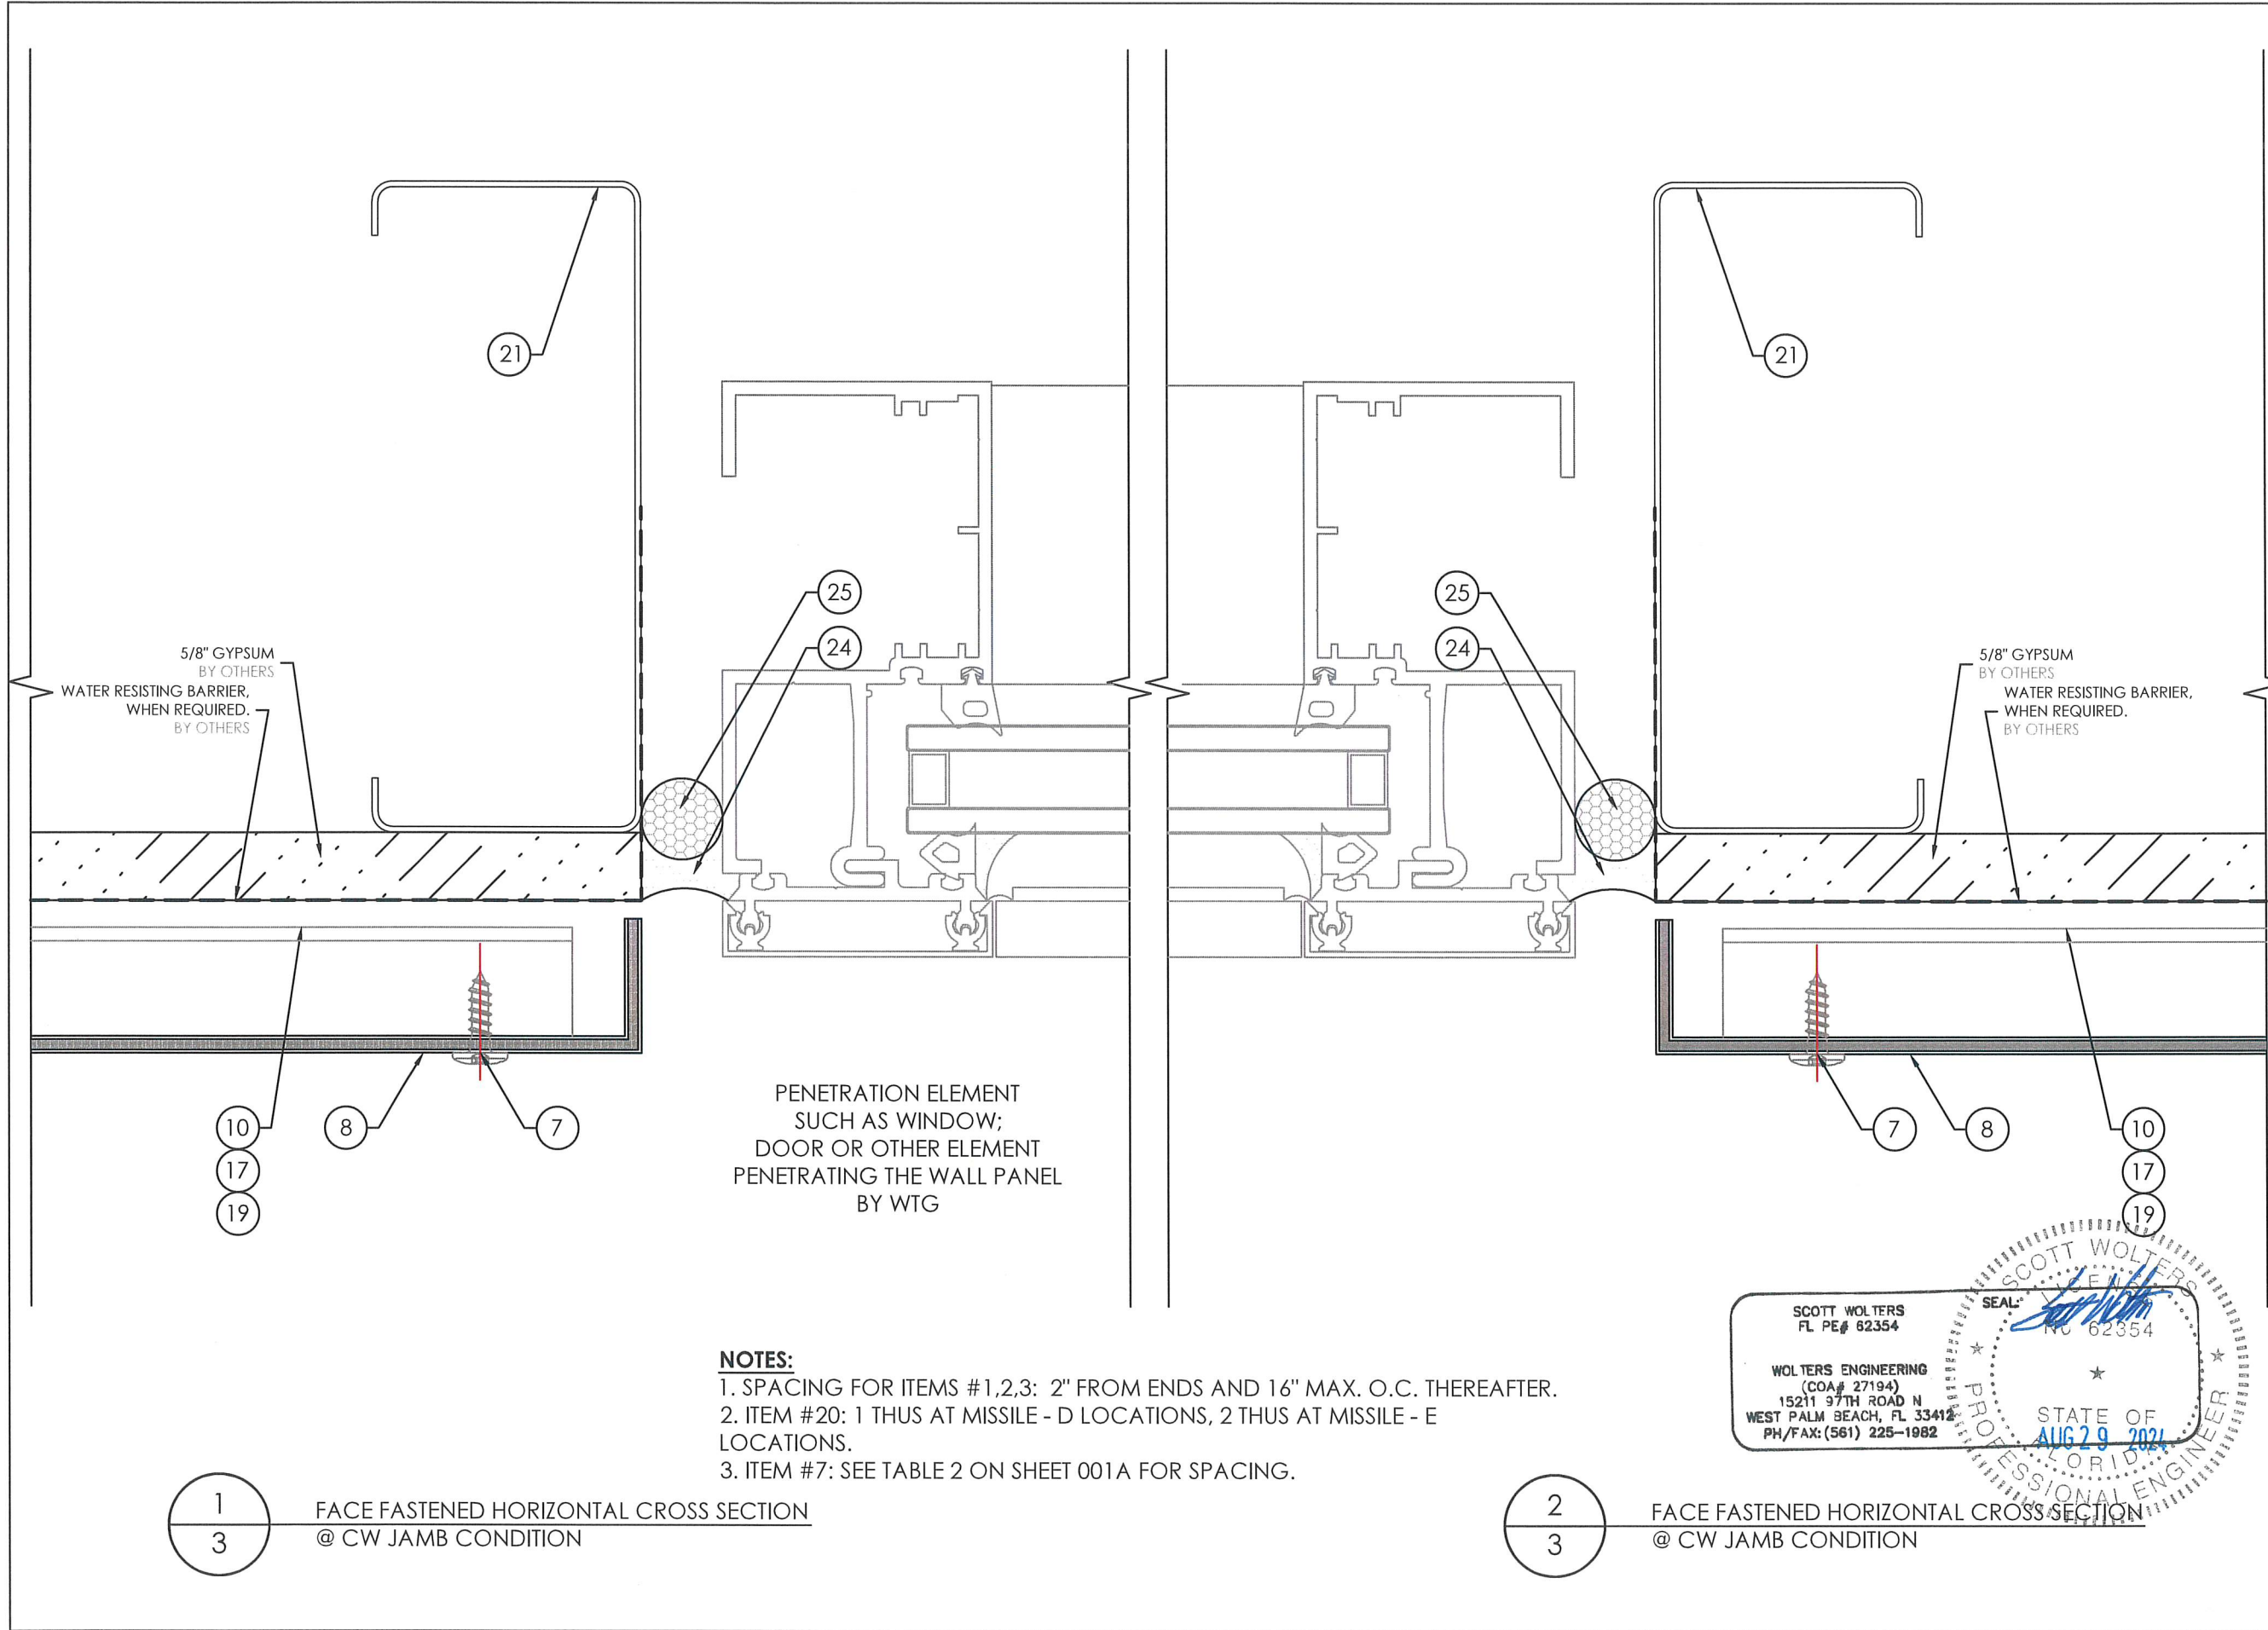


- NOTES:**
- 1. SPACING FOR ITEMS #1,2,3: 2" FROM ENDS AND 16" MAX. O.C. THEREAFTER.
 - 2. ITEM #20: 1 THUS AT MISSILE - D LOCATIONS, 2 THUS AT MISSILE - E LOCATIONS.
 - 3. ITEM #7: SEE TABLE 2 ON SHEET 001A FOR SPACING.

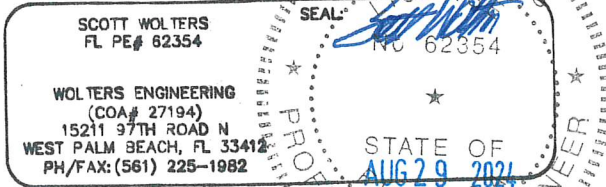

WTG-200 ACM PANELS			
REVISION	DATE	REV. #	DESCRIPTION
	06-07-24	00	FOR APPROVAL
			-
			-
			-

2705 N. 35TH STREET TAMPA, FLORIDA 33605 PH. 813-247-5528 FAX. 813-247-6448 SINCE 1934	WEST TAMPA GLASS CO.
This drawing and the contents thereof are the express property of WTG. Use of said drawings and/or contents thereof for purposes other than estimating and/or manufacturing by WTG or use of design concepts shown on said drawings for purposes other than preparing proposal drawings and/or shop drawings by WTG shall be cause for legal recourse by WTG.	

SCALE: 1-0' = 1-0'
DRAWN BY: KK
JOB#: 9509
PHASE: 01
SHT: 003C

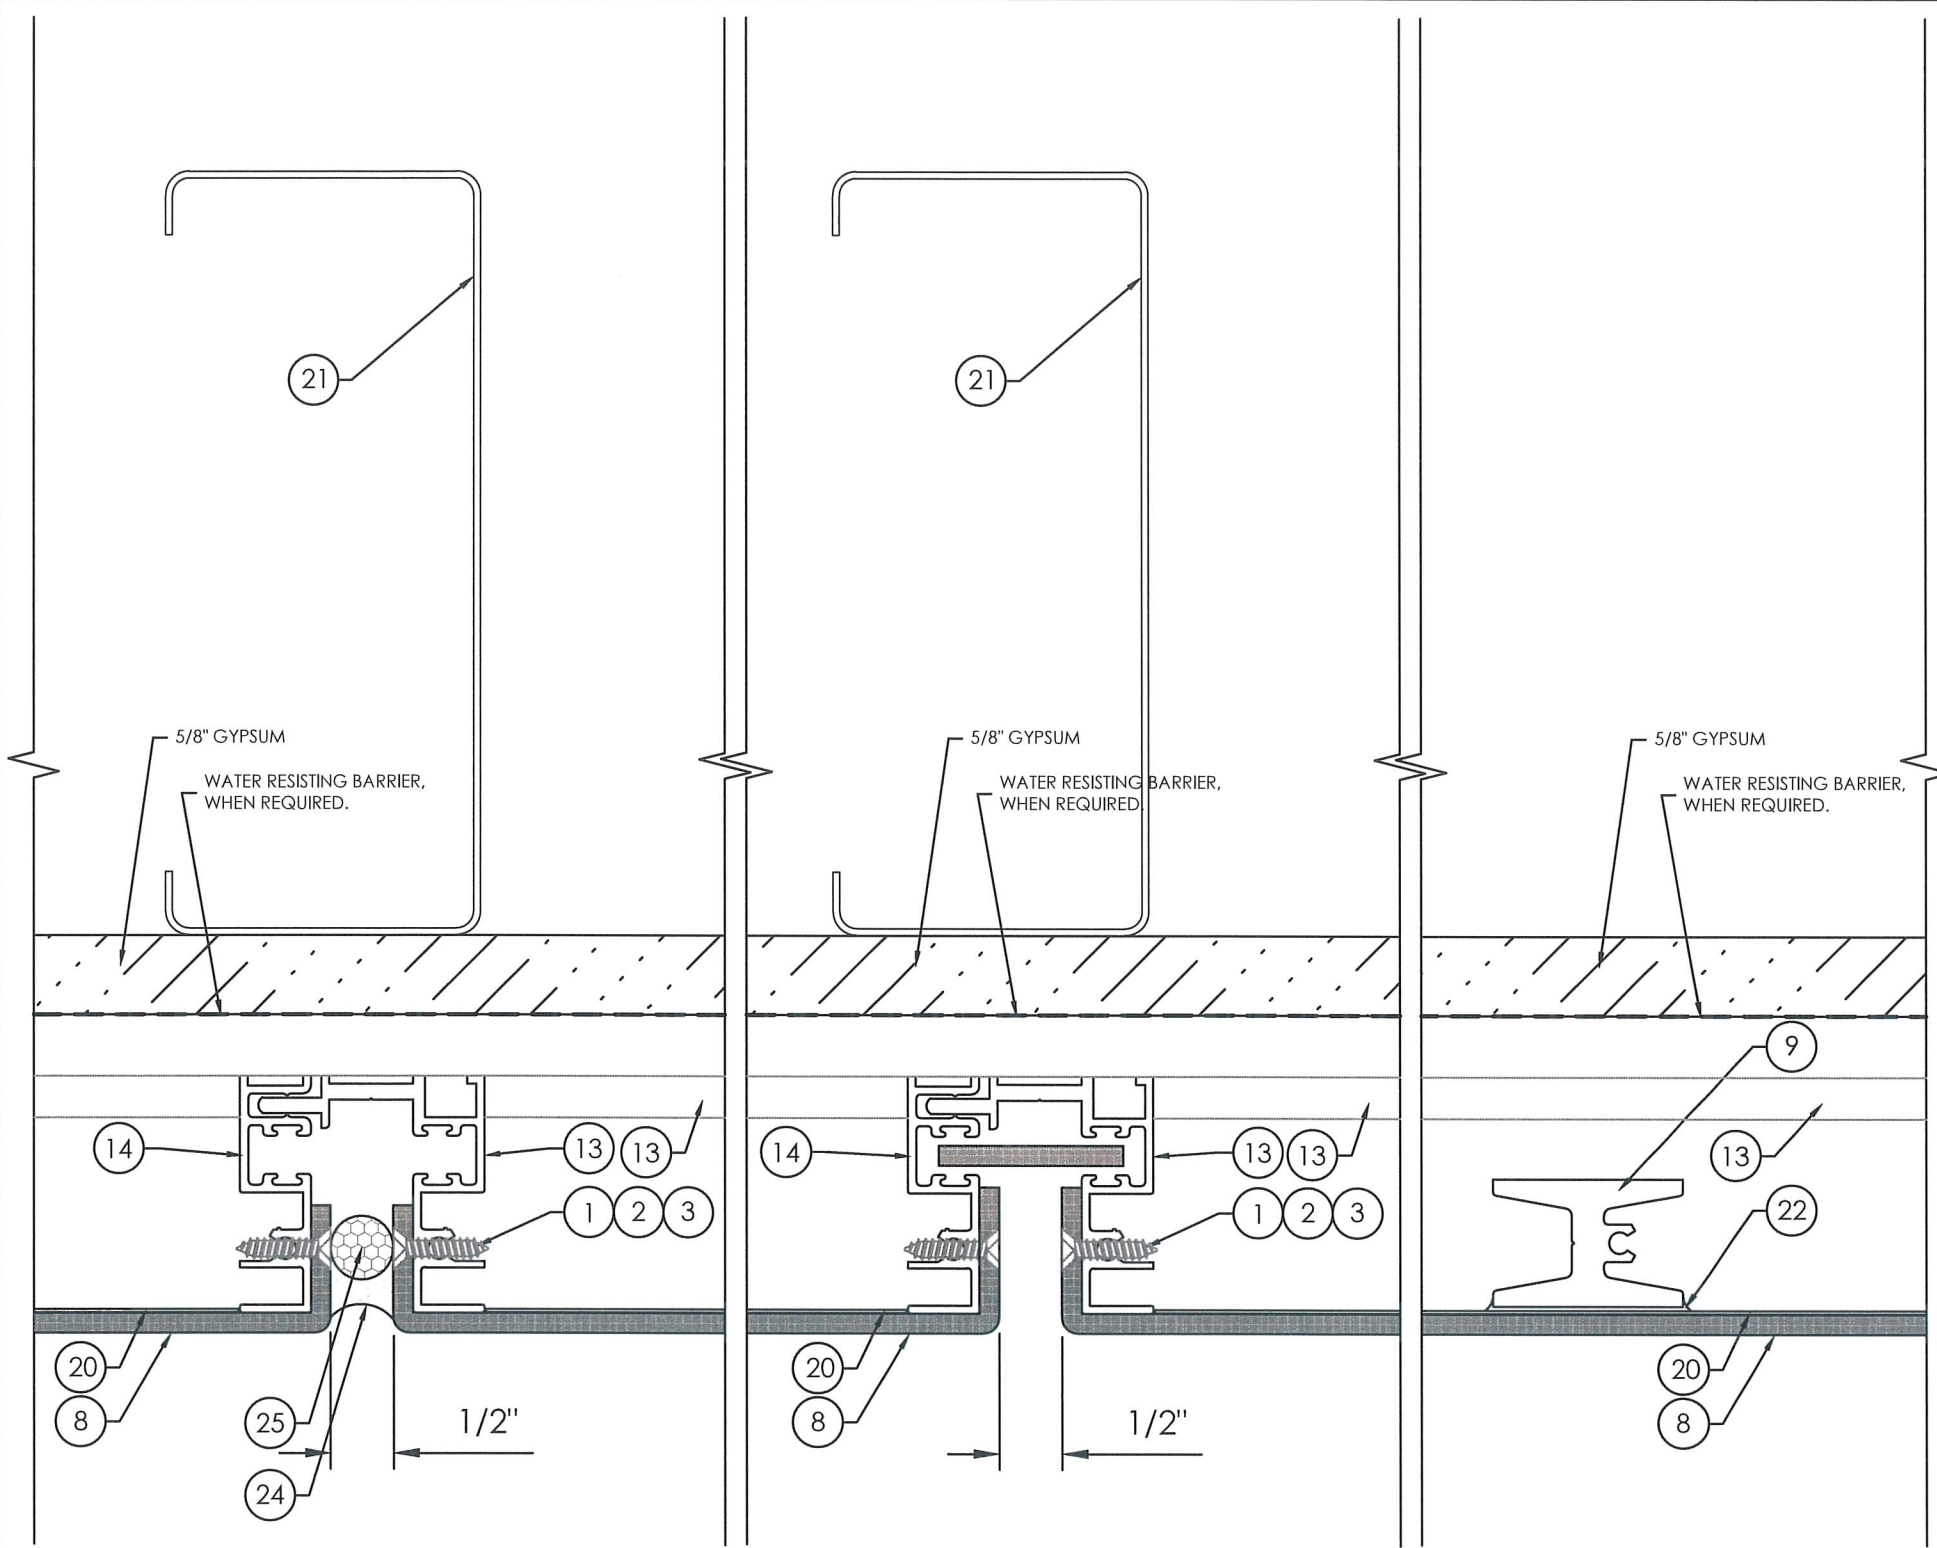

NOTES:
1. SPACING FOR ITEMS #1,2,3: 2" FROM ENDS AND 16" MAX. O.C. THEREAFTER.
2. ITEM #20: 1 THUS AT MISSILE - D LOCATIONS, 2 THUS AT MISSILE - E LOCATIONS.
3. ITEM #9: REFER TO TABLE 3, SHEET 9.
4. ITEM #4: SEE TABLE 5 ON SHEET 9 FOR SPACING.

1
4 HORIZONTAL CROSS SECTION
@ TYPICAL VERTICAL JOINT BARRIER


2
4 HORIZONTAL CROSS SECTION
@ TYPICAL VERTICAL
JOINT RAINSCREEN

3
4 HORIZONTAL CROSS SECTION
@ STIFFENER

SCOTT WOLTERS
FL PE# 62354
WOLTERS ENGINEERING
(COA# 27194)
15211 97TH ROAD N
WEST PALM BEACH, FL 33412
PH/FAX: (561) 225-1982
SEAL: NO 62354
STATE OF
AUG 29 2024
PROFESSIONAL ENGINEER

WTG-200 ACM PANELS			
REVISION			
DATE	REV. #	DESCRIPTION	
06-07-24	00	FOR APPROVAL	
		-	
		-	
		-	

2705 N. 35TH STREET TAMPA, FLORIDA 33605 PH. 813-247-5528 FAX. 813-247-6468 SINCE 1934	WEST TAMPA GLASS CO.
This drawing and the contents thereof are the express property of WTG. Use of said drawings and/or contents thereon for purposes other than estimating and/or manufacturing by WTG or use of design concepts shown on said drawings for purposes other than preparing proposal drawings and/or shop drawings by WTG shall be cause for legal recourse by WTG.	
SCALE: 1-0' = 1-0'	
DRAWN BY: KK	
JOB#: 9509	
PHASE: 01	
SHT: 004A	

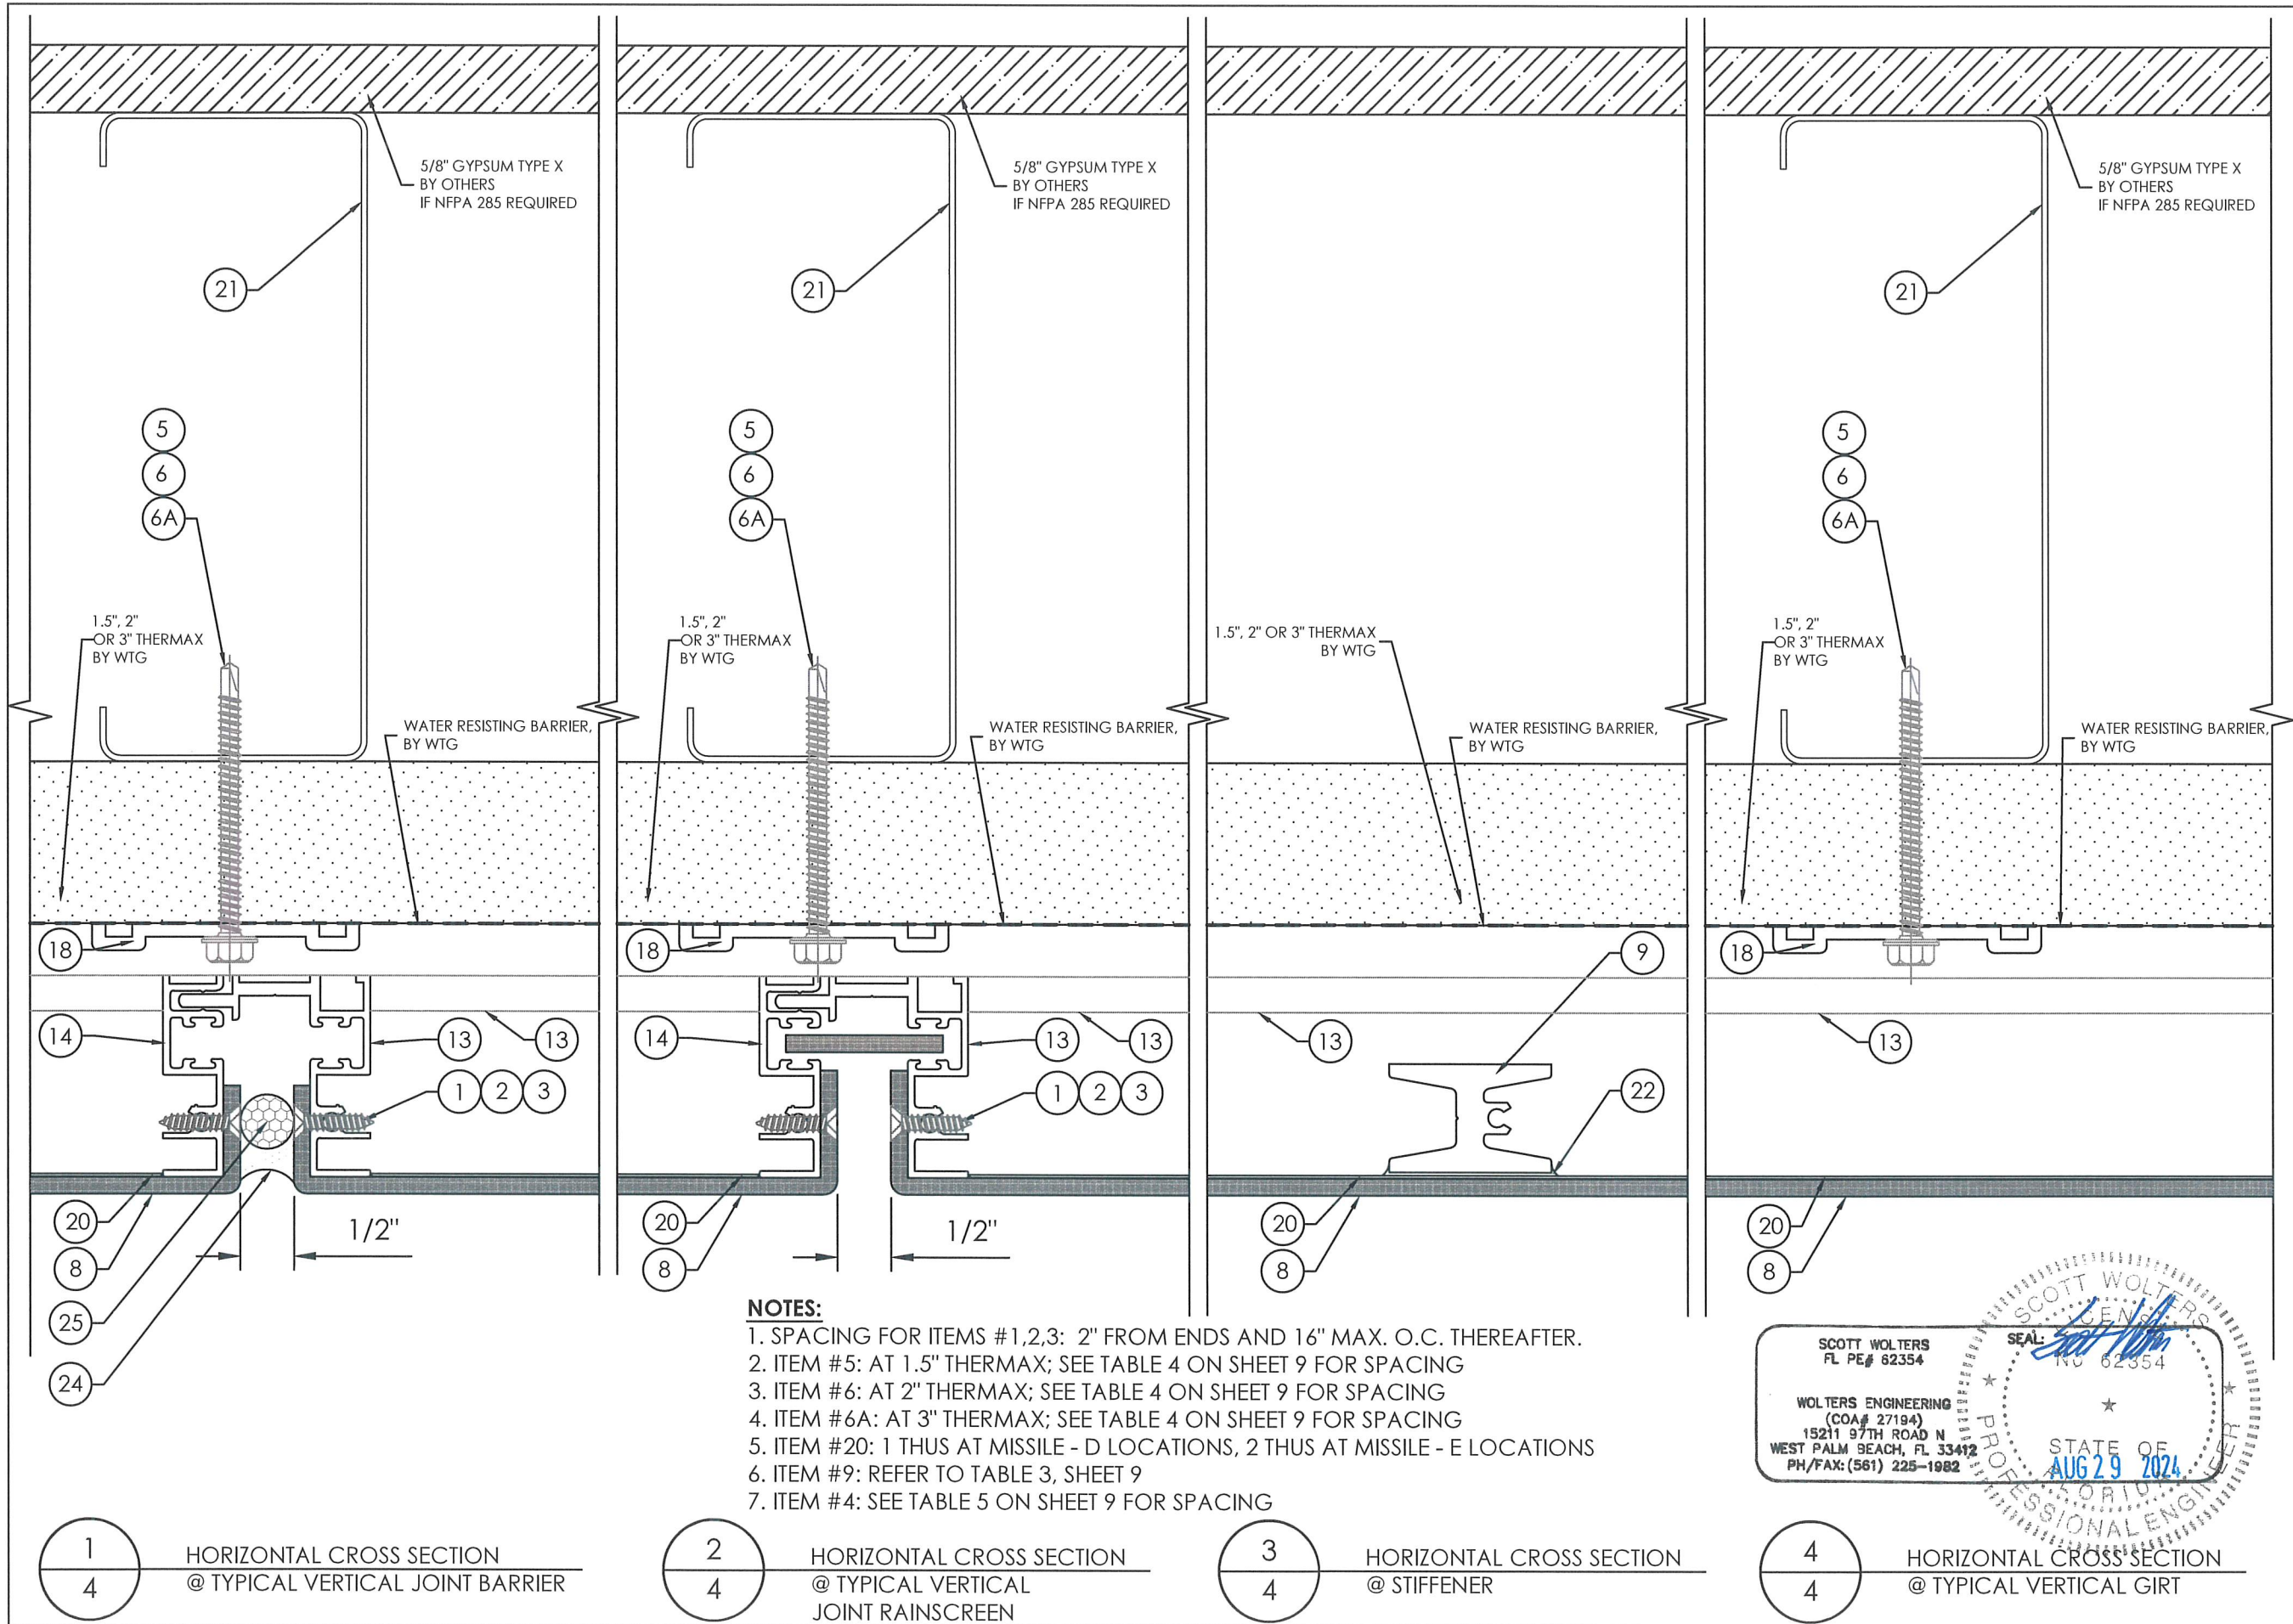

WTG-200
ACM PANELS

REVISION	DESCRIPTION
REV. #	FOR APPROVAL
DATE	06-07-24

2705 N. 35TH STREET
TAMPA, FLORIDA 33605
PH. 813-247-5528
FAX. 813-247-6468

WEST TAMPA GLASS CO.
SINCE 1934

This drawing and the contents thereof are the express property of WTG. Use of said drawings and/or contents thereof for purposes other than estimating and/or manufacturing by WTG or use of design concepts shown on said drawings for purposes other than preparing proposal drawings and/or shop drawings by WTG shall be cause for legal recourse by WTG.

SCOTT WOLTERS
FL PE# 62354

WOLTERS ENGINEERING
(COA# 27194)
15211 97TH ROAD N
WEST PALM BEACH, FL 33412
PH/FAX: (561) 225-1982

STATE OF
AUG 29 2024
PROFESSIONAL ENGINEER

SCALE: 1-0' = 1-0'
DRAWN BY: KK
JOB#: 9509
PHASE: 01
SHT: 004B

1
4

HORIZONTAL CROSS SECTION
@ TYPICAL VERTICAL JOINT BARRIER

2
4

HORIZONTAL CROSS SECTION
@ TYPICAL VERTICAL JOINT RAINSCREEN


3
4

HORIZONTAL CROSS SECTION
@ STIFFENER

4
4

HORIZONTAL CROSS SECTION
@ TYPICAL VERTICAL GIRT

PLOT DATE: 2024-8-28 LAST SAVE: 2024-8-28 KKHAYKHAM

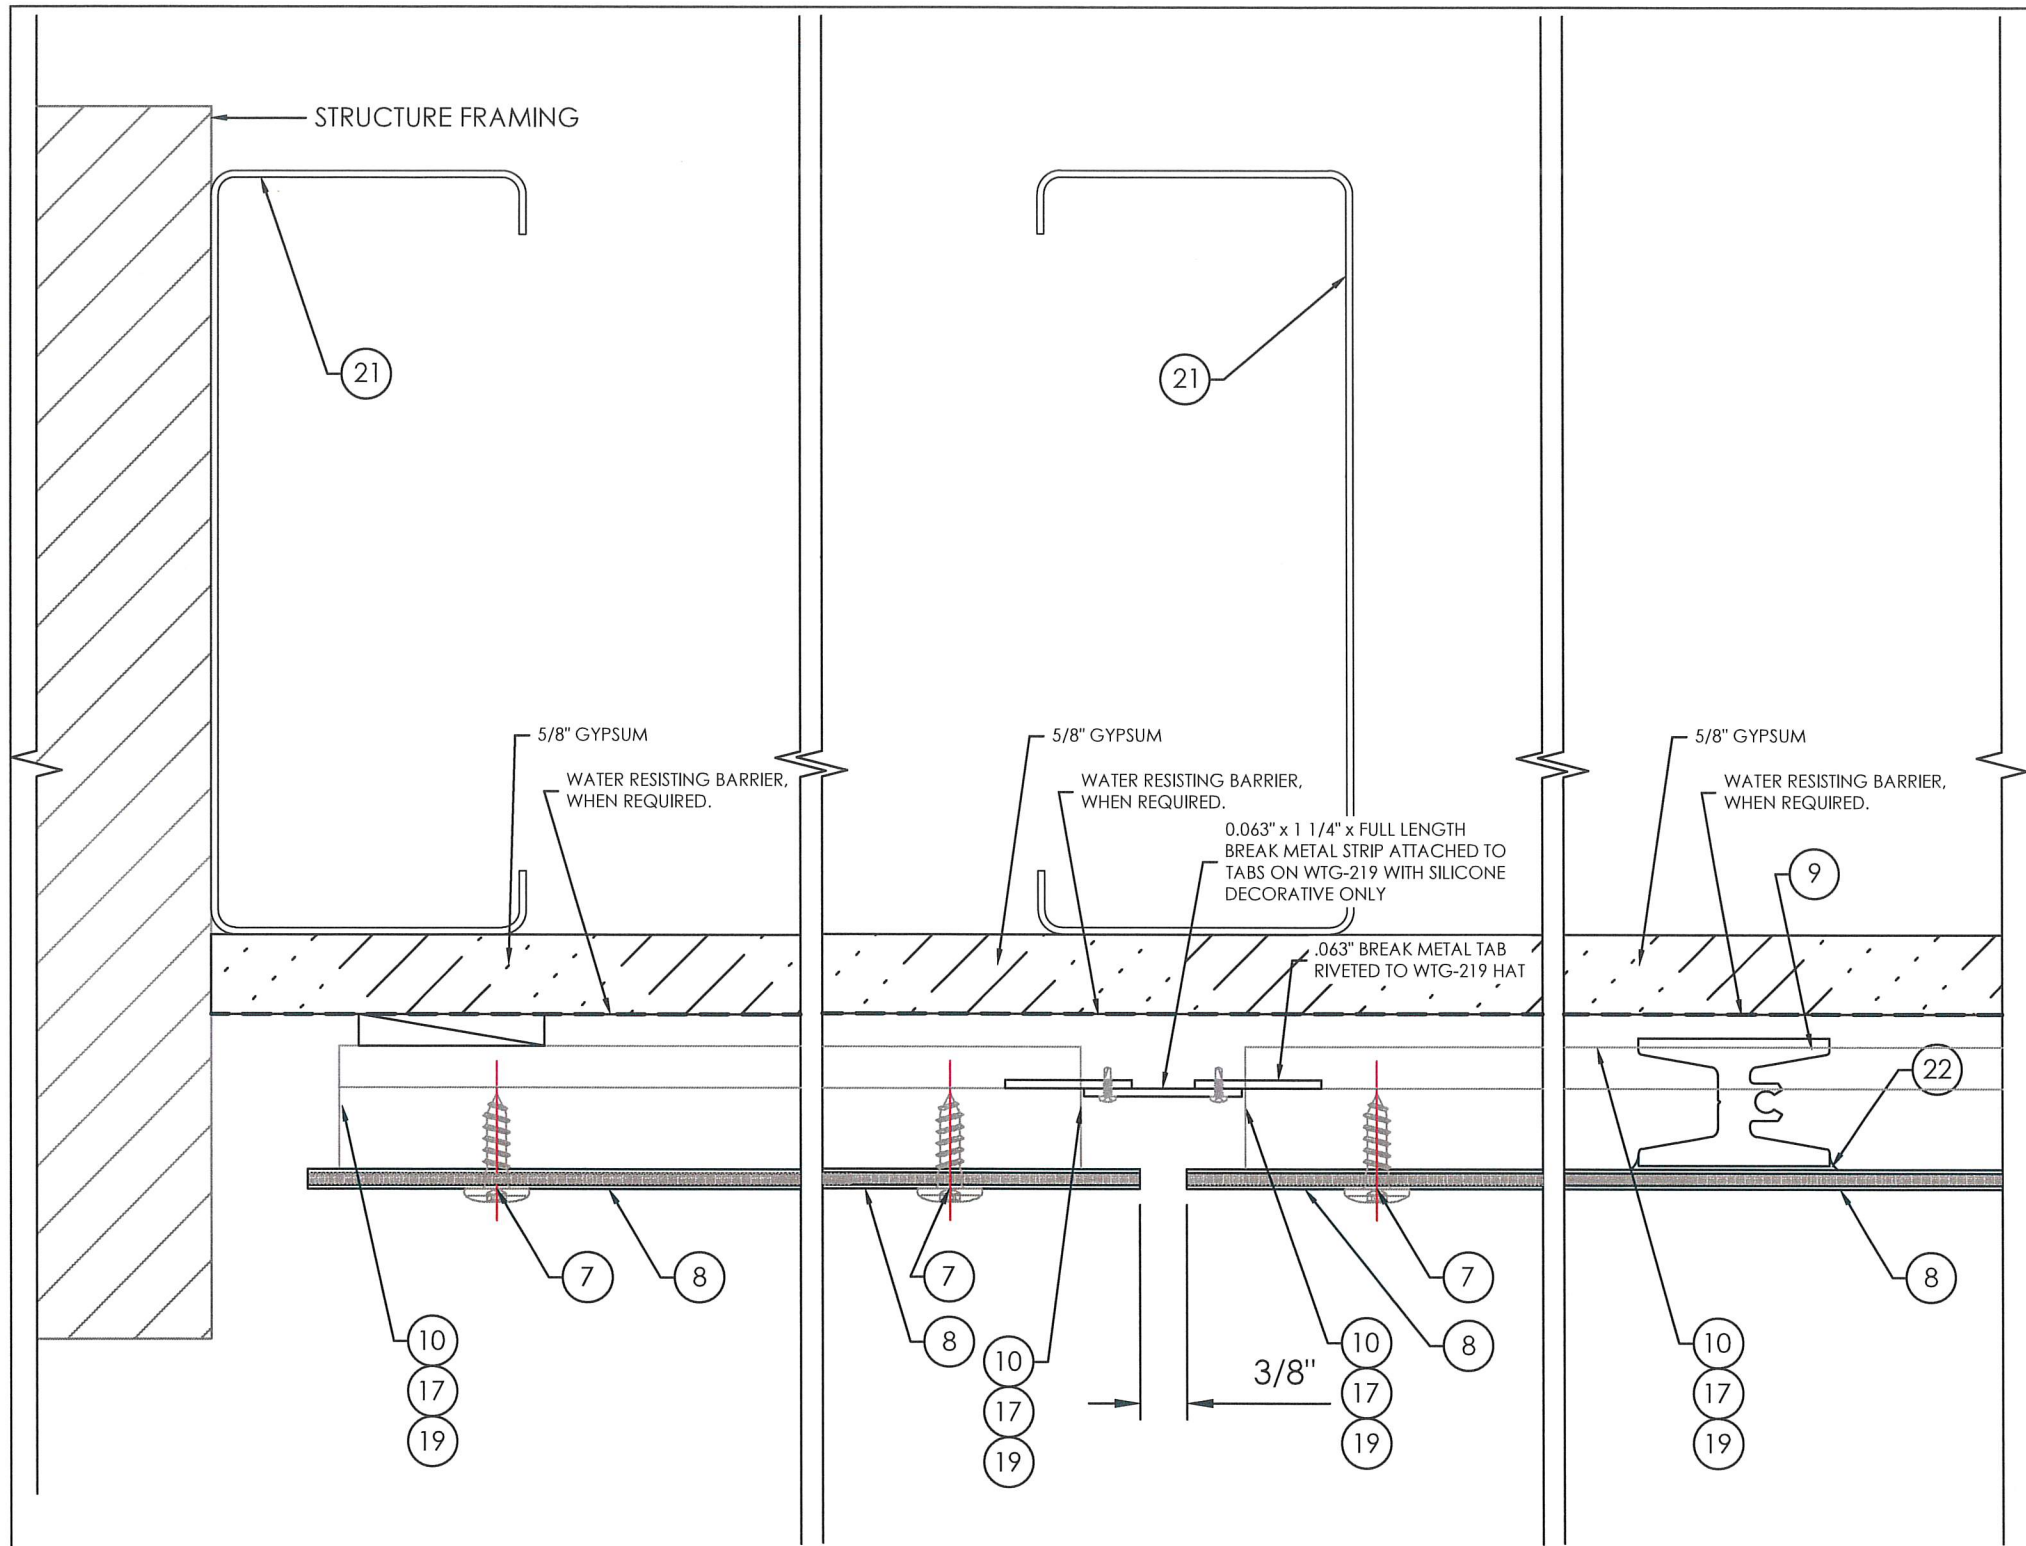

- NOTES:**
1. SPACING FOR ITEMS #1,2,3: 2" FROM ENDS AND 16" MAX. O.C. THEREAFTER.
 2. ITEM #20: 1 THUS AT MISSILE - D LOCATIONS, 2 THUS AT MISSILE - E LOCATIONS.
 3. ITEM #7: REFER TO TABLE 2, SHEET 001A.
 4. ITEM #9: SEE TABLE 3 ON SHEET 9 FOR SPACING.

5
4

FACE FASTENED HORIZONTAL CROSS SECTION
@ JAMB TYPICAL

2
4

FACE FASTENED HORIZONTAL CROSS SECTION
@ TYPICAL VERTICAL JOINT

3
4

FACE FASTENED HORIZONTAL CROSS SECTION
@ STIFFENER

SCOTT WOLTERS
FL PE# 62354

WOLTERS ENGINEERING
(COA# 27194)
15211 97TH ROAD N
WEST PALM BEACH, FL 33412
PH/FAX: (561) 225-1982

STATE OF
FLORIDA
PROFESSIONAL ENGINEER
AUG 29 2024

WTG-200 ACM PANELS			
REVISION		DATE	DESCRIPTION
REV. #	DESCRIPTION	DATE	FOR APPROVAL
00	FOR APPROVAL	06-07-24	-
-	-	-	-
-	-	-	-

2705 N. 35TH STREET
TAMPA, FLORIDA 33605
PH. 813-247-5528
FAX. 813-247-6468

WEST TAMPA GLASS CO.

SINCE 1934

2024-8-28

LAST SAVE: 2024-8-28

KKHAYKHAM


SCALE: 1-0' = 1-0'

DRAWN BY: KK

JOB#: 9509

PHASE: 01

SHT: 004C

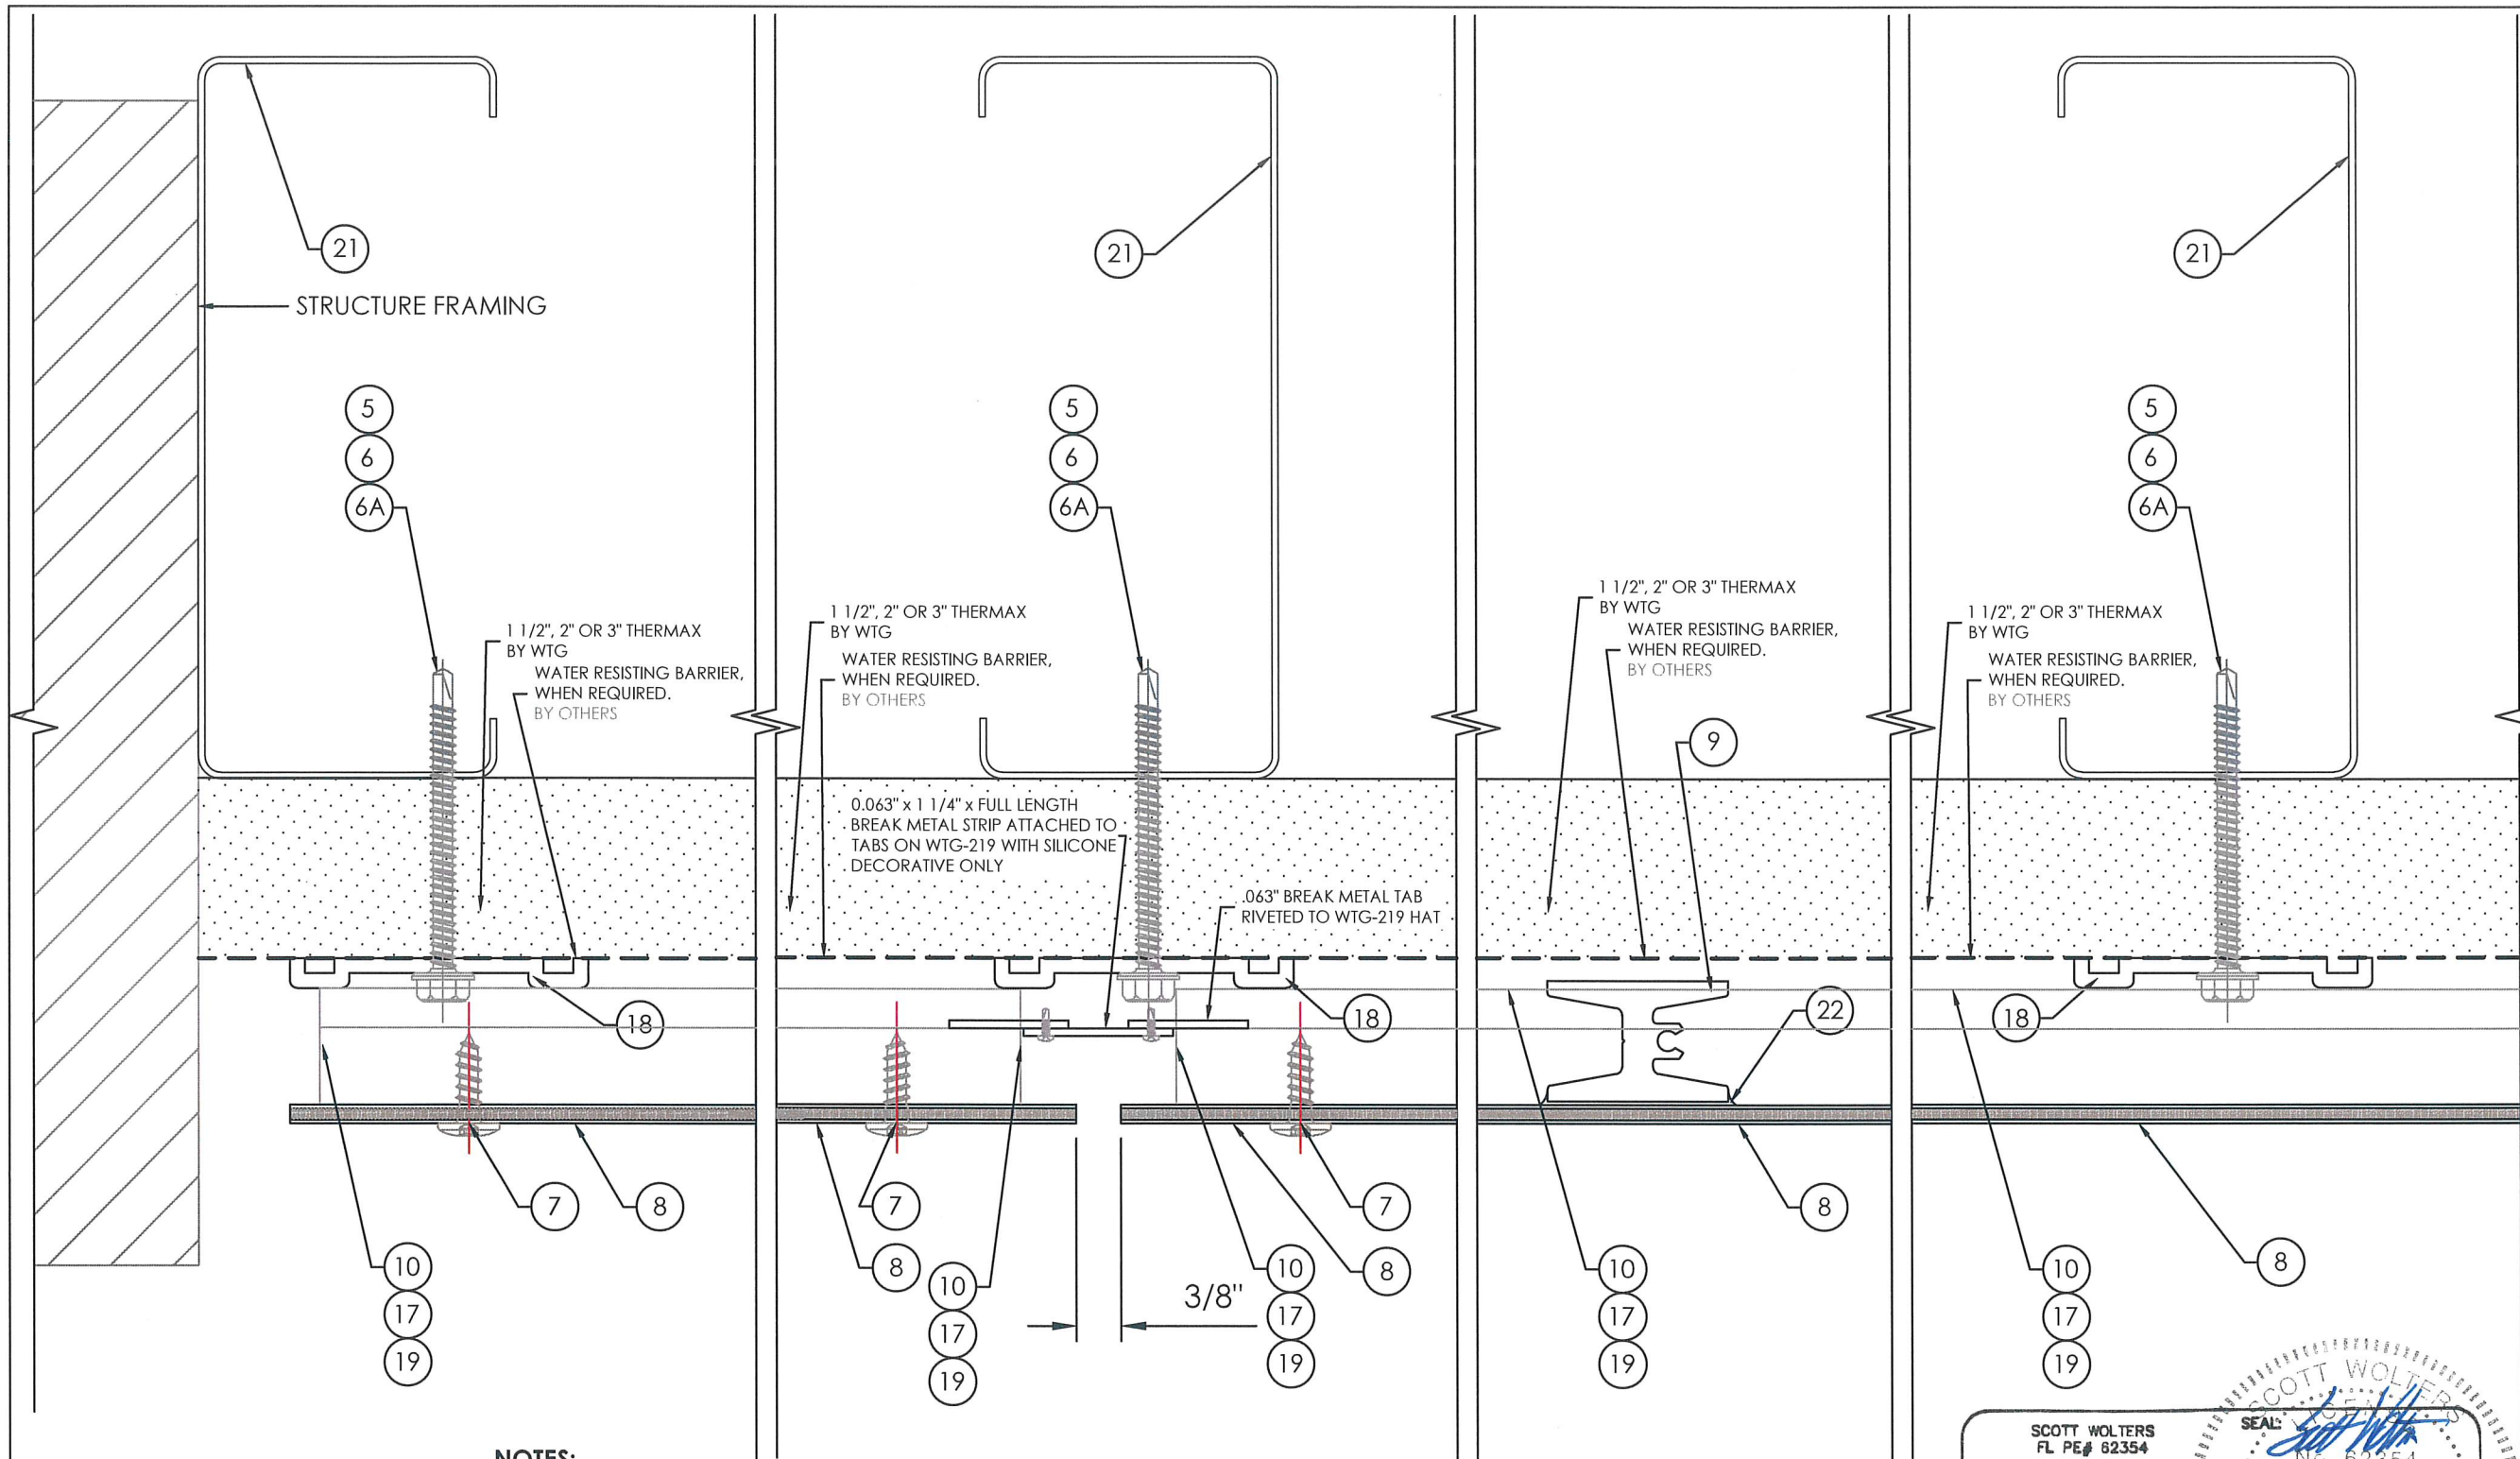

NOTES:

1. SPACING FOR ITEMS #1,2,3: 2" FROM ENDS AND 16" MAX. O.C. THEREAFTER.
2. ITEM #20: 1 THUS AT MISSILE - D LOCATIONS, 2 THUS AT MISSILE - E LOCATIONS
3. ITEM #7: REFER TO TABLE 2, SHEET 001A
4. ITEM #5: 6, 6A; SEE TABLE 4 ON SHEET 9 FOR SPACING
5. ITEM #9: SEE TABLE 3 ON SHEET 9 FOR SPACING

5
4

FACE FASTENED HORIZONTAL CROSS SECTION
@ JAMB TYPICAL

2
4


FACE FASTENED HORIZONTAL CROSS SECTION
@ TYPICAL VERTICAL JOINT

3
4

FACE FASTENED HORIZONTAL CROSS SECTION
@ STIFFENER

4
4

FACE FASTENED HORIZONTAL CROSS SECTION
@ TYPICAL VERTICAL GIRT

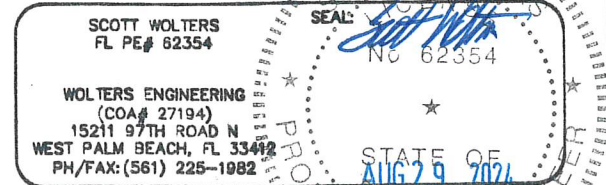


**WTG-200
ACM PANELS**

REVISION		DESCRIPTION
DATE	REV. #	FOR APPROVAL
06-07-24	00	-
		-
		-

2705 N. 35TH STREET
TAMPA, FLORIDA 33605
WEST TAMPA GLASS CO. PH. 813-247-5528
FAX. 813-247-6468
SINCE 1934
This drawing and the contents thereof are the express property of WTG. Use of said drawings and/or contents thereon for purposes other than estimating and/or manufacturing by WTG or use of design concepts shown on said drawings for purposes other than preparing proposal drawings and/or shop drawings by WTG shall be cause for legal recourse by WTG.

SCALE: 1-0' = 1-0'
DRAWN BY: KK
JOB#: 9509
PHASE: 01
SHT: 004D

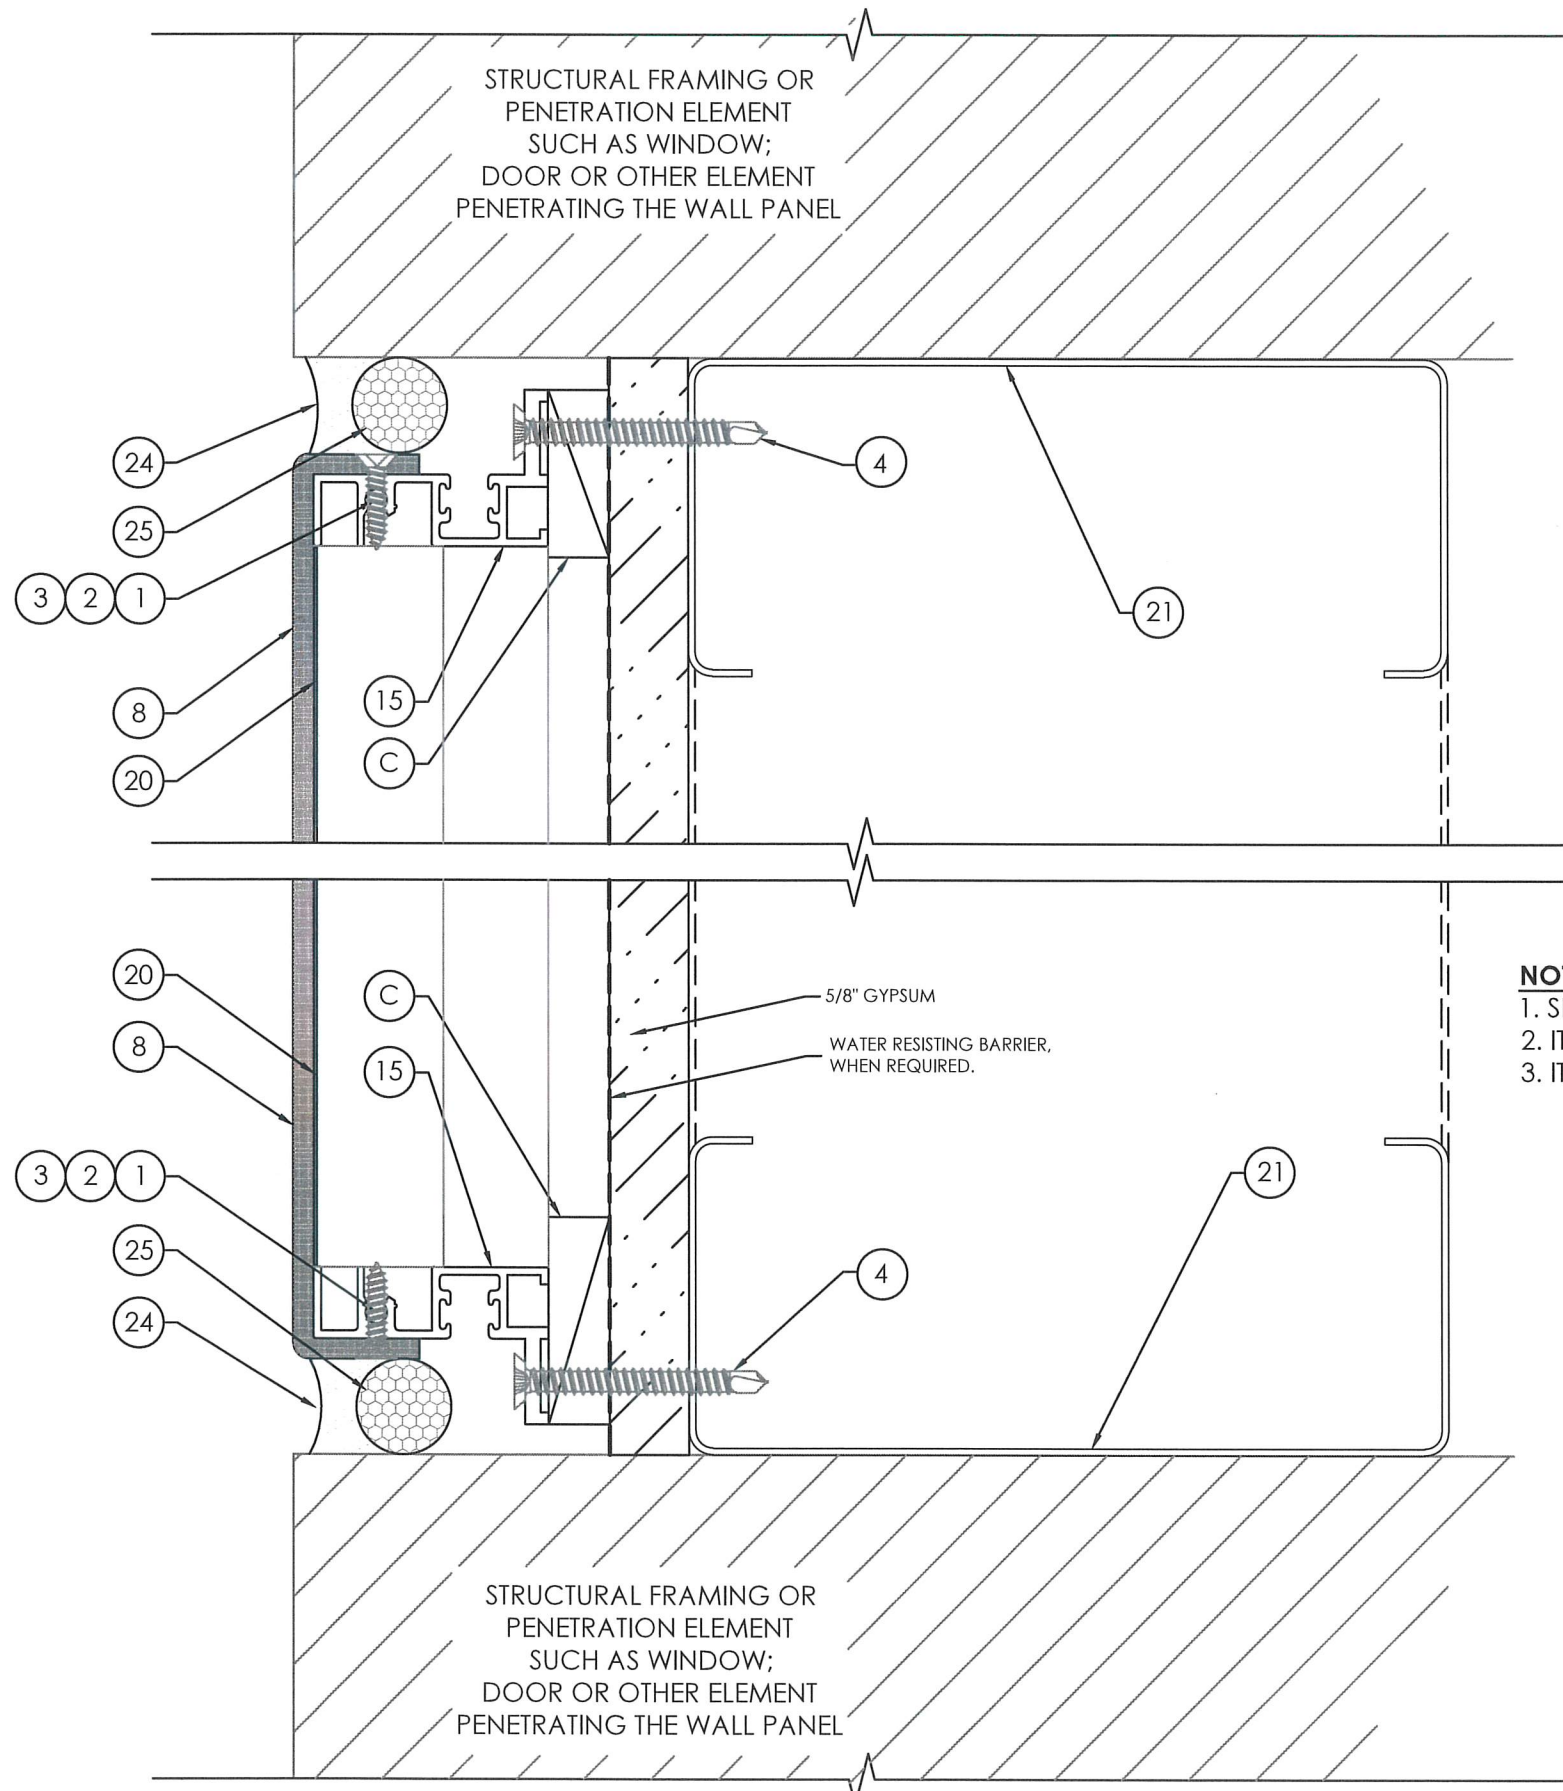

1
5

VERTICAL CROSS SECTION
@ TYPICAL HEAD CONDITION


NOTES:
1. SPACING FOR ITEMS #1,2,3: 2" FROM ENDS AND 16" MAX. O.C. THEREAFTER.
2. ITEM #20: 1 THUS AT MISSILE - D LOCATIONS, 2 THUS AT MISSILE - E LOCATIONS.
3. ITEM #4: SEE TABLE 5 ON SHEET 9 FOR SPACING.

2
5

VERTICAL CROSS SECTION
@ TYPICAL SILL CONDITION

SCOTT WOLTERS
FL PE# 62354

WOLTERS ENGINEERING
(COA# 27194)
15211 97TH ROAD N
WEST PALM BEACH, FL 33412
PH/FAX: (561) 225-1982

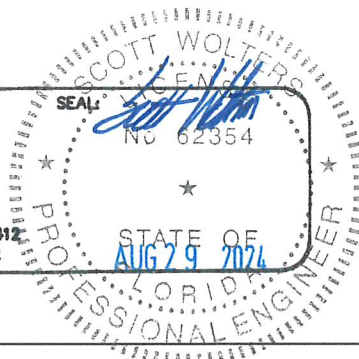

SCALE: 1-0' = 1-0'
DRAWN BY: KK
JOB#: 9509
PHASE: 01
SHT: 005A


2705 N. 35TH STREET
TAMPA, FLORIDA 33605
PH. 813-247-5528
FAX. 813-247-6468
SINCE 1934

WEST TAMPA GLASS CO.

This drawing and the contents thereon are the express property of WTC. Use of said drawings and/or contents thereon for purposes other than estimating and/or manufacturing by WTC or use of design concepts shown on said drawings for purposes other than preparing proposal drawings and/or shop drawings by WTC shall be cause for legal recourse by WTC.

REVISION		
DATE	REV. #	DESCRIPTION
06-07-24	00	FOR APPROVAL
		-
		-
		-

WTC-200
ACM PANELS

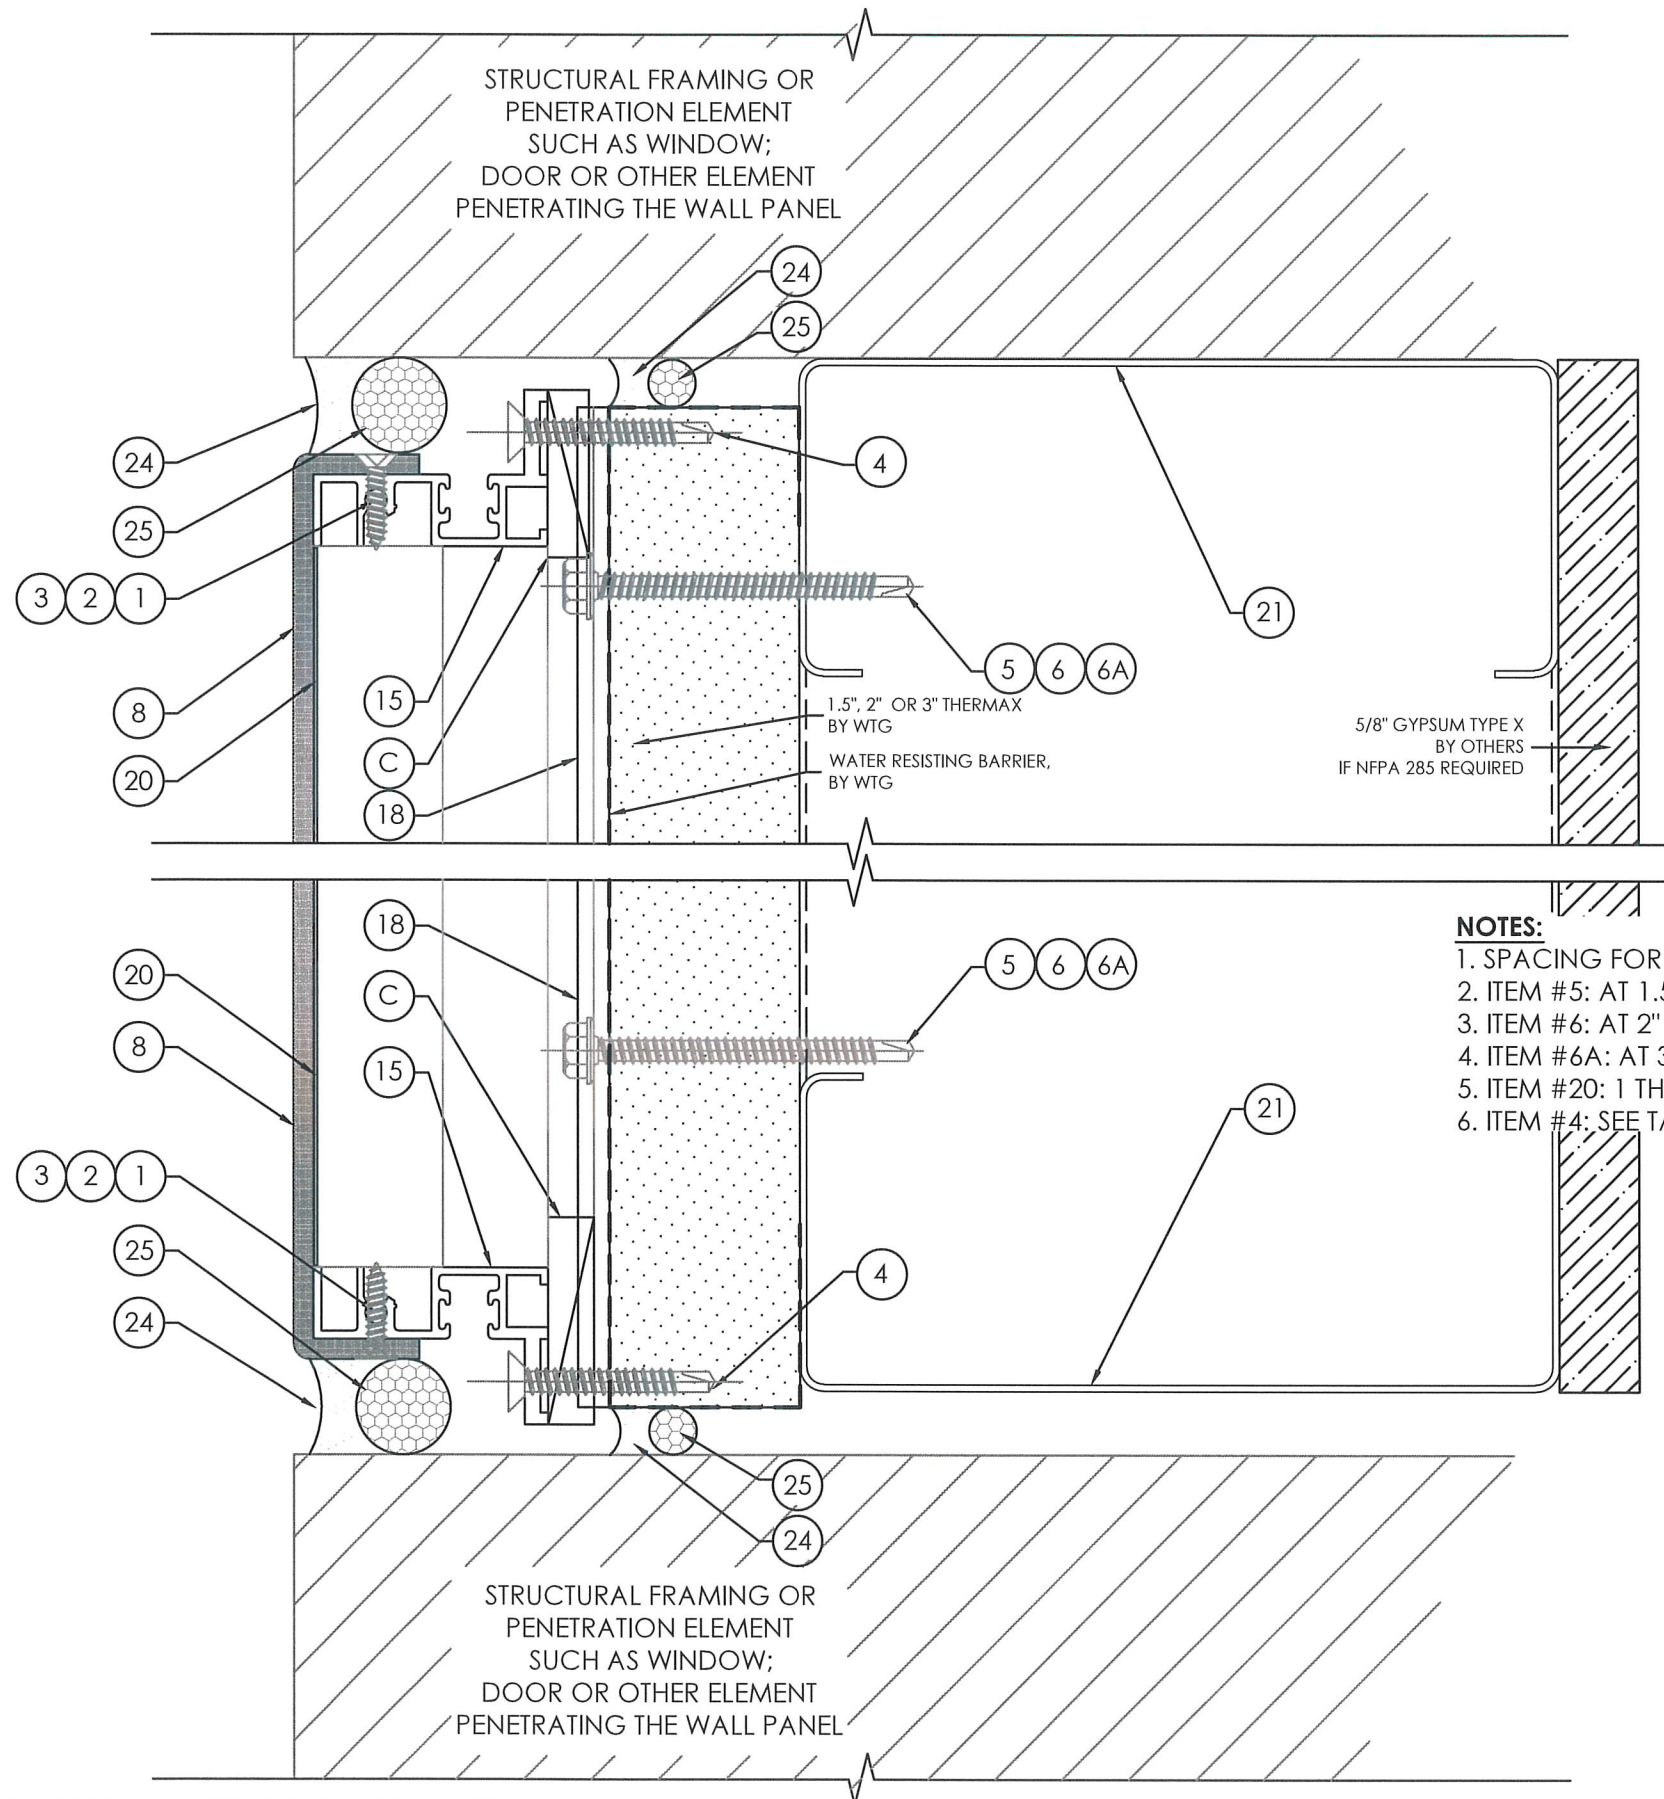

1
5

VERTICAL CROSS SECTION
@ TYPICAL HEAD CONDITION

- NOTES:**
1. SPACING FOR ITEMS #1,2,3: 2" FROM ENDS AND 16" MAX. O.C. THEREAFTER.
 2. ITEM #5: AT 1.5" THERMAX; SEE TABLE 4 SHEET 9 FOR SPACING
 3. ITEM #6: AT 2" THERMAX; SEE TABLE 4 SHEET 9 FOR SPACING
 4. ITEM #6A: AT 3" THERMAX; SEE TABLE 4 SHEET 9 FOR SPACING
 5. ITEM #20: 1 THUS AT MISSILE - D LOCATIONS, 2 THUS AT MISSILE - E LOCATIONS
 6. ITEM #4: SEE TABLE 5 SHEET 9 FOR SPACING

2
5

VERTICAL CROSS SECTION
@ TYPICAL SILL CONDITION

SCOTT WOLTERS
FL PE# 62354

WOLTERS ENGINEERING
(COA# 27194)
15211 97TH ROAD N
WEST PALM BEACH, FL 33412
PH/FAX: (561) 225-1982

SCOTT WOLTERS
FL PE# 62354

STATE OF
FLORIDA
AUG 29 2024

WTG-200 ACM PANELS			
REVISION			
DATE	REV. #	DESCRIPTION	
06-07-24	00	FOR APPROVAL	

2705 N. 35TH STREET
TAMPA, FLORIDA 33605
PH. 813-247-5528
FAX. 813-247-6468

WEST TAMPA GLASS CO. - SINCE 1934

This drawing and the contents thereon are the express property of WTG. Use of said drawings and/or contents thereon for purposes other than estimating and/or manufacturing by WTG or use of design concepts shown on said drawings for purposes other than preparing proposal drawings and/or shop drawings by WTG shall be cause for legal recourse by WTG.

SCALE: 1-0' = 1-0'


DRAWN BY: KK

JOB#: 9509

PHASE: 01

SHT: 005B

PLOT DATE: 2024-8-28 LAST SAVE: 2024-8-28 KKHA YKHAM

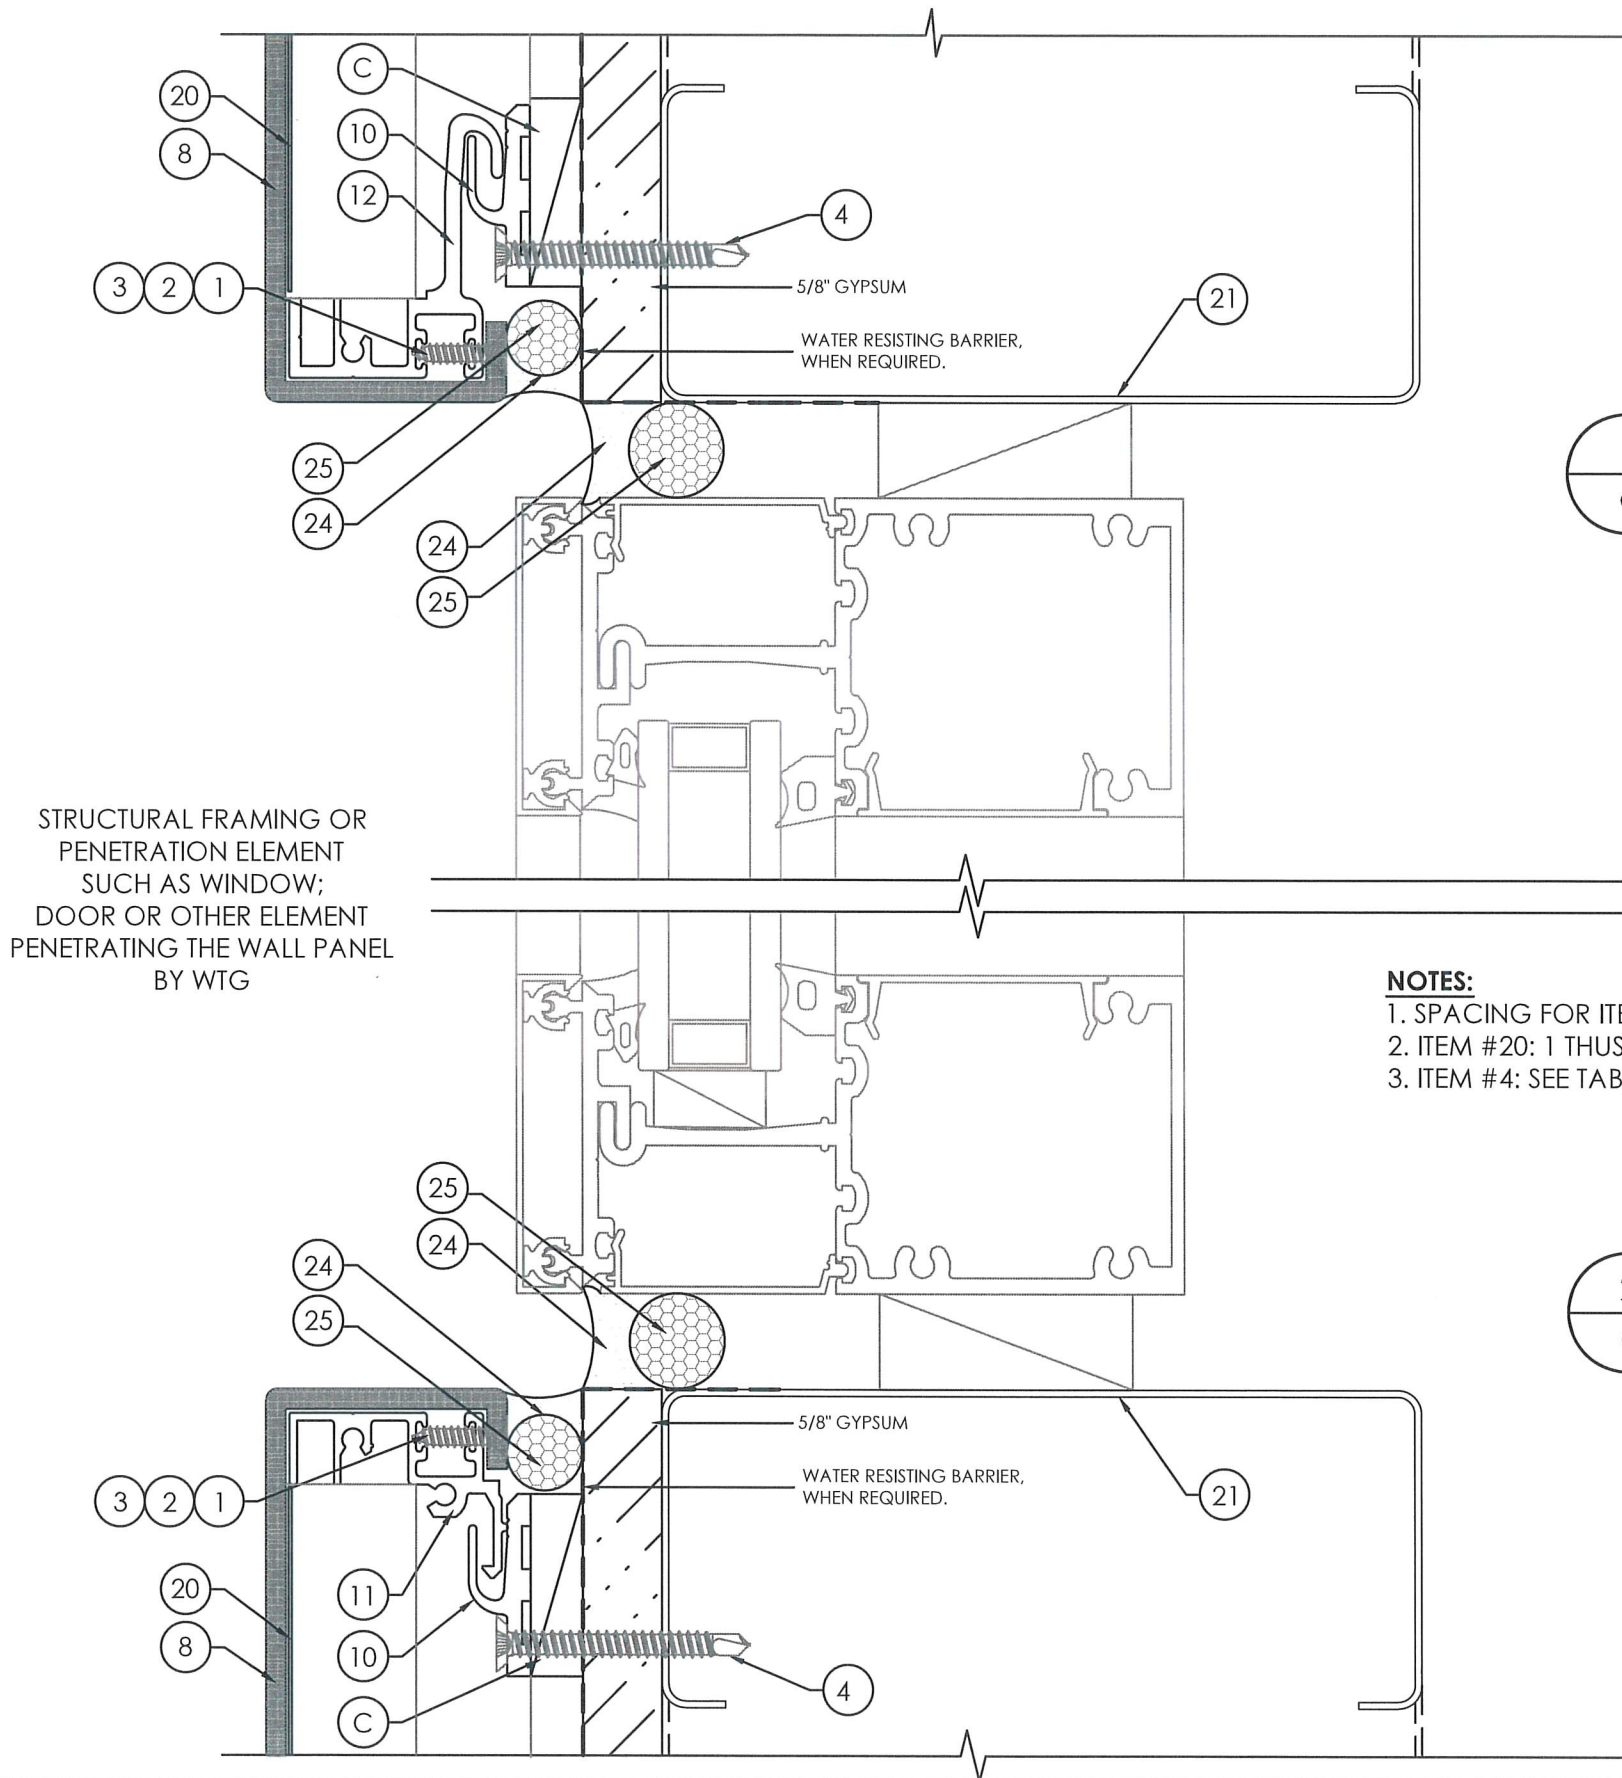

1
6

VERTICAL CROSS SECTION
@ TYPICAL CW HEAD CONDITION

- NOTES:**
1. SPACING FOR ITEMS #1,2,3: 2" FROM ENDS AND 16" MAX. O.C. THEREAFTER.
 2. ITEM #20: 1 THUS AT MISSILE - D LOCATIONS, 2 THUS AT MISSILE - E LOCATIONS.
 3. ITEM #4: SEE TABLE 5 SHEET 9 FOR SPACING.

2
6

VERTICAL CROSS SECTION
@ TYPICAL CW SILL CONDITION

SCOTT WOLTERS
FL PE# 62354

WOLTERS ENGINEERING
(COA# 27194)
15211 97TH ROAD N
WEST PALM BEACH, FL 33412
PH/FAX: (561) 225-1982

SEAL: [Signature]
NO 62354


AUG 29 2024

STATE OF FLORIDA
PROFESSIONAL ENGINEER

WTG-200 ACM PANELS			
REVISION			
DATE	REV. #	DESCRIPTION	
06-07-24	00	FOR APPROVAL	-
			-
			-

2705 N. 35TH STREET TAMPA, FLORIDA 33605 PH. 813-247-5528 FAX. 813-247-6468 SINCE 1934	WEST TAMPA GLASS CO.
This drawing and the contents thereof are the express property of WTG. Use of said drawings and/or contents thereon for purposes other than estimating and/or manufacturing by WTG or use of design concepts shown on said drawings for purposes other than preparing proposal drawings and/or shop drawings by WTG shall be cause for legal recourse by WTG.	
SCALE: 1'-0" = 1'-0"	
DRAWN BY: KK	
JOB#: 9509	
PHASE: 01	
SHT: 006A	

STRUCTURAL FRAMING OR
PENETRATION ELEMENT
SUCH AS WINDOW;
DOOR OR OTHER ELEMENT
PENETRATING THE WALL PANEL
BY WTG

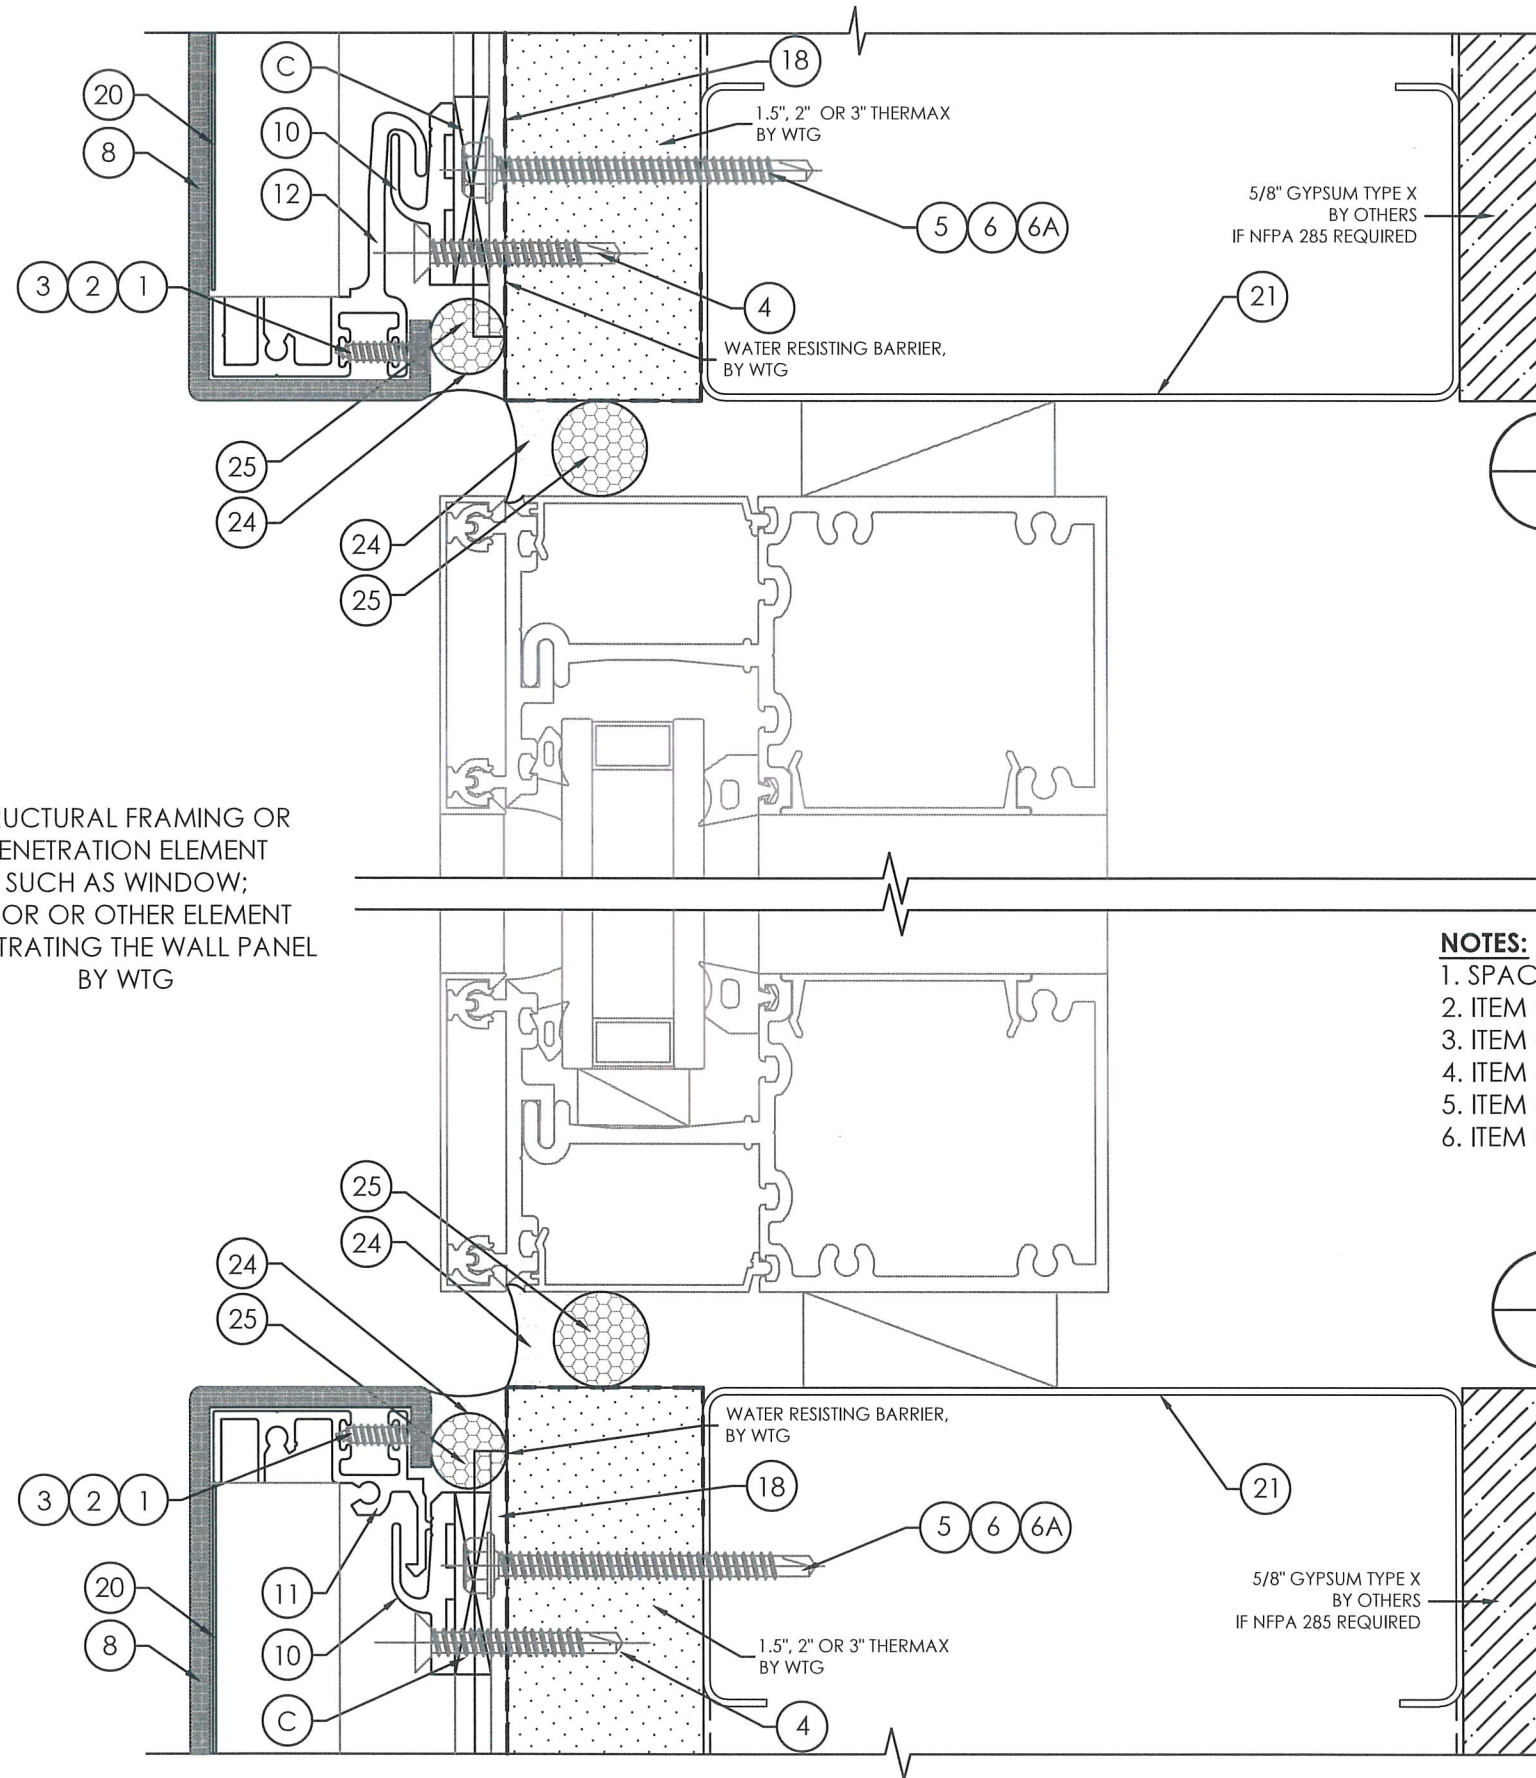

NOTES:

1. SPACING FOR ITEMS #1,2,3: 2" FROM ENDS AND 16" MAX. O.C. THEREAFTER.
2. ITEM #5: AT 1.5" THERMAX; SEE TABLE 4 SHEET 9 FOR SPACING
3. ITEM #6: AT 2" THERMAX; SEE TABLE 4 SHEET 9 FOR SPACING
4. ITEM #6A: AT 3" THERMAX; SEE TABLE 4 SHEET 9 FOR SPACING
5. ITEM #20: 1 THUS AT MISSILE - D LOCATIONS, 2 THUS AT MISSILE - E LOCATIONS
6. ITEM #4: SEE TABLE 5 SHEET 9 FOR SPACING

SCOTT WOLTERS
FL PE# 62354

WOLTERS ENGINEERING
(COA# 27194)
15211 97TH ROAD N
WEST PALM BEACH, FL 33412
PH/FAX: (561) 225-1982

SEAL:

NO 62354

STATE OF
AUG 29 2024

2
6 VERTICAL CROSS SECTION
@ TYPICAL CW SILL CONDITION

1
6 VERTICAL CROSS SECTION
@ TYPICAL CW HEAD CONDITION



WEST TAMPA GLASS CO.
2705 N. 35TH STREET
TAMPA, FLORIDA 33605
PH. 813-247-5528
FAX. 813-247-6468
SINCE 1934

SCALE: 1-0' = 1-0'
DRAWN BY: KK
JOB#: 9509
PHASE: 01
SHT: 006B

REVISION


DATE	REV. #	DESCRIPTION
06-07-24	00	FOR APPROVAL
		-
		-
		-

WTG-200
ACM PANELS

PLOT DATE: 2024-8-28 LAST SAVE: 2024-8-28 KKHAYKHAM

STRUCTURAL FRAMING OR
PENETRATION ELEMENT
SUCH AS WINDOW;
DOOR OR OTHER ELEMENT
PENETRATING THE WALL PANEL
BY WTG

BREAK METAL TRIM
ADHERED TO FACE OF PANEL

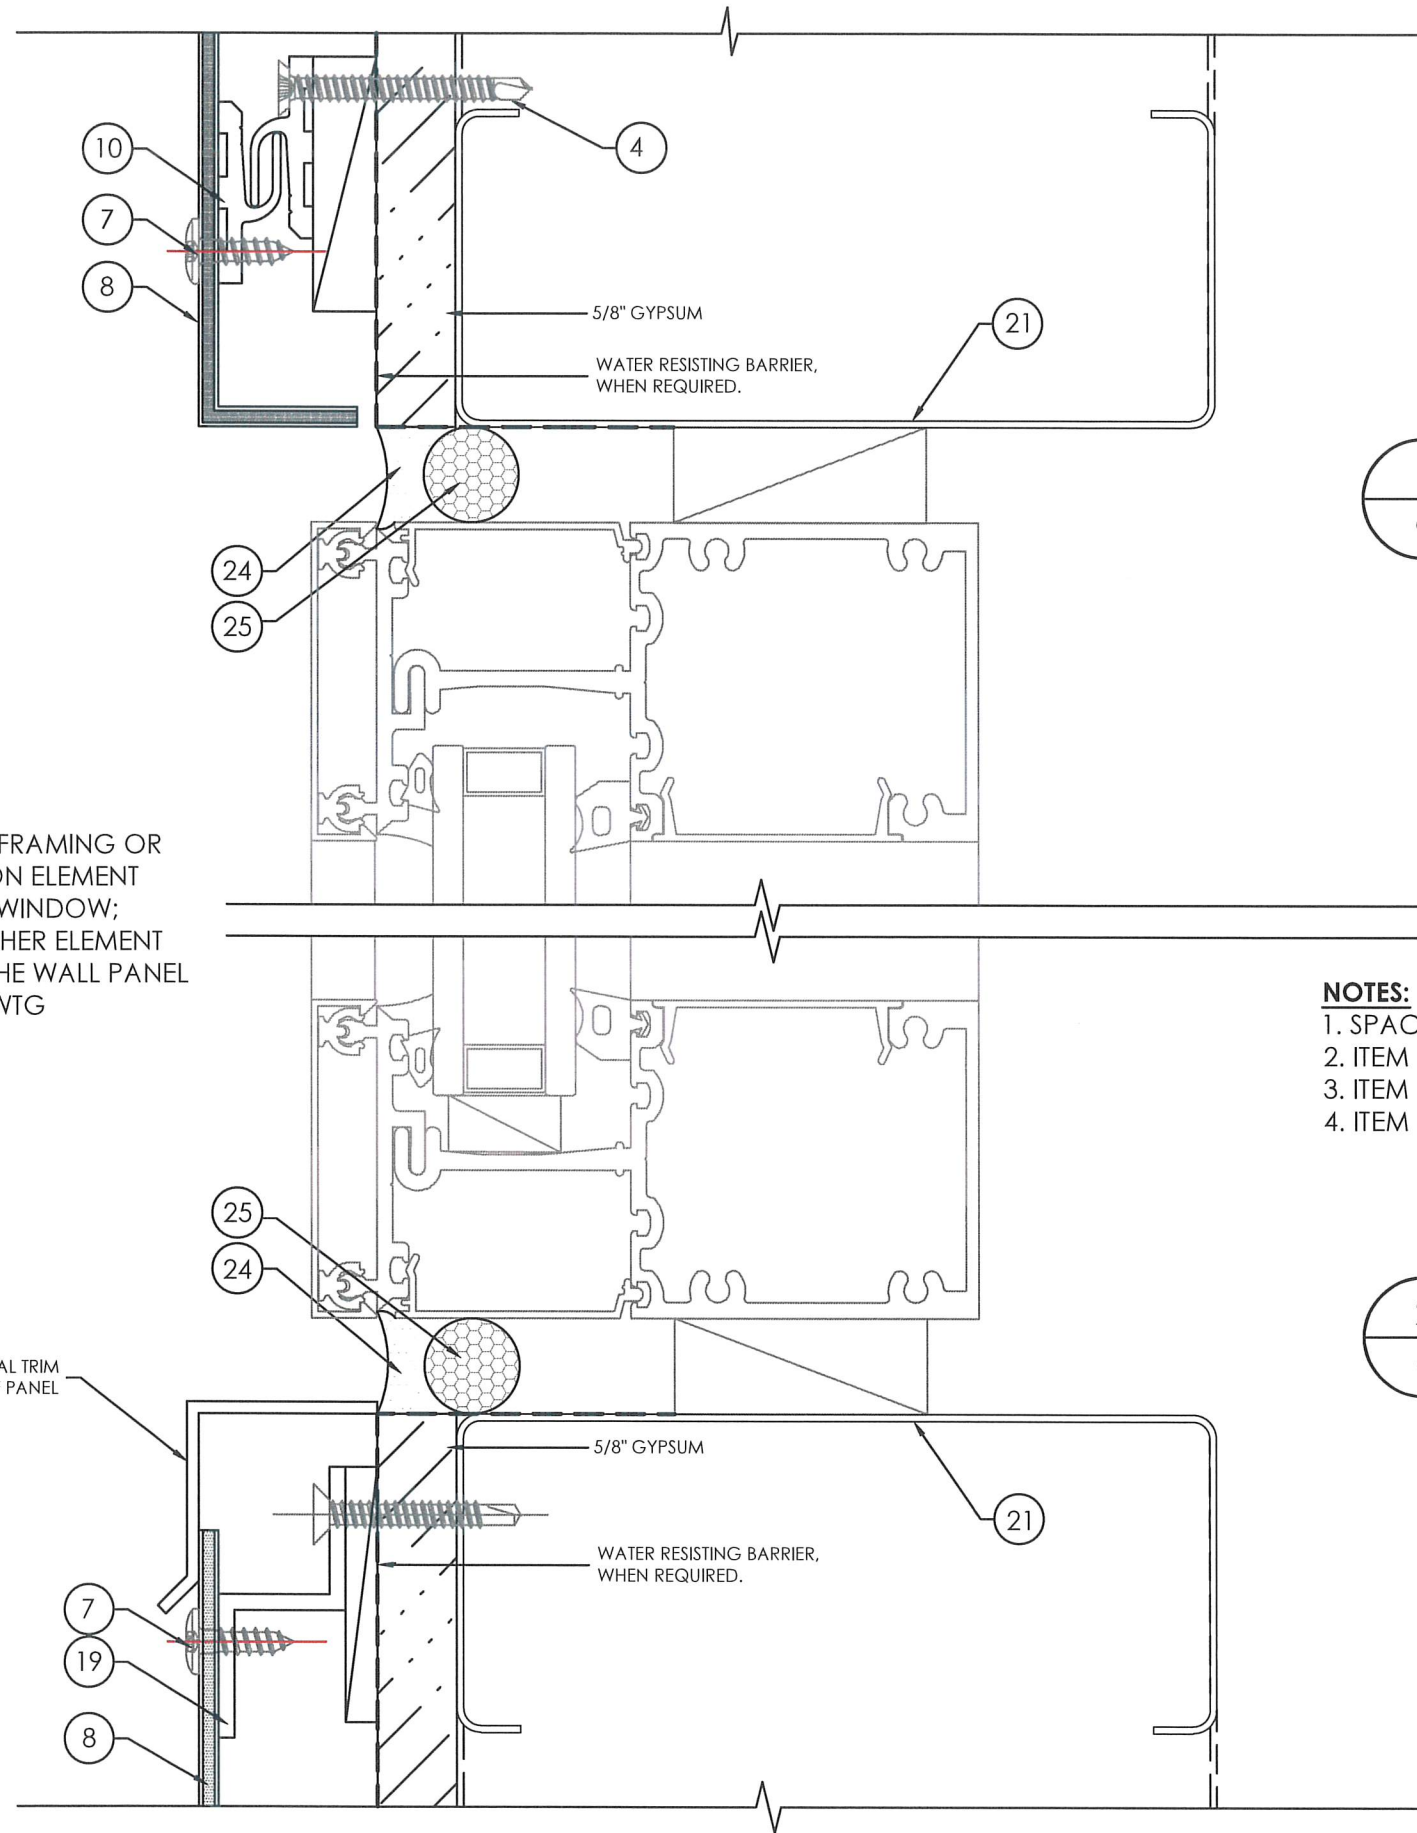

1
6 FACE FASTENED VERTICAL CROSS SECTION
@ TYPICAL CW HEAD CONDITION

- NOTES:**
1. SPACING FOR ITEMS #1,2,3: 2" FROM ENDS AND 16" MAX. O.C. THEREAFTER.
 2. ITEM #20: 1 THUS AT MISSILE - D LOCATIONS, 2 THUS AT MISSILE - E LOCATIONS.
 3. ITEM #7: SEE TABLE 2 SHEET 001A FOR SPACING.
 4. ITEM #4: SEE TABLE 5 SHEET 9 FOR SPACING.

2
6 FACE FASTENED VERTICAL CROSS SECTION
@ TYPICAL CW SILL CONDITION

SCOTT WOLTERS
FL PE# 62354

WOLTERS ENGINEERING
(COA# 27194)
15211 97TH ROAD N
WEST PALM BEACH, FL 33412
PH/FAX: (561) 225-1982

SEAL: NO 62354

STATE OF
FLORIDA
AUG 29 2024

SCALE: 1-0' = 1-0'

DRAWN BY: KK

JOB#: 9509

PHASE: 01

SHT: 006C



WEST TAMPA GLASS CO.

2705 N. 35TH STREET
TAMPA, FLORIDA 33605
PH. 813-247-5528
FAX. 813-247-6468

SINCE 1934

This drawing and the contents thereof are the express property of WTG. Use of said drawings and/or contents thereof for purposes other than estimating and/or manufacturing by WTG or use of design concepts shown on said drawings for purposes other than preparing proposal drawings and/or shop drawings by WTG shall be cause for legal recourse by WTG.


REVISION

DATE	REV. #	DESCRIPTION
06-07-24	00	FOR APPROVAL
		-
		-
		-

WTG-200

ACM PANELS

PLOT DATE: 2024-8-28 LAST SAVE: 2024-8-28 KKHAYKHAM

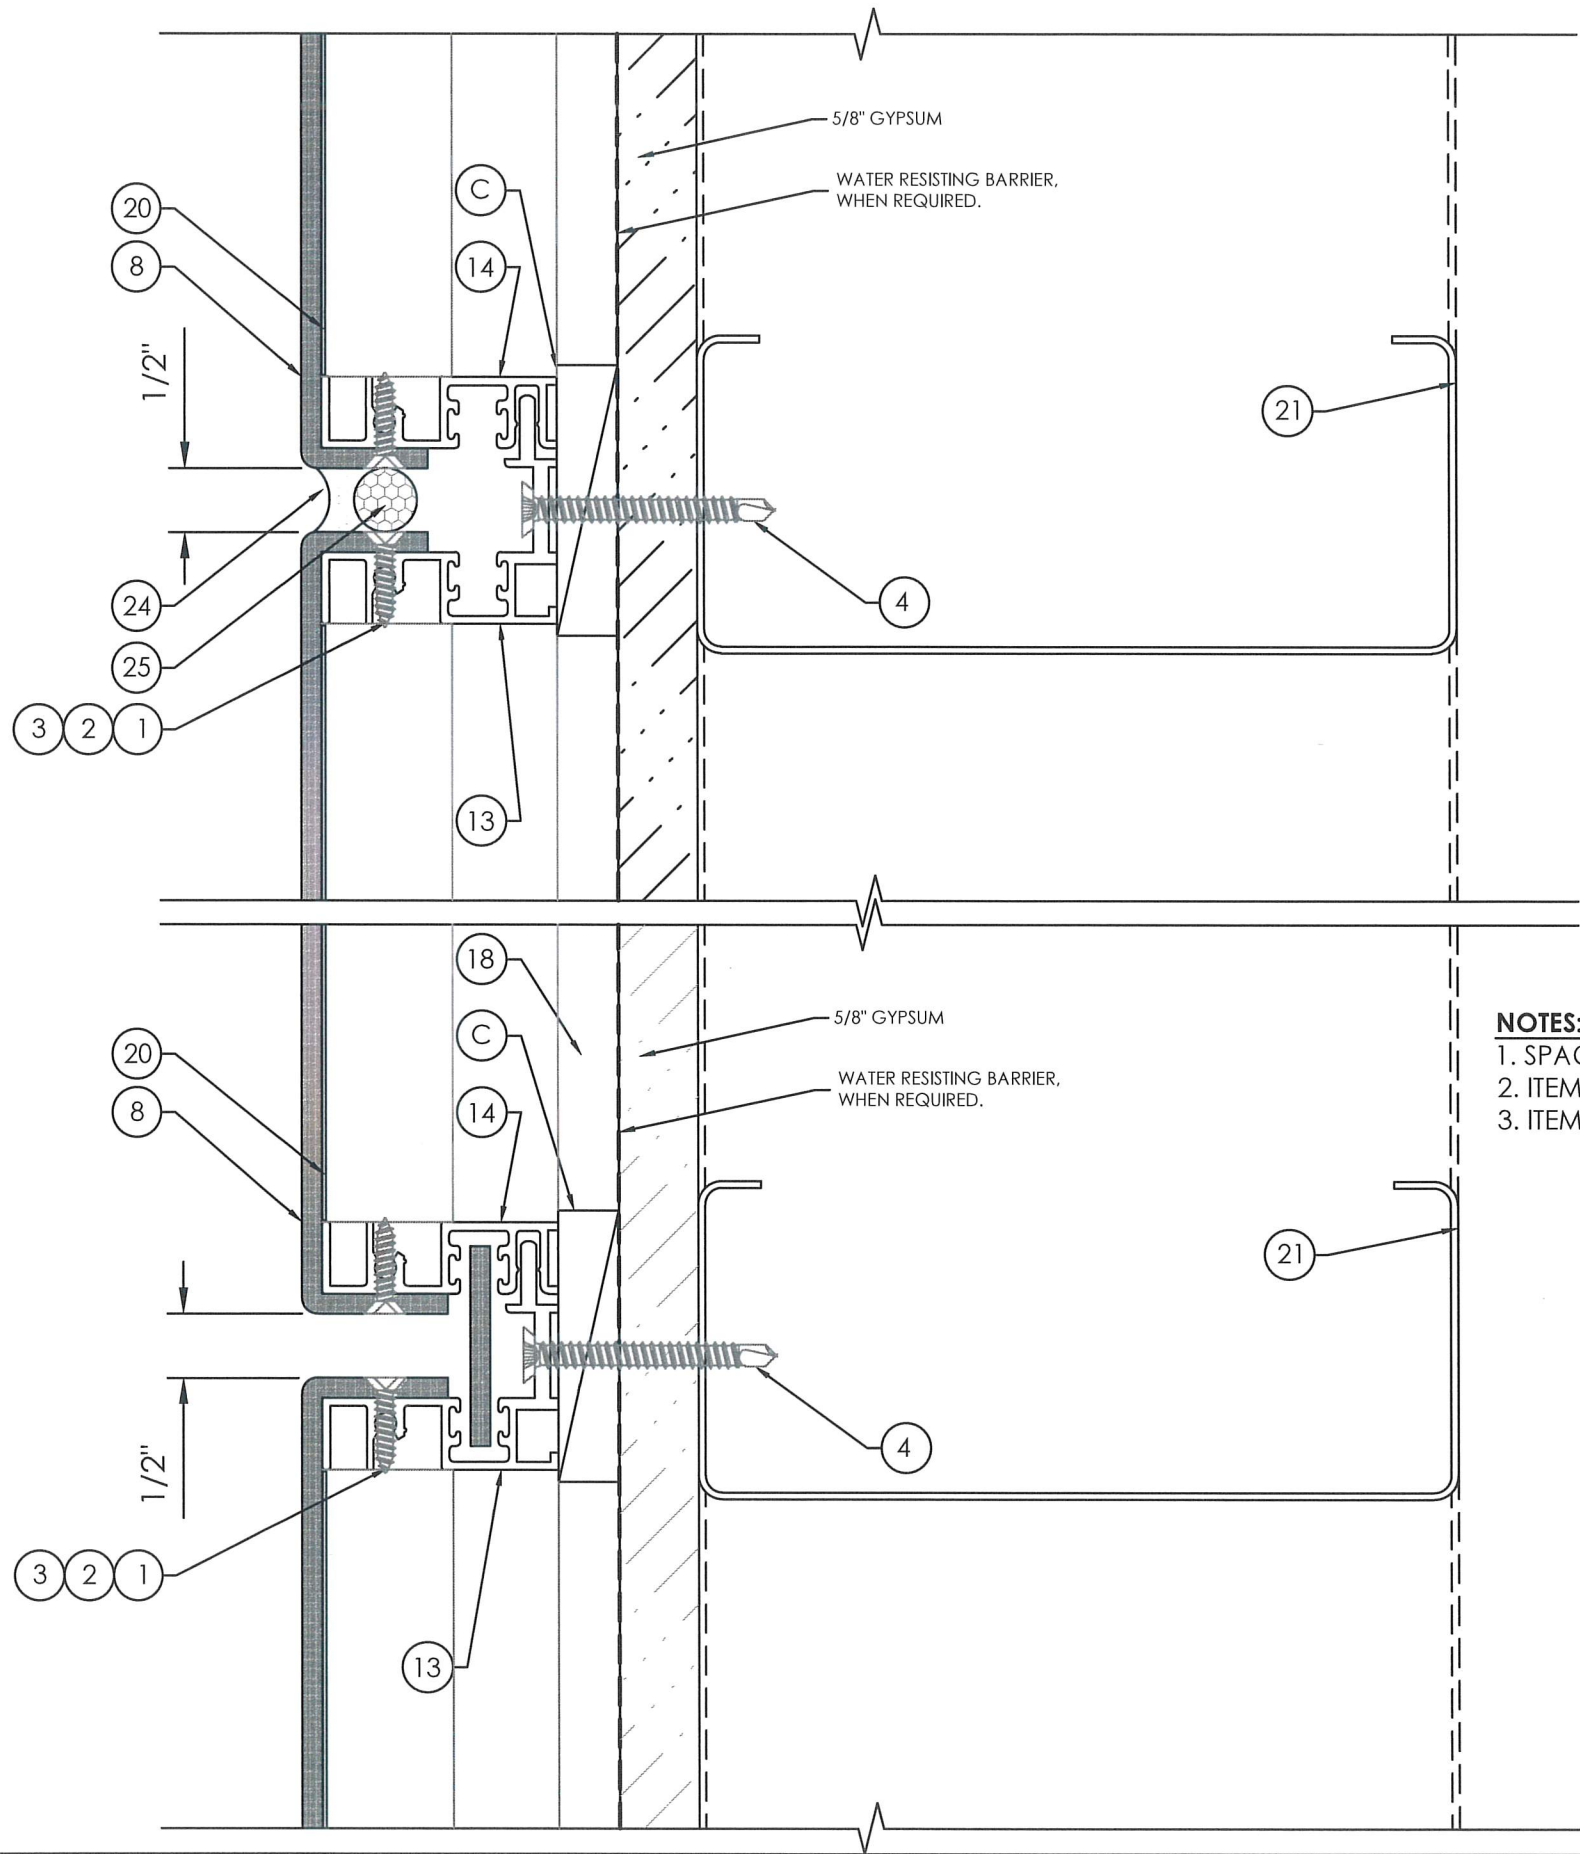

1
7

VERTICAL CROSS SECTION
@ TYPICAL HORIZONTAL JOINT

NOTES:

1. SPACING FOR ITEMS #1,2,3: 2" FROM ENDS AND 16" MAX. O.C. THEREAFTER.
2. ITEM #20: 1 THUS AT MISSILE - D LOCATIONS, 2 THUS AT MISSILE - E LOCATIONS.
3. ITEM #4: SEE TABLE 5 ON SHEET 9 FOR SPACING.

2
7

VERTICAL CROSS SECTION
@ TYPICAL HORIZONTAL
JOINT RAINSCREEN

SCOTT WOLTERS
FL PE# 62354

WOLTERS ENGINEERING
(COA# 27194)
15211 97TH ROAD N
WEST PALM BEACH, FL 33412
PH/FAX: (561) 225-1982

SEAL: *Scott Wolters*
NO 62354

AUG 29 2024



SCALE: 1-0' = 1-0'

DRAWN BY: KK

JOB#: 9509

PHASE: 01

SHT: 007A


REVISION		
DATE	REV. #	DESCRIPTION
06-07-24	00	FOR APPROVAL
		-
		-
		-

WEST TAMPA GLASS CO. 2705 N. 35TH STREET
TAMPA, FLORIDA 33605
PH. 813-247-5528
FAX. 813-247-6468

SINCE 1934

This drawing and the contents thereof are the express property of WTG. Use of said drawings and/or contents thereon for purposes other than estimating and/or manufacturing by WTG or use of design concepts shown on said drawings for purposes other than preparing proposal drawings and/or shop drawings by WTG shall be cause for legal recourse by WTG.

WTG-200 ACM PANELS

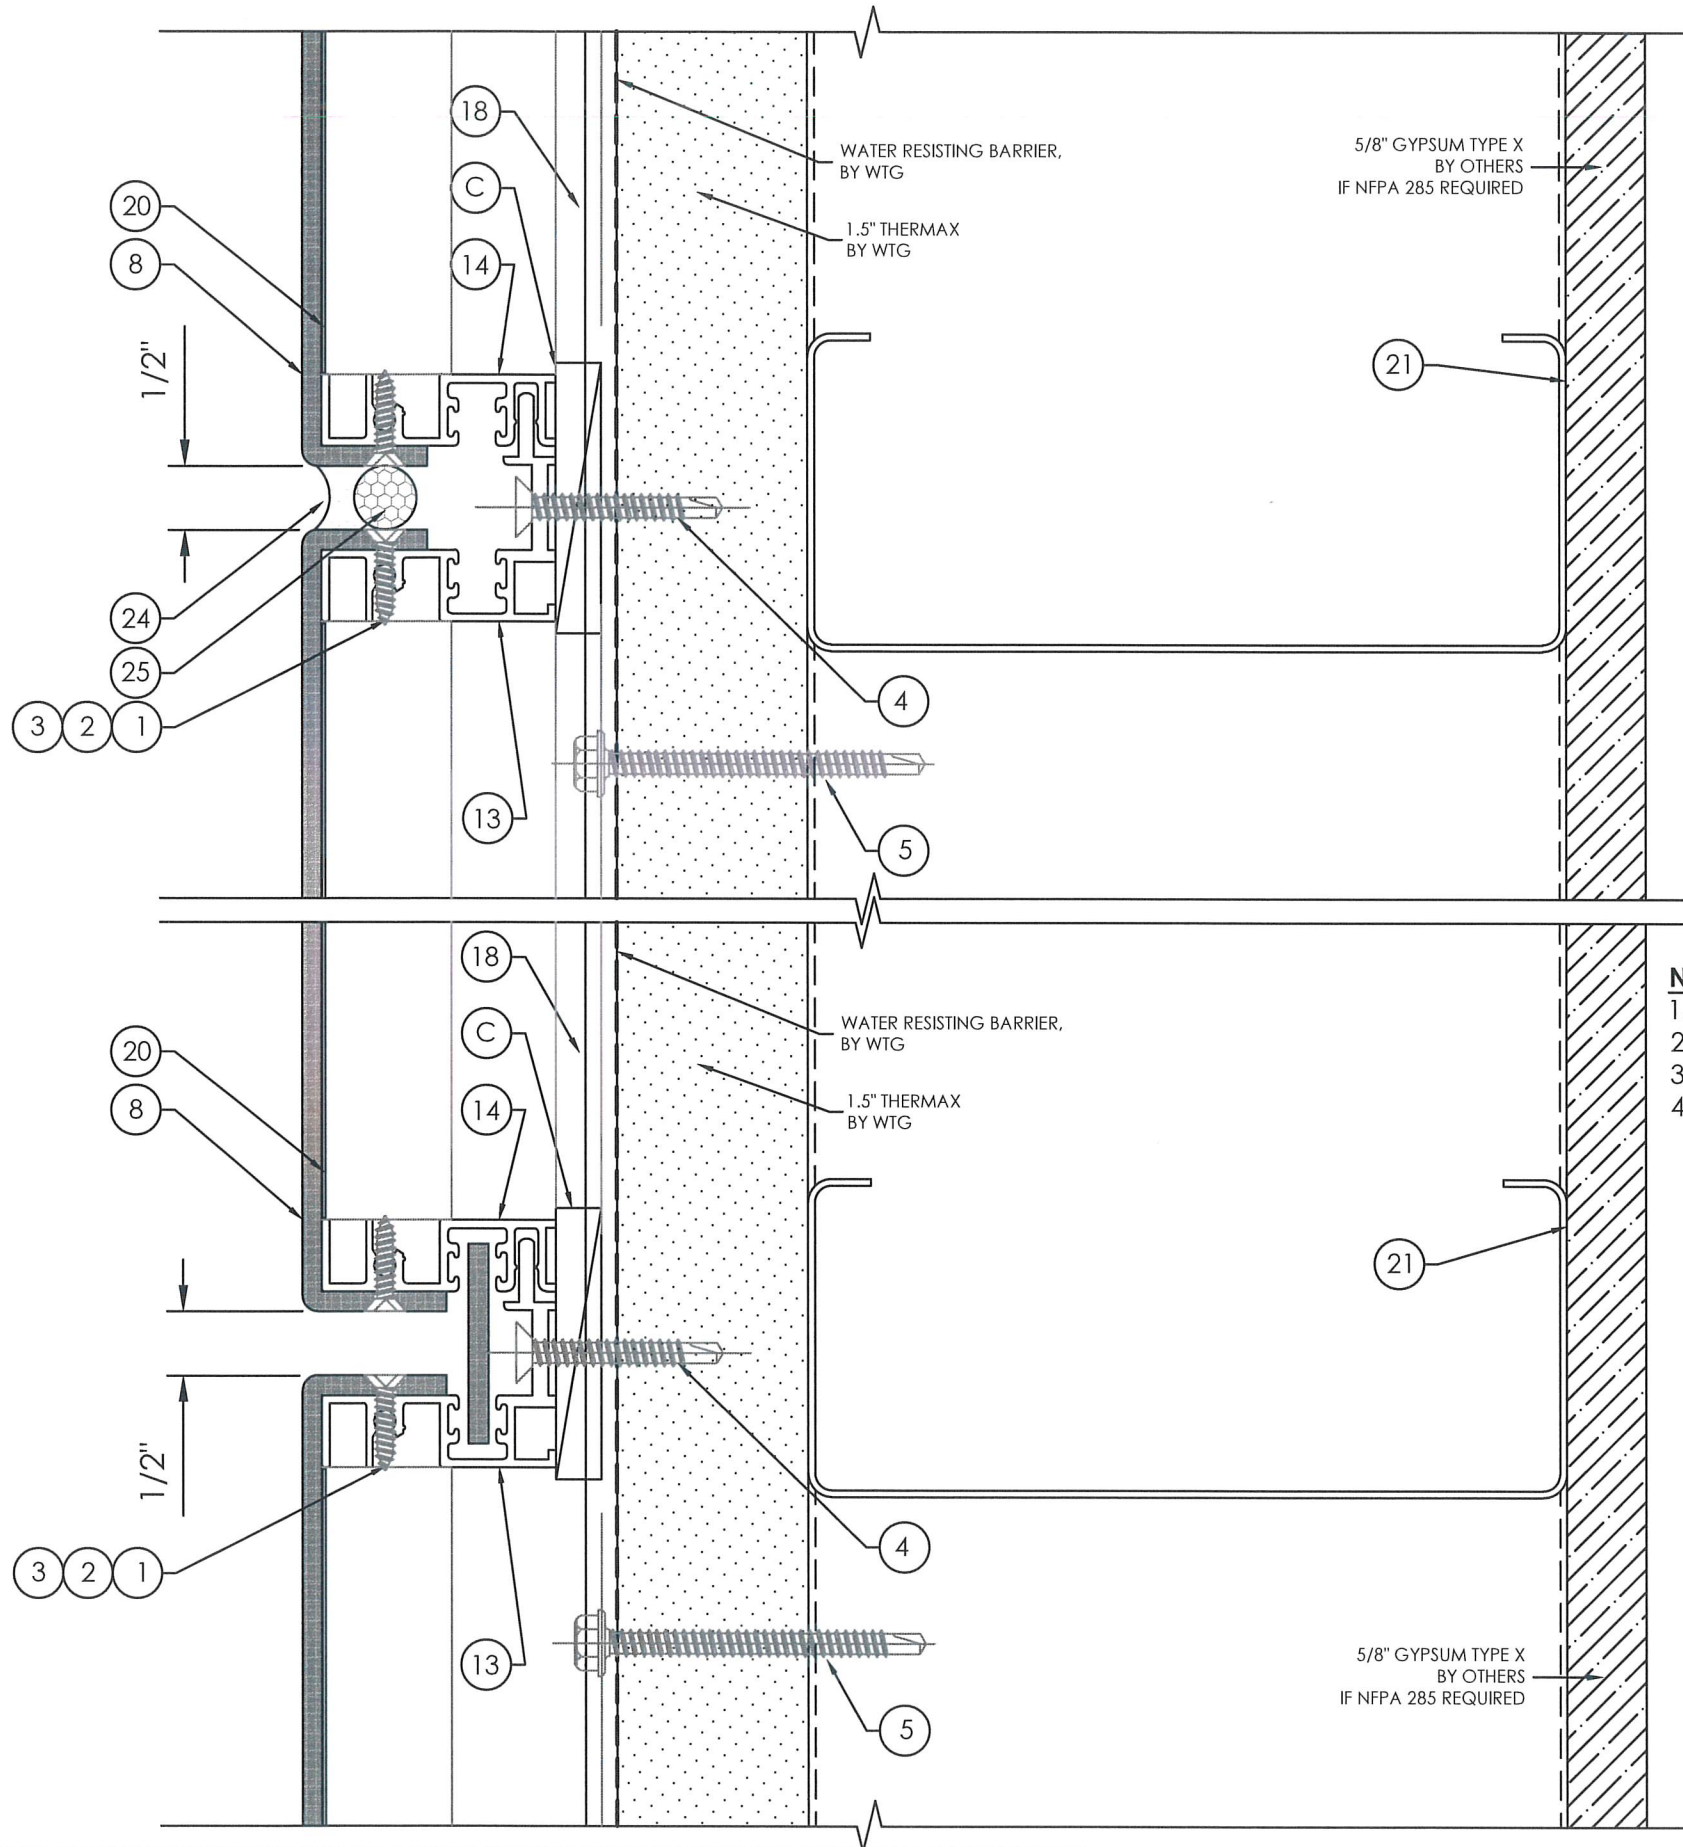

1
7


VERTICAL CROSS SECTION
@ TYPICAL HORIZONTAL JOINT

NOTES:

1. SPACING FOR ITEMS #1,2,3: 2" FROM ENDS AND 16" MAX. O.C. THEREAFTER.
2. ITEM #20: 1 THUS AT MISSILE - D LOCATIONS, 2 THUS AT MISSILE - E LOCATIONS
3. ITEM #5: SEE TABLE 4 ON SHEET 9 FOR SPACING
4. ITEM #4: SEE TABLE 5 ON SHEET 9 FOR SPACING

2
7

VERTICAL CROSS SECTION
@ TYPICAL HORIZONTAL
JOINT RAINSCREEN

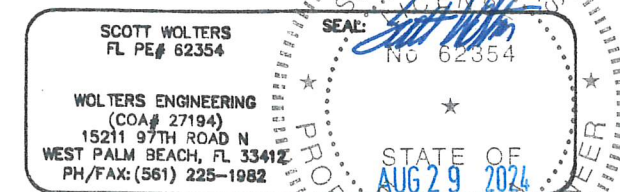

WTG-200 ACM PANELS


REVISION		DATE	REV. #	DESCRIPTION
		06-07-24	00	FOR APPROVAL
				-
				-
				-

2705 N. 35TH STREET
TAMPA, FLORIDA 33605
PH. 813-247-5528
FAX. 813-247-6468
SINCE 1934

WEST TAMPA GLASS CO.

This drawing and the contents thereof are the express property of WTG. Use of said drawings and/or contents thereof for purposes other than estimating and/or manufacturing by WTG or use of design concepts shown on said drawings for purposes other than preparing proposal drawings and/or shop drawings by WTG shall be cause for legal recourse by WTG.

SCALE: 1-0' = 1-0'
DRAWN BY: KK
JOB#: 9509
PHASE: 01
SHT: 007B

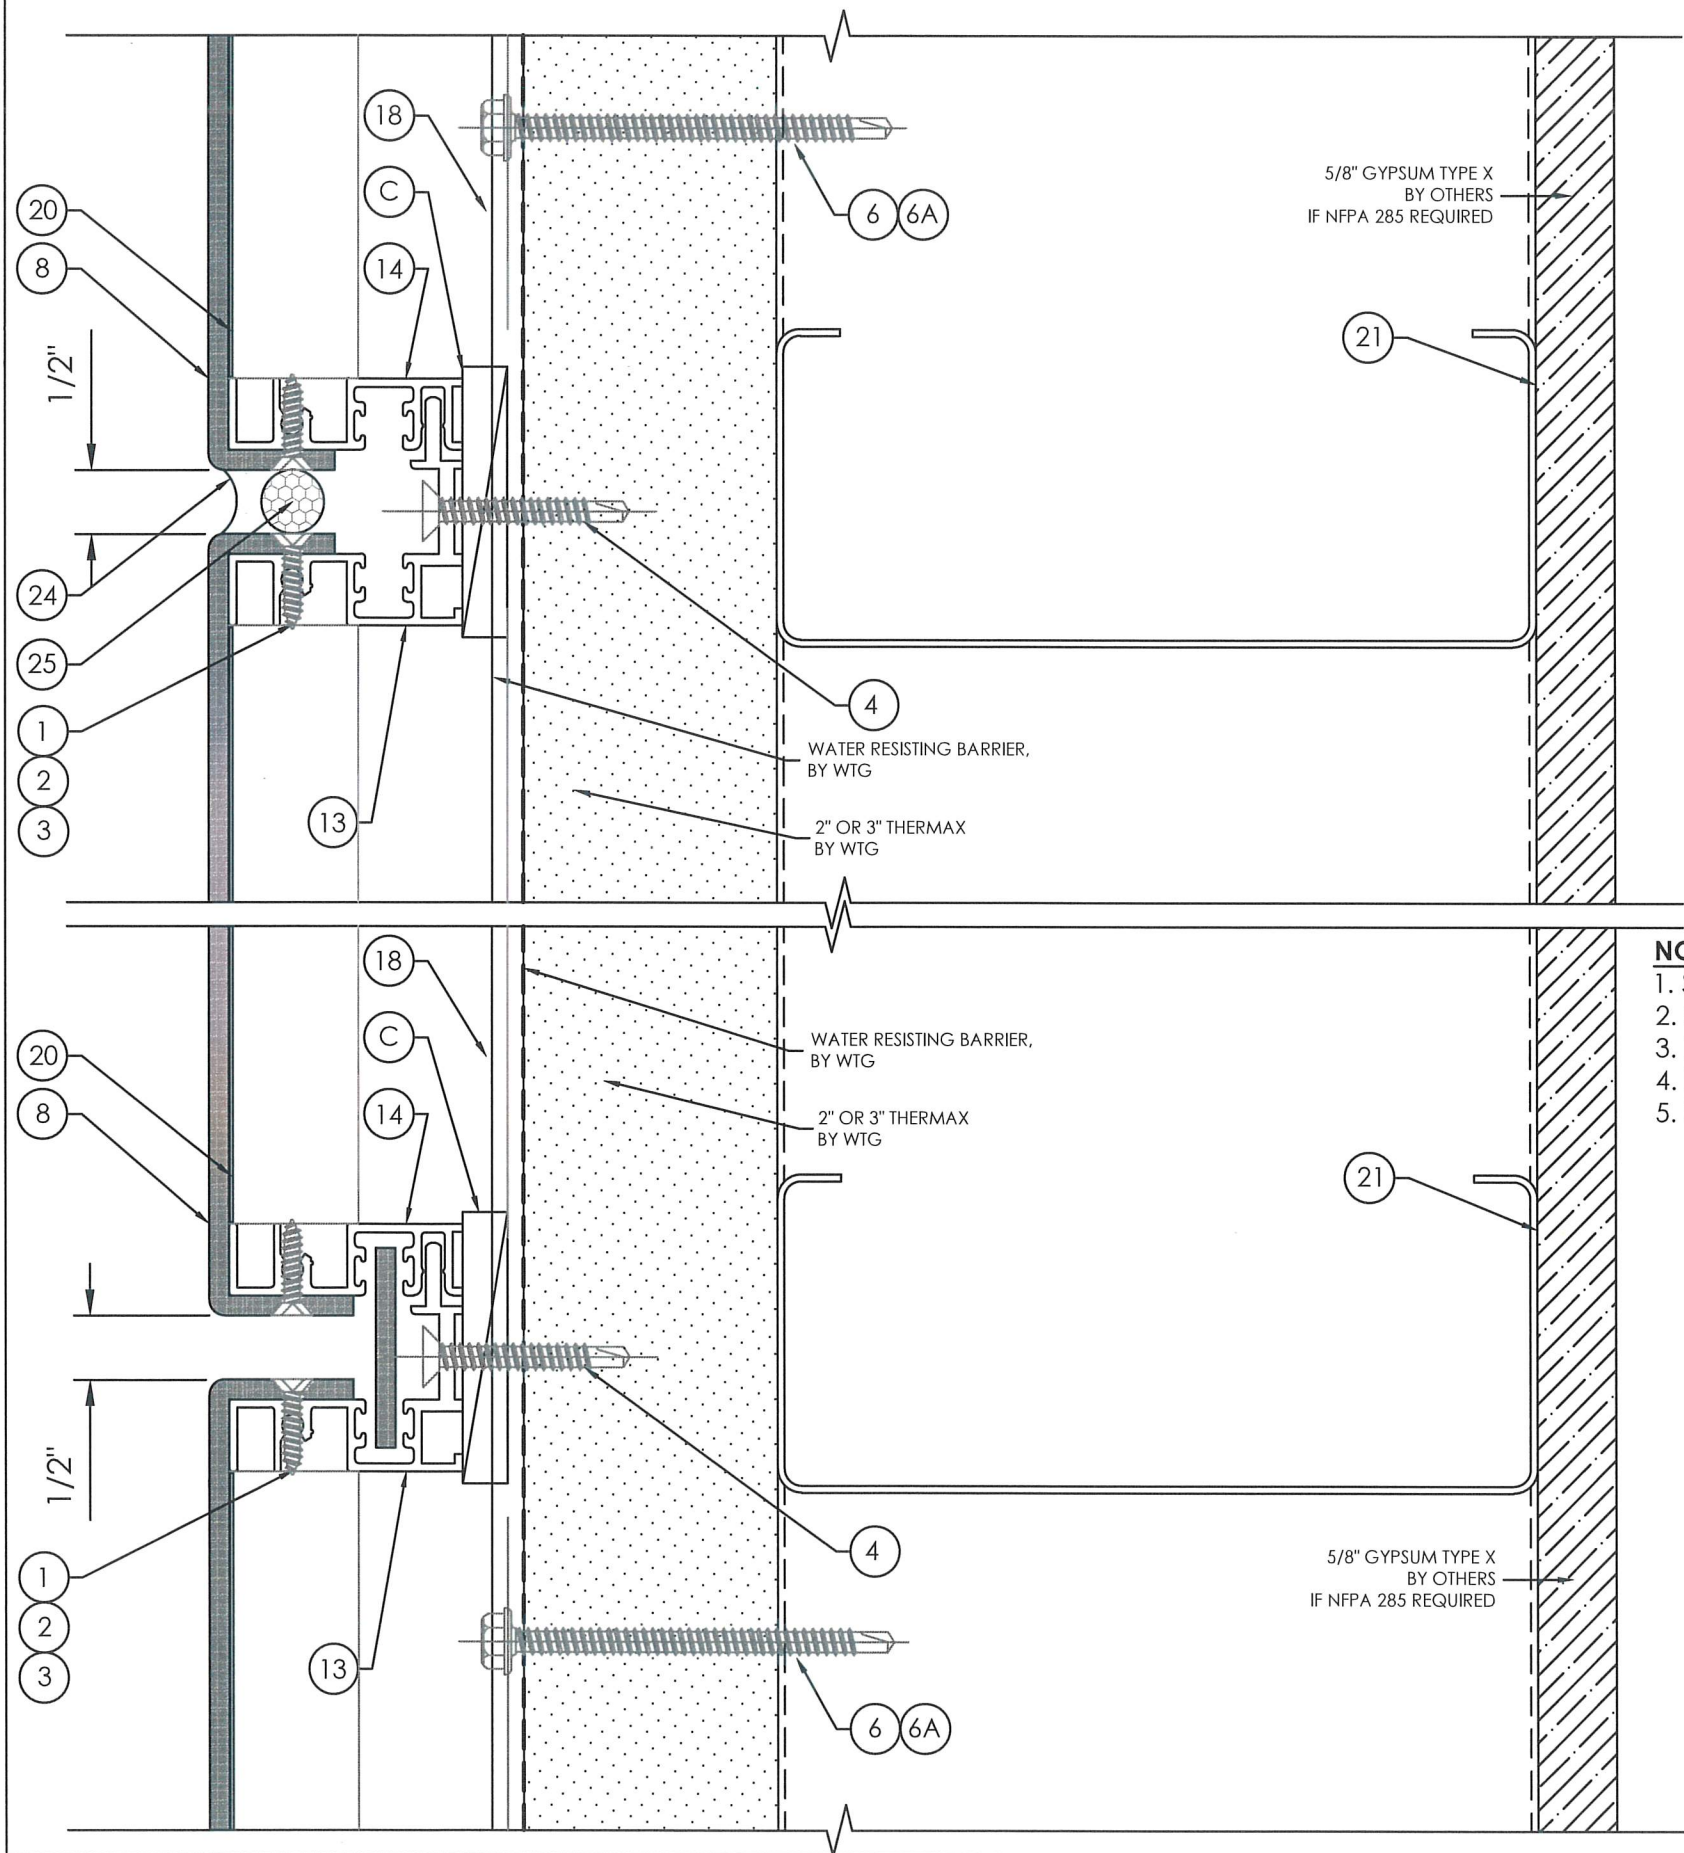

1
8

VERTICAL CROSS SECTION
@ TYPICAL HORIZONTAL JOINT

NOTES:

1. SPACING FOR ITEMS #1,2,3: 2" FROM ENDS AND 16" MAX. O.C. THEREAFTER.
2. ITEM #6: AT 2" THERMAX; SEE TABLE 4 ON SHEET 9 FOR SPACING
3. ITEM #6A: AT 3" THERMAX; SEE TABLE 4 ON SHEET 9 FOR SPACING
4. ITEM #20: 1 THUS AT MISSILE - D LOCATIONS, 2 THUS AT MISSILE - E LOCATIONS
5. ITEM #4: SEE TABLE 5 ON SHEET 9 FOR SPACING

2
8

VERTICAL CROSS SECTION
@ TYPICAL HORIZONTAL
JOINT RAINSCREEN

SCOTT WOLTERS
FL PE# 62354

WOLTERS ENGINEERING
(COA# 27194)
15211 97TH ROAD N
WEST PALM BEACH, FL 33412
PH/FAX: (561) 225-1982

SEAL: *Scott Wolters*
NO 62354

STATE OF
FLORIDA
AUG 29 2024
PROFESSIONAL ENGINEER

WTG-200 ACM PANELS

REVISION		
DATE	REV. #	DESCRIPTION
06-07-24	00	FOR APPROVAL
		-
		-
		-

2705 N. 35TH STREET
TAMPA, FLORIDA 33605
PH. 813-247-5528
FAX. 813-247-6468

WEST TAMPA GLASS CO. SINCE 1934


This drawing and the contents thereof are the express property of WTG. Use of said drawings and/or contents thereof for purposes other than estimating and/or manufacturing by WTG or use of design concepts shown on said drawings for purposes other than preparing proposal drawings and/or shop drawings by WTG shall be cause for legal recourse by WTG.

SCALE: 1-0' = 1-0'
DRAWN BY: KK
JOB#: 9509
PHASE: 01
SHT: 008B

PLOT DATE: 2024-8-28 LAST SAVE: 2024-8-28 KKHAYKHAM

3/8"

STRUCTURAL FRAMING OR
PENETRATION ELEMENT
SUCH AS WINDOW;
DOOR OR OTHER ELEMENT
PENETRATING THE WALL PANEL

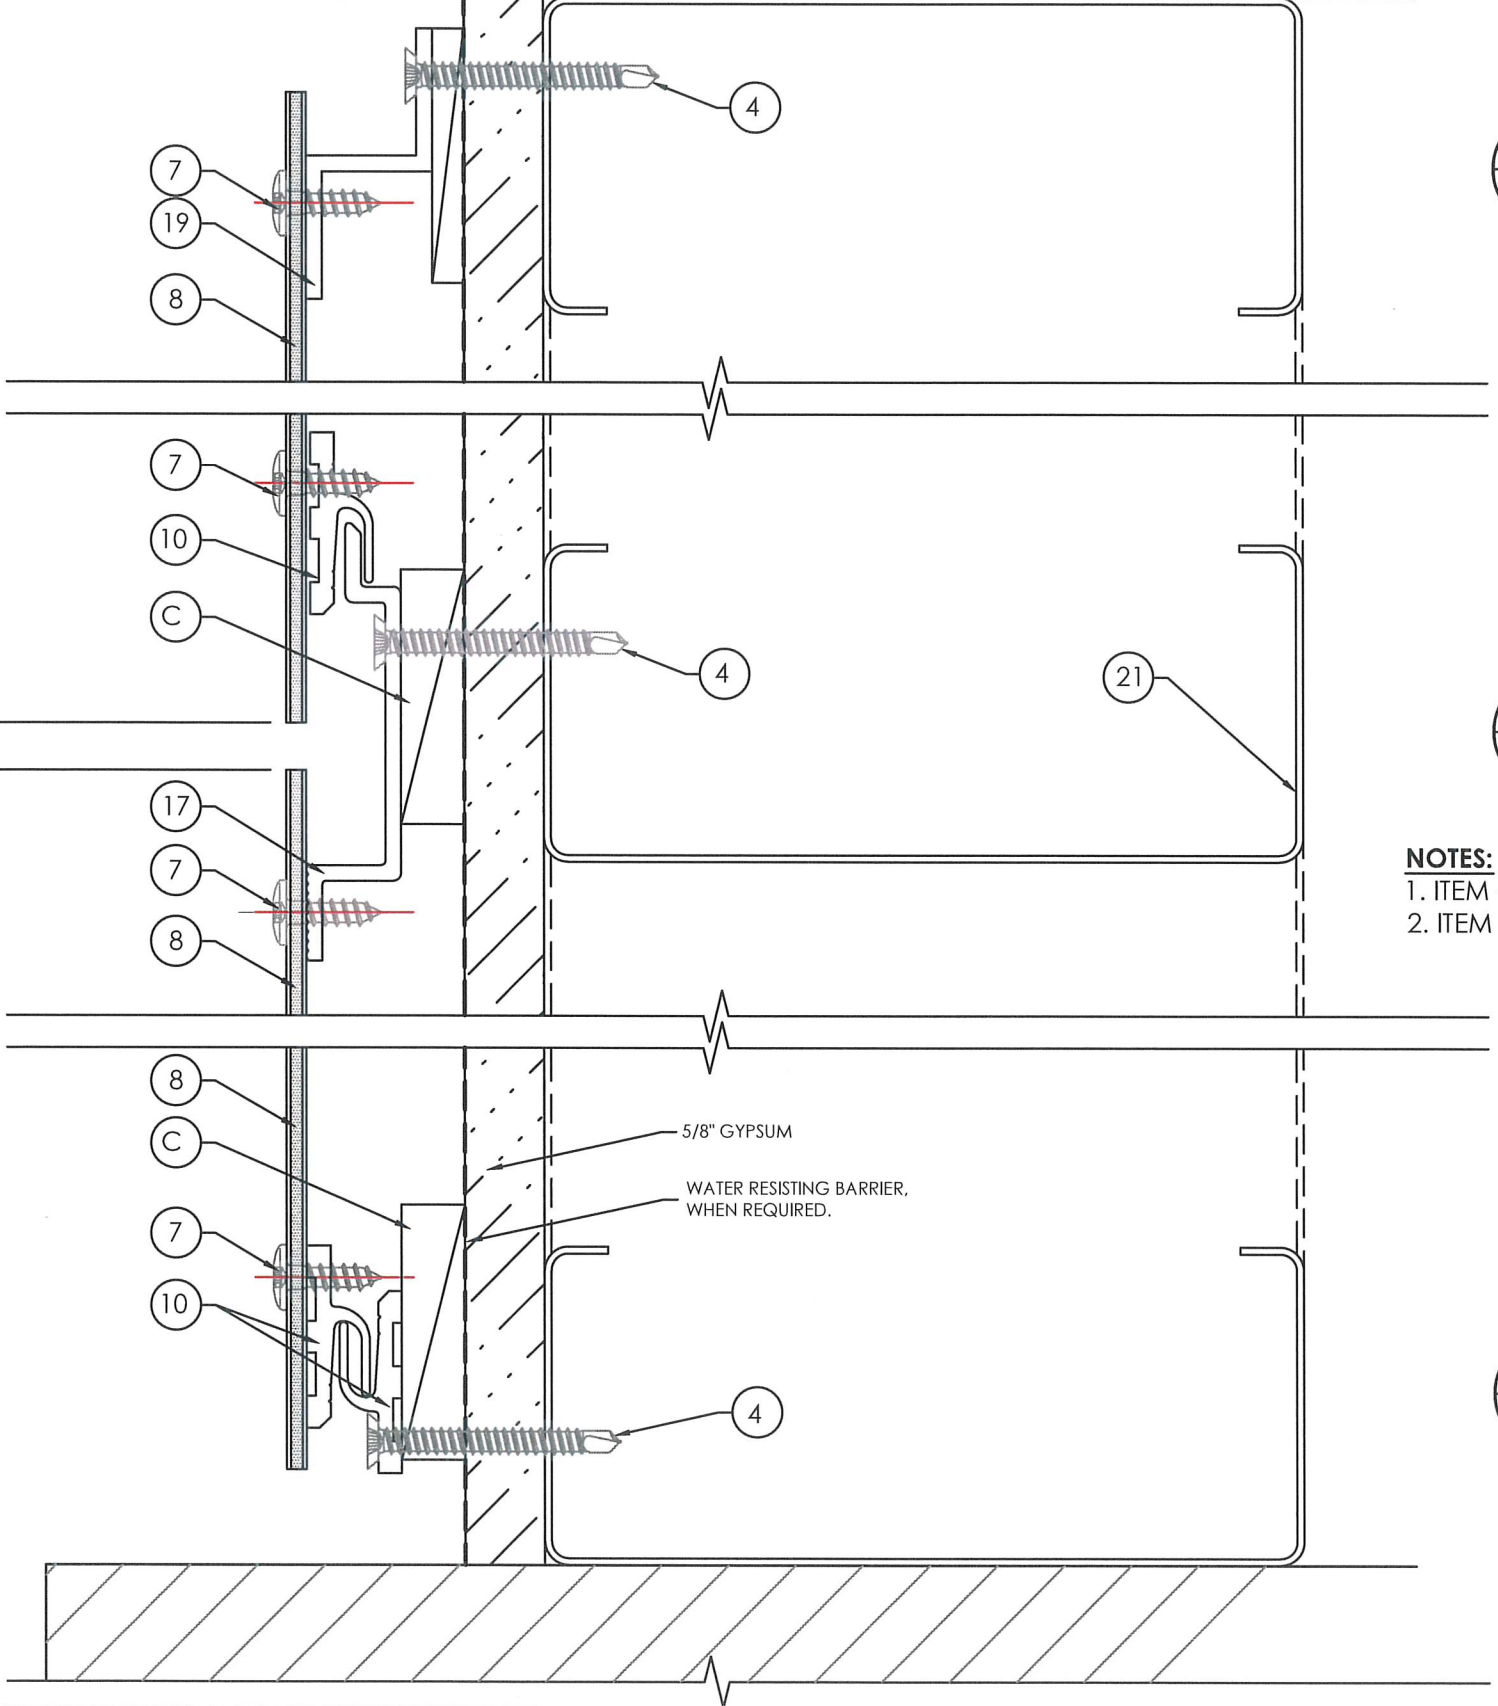

1
8 FACE FASTENED VERTICAL CROSS SECTION
@ TYPICAL HEAD CONDITION

2
8 FACE FASTENED VERTICAL CROSS SECTION
@ TYPICAL HORIZONTAL CONDITION

3
8 FACE FASTENED VERTICAL CROSS SECTION
@ TYPICAL SILL CONDITION

- NOTES:**
1. ITEM #7: SEE TABLE 2 ON SHEET 2 FOR SPACING.
2. ITEM #4: SEE TABLE 5 ON SHEET 9 FOR SPACING.

SCOTT WOLTERS
FL PE# 62354

WOLTERS ENGINEERING
(COA# 27194)
15211 97TH ROAD N
WEST PALM BEACH, FL 33412
PH/FAX: (561) 225-1982

SEAL: [Signature]
NO 62354

STATE OF
FLORIDA
AUG 29 2024
PROFESSIONAL ENGINEER



2705 N. 35TH STREET
TAMPA, FLORIDA 33605
PH. 813-247-5528
FAX. 813-247-6468
SINCE 1934


WEST TAMPA GLASS CO.

This drawing and the contents therein are the express property of WTG. Use of said drawings and/or contents thereon for purposes other than estimating and/or manufacturing by WTG or use of design concepts shown on said drawings for purposes other than preparing proposal drawings and/or shop drawings by WTG shall be cause for legal recourse by WTG.

SCALE: 1-0' = 1-0'
DRAWN BY: KK
JOB#: 9509
PHASE: 01
SHT: 008C

WTG-200 ACM PANELS

REVISION		
DATE	REV. #	DESCRIPTION
06-07-24	00	FOR APPROVAL
		-
		-
		-

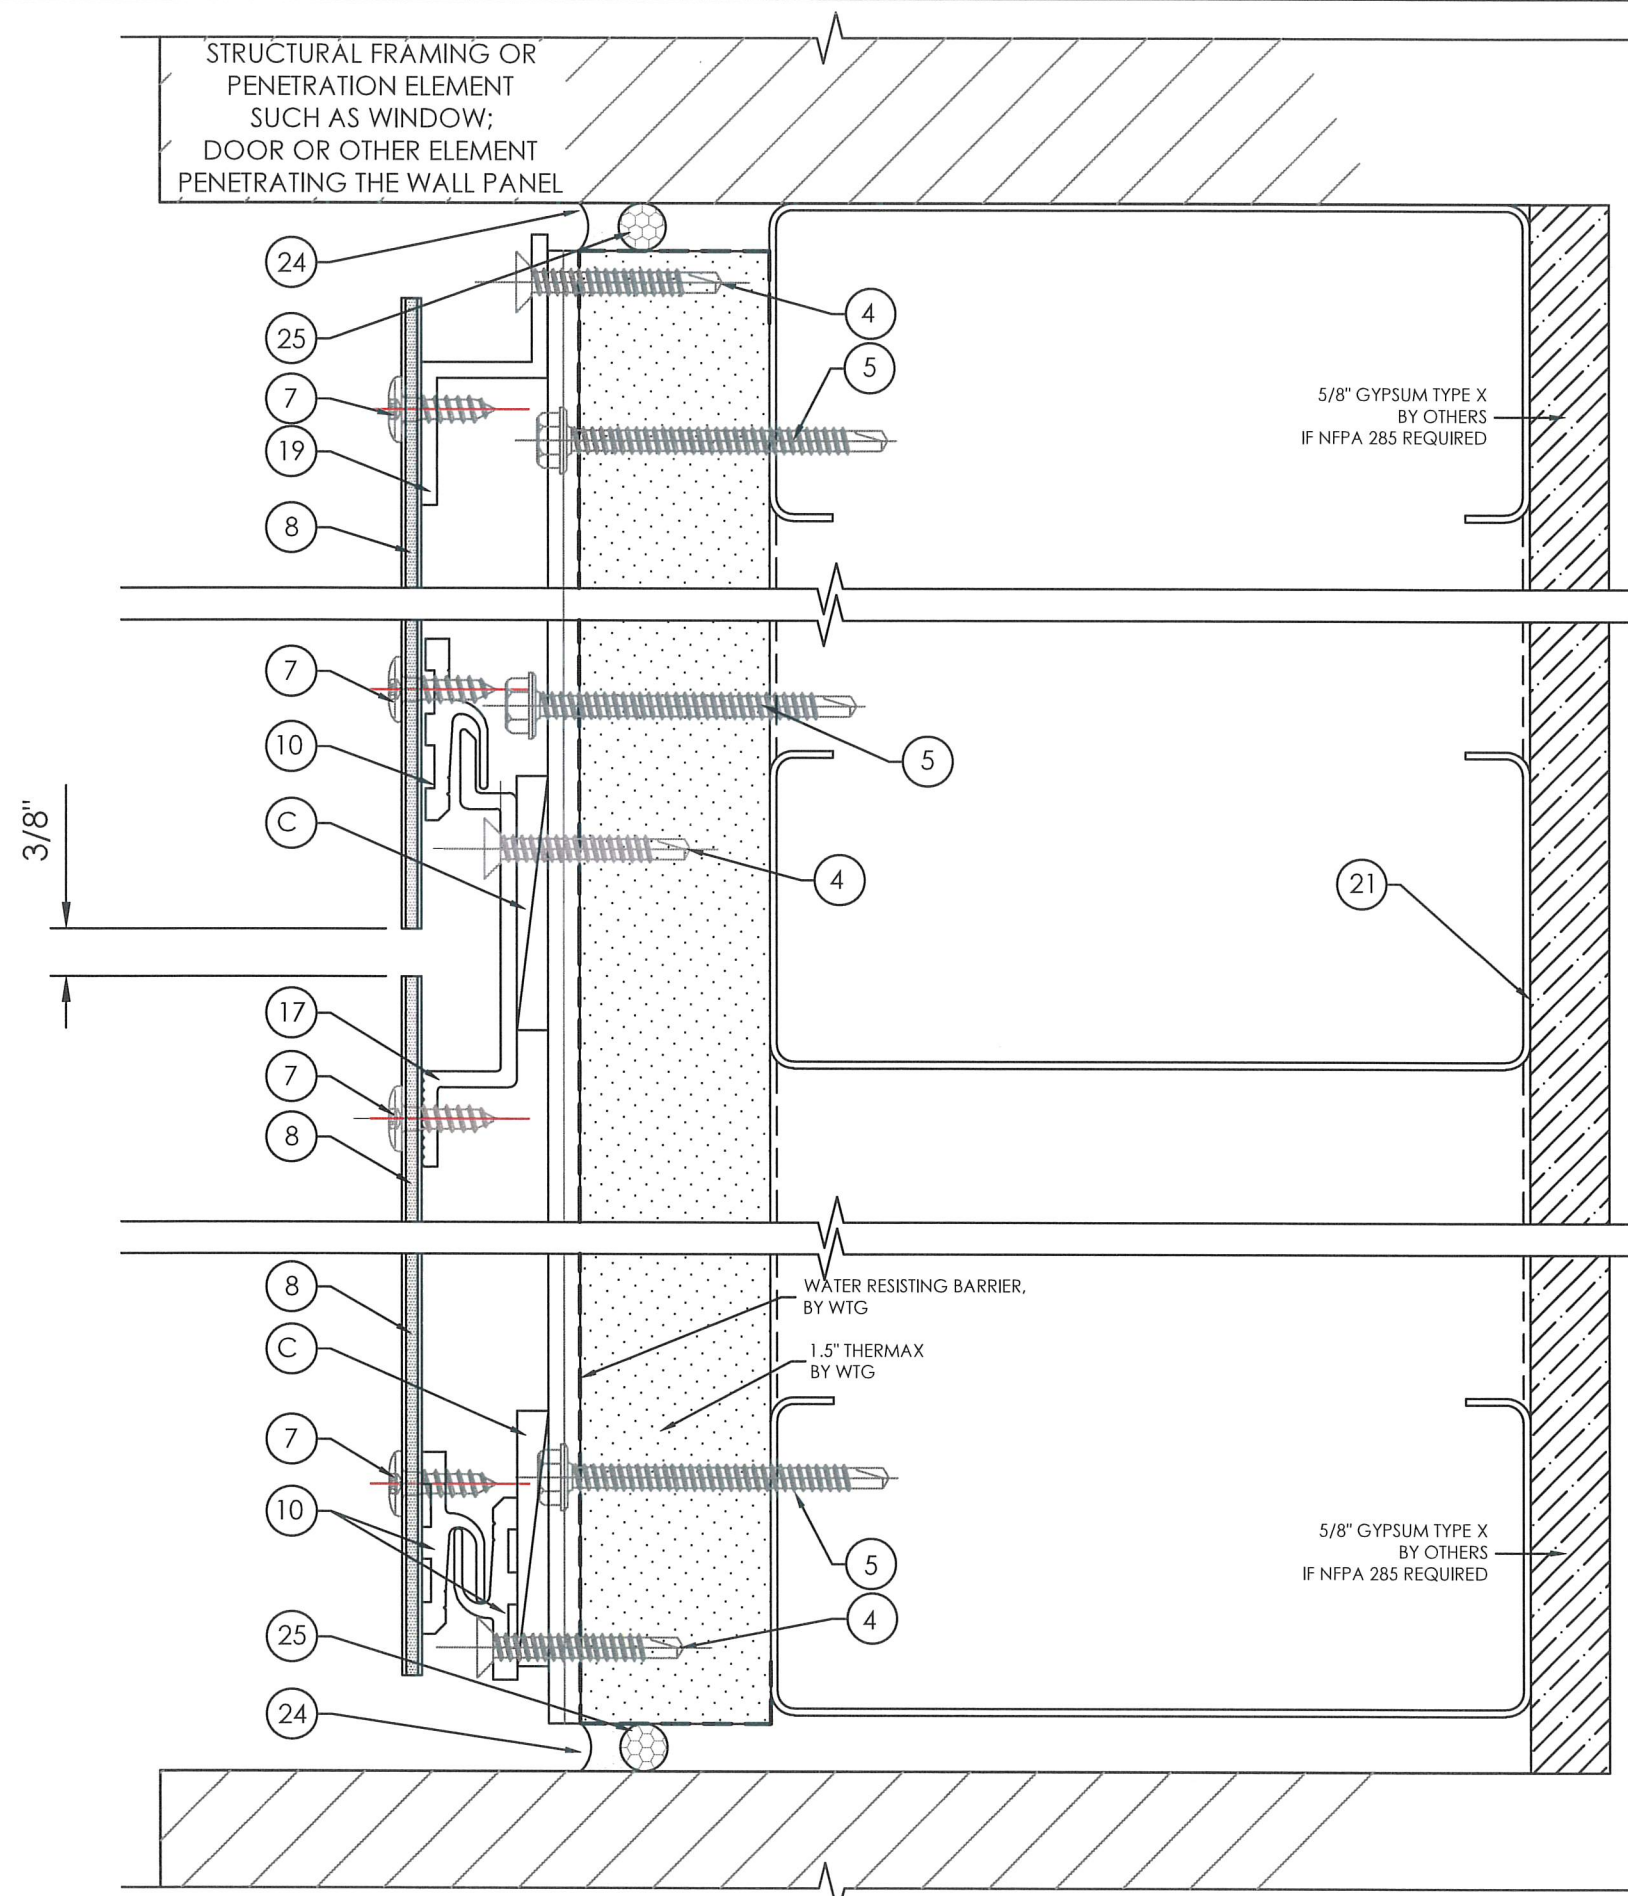

1
8

FACE FASTENED VERTICAL CROSS SECTION
@ TYPICAL HEAD CONDITION

2
8

FACE FASTENED VERTICAL CROSS SECTION
@ TYPICAL HORIZONTAL CONDITION

- NOTES:**
- 1. ITEM #7: SEE TABLE 2 ON SHEET 2 FOR SPACING
 - 2. ITEM #5: SEE TABLE 4 ON SHEET 9 FOR SPACING
 - 3. ITEM #4: SEE TABLE 5 ON SHEET 9 FOR SPACING

3
8

FACE FASTENED VERTICAL CROSS SECTION
@ TYPICAL SILL CONDITION

SCOTT WOLTERS
FL PE# 62354

WOLTERS ENGINEERING
(COA# 27194)
15211 97TH ROAD N
WEST PALM BEACH, FL 33412
PH/FAX: (561) 225-1982

SEAL:

STATE OF
FLORIDA
AUG 29 2024

WTG-200 ACM PANELS

REVISION	
DATE	DESCRIPTION
06-07-24	00 FOR APPROVAL
	-
	-
	-

2705 N. 35TH STREET
TAMPA, FLORIDA 33605
PH. 813-247-5528
FAX. 813-247-6468

WEST TAMPA GLASS CO.

SINCE 1934

This drawing and the contents thereof are the express property of WTG. Use of said drawings and/or contents thereon for purposes other than estimating and/or manufacturing by WTG or use of design concepts shown on said drawings for purposes other than preparing proposal drawings and/or shop drawings by WTG shall be cause for legal recourse by WTG.

SCALE: 1-0' = 1-0'

DRAWN BY: KK

JOB#: 9509

PHASE: 01


SHT: 008D

PLOT DATE: 2024-8-28 LAST SAVE: 2024-8-28 KKHA YKHAM

TABLE 3						
FINAL STIFFENER TABLE - INCHES BETWEEN STIFFENERS						
NOTE STIFFENER = #9 IN BOM						
SPAN (FT)	50 PSF	65 PSF	75 PSF	85 PSF	95 PSF	125 PSF
2	58	47	40	40	38	24
3	46	37	32	31	30	20
4	34	27	25	23	16 1/4	12 1/2
5	23	19 1/4	16 3/4	14 3/4	10 1/2	8

TABLE 4		
VERTICAL GIRT FASTENERS		
PULL OUT SAFETY FACTOR = 1:4		
INCHES O.C.		
PSF	18 GA	16 GA
125	10	12
85	14	15
65	16	16
1 1/2" THERMAX	ELCO ECC960 ELCO 1/4-14 X 2-1/2" HWH DRILIT W/ BOND OR EQUAL	#5 IN BOM
1 1/2" THERMAX	ELCO ECC960 ELCO 1/4"-14 X 1-1/2" HH DRILLIT SCREW OR EQUAL	#5A IN BOM
3" THERMAX	ELCO ECC960 ELCO 1/4-14 X 3" HWH DRILIT W/ BOND OR EQUAL	#6 IN BOM
3" THERMAX (BA)	ELCO ECC960 ELCO 1/4-14 X 5" HWH DRILIT DUAL PROCESS OR EQUAL	#6A IN BOM

TABLE 5								
HORIZONTAL & JAMB PANEL SCREWS @ EACH STUD/GIRT								
PULL OUT SAFETY = 1:4 #4 IN BOM								
PSF/SPAN	HEAD/SILL = 1/2 TRIBUTARY				INTERMEDIATE			
	2'	3'	4'	5'	2'	3'	4'	5'
125	1	1	2	2	2	2	3	3
85	1	1	1	1	1	2	2	3
70	1	1	1	1	1	1	2	2
65	1	1	1	1	1	1	2	2
ELCO EBL223 12-14 X 1 1/2" (OR EQUAL)								
FASTENER SPACING APPLIES TO STUD ATTACHMENT FOR WTG-200 SYSTEM A & C.								
FASTENER SPACING APPLIES TO GIRT ATTACHMENT FOR WTG-200 SYSTEM B & D.								

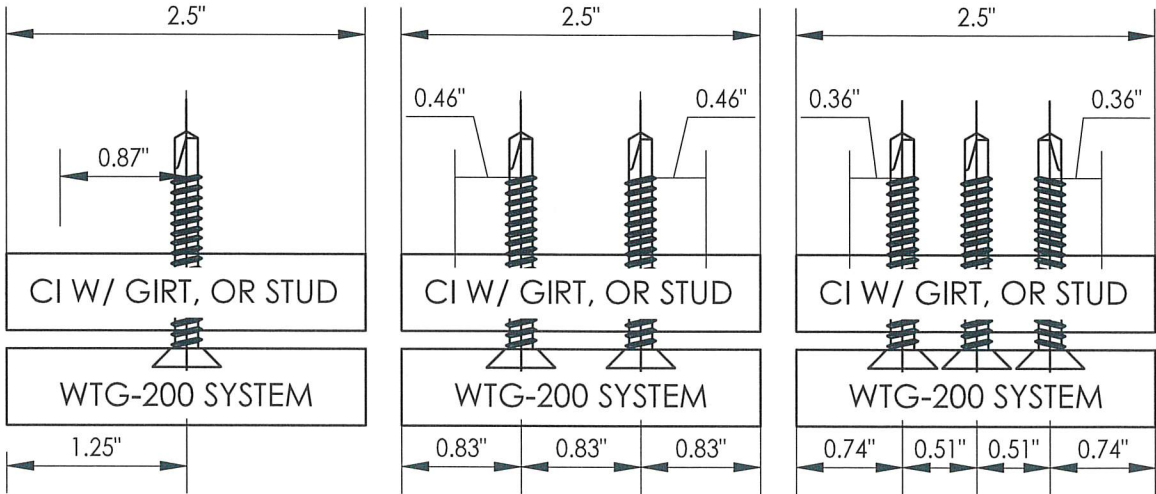

NOTE: APPLICABLE TO TABLE 5 ONLY

SCOTT WOLTERS
FL PE# 62354

WOLTERS ENGINEERING
(COA# 27194)
15211 97TH ROAD N
WEST PALM BEACH, FL 33412
PH/FAX: (561) 225-1982

SEAL: NO 62354

AUG 29 2024

STATE OF FLORIDA

PROFESSIONAL ENGINEER

2705 N. 35TH STREET
TAMPA, FLORIDA 33605
PH. 813-247-5528
FAX. 813-247-6468

WEST TAMPA GLASS CO.

SINCE 1934

This drawing and the contents thereon are the express property of WTG. Use of said drawings and/or contents thereon for purposes other than estimating and/or manufacturing by WTG or use of design concepts shown on said drawings for purposes other than preparing proposal drawings and/or shop drawings by WTG shall be cause for legal recourse by WTG.

SCALE: 1-0' = 1-0'

DRAWN BY: KK

JOB#: 9509

PHASE: 01



SHT: 009

0

WTG-200
ACM PANELS

REVISION		
DATE	REV. #	DESCRIPTION
06-07-24	00	FOR APPROVAL
		-
		-
		-

BILL OF MATERIALS		
ITEM #	DESCRIPTION	MATERIAL
C	PVC SHIM	PVC
1	#8-15" X 3/4" FH SMS	STEEL
2	1/8" POP RIVET	STEEL
3	#10 X 3/4" HEX DRILL	STEEL
4	#12-14 FH ELCO DRILL FLEX SCREW OR EQUAL	STEEL
5	1/4"-14 HH ELCO DRILLIT SCREW OR EQUAL	STEEL
6	1/4"-14 HH ELCO DRILLIT SCREW OR EQUAL	STEEL
6A	1/4"-14 HH ELCO DRILLIT SCREW OR EQUAL	STEEL
7	#10-16 SD2	STEEL
8	4 mm ALUMINUM COMPOSITE PANEL	-
9	1" STIFFENER (WTG-217)	6063-T5 ALUM.
10	PERIMETER CLIP (WTG-210)	6063-T5 ALUM.
11	END CLIP (WTG-211)	6063-T5 ALUM.
12	TAIL MULLION (WTG-212)	6063-T5 ALUM.
13	MALE MULLION (WTG-213)	6063-T5 ALUM.
14	FEMALE MULLION (WTG-214)	6063-T5 ALUM.
15	TERMINATOR MULLION (WTG-215)	6063-T5 ALUM.
17	HAT CHANNEL (WTG-219)	6063-T5 ALUM.
18	2.5" VERTICAL GIRT (250070)	6063-T6 ALUM.
19	1 1/8" x 1" x 1/8" Z BAR	6063-T5 ALUM.
20	LMI PANEL REINFORCEMENT	STEEL
21	METAL STUD - 18 ga. MINIMUM	STEEL
22	SEALANT DOW 983 OR DOW 795 OR GE SSG 4600	SILICONE
24	SILICONE SEALANT	SILICONE
25	FOAM BACKER ROD	FOAM

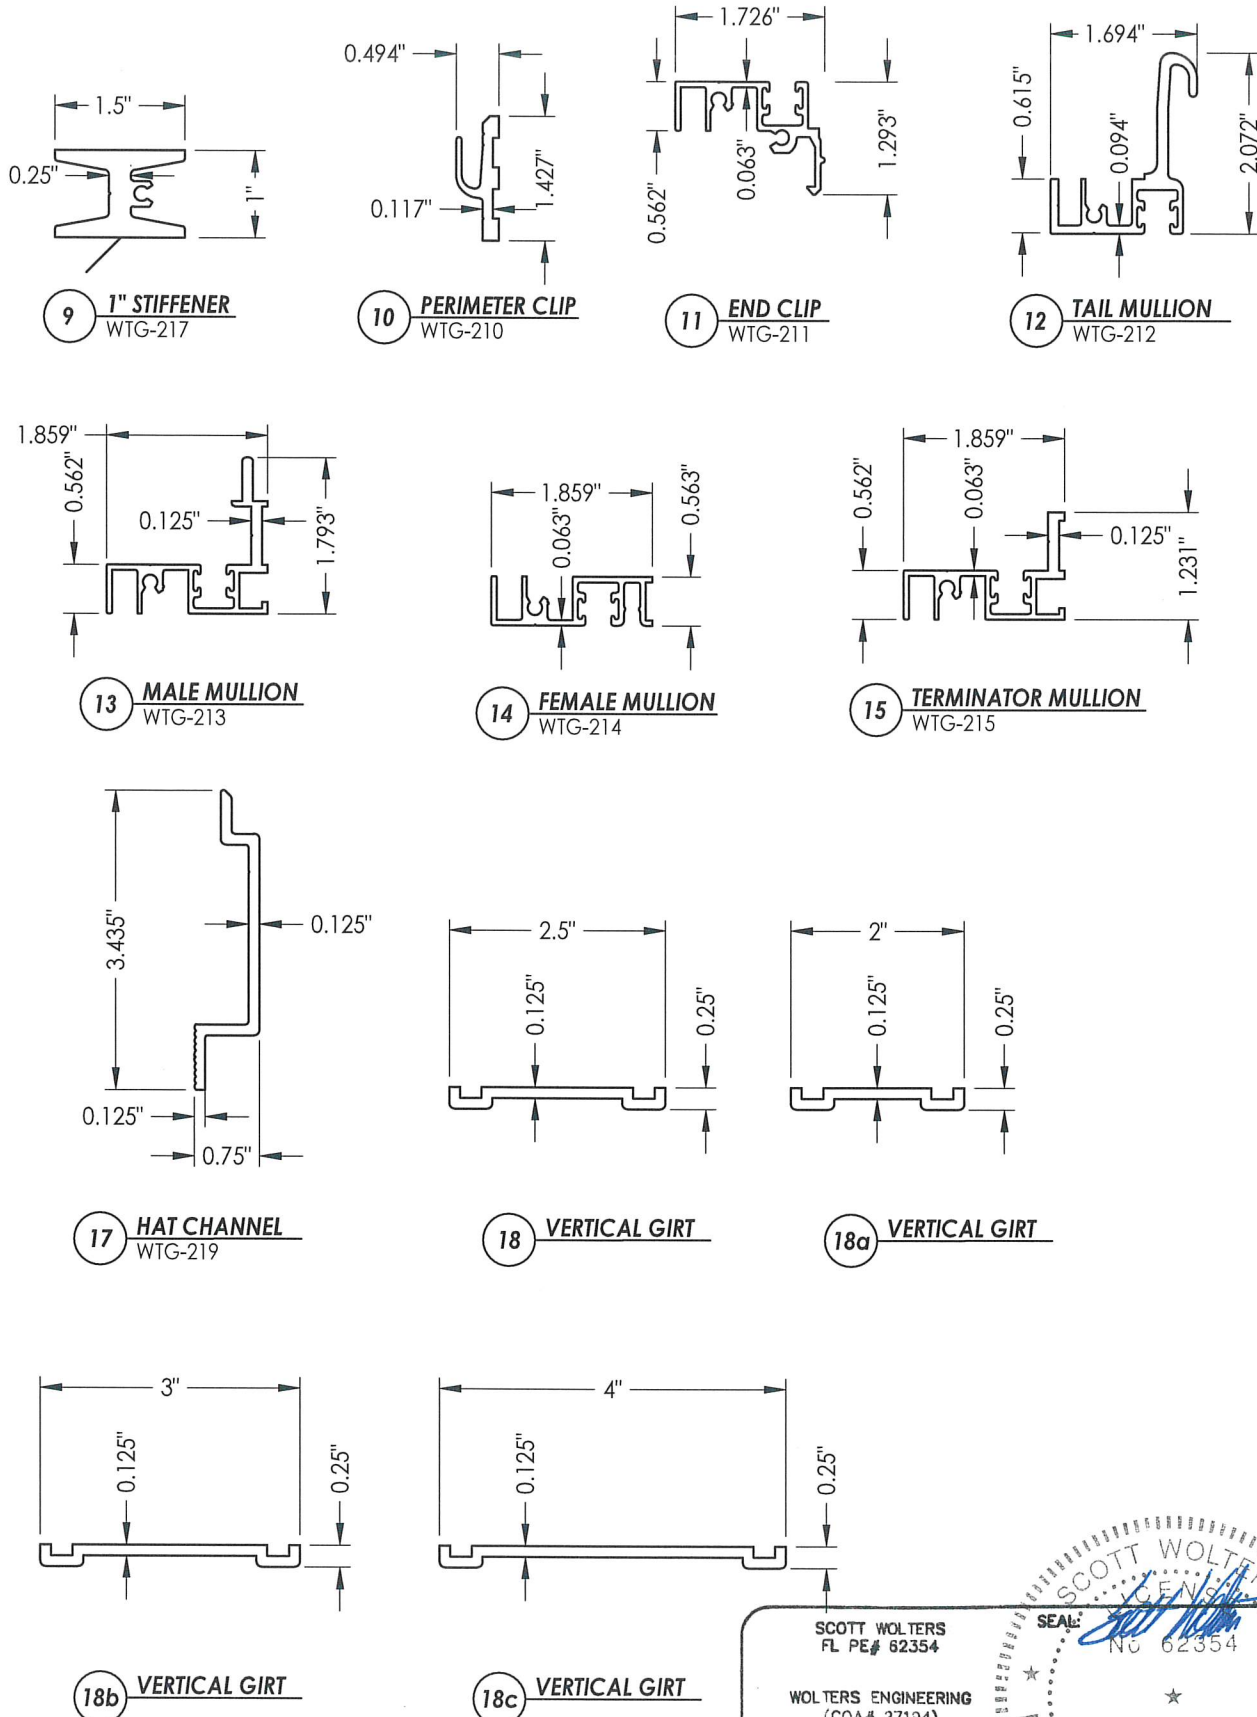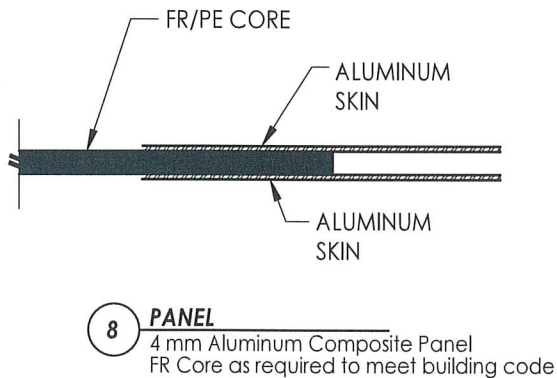

SCOTT WOLTERS
FL PE# 62354

WOLTERS ENGINEERING
(COA# 27194)
15211 97TH ROAD N
WEST PALM BEACH, FL 33412
PH/FAX: (561) 225-1982

STATE OF
AUG 29 2024

WTG-200 ACM PANELS

REVISION		
DATE	REV. #	DESCRIPTION
06-07-24	00	FOR APPROVAL

2705 N. 35TH STREET
TAMPA, FLORIDA 33605
PH. 813-247-5528
FAX. 813-247-6468

WEST TAMPA GLASS CO. SINCE 1934

This drawing and the contents thereon are the express property of WTG. Use of said drawings and/or contents thereon for purposes other than estimating and/or manufacturing by WTG or use of design concepts shown on said drawings for purposes other than preparing proposal drawings and/or shop drawings by WTG shall be cause for legal recourse by WTG.

SCALE: 1-0' = 1-0'
DRAWN BY: KK
JOB#: 9509
PHASE: 01
SHT: 010