


NR ARCHITECTURAL PRODUCTS INC.
SERIES-6001 ALUMINUM SLIDING GLASS DOOR-LMI

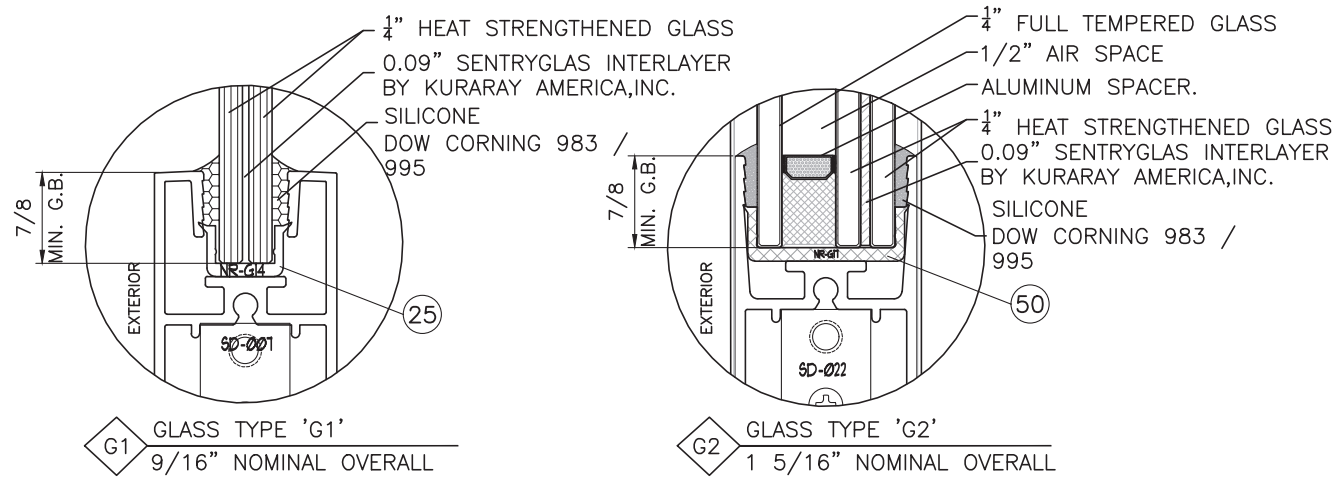

NOTE:
GLASS COMPLIES WITH ASTM
E1300-09 (3 SEC. GUSTS).

GENERAL NOTES:


- THIS PRODUCT HAS BEEN DESIGNED AND TESTED TO COMPLY WITH THE REQUIREMENTS OF THE 8TH EDITION OF FLORIDA BUILDING CODE 2023 INCLUDING HIGH VELOCITY HURRICANE ZONE (HVHZ).
- DOORS ARE RATED FOR LARGE MISSILE IMPACT. IMPACT SHUTTERS ARE NOT REQUIRED.
- THESE PRODUCTS ARE APPROVED FOR AIR AND WATER INFILTRATION.
- ANCHORS SHALL BE AS LISTED, SPACED AS SHOWN ON DETAILS. ANCHORS EMBEDMENT TO BASE MATERIAL SHALL BE BEYOND WALL DRESSING OR STUCCO.
- ANCHORING OR LOADING CONDITIONS NOT SHOWN IN THESE DETAILS ARE NOT PART OF THIS APPROVAL.
- MATERIALS INCLUDING BUT NOT LIMITED TO STEEL/ METAL SCREWS THAT COME INTO CONTACT WITH OTHER DISSIMILAR MATERIALS SHALL MEET THE REQUIREMENTS OF THE 8TH EDITION OF FLORIDA BUILDING CODE 2023 SECTION AS APPLICABLE.
- METAL STRUCTURES BY OTHERS TO BE DESIGNED TO SUPPORT THE LOADS IMPOSED BY THIS GLAZING SYSTEM AND TO TRANSFER SUCH LOADS TO THE BUILDING MAIN STRUCTURE.
- ULTIMATE LOAD OBTAINED FROM ASCE 7-22, MULTIPLY BY 0.6 SHALL BE LESS THAN OR EQUAL TO MAX. DESIGN LOAD IN THIS DOCUMENT. THE DESIGN LOADS SHOWN IN THIS DOCUMENT ARE ALLOWABLE DESIGN LOADS.
- MANUFACTURER'S LABEL SHALL BE LOCATED ON A READILY VISIBLE LOCATION IN ACCORDANCE WITH SECTION 1709.9.3 OF FLORIDA BUILDING CODE LABELING TO COMPLY WITH SECTION 1709.9.2.
- SEALANT:
ALL FRAME CORNERS, JOINTS, MULLION SEAMS AND PERIMETER GLAZING BEAD TO FRAME INSTALLATION FASTENERS SEALED WITH SILICONE SEALANT.

USE CHARTS AS FOLLOWS.

- STEP 1: DETERMINE DESIGN WIND LOAD REQUIREMENTS BASED ON WIND VELOCITY, BLDG. HEIGHT, WIND ZONE USING APPLICABLE ASCE 7-22 STANDARD OR WIND TUNNEL REPORTS.
- STEP 2: SEE SHEET 02&03 FOR APPROVED TYPICAL ELEVATION & CONFIGURATION.
- STEP 3: ANCHOR OPTION SEE SHEET 04. ANCHOR LAYOUT SEE SHEET 02.
- STEP 4: THE LOWEST VALUE RESULTING FROM STEPS 2 & 3 THAT EXCEED THE DESIGN WIND PRESSURES DETERMINED THRU STEP 1 SHALL APPLY TO ENTIRE SYSTEM.

ABBREVIATIONS AND SYMBOLS

G.B. - GLASS BITE
D.L.O. - DAYLITE OPENING
F.H. - FRAME HEIGHT
F.W. - FRAME WIDTH
W/ - WITH
W/O - WITHOUT
O.C. - ON CENTER
O.H. - OPPOSITE HAND
OPP.- OPPOSITE

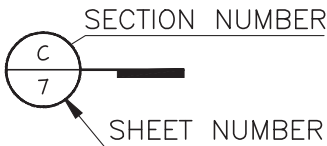


LIMITATIONS OF USE

- A-** THIS PRODUCT EVALUATION DOCUMENT (P.E.D.) PREPARED BY THIS ENGINEER IS GENERIC AND DOES NOT PROVIDE INFORMATION FOR A SITE SPECIFIC PROJECT; I.E. WHERE THE SITE CONDITIONS DEVIATE FROM THE P.E.D.
- B-** CONTRACTOR TO BE RESPONSIBLE FOR THE SELECTION, PURCHASE AND INSTALLATION OF THIS PRODUCT BASED ON THIS PRODUCT EVALUATION PROVIDED HE/SHE DOES NOT DEVIATE FROM THE CONDITIONS DETAILED ON THIS DOCUMENT.
- C-** THIS PRODUCT EVALUATION DOCUMENT WILL BE CONSIDERED INVALID IF ALTERED BY ANY MEANS.
- D-** SITE SPECIFIC PROJECTS SHALL BE PREPARED BY A FLORIDA REGISTERED ENGINEER OR ARCHITECT WHICH WILL BECOME THE ENGINEER OF RECORD (E.O.R.) FOR THE PROJECT AND WHO WILL BE RESPONSIBLE FOR THE PROPER USE OF THE P.E.D.
- E-** THIS P.E.D. SHALL BEAR THE DATE AND ORIGINAL SEAL AND SIGNATURE OF THE PROFESSIONAL ENGINEER OF RECORD THAT PREPARED IT.

FLORIDA APPROVAL:

FL#21434.3

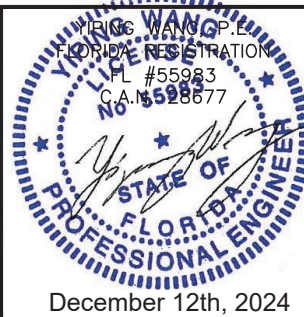

NRAP SERIES 6001 SLIDING GLASS DOOR (L.M.I.)

NR ARCHITECTURAL PRODUCTS INC.

4348 WESTROADS DRIVE

WEST PALM BEACH, FL. 33407

P: (561) 844 - 1121 F: (561) 844 - 6131

MCY ENGINEERING, INC.

GLAZING CONSULTANTS

12781 MIRAMAR PKWY. STE. 301

MIRAMAR, FL 33027

P: 305.271.0117

www.MCYEngineering.com

mcy@mcyengineering.com





Rev. No.	Date	Drawn By	Description
1.	08/20/2024	JAMES	NEW

Drawn Date 08/20/2024 Scale AS SHOWN

DRAWING NO. AD24-23

COVER

Sheet No. 01 OF 10

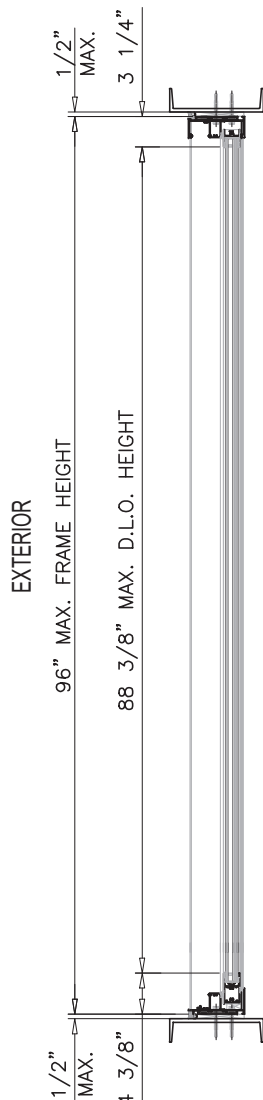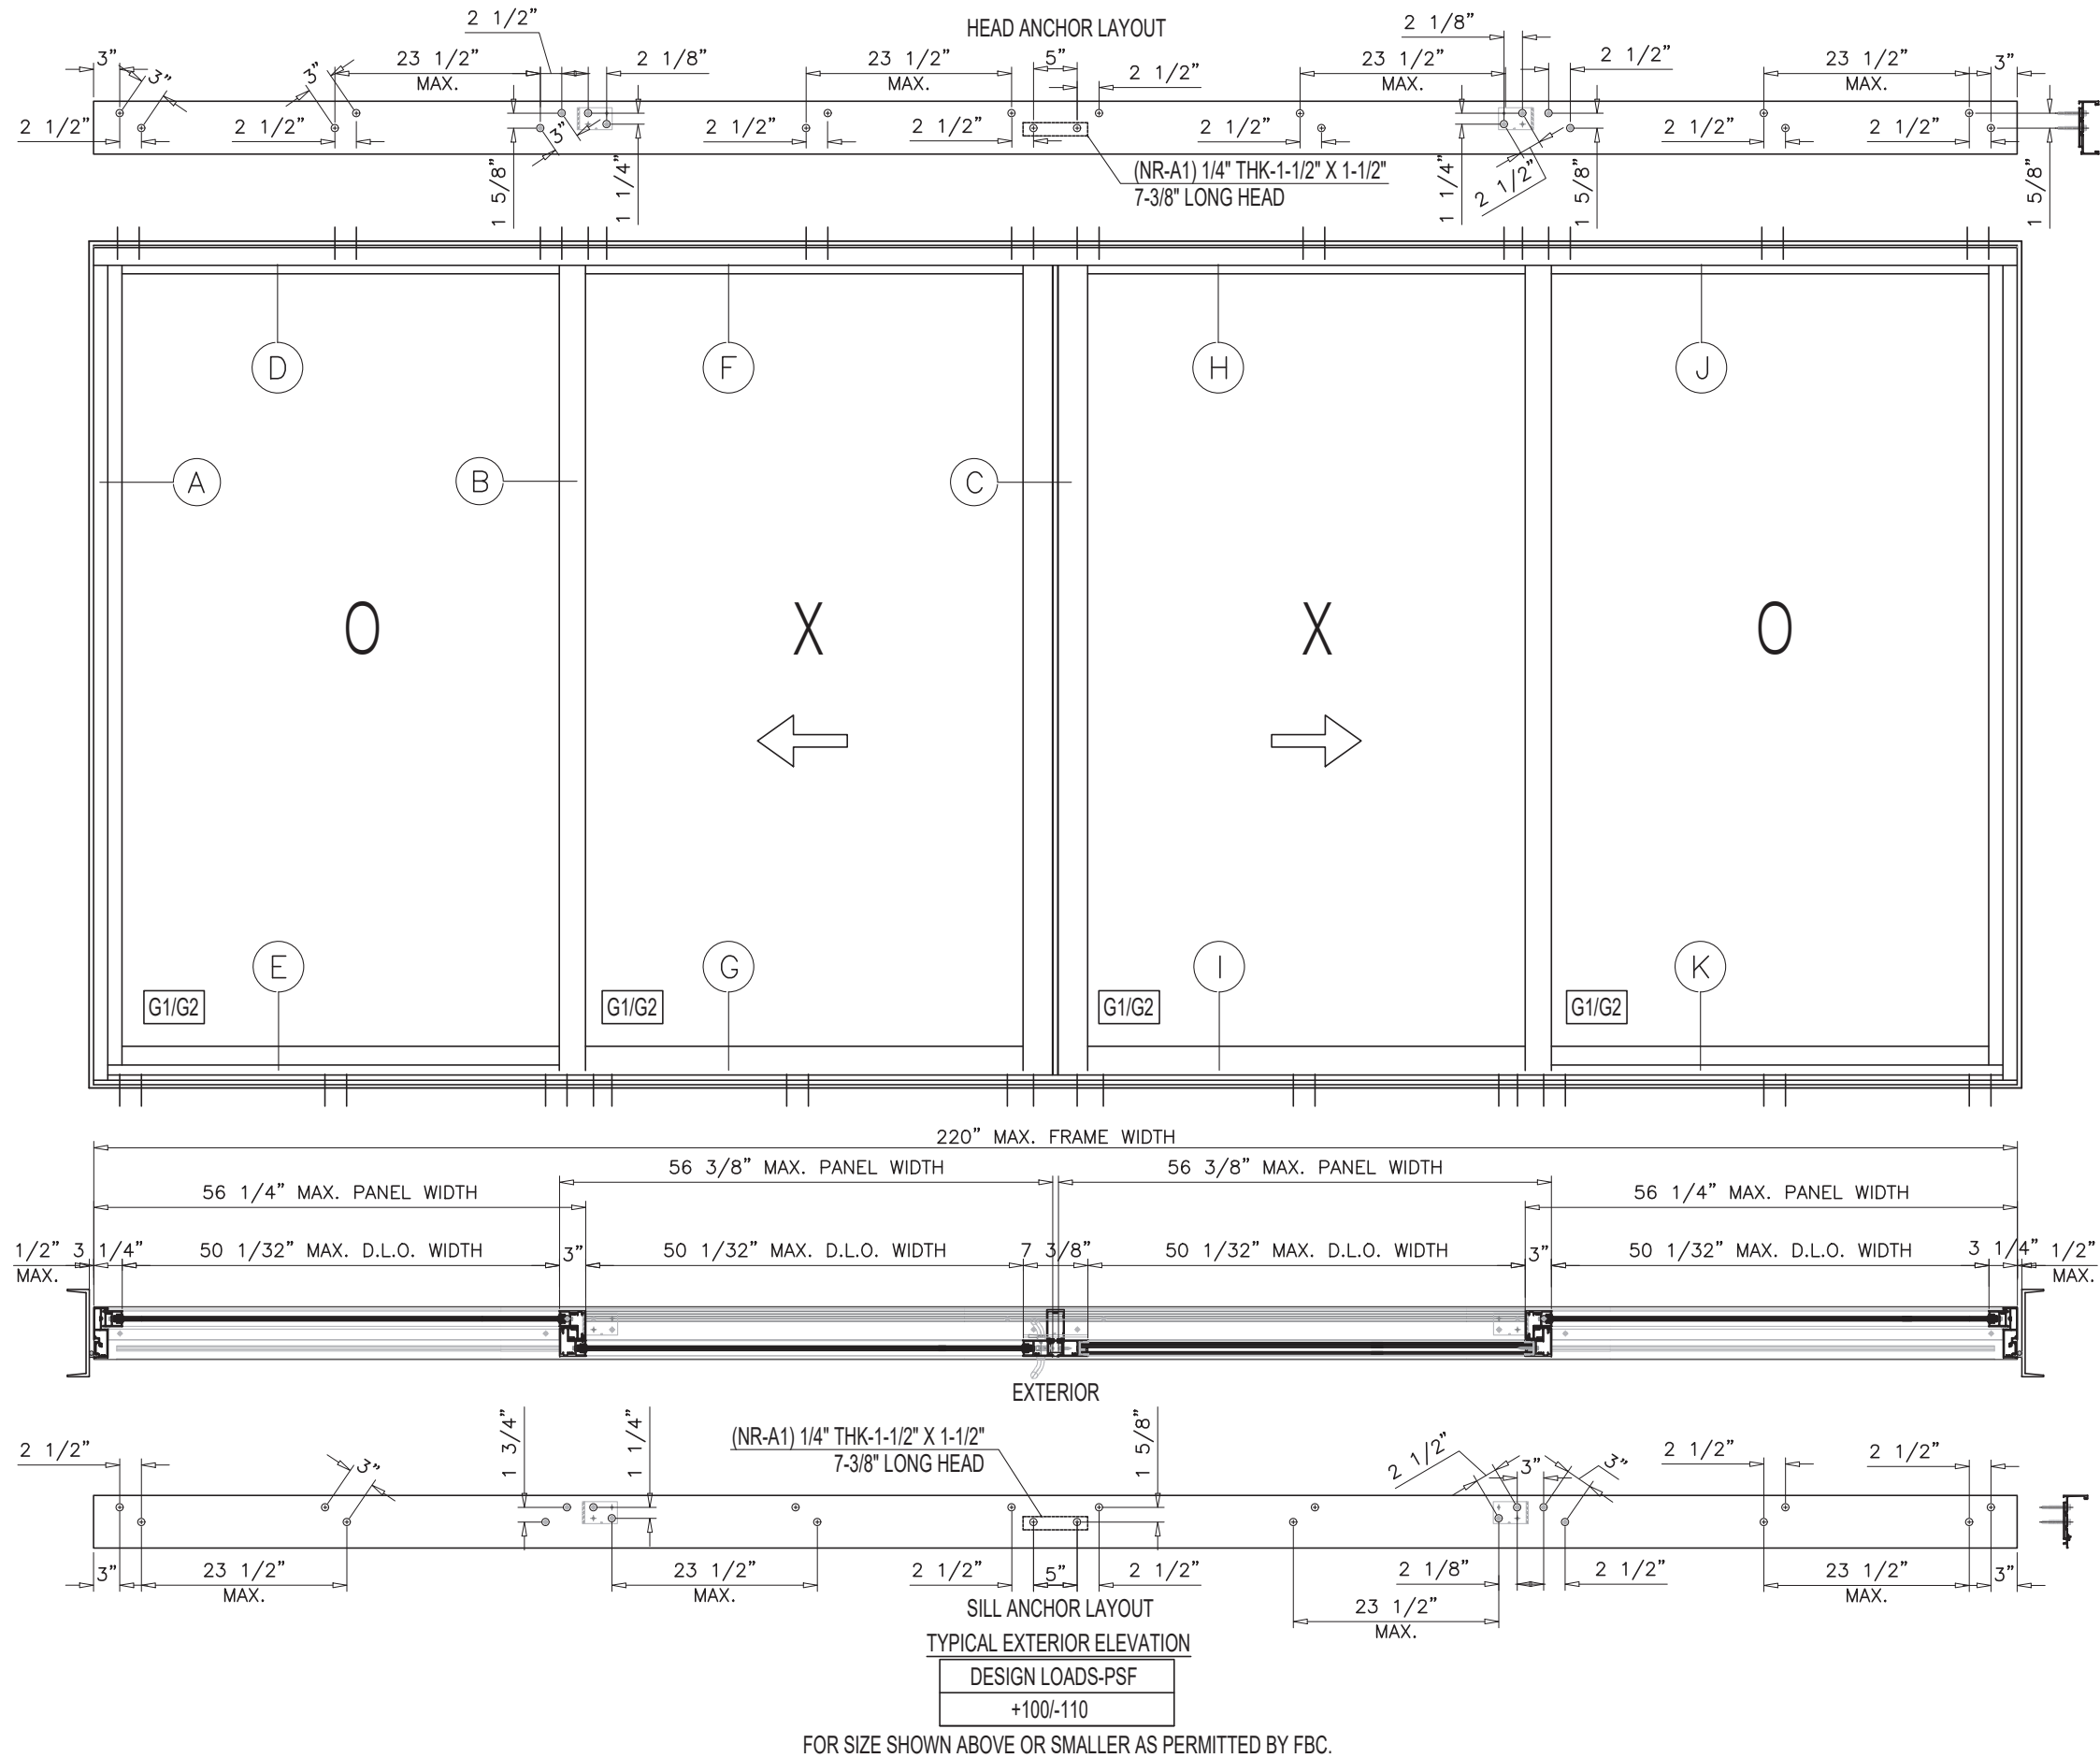

FLORIDA APPROVAL:
FL#21434.3

YONG WANG, P.E.
FLORIDA REGISTRATION
#55983
C.A.N. 559877

December 12th, 2024

MCY ENGINEERING, INC.
GLAZING CONSULTANTS
12781 MIRAMAR PKWY. STE. 301
MIRAMAR, FL 33027
P: 305.271.0117
www.MCYEngineering.com mcy@mcyengineering.com

NRAP SERIES 6001 SLIDING GLASS DOOR (L.M.I.)
NR ARCHITECTURAL PRODUCTS INC.
4348 WESTROADS DRIVE
WEST PALM BEACH, FL. 33407
P: (561) 844 - 1121 F: (561) 844 - 6131

Rev.	Date	Drawn By	Description
1.	08/20/2024	JAMES	NEW


Drawn Date: 08/20/2024 Scale: AS SHOWN

DRAWING NO. AD24-23


E1

Sheet No. 02 OF 10


APPROVED CONFIGURATIONS

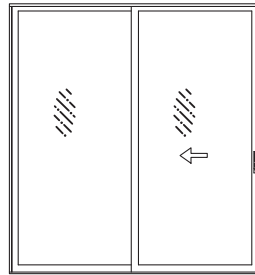

OX (SHOWN)
XO

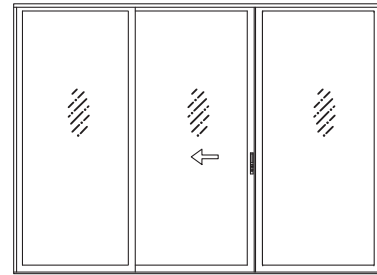


OXO

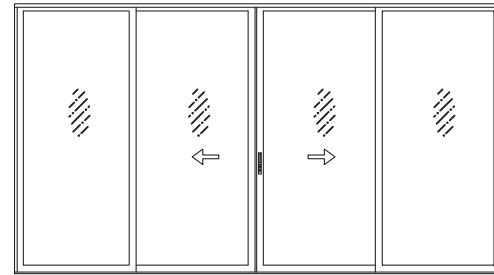

OX XO

$$\text{PANEL WIDTH NOMINAL} = \frac{\text{FRAME WIDTH}}{\text{NUMBER OF PANELS}}$$

FLORIDA APPROVAL:
FL#21434.3

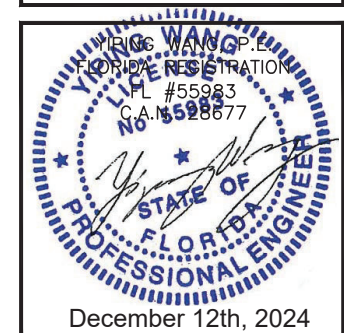[illegible]

NRAP SERIES 6001 SLIDING GLASS DOOR (L.M.I.)

NR ARCHITECTURAL PRODUCTS INC.

4348 WESTROADS DRIVE
WEST PALM BEACH, FL. 33407

P: (561) 844 - 1121 F: (561) 844 - 6131

 **MCY ENGINEERING, INC.**
GLAZING CONSULTANTS
12781 MIRAMAR PKWY. STE. 301
MIRAMAR, FL 33027 P: 305.271.0117
www.MCYEngineering.com mcy@mcyengineering.com

TYPICAL ANCHORS:
(SEE ELEVATIONS FOR SPACING)






TYPE 'A': 5/16" DIA. ULTRACON BY 'DEWALT' (Fu=177 KSI, Fy=155 KSI)
INTO 2BY WOOD BUCKS/ WOOD STRUCTURE W/ 2" MIN. PENETRATION.
OR THRU 1 BY/ 2BY WOOD BUCKS INTO CONCRETE W/ 1 3/4"MIN. EMBEDMENT.
OR DIRECTLY INTO CONCRETE W/ 1 3/4" MIN. EMBEDMENT.

TYPE 'B': 5/16" TEKS OR SELF-DRILLING SCREWS (GRADE 5CRS, Fu=120KSI, Fy=92 KSI)
INTO FBC APPROVED MULLION OR INTO METAL STRUCTURES.
(3) THREADS MIN. PENETRATION BEYOND METAL SUBSTRATE.

ANCHOR EDGE DISTANCE:
INTO WOOD STRUCTURE: 1 1/4" MIN.
INTO CONCRETE = 2 1/2" MIN.
INTO METAL STRUCTURE = 3/4" MIN.

SUBSTRATE:
WOOD: SG=0.55 MIN.
CONCRETE f'c = 3 KSI MIN.
ALUMINUM: 1/8" THK.MIN.(6063-T5, MIN.)
STEEL: 12GA THK. MIN. AST, A653 GRADE 33 (Fy=33 KSI) MIN.
(STEEL IN CONTACT WITH ALUMINUM TO BE PLATED OR PAINTED)

WOOD BUCKS AND METAL STRUCTURES NOT BY N.R. WDW.
MUST SUPPORT LOADS IMPOSED BY GLAZING SYSTEM AND
TRANSFER THEM TO THE BUILDING STRUCTURE.

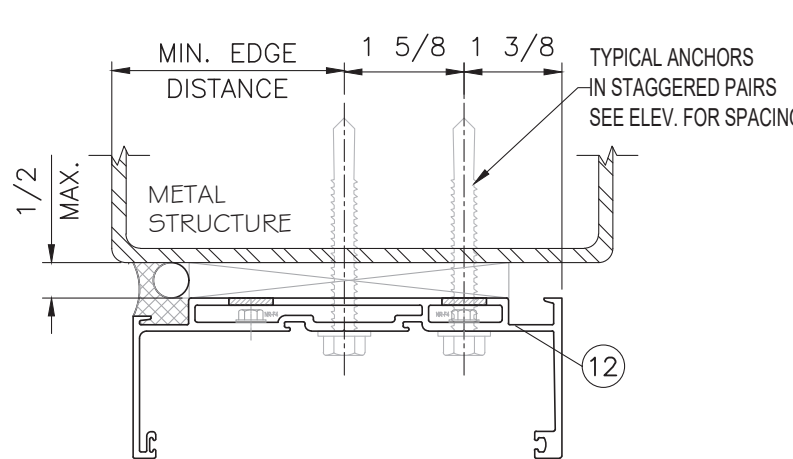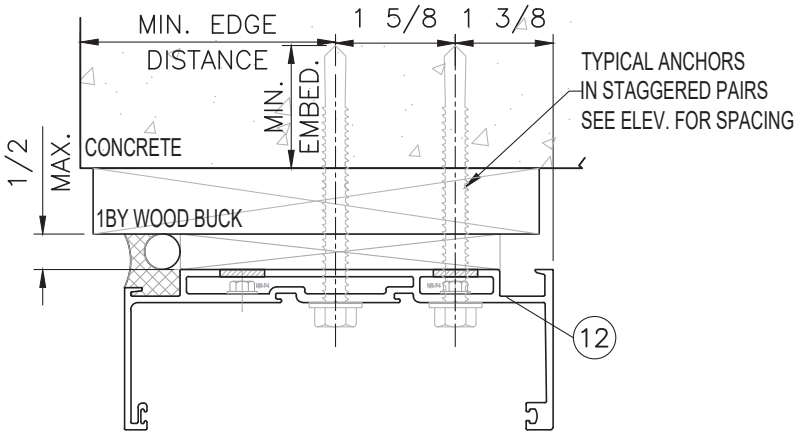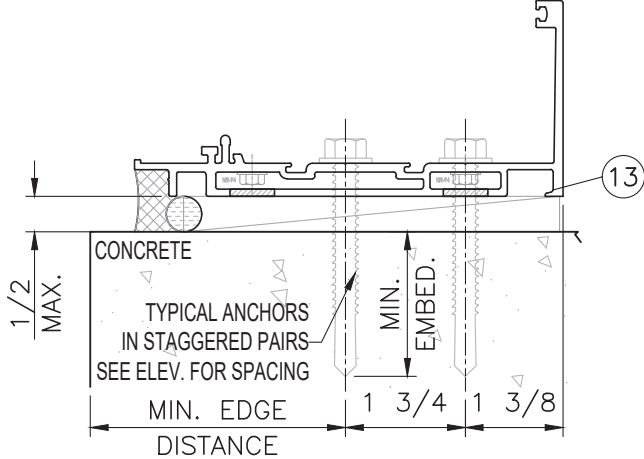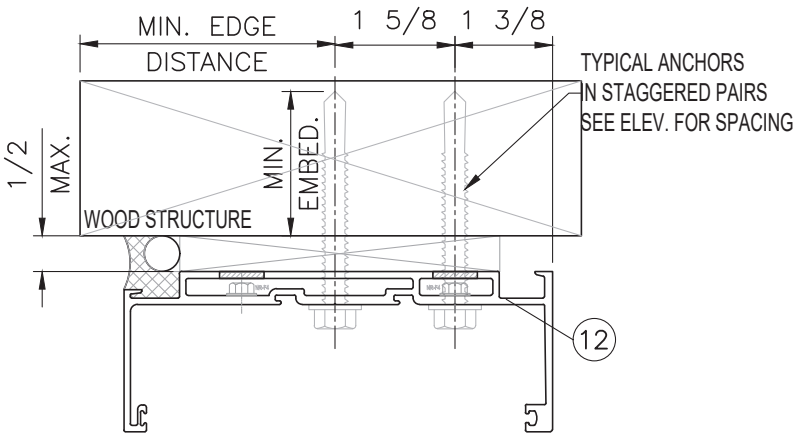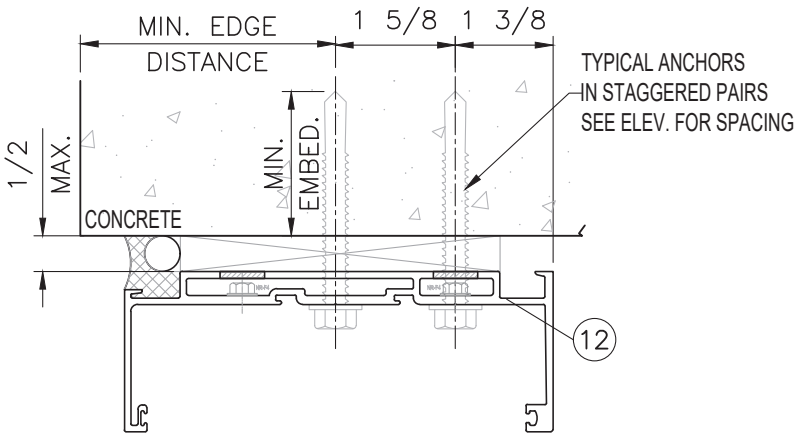

FLORIDA APPROVAL:
FL#21434.3


YONG WANG, P.E.
FLORIDA REGISTRATION
#55983
C.A.N. 559877

December 12th, 2024


NRAP SERIES 6001 SLIDING GLASS DOOR (L.M.I.)
NR ARCHITECTURAL PRODUCTS INC.
4348 WESTROADS DRIVE
WEST PALM BEACH, FL. 33407
P: (561) 844 - 1121 F: (561) 844 - 6131

MCY ENGINEERING, INC.
GLAZING CONSULTANTS
12781 MIRAMAR PKWY. STE. 301
MIRAMAR, FL 33027
P: 305.271.0117
www.MCYEngineering.com mcy@mcyengineering.com


--	--	

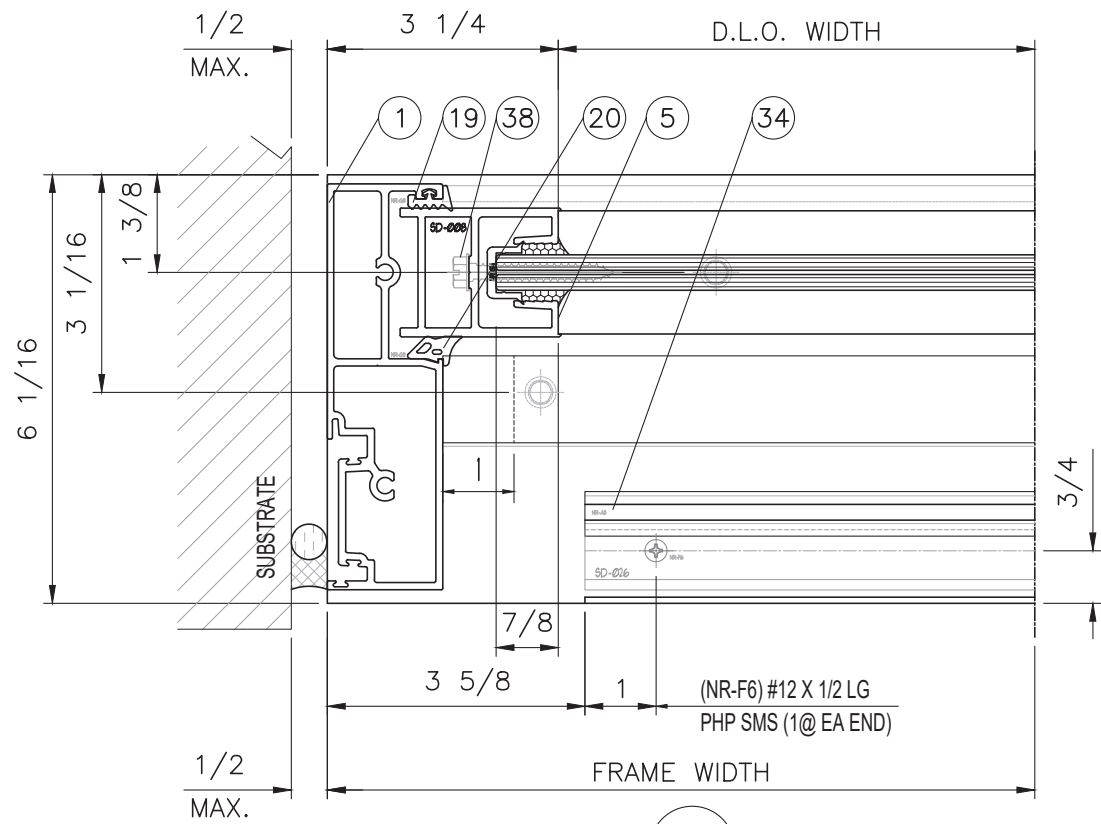

A

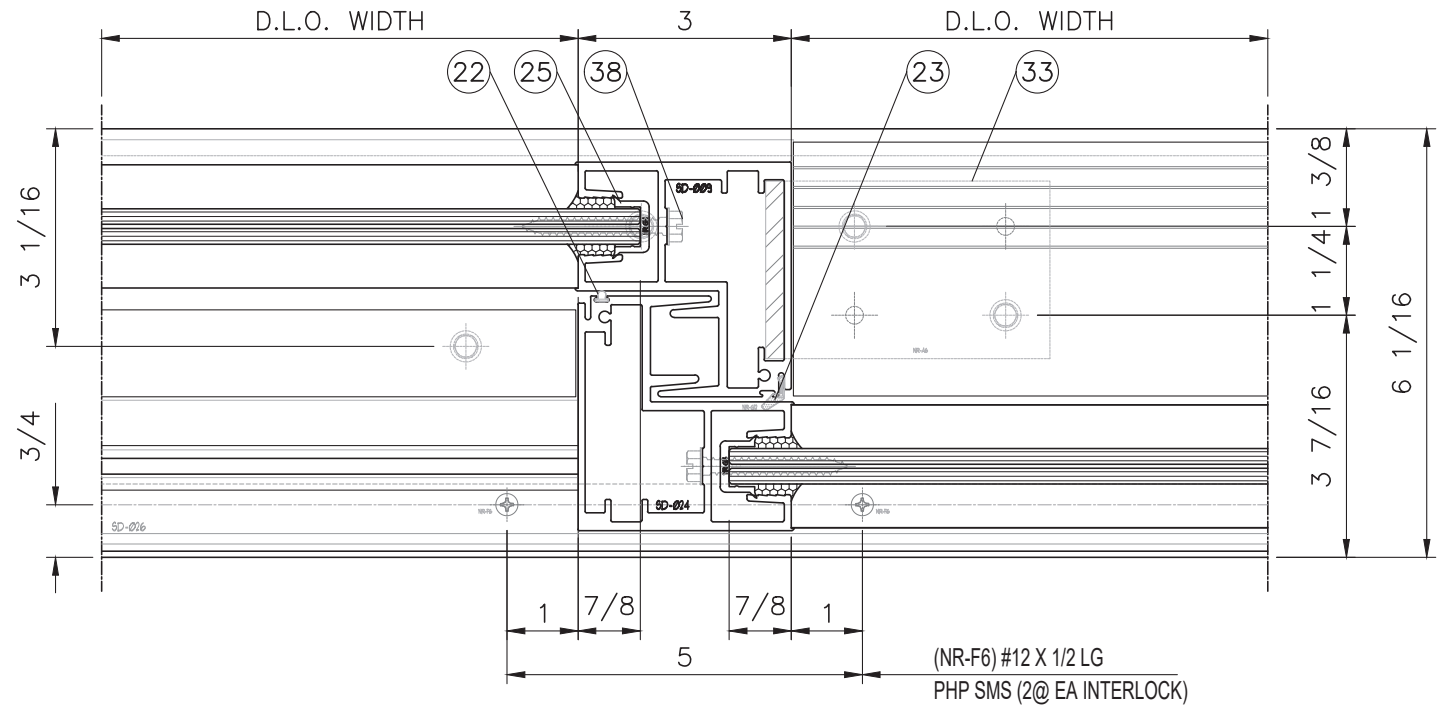


B

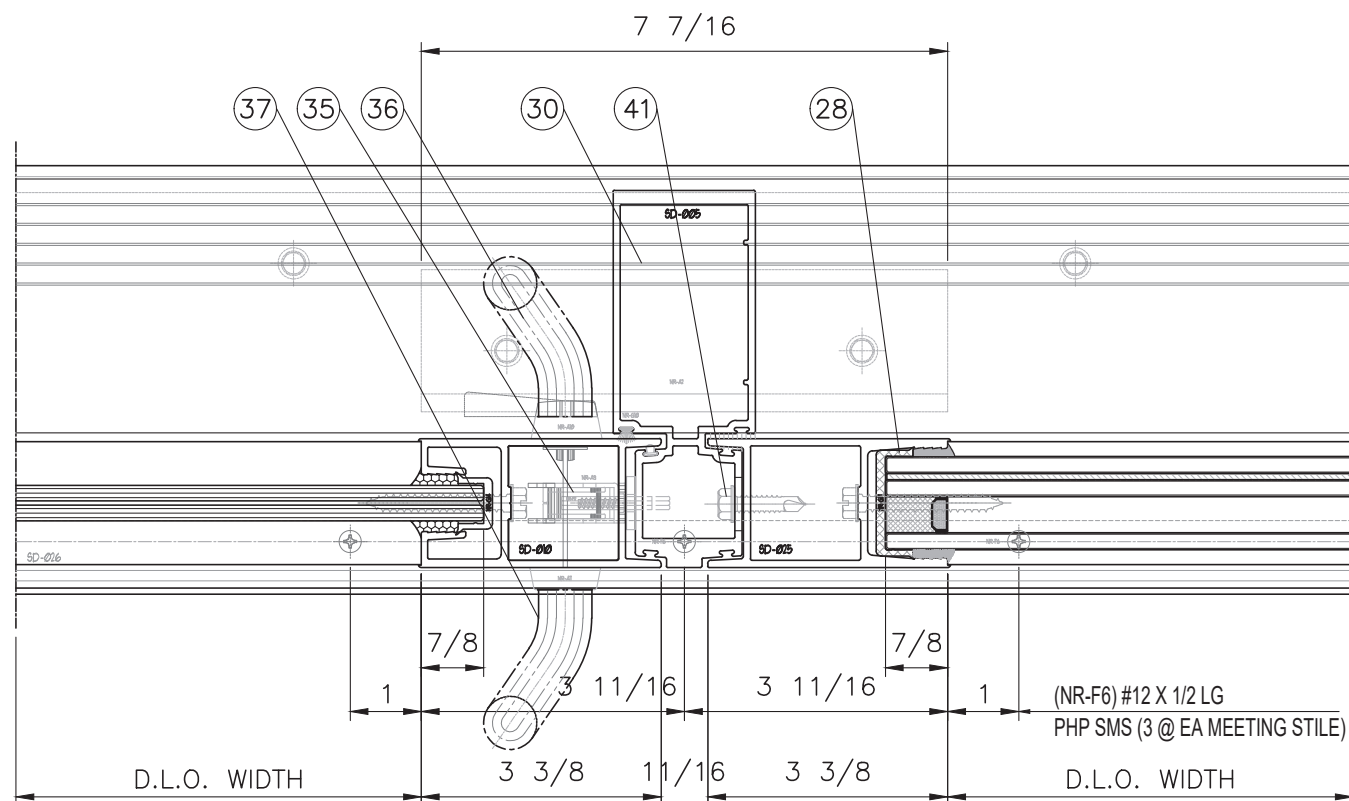

C

FLORIDA APPROVAL:
FL#21434.3

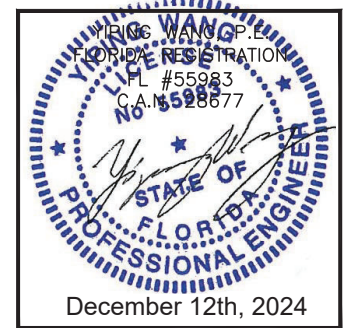

NRAP SERIES 6001 SLIDING GLASS DOOR (L.M.I.)

NR ARCHITECTURAL PRODUCTS INC.

4348 WESTROADS DRIVE

WEST PALM BEACH, FL. 33407

P: (561) 844 - 1121 F: (561) 844 - 6131

MCY ENGINEERING, INC.


GLAZING CONSULTANTS

12781 MIRAMAR PKWY. STE. 301

MIRAMAR, FL 33027

P: 305.271.0117

www.MCYEngineering.com mcy@mcyengineering.com

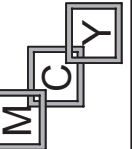

Rev. No.	Date	Drawn By	Description
1.	08/20/2024	JAMES	NEW





Drawn Date
08/20/2024

Scale
AS SHOWN


DRAWING NO.
AD24-23

D1

Sheet No.
05 OF 10

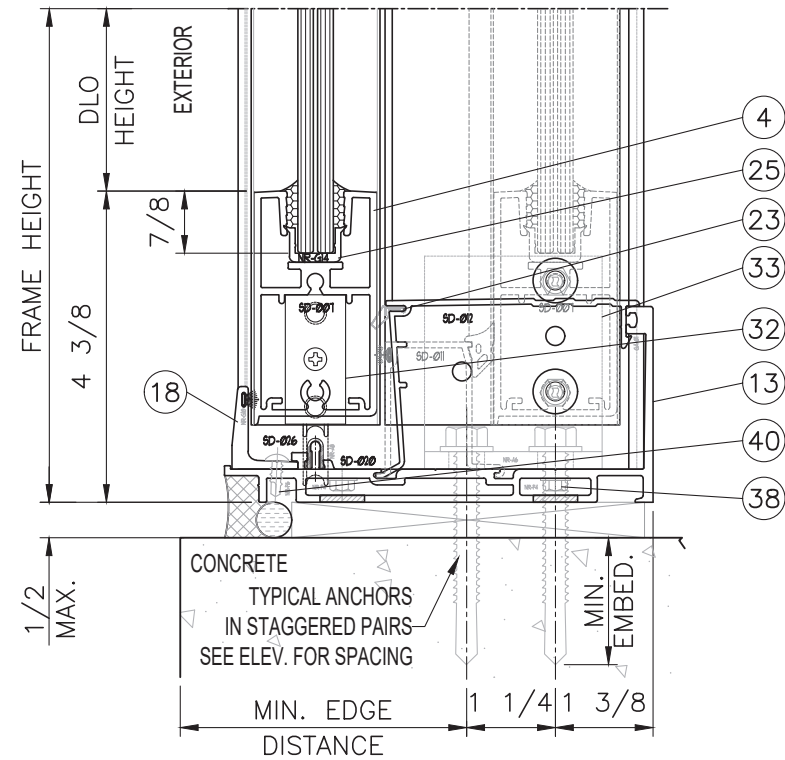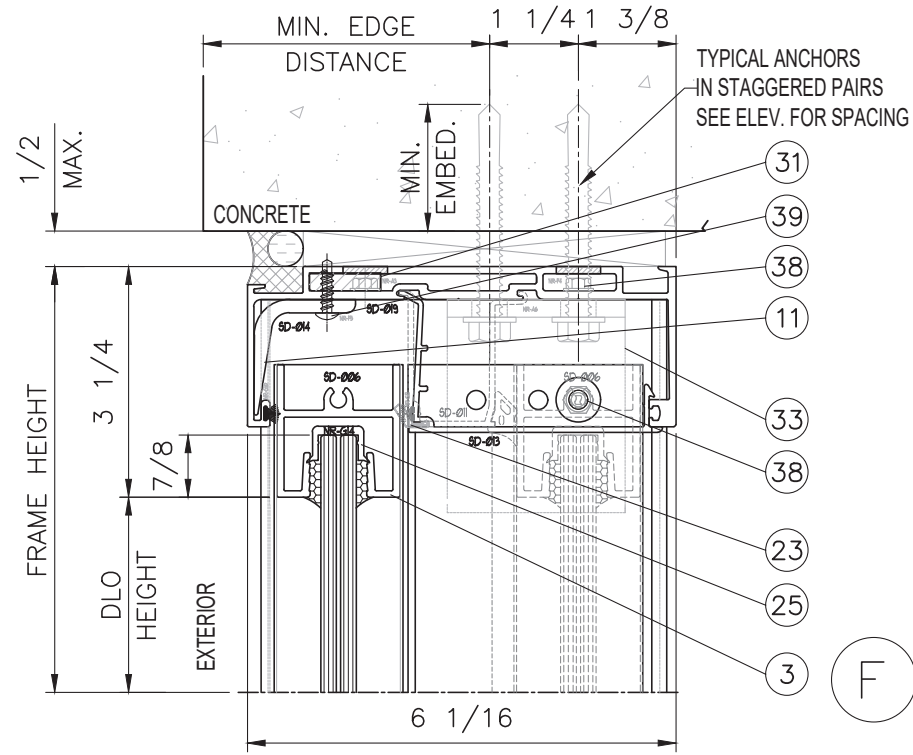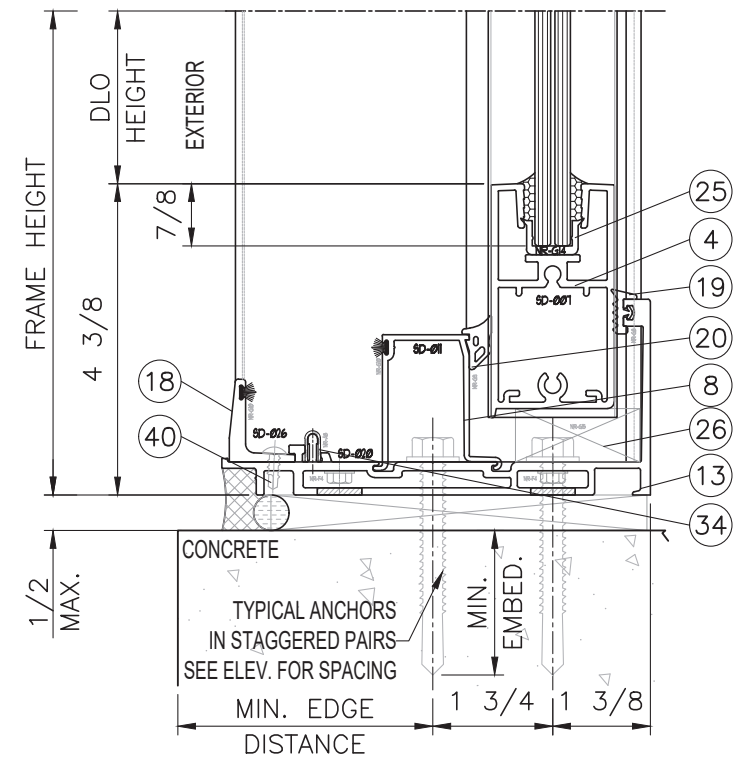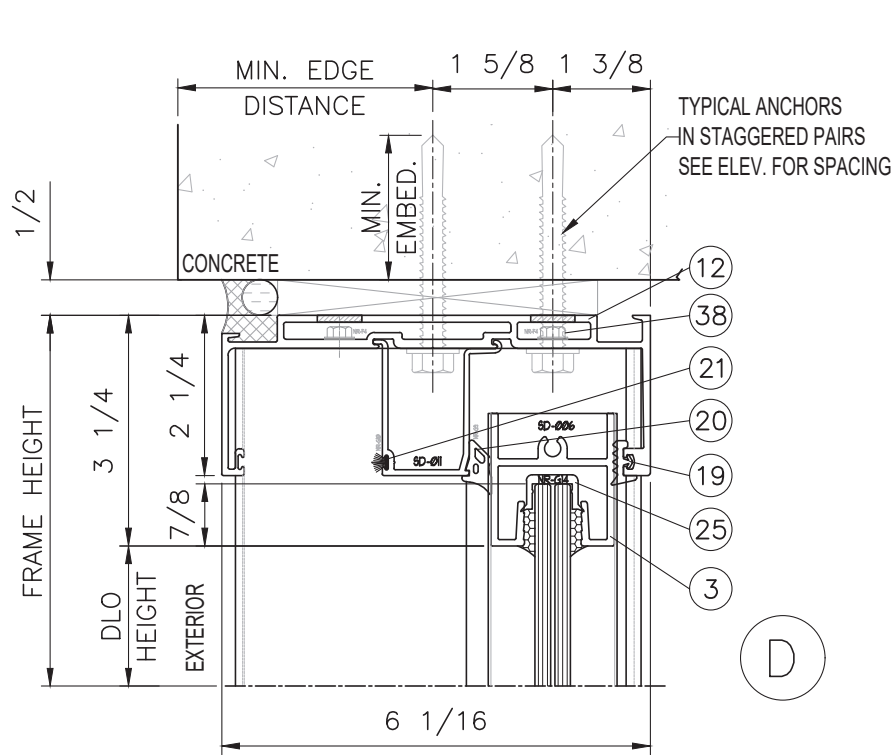

FLORIDA APPROVAL:
FL#21434.3

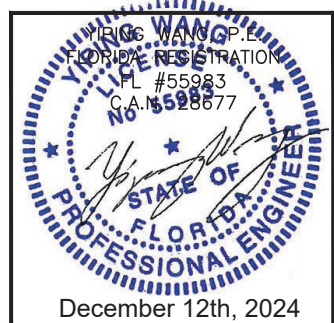

NRAP SERIES 6001 SLIDING GLASS DOOR (L.M.I.)

NR ARCHITECTURAL PRODUCTS INC.

4348 WESTROADS DRIVE

WEST PALM BEACH, FL. 33407

P: (561) 844 - 1121 F: (561) 844 - 6131


MCY ENGINEERING, INC.

GLAZING CONSULTANTS

12781 MIRAMAR PKWY. STE. 301

MIRAMAR, FL 33027

P: 305.271.0117

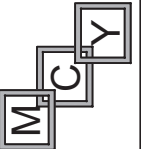


www.MCYEngineering.com

Drawn Date 08/20/2024 Scale AS SHOWN


DRAWING NO. AD24-23

D2


Sheet No. 06 OF 10

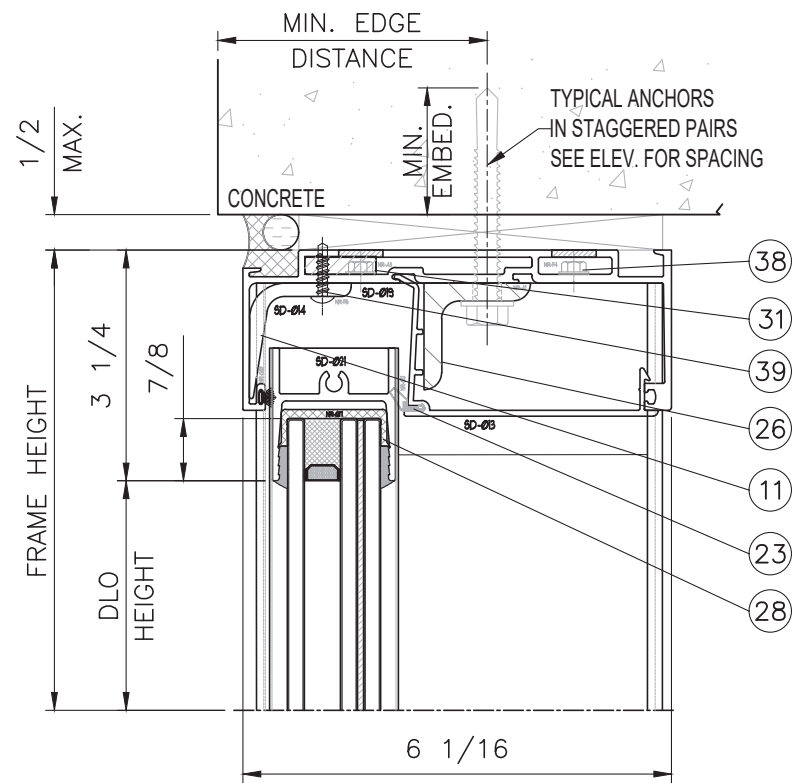


H

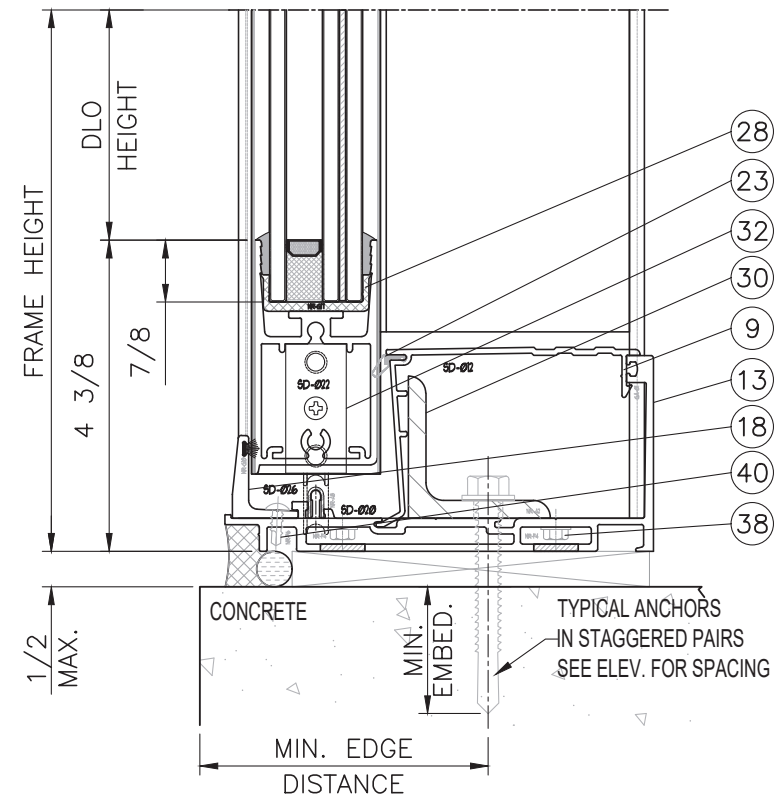

I

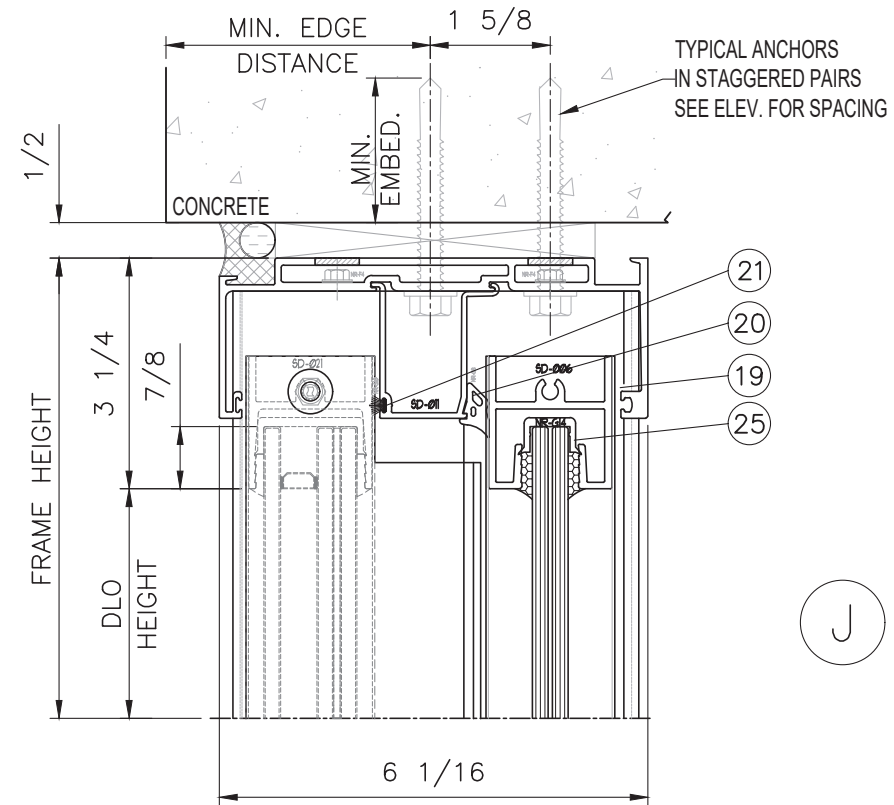


J

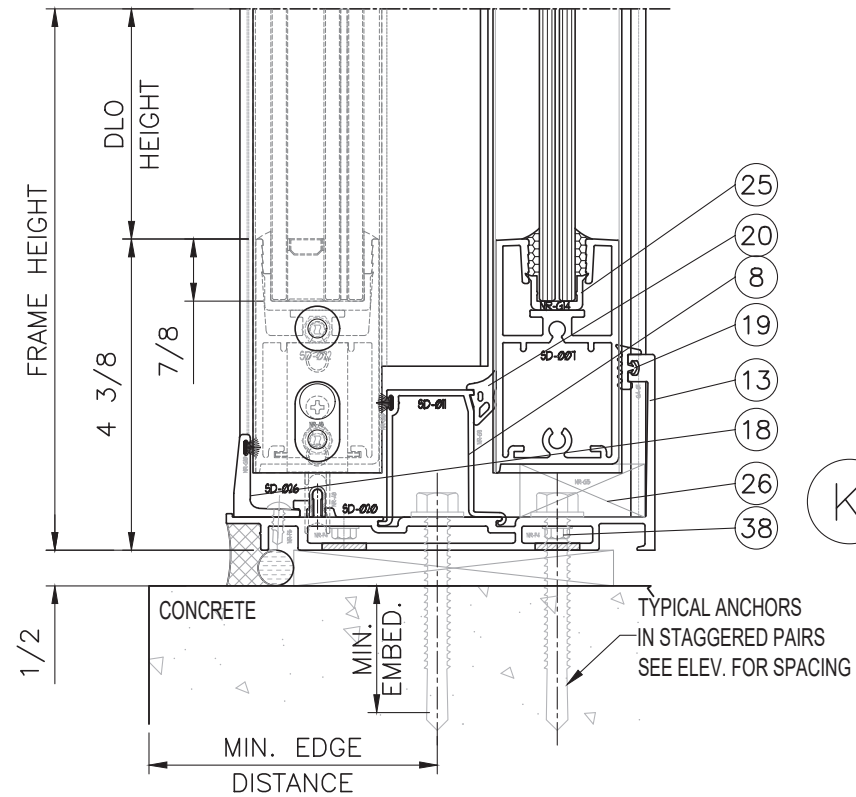

K

FLORIDA APPROVAL:
FL#21434.3

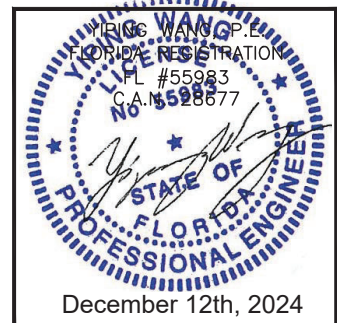

NRAP SERIES 6001 SLIDING GLASS DOOR (L.M.I.)

NR ARCHITECTURAL PRODUCTS INC.

4348 WESTROADS DRIVE

WEST PALM BEACH, FL. 33407

P: (561) 844 - 1121 F: (561) 844 - 6131

MCY ENGINEERING, INC.

GLAZING CONSULTANTS

12781 MIRAMAR PKWY. STE. 301

MIRAMAR, FL 33027

P: 305.271.0117



































www.MCYEngineering.com mcy@mcyengineering.com

Drawn Date 08/20/2024 Scale AS SHOWN


DRAWING NO. AD24-23

D3

Sheet No. 07 OF 10

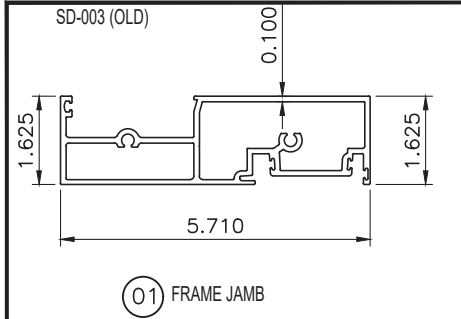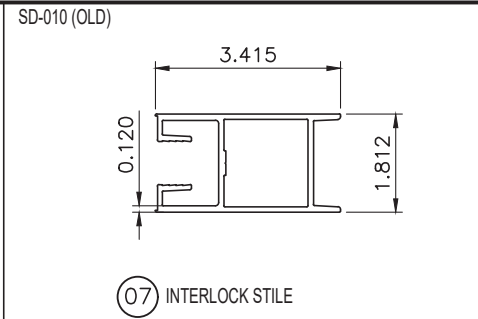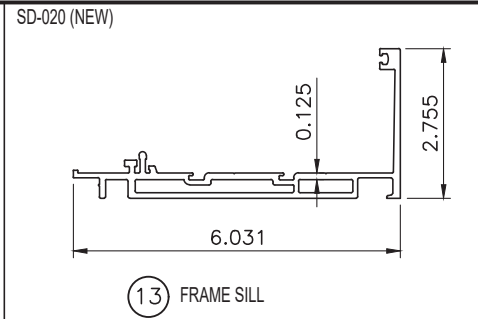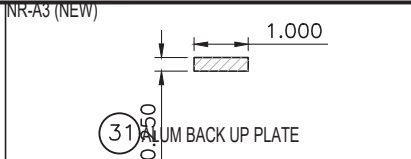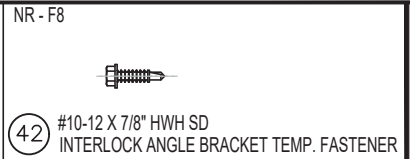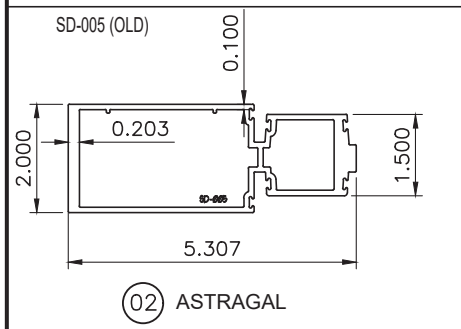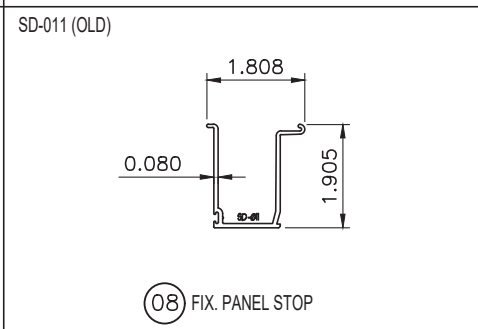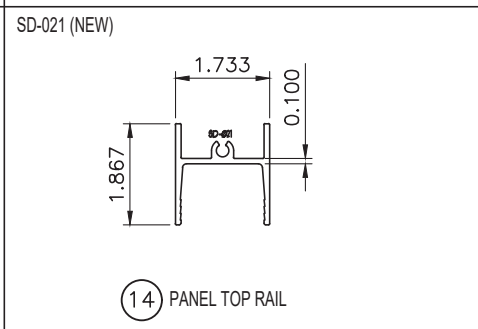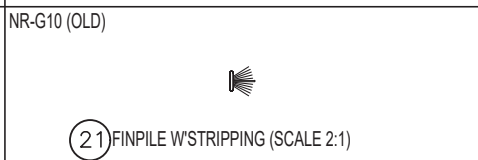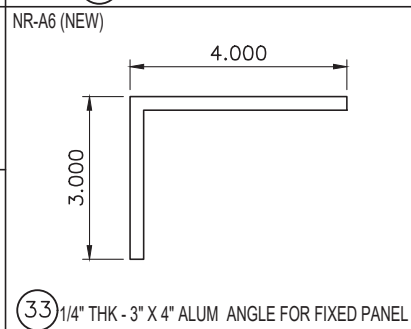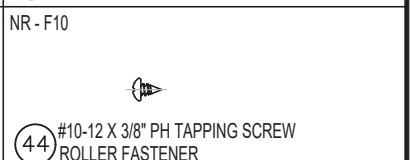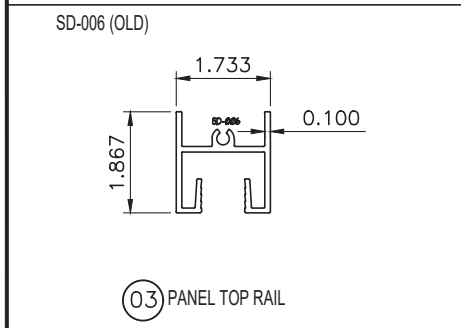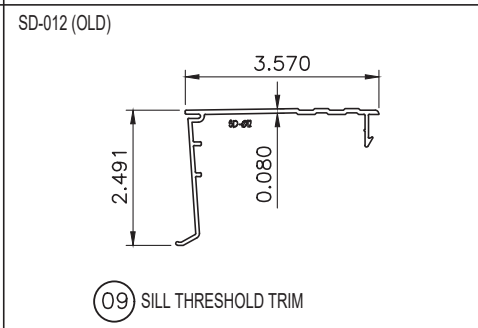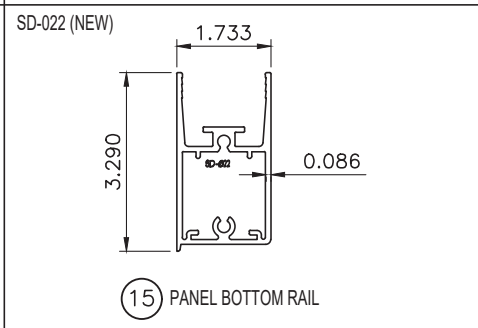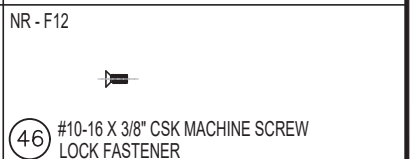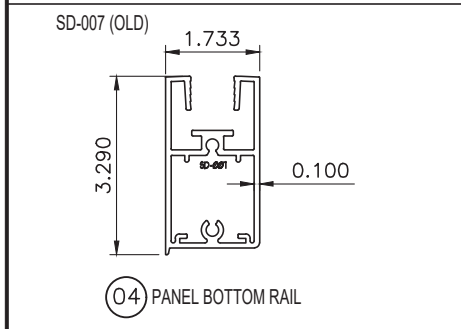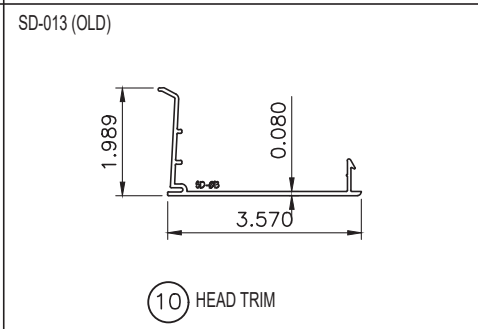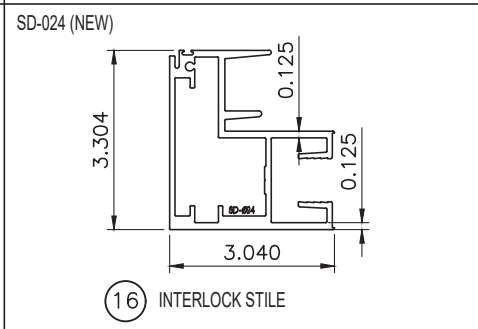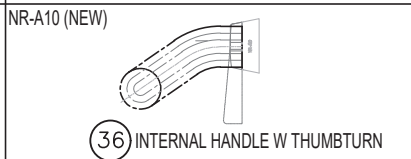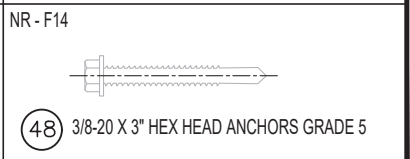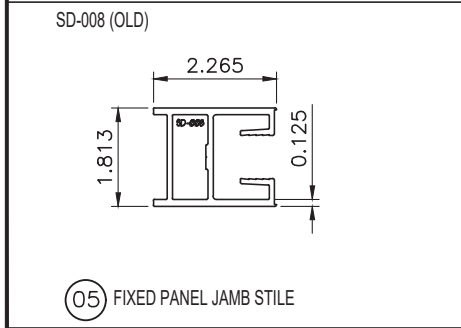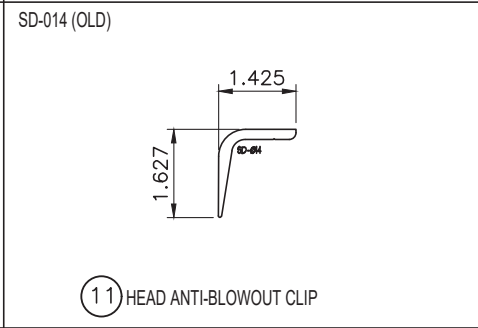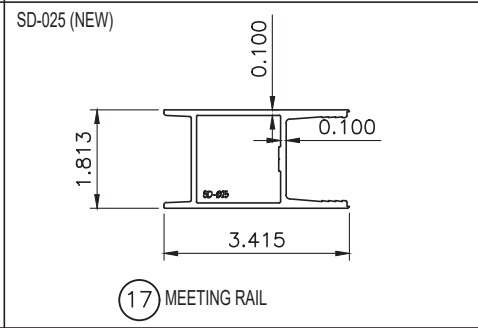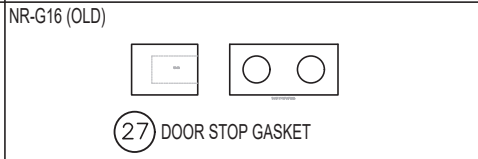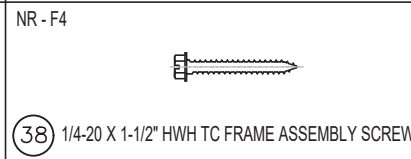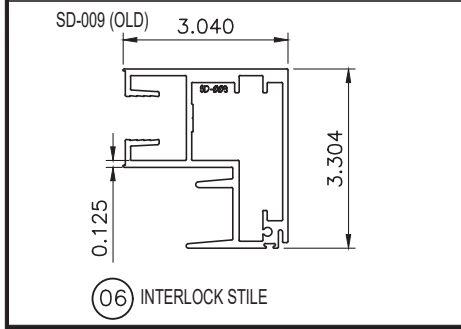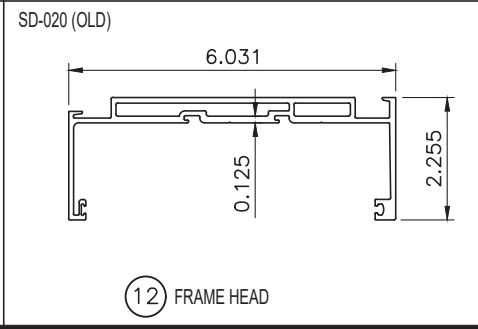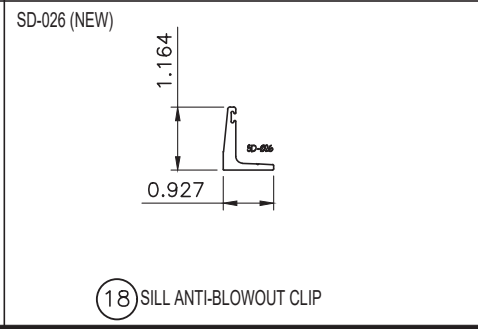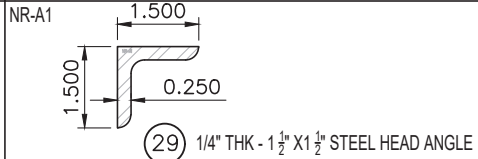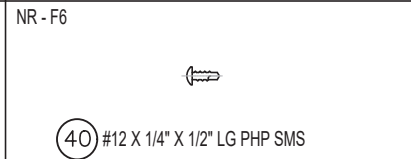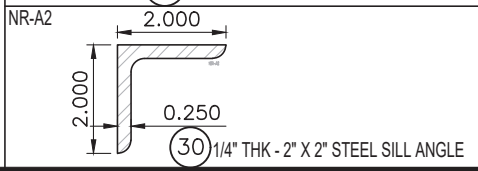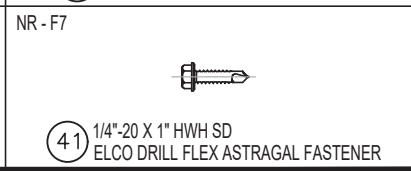 SD-003 (OLD) 01 FRAME JAMB	 SD-010 (OLD) 07 INTERLOCK STILE	 SD-020 (NEW) 13 FRAME SILL	 NR-G8 (OLD) 19 PRESET GASKET (SCALE 2:1)	 NR-A3 (NEW) 31 ALUM BACK UP PLATE	
 SD-005 (OLD) 02 ASTRAGAL	 SD-011 (OLD) 08 FIX. PANEL STOP	 SD-021 (NEW) 14 PANEL TOP RAIL	 NR-G10 (OLD) 21 FINPILE W'STRIPPING (SCALE 2:1)		
 SD-006 (OLD) 03 PANEL TOP RAIL	 SD-012 (OLD) 09 SILL THRESHOLD TRIM	 SD-022 (NEW) 15 PANEL BOTTOM RAIL	 NR-G12 (OLD) 23 FINGER GASKET (SCALE 2:1)		
 SD-007 (OLD) 04 PANEL BOTTOM RAIL	 SD-013 (OLD) 10 HEAD TRIM	 SD-024 (NEW) 16 INTERLOCK STILE	 NR-G14 (OLD) 25 GLAZING GASKET	 NR-A10 (NEW) 36 INTERNAL HANDLE W THUMBTURN	
 SD-008 (OLD) 05 FIXED PANEL JAMB STILE	 SD-014 (OLD) 11 HEAD ANTI-BLOWOUT CLIP	 SD-025 (NEW) 17 MEETING RAIL	 NR-G16 (OLD) 27 DOOR STOP GASKET		
 SD-009 (OLD) 06 INTERLOCK STILE	 SD-020 (OLD) 12 FRAME HEAD	 SD-026 (NEW) 18 SILL ANTI-BLOWOUT CLIP	 NR-A1 29 1/4" THK - 1 1/4" X 1 1/2" STEEL HEAD ANGLE	 NR - F6 40 #12 X 1/4" X 1/2" LG PHP SMS	
			 NR-A2 30 1/4" THK - 2" X 2" STEEL SILL ANGLE	 NR - F7 41 1/4"-20 X 1" HWH SD ELCO DRILL FLEX ASTRAGAL FASTENER	

FLORIDA APPROVAL:
FL#21434.3

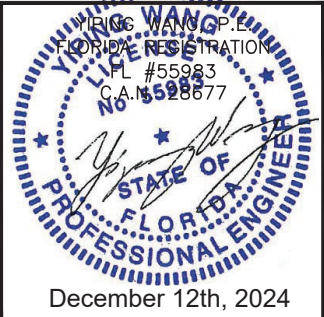

MCY

ENGINEERING, INC.

GLAZING CONSULTANTS

12781 MIRAMAR PKWY. STE. 301

MIRAMAR, FL 33027

P: 305.271.0117

www.MCYEngineering.com

mcy@mcyengineering.com

NRAP SERIES 6001 SLIDING GLASS DOOR (L.M.I.)

NR ARCHITECTURAL PRODUCTS INC.

4348 WESTROADS DRIVE

WEST PALM BEACH, FL. 33407

P: (561) 844 - 1121 F: (561) 844 - 6131

Rev. No.	Date	Drawn By	Description
1.	08/20/2024	JAMES	NEW



Drawn Date
08/20/2024

Scale
AS SHOWN


AD24-23

PART

Sheet No.
08 OF 10

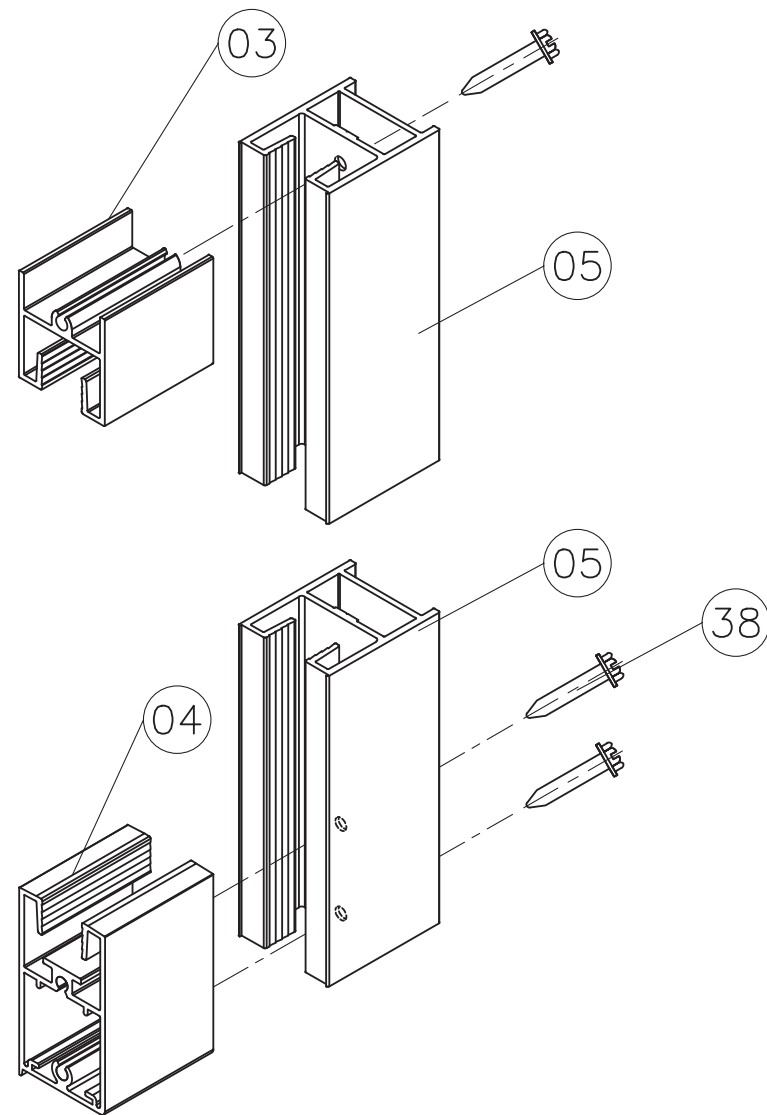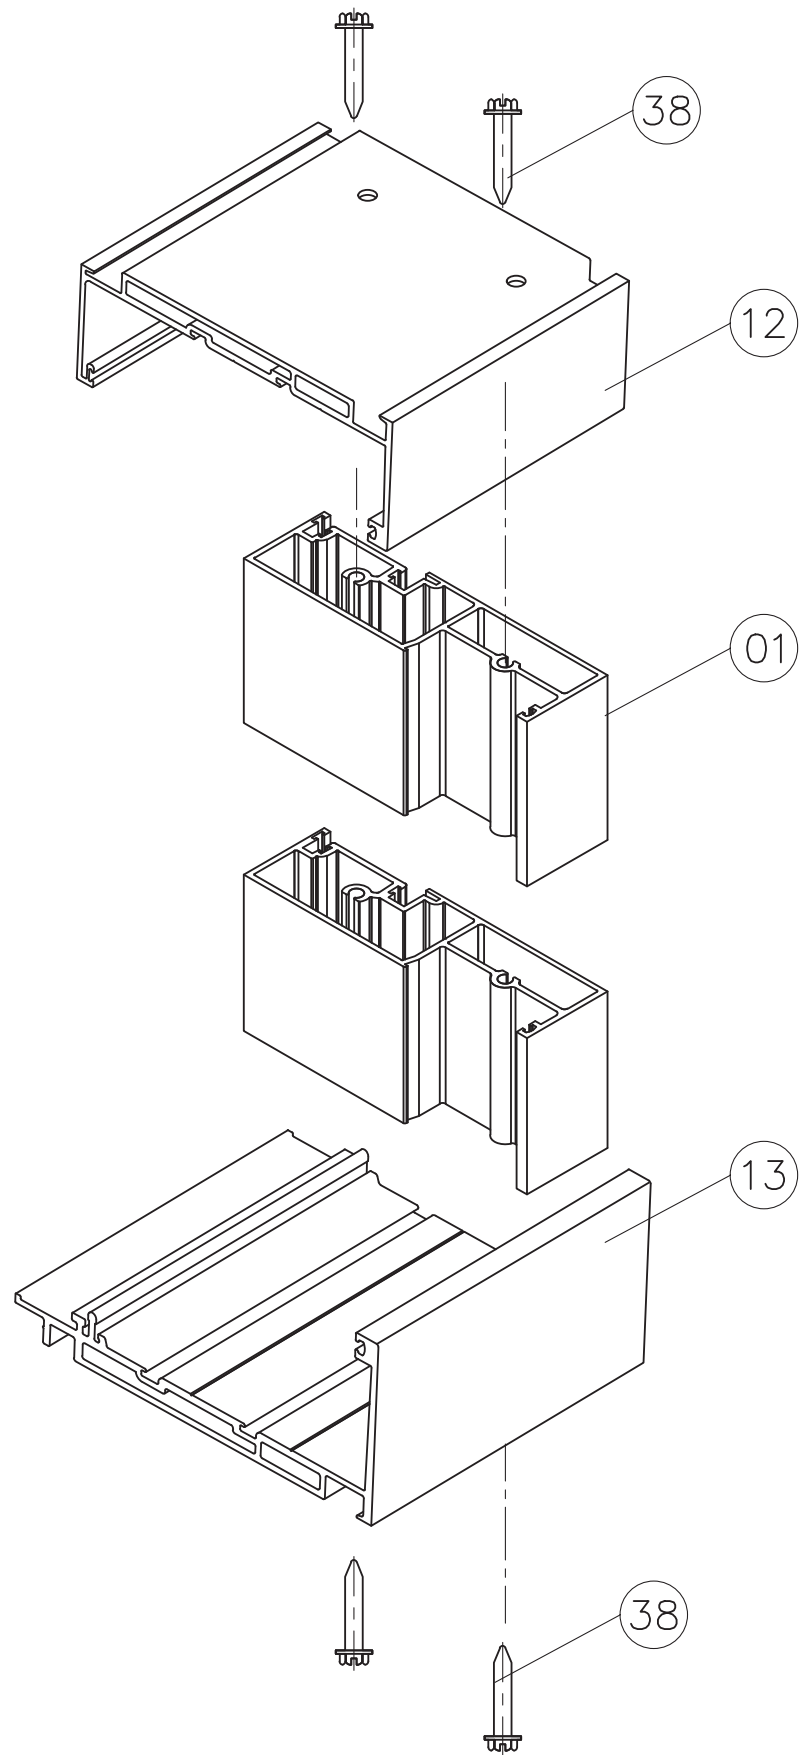

FLORIDA APPROVAL:
FL#21434.3

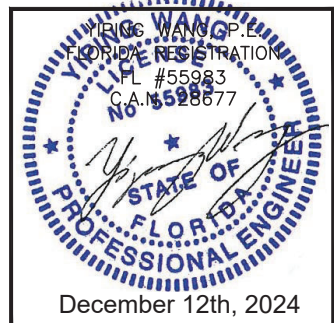

NRAP SERIES 6001 SLIDING GLASS DOOR (L.M.I.)
NR ARCHITECTURAL PRODUCTS INC.
4348 WESTROADS DRIVE
WEST PALM BEACH, FL. 33407
P: (561) 844 - 1121 F: (561) 844 - 6131

MCY ENGINEERING, INC.
GLAZING CONSULTANTS
12781 MIRAMAR PKWY. STE. 301
MIRAMAR, FL 33027 P: 305.271.0117
www.MCYEngineering.com mcy@mcyengineering.com

Drawn Date	Scale	Rev.	Date	Drawn By	Description
08/20/2024	AS SHOWN	1.	08/20/2024	JAMES	NEW
DRAWING NO.					
AD24-23					
ASSEMBLY					
Sheet No.					
09 OF 10					

