


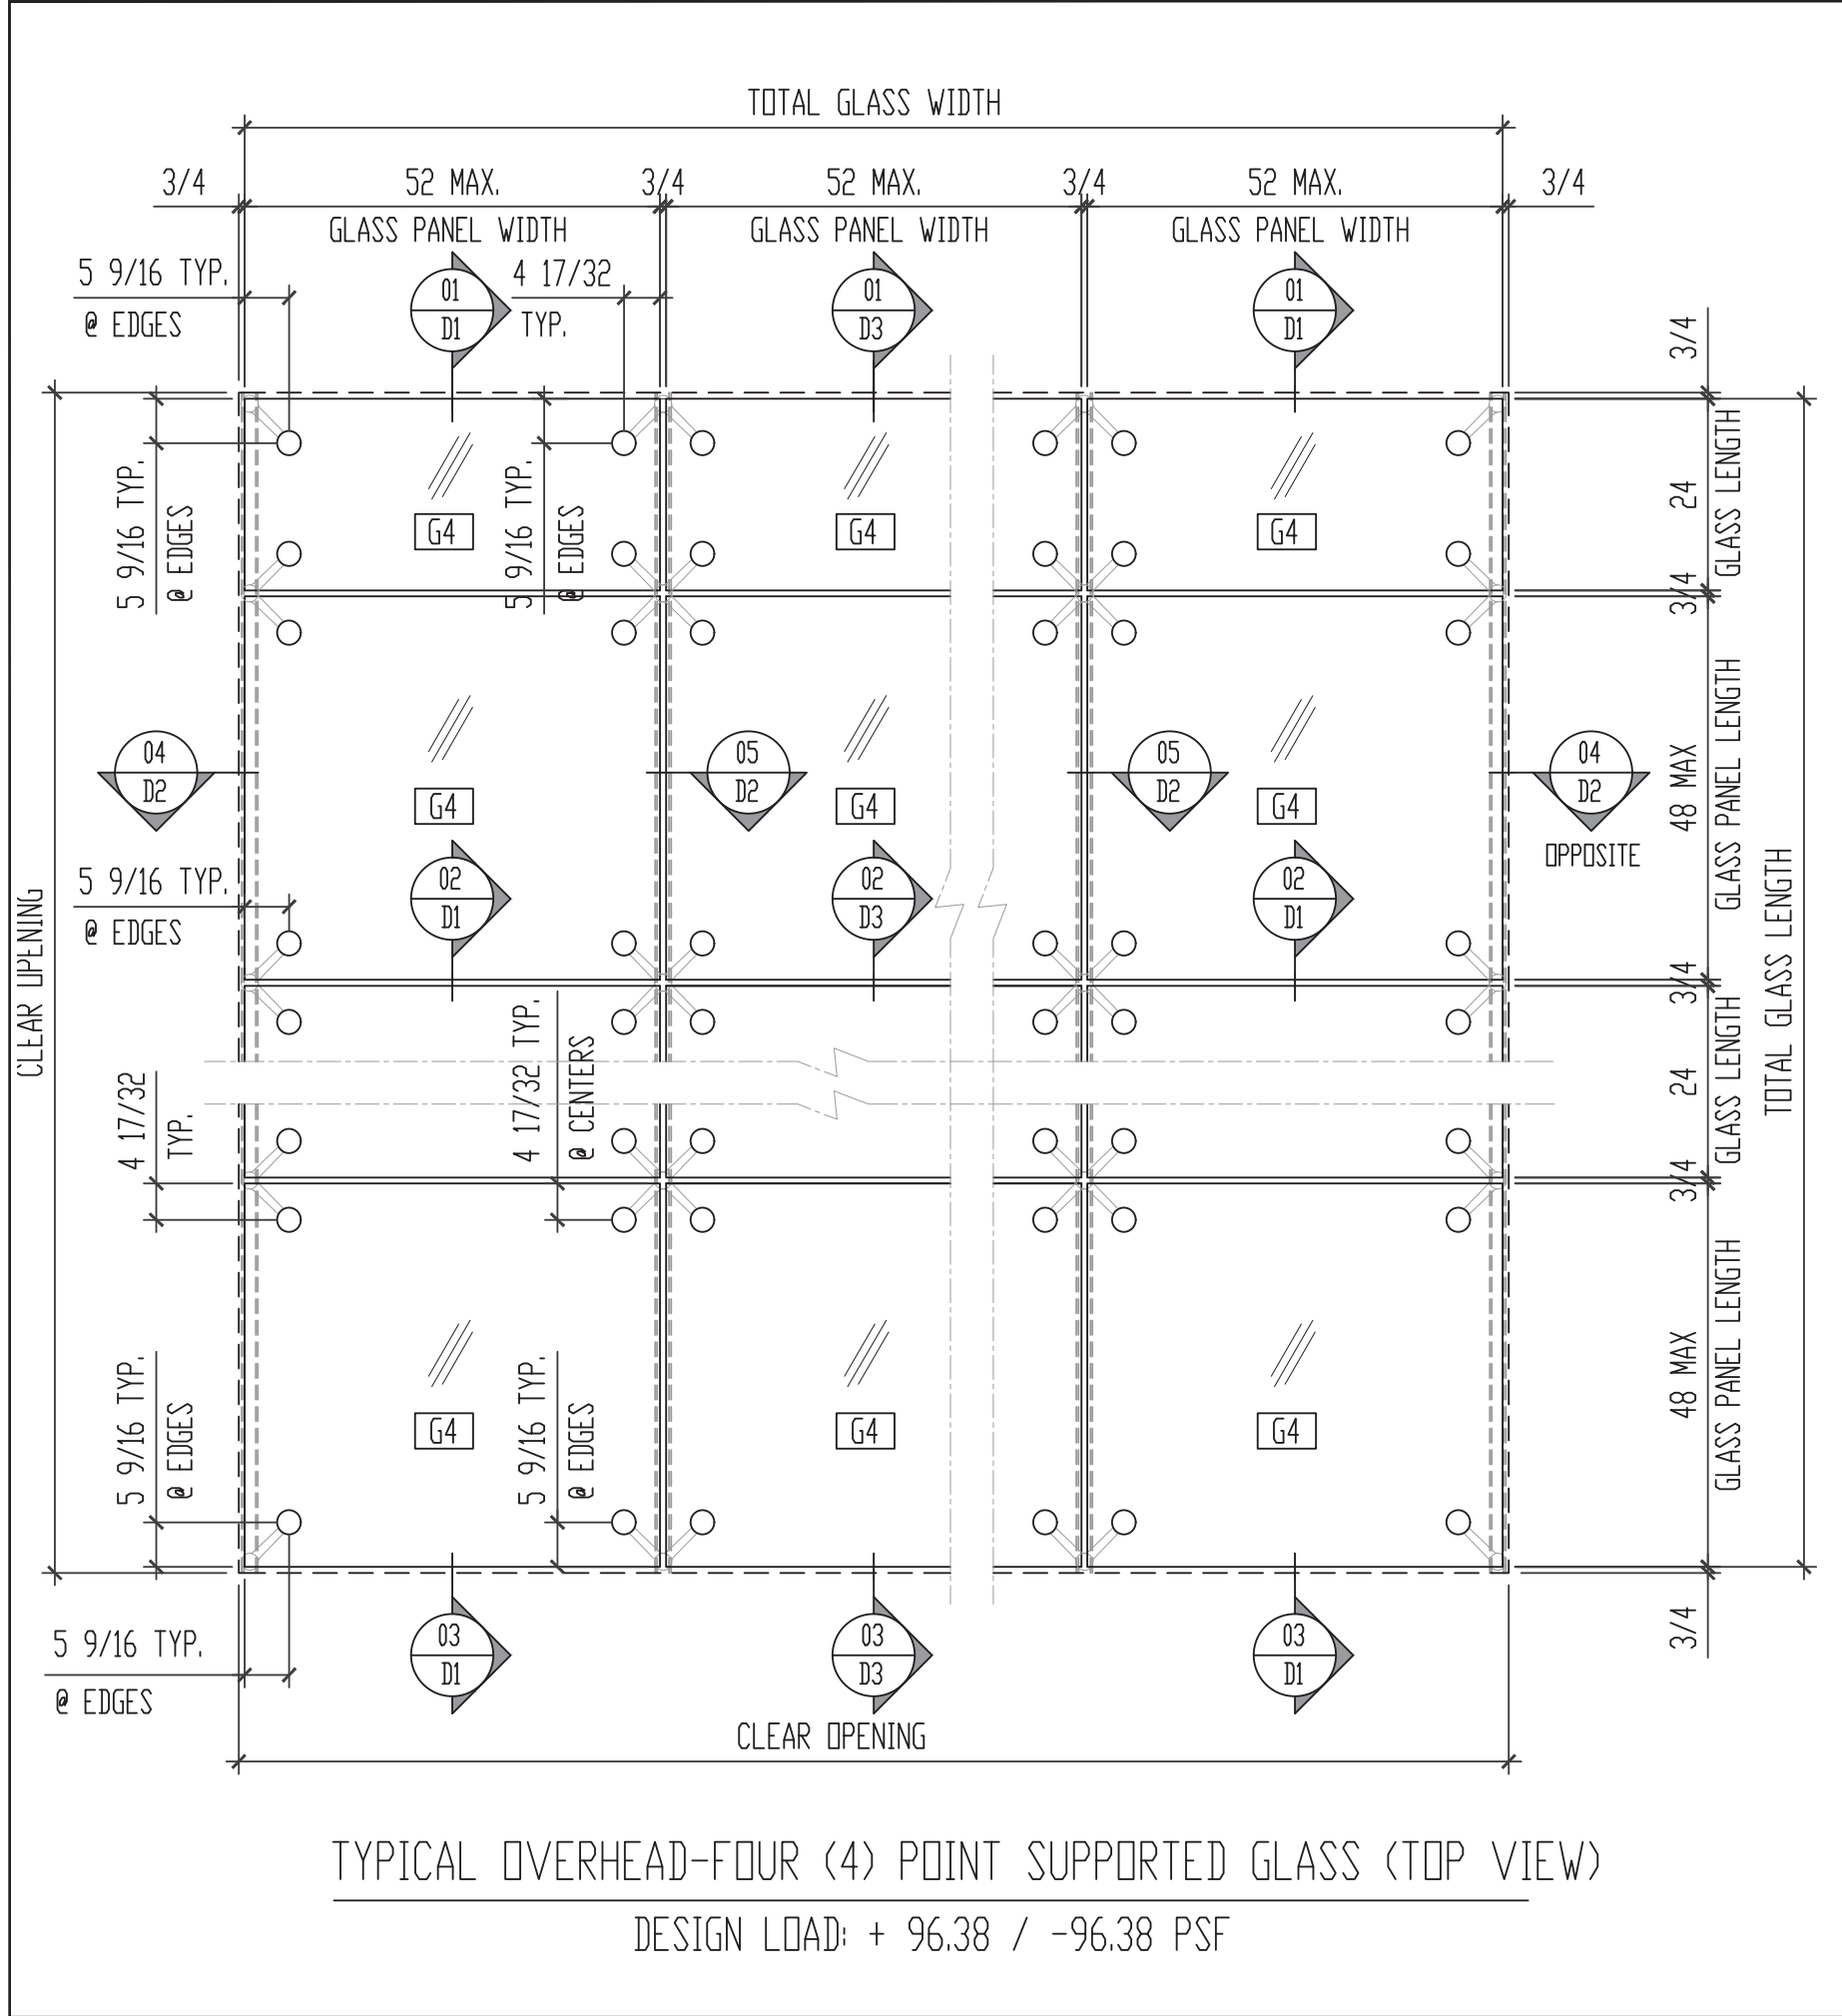

GENERAL NOTES:

- THIS PRODUCT HAS BEEN DESIGNED AND TESTED TO COMPLY WITH THE REQUIREMENTS OF THE 7TH EDITION FBC (2020)/ 8TH EDITION FBC (2023) INCLUDING HIGH VELOCITY HURRICANE ZONE (HVHZ).
- FOUR (4) OR SIX (6) OVERHEAD POINT SUPPORT GLASS SYSTEM RATED FOR LARGE MISSILE IMPACT AND DO NOT REQUIRE SHUTTERS.
- THESE OVERHEAD POINT SUPPORT GLASS SYSTEM ARE APPROVED FOR AIR AND WATER INFILTRATION.
- CODE REQUIREMENTS FOR SAFEGUARDS MUST BE OBSERVED.
- ANCHORING OR LOADING CONDITIONS NOT SHOWN IN THESE DETAILS ARE NOT PART OF THIS APPROVAL.
- MATERIALS INCLUDING BUT NOT LIMITED TO STEEL/METAL SCREWS THAT COME INTO CONTACT WITH OTHER DISSIMILAR MATERIALS SHALL MEET THE REQUIREMENTS OF THE 7TH EDITION FBC (2020)/8TH EDITION FBC (2023) SECTION AS APPLICABLE.
- SUPPORTING STRUCTURES NOT BY NR ARCHITECTURAL PRODUCTS, INC. MUST SUPPORT LOADS IMPOSED BY POINT SUPPORT GLASS SYSTEM AND TRANSFER THEM TO THE BUILDING STRUCTURE.
- GLASS CAPACITY ARE BASED ON ASTM E1300-09 (3 SECS. GUEST)
- ALL DIMENSION UNITS NOT SPECIFIED SHOULD BE IN INCHES.

LIMITATIONS OF USE

A- THIS PRODUCT EVALUATION DOCUMENT (P.E.D.) PREPARED BY THIS ENGINEER IS GENERIC AND DOES NOT PROVIDE INFORMATION FOR A SITE SPECIFIC PROJECT; I.E. WHERE THE SITE CONDITIONS DEVIATE FROM THE P.E.D.

B- CONTRACTOR TO BE RESPONSIBLE FOR THE SELECTION, PURCHASE AND INSTALLATION OF THIS PRODUCT BASED ON THIS PRODUCT EVALUATION PROVIDED HE/SHE DOES NOT DEVIATE FROM THE CONDITIONS DETAILED ON THIS DOCUMENT.

C- THIS PRODUCT EVALUATION DOCUMENT WILL BE CONSIDERED INVALID IF ALTERED BY ANY MEANS.

D- SITE SPECIFIC PROJECTS SHALL BE PREPARED BY A FLORIDA REGISTERED ENGINEER OR ARCHITECT WHICH WILL BECOME THE ENGINEER OF RECORD (E.O.R.) FOR THE PROJECT AND WHO WILL BE RESPONSIBLE FOR THE PROPER USE OF THE P.E.D.

E- THIS P.E.D. SHALL BEAR THE DATE AND ORIGINAL SEAL AND SIGNATURE OF THE PROFESSIONAL ENGINEER OF RECORD THAT PREPARED IT.

FLORIDA APPROVAL:
FL #21466.1




REVISIONS		NO. DATE DESCRIPTION	
		R2	08.11.23 FBC 2023

MCY ENGINEERING, INC.		GLAZING CONSULTANTS	
12781 Miramar Pkwy. STE. 301		P: 305.271.0117	
Miramar, FL 33027		www.MCYEngineering.com mcy@mcyengineering.com	

OVERHEAD POINT SUPPORT GLASS SYSTEM (L.M.I.)		NR ARCHITECTURAL PRODUCTS	
4348 WESTROADS DRIVE		WEST PALM BEACH, FLORIDA 33407	
P: (561) 844-1121		F: (561) 844-6131	

DATE	08.11.2023
SCALE	AS SHOWN
DRAWN	James
PROJECT	16-095

DRAWING NO.	AD16-47
SHEET 1 OF 11	

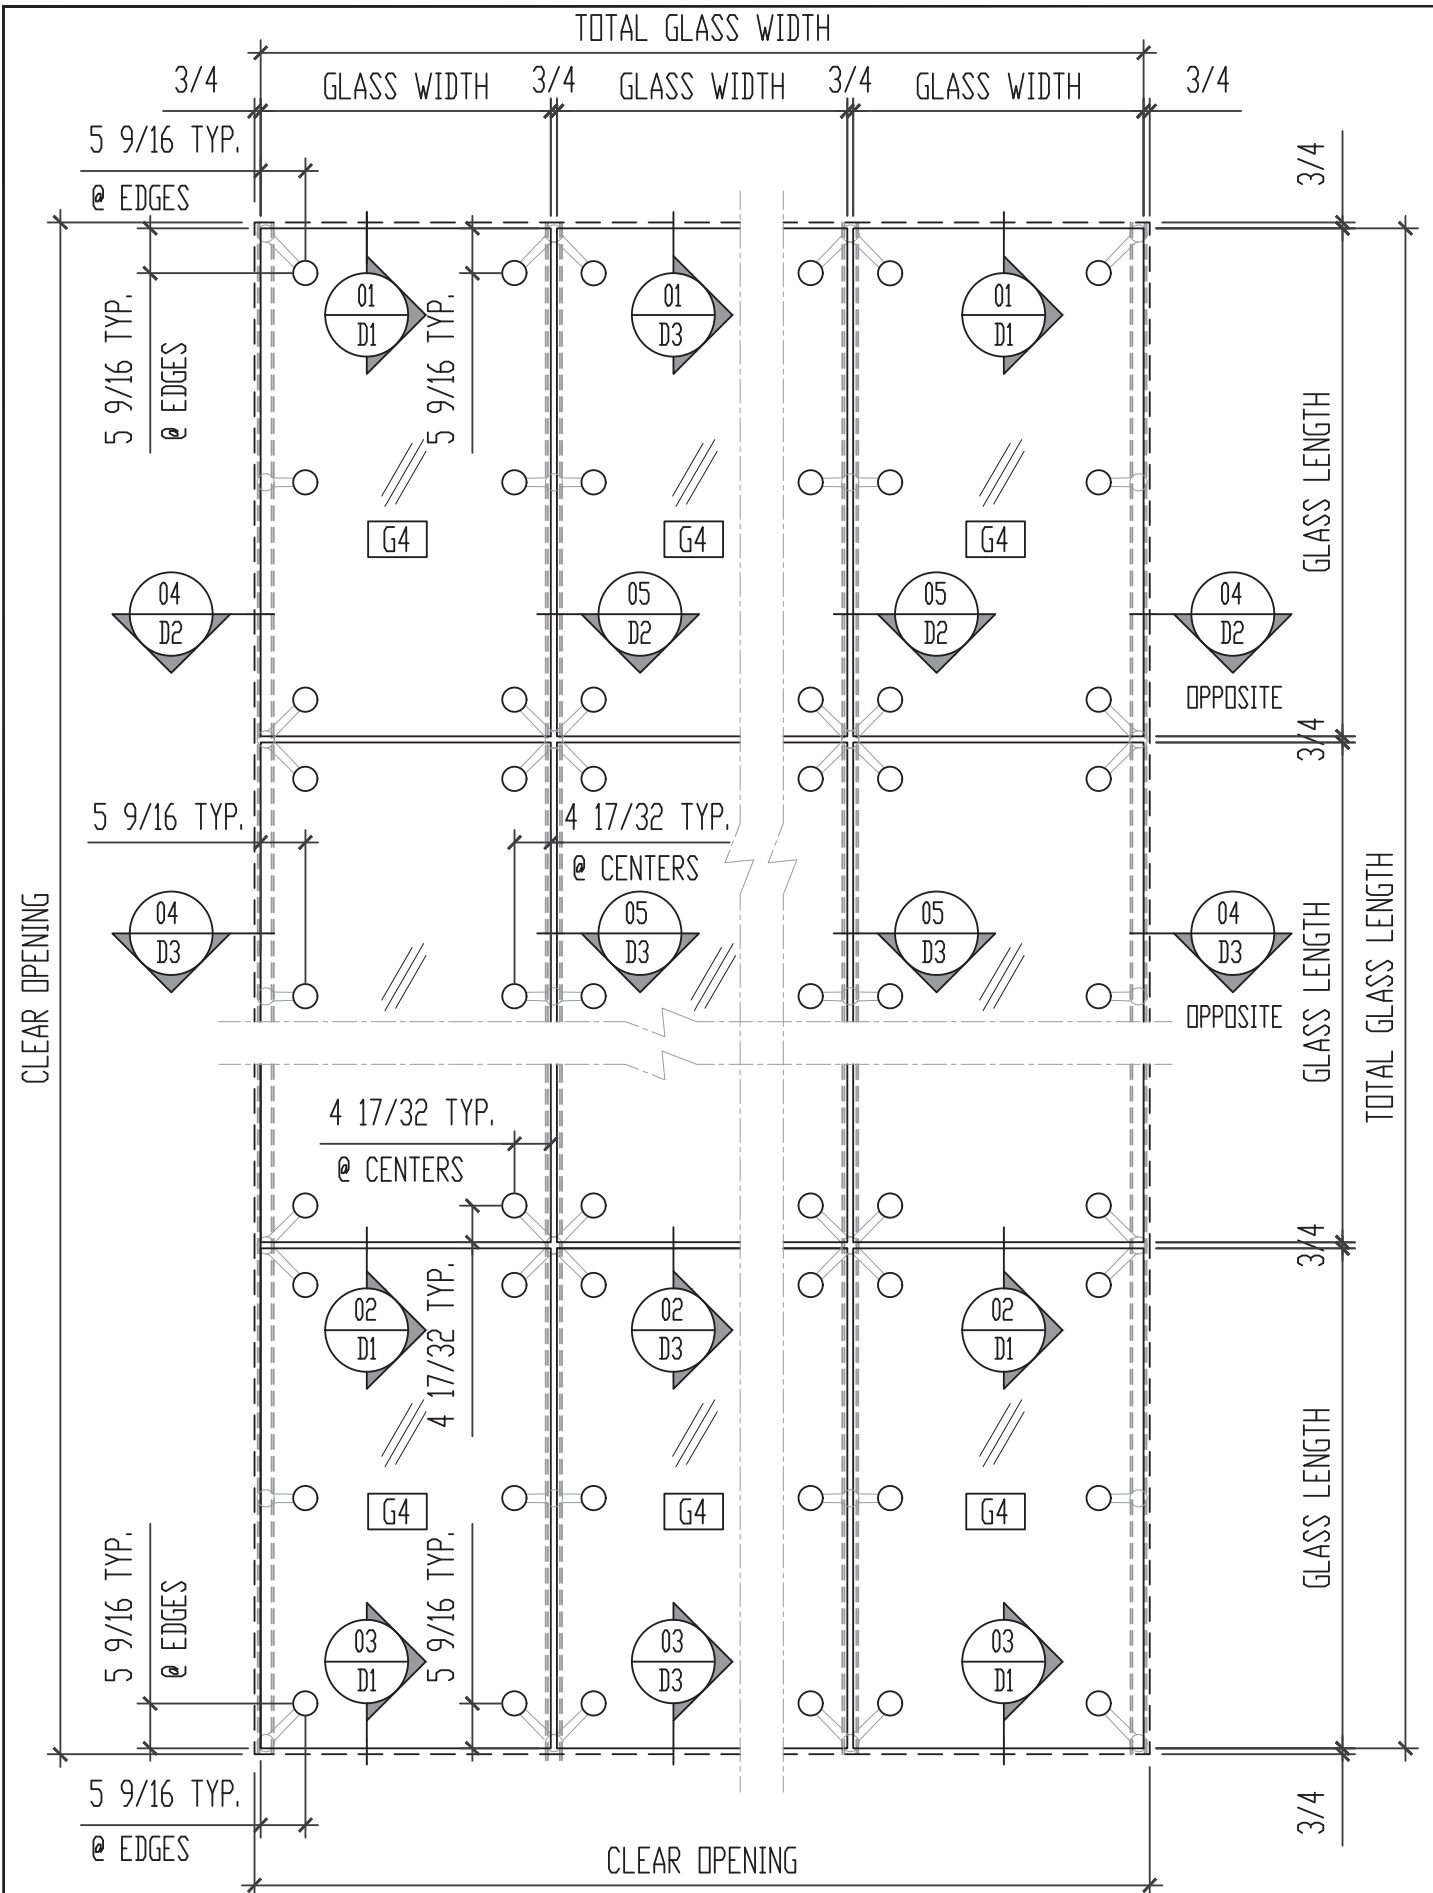


TYPICAL OVERHEAD-SIX (6) POINT SUPPORTED GLASS (TOP VIEW)


DESIGN LOAD: REFER TO SHEET 6 OF 11

GLASS SPECS:

G4 15.98 (5/8") LAMINATED VISION GLASS
5.7 (1/4") CLEAR TEMPERED + 0.180 KURARAY SENTRYGLAS PLUS IONOPLAST + 5.7 (1/4") CLEAR TEMPERED.

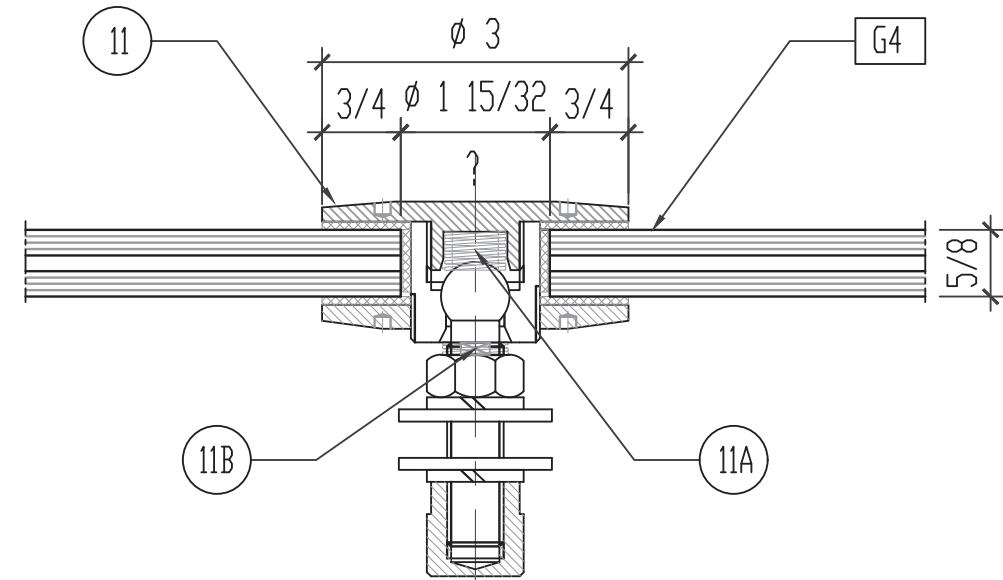


GLASS G4: WITH ROUTEL PS-11

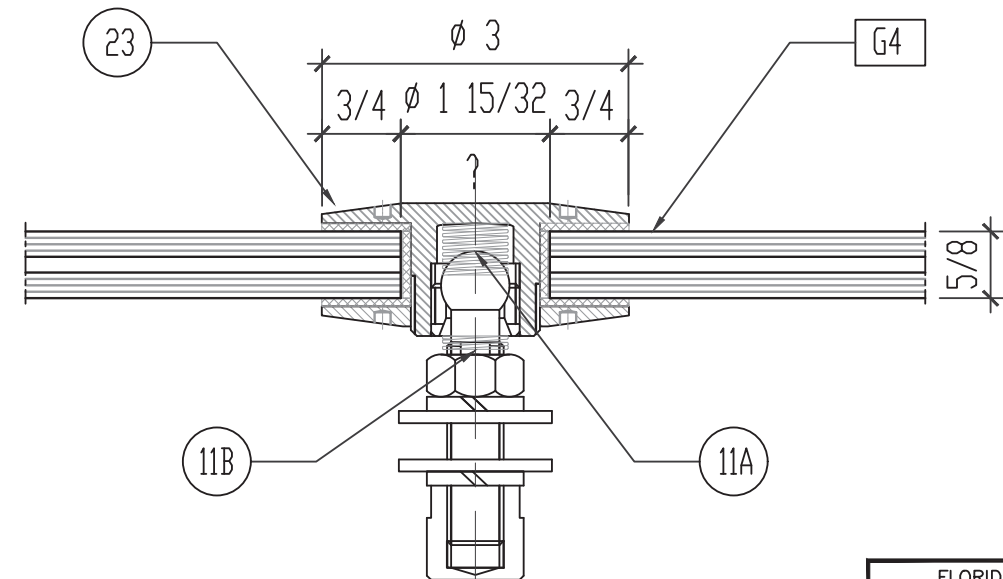

GLASS G4: WITH ROUTEL PS-23

FLORIDA APPROVAL:
FL #21466.1

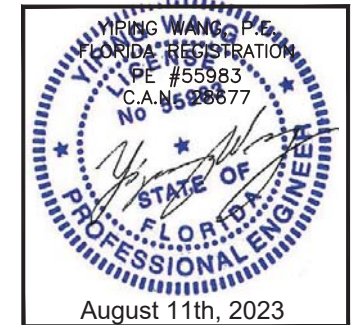

NO.	DATE	DESCRIPTION
R2	08.11.23	FGC 2023

MCY ENGINEERING, INC.
GLAZING CONSULTANTS

MCY









12781 Miramar Pkwy. STE. 301
Miramar, FL 33027
P: 305.271.0117
www.MCYEngineering.com mcy@mcyengineering.com

OVERHEAD POINT SUPPORT GLASS SYSTEM (L.M.I.)

NR ARCHITECTURAL PRODUCTS

4348 WESTROADS DRIVE
WEST PALM BEACH, FLORIDA 33407
P: (561) 844-1121 F: (561) 844-6131

DATE	08.11.2023
SCALE	AS SHOWN
DRAWN	James
PROJECT	16-095
DRAWING NO.	AD16-47
SHEET 2 OF 11	

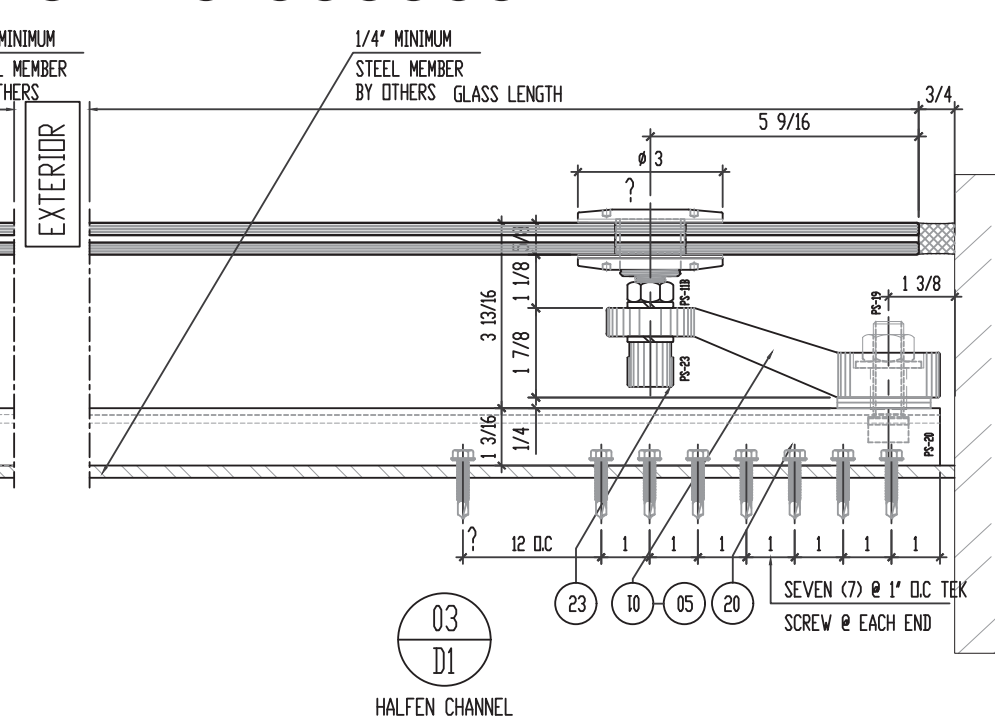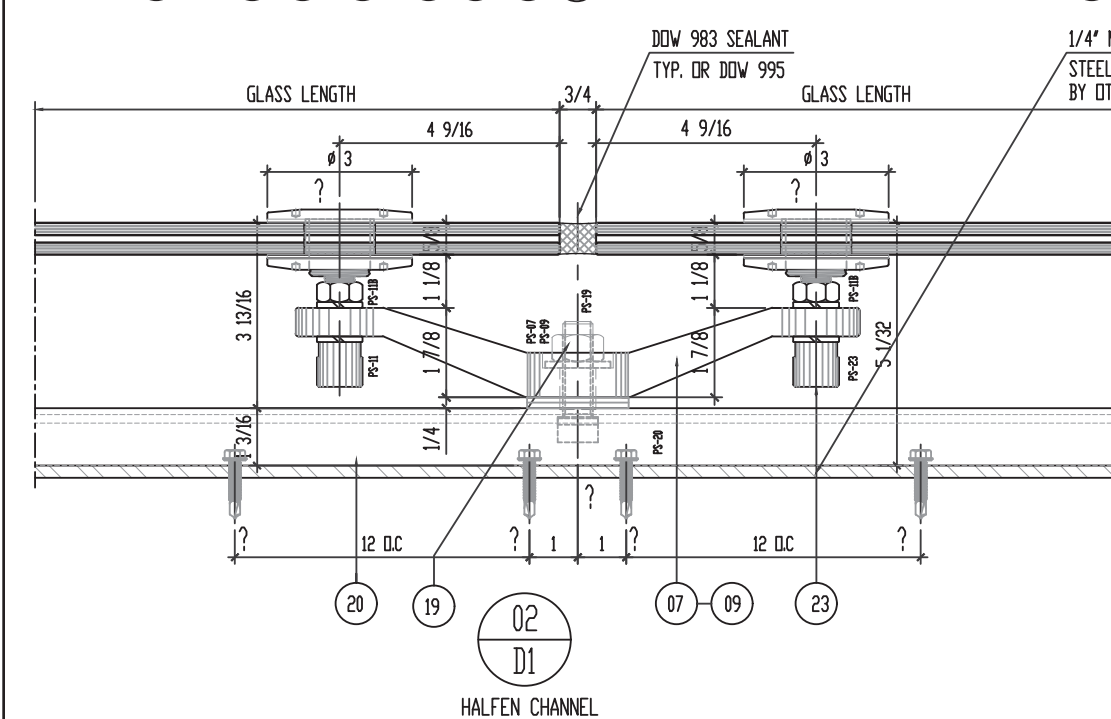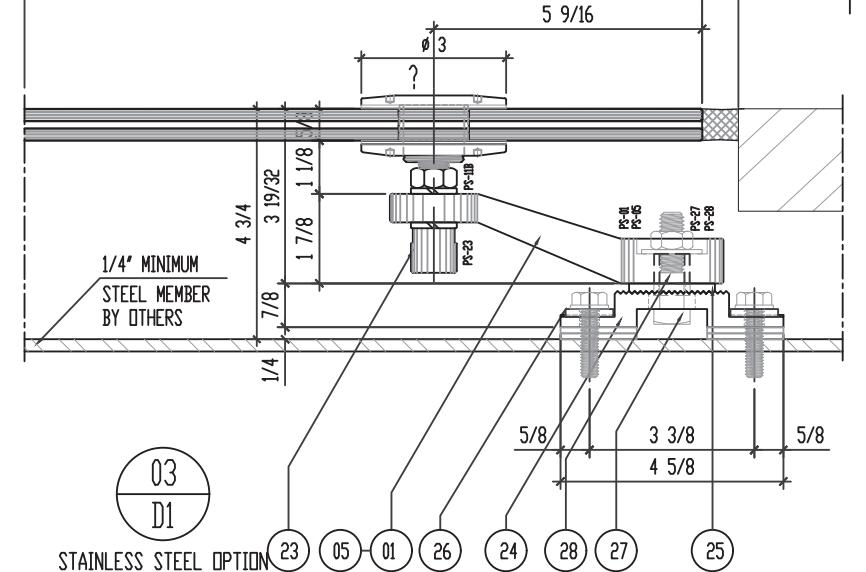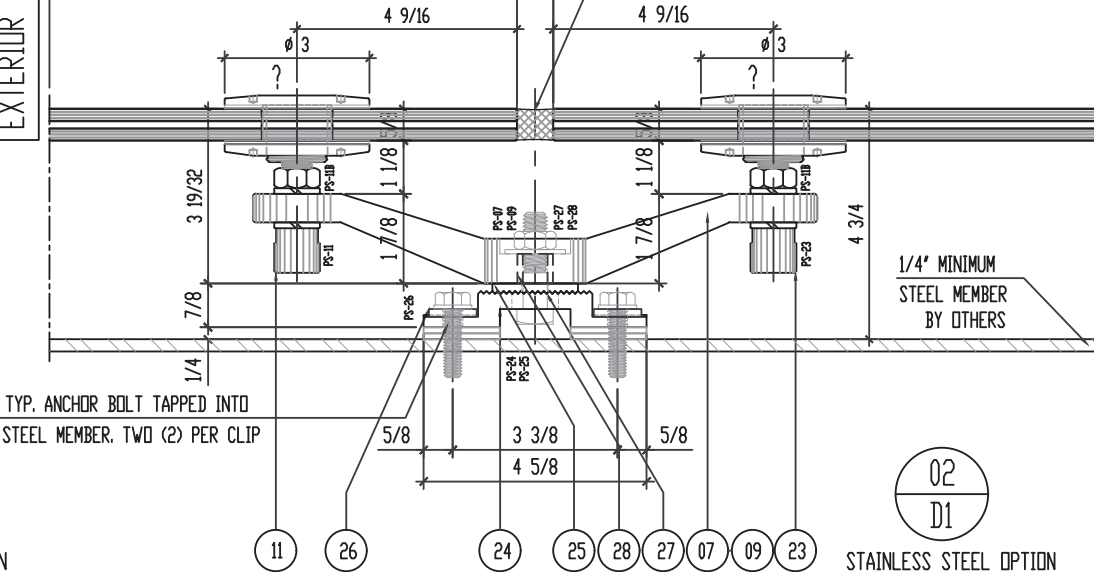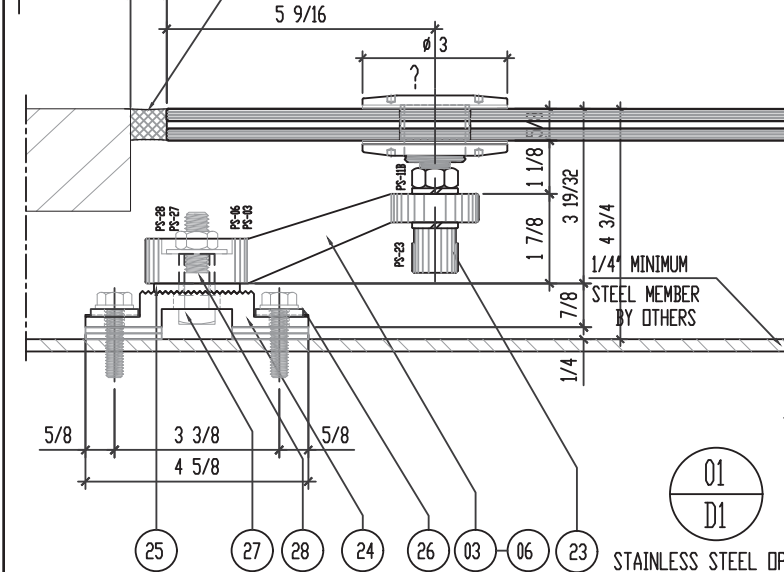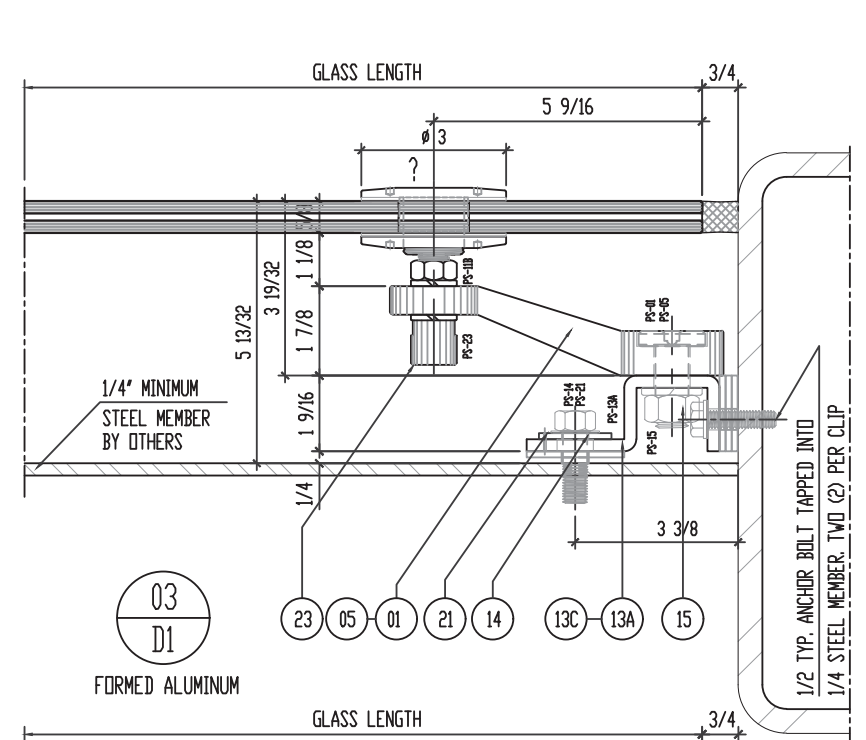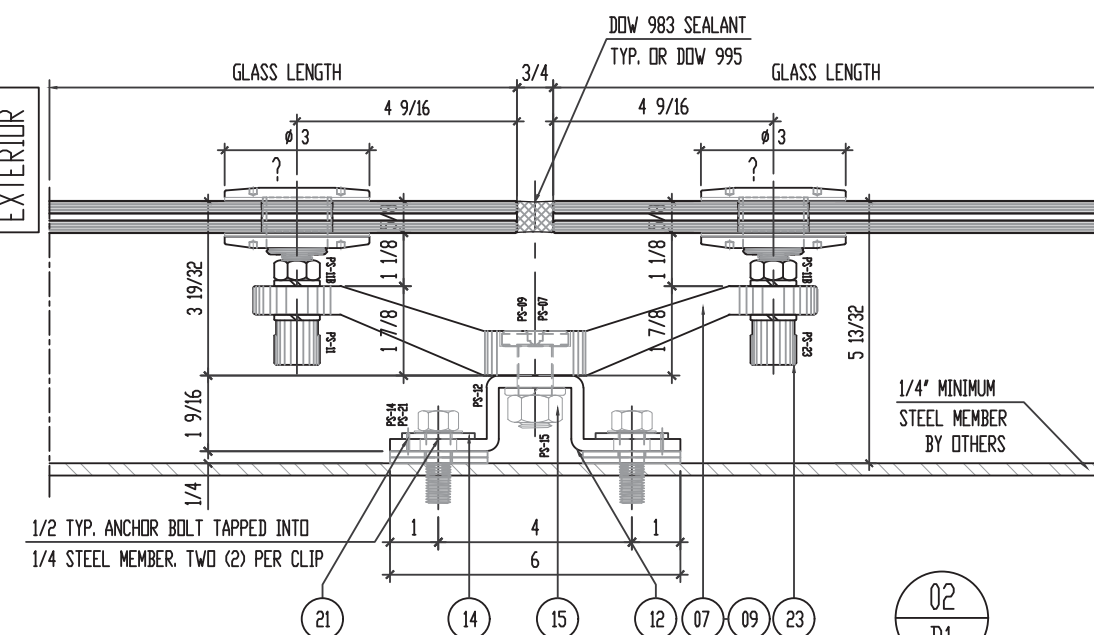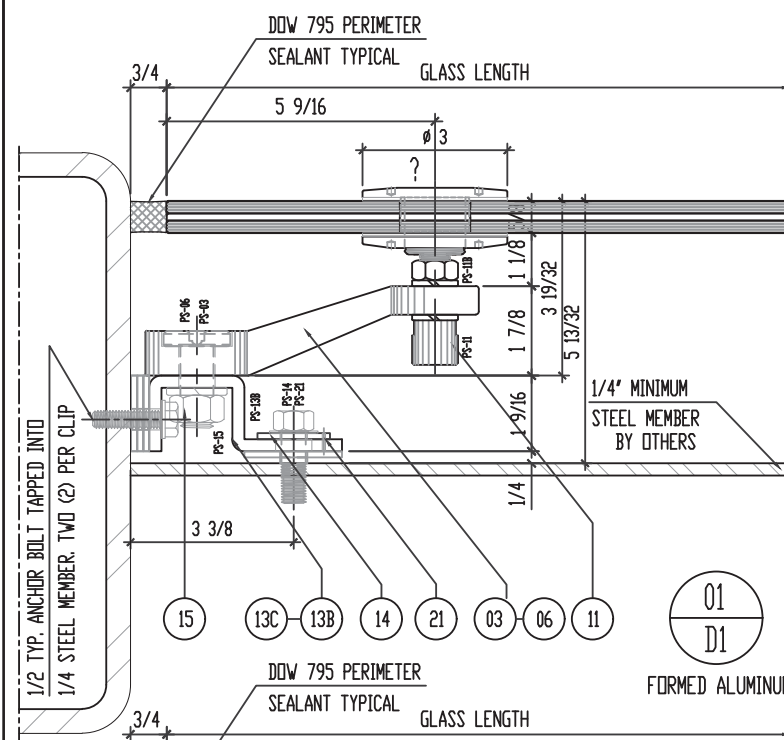

FLORIDA APPROVAL:

FL #21466.1

YIPING WANG, P.E.
FLORIDA REGISTRATION
PE #55983
C.A.N. 28677

STATE OF FLORIDA
PROFESSIONAL ENGINEER

August 11th, 2023

REVISIONS		
NO.	DATE	DESCRIPTION
R2	08.11.23	FBC 2023

MCY


MCY ENGINEERING, INC.
GLAZING CONSULTANTS

12781 Miramar Pkwy. STE. 301
Miramar, FL 33027
P: 305.271.0117
www.MCYEngineering.com mcy@mcyengineering.com

OVERHEAD POINT SUPPORT GLASS SYSTEM (L.M.I.)

NR ARCHITECTURAL PRODUCTS
4348 WESTROADS DRIVE
WEST PALM BEACH, FLORIDA 33407
P: (561) 844-1121 F: (561) 844-6131

DATE	08.11.2023
SCALE	AS SHOWN
DRAWN	James
PROJECT	16-095
DRAWING NO.	AD16-47
SHEET 3 OF 11	

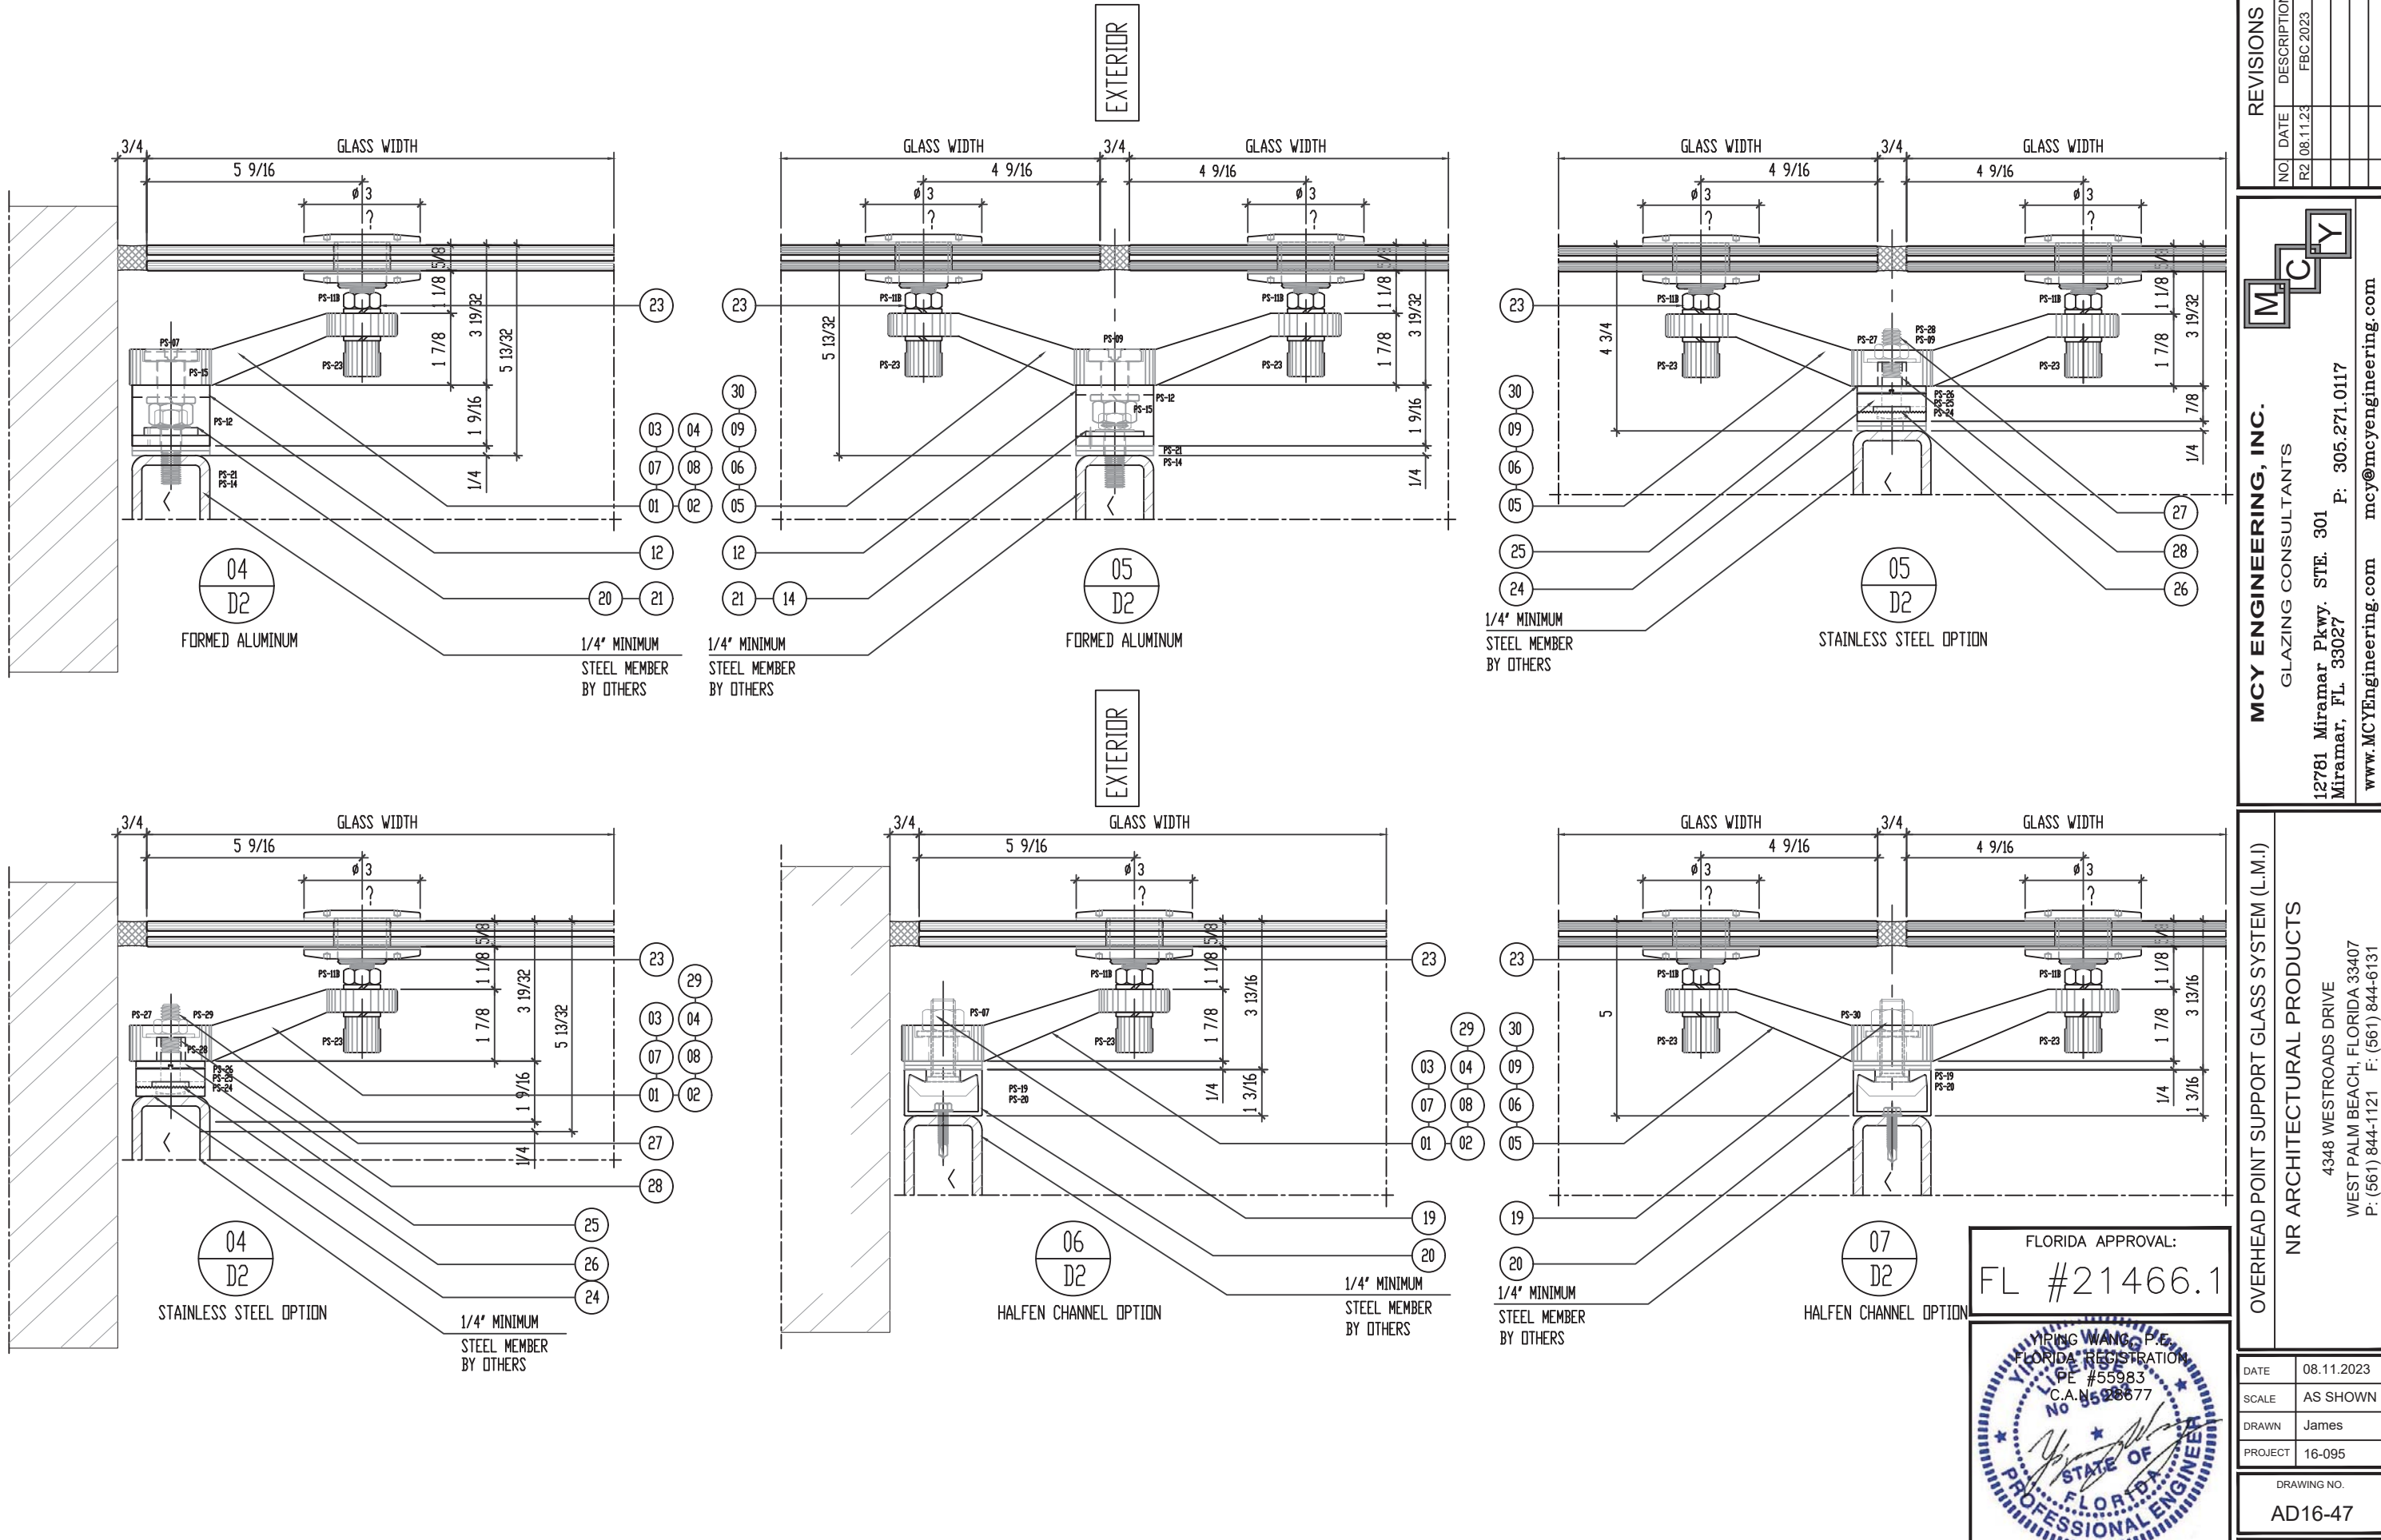

REVISIONS	
NO.	DESCRIPTION
R2	08.11.23 FBC 2023

MCY

MCY ENGINEERING, INC.
GLAZING CONSULTANTS
12781 Miramar Pkwy. STE. 301
Miramar, FL 33027
P: 305.271.0117
www.MCYEngineering.com mcy@mcyengineering.com

OVERHEAD POINT SUPPORT GLASS SYSTEM (L.M.I.)

NR ARCHITECTURAL PRODUCTS
4348 WESTROADS DRIVE
WEST PALM BEACH, FLORIDA 33407
P: (561) 844-1121 F: (561) 844-6131

FLORIDA APPROVAL:
FL #21466.1

YIPING WANG, P.E.
FLORIDA REGISTRATION
PE #55983
C.A. No. 9528677

STATE OF
FLORIDA
PROFESSIONAL ENGINEER

August 11th, 2023

DATE	08.11.2023
SCALE	AS SHOWN
DRAWN	James
PROJECT	16-095

DRAWING NO.	AD16-47
SHEET 4 OF 11	




YIPING WANG, P.E.
FLORIDA REGISTRATION
PE #55983
C.A.N. 28877

August 11th, 2023


SHEET 5 OF 11

GLASS CONFIG.: FOUR (4) POINT SUPPORT

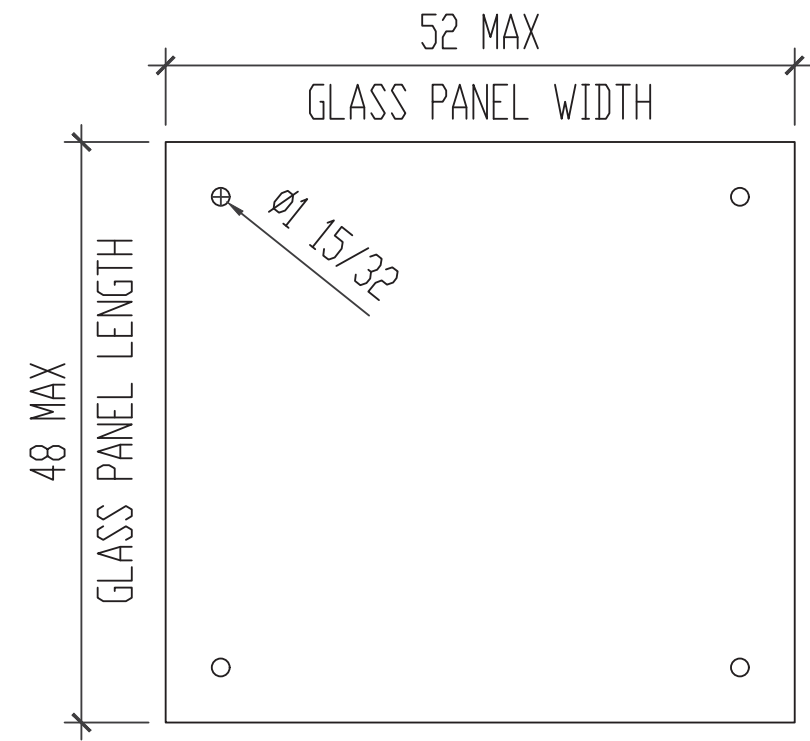

TYPICAL GLASS ELEVATION

GLASS CONFIG.: SIX (6) POINT SUPPORT

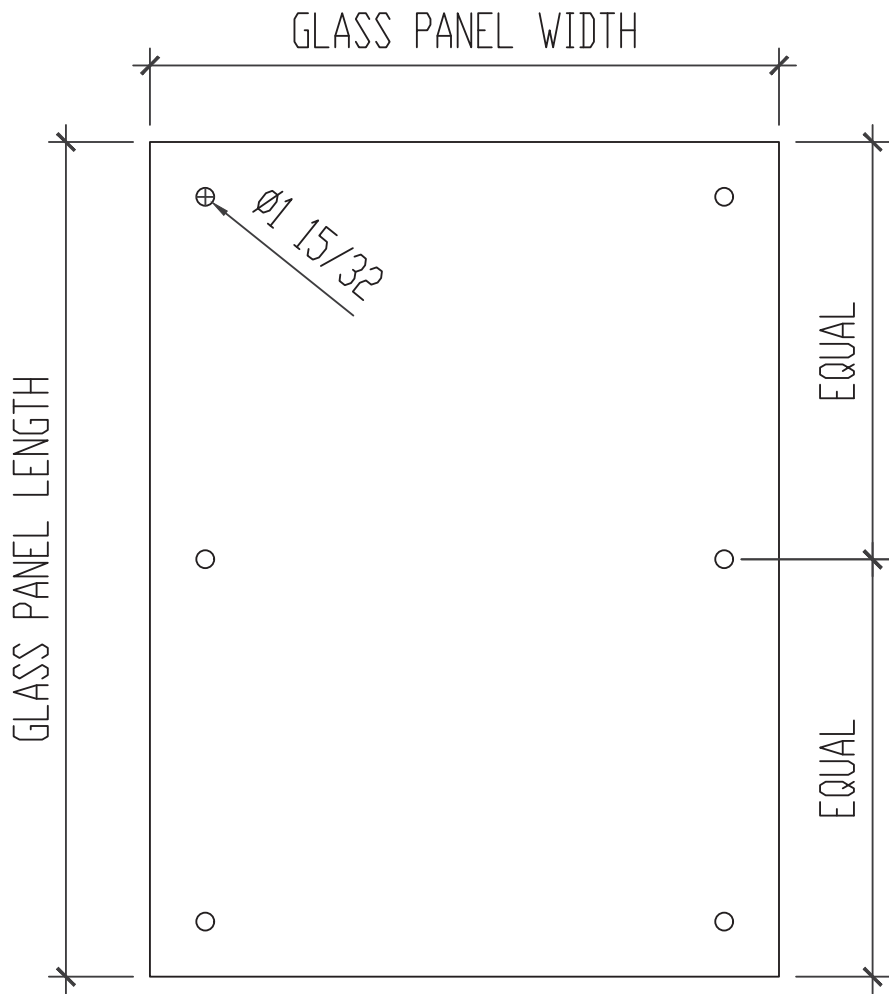

TYPICAL GLASS ELEVATION

SIX (6) POINT SUPPORT GLASS DESIGN LOAD CHART		
WIDTH-IN	LENGTH-IN	DP (PSF)
41-1/2"	60"	96.38
40-1/4"	62"	96.38

FLORIDA APPROVAL:
FL #21466.1



August 11th, 2023

REVISIONS	
NO.	DESCRIPTION
R2	08.11.23 FBC 2023

MCY ENGINEERING, INC.
GLAZING CONSULTANTS
12781 Miramar Pkwy. STE. 301
Miramar, FL 33027
P: 305.271.0117
www.MCYEngineering.com mcy@mcyengineering.com


OVERHEAD POINT SUPPORT GLASS SYSTEM (L.M.I.)

NR ARCHITECTURAL PRODUCTS
4348 WESTROADS DRIVE
WEST PALM BEACH, FLORIDA 33407
P: (561) 844-1121 F: (561) 844-6131


DATE	08.11.2023
SCALE	AS SHOWN
DRAWN	James
PROJECT	16-095

DRAWING NO.
AD16-47


SHEET 6 OF 11

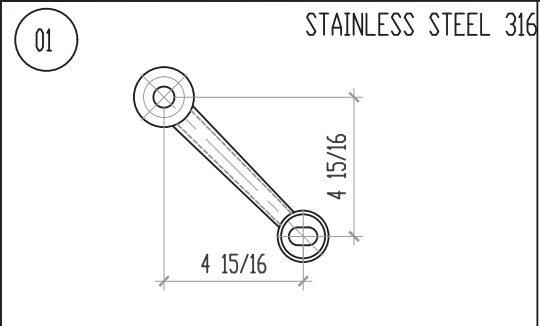


PS-01: SINGLE ARM (TOP LEFT)

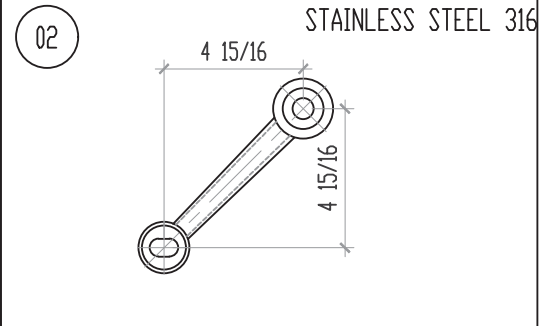


PS-02: SINGLE ARM (TOP RIGHT)

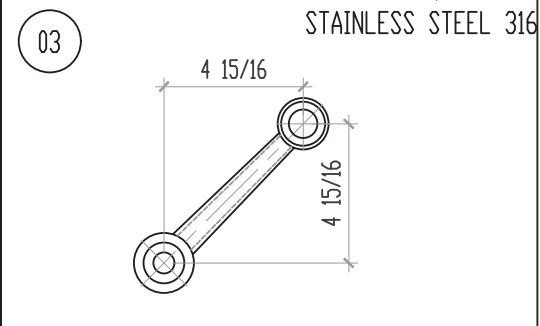


PS-03: SINGLE ARM (BOTTOM LEFT)

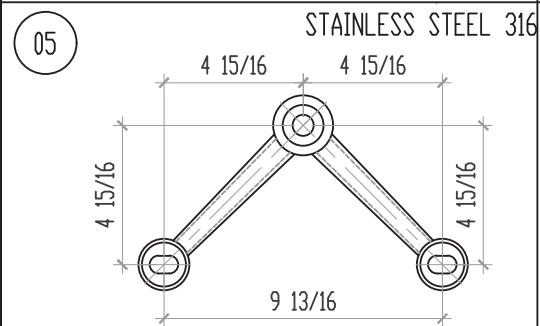


PS-05: DOUBLE ARM (TOP CENTER)

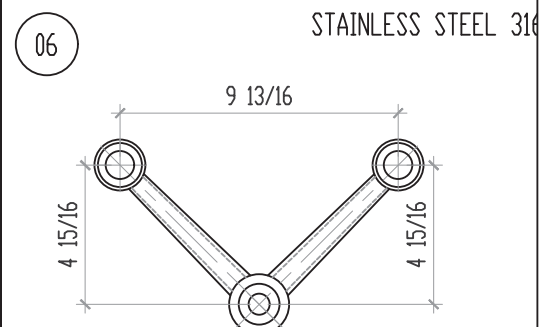


PS-06: DOUBLE ARM (BOTTOM CENTER)

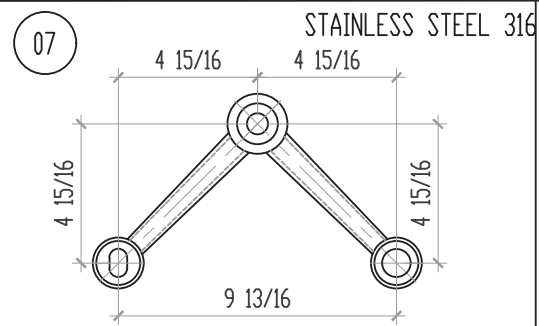


PS-07: DOUBLE ARM (JAMB LEFT)

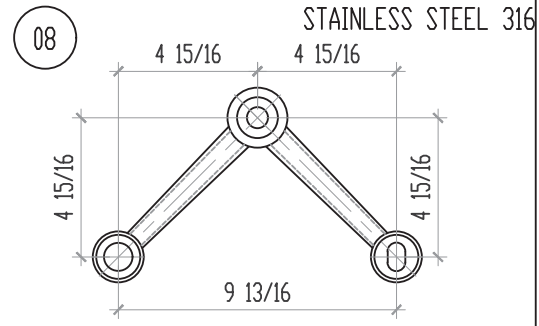


PS-08: DOUBLE ARM (JAMB RIGHT)

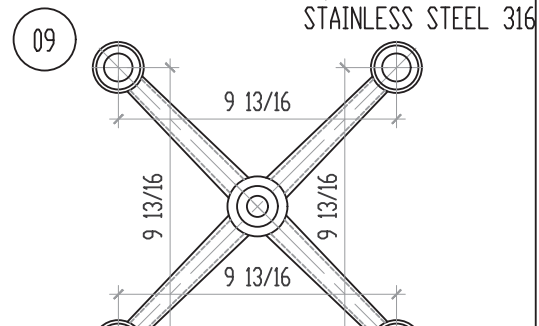


PS-09: 4- ARM (CENTER)

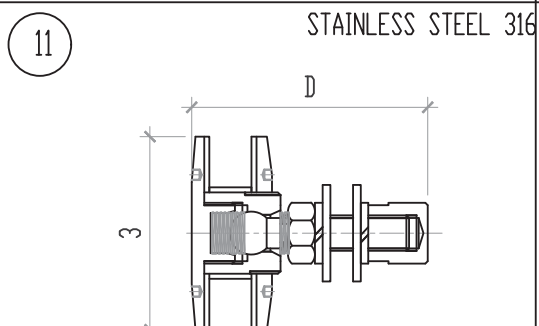


PS-11: Ø 3" ROUTEL ASSEMBLY

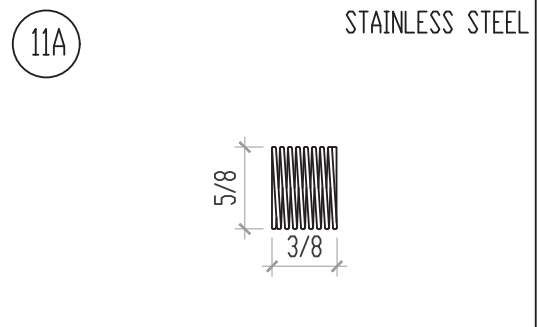


PS-11A: REDUX SPRING ' 5/8" X 3/8" HIGH INTERNAL SPRING TYPE 17-7

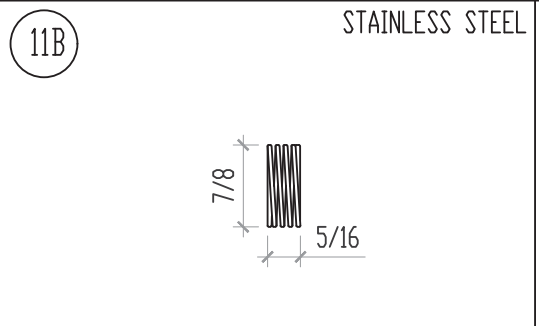


PS-11B: REDUX SPRING ' 7/8" X 5/16" HIGH EXTERNAL SPRING TYPE 17-7 S/S

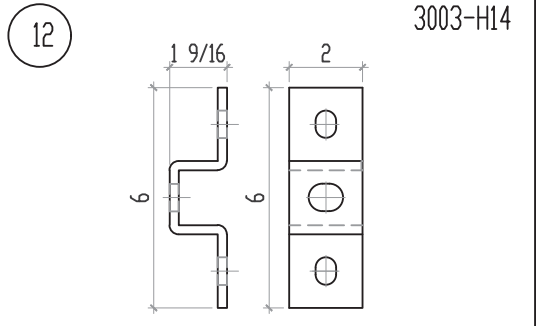


PS-12: 2' LONG FORMED BRACKET

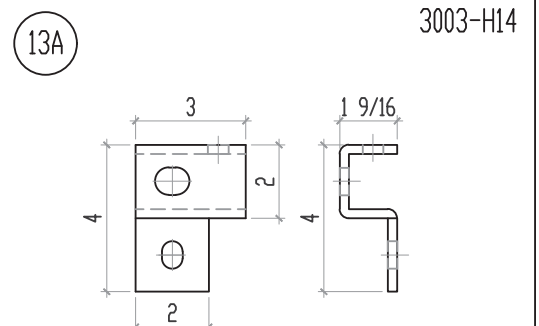


PS-13A: 3' LONG FORMED BRACKET

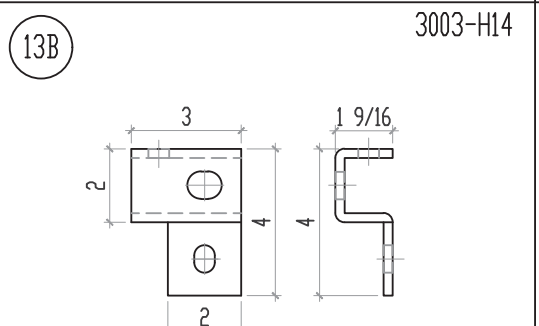


PS-13B: 3' LONG FORMED BRACKET

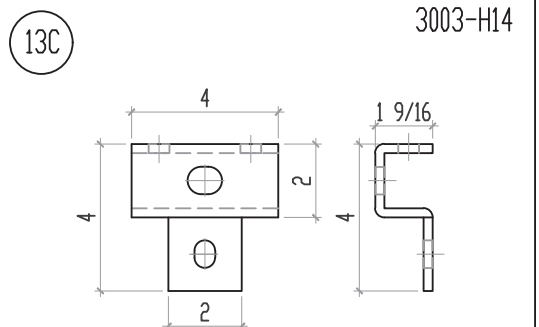


PS-13C: 3' LONG FORMED BRACKET

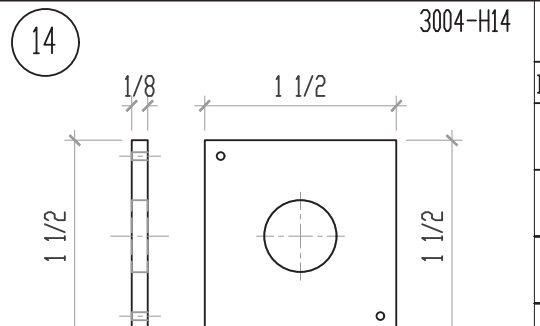


PS-14: 1/8"X1-1/2"X1-1/2" ALU-LOCKING PLATE

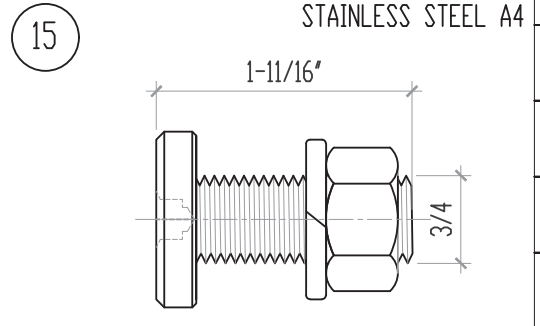

PS-15: Ø 3/4"X1-11/16" SOCKET HD. BOLT

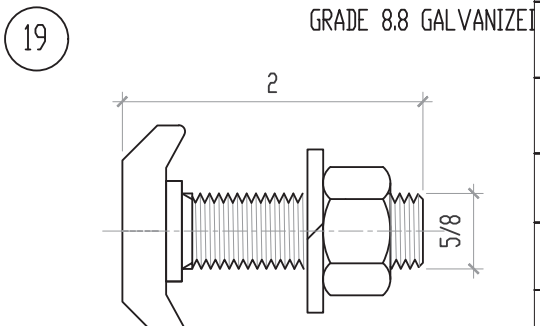

PS-19: BH651 M16 (Ø 5/8") HALFEN T-BOLT

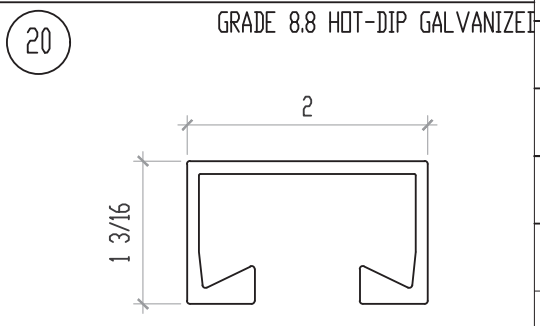

PS-20: HZM 38/23 HALFEN CHANNEL



PS-21: ' 1/16"X3/8" LG. SLOTTED DRIVE P

BILL OF MATERIALS:			
ITEM #	PART #	DESCRIPTION	MATERIAL
01	PS-01	TOP LEFT 1-ARM SPIDER	STAINLESS STEEL 316
02	PS-02	TOP RIGHT 1-ARM SPIDER	STAINLESS STEEL 316
03	PS-03	BOTTOM LEFT 1-ARM SPIDER	STAINLESS STEEL 316
04	PS-04	BOTTOM RIGHT 1-RM SPIDER	STAINLESS STEEL 316
05	PS-05	TOP CENTER 2-ARM SPIDER	STAINLESS STEEL 316
06	PS-06	BOTTOM CENTER 2-ARM SPIDER	STAINLESS STEEL 316
07	PS-07	LEFT JAMB 2-ARM SPIDER	STAINLESS STEEL 316
08	PS-08	RIGHT JAMB 2-ARM SPIDER	STAINLESS STEEL 316
09	PS-09	CENTER 4-ARM SPIDER	STAINLESS STEEL 316
11	PS-11	Ø 3" SPIDER ROUTEL	STAINLESS STEEL 316
11A	PS-11A	REDUX SPRING Ø 5/8" X 3/8" HIGH INTERNAL SPRING TYPE 17-7	STAINLESS STEEL
11B	PS-11B	REDUX SPRING Ø 7/8" X 5/16" HIGH EXTERNAL SPRING TYPE 17-7	STAINLESS STEEL
12	PS-12	1/4" THK-2'X6" FORMED BRACKET	3003-H14 ALUMINUM
13A	PS-13A	1/4" THK-3'X4" FORMED BRACKET	3003-H14 ALUMINUM
13B	PS-13B	1/4" THK-3'X4" FORMED BRACKET	3003-H14 ALUMINUM
13C	PS-13C	1/4" THK-3'X4" FORMED BRACKET	3003-H14 ALUMINUM
14	PS-14	1/8" THK-ALU-LOCKING PLATE	3003-H14 ALUMINUM
15	PS-15	Ø 3/4"X1-11/16" SOCKET HD. BOLT	STAINLESS STEEL A4
19	PS-19	BH651 M16 (Ø 5/8") HALFEN BOLT	GRADE 8.8 GALV.
20	PS-20	HZM 38/23 HALFEN CHANNEL	GRADE 8.8 GALV.

FLORIDA APPROVAL:

FL #21466.1

YOUNG WANG, P.E.
FLORIDA REGISTRATION
PE #55983
C.A. #28677

STATE OF FLORIDA
PROFESSIONAL ENGINEER

August 11th, 2023

DATE	08.11.2023
SCALE	AS SHOWN
DRAWN	James
PROJECT	16-095

DRAWING NO.

AD16-47

SHEET 7 OF 11

MCY ENGINEERING, INC.

GLAZING CONSULTANTS

12781 Miramar Pkwy. STE. 301
Miramar, FL 33027
P: 305.271.0117
www.MCYEngineering.com mcy@mcyengineering.com

OVERHEAD POINT SUPPORT GLASS SYSTEM (L.M.I.)

NR ARCHITECTURAL PRODUCTS



4348 WESTROADS DRIVE
WEST PALM BEACH, FLORIDA 33407
P: (561) 844-1121 F: (561) 844-6131

NO.	DATE	DESCRIPTION
R2	08.11.23	FGC 2023

DRAWING NO.

AD16-47


SHEET 7 OF 11

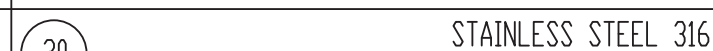 

OVERHEAD P NR AR	FLORIDA APPROVAL:	
	FL #21466.1	
DATE SCALE DRAWN PROJECT		
	DRAWING NO.	
	AD16-47	
	SHEET 8 OF 11	



Ø 3" ROUTEL (PS-11) TO GLASS CONNECTION

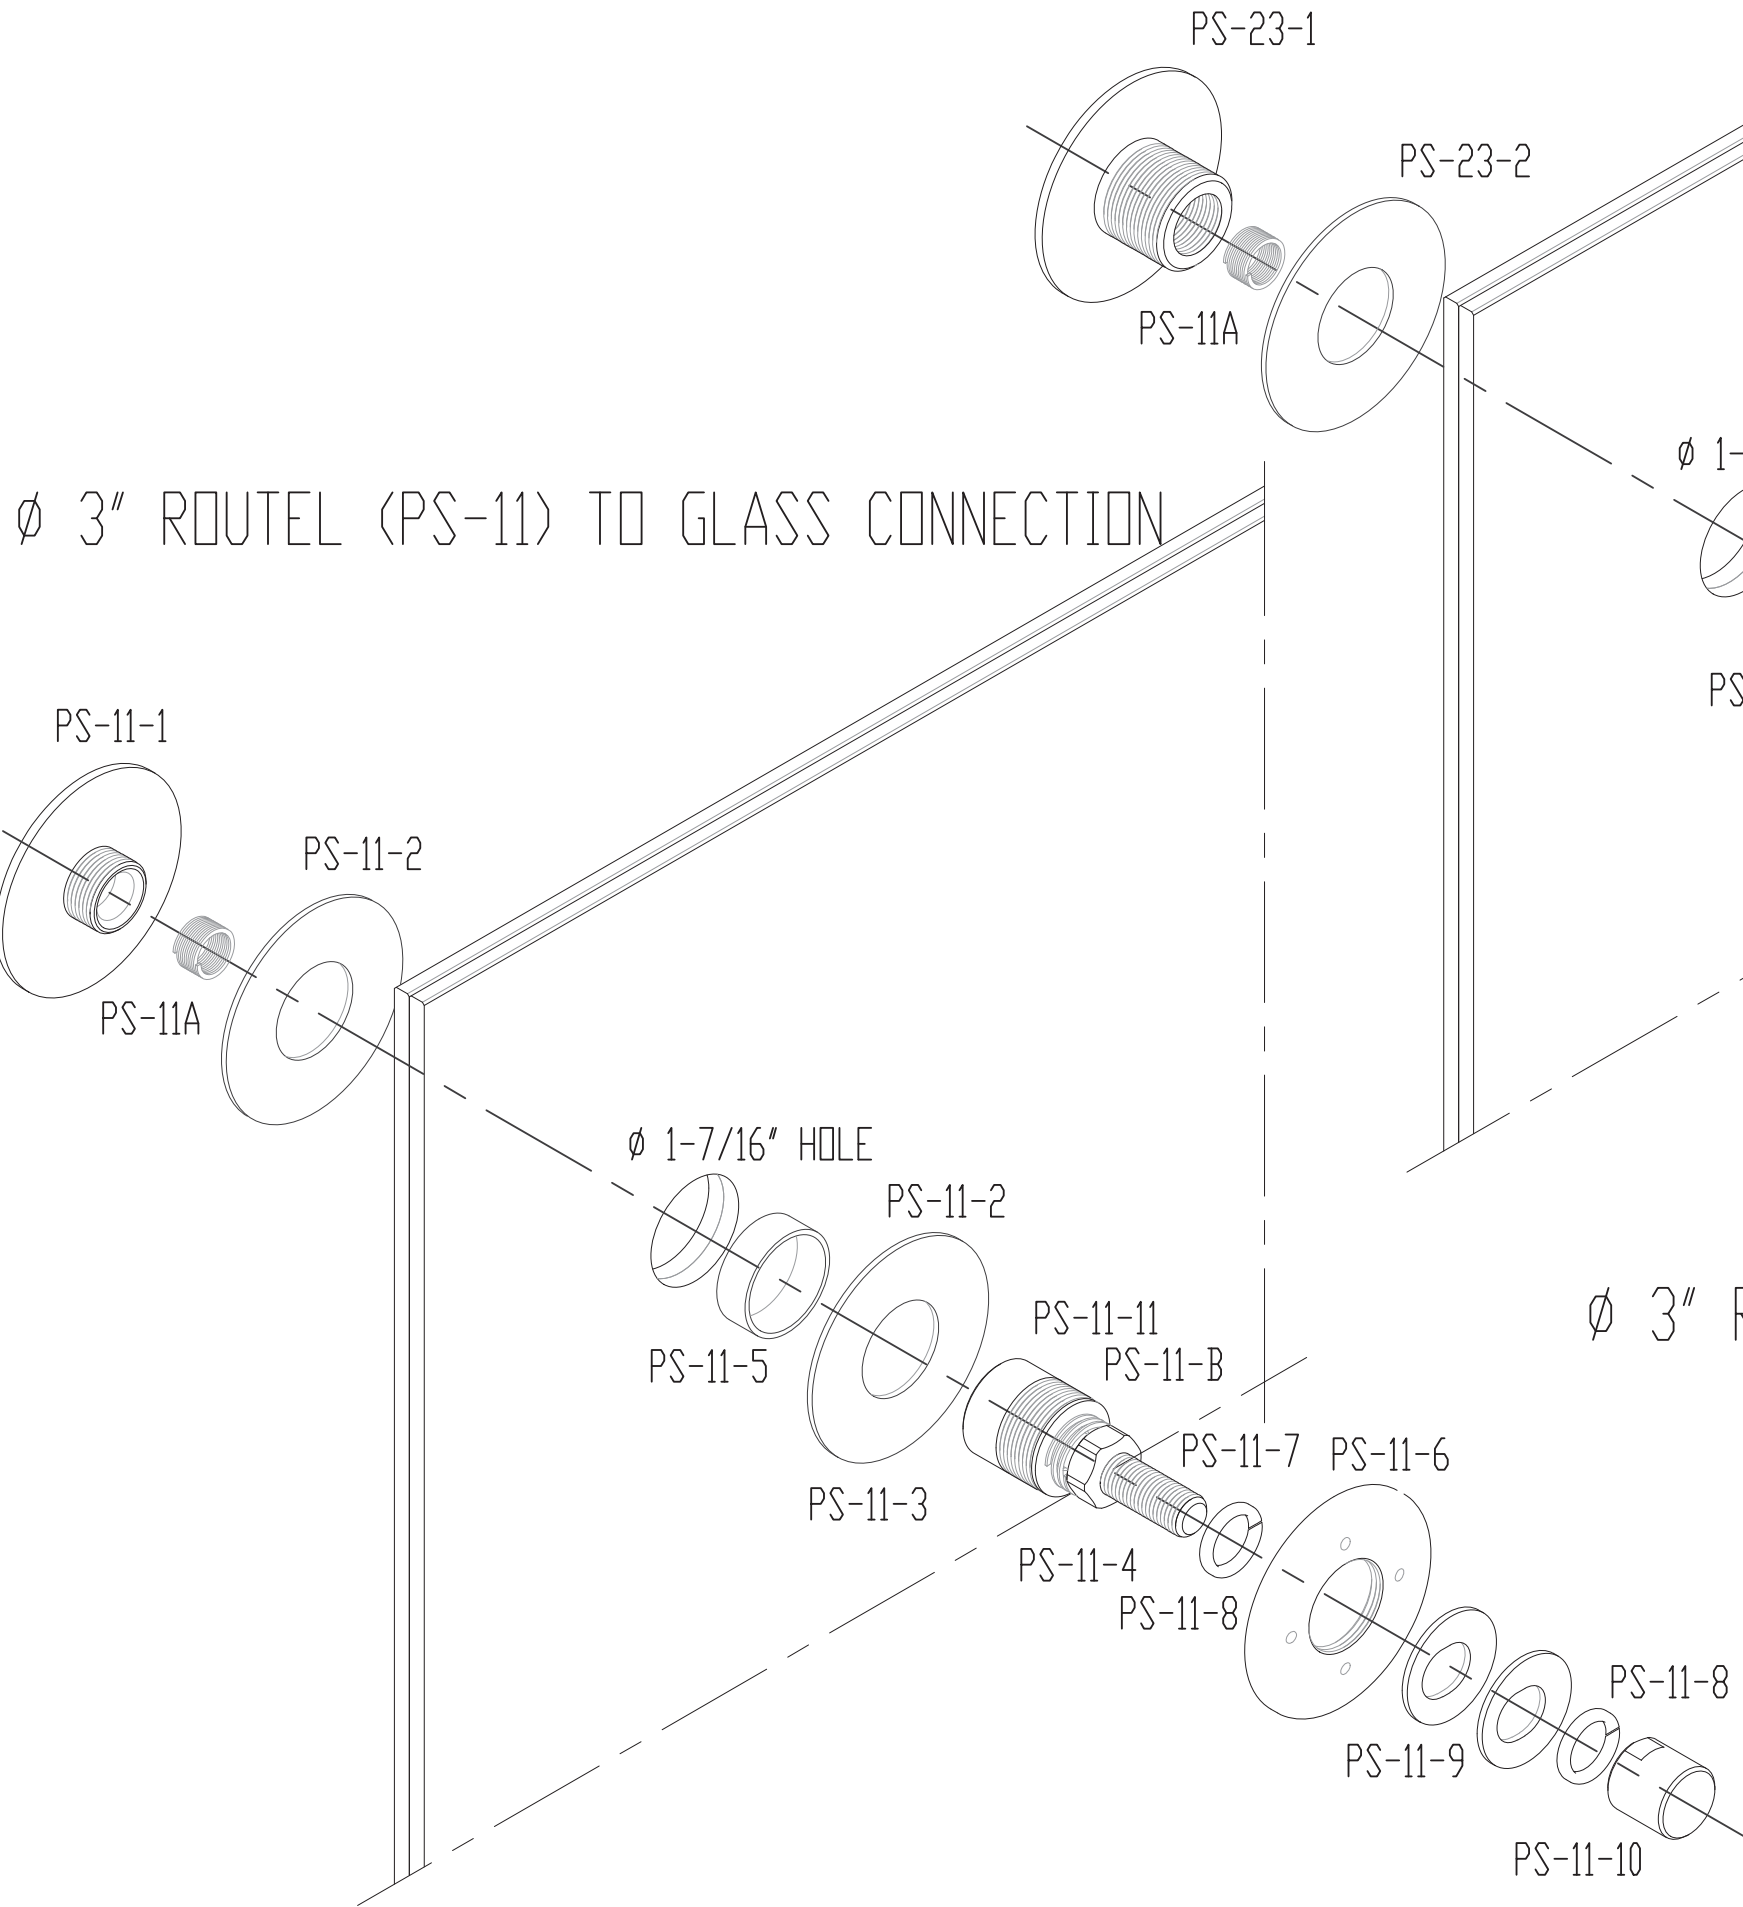

Ø 3" ROUTEL (PS-23) TO GLASS CONNECTION

FLORIDA APPROVAL:
FL #21466.1



August 11th, 2023

REVISIONS	
NO.	DESCRIPTION
R2	08.11.23 FBC 2023

MCY

ENGINEERING, INC.

GLAZING CONSULTANTS

12781 Miramar Pkwy. STE. 301
Miramar, FL 33027
P: 305.271.0117
www.MCYEngineering.com mcy@mcyengineering.com

OVERHEAD POINT SUPPORT GLASS SYSTEM (L.M.I.)


NR ARCHITECTURAL PRODUCTS

4348 WESTROADS DRIVE
WEST PALM BEACH, FLORIDA 33407
P: (561) 844-1121 F: (561) 844-6131

DATE	08.11.2023
SCALE	AS SHOWN
DRAWN	James
PROJECT	16-095

DRAWING NO.
AD16-47
SHEET 9 OF 11

SPIDER CONNECTION DETAIL

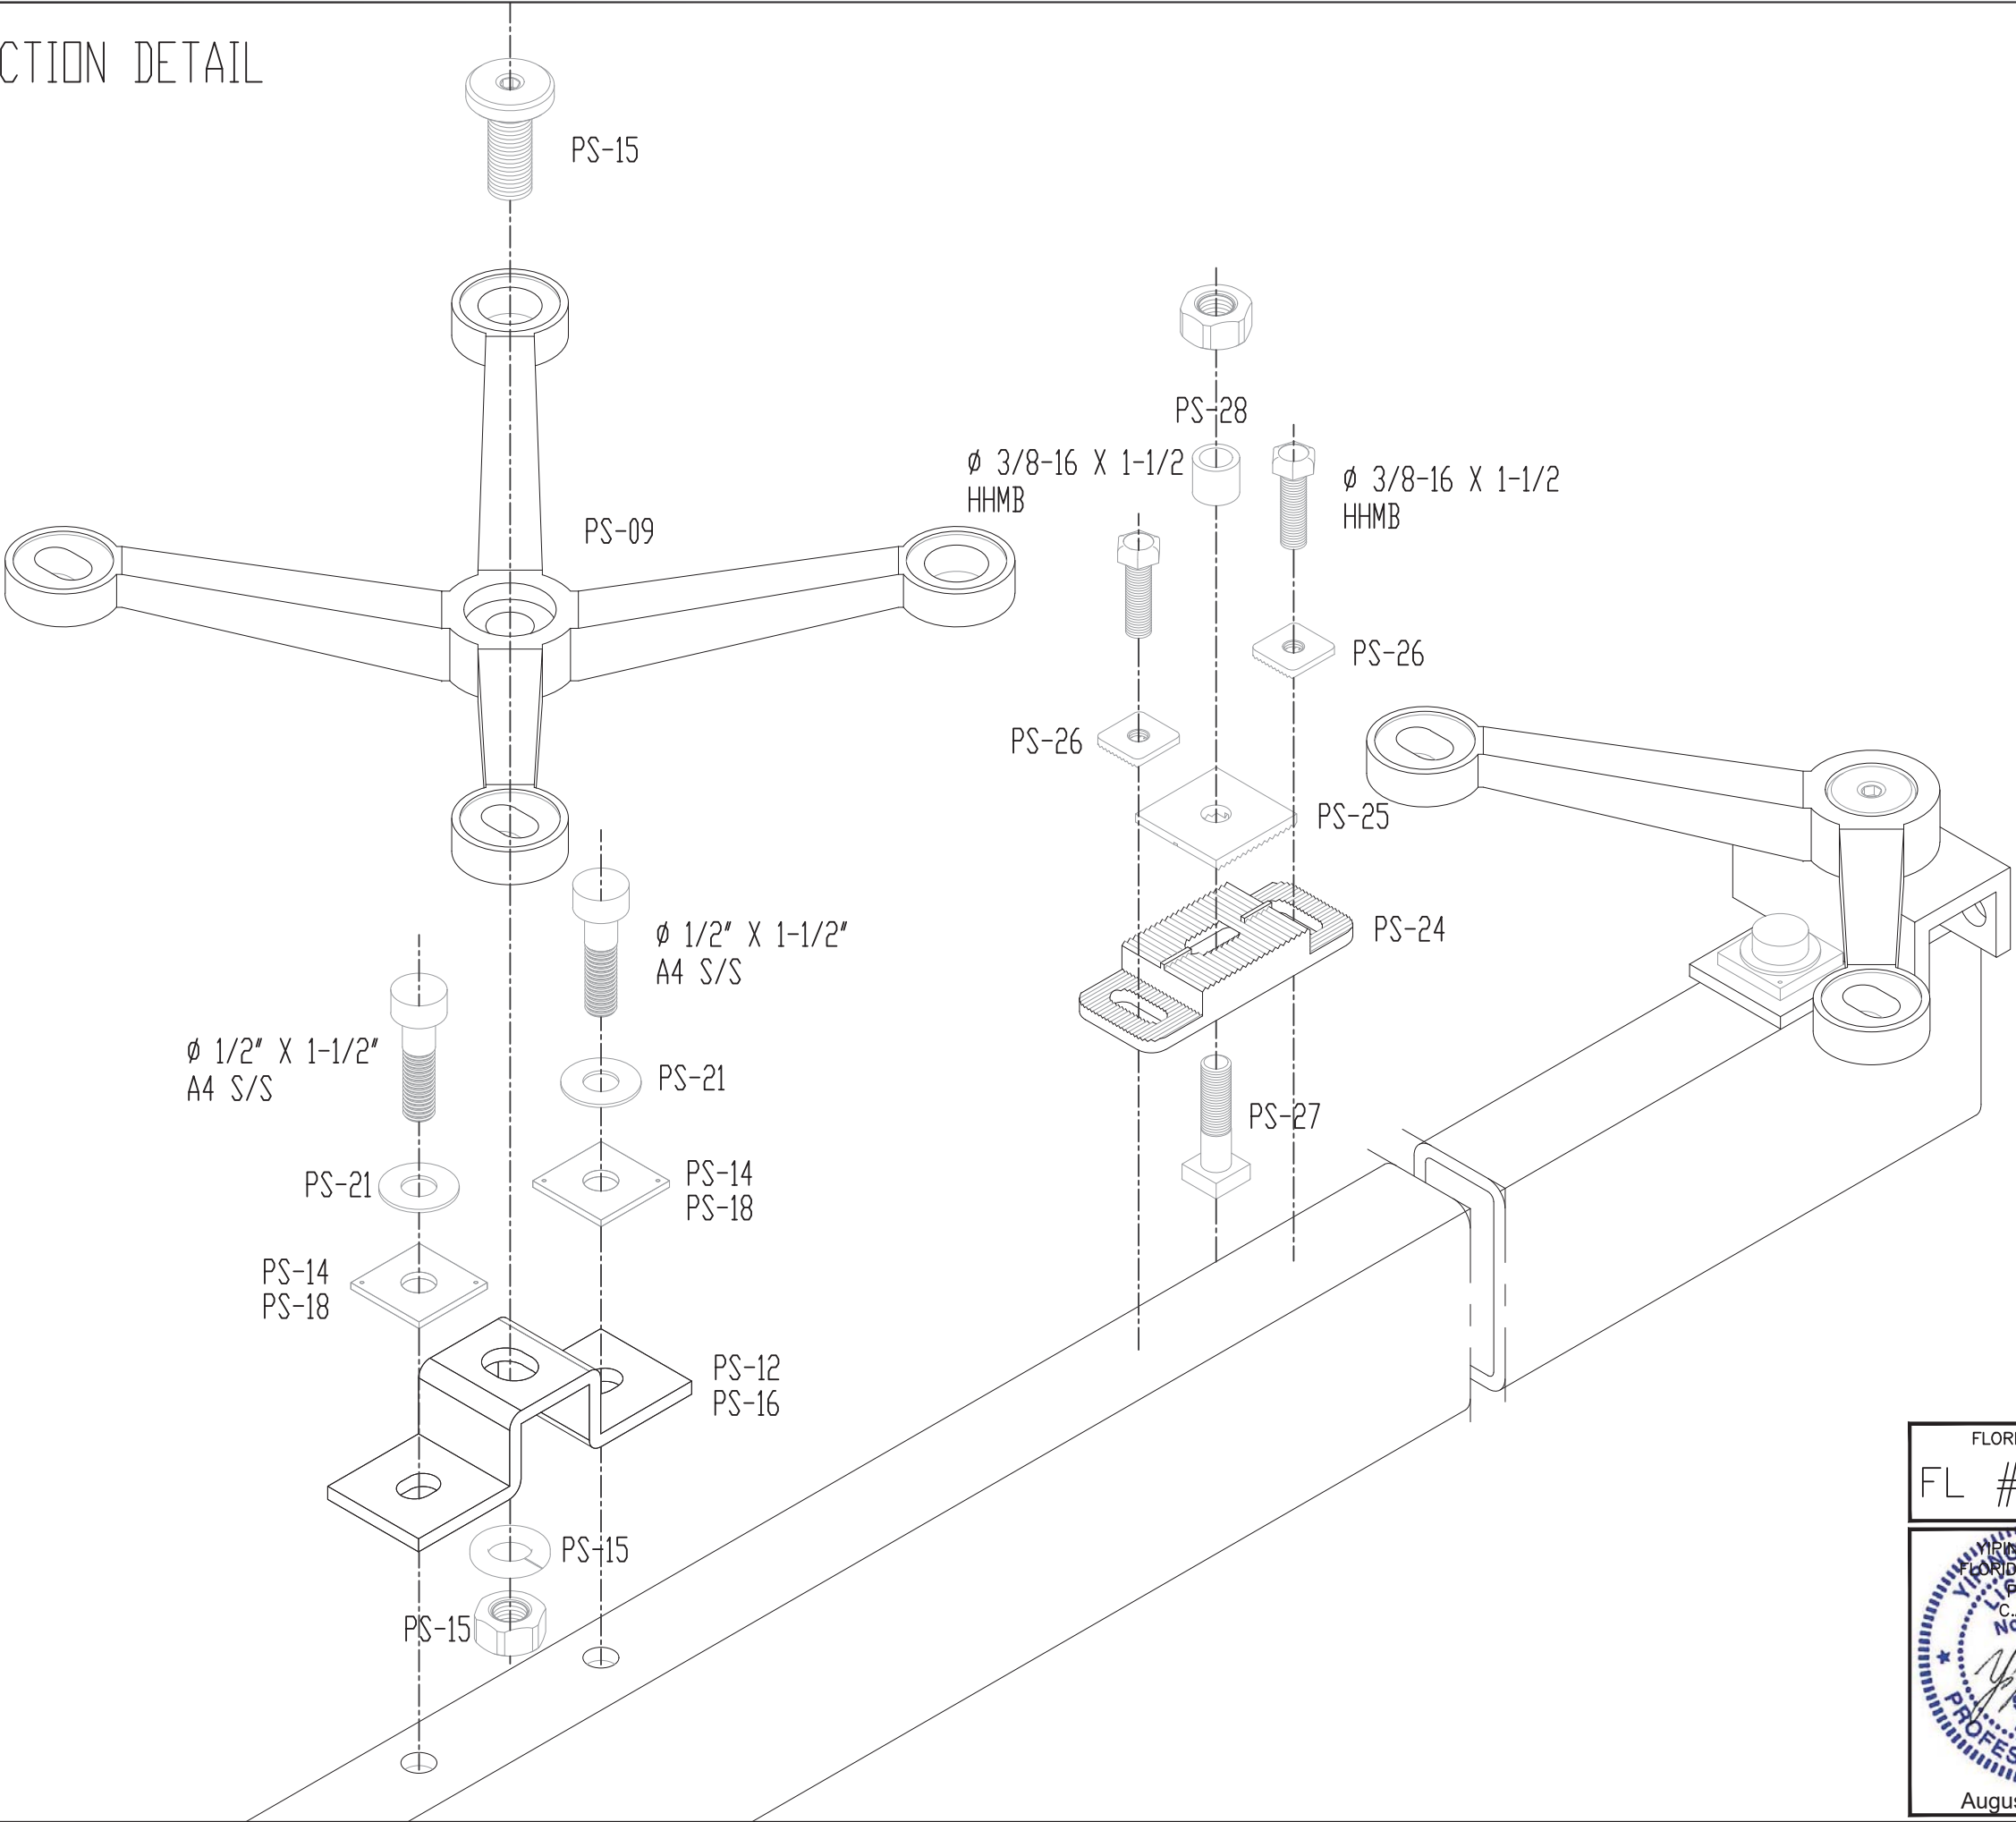

FLORIDA APPROVAL:
FL #21466.1

YIPING WANG, P.E.
FLORIDA REGISTRATION
PE #55983
C.A. No. 28677

August 11th, 2023

REVISIONS	
NO.	DESCRIPTION
R2	08.11.23 FBC 2023

MCY ENGINEERING, INC.
GLAZING CONSULTANTS
12781 Miramar Pkwy. STE. 301
Miramar, FL 33027 P: 305.271.0117
www.MCYEngineering.com mcy@mcyengineering.com


OVERHEAD POINT SUPPORT GLASS SYSTEM (L.M.I.)

NR ARCHITECTURAL PRODUCTS
4348 WESTROADS DRIVE
WEST PALM BEACH, FLORIDA 33407
P: (561) 844-1121 F: (561) 844-6131

DATE	08.11.2023
SCALE	AS SHOWN
DRAWN	James
PROJECT	16-095

DRAWING NO.
AD16-47

GLASS INSTALLATION AND CONNECTION DETAIL

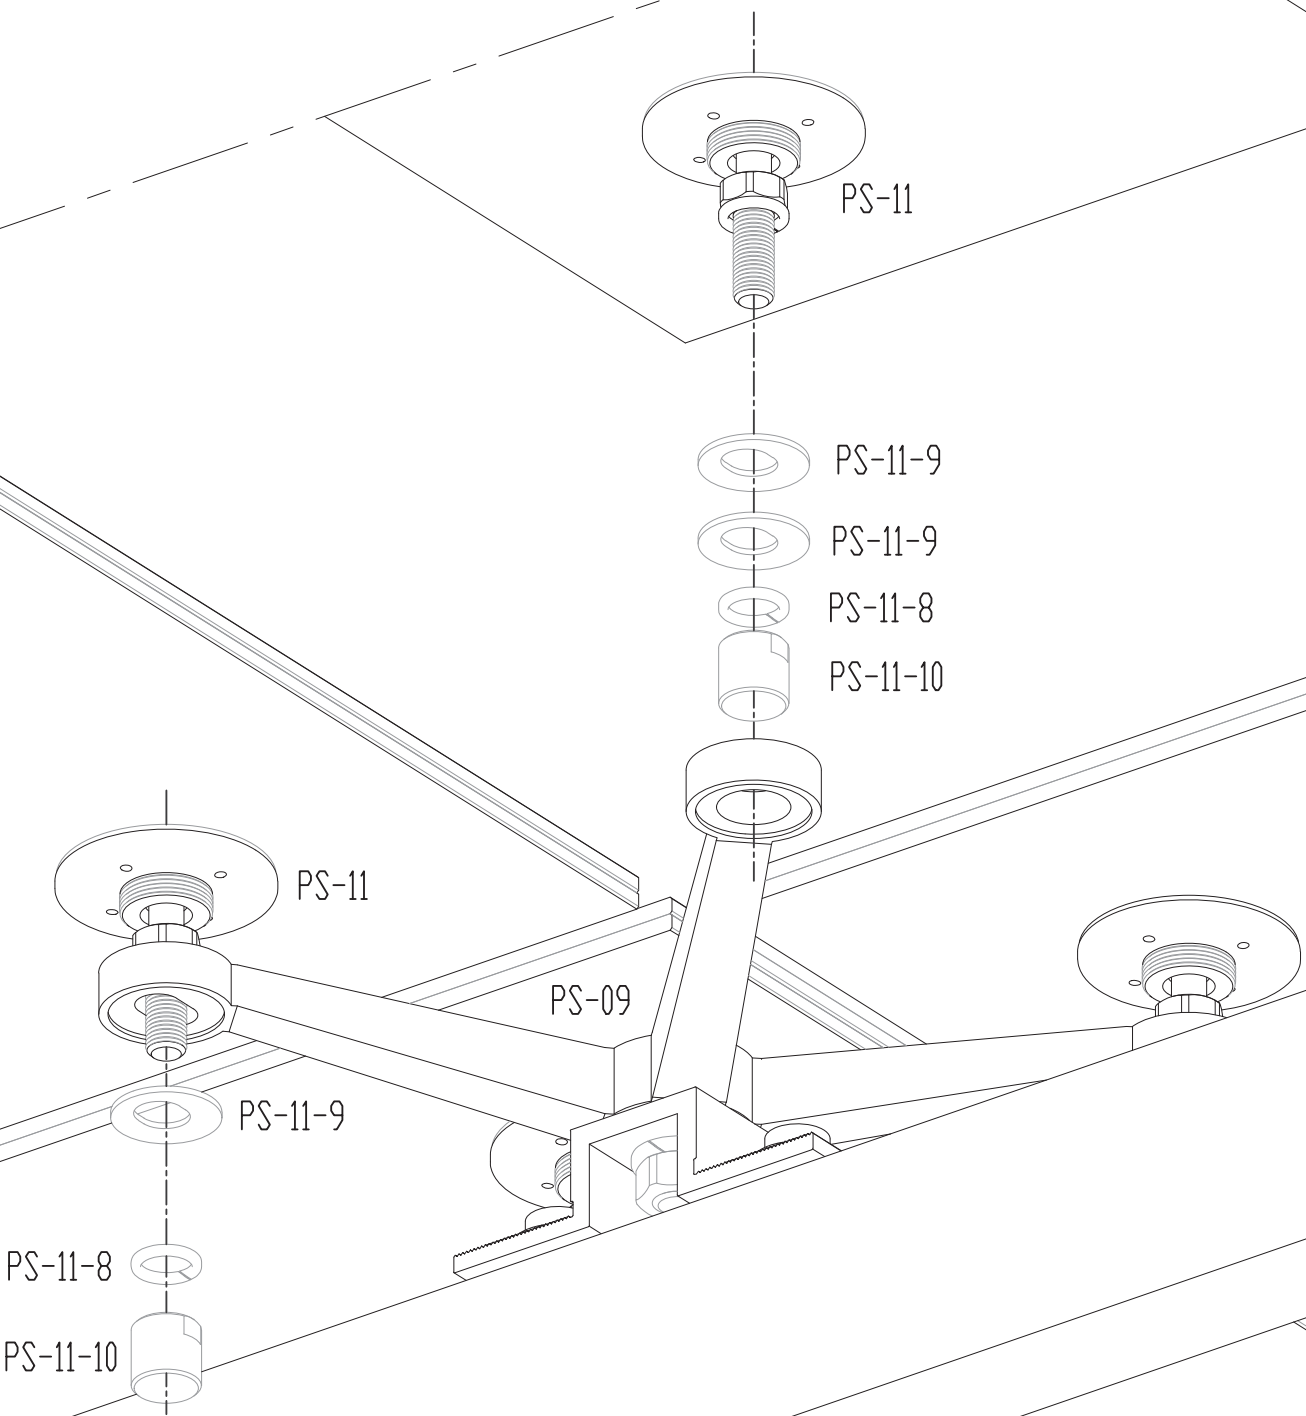


FLORIDA APPROVAL:
FL #21466.1



August 11th, 2023

REVISIONS	
NO.	DESCRIPTION
R2	08.11.23 FBC 2023

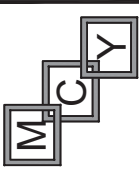**MCY**

MCY ENGINEERING, INC.
GLAZING CONSULTANTS
12781 Miramar Pkwy. STE. 301
Miramar, FL 33027
www.MCYEngineering.com
P: 305.271.0117
mcy@mcyengineering.com

OVERHEAD POINT SUPPORT GLASS SYSTEM (L.M.I.)
NR ARCHITECTURAL PRODUCTS
4348 WESTROADS DRIVE
WEST PALM BEACH, FLORIDA 33407
P: (561) 844-1121 F: (561) 844-6131

DATE	08.11.2023
SCALE	AS SHOWN
DRAWN	James
PROJECT	16-095

DRAWING NO.
AD16-47

SHEET 11 OF 11