


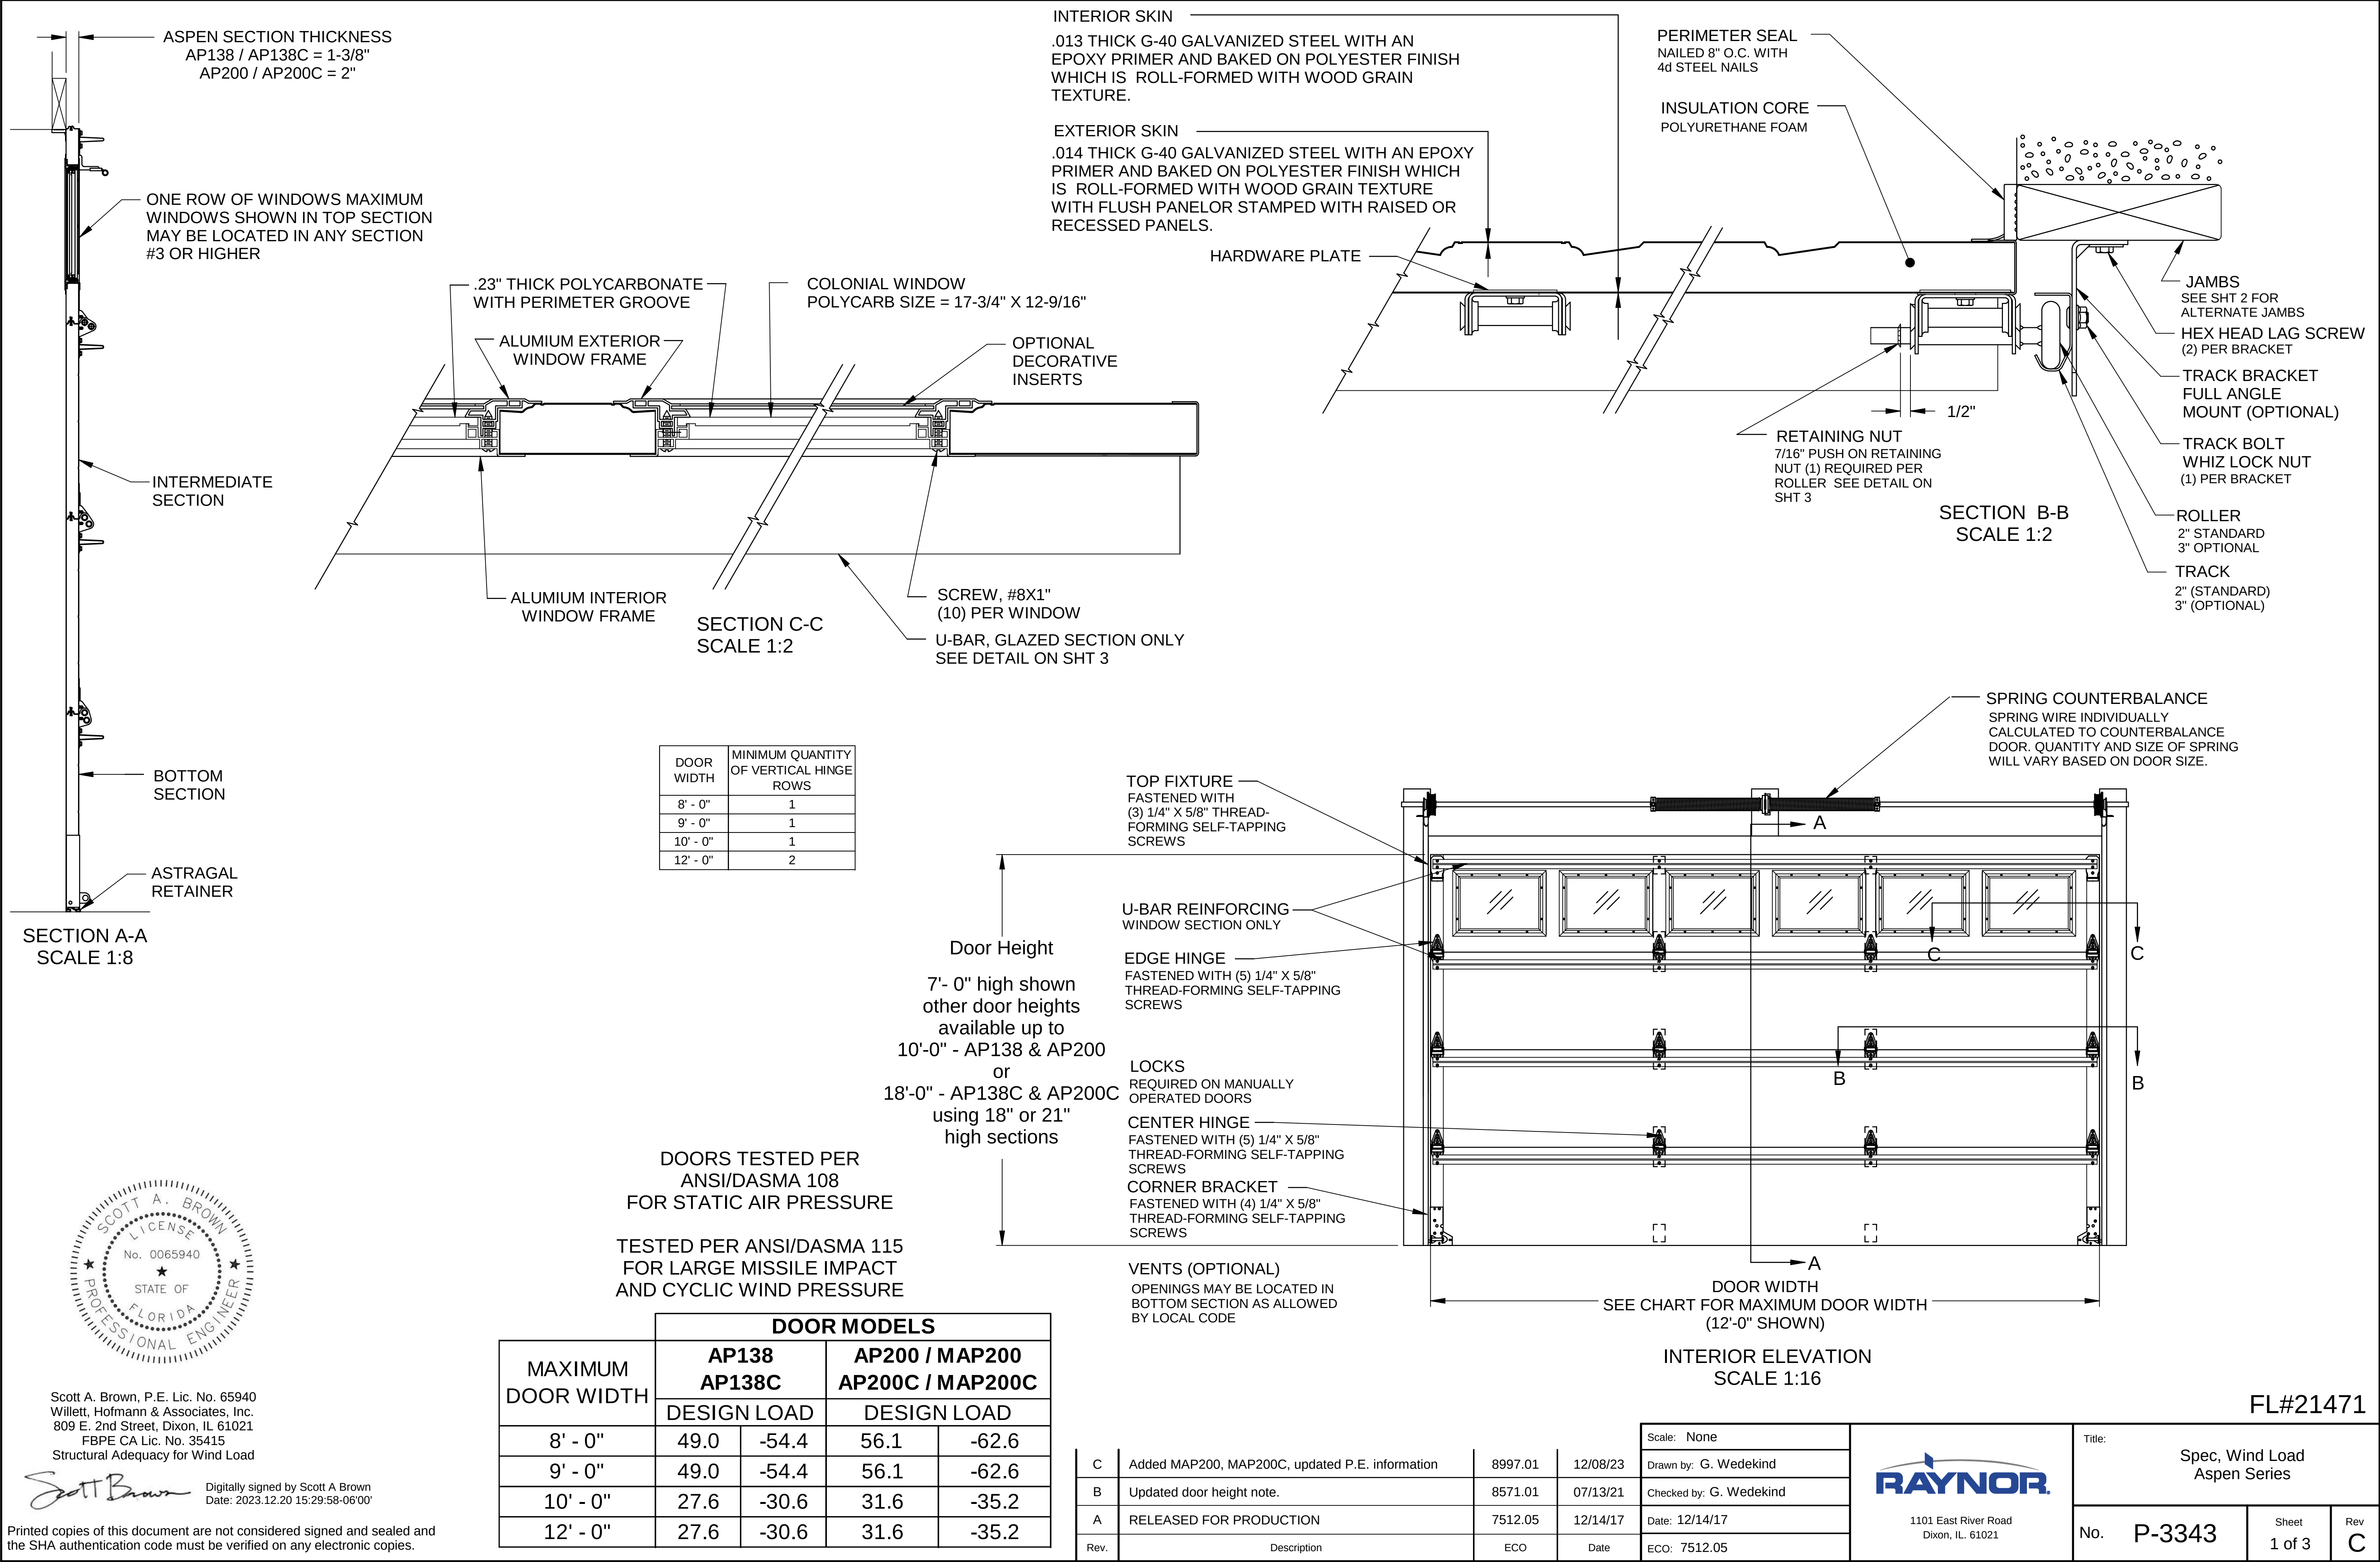


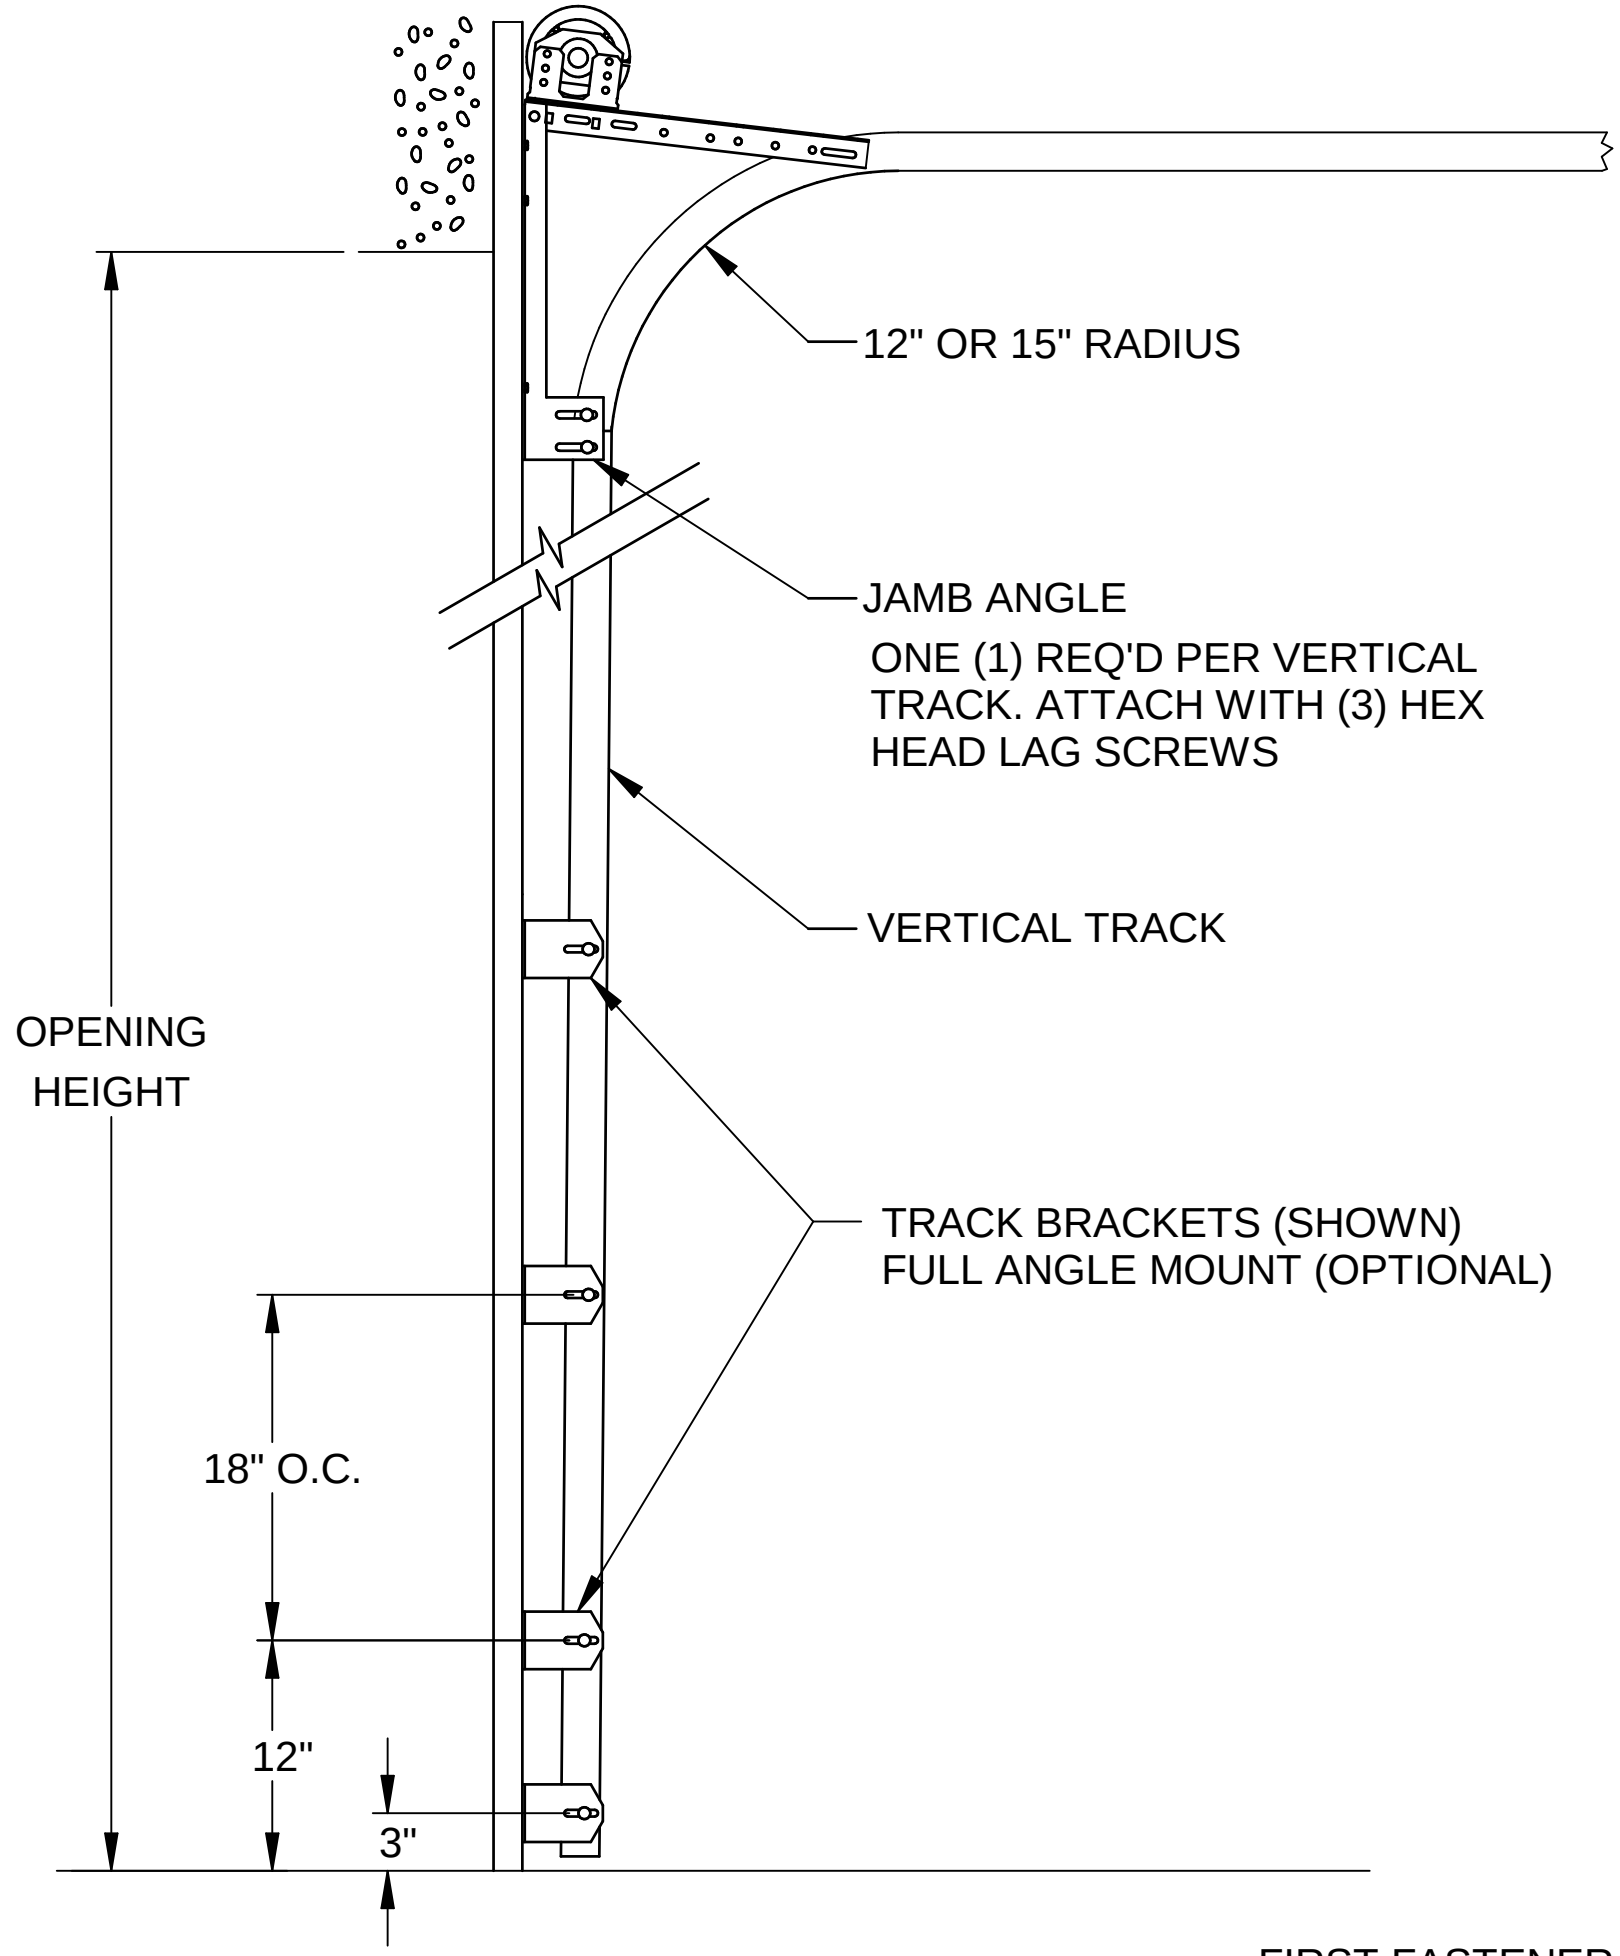

EXTERIOR PANEL OPTIONS

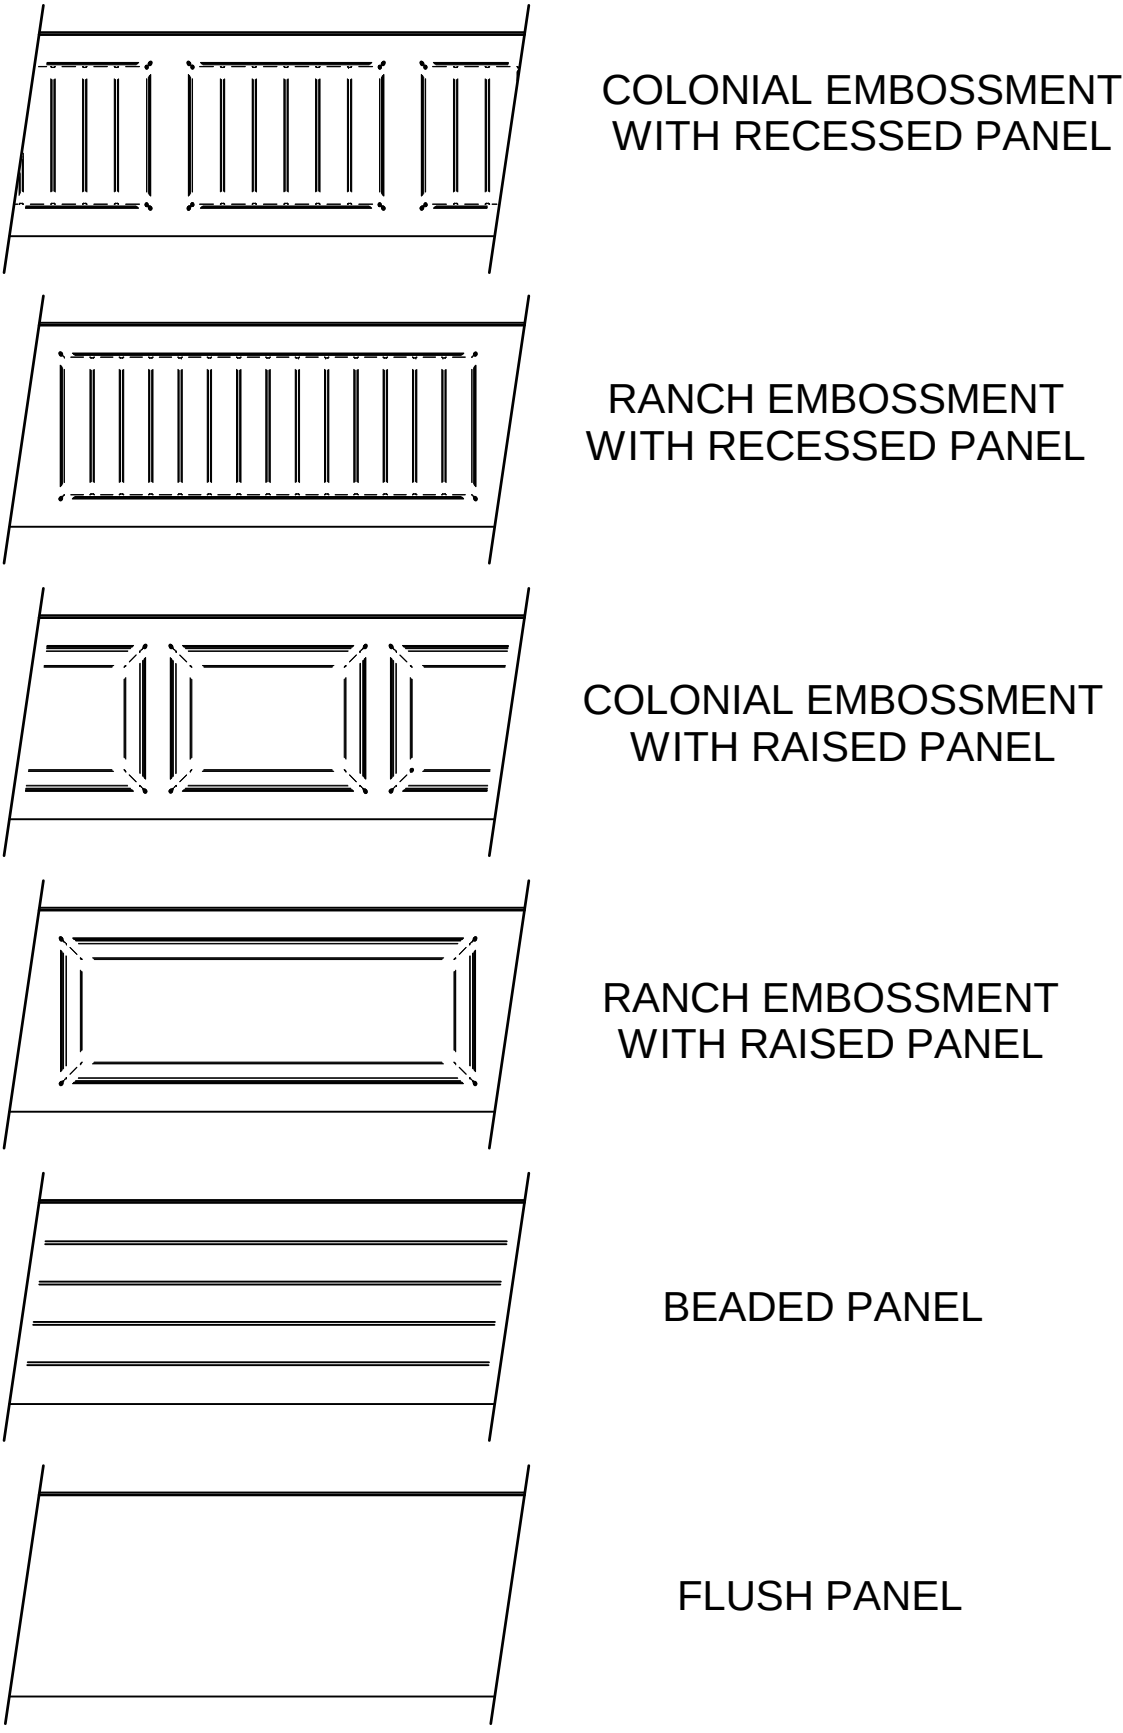


TYPICAL TRACK INSTALLATION
NORMAL HEADROOM TRACK SHOWN, LOW
HEADROOM, LIFT CLEARANCE AND VERTICAL LIFT
TRACK AVAILABLE

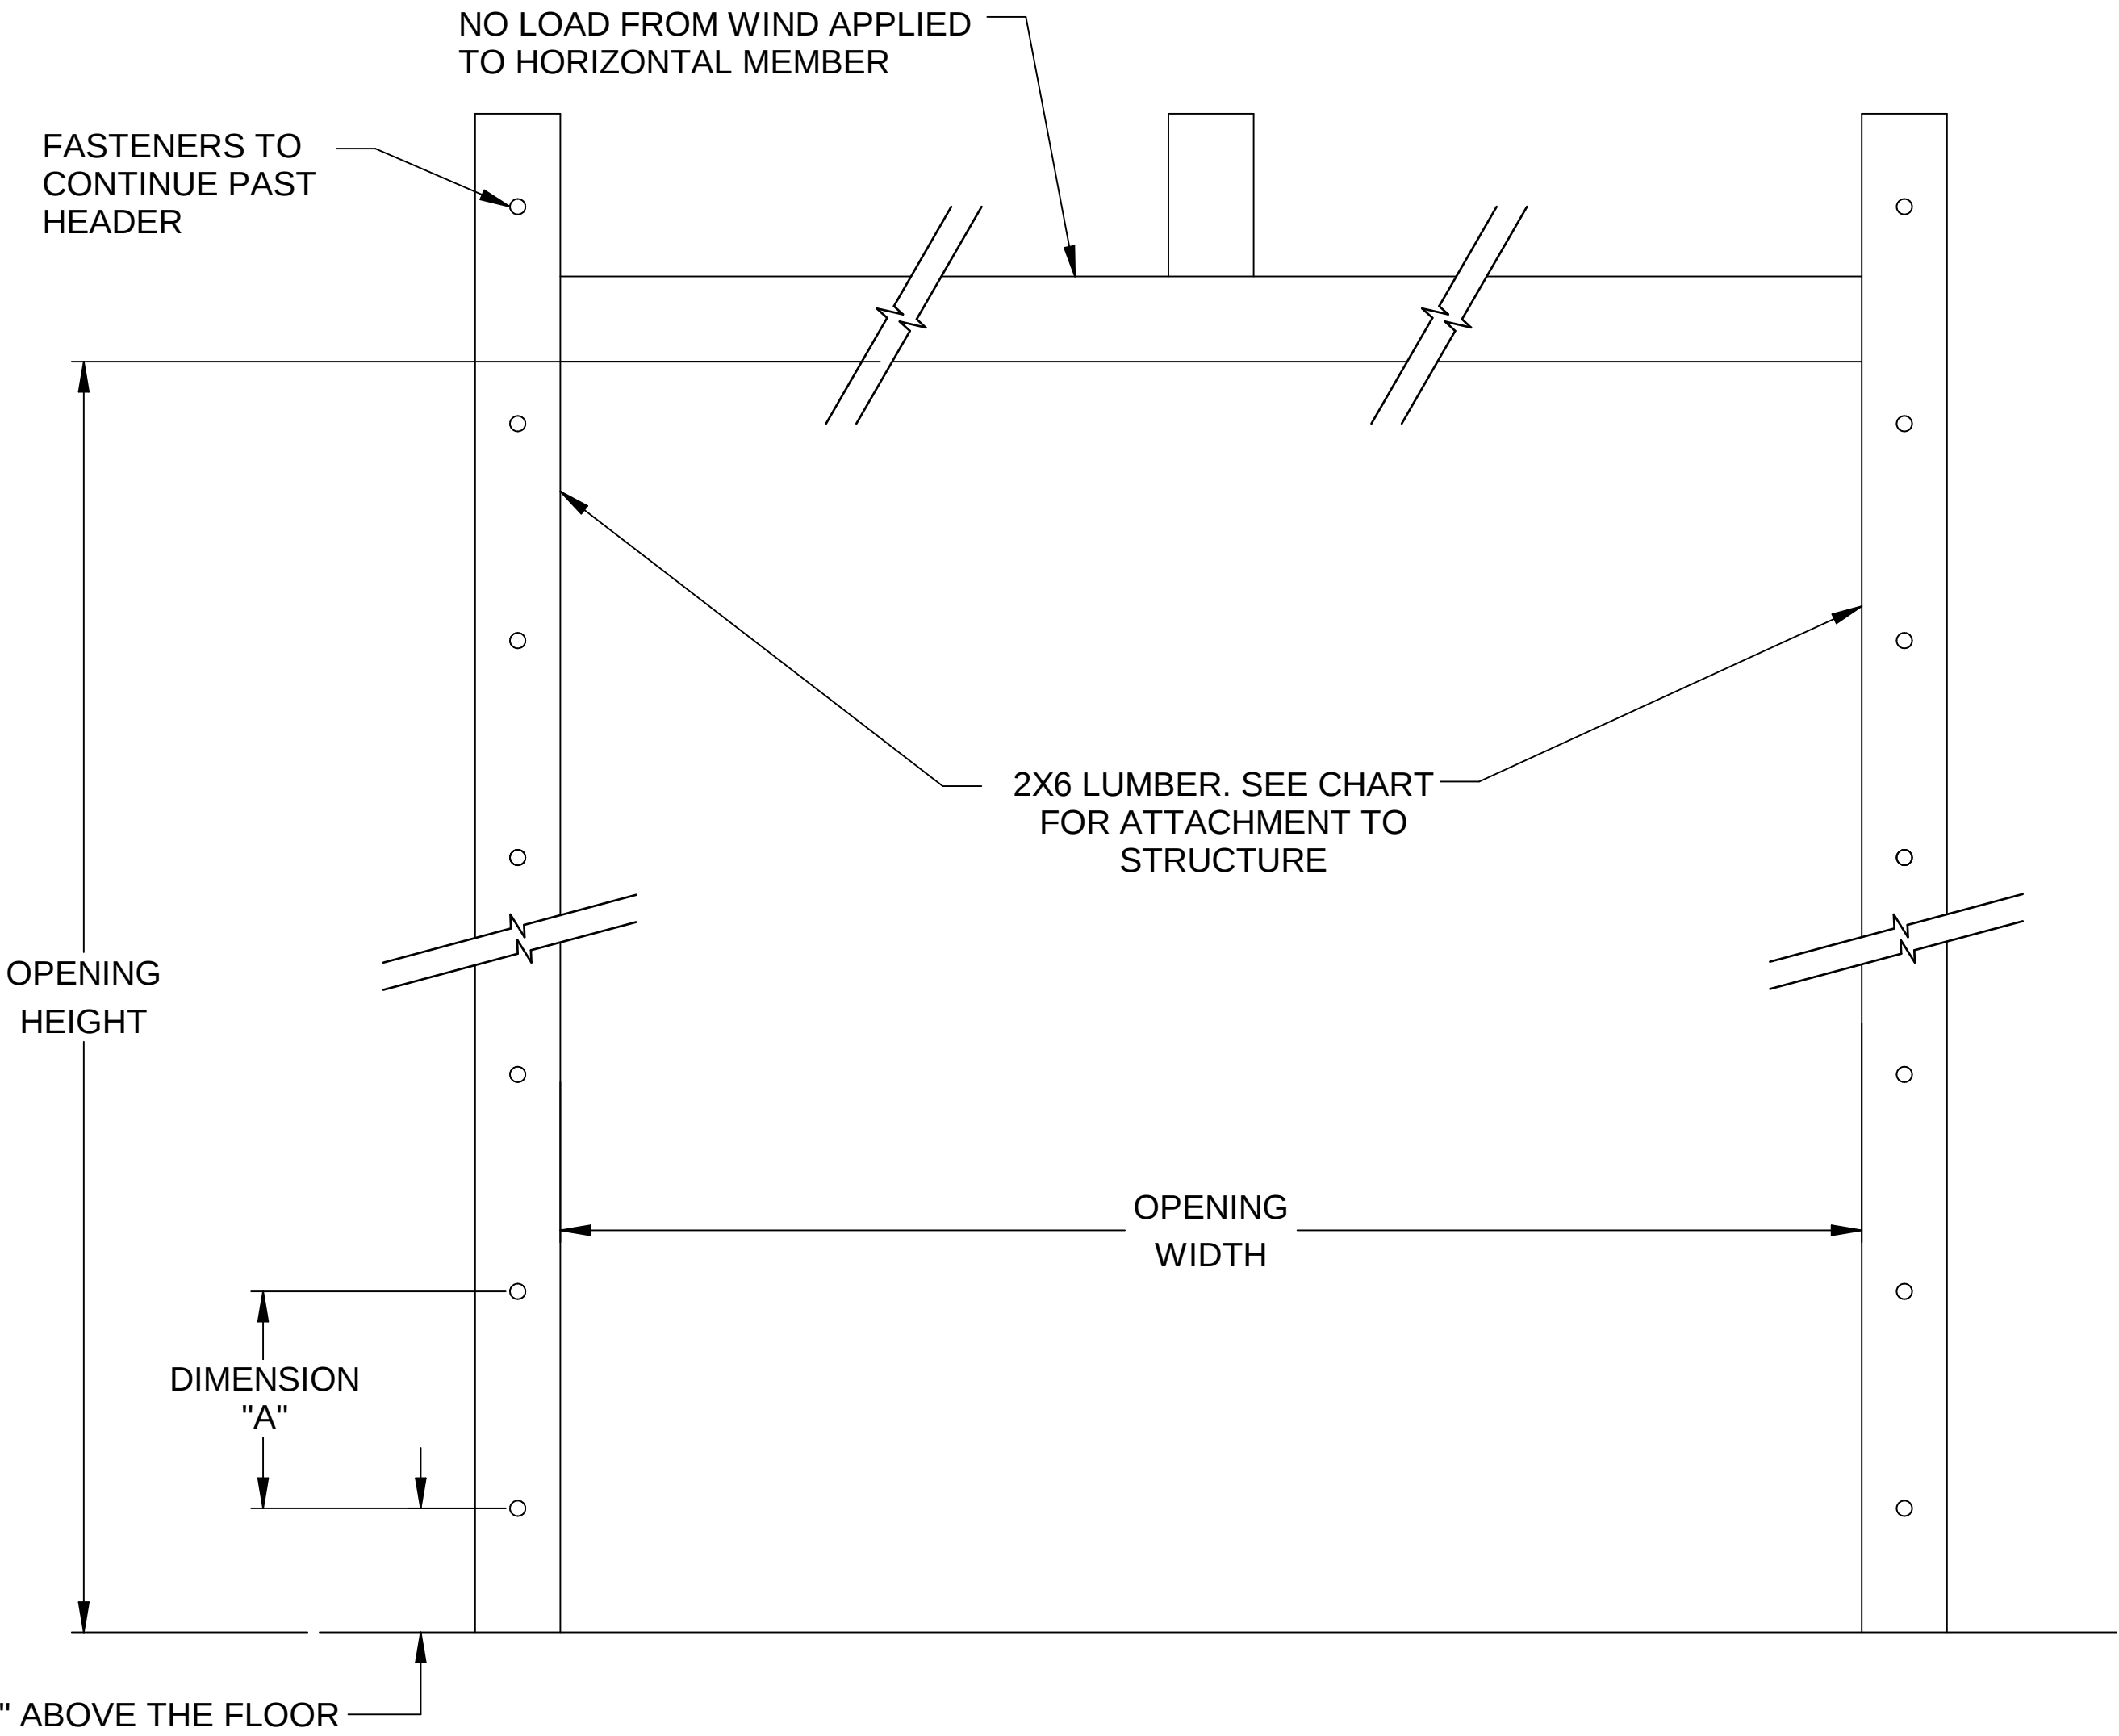

- JAMB ATTACHMENT NOTES
- 1. MAXIMUM POSITIVE LOAD PER JAMB = (9' X 56.1 PSF) / 2 = 253 LBS PER FOOT
 - 2. MAXIMUM NEGATIVE LOAD PER JAMB = (9' X 62.6 PSF) / 2 = 282 LBS PER FOOT.
 - 3. DESIGN OF THE SUPPORTING STRUCTURE SHALL BE THE SOLE RESPONSIBILITY OF THE BUILDING DESIGNER AND SHALL BE DESIGNED FOR THE JAMB LOADS LISTED IN NOTES 1 AND 2.
 - 4. ALTERNATE JAMB ATTACHMENTS MAY BE USED IF APPROVED BY A REGISTERED PROFESSIONAL ENGINEER.
 - 5. DASMA TECHNICAL DATA SHEET TDS-161 MAY BE USED FOR ALTERNATE JAMB ATTACHMENTS.

2X6 ATTACHMENT TO STRUCTURE					
STRUCTURE TYPE	FASTENER TYPE	MINIMUM EMBEDMENT	MINIMUM EDGE DISTANCE	DIMENSION A (MAXIMUM ON CENTER SPACING)	ALLOWABLE TENSION LOAD
2500 PSI MIN. CONCRETE	1/4" TAPCON+ (PLUS) WITH 1-1/8" OD WASHER	2"	2.5	24"	691
SOUTHERN PINE	3/8" X 3" LAG WITH 1-1/8" OD WASHER	1.50"	1.50"	24"	620
SPRUCE PINE FIR	3/8" X 3" LAG WITH 1-1/8" OD WASHER	1.50"	1.50"	22"	482

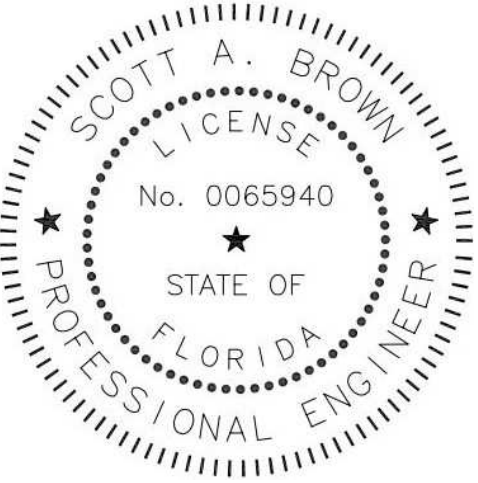


Scott A. Brown, P.E. Lic. No. 65940
Willett, Hofmann & Associates, Inc.
809 E. 2nd Street, Dixon, IL 61021
FBPE CA Lic. No. 35415
Structural Adequacy for Wind Load


Scott A. Brown
Digitally signed by Scott A Brown
Date: 2023.12.20 15:30:20-06'00'

Printed copies of this document are not considered signed and sealed and the SHA authentication code must be verified on any electronic copies.


SCALE: None	 1101 EAST RIVER ROAD DIXON, IL. 61021	TITLE: Spec, Wind Load Aspen Series		
DRAWN BY: G. Wedekind		NO. P-3343		
CHECKED BY: G. Wedekind				
DATE: 12/14/17				
ECO: 7512.05			SHEET 2	REV C

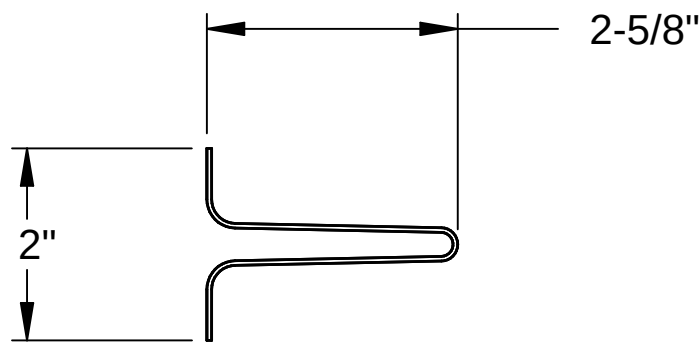


U-BAR
18 GA. (.049" MIN) GALVANIZED
80 KSI MINIMUM TENSILE

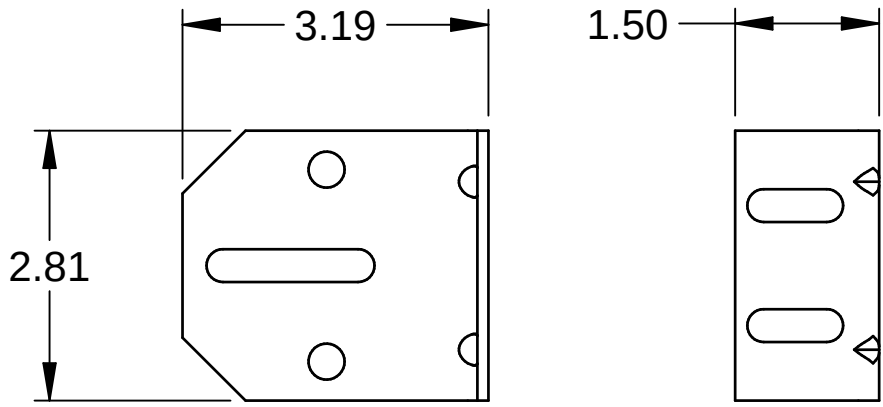

3" TRACK BRACKET
.116 GALV STEEL

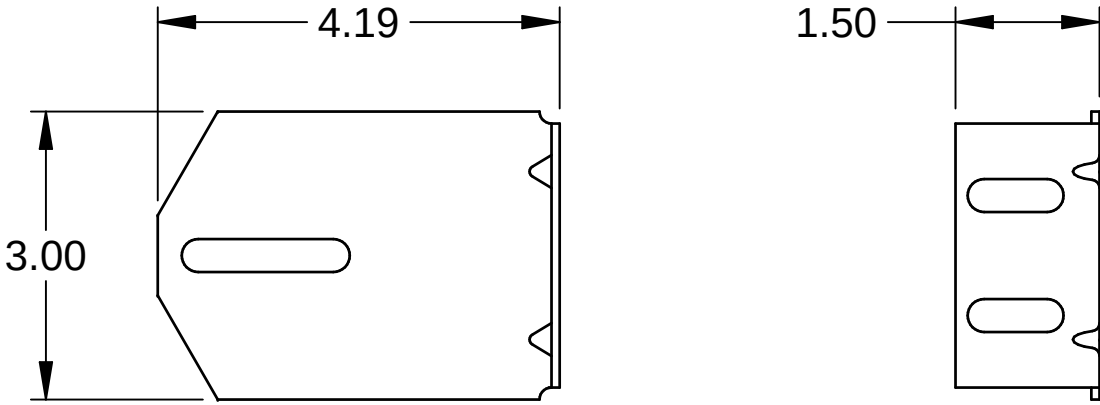


4" TRACK BRACKET
.116 GALV. STEEL

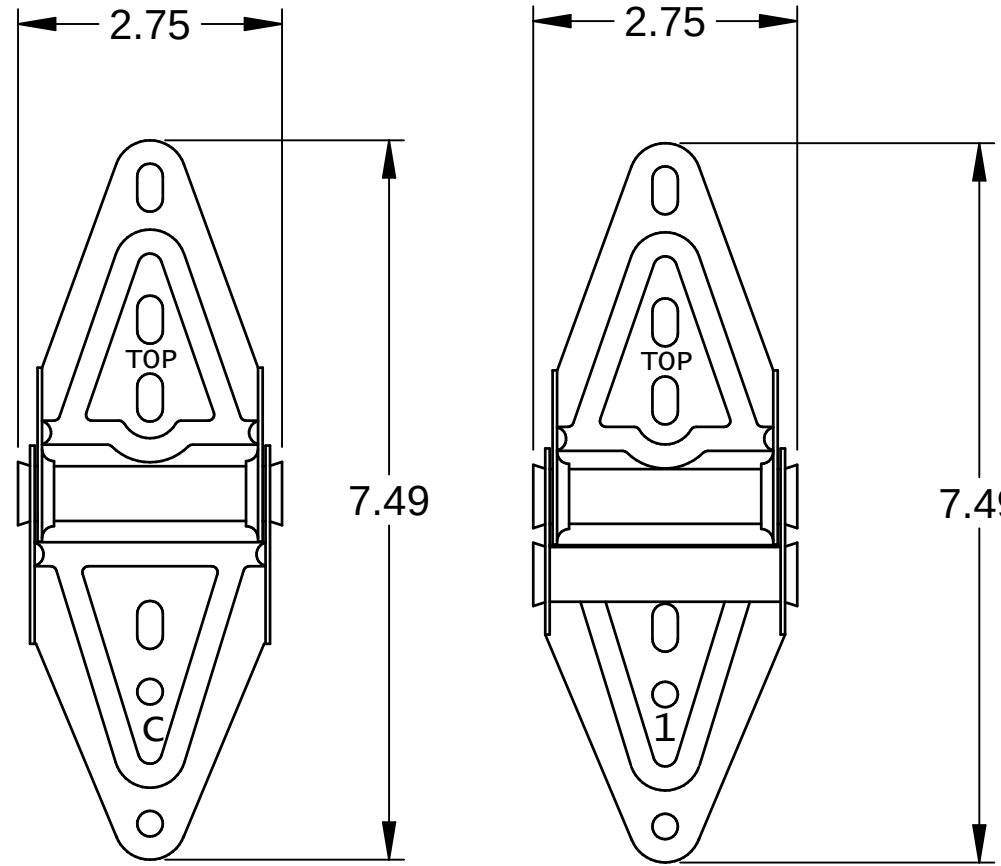


CENTER HINGE
.045 GALV. STEEL


EDGE HINGE
.086 GALV. STEEL

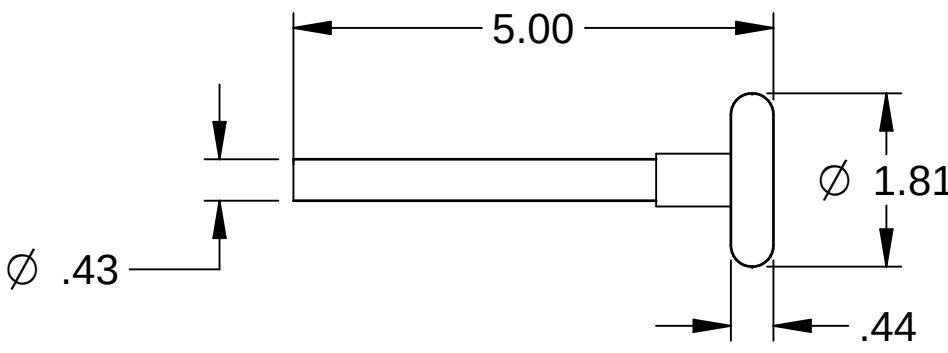


ROLLER

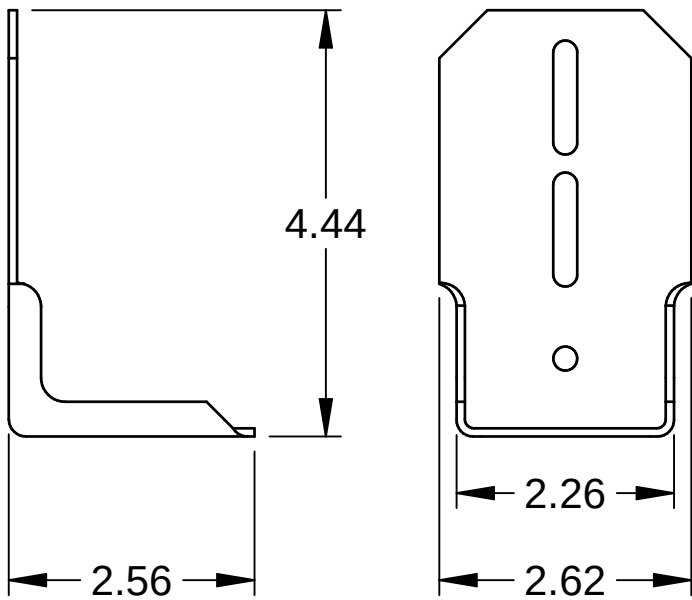


TOP FIXTURE
.086 GALV. STEEL

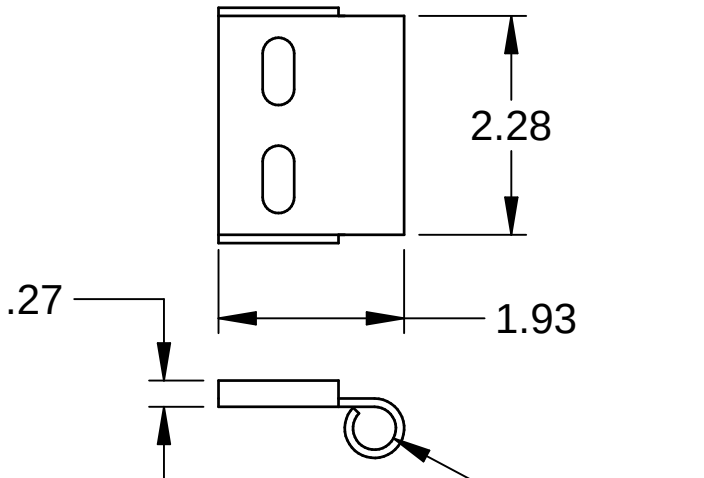


TOP ROLLER CARRIER
.116 GALV. STEEL
ATTACHED TO TOP FIXTURE WITH
(2) TRACK BOLTS AND WHIZ NUTS

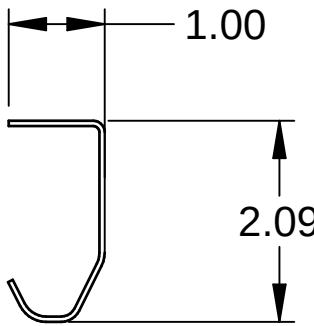


TRACK
.086 GALV. STEEL

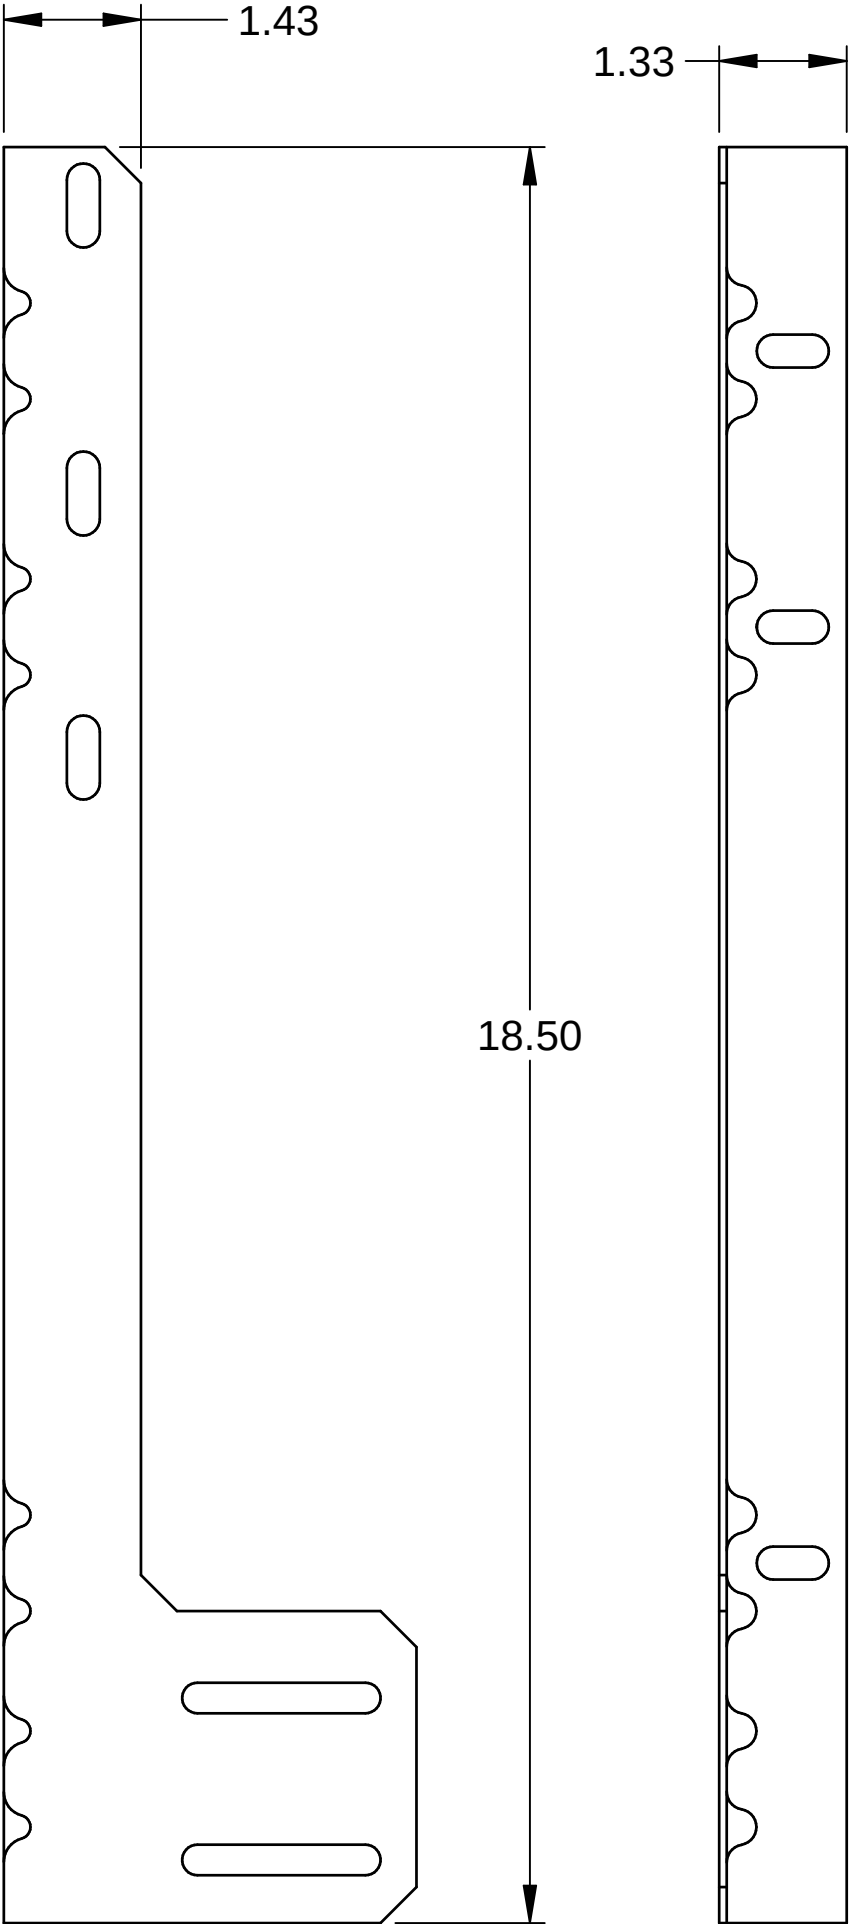


JAMB ANGLE
.078 GALV. STEEL

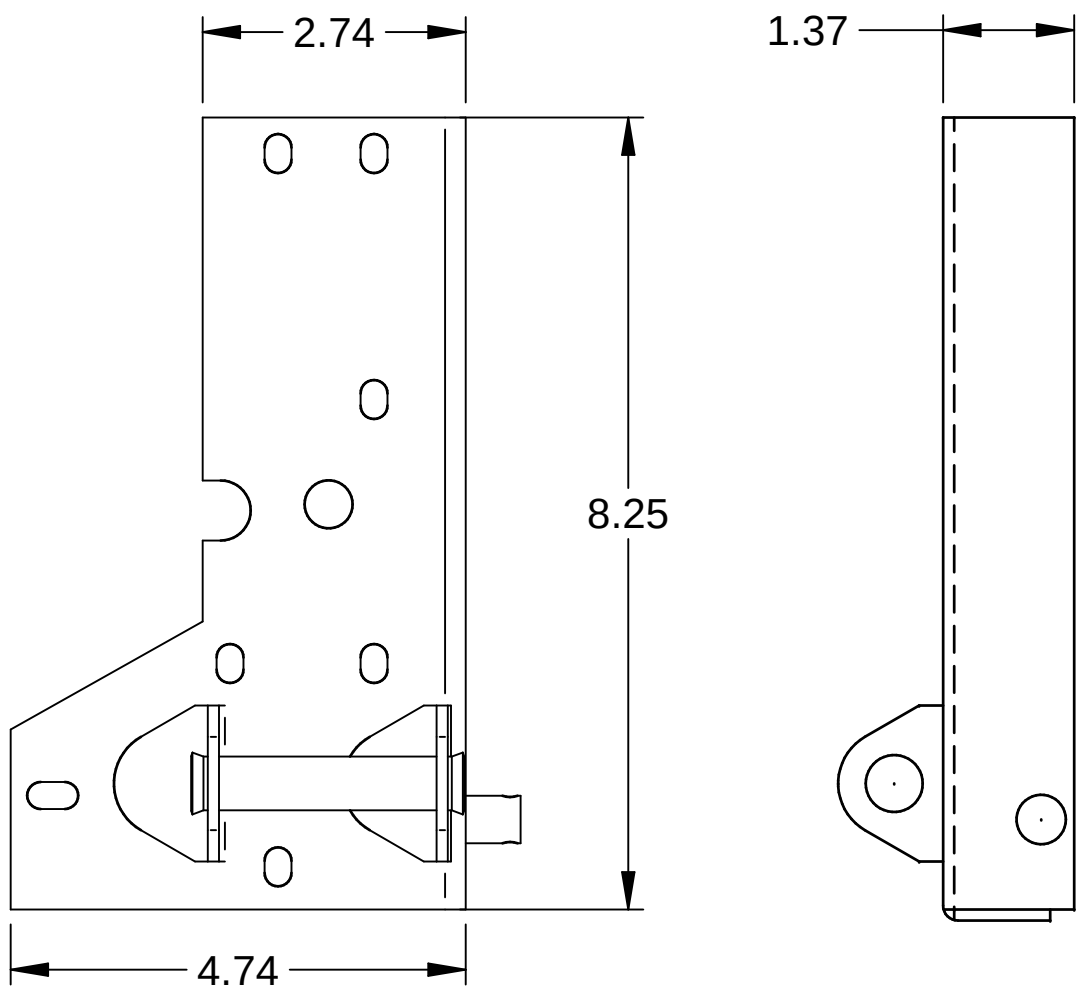


CORNER BRACKET
.116 GALV. STEEL

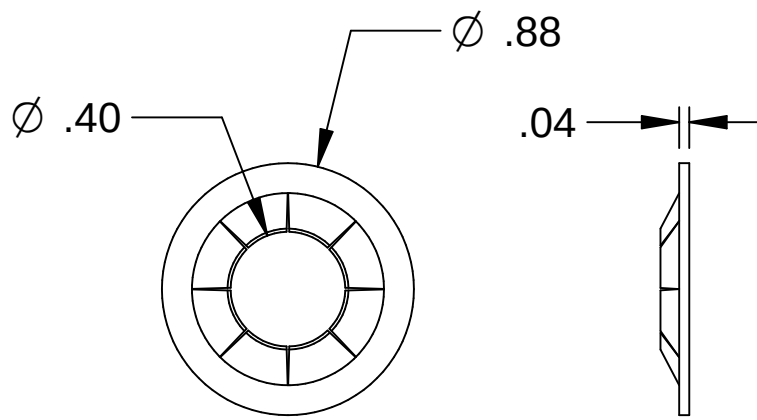


SCALE: 1:1
RETAINING NUT

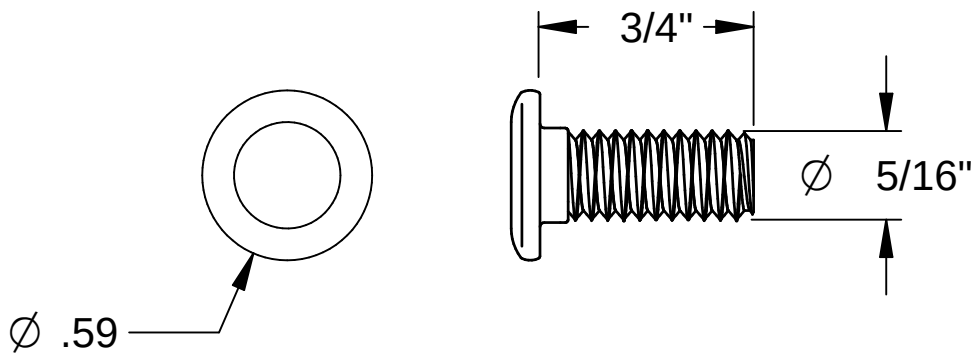


TRACK BOLT

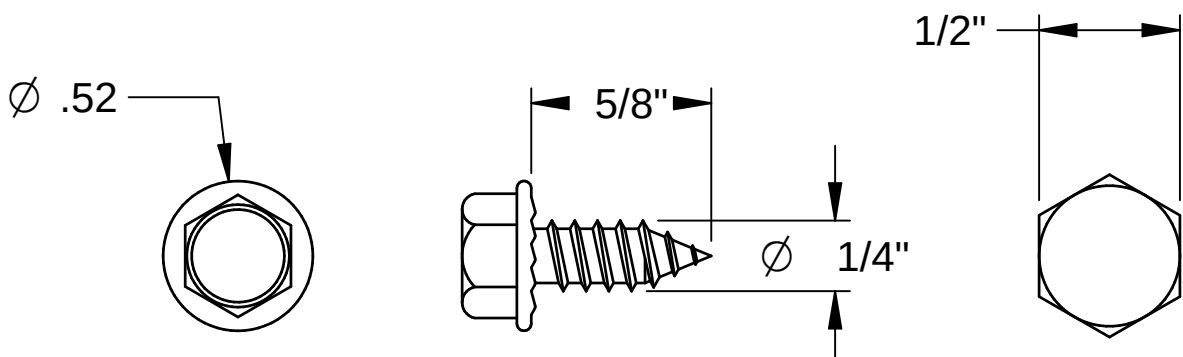

SHEET METAL SCREW

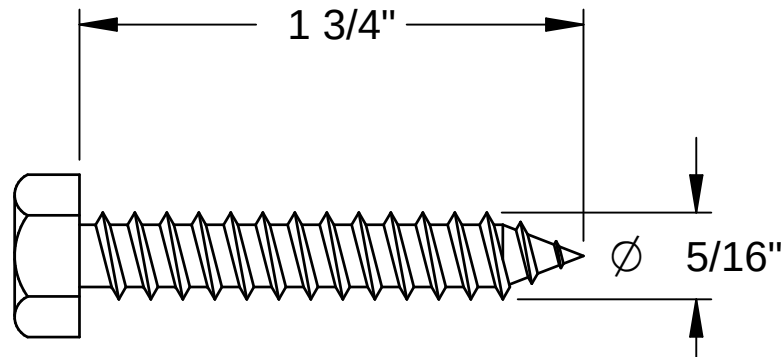

HEX HEAD LAG SCREW

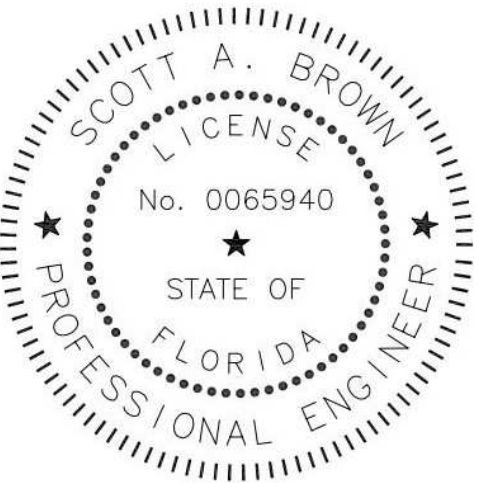

Scott A. Brown, P.E. Lic. No. 65940
Willett, Hofmann & Associates, Inc.
809 E. 2nd Street, Dixon, IL 61021
FBPE CA Lic. No. 35415
Structural Adequacy for Wind Load

Scott A. Brown

Digitally signed by Scott A Brown
Date: 2023.12.20 15:30:43-06'00'

Printed copies of this document are not considered signed and sealed and
the SHA authentication code must be verified on any electronic copies.

SCALE: None	 1101 EAST RIVER ROAD DIXON, IL. 61021	TITLE: Spec, Wind Load Aspen Series		
DRAWN BY: G. Wedekind		NO. P-3343		
CHECKED BY: G. Wedekind				
DATE: 12/14/17				
ECO: 7512.05			SHEET 3	REV C