


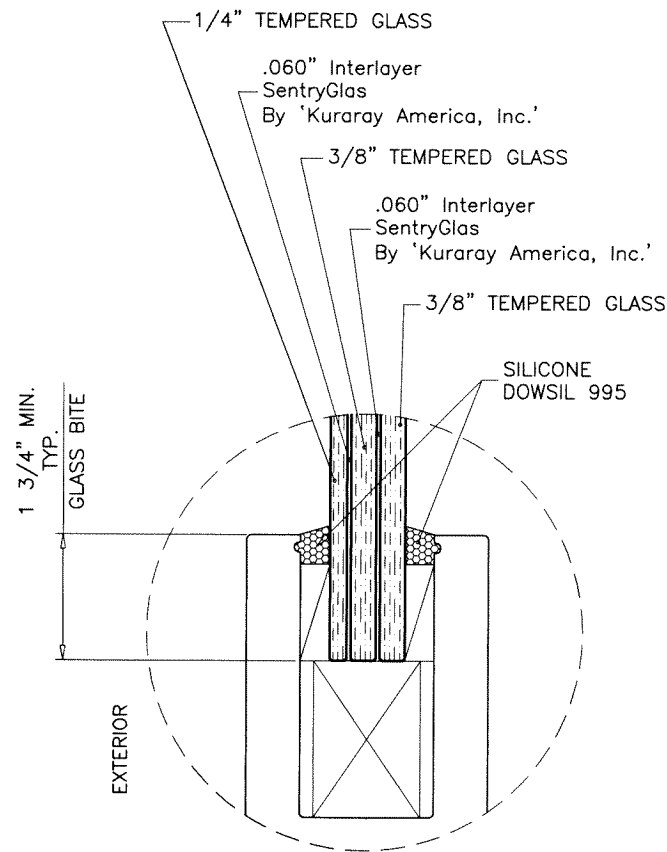

GLAZING DETAIL
1-1/16" OVERALL LAM. GLASS

SERIES 'GW'
FRAMELESS GLASS WALL SYSTEM (L.M.I.)

THIS SYSTEM IS RATED FOR LARGE & SMALL MISSILE IMPACT
SHUTTERS ARE NOT REQUIRED.

CODE REQUIREMENTS FOR SAFEGUARDS MUST BE OBSERVED.

THIS PRODUCT HAS BEEN DESIGNED AND TESTED TO COMPLY WITH THE
REQUIREMENTS OF THE 2020 (7TH EDITION)/2023 (8TH EDITION) FLORIDA
BUILDING CODE INCLUDING HIGH VELOCITY HURRICANE ZONE (HVHZ).

ANCHORS SHALL BE CORROSION RESISTANT, SPACED AS SHOWN ON DETAILS
AND INSTALLED PER MANUF'S INSTRUCTIONS. SPECIFIED EMBEDMENT TO BASE
MATERIAL SHALL BE BEYOND WALL DRESSING OR STUCCO.


ALL SHIMS TO BE HIGH IMPACT, NON-METALLIC AND NON-COMPRESSIBLE.

MATERIALS INCLUDING BUT NOT LIMITED TO STEEL/METAL SCREWS, THAT
COME INTO CONTACT WITH OTHER DISSIMILAR MATERIALS SHALL MEET THE
REQUIREMENTS OF THE 2020/2023 FLORIDA BLDG. CODE & ADOPTED STANDARDS.

THIS PRODUCT APPROVAL IS GENERIC AND DOES NOT PROVIDE INFORMATION
FOR A SITE SPECIFIC PROJECT, i.e. LIFE SAFETY OF THIS PRODUCT, ADEQUACY
OF STRUCTURE RECEIVING THIS PRODUCT AND SEALING AROUND OPENING FOR
WATER INFILTRATION RESISTANCE ETC.
CONDITIONS NOT SHOWN IN THIS DRAWING ARE TO BE ANALYZED SEPARATELY,
AND TO BE REVIEWED BY BUILDING OFFICIAL.

DESIGN LOADS SHOWN ARE BASED ON 'ALLOWABLE STRESS DESIGN (ASD)'.

MANUFACTURER'S LABEL SHALL BE LOCATED ON A READILY VISIBLE LOCATION
IN ACCORDANCE WITH SECTION 1709.9.3 OF FLORIDA BUILDING CODE.
LABELING TO COMPLY WITH SECTION 1709.9.2.

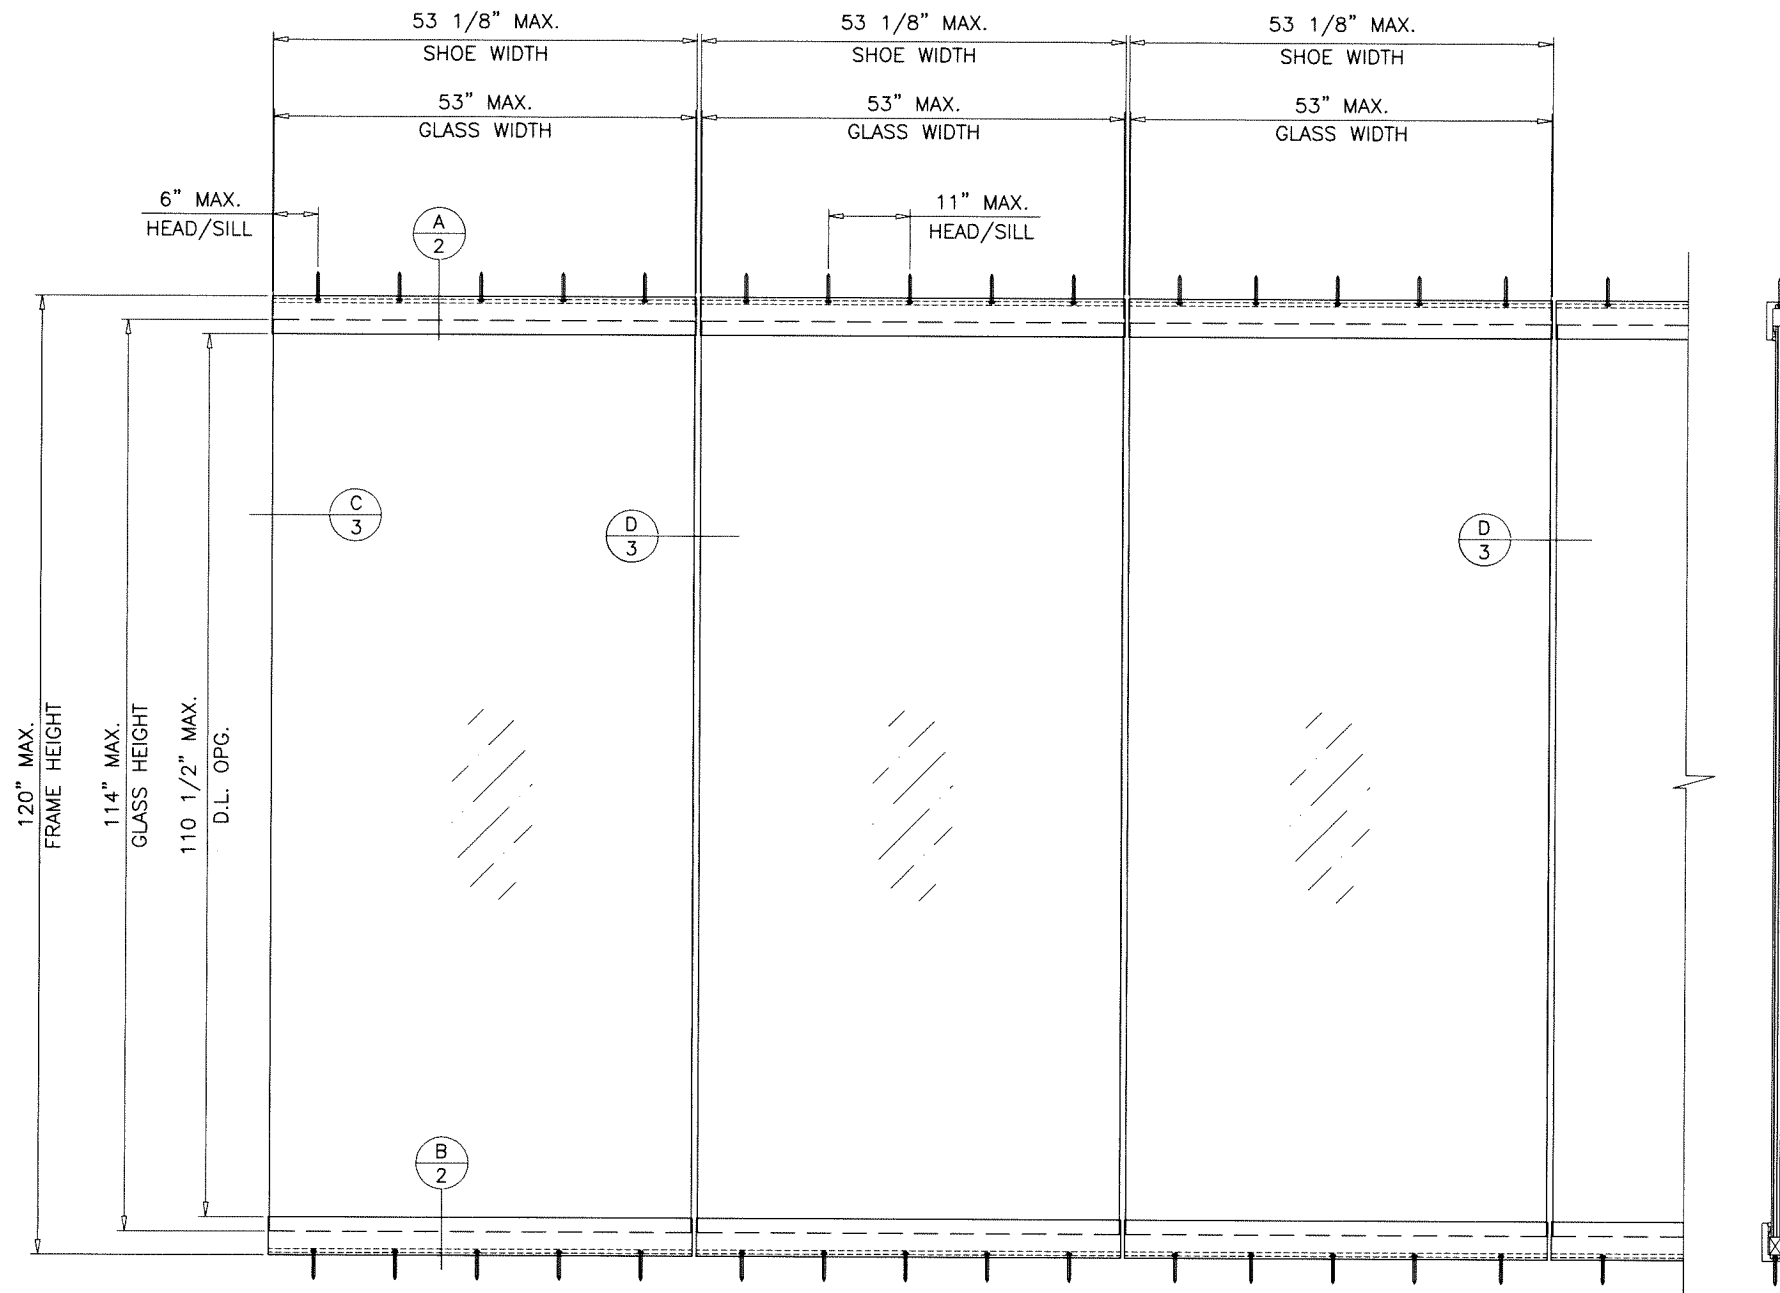

TYPICAL ELEVATION

MAXIMUM DESIGN LOAD RATING = + 100.0 PSF
(FOR SIZES SHOWN ABOVE OR SMALLER) - 100.0 PSF

Sealed: 10/4/2023


FL #21555

A- CONTRACTOR TO BE RESPONSIBLE FOR THE SELECTION, PURCHASE AND
INSTALLATION OF THIS PRODUCT BASED ON THIS PRODUCT EVALUATION
PROVIDED HE/SHE DOES NOT DEVIATE FROM THE CONDITIONS DETAILED
ON THIS DOCUMENT.

B- THIS PRODUCT EVALUATION DOCUMENT WILL BE CONSIDERED INVALID IF
ALTERED BY ANY MEANS.

C- SITE SPECIFIC PROJECTS SHALL BE PREPARED BY A FLORIDA REGISTERED
ENGINEER OR ARCHITECT WHICH WILL BECOME THE ENGINEER OF RECORD (E.O.R.)
FOR THE PROJECT AND WHO WILL BE RESPONSIBLE FOR THE PROPER
USE OF THE P.E.D. ENGINEER OF RECORD, ACTING AS A DELEGATED
ENGINEER TO THE P.E.D. ENGINEER SHALL SUBMIT TO THIS LATTER THE SITE
SPECIFIC DRAWINGS FOR REVIEW.

D- THIS P.E.D. SHALL BEAR THE DATE AND ORIGINAL SEAL AND SIGNATURE OF
THE PROFESSIONAL ENGINEER OF RECORD THAT PREPARED IT.

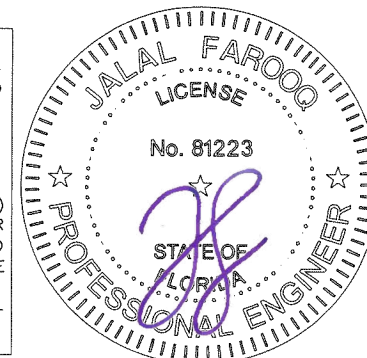




AL-FAROOQ CORPORATION
ENGINEERS & PRODUCT DEVELOPMENT
9360 SUNSET DRIVE, SUITE 220
MIAMI, FLORIDA 33173
TEL. (305) 264-8100 FAX. (305) 262-6978
STORE W16-81ES

'GW' FRAMELESS GLASS WALL SYSTEM (L.M.I.)
E.S. WINDOWS, LLC
3550 N.W. 49 STREET
MIAMI, FL. 33142
TEL. (305) 638-5151 FAX. (305) 638-5158

no	date	by	description
A	12.11.17		UPDATED TO 2017 FBC
B	10.20.20		UPDATED TO 2020 FBC
C	09.19.23		UPDATED TO 2023 FBC

date:	12-08-16
scale:	1/2"=1'-0"
dr. by:	TAR/Q
chk. by:	

drawing no.	W16-81
sheet	1 of 3

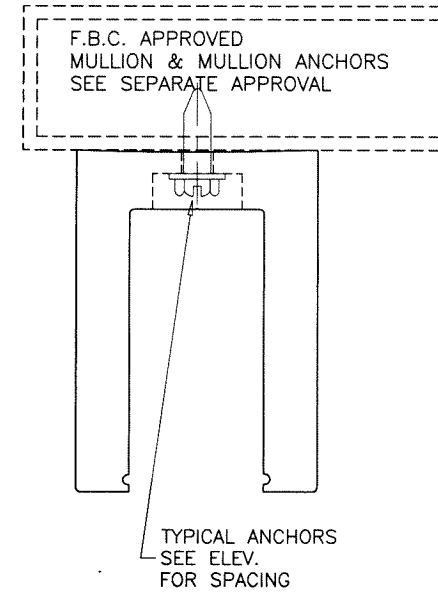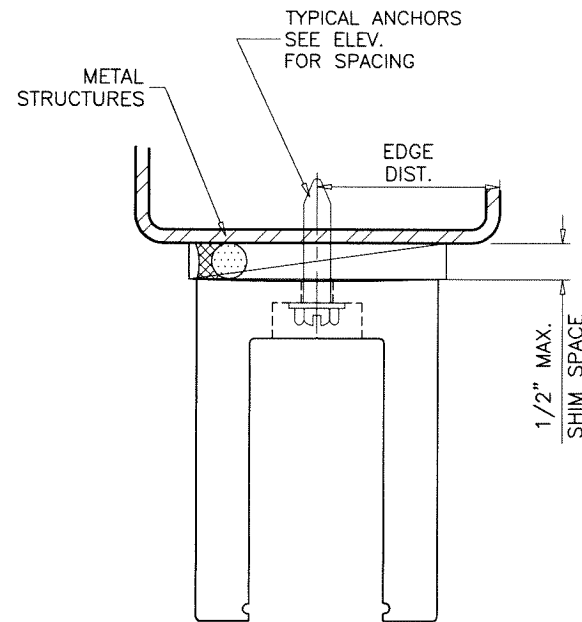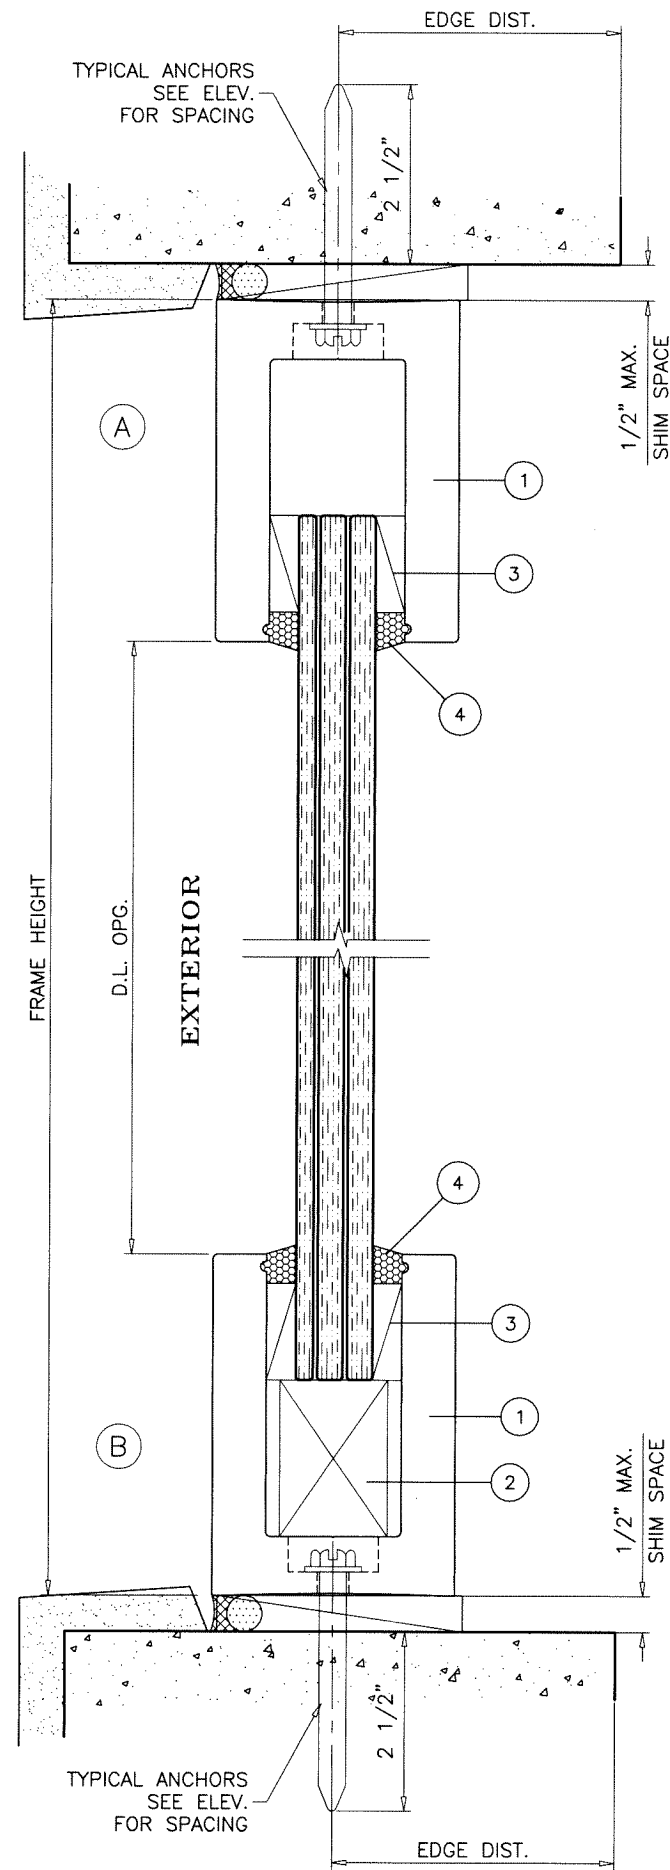

TYPICAL ANCHORS: SEE ELEV. FOR SPACING

3/8" DIA. ConFlex BY 'ELCO'

DIRECTLY INTO CONCRETE (HEAD/SILL)
2-1/2" MIN. EMBED INTO CONCRETE
2-5/8" MIN. EDGE DISTANCE
CONCRETE f'_c = 3000 PSI MIN.

3/8" DIA. SCREW-BOLT+ BY 'DEWALT'


DIRECTLY INTO CONCRETE (HEAD/SILL)
2" MIN. EMBED INTO CONCRETE
2-1/2" MIN. EDGE DISTANCE
CONCRETE f'_c = 3000 PSI MIN.

3/8" DIA. MACHINE SCREWS (GRADE 5 CRS)

INTO F.B.C. APPROVED MULLIONS
OR
INTO METAL STRUCTURES (HEAD/SILL)
ALUMINUM: 3/16" THK. MIN. (6063-T5 MIN.)
STEEL: 3/16" THK. MIN. (F_y = 36 KSI MIN.)
3/4" MIN. EDGE DISTANCE
(STEEL IN CONTACT WITH ALUMINUM TO BE PLATED OR PAINTED)

Sealed: 10/4/2023

FL #21555

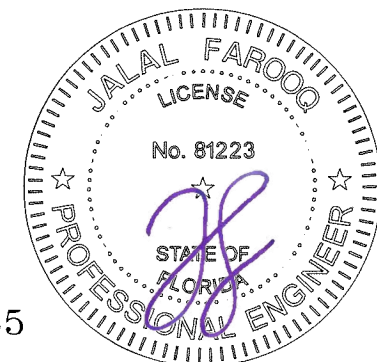

'GW' FRAMELESS GLASS WALL SYSTEM (L.M.I.)

E.S. WINDOWS, LLC
3550 N.W. 49 STREET
MIAMI, FL. 33142
TEL. (305) 638-5151 FAX. (305) 638-5158

AL-FAROOQ CORPORATION
ENGINEERS & PRODUCT DEVELOPMENT
9360 SUNSET DRIVE, SUITE 220
MIAMI, FLORIDA 33173 (C.A.N. 3538)
TEL. (305) 264-8100 FAX. (305) 262-6978
STORE W16-81ES


revisions:	
no	by description

date: 12-08-16
scale: 3/8" = 1"
dr. by: TARIQ
chk. by:

drawing no.
W16-81
sheet 2 of 3




ITEM #	PART #	REQD.	DESCRIPTION	MATERIAL	MANF./SUPPLIER/REMARKS
1	CRL L56S10D	2	TOP/BOTTOM SHOE	6063-T5	—
2	—	2/ LITE	SETTING BLOCKS AT 1/4 POINTS	EPDM	DUROMETER 80±5 SHORE A
3	—	AS REQD.	SIDE SHIMS AT 12" O.C.	PVC	—
4	DC995	AS REQD.	GLAZING COMPOUND	SILICONE	DOW CORNING

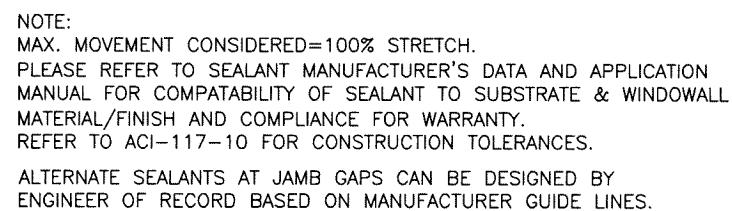

Sealed: 10/4/2023

FL #21555

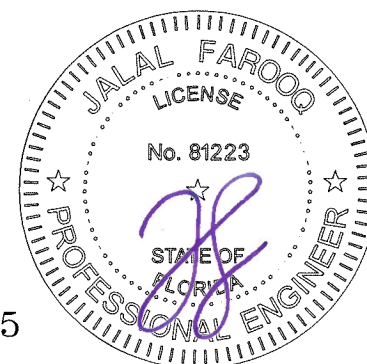

'GW' FRAMELESS GLASS WALL SYSTEM (L.M.I.)

E.S. WINDOWS, LLC

3550 N.W. 49 ST

MIAMI, FL. 33142

TEL. (305) 638-5151

FAX. (305) 638-5158

[illegible]

date: 12-08-16
scale: $3/8" = 1"$
dr. by: TARIQ
chk. by:

drawing no.

W16-81

sheet 3 of 3

AL-FAROOQ CORPORATION
ENGINEERS & PRODUCT DEVELOPMENT
9360 SUNSET DRIVE, SUITE 220
MIAMI, FLORIDA 33173
(C.A.N. 3538)
TEL. (305) 264-8100 FAX. (305) 262-6978

STORE\W16-81ES