



DESIGN LOAD CAPACITY - PSF												
PANEL WIDTH NOMINAL INCHES	DOOR HEIGHT INCHES	HEAD ANCHOR CAPACITY									SILL ANCHOR CAPACITY	
		ANCHOR TYPE 'A'			ANCHOR TYPE 'B'			ANCHOR TYPE 'C'			ANCHOR TYPE 'B'	
		6 ANCHORS AT MTG. STILES	8 ANCHORS AT MTG. STILES	10 ANCHORS AT MTG. STILES	6 ANCHORS AT MTG. STILES	8 ANCHORS AT MTG. STILES	10 ANCHORS AT MTG. STILES	6 ANCHORS AT MTG. STILES	8 ANCHORS AT MTG. STILES	10 ANCHORS AT MTG. STILES	6 ANCHORS AT MTG. STILES	8 ANCHORS AT MTG. STILES
		3 ANCHORS AT JAMB STILE	4 ANCHORS AT JAMB STILE	5 ANCHORS AT JAMB STILE	3 ANCHORS AT JAMB STILE	4 ANCHORS AT JAMB STILE	5 ANCHORS AT JAMB STILE	3 ANCHORS AT JAMB STILE	4 ANCHORS AT JAMB STILE	5 ANCHORS AT JAMB STILE	3 ANCHORS AT JAMB STILE	4 ANCHORS AT JAMB STILE
		EXT. (+) INT. (-)	EXT. (+) INT. (-)	EXT. (+) INT. (-)	EXT. (+) INT. (-)	EXT. (+) INT. (-)	EXT. (+) INT. (-)	EXT. (+) INT. (-)	EXT. (+) INT. (-)	EXT. (+) INT. (-)	EXT. (+) INT. (-)	EXT. (+) INT. (-)
30	84	83.8	108.0	—	108.0	—	—	108.0	—	—	108.0	—
36		67.8	94.5	108.0	108.0	—	—	107.2	108.0	—	108.0	—
40-3/4		58.5	82.0	105.6	101.7	108.0	—	93.3	108.0	—	108.0	—
42		56.4	79.2	102.1	98.3	108.0	—	90.2	108.0	—	107.4	108.0
46-1/2"		49.7	70.4	91.0	87.7	108.0	—	80.3	108.0	—	95.8	108.0
30	96	71.8	99.8	108.0	108.0	—	—	108.0	—	—	108.0	—
36		57.8	81.1	104.5	100.6	108.0	—	92.3	108.0	—	108.0	—
40-3/4		49.6	70.2	90.9	87.6	108.0	—	80.1	108.0	—	95.7	108.0
42		47.8	67.8	87.8	84.7	108.0	—	77.4	107.2	108.0	92.5	108.0
46-1/2"		42.0	60.0	78.1	75.4	104.2	108.0	68.7	95.7	108.0	82.4	108.0
30	99	69.2	96.4	108.0	108.0	—	—	108.0	—	—	108.0	—
36		55.7	78.3	100.9	97.2	108.0	—	89.1	108.0	—	106.2	108.0
40-3/4		47.7	67.7	87.7	84.6	108.0	—	77.3	107.1	108.0	92.4	108.0
42		46.0	65.4	84.8	81.8	108.0	—	74.7	103.6	108.0	89.3	108.0
46-1/2"		40.3	57.8	75.4	72.8	100.7	108.0	66.3	92.4	108.0	79.5	108.0
30	108	62.4	87.3	—	95.0	—	—	95.0	95.0	—	95.0	—
36		50.0	70.7	—	88.2	95.0	—	80.7	95.0	—	95.0	—
40-3/4		42.7	61.1	—	76.6	95.0	—	69.9	95.0	—	83.7	95.0
42		41.1	58.9	—	74.0	95.0	—	67.5	93.9	95.0	80.9	95.0
30	120	55.0	77.4	—	95.0	—	—	88.1	95.0	—	95.0	—
36		43.8	62.4	—	78.3	90.8	—	71.4	90.8	—	85.5	90.8
40-3/4		37.2	53.7	70.2	67.9	80.2	80.2	61.7	80.2	—	74.1	80.2
42		35.8	51.8	67.8	65.5	77.9	77.9	59.5	77.9	—	71.6	77.9

LOWER VALUE FROM HEAD ANCHOR CAPACITY CHART OR
SILL ANCHOR CAPACITY CHARTS WILL APPLY.

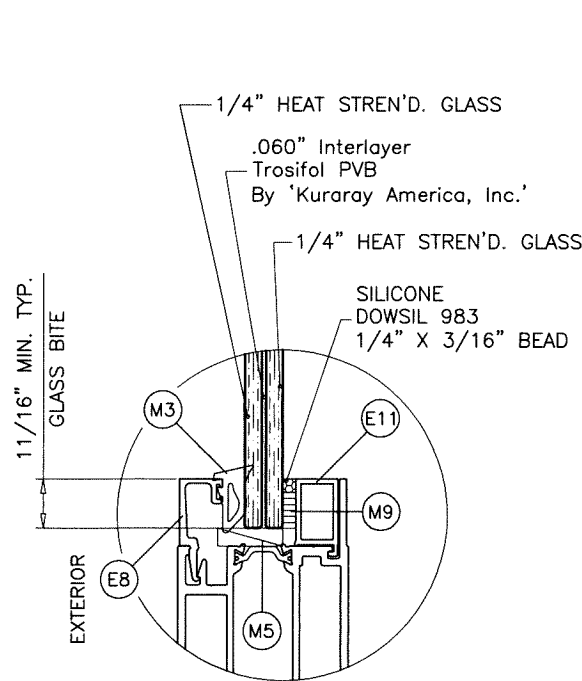

GLAZING DETAIL

9/16" OVERALL LAM. GLASS

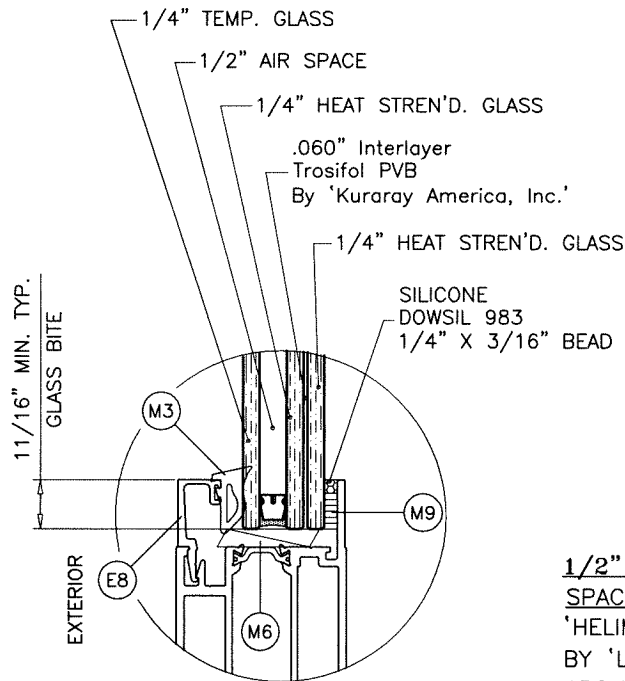

GLAZING DETAIL

1-3/16" OVERALL INSUL. LAM. GLASS

GLAZING OPTIONS

1/2" AIR SPACE CONSISTING OF:
SPACER:
'HELIMA' LOW PROFILE ALUMINUM SPACER
BY 'LINGERMANN GMBH'
AROUND THE PERIMETER OF THE GLASS.
PERIMETER SEALANT:
SILICONE
DOWSIL 791
GE 2000

NOTE:
GLASS CAPACITIES ON THIS SHEET ARE
BASED ON ASTM E1300-16 (3 SEC. GUSTS)
AND FLORIDA BUILDING COMMISSION
DECLARATORY STATEMENT DCA05-DEC-219

ES-BF5010T
OUTFOLDING BI-FOLD ALUMINUM DOOR

DOORS WITH STD. SILL APPROVED FOR INSTALLATIONS WHERE WATER
INFILTRATION RESISTANCE IS REQUIRED.
DOORS WITH ADA THRESHOLDS NOT APPROVED FOR WATER INFILTRATION
RESISTANCE.

THIS PRODUCT HAS BEEN DESIGNED AND TESTED TO COMPLY WITH THE
REQUIREMENTS OF THE 2023 (8TH EDITION)/2026 (9TH EDITION) FLORIDA
BUILDING CODE INCLUDING HIGH VELOCITY HURRICANE ZONE (HVHZ).

1BY OR 2BY WOOD BUCKS & BUCK FASTENERS BY OTHERS, MUST BE
DESIGNED AND INSTALLED ADEQUATELY TO TRANSFER APPLIED PRODUCT
LOADS TO THE BUILDING STRUCTURE.

ANCHORS SHALL BE CORROSION RESISTANT, SPACED AS SHOWN ON DETAILS
AND INSTALLED PER MANUF'S INSTRUCTIONS. SPECIFIED EMBEDMENT TO BASE
MATERIAL SHALL BE BEYOND WALL DRESSING OR STUCCO.

A LOAD DURATION INCREASE IS USED IN DESIGN OF ANCHORS INTO WOOD ONLY.

ALL SHIMS TO BE LOAD-BEARING, (HIGH DENSITY PLASTIC/COMPOSITE, METAL
OR OTHER RIGID MATERIALS).

MATERIALS INCLUDING BUT NOT LIMITED TO STEEL/METAL SCREWS, THAT
COME INTO CONTACT WITH OTHER DISSIMILAR MATERIALS SHALL MEET THE
REQUIREMENTS OF THE 2023/2026 FLORIDA BLDG. CODE & ADOPTED STANDARDS.

THIS PRODUCT APPROVAL IS GENERIC AND DOES NOT PROVIDE INFORMATION
FOR A SITE SPECIFIC PROJECT, i.e. LIFE SAFETY OF THIS PRODUCT, ADEQUACY
OF STRUCTURE RECEIVING THIS PRODUCT AND SEALING AROUND OPENING FOR
WATER INFILTRATION RESISTANCE ETC.
CONDITIONS NOT SHOWN IN THIS DRAWING ARE TO BE ANALYZED SEPARATELY,
AND TO BE REVIEWED BY BUILDING OFFICIAL.

DESIGN LOADS SHOWN ARE BASED ON 'ALLOWABLE STRESS DESIGN (ASD)'.

MANUFACTURER'S LABEL SHALL BE LOCATED ON A READILY VISIBLE LOCATION
IN ACCORDANCE WITH SECTION 1709.9.3 OF FLORIDA BUILDING CODE.
LABELING TO COMPLY WITH SECTION 1709.9.2.

FASTENERS AND CONNECTORS (AS APPLICABLE) SHOWN IN THIS APPROVAL MAY NOT MEET
CORROSION RESISTANCE REQUIREMENTS FOR COASTAL OR SALT WATER EXPOSURE ZONES.
COMPLIANCE WITH THESE CONDITIONS TO BE CHECKED PER FBC 1711.

THESE DOORS ARE RATED FOR SMALL MISSILE IMPACT.
F.B.C. APPROVED IMPACT RESISTANT SHUTTERS REQUIRED FOR
INSTALLATIONS UP TO 30 FT. OF GRADE.
SHUTTERS NOT REQD. FOR INSTALLATIONS ABOVE 30 FT. OF GRADE.

Sealed: 9/10/2026

FL #21563

A- CONTRACTOR TO BE RESPONSIBLE FOR THE SELECTION, PURCHASE AND
INSTALLATION OF THIS PRODUCT BASED ON THIS PRODUCT EVALUATION
PROVIDED HE/SHE DOES NOT DEVIATE FROM THE CONDITIONS DETAILED
ON THIS DOCUMENT.
B- THIS PRODUCT EVALUATION DOCUMENT WILL BE CONSIDERED INVALID IF
ALTERED BY ANY MEANS.
C- SITE SPECIFIC PROJECTS SHALL BE PREPARED BY A FLORIDA REGISTERED
ENGINEER OR ARCHITECT WHICH WILL BECOME THE ENGINEER OF RECORD (E.O.R.)
FOR THE PROJECT AND WHO WILL BE RESPONSIBLE FOR THE PROPER
USE OF THE P.E.D. ENGINEER OF RECORD, ACTING AS A DELEGATED
ENGINEER TO THE P.E.D. ENGINEER SHALL SUBMIT TO THIS LATTER THE SITE
SPECIFIC DRAWINGS FOR REVIEW.
D- THIS P.E.D. SHALL BEAR THE DATE AND ORIGINAL SEAL AND SIGNATURE OF
THE PROFESSIONAL ENGINEER OF RECORD THAT PREPARED IT.



ES-BF5010T OUTFOLDING BI-FOLD ALUM DOOR (S.M.I.)

E.S. WINDOWS, LLC

3550 N.W. 49 STREET
MIAMI, FL. 33142


TEL. (305) 638-5151

FAX. (305) 638-5158

AL-FAROOQ CORPORATION
ENGINEERS & PRODUCT DEVELOPMENT
9360 SUNSET DRIVE, SUITE 220
MIAMI, FLORIDA 33173 (C.A.N. 3538)
TEL. (305) 264-8100 FAX. (305) 262-6978


COMP-ANL\W16-85ES

revisions:		description	
no	date	by	
A	08.12.19	GENERAL REVISION	
B	10.09.20	UPDATED TO 2020 FBC	
C	09.26.23	UPDATED TO 2023 FBC	
D	09.09.26	UPDATED TO 2026 FBC	
date: 12-15-16		scale: 3/8" = 1"	
drawing no.		dr. by: TARIQ	
W16-85		chk. by:	
sheet 1 of 12			

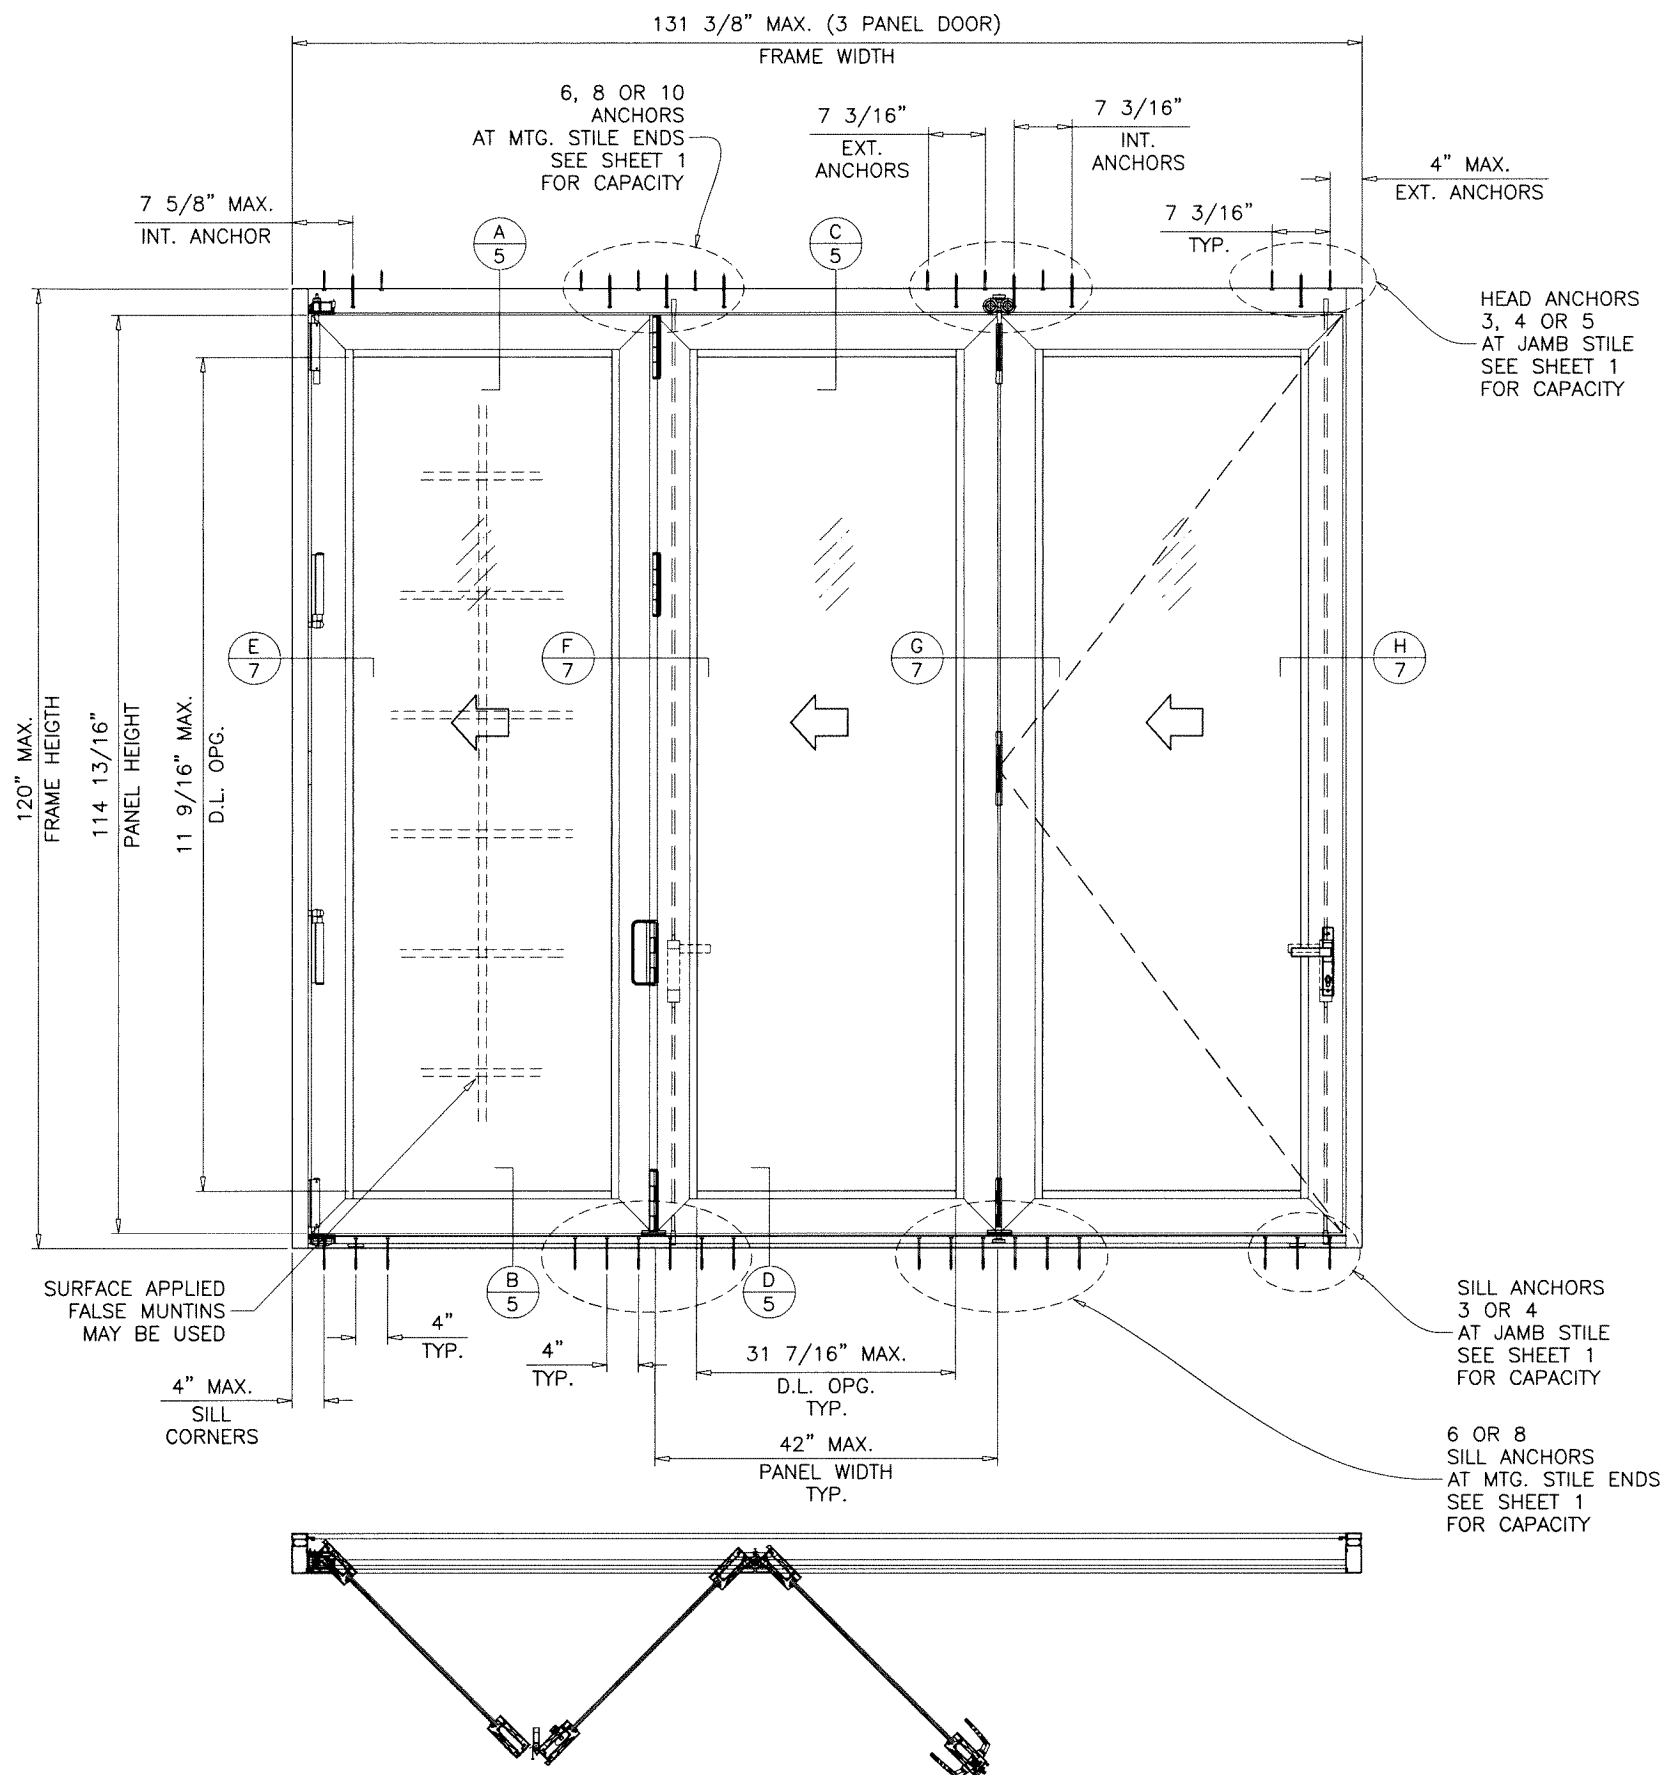

TYPICAL ELEVATION (3 PANELS TESTED CONFIGURATION)
BI-FOLD DOOR WITH OUT-SWING LEAF

Sealed: 9/10/2026

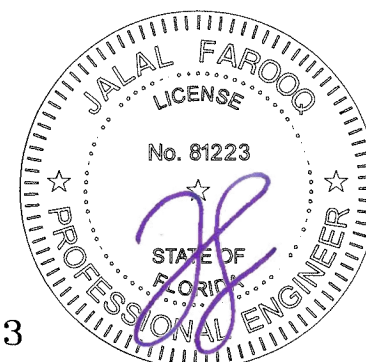

FL #21563

AL-FAROOQ CORPORATION
ENGINEERS & PRODUCT DEVELOPMENT
9360 SUNSET DRIVE, SUITE 220
MIAMI, FLORIDA 33173
TEL. (305) 264-8100 FAX. (305) 262-6978


af c
COMP-ANL W16-85ES

ES-BF5010T UNFOLDING BI-FOLD ALUM DOOR (S.M.I.)

E.S. WINDOWS, LLC
3550 N.W. 49 STREET
MIAMI, FL. 33142
TEL. (305) 638-5151 FAX. (305) 638-5158


Revisions:	
no	date by description

date: 12-15-16	scale: 1/2"=1'-0"	dr. by: TARIQ	chk. by:	drawing no. W16-85
sheet 2 of 12				

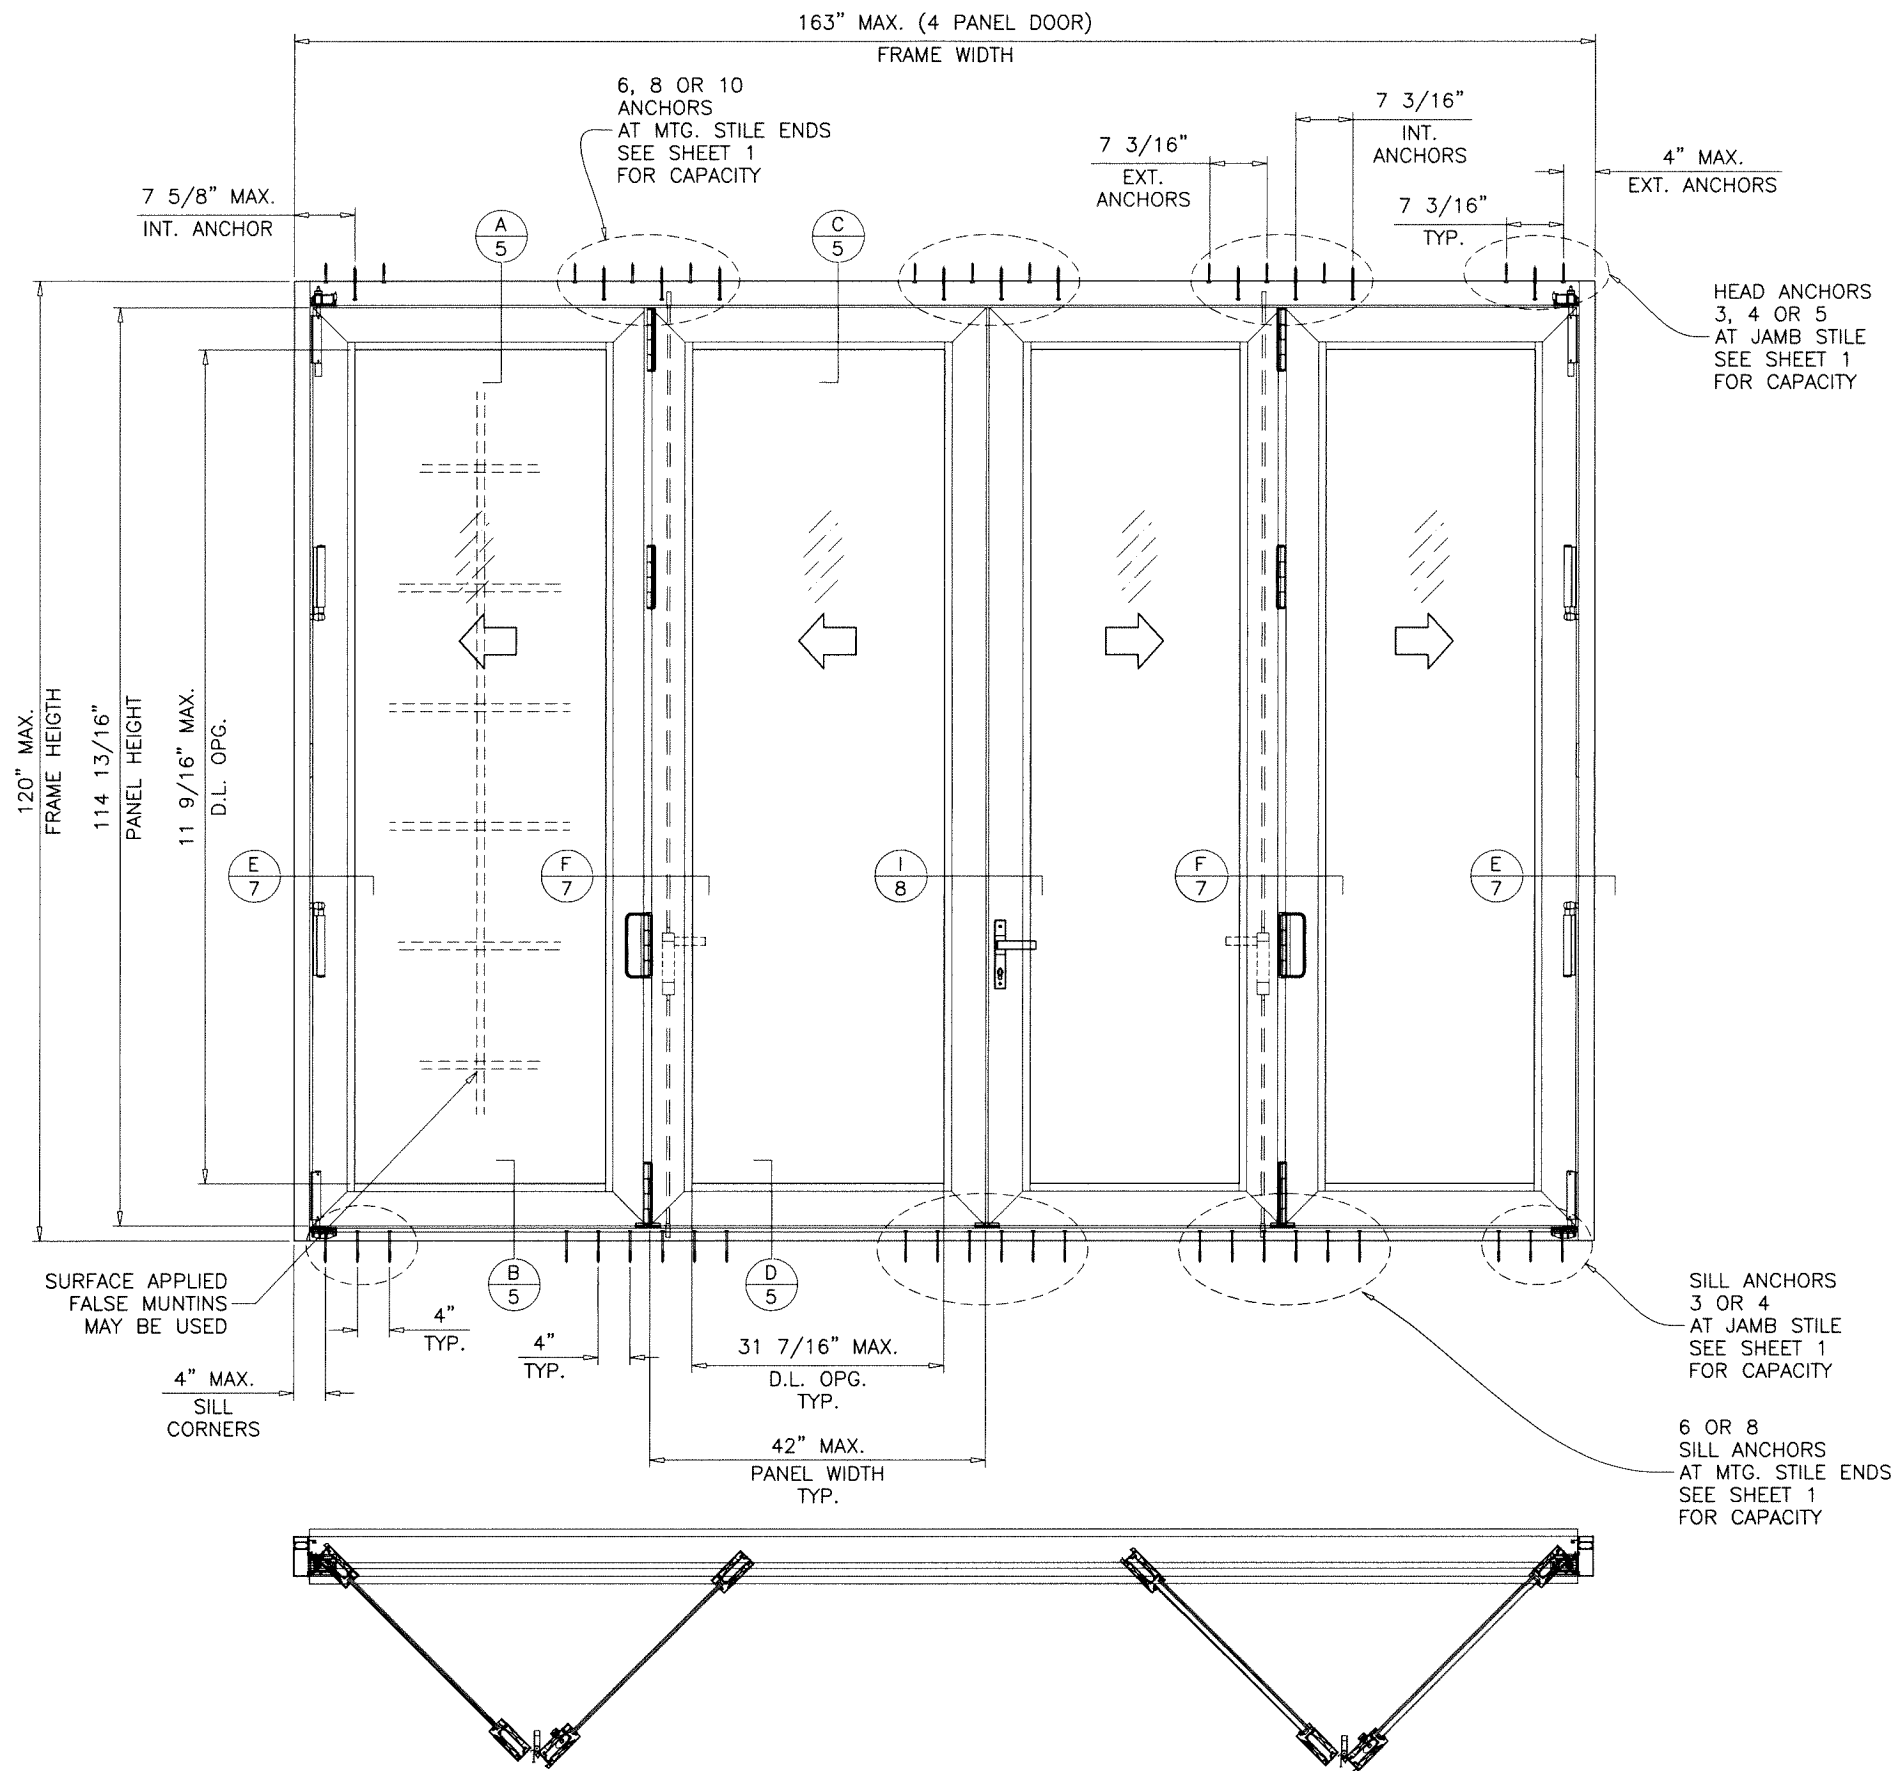

TYPICAL ELEVATION (4 PANELS TESTED CONFIGURATION)
BI-FOLD DOOR

Sealed: 9/10/2026

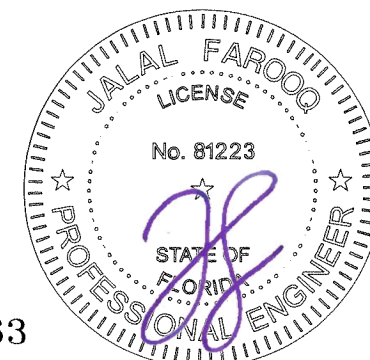

FL #21563

AL-FAROOQ CORPORATION
ENGINEERS & PRODUCT DEVELOPMENT
9360 SUNSET DRIVE, SUITE 220
MIAMI, FLORIDA 33173
TEL. (305) 264-8100 FAX. (305) 262-6978


COMP-ANL\W16-85ES

ES-BF5010T OUTFOLDING BI-FOLD ALUM DOOR (S.M.I.)

E.S. WINDOWS, LLC
3550 N.W. 49 STREET
MIAMI, FL. 33142
TEL. (305) 638-5151 FAX. (305) 638-5158

revisions:	
no	date by description

date: 12-15-16	scale: 1/2"=1'-0"	dr. by: TARIQ	chk. by:	drawing no. W16-85
				sheet 3 of 12

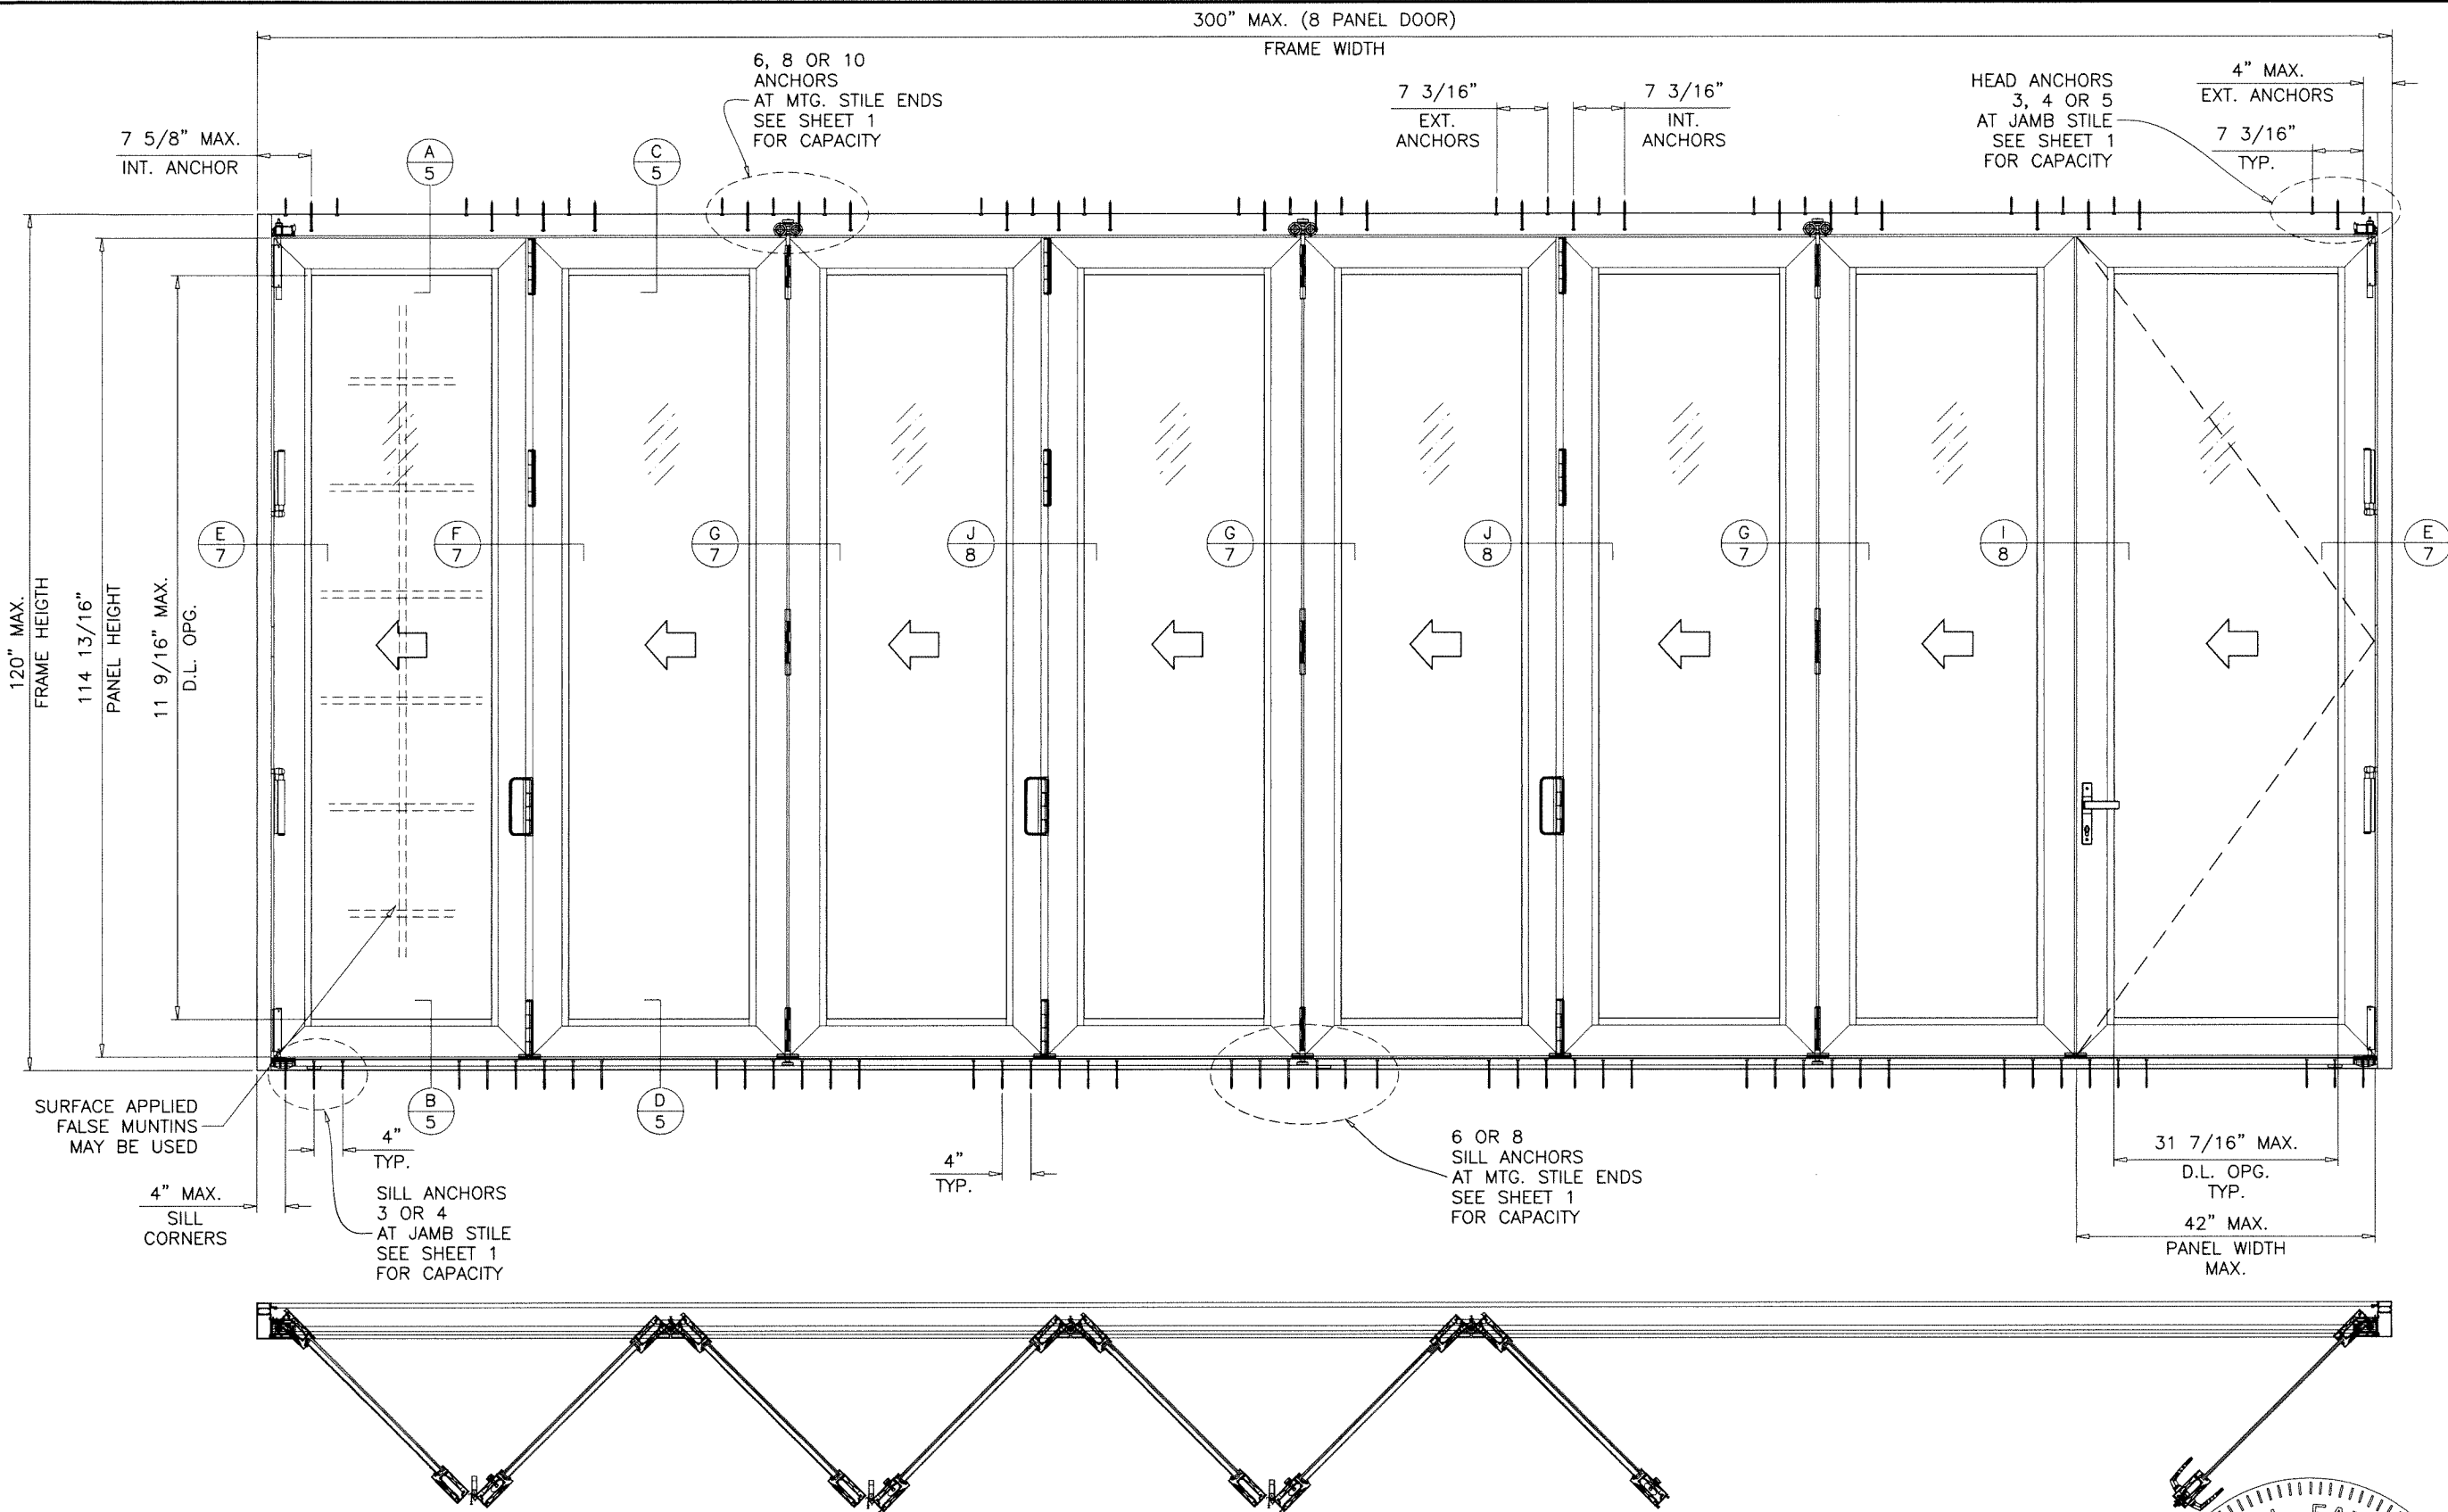


TYPICAL ELEVATION (8 PANELS TESTED CONFIGURATION)
BI-FOLD DOOR WITH OUT-SWING LEAF

EIGHT PANEL DOOR CONFIGURATION WITH FOLDING AND SWING PANELS SHOWN.
DOOR MAY HAVE ANY NUMBER OF PANELS USING THE STILE CONFIGURATIONS
SHOWN HEREIN.
DOOR AREA NOT TO EXCEED 375 SQ. FT.

Sealed: 9/10/2026

FL #21563

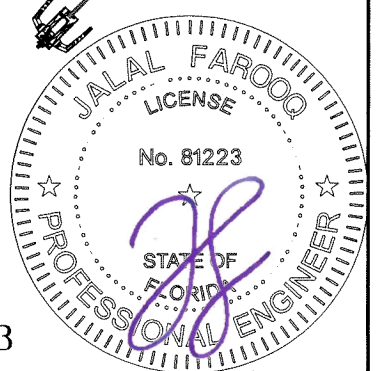

AL-FAROOQ CORPORATION
ENGINEERS & PRODUCT DEVELOPMENT
9360 SUNSET DRIVE, SUITE 220
MIAMI, FLORIDA 33173
TEL. (305) 264-8100 FAX. (305) 262-6978

COMP-ANL\W16-85ES

ES-BF5010T OUTFOLDING BI-FOLD ALUM DOOR (S.M.I.)

E.S. WINDOWS, LLC
3550 N.W. 49 STREET
MIAMI, FL. 33142
TEL. (305) 638-5151 FAX. (305) 638-5158

revisions:	
no	date by description

date: 12-15-16




scale: 1/2"=1'-0"

dr. by: TARIQ

chk. by:

drawing no.
W16-85

sheet 4 of 12

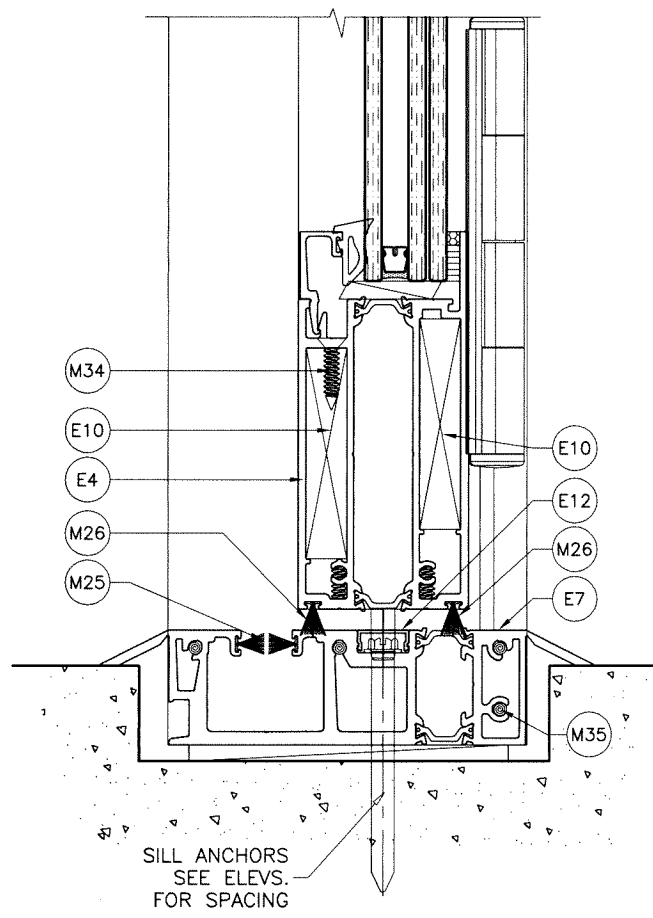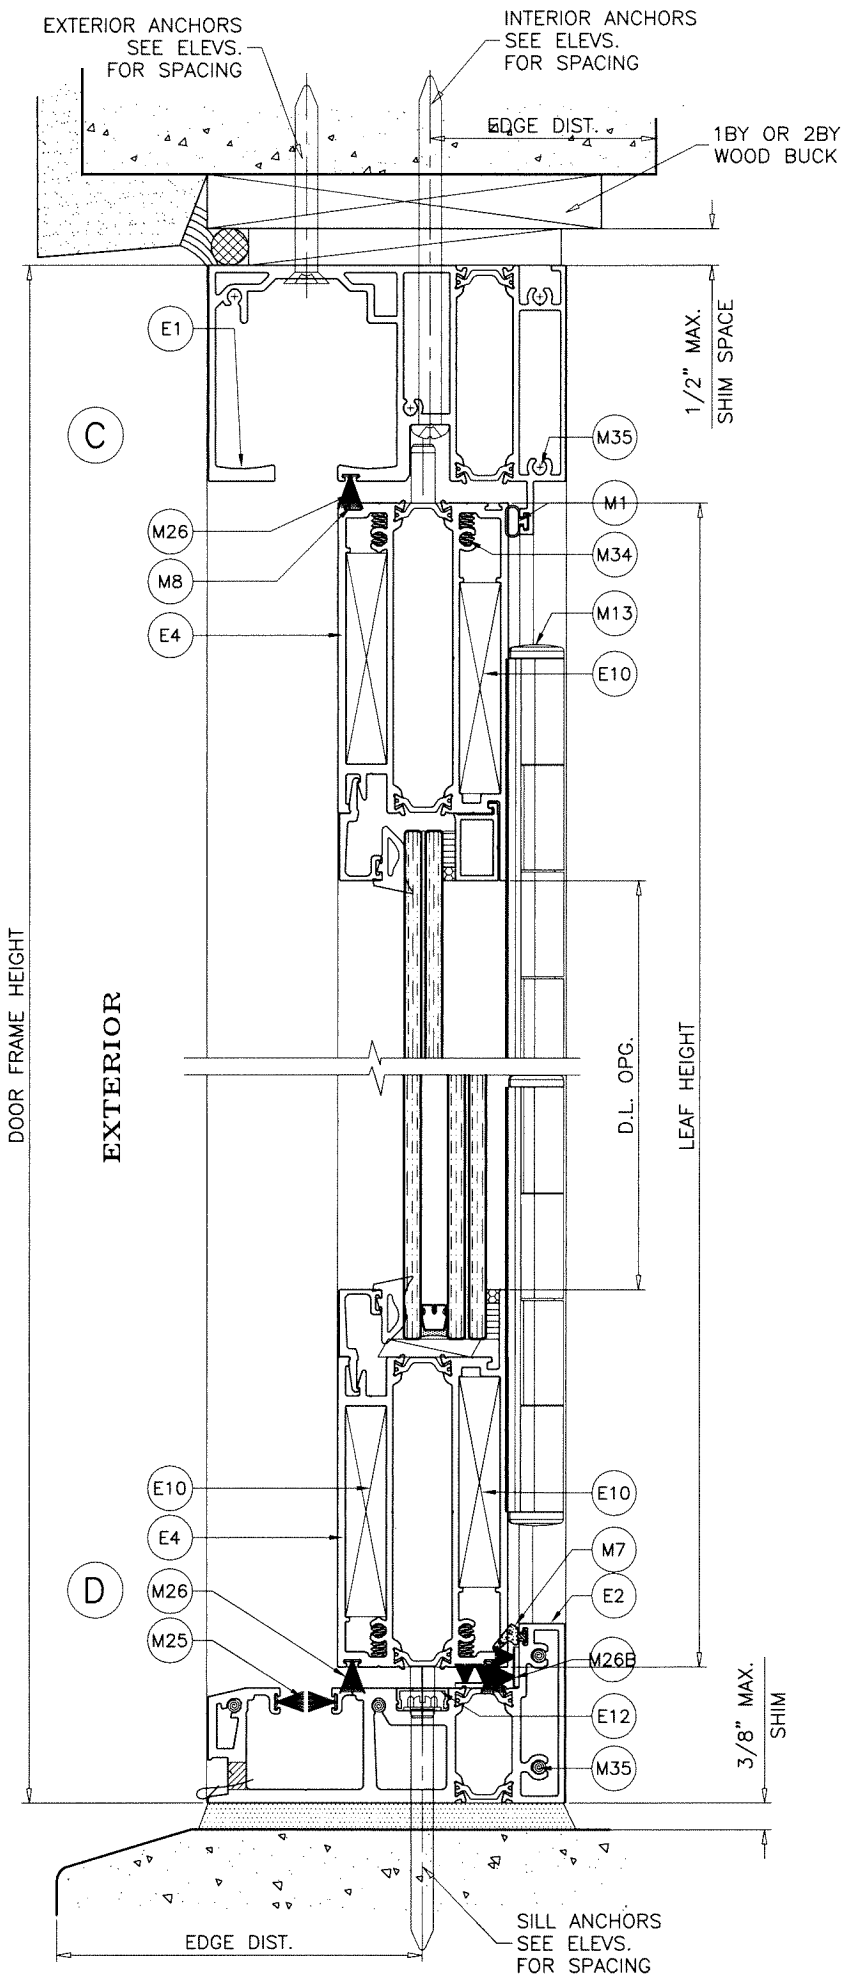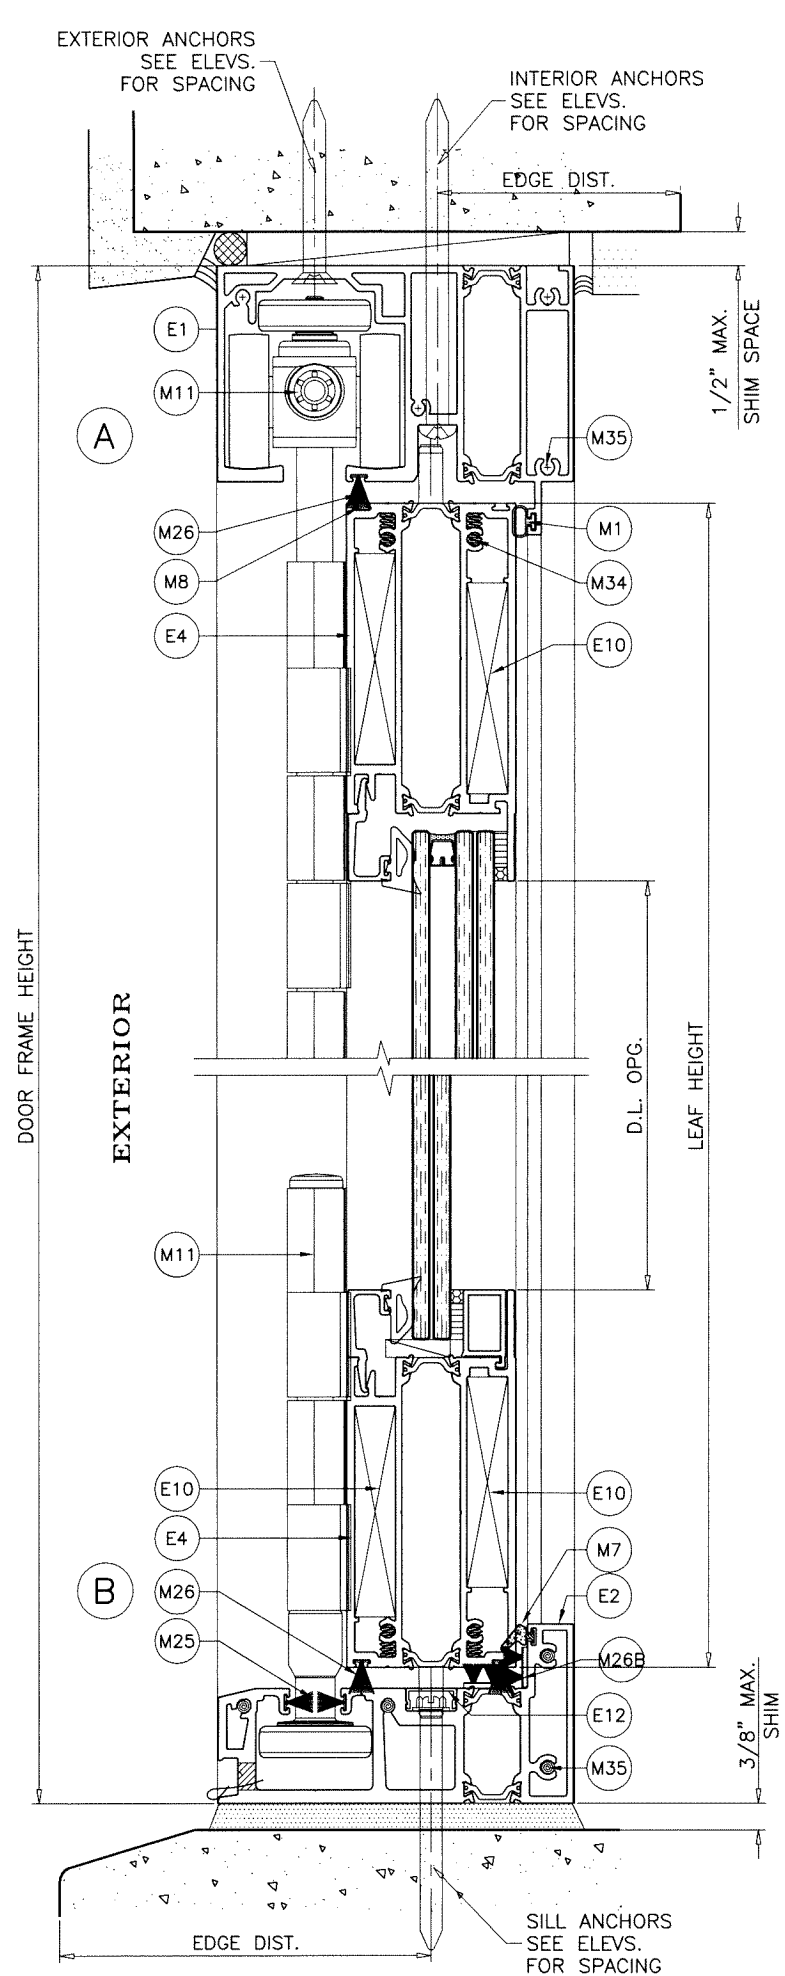

Sealed: 9/10/2026

FL #21563

AL-FAROOQ CORPORATION
ENGINEERS & PRODUCT DEVELOPMENT
9360 SUNSET DRIVE, SUITE 220
MIAMI, FLORIDA 33173
TEL. (305) 264-8100 FAX. (305) 262-6978

COMP-ANL W16-85ES


ES-BF5010T OUTFOLDING BI-FOLD ALUM DOOR (S.M.I.)

E.S. WINDOWS, LLC
3550 N.W. 49 STREET
MIAMI, FL. 33142
TEL. (305) 638-5151 FAX. (305) 638-5158

revisions:	
no	date by description

date: 12-15-16
scale: 3/8" = 1"
dr. by: TARIQ
chk. by:

drawing no.
W16-85
sheet 5 of 12

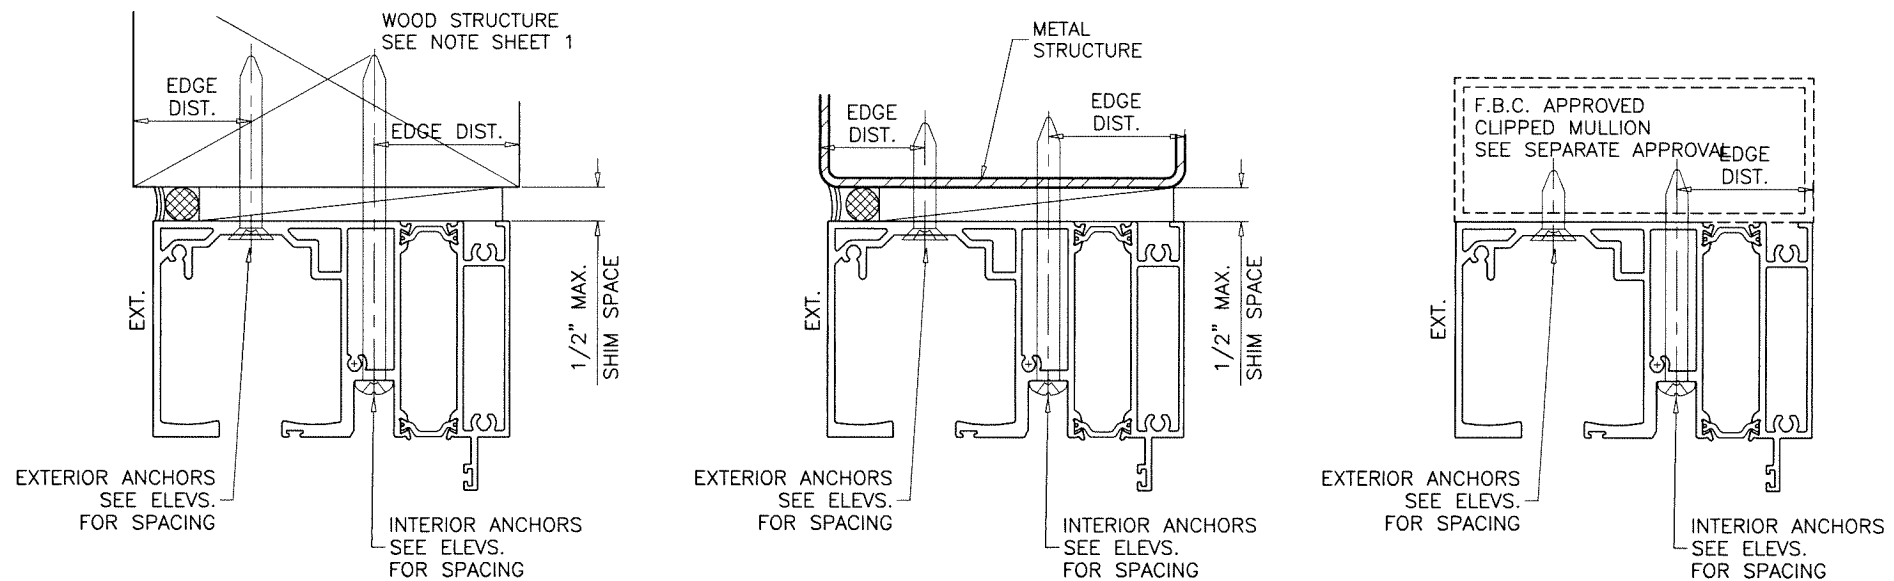

WOOD BUCKS AND METAL STRUCTURE NOT BY 'E.S. WINDOWS' MUST SUSTAIN LOADS IMPOSED BY GLAZING SYSTEM AND TRANSFER THEM TO THE BUILDING STRUCTURE.

TYPICAL ANCHORS: SEE ELEV. FOR SPACING

TYPE 'A'— 5/16" DIA. ULTRACON BY 'DEWALT' (Fu=177 KSI, Fy=155 KSI)
 INTO WOOD STRUCTURES
 1-7/8" MIN. PENETRATION INTO WOOD (HEAD)
 THRU 1BY OR 2BY WOOD BUCKS INTO CONCRETE
 1-1/4" MIN. EMBED INTO CONCRETE (HEAD)

TYPE 'B'— 5/16" DIA. ULTRACON BY 'DEWALT' (Fu=177 KSI, Fy=155 KSI)
 DIRECTLY INTO CONCRETE
 1-3/4" MIN. EMBED INTO CONCRETE (HEAD/SILL)

TYPE 'C'— 5/16" DIA. TEKS OR SELF DRILLING SCREWS (GRADE 5 CRS)
 INTO F.B.C. APPROVED MULLIONS
 OR
 INTO METAL STRUCTURES (HEAD)
 (3) THREADS MIN. TO EXTEND BEYOND METAL THICKNESS
 ALUMINUM: 1/8" THK. MIN. (6063-T5 MIN.)
 STEEL: 1/8" THK. MIN. (Fy = 36 KSI MIN.)
 (STEEL IN CONTACT WITH ALUMINUM TO BE PLATED OR PAINTED)

TYPICAL EDGE DISTANCE

INTO CONCRETE = 2-1/4" MIN.
 INTO WOOD STRUCTURE = 1" MIN.
 INTO METAL STRUCTURE = 3/4" MIN.

WOOD AT HEAD SG = 0.55 MIN.
 CONCRETE AT HEAD OR SILL f'c = 3000 PSI MIN. C-90

Sealed: 9/10/2026

FL #21563



AL-FAROOQ CORPORATION
 ENGINEERS & PRODUCT DEVELOPMENT
 9360 SUNSET DRIVE, SUITE 220
 MIAMI, FLORIDA 33173
 TEL. (305) 264-8100 FAX. (305) 262-6978

COMP-ANL\W16-85ES


ES-BF5010T UNFOLDING BI-FOLD ALUM DOOR (S.M.I.)


E.S. WINDOWS, LLC
 3550 N.W. 49 STREET
 MIAMI, FL. 33142
 TEL. (305) 638-5151 FAX. (305) 638-5158

Revisions:	
no	description

date: 12-15-16	scale: 3/8" = 1"	dr. by: TARIQ	chk. by:
----------------	------------------	---------------	----------

drawing no.	W16-85
sheet	6 of 12

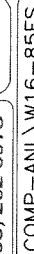

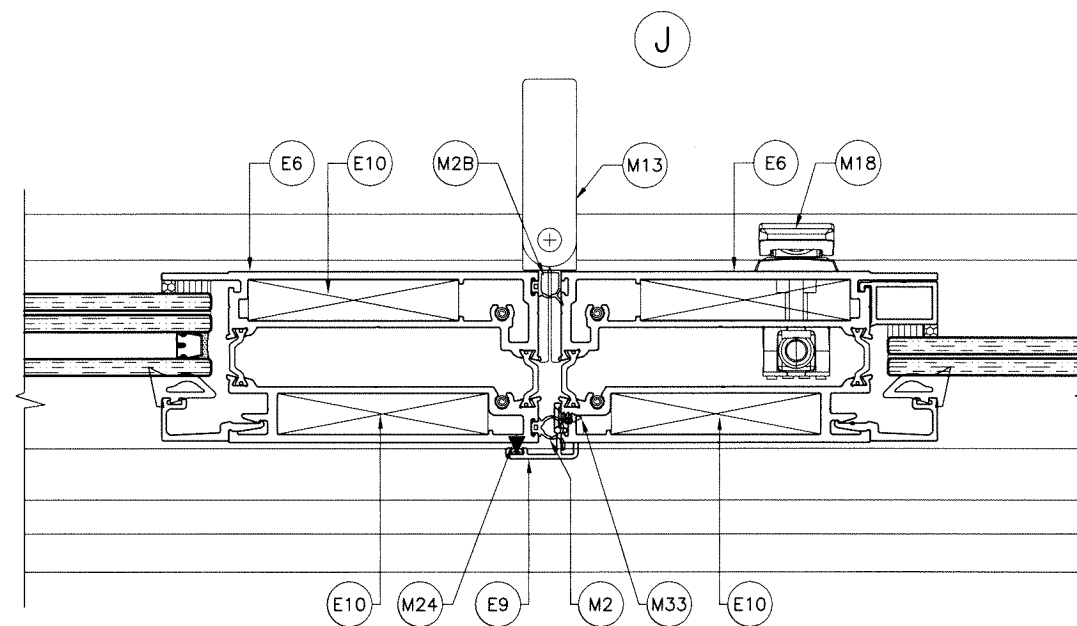

FL #21563



COMP-ANI \ W16-8.5ES

drawing no.
W16-85

sheet 8 of 12

ITEM #	PART #	REQD.	DESCRIPTION	MATERIAL	MANF./SUPPLIER/REMARKS
E1	ES-BF5010T-501	AS REQD.	TOP TRACK	6063-T6	-
E2	ES-BF5010T-502	AS REQD.	STD. BOTTOM TRACK	6063-T6	-
E3	ES-BF5010T-503	AS REQD.	FRAME JAMB	6063-T6	-
E4	ES-BF5010T-504	AS REQD.	STILE	6063-T6	-
E5	ES-BF5010T-505	AS REQD.	HINGE STILE (FRONT)	6063-T6	-
E6	ES-BF5010T-506	AS REQD.	HINGE STILE BACK	6063-T6	-
E7	ES-BF5010T-507	AS REQD.	ADA BOTTOM TRACK	6063-T6	-
E8	ES-BF5010T-013	AS REQD.	GLASS STOP	6063-T6	-
E9	ES-BF5010T-014	AS REQD.	ASTRAGAL	6063-T6	-
E10	ES-BF5010T-015	AS REQD.	CORNER KEY	6063-T6	-
E11	ES-BF5010T-016	AS REQD.	GLASS ADAPTER	6063-T6	-
E12	ES-6011	AS REQD.	SILL SCREW COVER	6063-T6	-
M1	ES-BF5010T-G01	AS REQD.	GASKET	SILICONE	DUROMETER 65±5, SHORE A
M2	ES-45T-G10	AS REQD.	GASKET	EPDM	DUROMETER 70±5, SHORE A
M2B	12829-02-00	AS REQD.	GASKET	SILICONE	DUROMETER 65±5, SHORE A
M3	ES-H340-G07	AS REQD.	EXTERIOR GASKET	SILICONE	DUROMETER 760±5, SHORE A
M5	ES-21-804A	AS REQD.	SETTING BLOCK	SILICONE	DUROMETER 80±5, SHORE A
M6	ES-7000-801A	AS REQD.	SETTING BLOCK	SILICONE	DUROMETER 80±5, SHORE A
M7	QLON 52019	AS REQD.	SILL W'STRIPPING	FOAM CELL	-
M8	ES-BF5010T-301	AS REQD.	-	RIGID PVC	EXTRUSION PLASTICS
M9	1/4" X 1/2"	AS REQD.	SINGLE FACE FOAM TAPE	POLYURETHANE	-
M10	E4PSS	AS REQD.	PIVOT SET	ST. STEEL	-
M11	E41CSS	AS REQD.	INTERMEDIATE CARRIER SET	ST. STEEL	-
M12	E40CSS	AS REQD.	OFFSET CARRIER SET	ST. STEEL	-
M13	E4HSS	AS REQD.	HINGE SET	ST. STEEL	-
M14	E4HSS	AS REQD.	STRAIGHT HINGE	ST. STEEL	-
M15	E4HHSS	AS REQD.	HINGE	ST. STEEL	-
M16	E4HHNHS	AS REQD.	SINGLE HINGE	ST. STEEL	-
M17	DL01-6160	AS REQD.	3 POINT LOCK	DIE CAST ALUM	-
M18	FB01-6514	AS REQD.	FLUSH HANDLE	DIE CAST ALUM	-
M19	FB01-6501	AS REQD.	TBL MECHANISM NL 18MM	DIE CAST ALUM	-
M20	FB01-6253	AS REQD.	EURO CYLINDER 40/40 LG TURN/KEY	DIE CAST ALUM	-
M21	DL01-6065	AS REQD.	OPTIMUM 50MM BS 4PT LONG THROW	DIE CAST ALUM	-
M22	DL01-2020	AS REQD.	POCKET FLANGE DUST CAP DEEP	DIE CAST ALUM	-
M23	DL01-4025/4026	AS REQD.	LCL 2-1/4" STRIKE PLATE	DIE CAST ALUM	-
M24	W23241NK	AS REQD.	PILE W'STRIPPING	POLYPROPYLENE	-
M25	W13403NG OR NK	AS REQD.	PILE W'STRIPPING	POLYPROPYLENE	-
M26	W93433NG OR W73433NG	AS REQD.	PILE W'STRIPPING	POLYPROPYLENE	-
M26B	W73383NK	AS REQD.	PILE W'STRIPPING	POLYPROPYLENE	-
M26C	P 3802 AFK	AS REQD.	3" X .055" ADHESIVE PILE PAD	POLYPROPYLENE	-
M27	E4WPS	AS REQD.	WALL PIVOT SET	ST. STEEL	-
M28	-	AS REQD.	EXTENDED FLANGE STRIKE AT JAMB	ST. STEEL	-
M29	BF-5010T-PL1	AS REQD.	BOTTOM STEEL PLATE	ST. STEEL	-
M30	BF-5010T-PL2	AS REQD.	TOP STEEL PLATE	ST. STEEL	-
M31	DL01-2029	AS REQD.	SHOOTBOLT GUIDE	ST. STEEL	-
M32	DL01-6003	AS REQD.	2.2M ROD	DIE CAST ALUM	-
M32B	DL01-6047	AS REQD.	SHOOTBOLT TIP	DIE CAST ALUM	-
M33	#8 X 3/8"	AS REQD.	SHOOTBOLT GUIDE TO ASTRAGAL FASTENERS	ST. STEEL	F.H. SMS
M34	#12 X 1"	AS REQD.	LEAF ASSEMBLY FASTENERS	ST. STEEL	F.H. SMS
M35	#12 X 1-1/2"	AS REQD.	FRAME ASSEMBLY FASTENERS	ST. STEEL	P.H. SMS
M36	#10 X 1/2"	AS REQD.	FLUSH HANDLE & BOTTOM STEEL PLATE FASTENERS	ST. STEEL	F.H. SMS
M37	#8 X 1/2"	AS REQD.	POCKET FLANGE DUST CAP FASTENERS	ST. STEEL	F.H. SMS
M38	#8 X 3/4"	AS REQD.	OPTIMUM 50MM THROW FASTENERS	ST. STEEL	F.H. SMS

Sealed: 9/10/2026



revisions:

no	date	by	description

date: 12-15-16	scale: 3/8" = 1"	dr. by: TARIQ	chk. by:
----------------	------------------	---------------	----------

drawing no.
W16-85

sheet **9** of **12**

a f c

AL-FAROOQ CORPORATION

ENGINEERS & PRODUCT DEVELOPMENT

9360 SUNSET DRIVE, SUITE 220

MIAMI, FLORIDA 33173

TEL. (305) 264-8100

FAX. (305) 262-6978

(C.A.N. 3538)

COMP-ANL\W16-85ES

ES-BF5010T UNFOLDING BI-FOLD ALUM DOOR (S.M.I.)












E.S. WINDOWS, LLC

3550 N.W. 49 STREET

MIAMI, FL. 33142

TEL. (305) 638-5151

FAX. (305) 638-5158

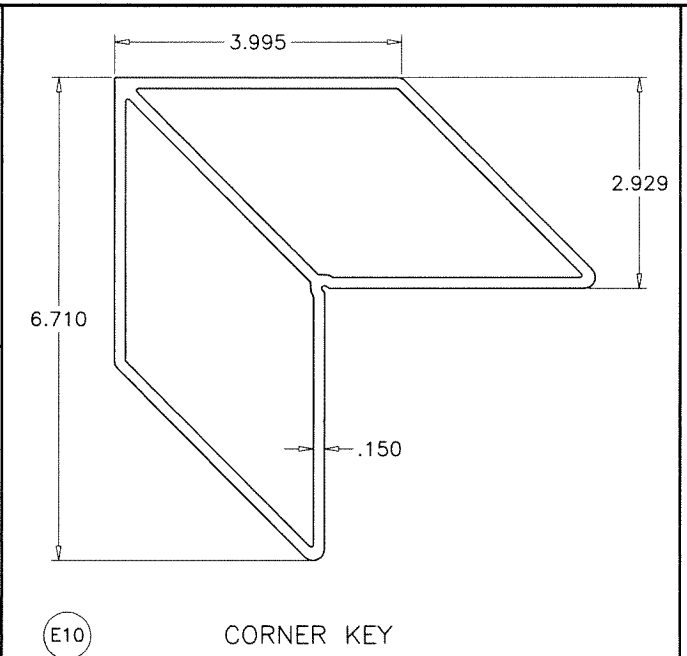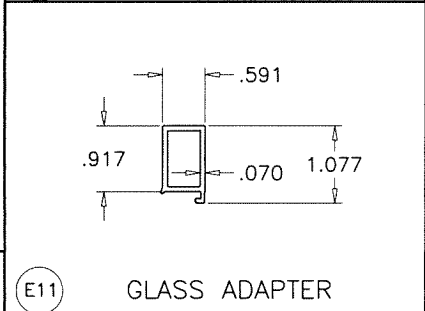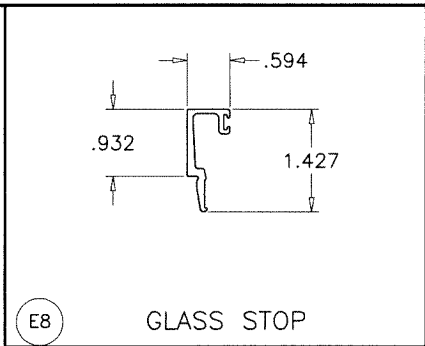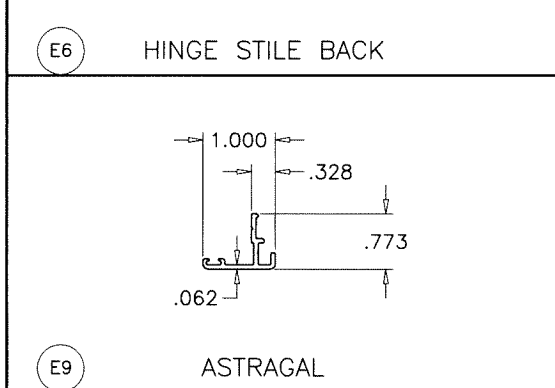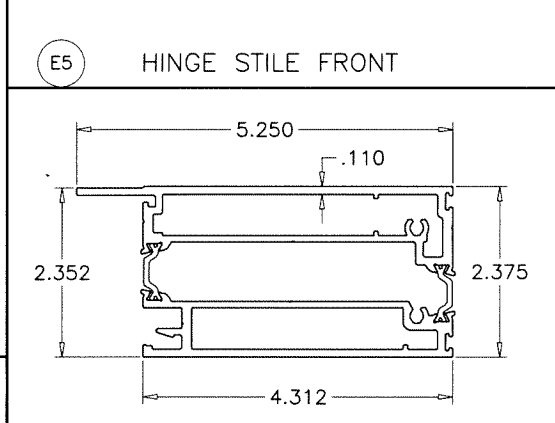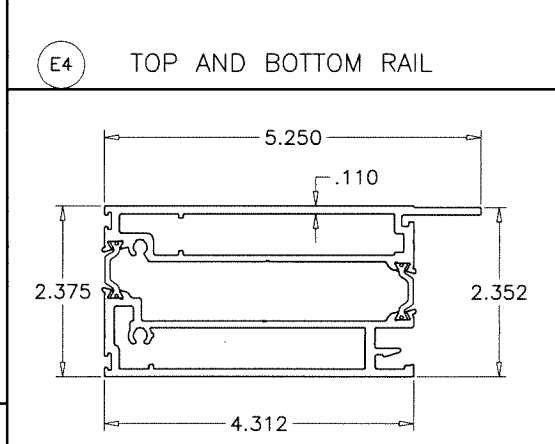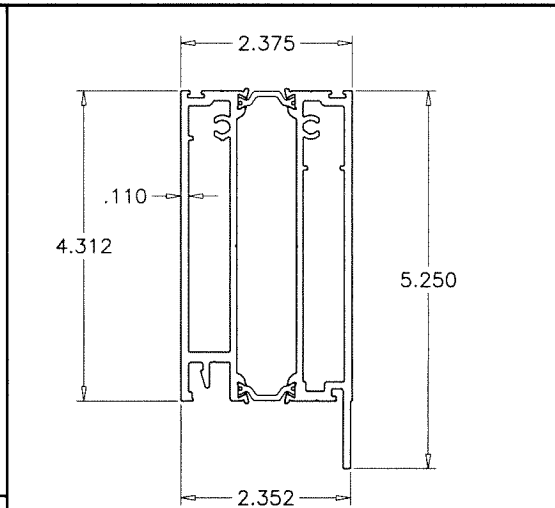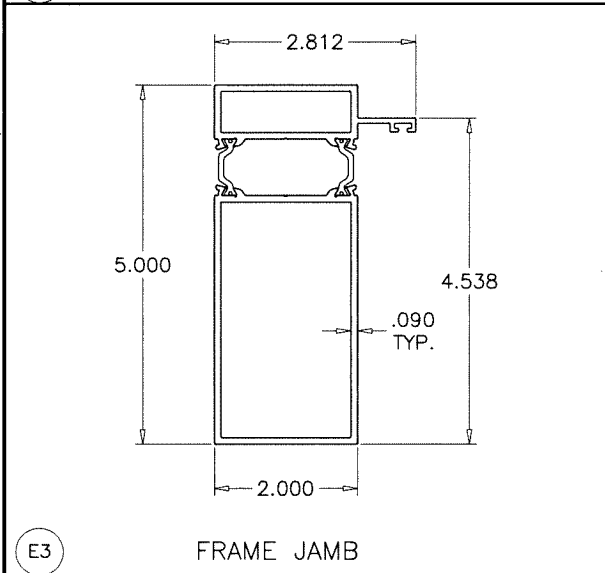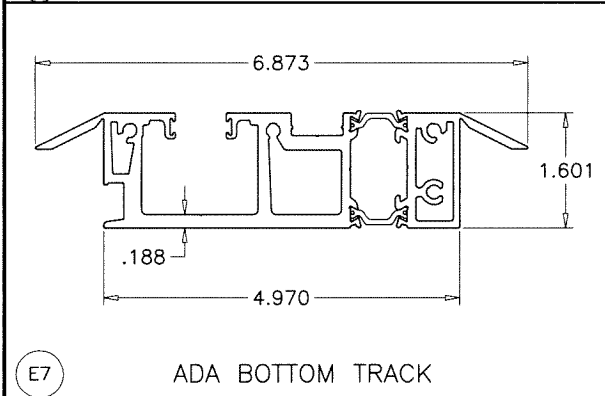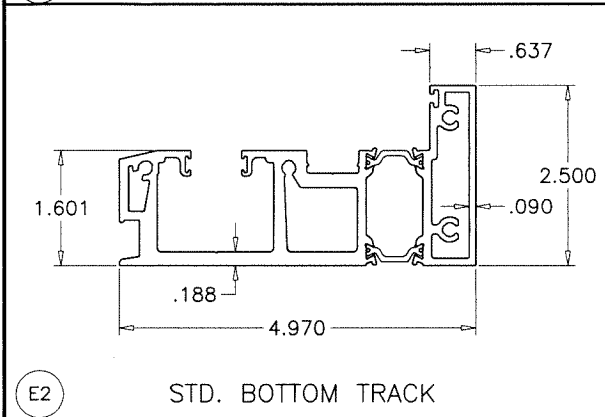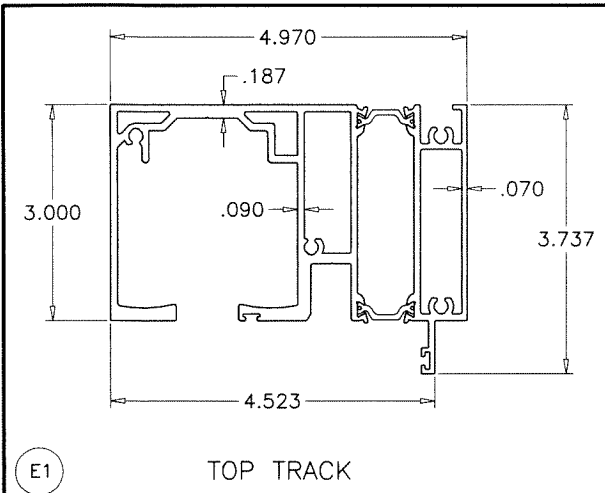

 20MM OFFSET
 TECATHERM® 66 GF INSULBARS
 SCALE 1:1
 MATERIAL = POLYAMIDE
 TENSILE STRENGTH = 13031 PSI
 RATE OF BURN = .752 IN./MIN.
 SELF IGNITION TEMP. = 793° F
 FLASH IGNITION TEMP. = 781°C
 SMOKE DENSITY = 1.63

af c
AL-FAROOQ CORPORATION
 ENGINEERS & PRODUCT DEVELOPMENT
 9360 SUNSET DRIVE, SUITE 220 (C.A.N. 3538)
 MIAMI, FLORIDA 33173
 TEL. (305) 264-8100 FAX. (305) 262-6978
 COMP-ANL W16-85ES

ES-BF5010T OUTFOLDING BI-FOLD ALUM DOOR (S.M.I.)
E.S. WINDOWS, LLC
 3550 N.W. 49 STREET
 MIAMI, FL. 33142
 TEL. (305) 638-5151 FAX. (305) 638-5158


revisions:		no		date		by		description	

Sealed: 9/10/2026


FL #21563




date: 12-15-16
 scale: 3/8" = 1"
 dr. by: TARIQ
 chk. by:
 drawing no.
W16-85
 sheet 10 of 12

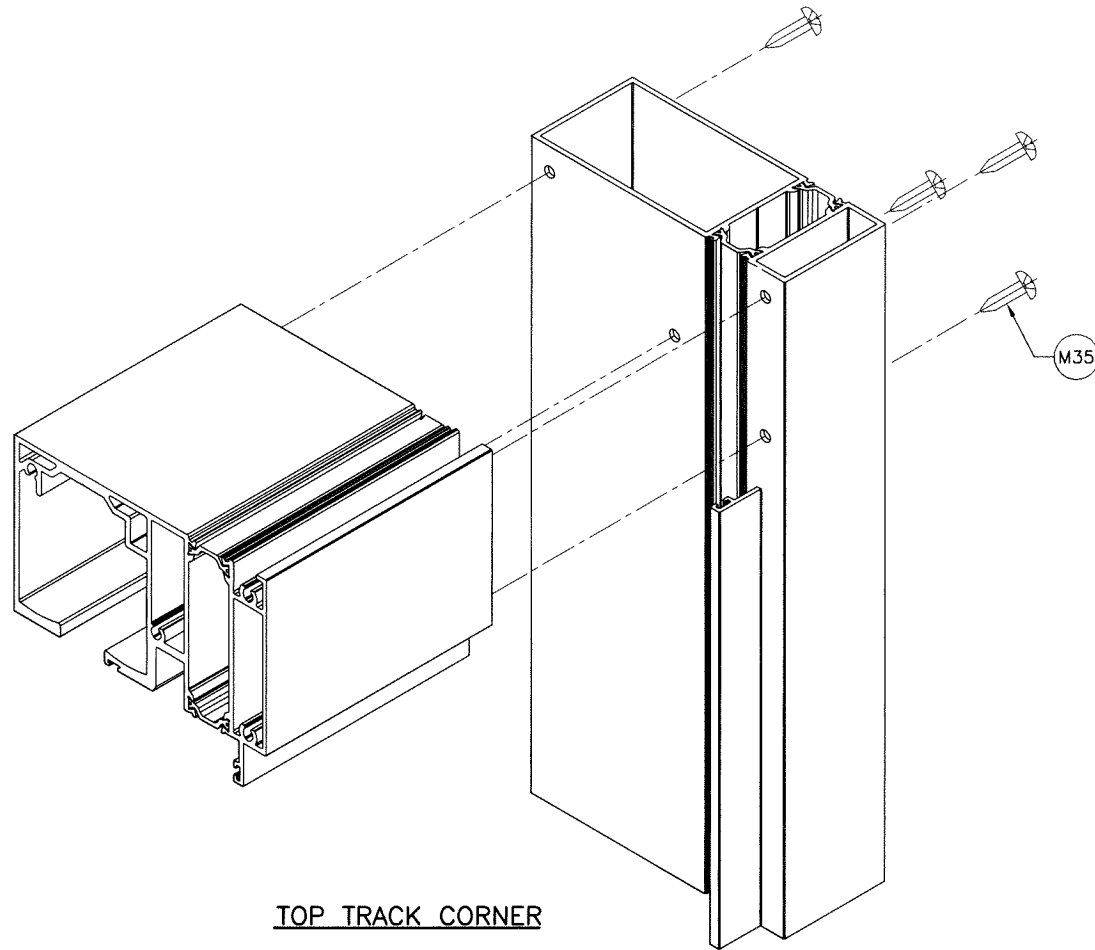

TOP TRACK CORNER

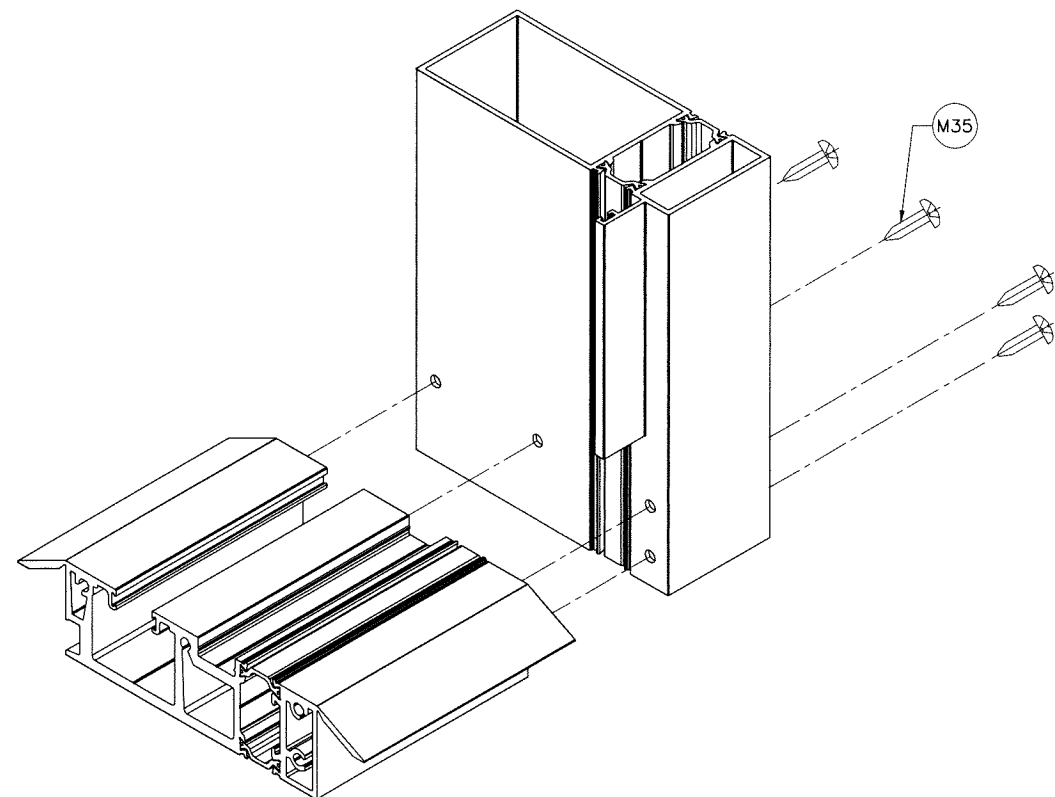


ADA BOTTOM TRACK CORNER

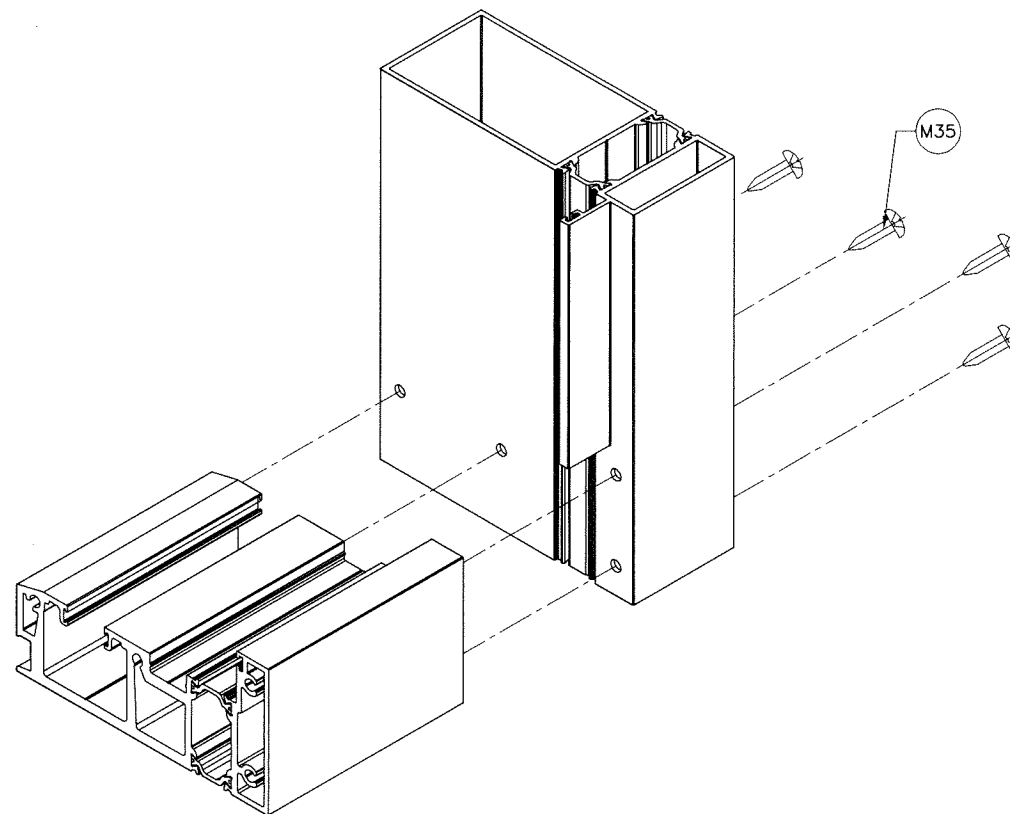

STD. BOTTOM TRACK CORNER

Sealed: 9/10/2026

FL #21563

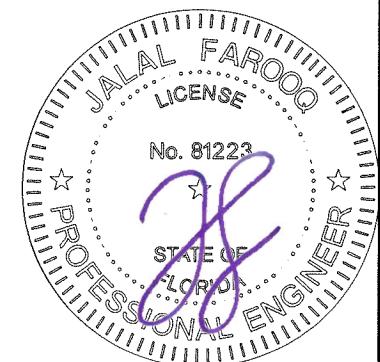

AL-FAROOQ CORPORATION
ENGINEERS & PRODUCT DEVELOPMENT
9360 SUNSET DRIVE, SUITE 220
MIAMI, FLORIDA 33173 (C.A.N. 3538)
TEL. (305) 264-8100 FAX. (305) 262-6978

ES-BF5010T OUTFOLDING BI-FOLD ALUM DOOR (S.M.I.)
E.S. WINDOWS, LLC
3550 N.W. 49 STREET
MIAMI, FL. 33142
TEL. (305) 638-5151 FAX. (305) 638-5158

revisions:		
no	date	by description

date: 12-15-16
scale: 3/8" = 1"
dr. by: TARIQ
chk. by:

drawing no.
W16-85

sheet 11 of 12

COMP-ANL\W16-85ES

