

NOTES:

- 1. Installations depicted satisfy the requirements of the Florida Building Code, Building 8th Edition (2023) for design wind pressures and overall sizes noted.
- 2. Wood bucks, wood framing, steel stud framing, concrete and concrete masonry are by others and shall be designed by the architect or engineer of record to resist the loads imparted to them.
- 3. Wood buck strips and wood frames are assumed S–P–F (G=0.42) or denser. Buck width shall be greater than the window frame width. Tapered or partial width buck strips are not allowed.
- 4. Concrete masonry installations are assumed at least ASTM C90 normal weight hollow masonry units with a 1–1/4” wall thickness or normal weight concrete with a minimum compressive strength of f’c = 3,000 psi.
- 5. Metal stud frames are assumed to be a minimum 18 gauge 33 KSI steel.
- 6. Wood screws shall be corrosion resistant and meet the requirements of ANSI/ASME B18.6.1
- 7. Tapcon masonry anchors shall have a minimum embedment of 1–1/2” or full penetration of concrete masonry unit shell. They shall also have a minimum of 2” edge distance. Install concrete masonry anchors per manufacturer’s installation instructions.
- 8. TEKS screws shall be corrosion resistant and shall be ASTM A510 Grade 1018 or equivalent.
- 9. Maximum permitted shim thickness is 1/4”. Shims shall be non–compressible and load bearing type. Every through–frame fastener shall have a shim.
- 10. Products are impact resistant and do not require approved protection devices if used in wind–borne debris regions.
- 11. Not for use in High Velocity Hurricane Zone (HVHZ).

CONTENTS:

Sheet	1	Notes
Sheet	2	Elevations & Glazing
Sheet	3	Fin Install to Wood
Sheet	4	Fin Install to Steel Stud
Sheet	5	Steel Strap Install to Wood
Sheet	6	Steel Strap Install to Steel Stud
Sheet	7	Steel Strap Anchor

This item has been digitally signed and sealed by Michael D. Stremmel, PE on the date adjacent to the seal. Printed copies of this document are not considered signed and sealed and the signature must be verified on any electronic copies.


Michael D. Stremmel, PE
FL PE 65868
FL REG 37122
1410 Eden Road
York, PA 17402
717-916-6300



2025.03.20 16:54:48 -04'00'


Michael D. Stremmel

1630 Horizontal Sliding Window (OX) (Impact) Notes	
MI Windows and Doors 702 W. Market St. Gratz, PA 17030	
Drawing No.: 30337.01-1001 Project No.: 30337.01-107-16 Drawn By: MDS REV: 0 Date: 3/20/25	
Scale: NTS	Sheet 1 of 7

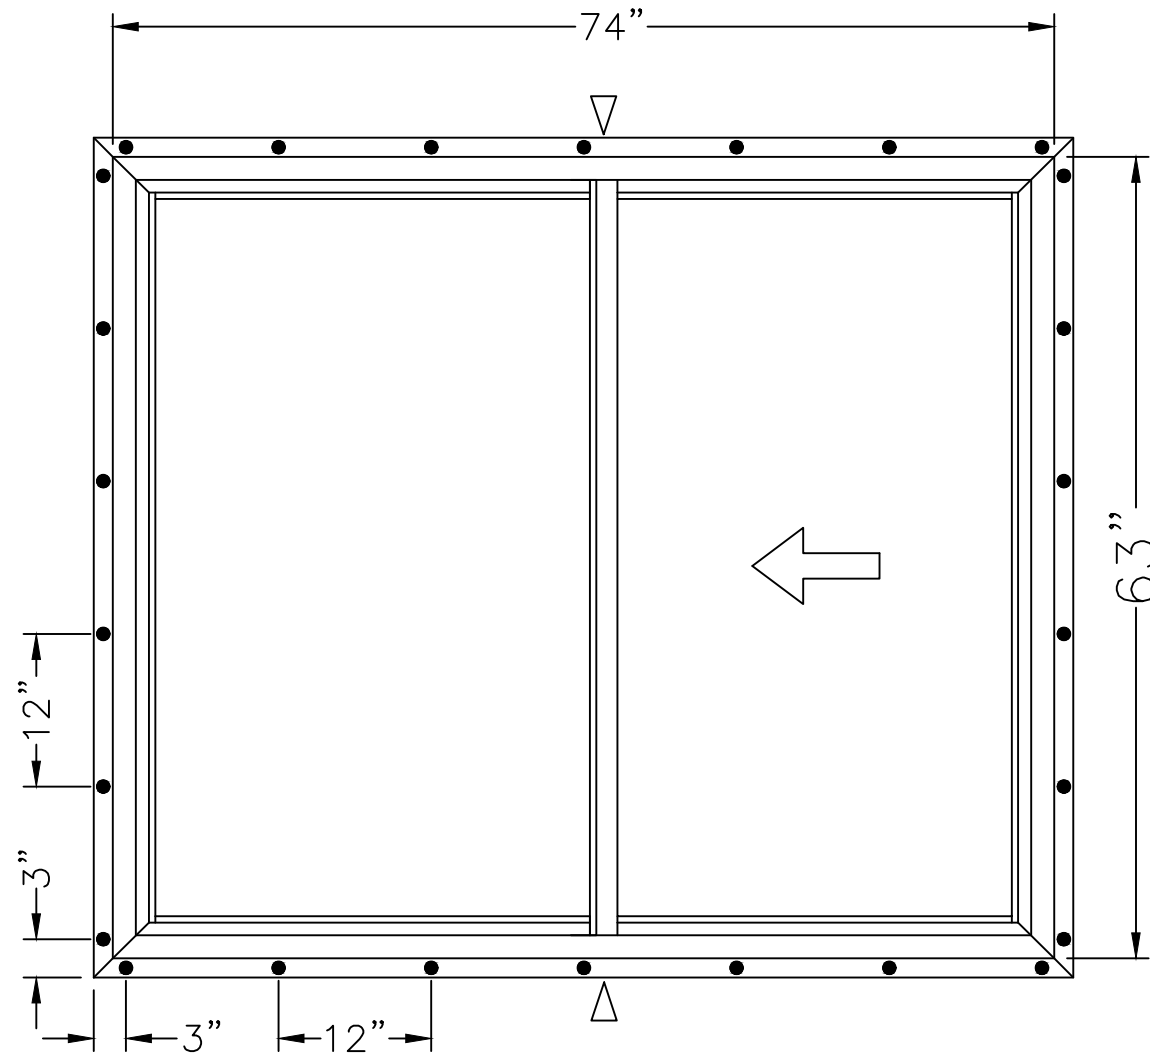

1630 HORIZONTAL SLIDING WINDOW (XOX) – FIN INSTALLATION
MAXIMUM SIZE 110" X 63"
DESIGN PRESSURE +/- 50 PSF
MISSILE D – WIND ZONE 3

- FIN ANCHOR
SEE SHEETS 2 TO 3
- ▽ Steel Strap Anchor
SEE SHEETS 4 TO 5

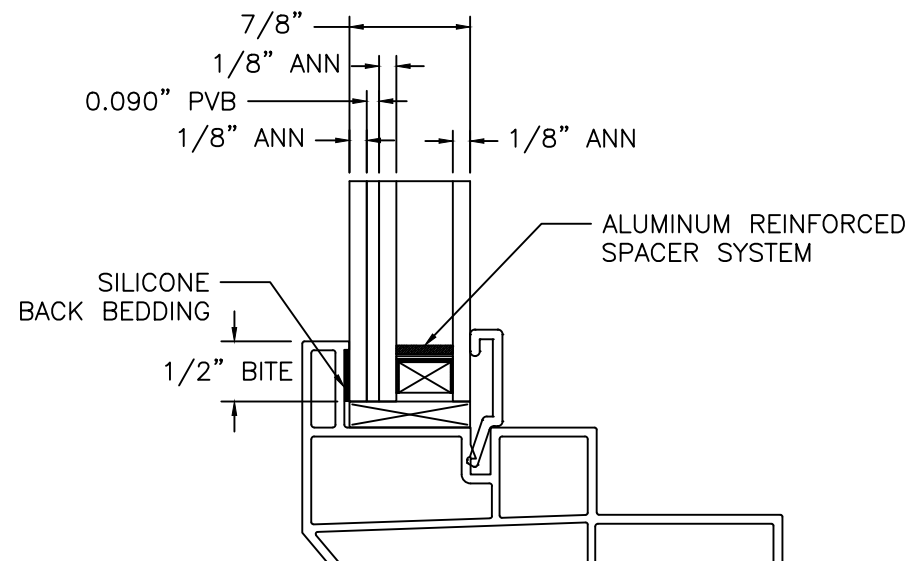

GLAZING DETAIL

This item has been digitally signed and sealed by Michael D. Stremmel, PE on the date adjacent to the seal. Printed copies of this document are not considered signed and sealed and the signature must be verified on any electronic copies.



Michael D. Stremmel, PE
FL PE 65868
FL REG 37122
1410 Eden Road
York, PA 17402
717-916-6300

2025.03.20 16:54:48 -04'00'

Michael D. Stremmel

1630 Horizontal Sliding Window (OX)
(Impact)
Elevations

MI Windows and Doors
702 W. Market St.
Gratz, PA 17030



Drawing No.: 30337.01-1001
Project No.: 30337.01-107-16
Drawn By: MDS REV: 0 Date: 3/20/25

Scale: NTS


Sheet 2 of 7

Note:
Waterproofing and interior finishes by others. Not shown for clarity.

HEAD

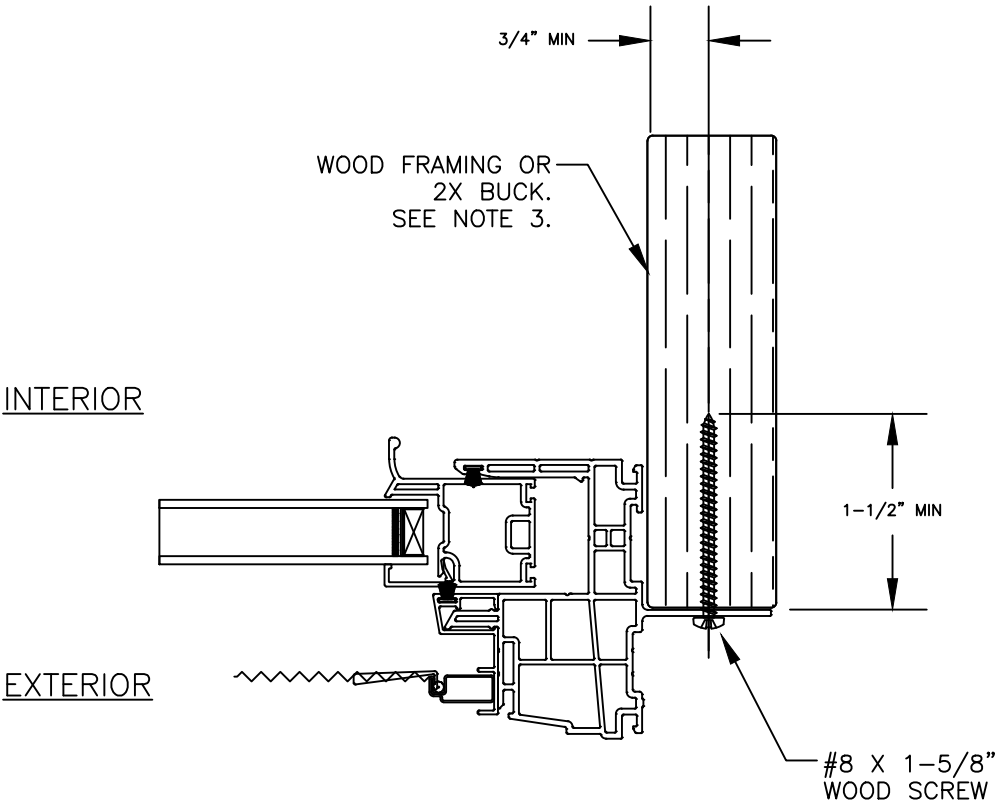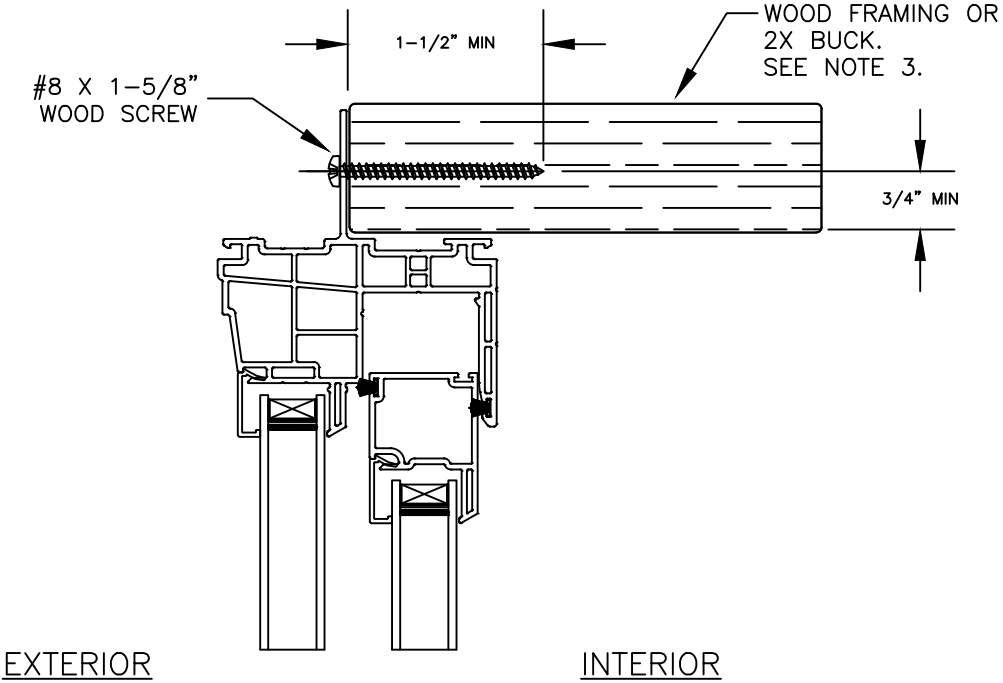

JAMB

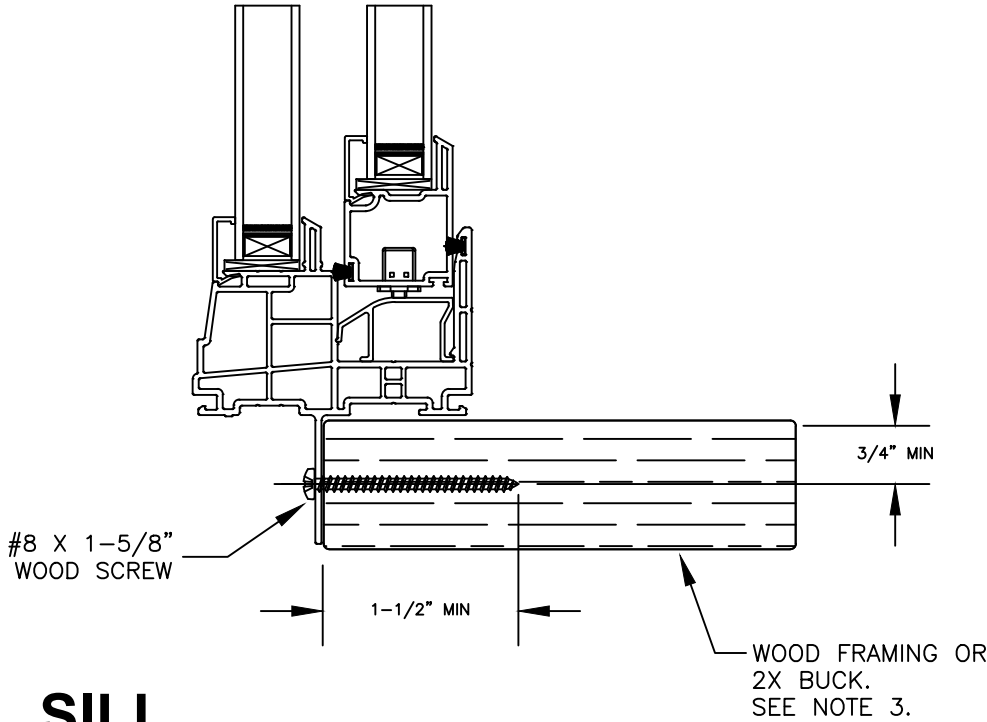

SILL

This item has been digitally signed and sealed by Michael D. Stremmel, PE on the date adjacent to the seal. Printed copies of this document are not considered signed and sealed and the signature must be verified on any electronic copies.



Michael D. Stremmel, PE
FL PE 65868
FL REG 37122
1410 Eden Road
York, PA 17402
717-916-6300

2025.03.20 16:54:48 -04'00'

1630 Horizontal Sliding Window (OX)
(Impact)

Fin Installation to Wood

MI Windows and Doors

702 W. Market St.
Gratz, PA 17030



Drawing No.: 30337.01-1001
Project No.: 30337.01-107-16
Drawn By: MDS REV: 0 Date: 3/20/25

Scale: NTS

Sheet 3 of 7

Note:
Waterproofing and interior finishes by others. Not shown for clarity.


HEAD

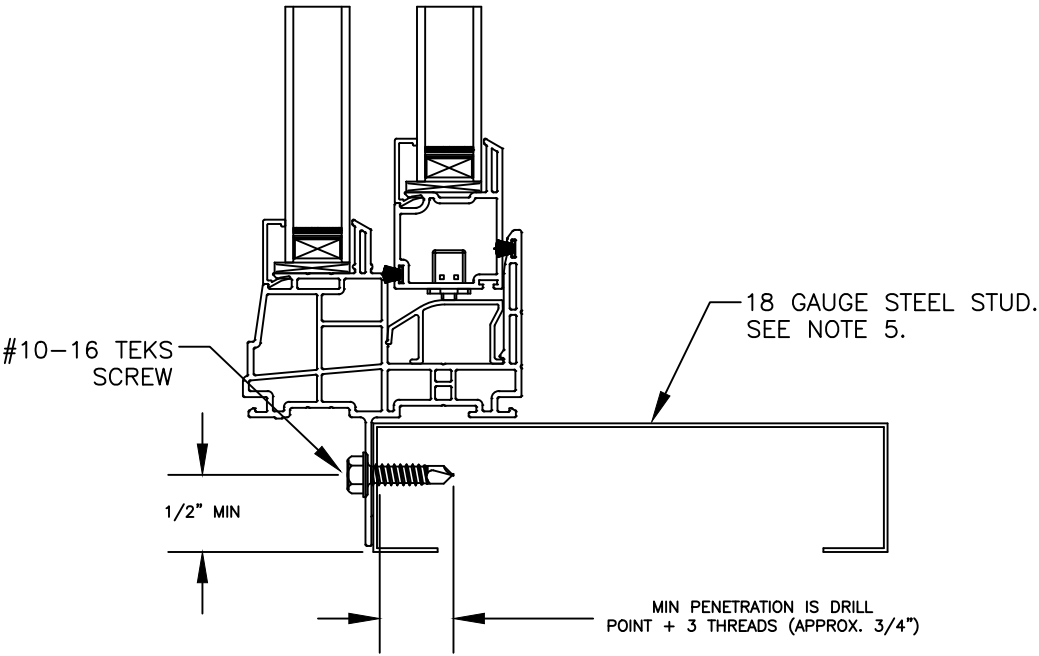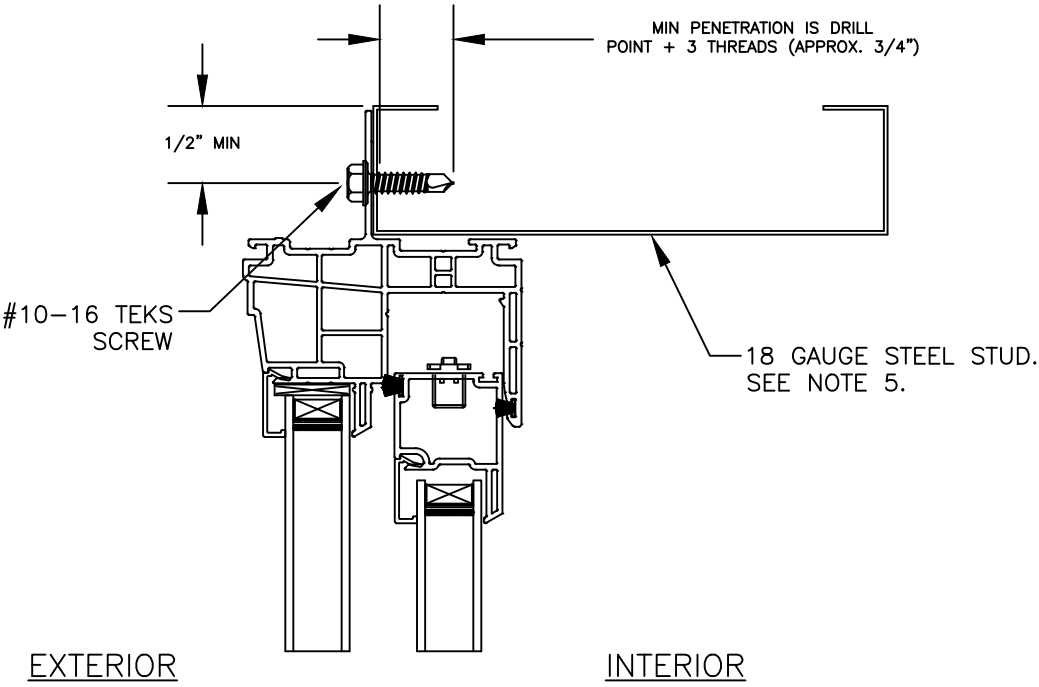

SILL

INTERIOR

EXTERIOR

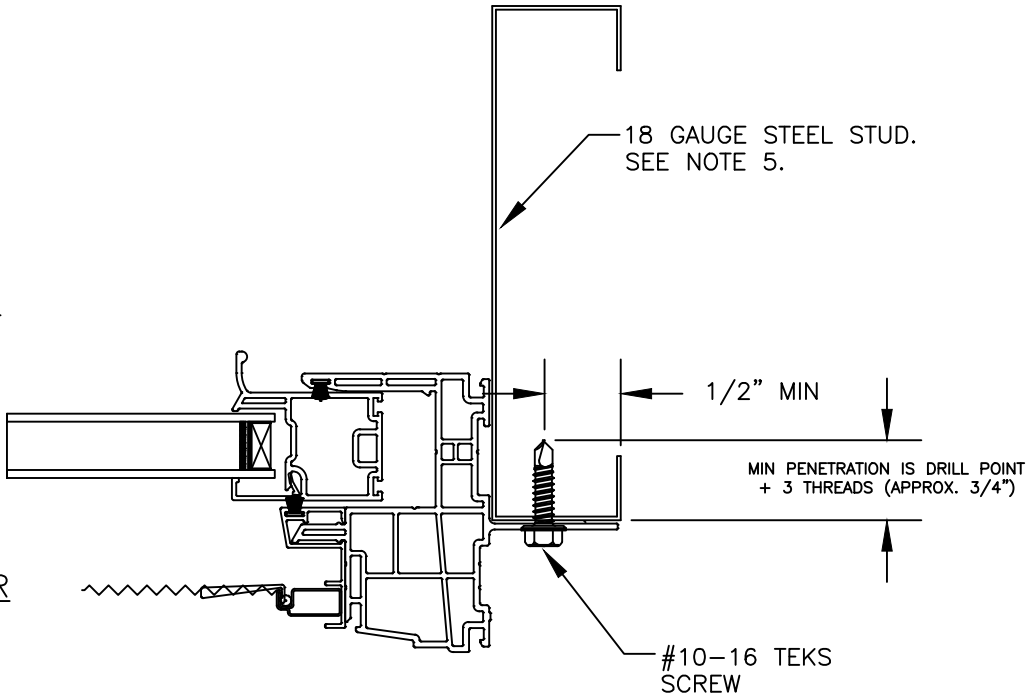

JAMB

This item has been digitally signed and sealed by Michael D. Stremmel, PE on the date adjacent to the seal. Printed copies of this document are not considered signed and sealed and the signature must be verified on any electronic copies.



Michael D. Stremmel, PE
FL PE 65868
FL REG 37122
1410 Eden Road
York, PA 17402
717-916-6300

2025.03.20 16:54:48 -04'00'

1630 Horizontal Sliding Window (OX)
(Impact)

Fin Installation to Steel Stud

MI Windows and Doors


702 W. Market St.
Gratz, PA 17030

Drawing No.: 30337.01-1001
Project No.: 30337.01-107-16
Drawn By: MDS REV: 0 Date: 3/20/25

Scale: NTS


Sheet 4 of 7

HEAD

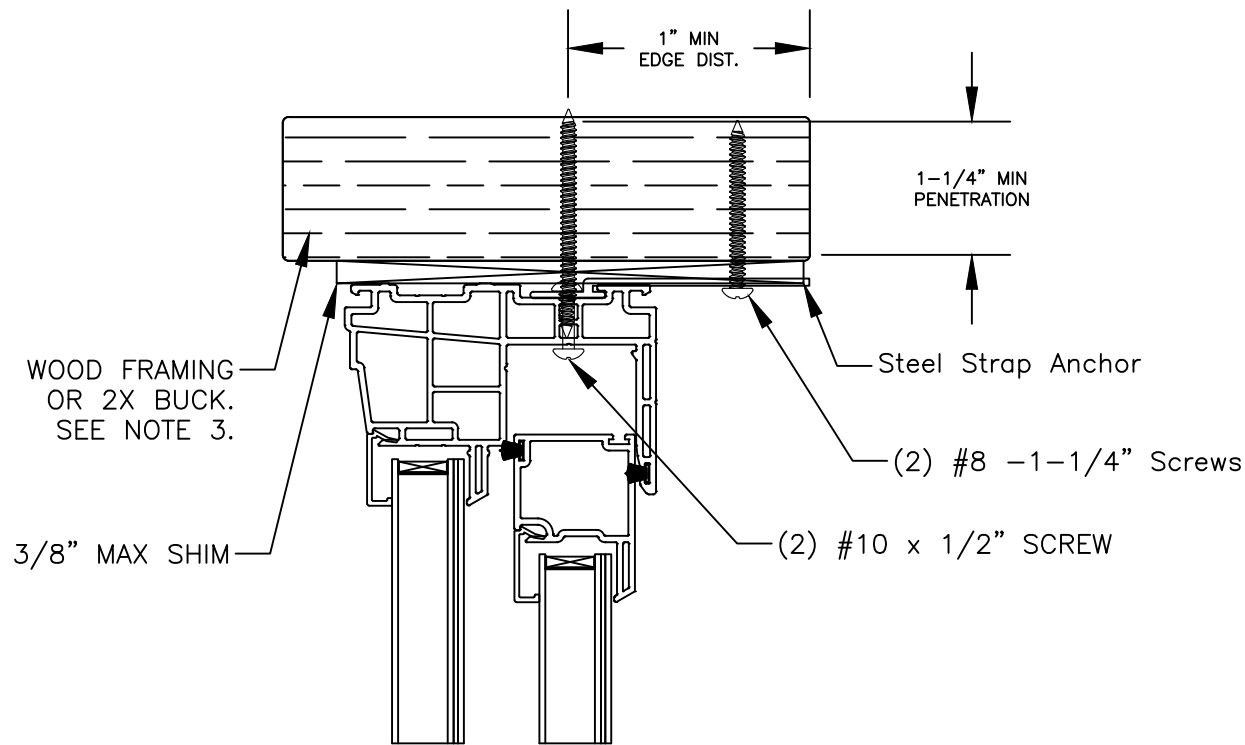

EXTERIOR

INTERIOR

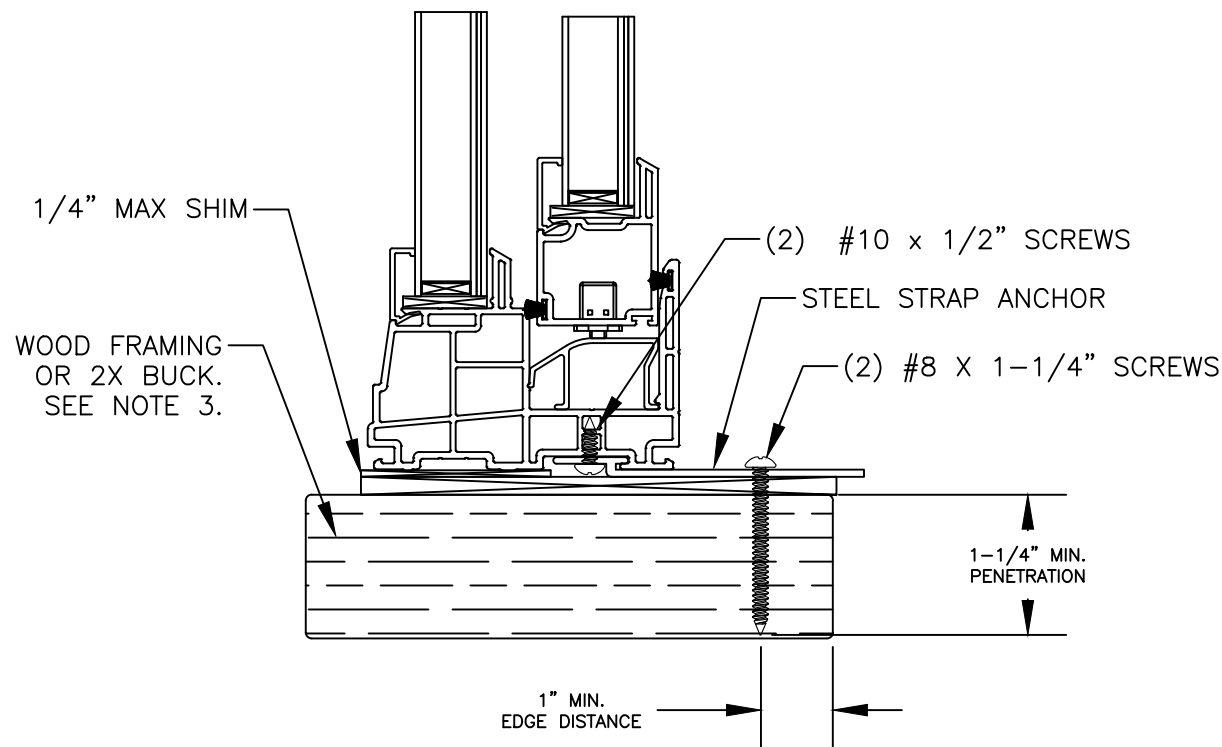

SILL

Note:
Waterproofing and interior finishes by others. Not shown for clarity.

This item has been digitally signed and sealed by Michael D. Stremmel, PE on the date adjacent to the seal. Printed copies of this document are not considered signed and sealed and the signature must be verified on any electronic copies.



Michael D. Stremmel, PE
FL PE 65868
FL REG 37122
1410 Eden Road
York, PA 17402
717-916-6300

2025.03.20 16:54:48 -04'00'

**1630 Horizontal Sliding Window (OX)
(Impact)**

Steel Strap Installation to Wood

MI Windows and Doors


702 W. Market St.
Gratz, PA 17030

Drawing No.: 30337.01-1001
Project No.: 30337.01-107-16
Drawn By: MDS REV: 0 Date: 3/20/25

Scale: NTS


Sheet 5 of 7

HEAD

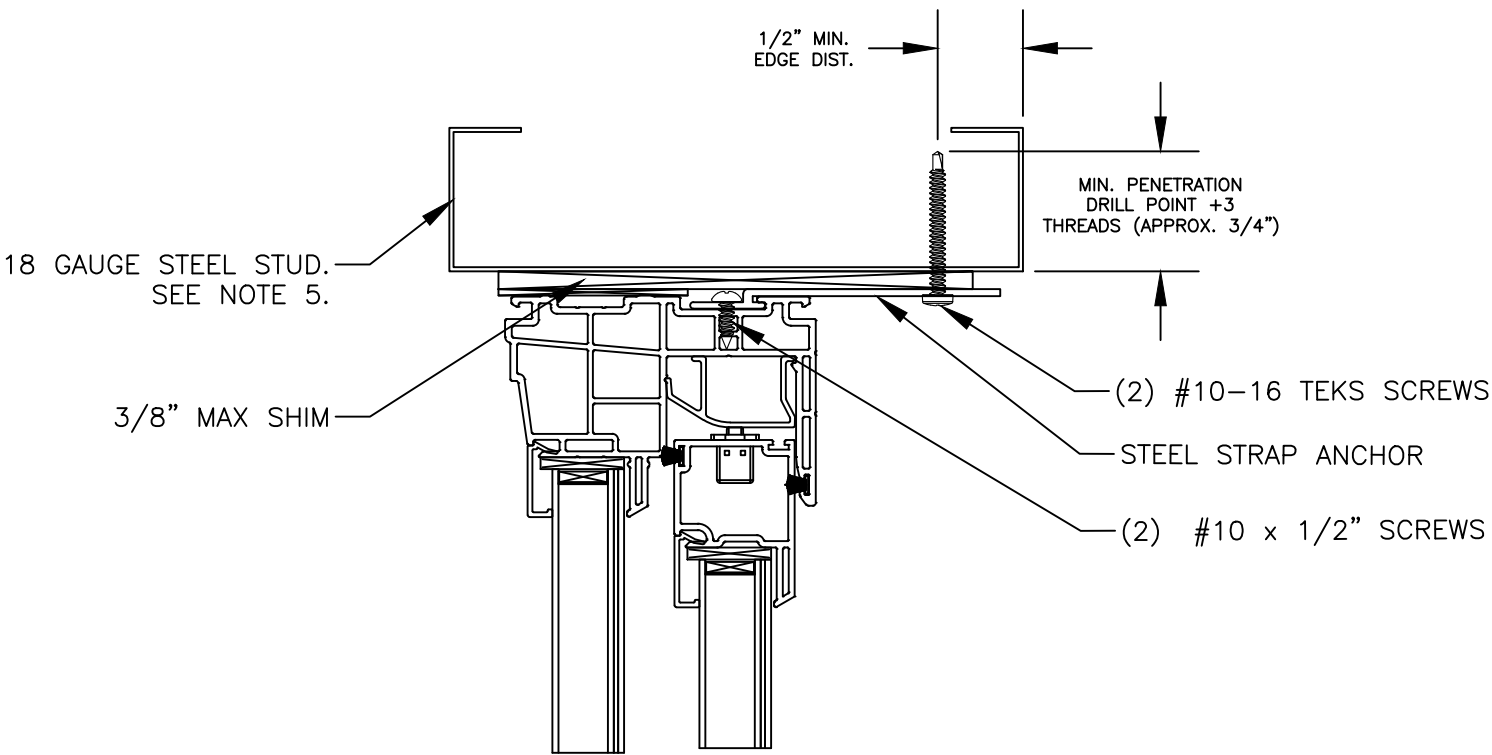

EXTERIOR

INTERIOR

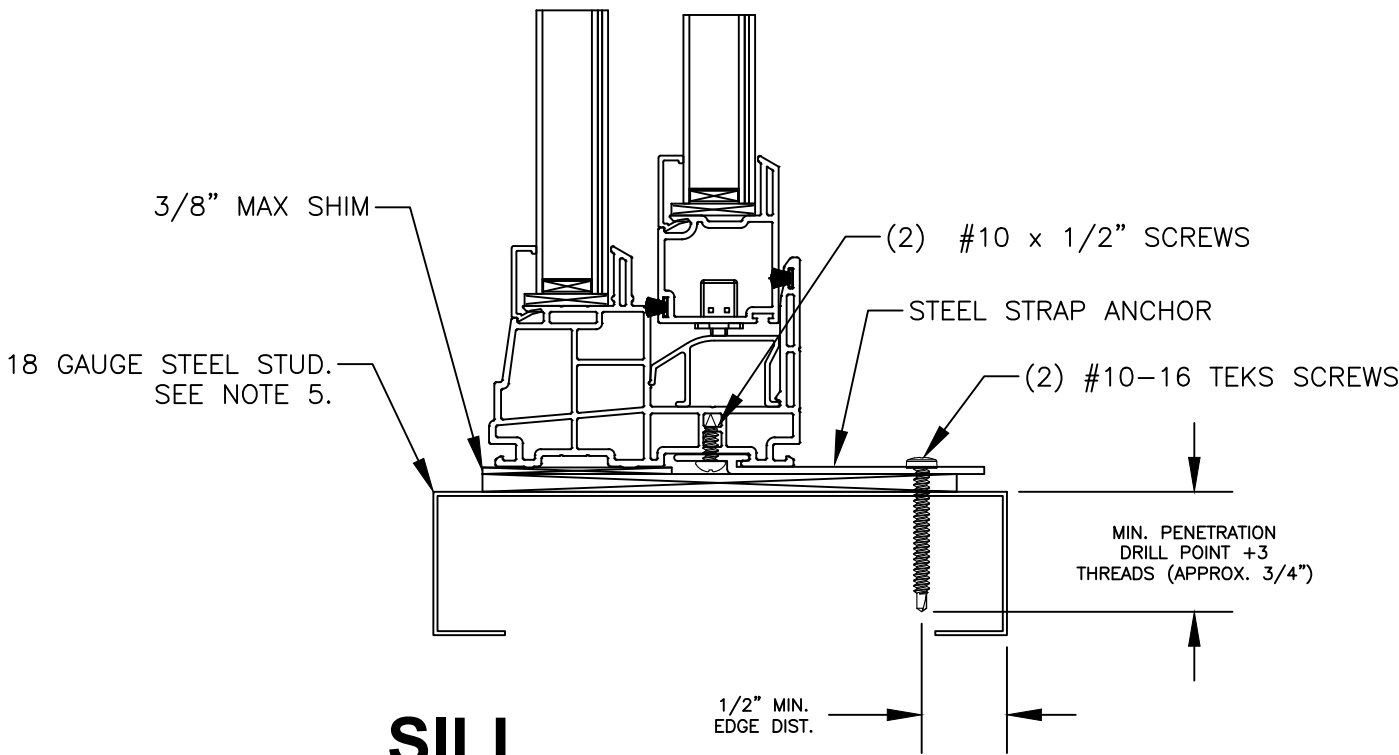

SILL

Note:
Waterproofing and interior finishes by others. Not shown for clarity.

This item has been digitally signed and sealed by Michael D. Stremmel, PE on the date adjacent to the seal. Printed copies of this document are not considered signed and sealed and the signature must be verified on any electronic copies.



Michael D. Stremmel, PE
FL PE 65868
FL REG 37122
1410 Eden Road
York, PA 17402
717-916-6300

2025.03.20 16:54:48 -04'00'

1630 Horizontal Sliding Window (OX)
(Impact)

Steel Strap Installation to Steel Stud

MI Windows and Doors


702 W. Market St.
Gratz, PA 17030

Drawing No.: 30337.01-1001
Project No.: 30337.01-107-16
Drawn By: MDS REV: 0 Date: 3/20/25

Scale: NTS

Sheet 6 of 7

Note:
Waterproofing and interior finishes by others. Not shown for clarity.

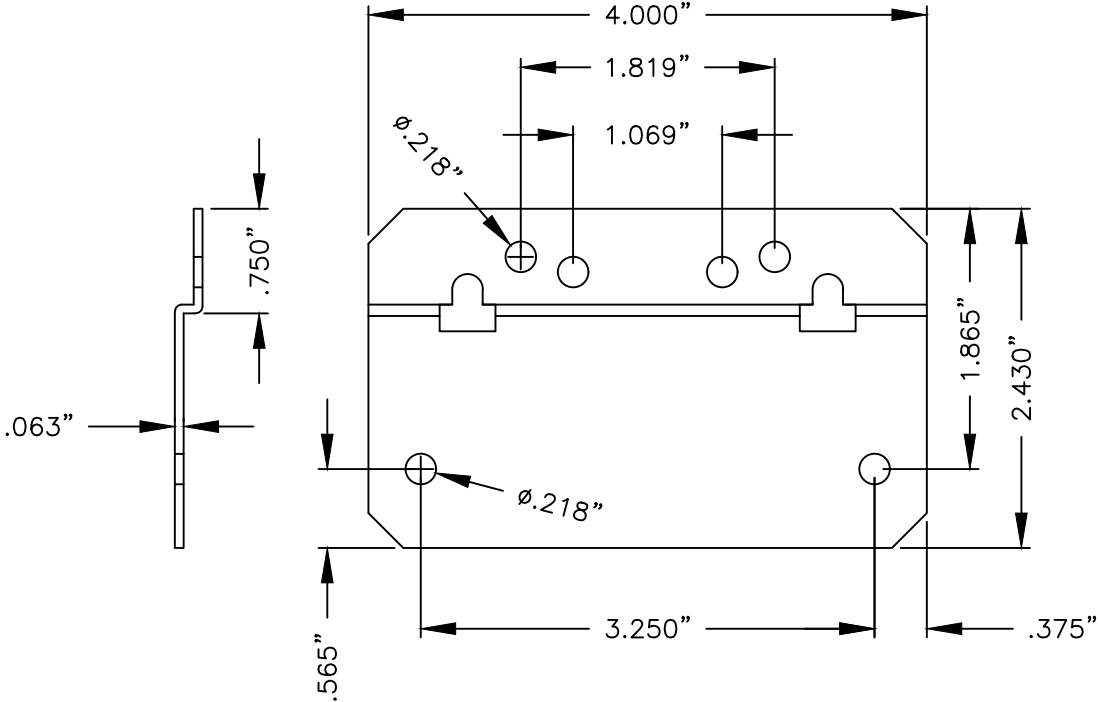

HD000063 ANCHOR STRAP
COLD ROLLED STEEL (GALVANIZED)

This item has been digitally signed and sealed by Michael D. Stremmel, PE on the date adjacent to the seal. Printed copies of this document are not considered signed and sealed and the signature must be verified on any electronic copies.



Michael D. Stremmel, PE
FL PE 65868
FL REG 37122
1410 Eden Road
York, PA 17402
717-916-6300

2025.03.20 16:54:48 -04'00'

1630 Horizontal Sliding Window (OX)
(Impact)

Steel Strap Anchor

MI Windows and Doors

702 W. Market St.
Gratz, PA 17030

Drawing No.: 30337.01-1001
Project No.: 30337.01-107-16
Drawn By: MDS REV: 0 Date: 3/20/25

Scale: NTS

Sheet 7 of 7