

REVISIONS			
REV	DESCRIPTION	DATE	APPROVED

NOTES:


1. THE PRODUCT SHOWN HEREIN IS DESIGNED AND MANUFACTURED TO COMPLY WITH REQUIREMENTS OF THE FLORIDA BUILDING CODE
2. WOOD FRAMING, METAL STRUCTURE AND MASONRY OPENING TO BE DESIGNED AND ANCHORED TO PROPERLY TRANSFER ALL LOADS TO STRUCTURE. FRAMING AND MASONRY OPENING IS THE RESPONSIBILITY OF THE ARCHITECT OR ENGINEER OF RECORD.
3. 1X BUCK OVER MASONRY/CONCRETE IS OPTIONAL.
4. WHERE SHIM OR BUCK THICKNESS IS LESS THAN 1-1/2" WINDOW UNITS MUST BE ANCHORED THROUGH THE FRAME IN ACCORDANCE WITH MANUFACTURER'S PUBLISHED INSTALLATION INSTRUCTIONS. ANCHORS SHALL BE SECURELY FASTENED DIRECTLY INTO MASONRY, CONCRETE OR OTHER STRUCTURAL SUBSTRATE MATERIAL.
5. WHERE WOOD BUCK THICKNESS IS 1-1/2" OR GREATER, BUCK SHALL BE SECURELY FASTENED TO MASONRY, CONCRETE OR OTHER STRUCTURAL SUBSTRATE. WINDOW UNITS MAY BE ANCHORED THROUGH FRAME TO SECURED WOOD BUCK IN ACCORDANCE WITH MANUFACTURER'S PUBLISHED INSTALLATION INSTRUCTIONS.
6. WHERE 1X BUCK IS NOT USED DISSIMILAR MATERIALS MUST BE SEPARATED WITH APPROVED COATING OR MEMBRANE. SELECTION OF COATING OR MEMBRANE IS THE RESPONSIBILITY OF THE ARCHITECT OR ENGINEER OF RECORD.
7. BUCKS SHALL EXTEND BEYOND WINDOW INTERIOR FACE SO THAT FULL FRAME SUPPORT IS PROVIDED.
8. FOR FIN INSTALLATION SHIM AS NEEDED. FOR FRAME INSTALLATION SHIM AS REQUIRED AT EACH ANCHOR LOCATION WITH LOAD BEARING SHIM. SHIM WHERE SPACE OF 1/16" OR GREATER OCCURS. MAXIMUM ALLOWABLE SHIM STACK TO BE 1/4".
9. SHIMS SHALL BE LOCATED, APPLIED AND MADE FROM MATERIALS AND THICKNESS CAPABLE OF SUSTAINING APPLICABLE LOADS.
10. WIND LOAD DURATION FACTOR Cd=1.6 WAS USED FOR WOOD ANCHOR CALCULATIONS.
11. FRAME MATERIAL: MAHOGANY.
12. UNITS MUST BE GLAZED PER ASTM E1300, SEE SHEET 13 FOR GLASS DETAILS.
13. APPROVED IMPACT PROTECTIVE SYSTEM IS NOT REQUIRED FOR THIS PRODUCT IN WIND BORNE DEBRIS REGIONS UP TO WIND ZONE 3.

14. FOR ANCHORING INTO WOOD FRAMING OR 2X BUCK USE #10 WOOD SCREWS WITH SUFFICIENT LENGTH TO ACHIEVE A 1 7/8" MINIMUM EMBEDMENT INTO SUBSTRATE. LOCATE ANCHORS AS SHOWN IN ELEVATIONS AND INSTALLATION DETAILS.
15. FOR ANCHORING INTO MASONRY/CONCRETE USE 1/4" ELCO CRETE-FLEX TAPCONS WITH SUFFICIENT LENGTH TO ACHIEVE A 1 3/4" MINIMUM EMBEDMENT INTO SUBSTRATE WITH 1" MINIMUM EDGE DISTANCE. LOCATE ANCHORS AS SHOWN IN ELEVATIONS AND INSTALLATION DETAILS.
16. FOR ANCHORING INTO METAL STRUCTURE USE #10 SMS OR SELF DRILLING SCREWS WITH SUFFICIENT LENGTH TO ACHIEVE 3 THREADS MINIMUM BEYOND STRUCTURE INTERIOR WALL. LOCATE ANCHORS AS SHOWN IN ELEVATIONS AND INSTALLATION DETAILS.
17. ALL FASTENERS TO BE CORROSION RESISTANT.
18. INSTALLATION ANCHORS SHALL BE INSTALLED IN ACCORDANCE WITH ANCHOR MANUFACTURER'S INSTALLATION INSTRUCTIONS AND ANCHORS SHALL NOT BE USED IN SUBSTRATES WITH STRENGTHS LESS THAN THE MINIMUM STRENGTH SPECIFIED BELOW:
 - 18.A. WOOD: MINIMUM SPECIFIC GRAVITY OF G=0.42
 - 18.B. CONCRETE: MINIMUM COMPRESSIVE STRENGTH OF 2,000 PSI.
 - 18.C. MASONRY: GROUT FILLED BLOCK PER ASTM C90 WITH Fm=2,000PSI MINIMUM.
 - 18.D. METAL STRUCTURE: STEEL 18GA (.048") FY=33KSI/FU=52KSI OR ALUMINUM 6063-T5 FU=30KSI .125" THICK MINIMUM.

SIGNED: 07/20/2026

TABLE OF CONTENTS	
SHEET NO.	DESCRIPTION
1	NOTES
2	ELEVATION
3	RATING CHARTS
4 – 11	INSTALLATION DETAILS
12 – 13	COMPONENTS AND GLAZING DETAIL

REILLY WINDOWS & DOORS 901 BURMAN BLVD. CALVERTON, NY 11933		
RWD35 SGD LIFT AND SLIDE DOOR LARGE MISSILE IMPACT UP TO WIND ZONE 3 NOTES		
DRAWN: R.L.	DWG NO. 08-04180	REV -
SCALE NTS	DATE 09/25/25	SHEET 1 OF 13
L. ROBERTO LOMAS P.E. 208 7th Ave, INDIALANTIC, FL 32903 434-688-0609 rllomas@lrlomaspe.com		

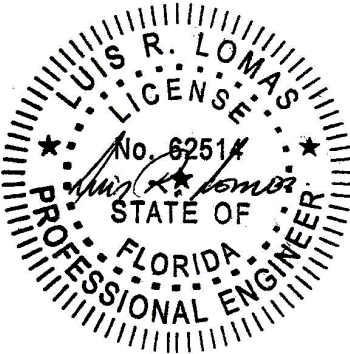

Luis R. Lomas P.E.
FL No.: 62514

REVISIONS			
REV	DESCRIPTION	DATE	APPROVED

Rating chart #1 (units with glass A)

Panel Height (in)	Single Panel Width (in)																													
	48.00		54.00		60.00		66.00		72.00		78.00		84.00		90.00		96.00		102.00		108.00		114.00		120.00		126.25			
	Pos	Neg	Pos	Neg	Pos	Neg	Pos	Neg	Pos	Neg	Pos	Neg	Pos	Neg	Pos	Neg	Pos	Neg	Pos	Neg	Pos	Neg	Pos	Neg	Pos	Neg	Pos	Neg		
80.00	55.0	55.0	55.0	55.0	55.0	55.0	55.0	55.0	55.0	55.0	55.0	55.0	55.0	55.0	55.0	55.0	55.0	55.0	55.0	55.0	55.0	55.0	55.0	55.0	55.0	55.0	55.0	55.0		
84.00	55.0	55.0	55.0	55.0	55.0	55.0	55.0	55.0	55.0	55.0	55.0	55.0	55.0	55.0	55.0	55.0	55.0	55.0	55.0	55.0	55.0	55.0	55.0	55.0	55.0	55.0	55.0	55.0		
90.00	55.0	55.0	55.0	55.0	55.0	55.0	55.0	55.0	55.0	55.0	55.0	55.0	55.0	55.0	55.0	55.0	55.0	55.0	55.0	55.0	55.0	55.0	55.0	55.0	55.0	55.0	55.0	55.0		
96.00	55.0	55.0	55.0	55.0	55.0	55.0	55.0	55.0	55.0	55.0	55.0	55.0	55.0	55.0	55.0	55.0	55.0	55.0	55.0	55.0	55.0	55.0	55.0	55.0	55.0	55.0	52.9	52.9		
98.00	55.0	55.0	55.0	55.0	55.0	55.0	55.0	55.0	55.0	55.0	55.0	55.0	55.0	55.0	55.0	55.0	55.0	55.0	55.0	55.0	55.0	55.0	55.0	55.0	55.0	54.5	54.5	51.8	51.8	
102.00	55.0	55.0	55.0	55.0	55.0	55.0	55.0	55.0	55.0	55.0	55.0	55.0	55.0	55.0	55.0	55.0	55.0	55.0	55.0	55.0	55.0	55.0	55.0	55.0	55.0	52.4	52.4	49.8	49.8	
108.00	55.0	55.0	55.0	55.0	55.0	55.0	55.0	55.0	55.0	55.0	55.0	55.0	55.0	55.0	55.0	55.0	55.0	55.0	55.0	55.0	55.0	55.0	55.0	55.0	52.1	52.1	49.5	49.5	47.0	47.0
114.00	55.0	55.0	55.0	55.0	55.0	55.0	55.0	55.0	55.0	55.0	55.0	55.0	53.3	53.3	51.9	51.9	50.9	50.9	50.2	50.2	49.8	49.8	49.3	49.3	46.9	46.9	44.6	44.6	42.3	42.3
120.00	55.0	55.0	55.0	55.0	55.0	55.0	55.0	55.0	55.0	53.3	53.3	51.1	51.1	49.2	49.2	47.8	47.8	46.7	46.7	45.8	45.8	45.3	45.3	44.9	44.9	44.5	44.5	42.3	42.3	
126.00	55.0	55.0	55.0	55.0	55.0	55.0	52.6	52.6	49.8	49.8	47.5	47.5	45.7	45.7	44.2	44.2	43.1	43.1	42.2	42.2	41.5	41.5	41.0	41.0	40.7	40.7	40.3	40.3	40.0	40.0
127.00	55.0	55.0	55.0	55.0	55.0	55.0	52.0	52.0	49.2	49.2	47.0	47.0	45.2	45.2	43.7	43.7	42.5	42.5	41.6	41.6	40.9	40.9	40.4	40.4	40.1	40.1	40.0	40.0	40.0	40.0
132.00	55.0	55.0	55.0	55.0	52.5	52.5	48.6	48.6	45.5	45.5	42.9	42.9	40.8	40.8	39.1	39.1	37.7	37.7	36.6	36.6	35.7	35.7	35.1	35.1	34.6	34.6	-	-	-	-
138.00	55.0	55.0	49.9	49.9	45.6	45.6	42.2	42.2	39.4	39.4	37.1	37.1	35.2	35.2	33.6	33.6	32.4	32.4	31.3	31.3	30.5	30.5	29.8	29.8	-	-	-	-	-	-
144.00	48.6	48.6	43.7	43.7	39.9	39.9	36.8	36.8	34.3	34.3	32.3	32.3	30.6	30.6	29.2	29.2	28.0	28.0	27.0	27.0	26.2	26.2	-	-	-	-	-	-	-	-

MISSILE LEVEL D, WIND ZONE 3

Rating chart #2 (Units with glass B)

Panel Height (in)	Single Panel Width (in)																											
	48.00		54.00		60.00		66.00		72.00		78.00		84.00		90.00		96.00		102.00		108.00		114.00		120.00		126.25	
	Pos	Neg	Pos	Neg	Pos	Neg	Pos	Neg	Pos	Neg	Pos	Neg	Pos	Neg	Pos	Neg	Pos	Neg	Pos	Neg	Pos	Neg	Pos	Neg	Pos	Neg	Pos	Neg
80.00	50.0	55.0	50.0	55.0	50.0	55.0	50.0	55.0	50.0	55.0	50.0	55.0	50.0	55.0	50.0	55.0	50.0	55.0	50.0	55.0	50.0	55.0	50.0	55.0	50.0	55.0	50.0	55.0
84.00	50.0	55.0	50.0	55.0	50.0	55.0	50.0	55.0	50.0	55.0	50.0	55.0	50.0	55.0	50.0	55.0	50.0	55.0	50.0	55.0	50.0	55.0	50.0	55.0	50.0	55.0	50.0	55.0
90.00	50.0	55.0	50.0	55.0	50.0	55.0	50.0	55.0	50.0	55.0	50.0	55.0	50.0	55.0	50.0	55.0	50.0	55.0	50.0	55.0	50.0	55.0	50.0	55.0	50.0	55.0	50.0	55.0
96.00	50.0	55.0	50.0	55.0	50.0	55.0	50.0	55.0	50.0	55.0	50.0	55.0	50.0	55.0	50.0	55.0	50.0	55.0	50.0	55.0	50.0	55.0	50.0	55.0	50.0	55.0	50.0	52.9
98.00	50.0	55.0	50.0	55.0	50.0	55.0	50.0	55.0	50.0	55.0	50.0	55.0	50.0	55.0	50.0	55.0	50.0	55.0	50.0	55.0	50.0	55.0	50.0	55.0	50.0	54.5	50.0	51.8
102.00	50.0	55.0	50.0	55.0	50.0	55.0	50.0	55.0	50.0	55.0	50.0	55.0	50.0	55.0	50.0	55.0	50.0	55.0	50.0	55.0	50.0	55.0	50.0	55.0	50.0	52.4	49.8	49.8
108.00	50.0	55.0	50.0	55.0	50.0	55.0	50.0	55.0	50.0	55.0	50.0	55.0	50.0	55.0	50.0	55.0	50.0	55.0	50.0	55.0	50.0	55.0	50.0	55.0	50.0	52.1	49.5	47.0
114.00	50.0	55.0	50.0	55.0	50.0	55.0	50.0	55.0	50.0	55.0	50.0	55.0	50.0	53.3	50.0	51.9	50.0	50.9	50.0	50.2	49.8	49.8	49.3	49.3	46.9	46.9	44.6	44.6
120.00	50.0	55.0	50.0	55.0	50.0	55.0	50.0	55.0	50.0	53.3	50.0	51.1	49.2	49.2	47.8	47.8	46.7	46.7	45.8	45.8	45.3	45.3	44.9	44.9	44.5	44.5	42.3	42.3
126.00	50.0	55.0	50.0	55.0	50.0	55.0	50.0	52.6	49.8	49.8	47.5	47.5	45.7	45.7	44.2	44.2	43.1	43.1	42.2	42.2	41.5	41.5	41.0	41.0	40.7	40.7	40.3	40.3
127.00	50.0	55.0	50.0	55.0	50.0	55.0	50.0	52.0	49.2	49.2	47.0	47.0	45.2	45.2	43.7	43.7	42.5	42.5	41.6	41.6	40.9	40.9	40.4	40.4	40.1	40.1	40.0	40.0
132.00	50.0	55.0	50.0	55.0	50.0	52.5	48.6	48.6	45.5	45.5	42.9	42.9	40.8	40.8	39.1	39.1	37.7	37.7	36.6	36.6	35.7	35.7	35.1	35.1	34.6	34.6	-	-
138.00	50.0	55.0	49.9	49.9	45.6	45.6	42.2	42.2	39.4	39.4	37.1	37.1	35.2	35.2	33.6	33.6	32.4	32.4	31.3	31.3	30.5	30.5	29.8	29.8	-	-	-	-
144.00	48.6	48.6	43.7	43.7	39.9	39.9	36.8	36.8	34.3	34.3	32.3	32.3	30.6	30.6	29.2	29.2	28.0	28.0	27.0	27.0	26.2	26.2	-	-	-	-	-	-

MISSILE LEVEL D, WIND ZONE 3

SIGNED: 07/20/2026

REILLY WINDOWS & DOORS
901 BURMAN BLVD.
CALVERTON, NY 11933

RWD35 SGD LIFT AND SLIDE DOOR
LARGE MISSILE IMPACT UP TO WIND ZONE 3
RATING CHARTS

DRAWN:
R.L.

DWG NO.
08-04180


REV
-

SCALE
NTS

DATE
09/25/25


SHEET
3 OF 13

L. ROBERTO LOMAS P.E.
208 7th Ave, INDIALANTIC, FL 32903
434-688-0609 rllomas@lrlomaspe.com

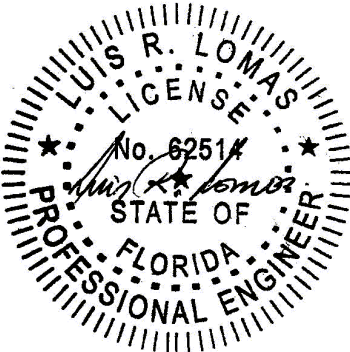

Luis R. Lomas P.E.
FL No.: 62514

REVISIONS			
REV	DESCRIPTION	DATE	APPROVED

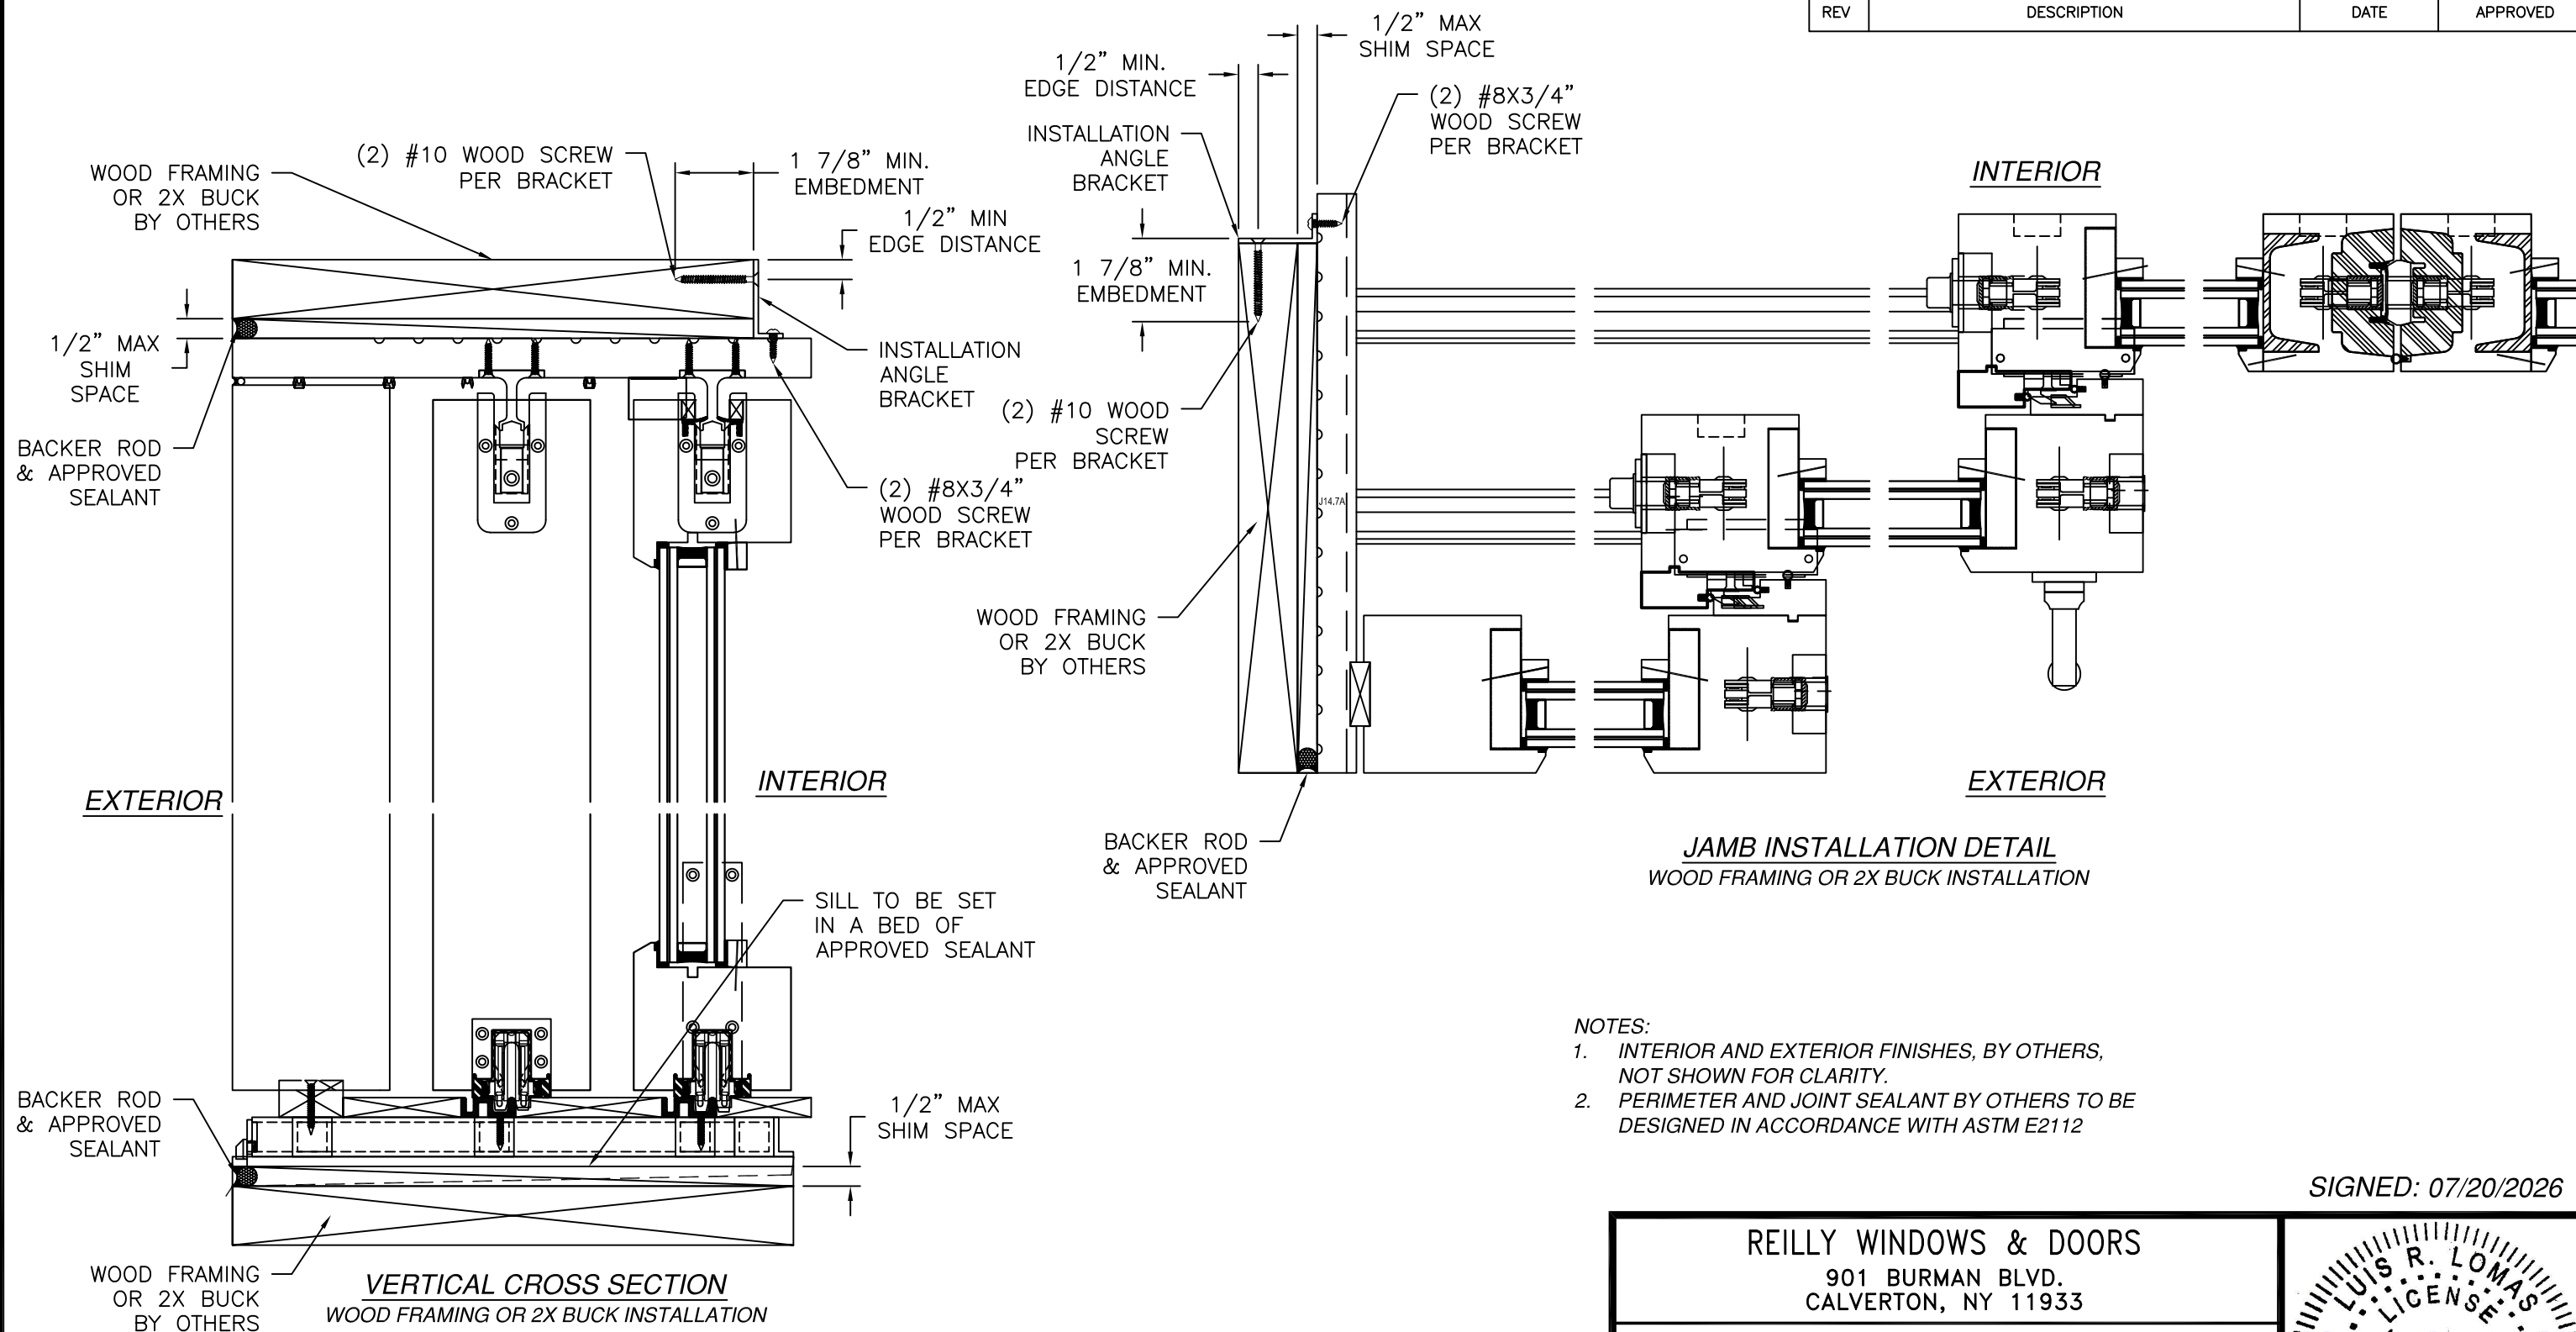

NOTES:

1. INTERIOR AND EXTERIOR FINISHES, BY OTHERS, NOT SHOWN FOR CLARITY.
2. PERIMETER AND JOINT SEALANT BY OTHERS TO BE DESIGNED IN ACCORDANCE WITH ASTM E2112

SIGNED: 07/20/2026


REILLY WINDOWS & DOORS

901 BURMAN BLVD.
CALVERTON, NY 11933

RWD35 SGD LIFT AND SLIDE DOOR
LARGE MISSILE IMPACT UP TO WIND ZONE 3
INSTALLATION DETAILS W/INSTALLATION ANGLE


DRAWN: R.L.	DWG NO. 08-04180	REV -
SCALE NTS	DATE 09/25/25	SHEET 4 OF 13

L. ROBERTO LOMAS P.E.
208 7th Ave, INDIALANTIC, FL 32903
434-688-0609 rllomas@lrlomaspe.com

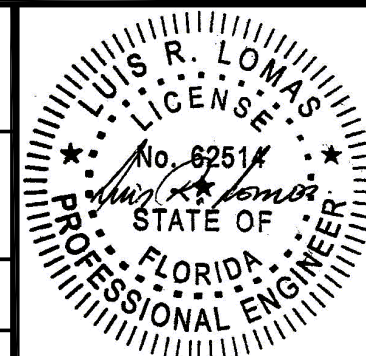

Luis R. Lomas P.E.
FL No.: 62514

REVISIONS			
REV	DESCRIPTION	DATE	APPROVED

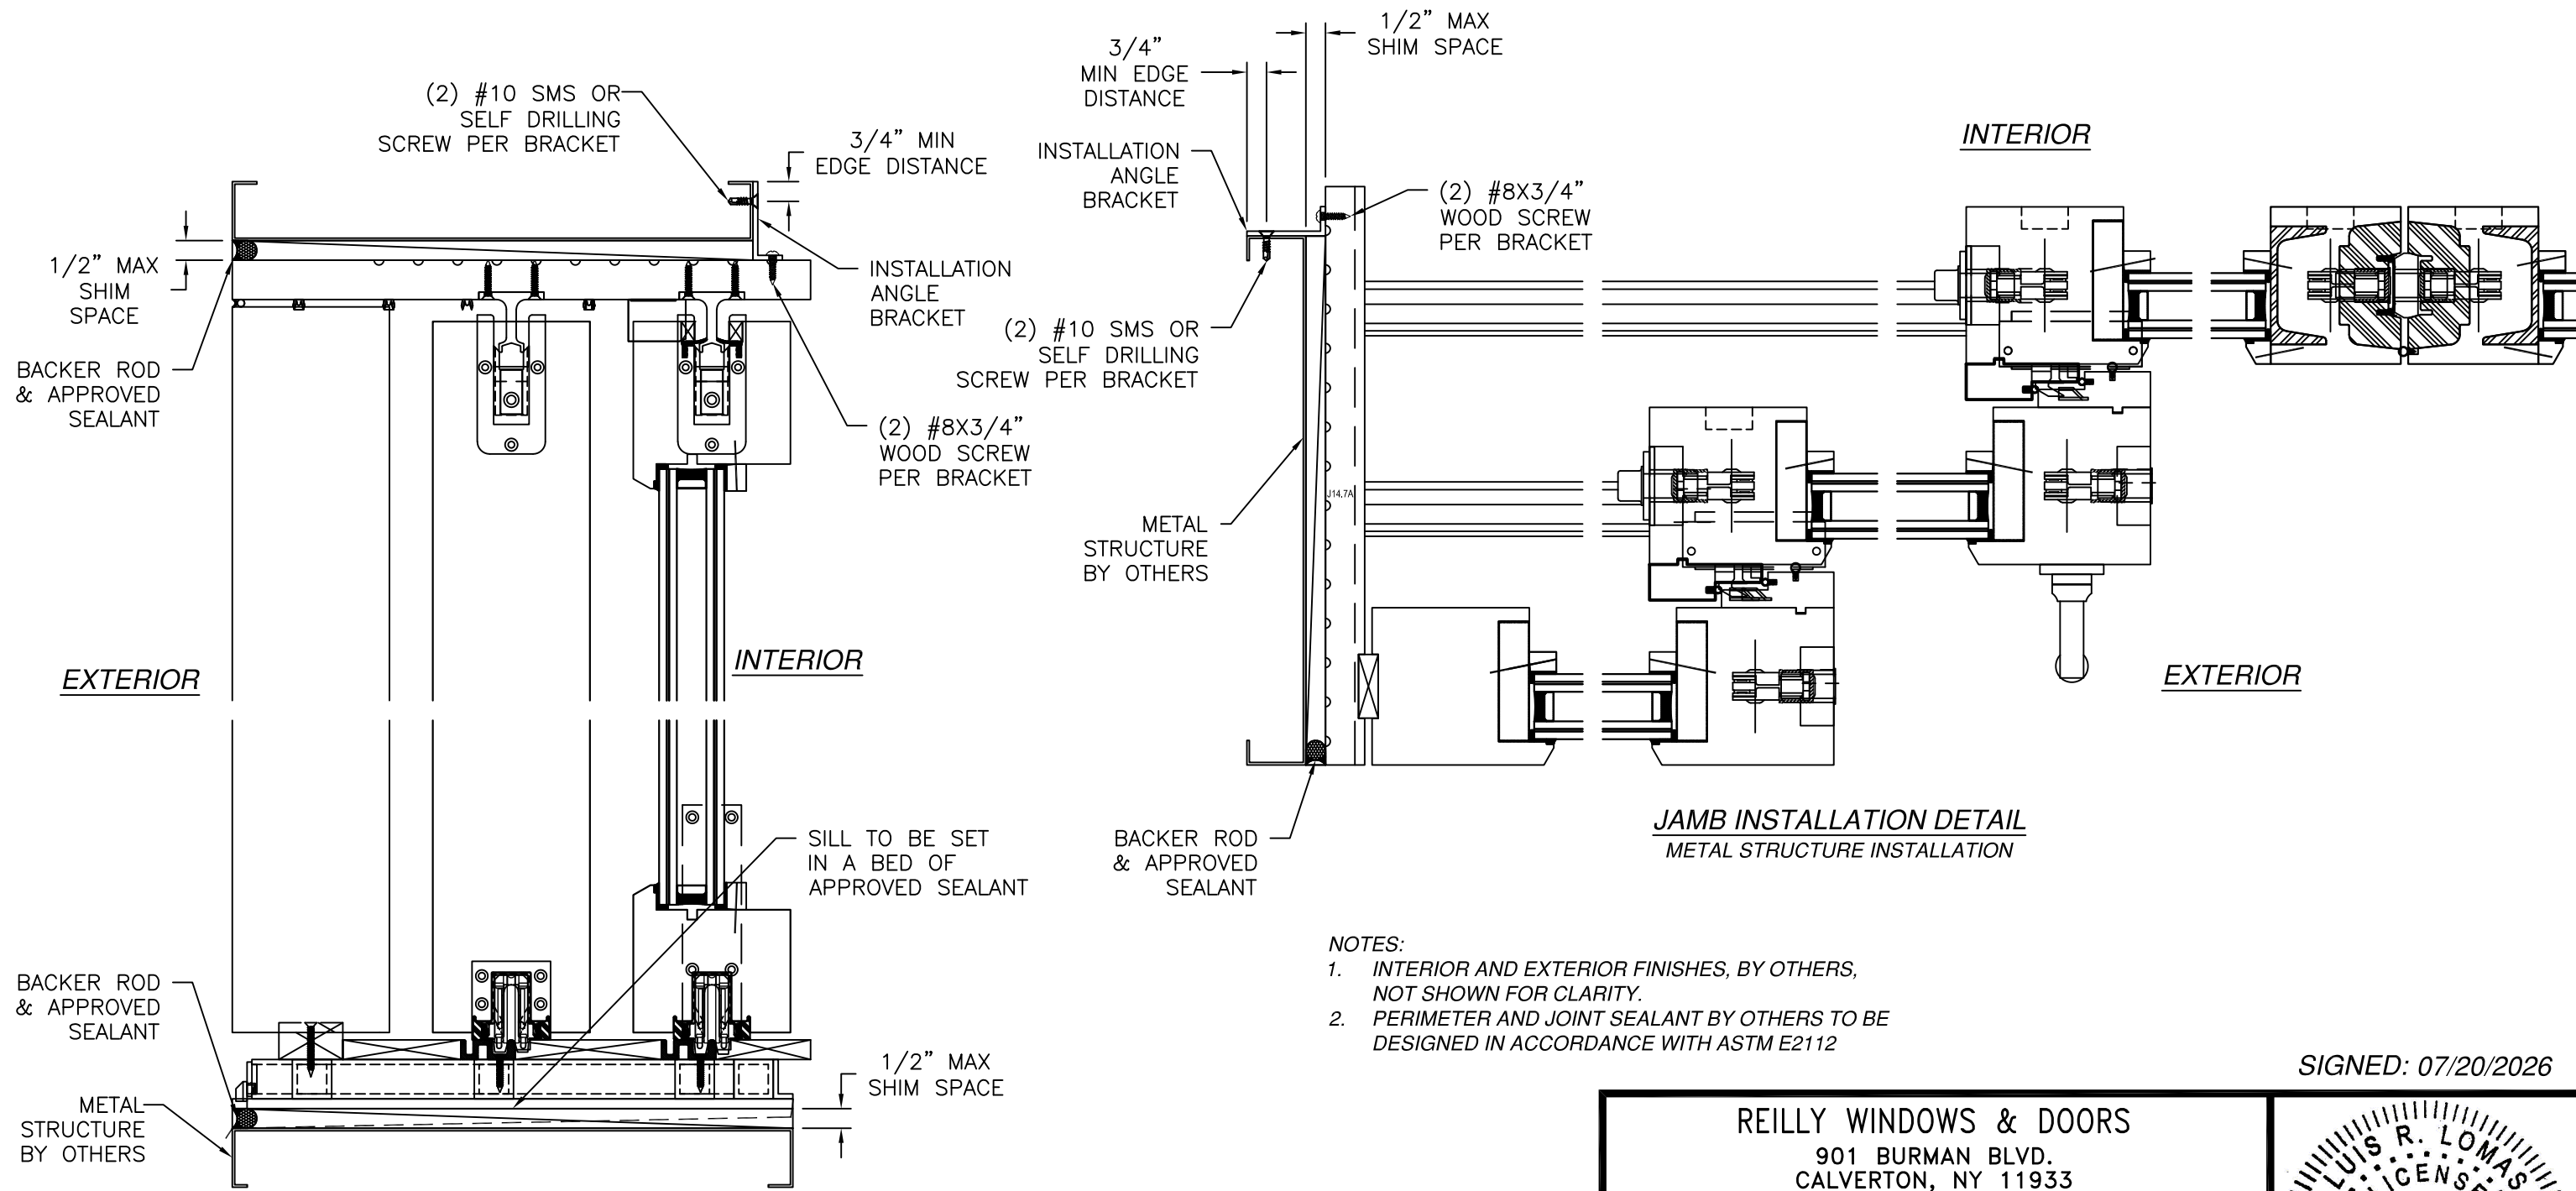

- NOTES:
1. INTERIOR AND EXTERIOR FINISHES, BY OTHERS, NOT SHOWN FOR CLARITY.
 2. PERIMETER AND JOINT SEALANT BY OTHERS TO BE DESIGNED IN ACCORDANCE WITH ASTM E2112

SIGNED: 07/20/2026

REILLY WINDOWS & DOORS
901 BURMAN BLVD.
CALVERTON, NY 11933

RWD35 SGD LIFT AND SLIDE DOOR
LARGE MISSILE IMPACT UP TO WIND ZONE 3
INSTALLATION DETAILS W/INSTALLATION ANGLE

DRAWN:
R.L.

DWG NO.
08-04180


REV
-

SCALE
NTS

DATE
09/25/25




SHEET
5 OF 13

L. ROBERTO LOMAS P.E.
208 7th Ave, INDIALANTIC, FL 32903
434-688-0609 rllomas@lrlomaspe.com

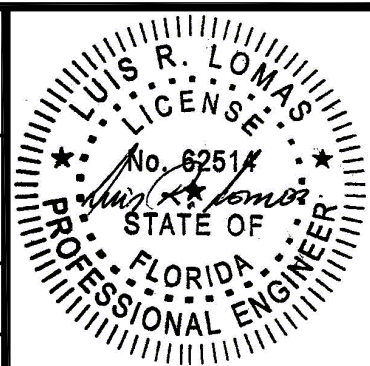

Luis R. Lomas P.E.
FL No.: 62514

REVISIONS			
REV	DESCRIPTION	DATE	APPROVED

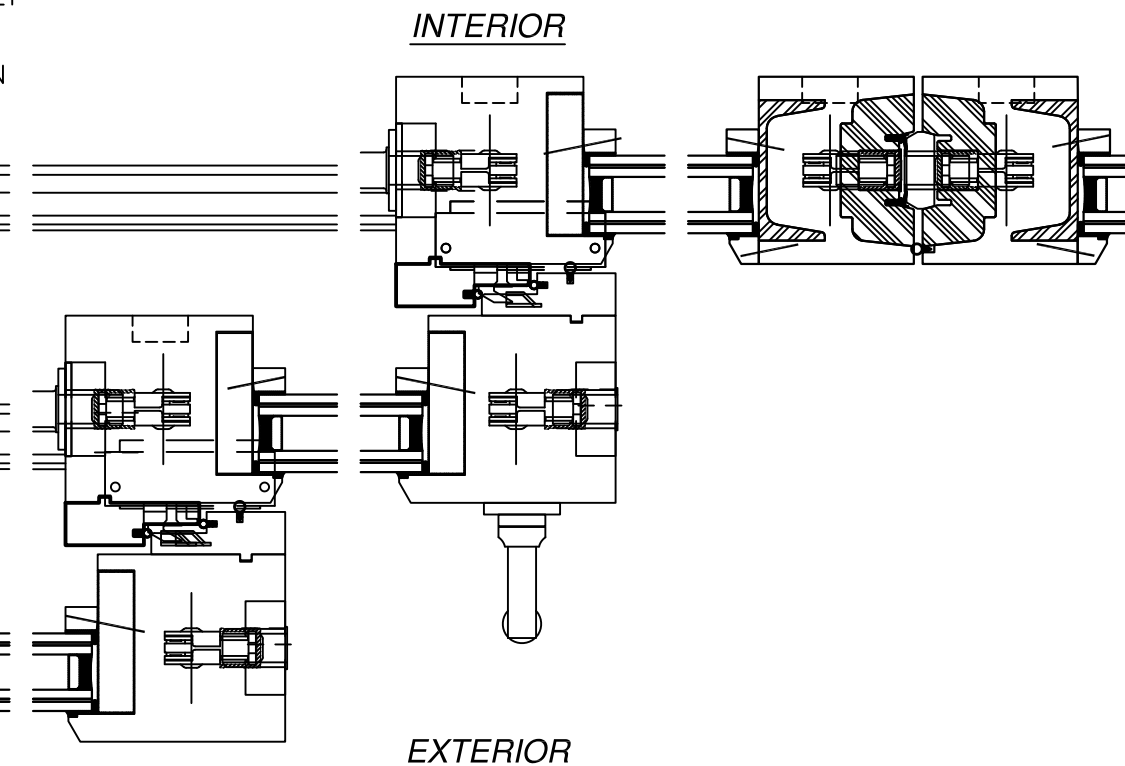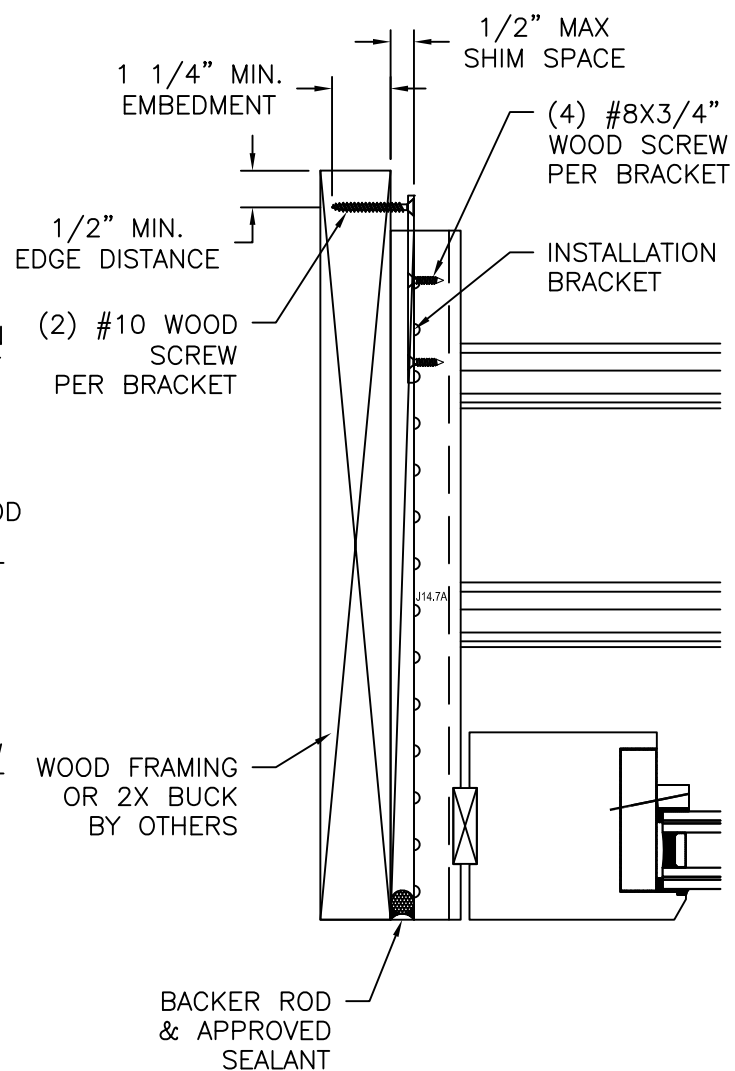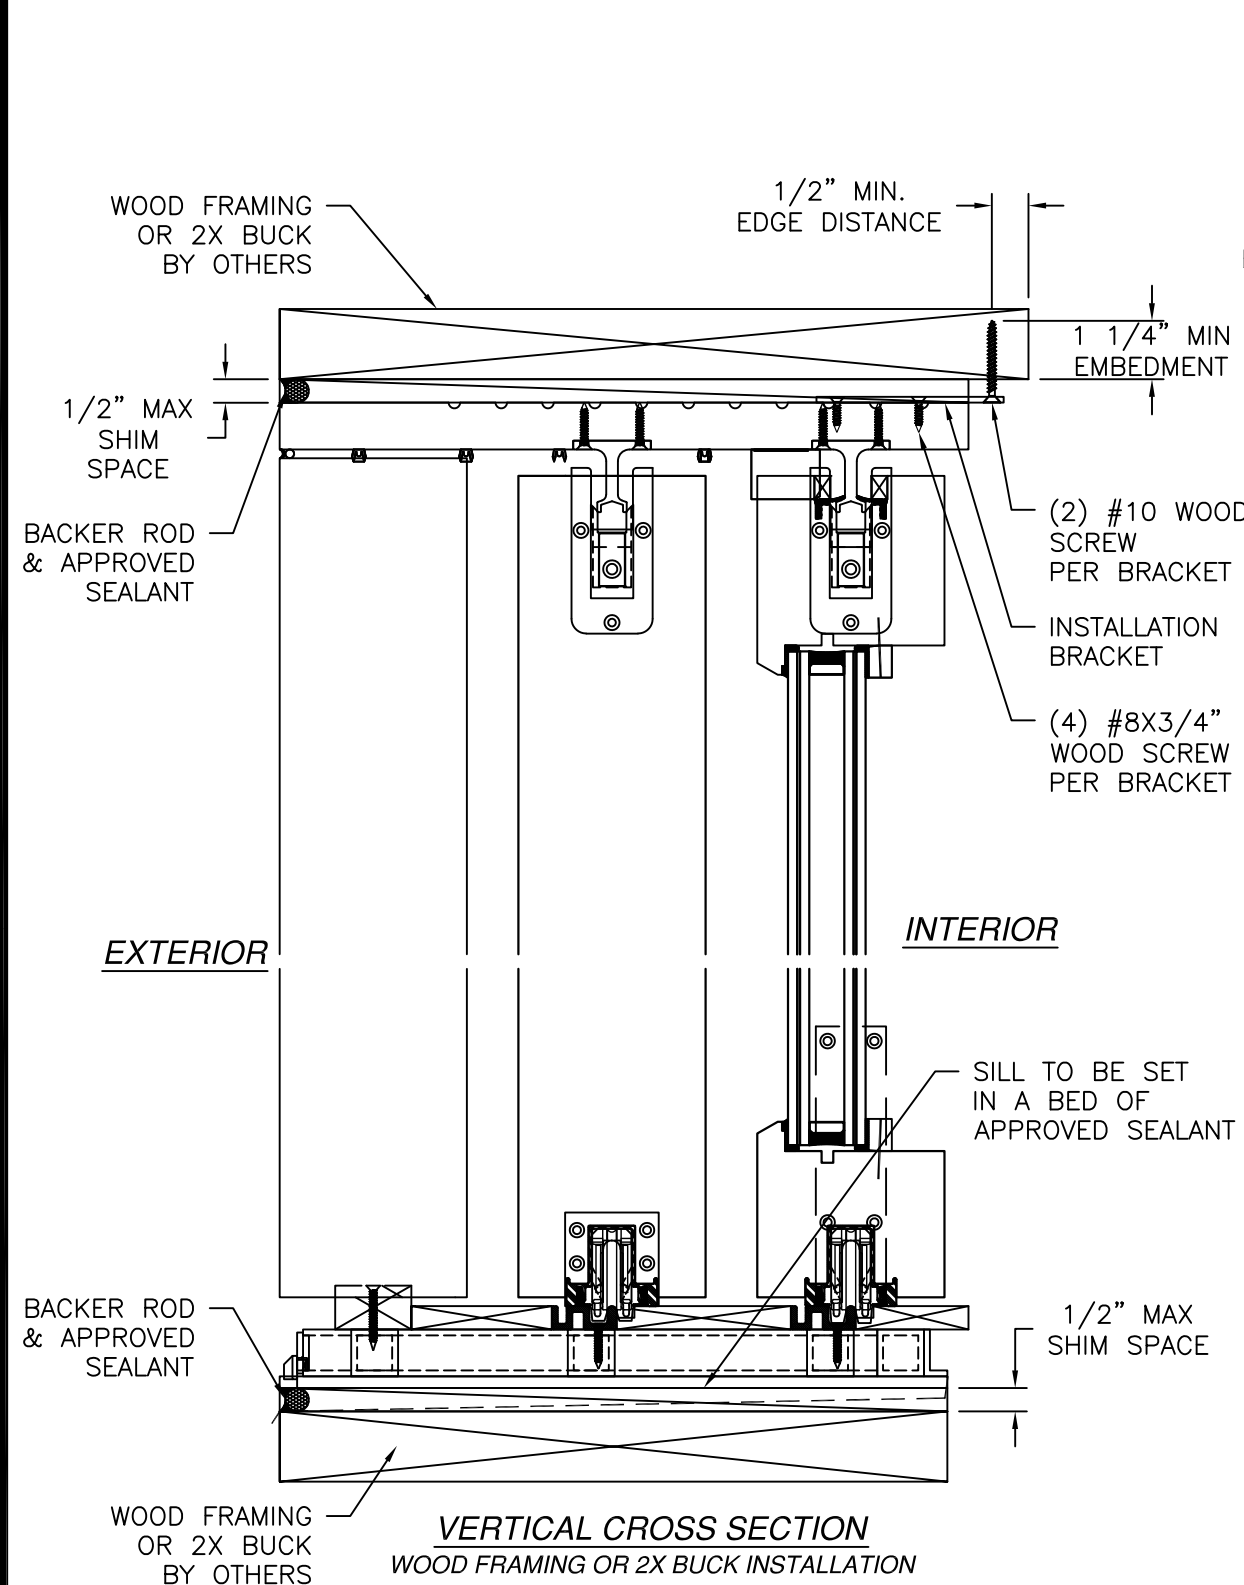

JAMB INSTALLATION DETAIL
WOOD FRAMING OR 2X BUCK INSTALLATION

NOTES:

1. INTERIOR AND EXTERIOR FINISHES, BY OTHERS, NOT SHOWN FOR CLARITY.
2. PERIMETER AND JOINT SEALANT BY OTHERS TO BE DESIGNED IN ACCORDANCE WITH ASTM E2112

SIGNED: 07/20/2026


REILLY WINDOWS & DOORS

901 BURMAN BLVD.
CALVERTON, NY 11933

RWD35 SGD LIFT AND SLIDE DOOR
LARGE MISSILE IMPACT UP TO WIND ZONE 3
INSTALLATION DETAILS W/INSTALLATION BRACKET


DRAWN: R.L.	DWG NO. 08-04180	REV -
SCALE NTS	DATE 09/25/25	SHEET 6 OF 13

L. ROBERTO LOMAS P.E.
208 7th Ave, INDIALANTIC, FL 32903
434-688-0609 rllomas@lrlomaspe.com

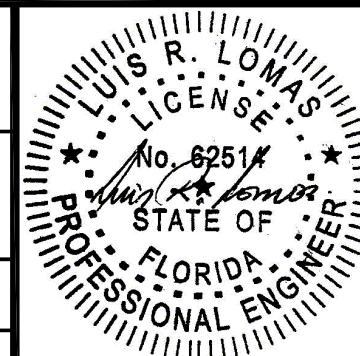

Luis R. Lomas P.E.
FL No.: 62514

REVISIONS			
REV	DESCRIPTION	DATE	APPROVED

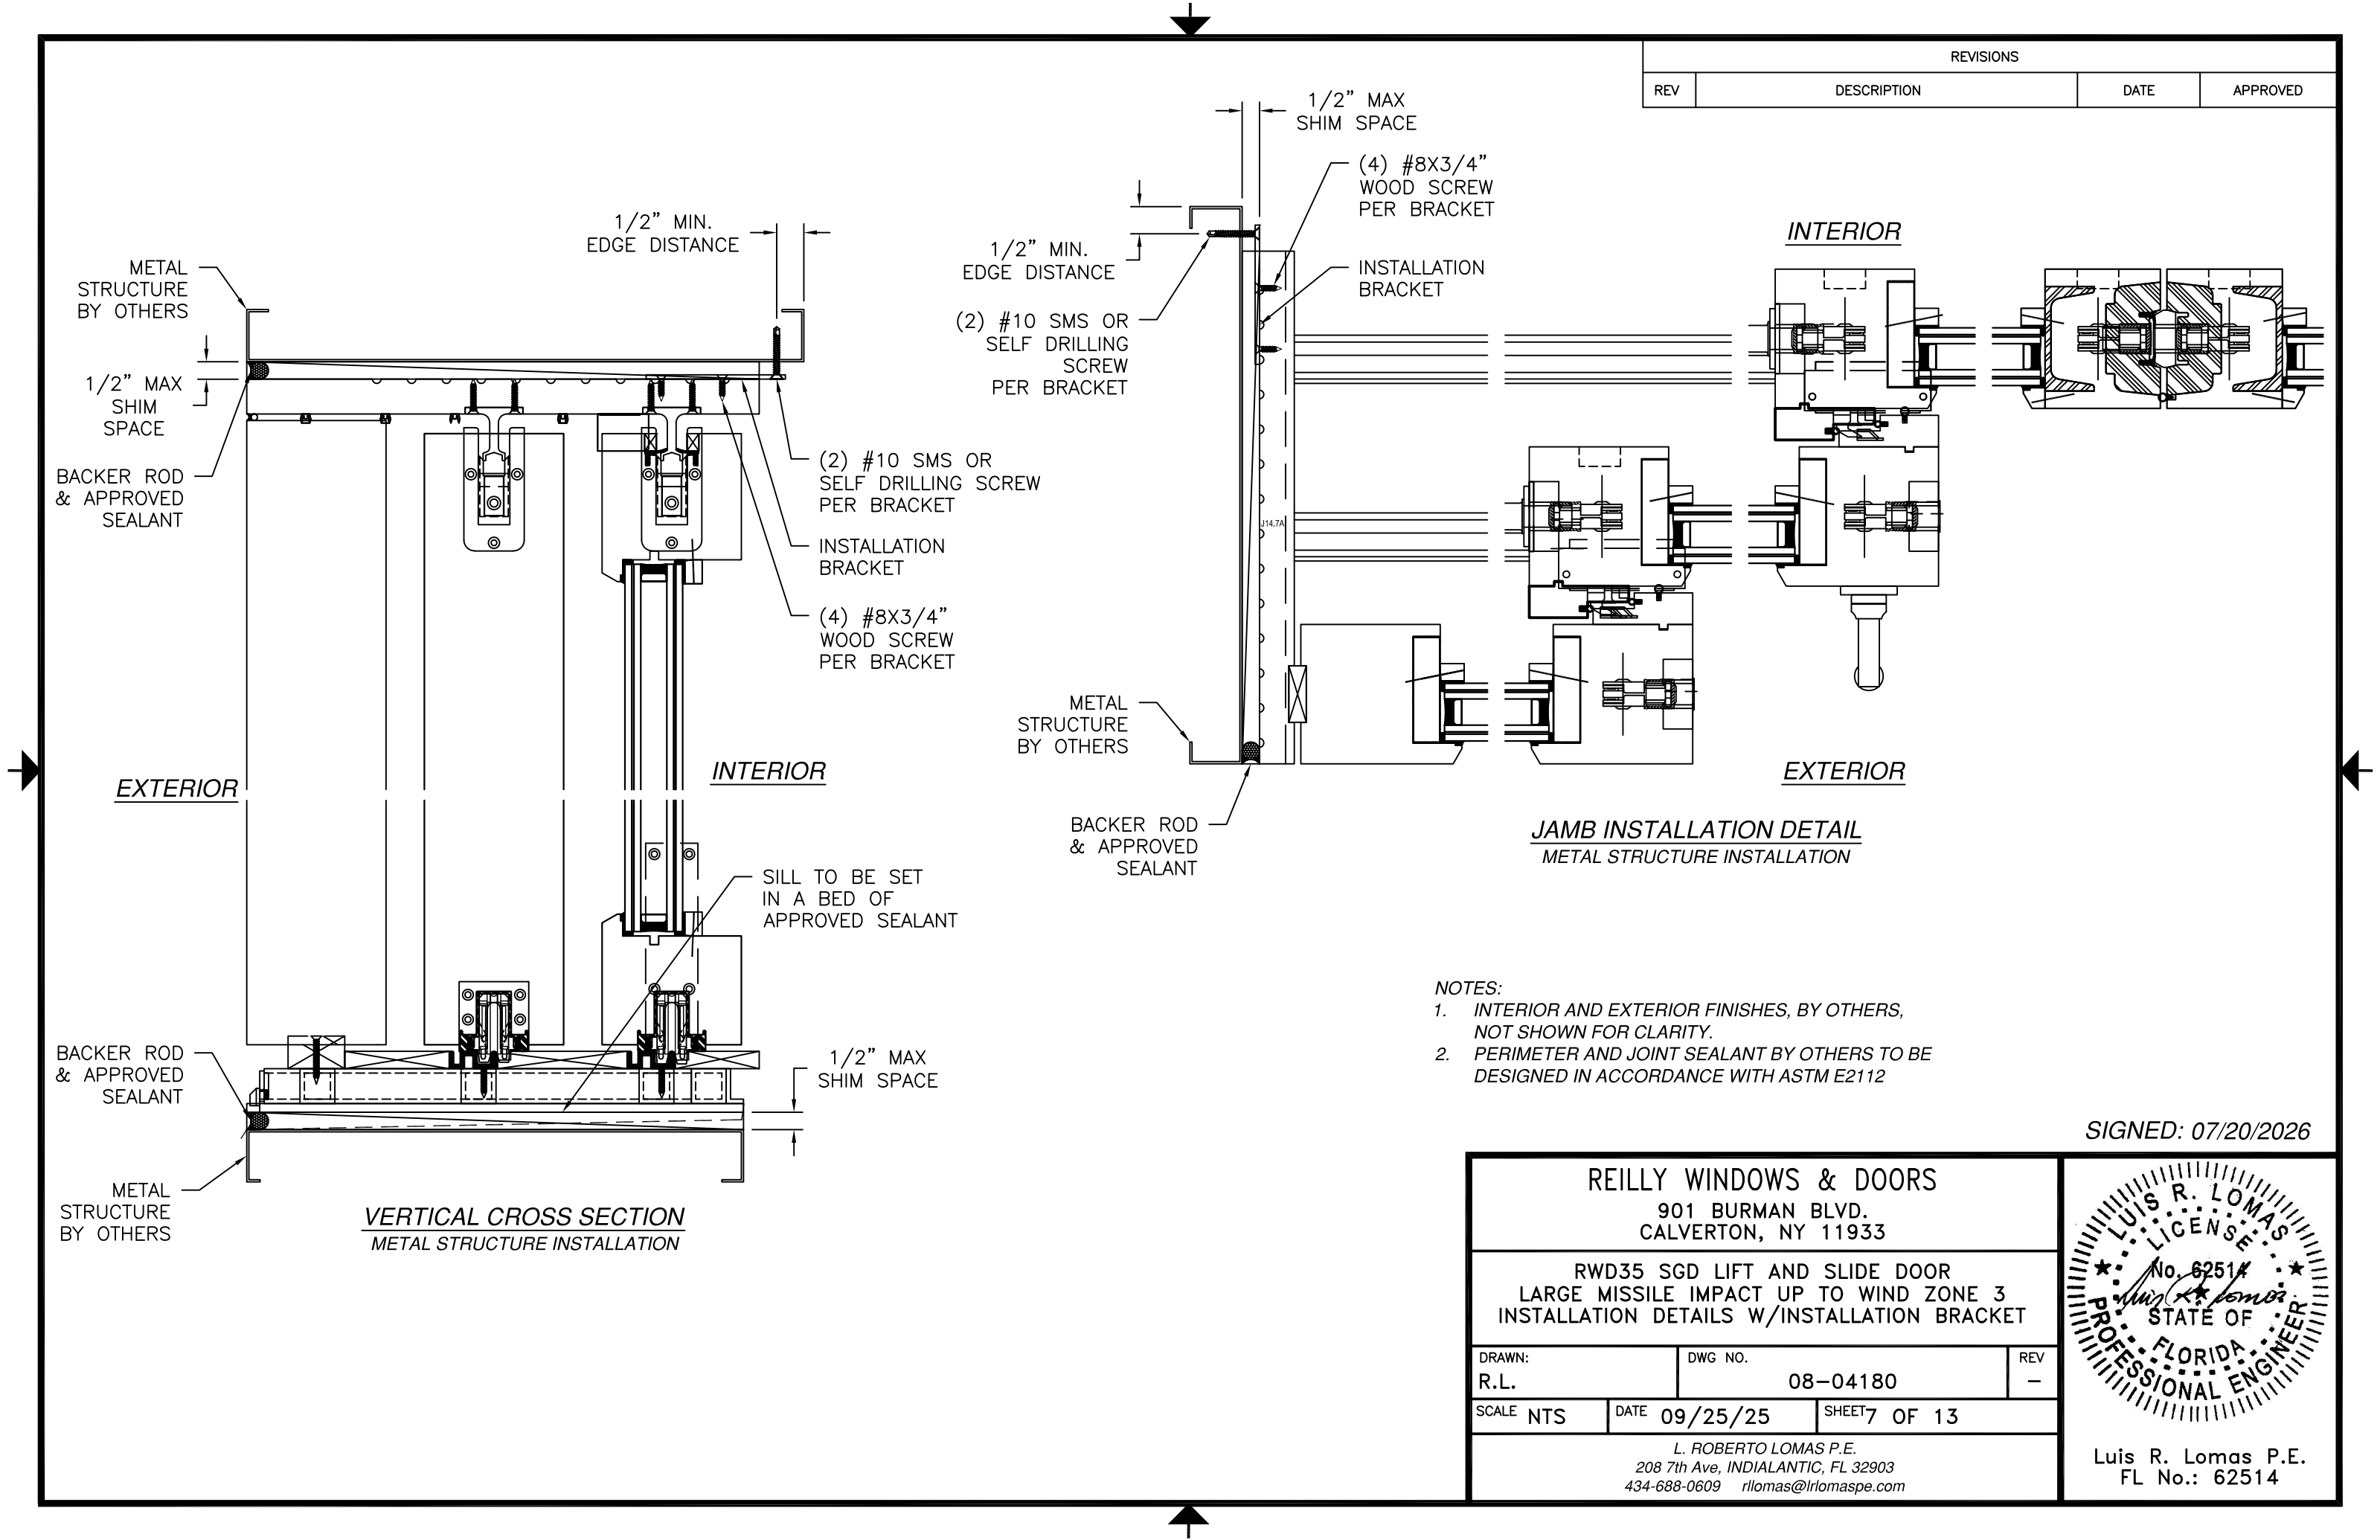

SIGNED: 07/20/2026

REILLY WINDOWS & DOORS
901 BURMAN BLVD.
CALVERTON, NY 11933

RWD35 SGD LIFT AND SLIDE DOOR
LARGE MISSILE IMPACT UP TO WIND ZONE 3
INSTALLATION DETAILS W/INSTALLATION BRACKET

DRAWN:
R.L.

DWG NO.
08-04180


REV
-

SCALE
NTS


DATE
09/25/25

SHEET
7 OF 13

L. ROBERTO LOMAS P.E.
208 7th Ave, INDIALANTIC, FL 32903
434-688-0609 rllomas@lrlomaspe.com

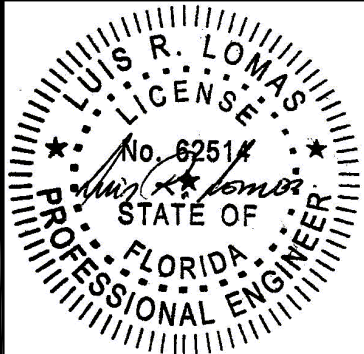

Luis R. Lomas P.E.
FL No.: 62514

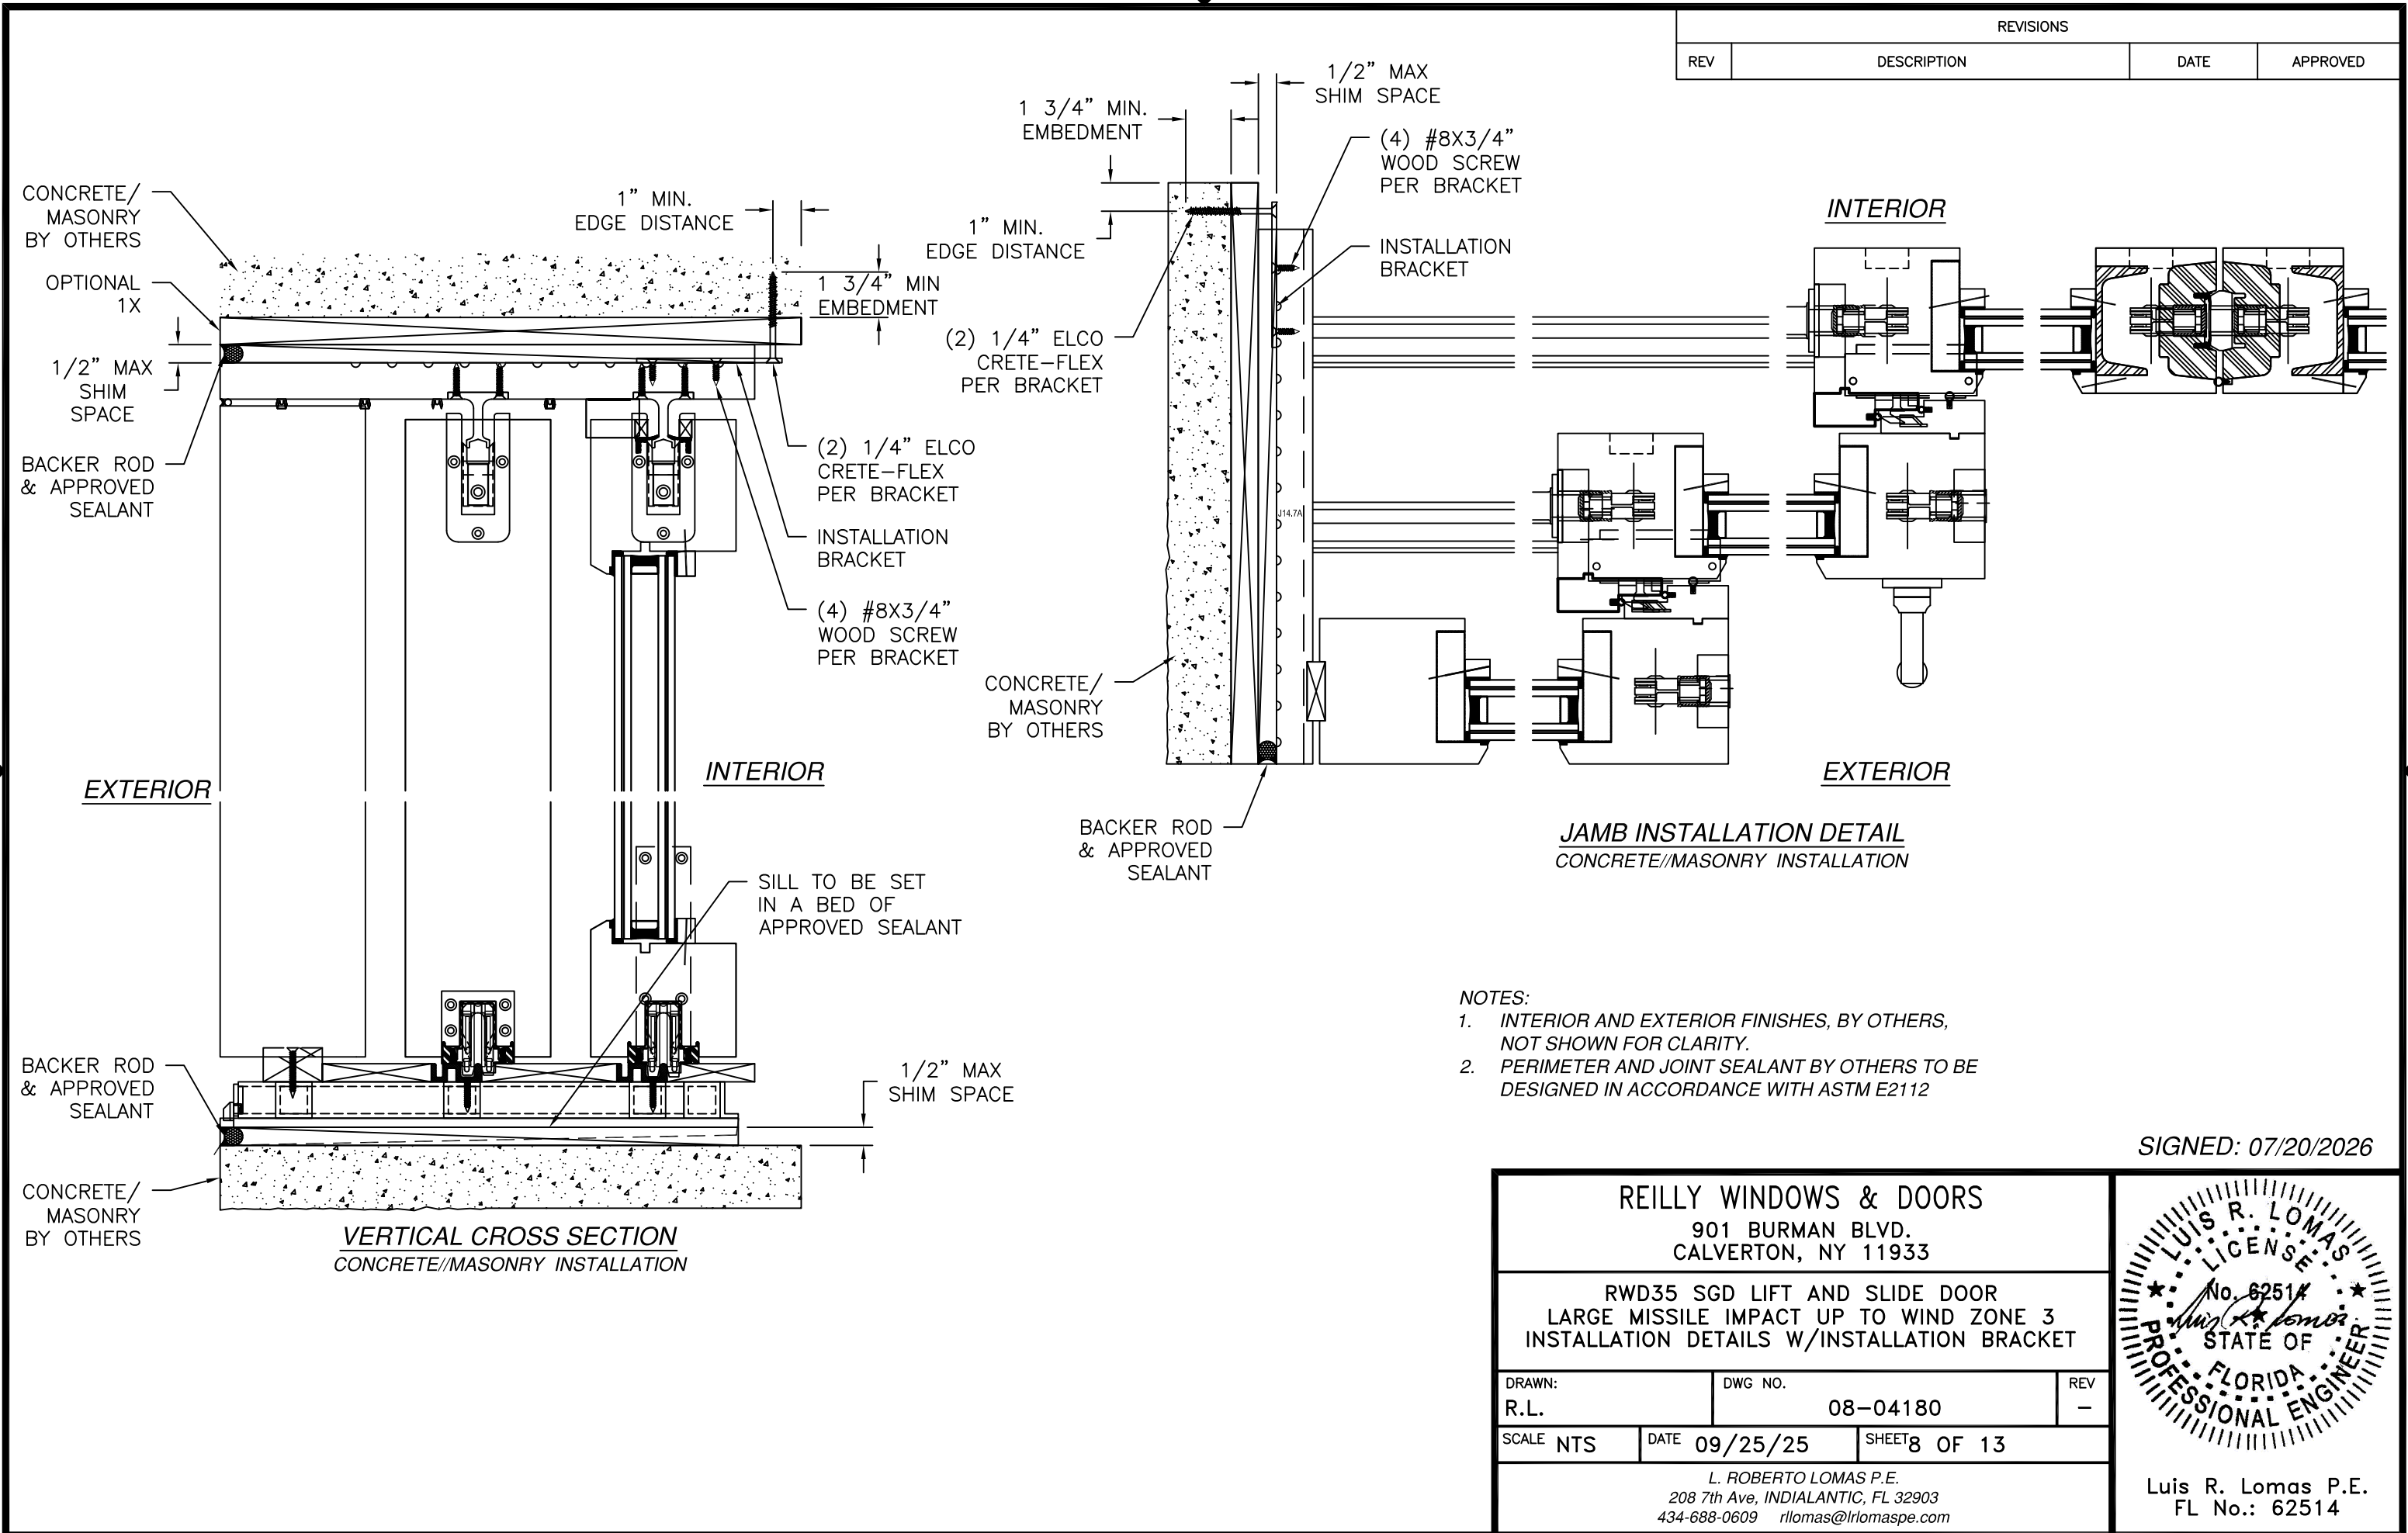


REVISIONS			
REV	DESCRIPTION	DATE	APPROVED

- NOTES:
1. INTERIOR AND EXTERIOR FINISHES, BY OTHERS, NOT SHOWN FOR CLARITY.
 2. PERIMETER AND JOINT SEALANT BY OTHERS TO BE DESIGNED IN ACCORDANCE WITH ASTM E2112


SIGNED: 07/20/2026

REILLY WINDOWS & DOORS 901 BURMAN BLVD. CALVERTON, NY 11933		
RWD35 SGD LIFT AND SLIDE DOOR LARGE MISSILE IMPACT UP TO WIND ZONE 3 INSTALLATION DETAILS W/INSTALLATION BRACKET		
DRAWN: R.L.	DWG NO. 08-04180	REV -
SCALE NTS	DATE 09/25/25	SHEET 8 OF 13
L. ROBERTO LOMAS P.E. 208 7th Ave, INDIALANTIC, FL 32903 434-688-0609 rllomas@lrlomaspe.com		

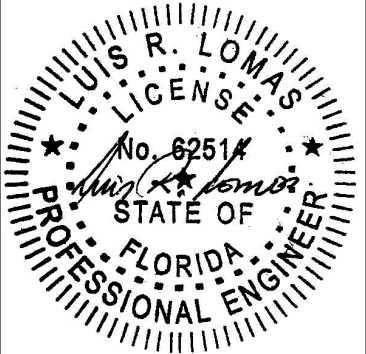

Luis R. Lomas P.E.
FL No.: 62514

REVISIONS			
REV	DESCRIPTION	DATE	APPROVED

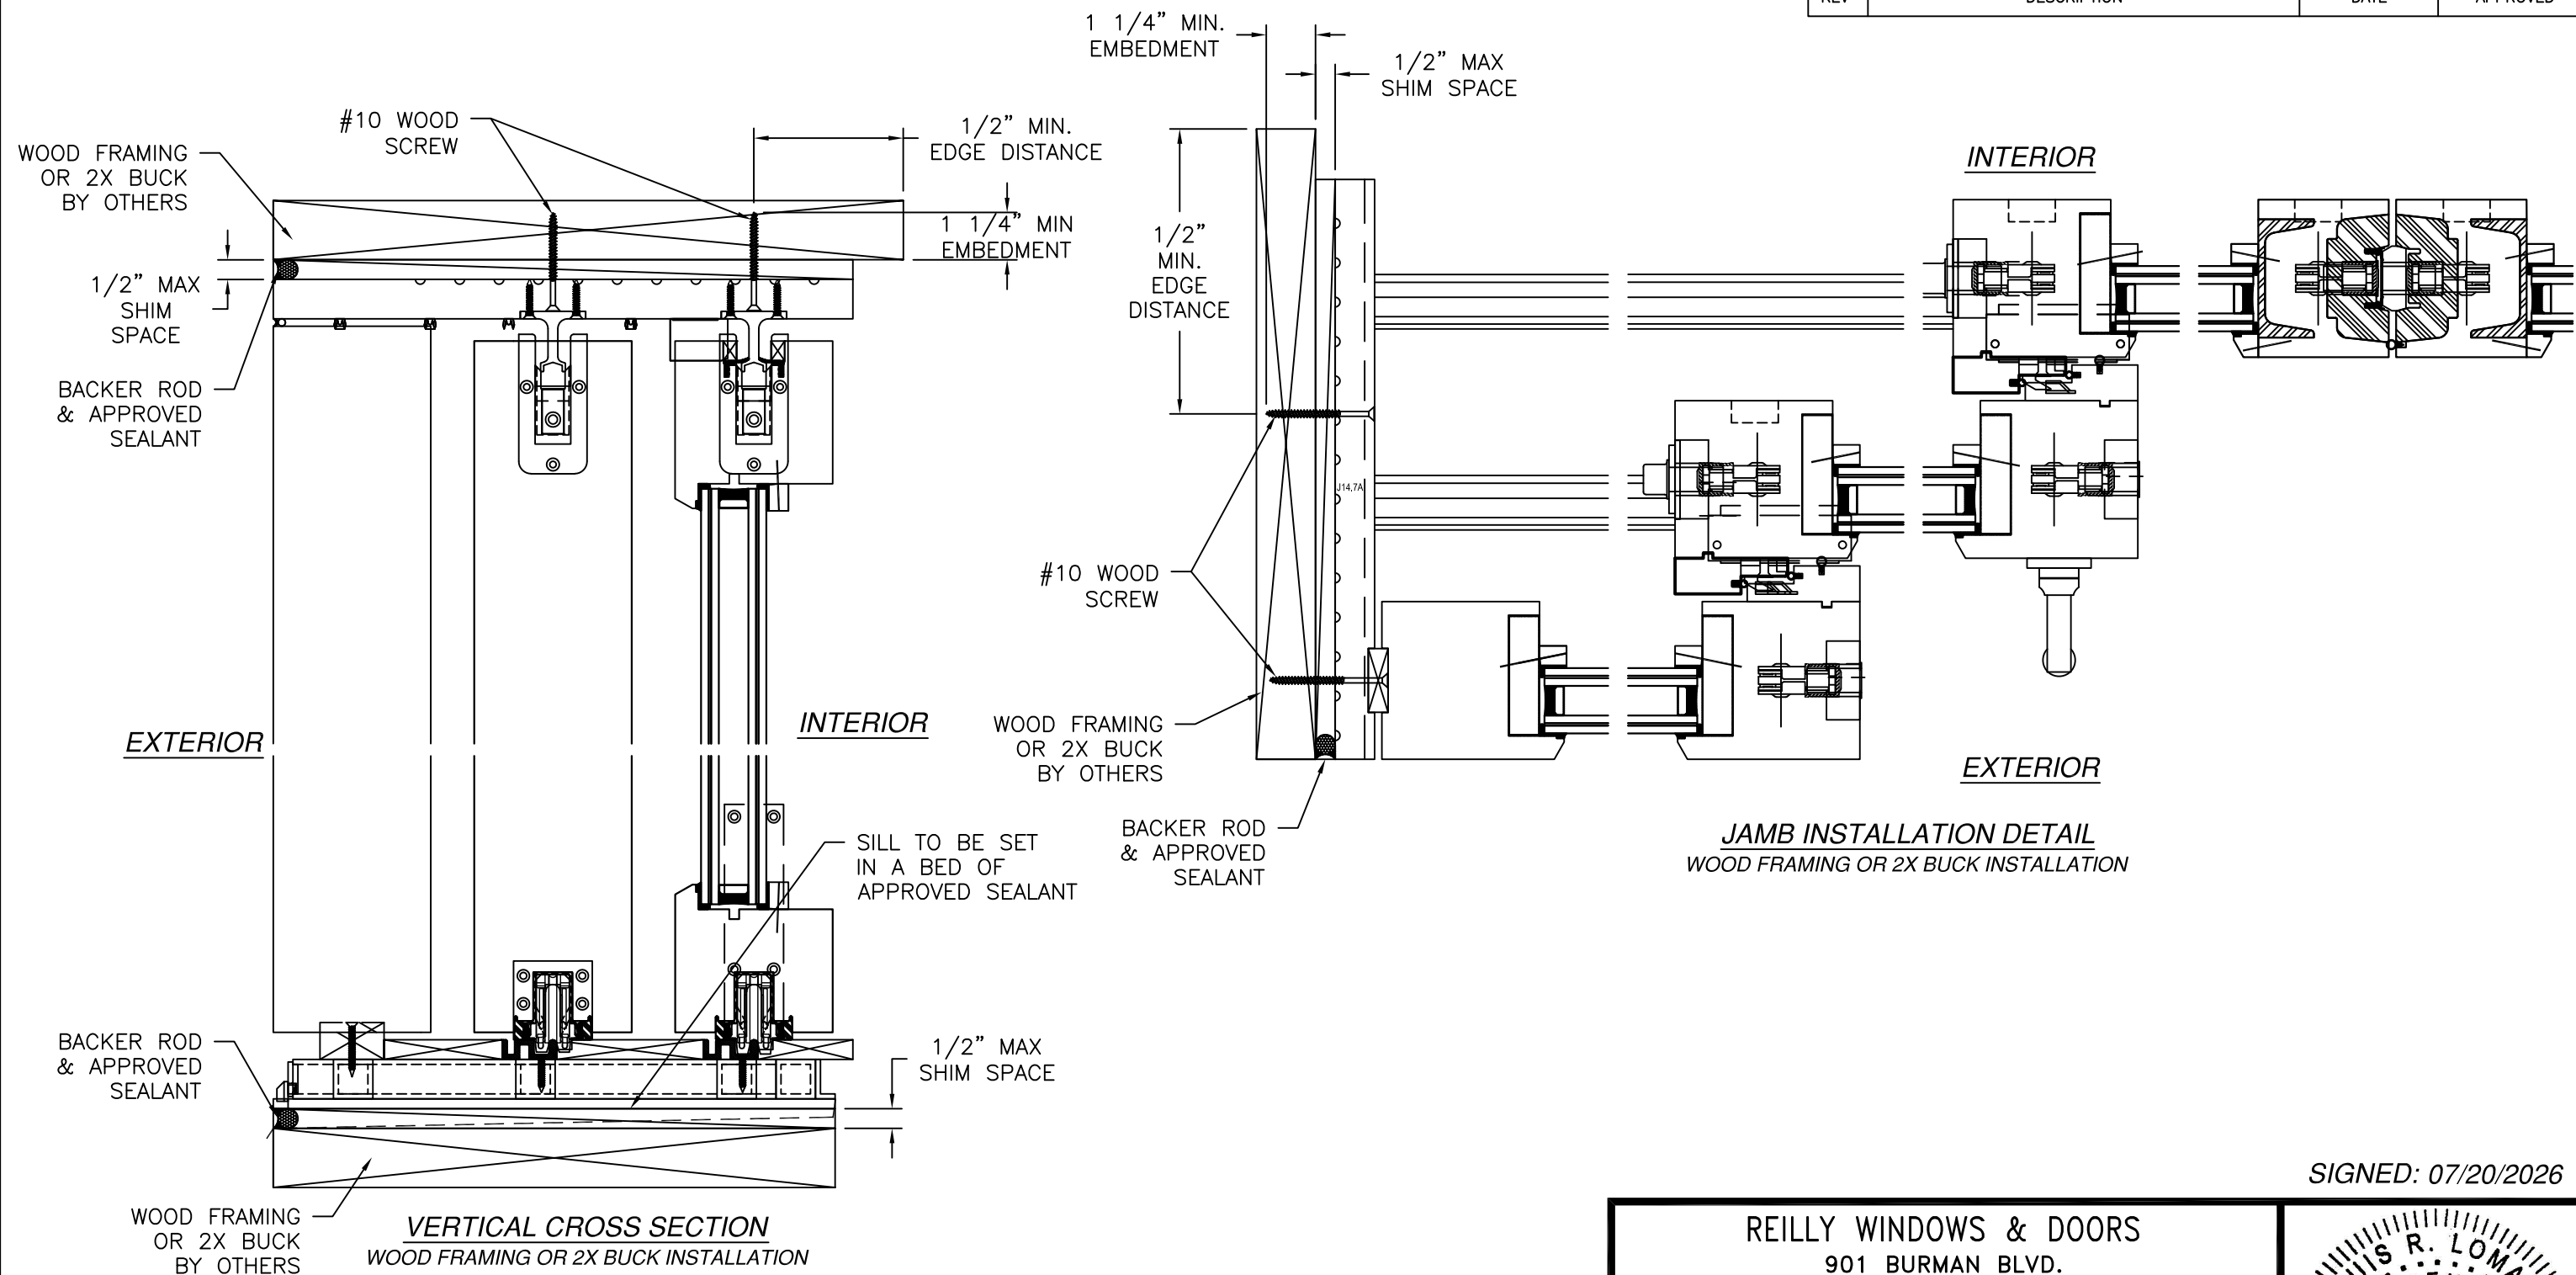

- NOTES:
1. INTERIOR AND EXTERIOR FINISHES, BY OTHERS, NOT SHOWN FOR CLARITY.
 2. PERIMETER AND JOINT SEALANT BY OTHERS TO BE DESIGNED IN ACCORDANCE WITH ASTM E2112

REILLY WINDOWS & DOORS


901 BURMAN BLVD.
CALVERTON, NY 11933

RWD35 SGD LIFT AND SLIDE DOOR
LARGE MISSILE IMPACT UP TO WIND ZONE 3
FRAME INSTALLATION DETAILS

DRAWN: R.L.	DWG NO. 08-04180	REV -
SCALE NTS	DATE 09/25/25	SHEET 9 OF 13


L. ROBERTO LOMAS P.E.
208 7th Ave, INDIALANTIC, FL 32903
434-688-0609 rllomas@lrlomaspe.com

SIGNED: 07/20/2026

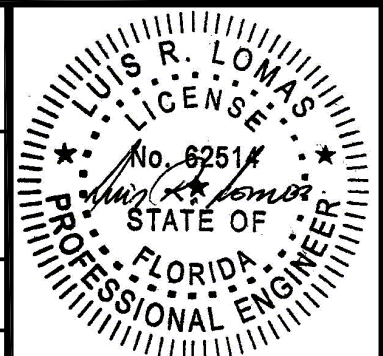


Luis R. Lomas P.E.
FL No.: 62514

REVISIONS			
REV	DESCRIPTION	DATE	APPROVED

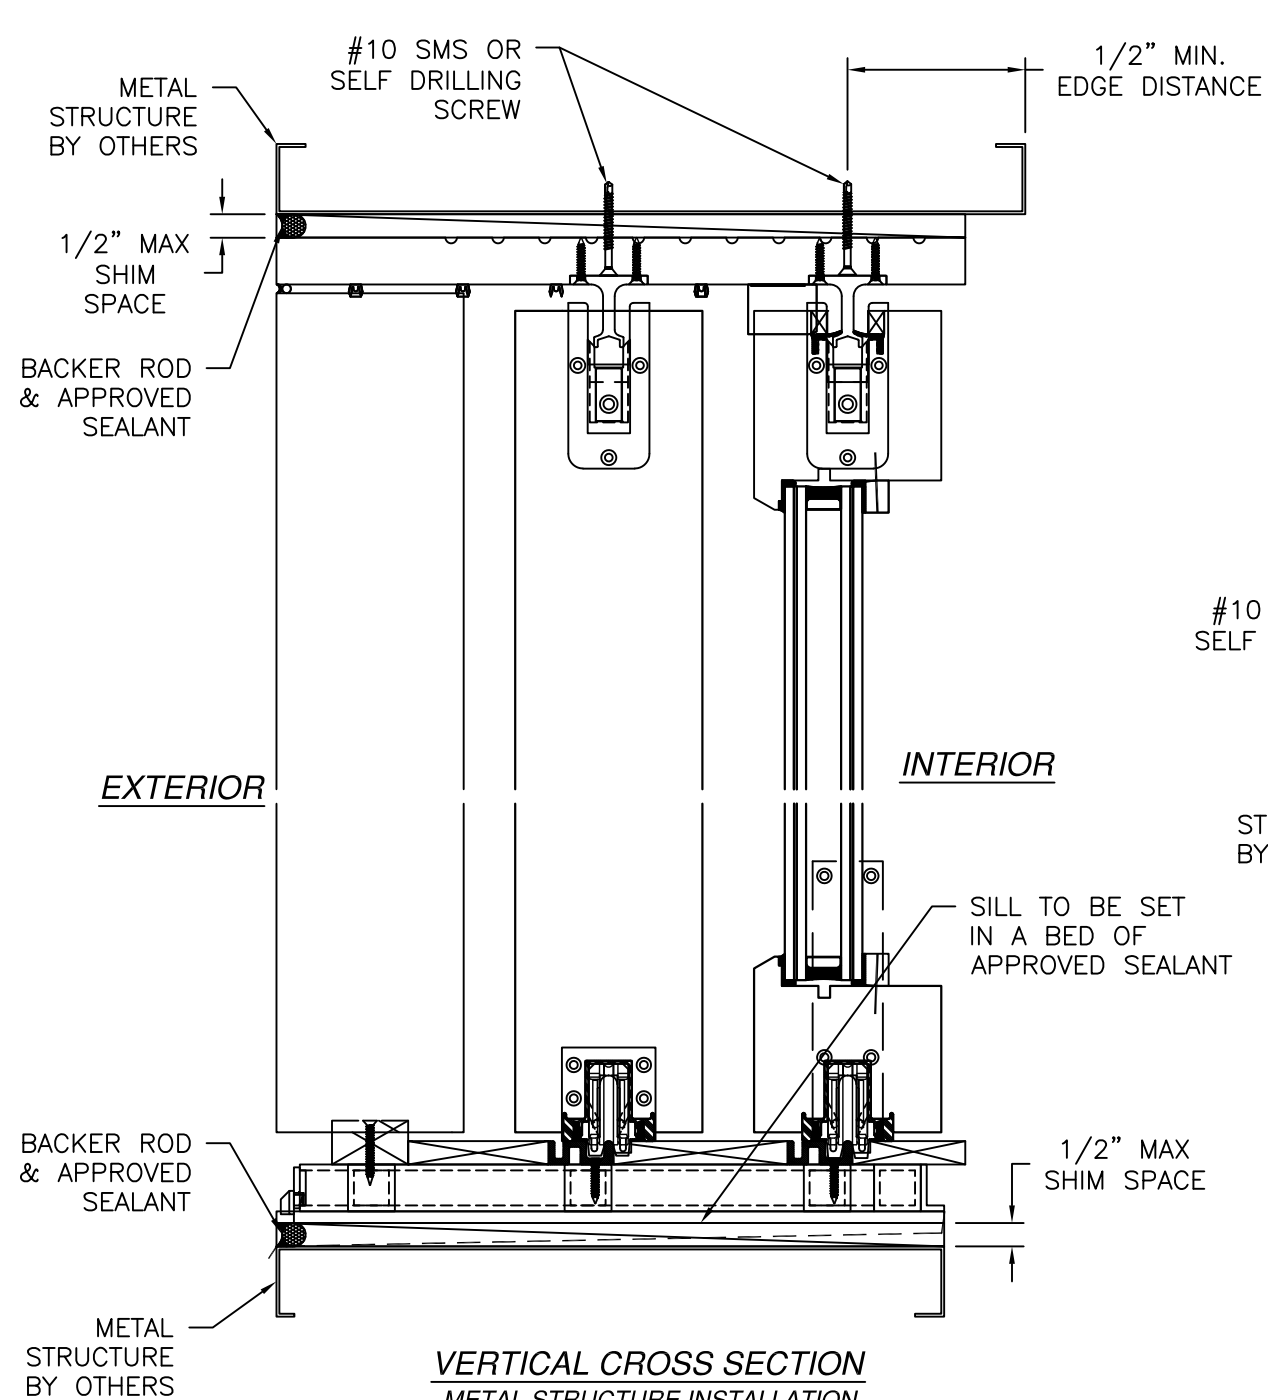

VERTICAL CROSS SECTION
METAL STRUCTURE INSTALLATION

- NOTES:
- INTERIOR AND EXTERIOR FINISHES, BY OTHERS, NOT SHOWN FOR CLARITY.
 - PERIMETER AND JOINT SEALANT BY OTHERS TO BE DESIGNED IN ACCORDANCE WITH ASTM E2112

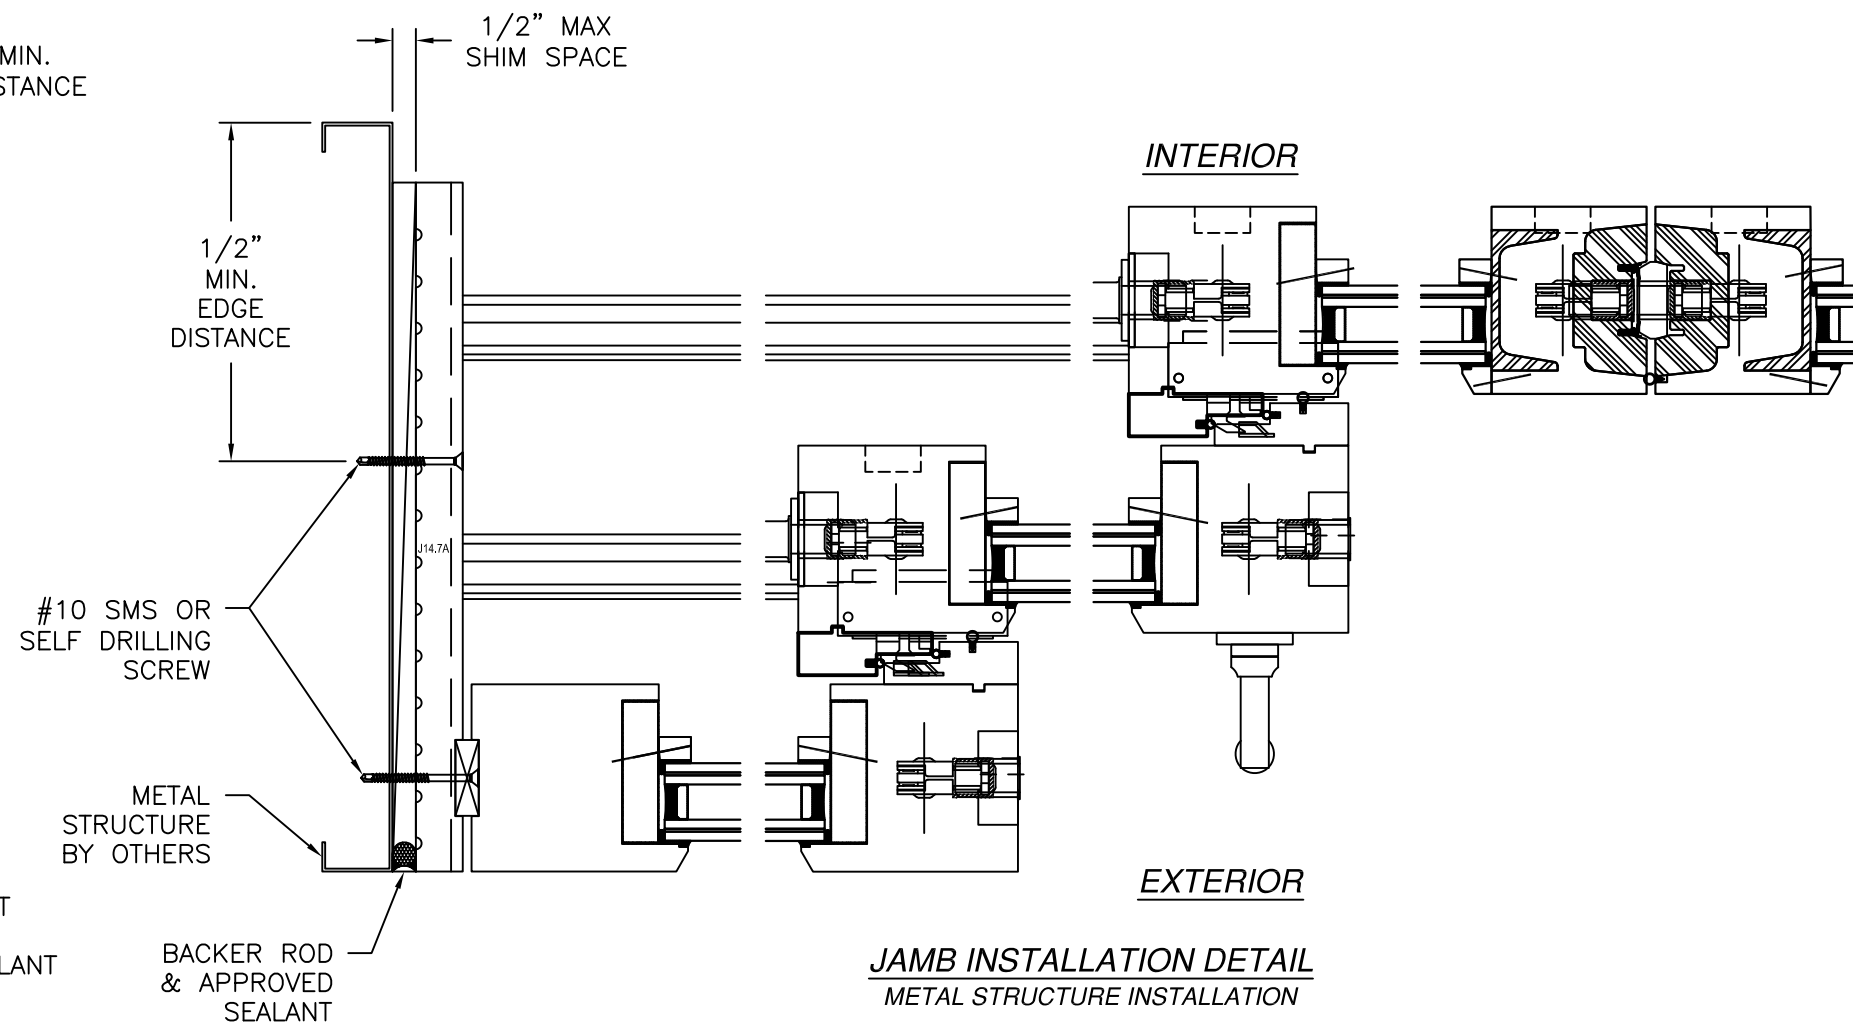

JAMB INSTALLATION DETAIL
METAL STRUCTURE INSTALLATION


REILLY WINDOWS & DOORS
901 BURMAN BLVD.
CALVERTON, NY 11933

RWD35 SGD LIFT AND SLIDE DOOR
LARGE MISSILE IMPACT UP TO WIND ZONE 3
FRAME INSTALLATION DETAILS

DRAWN: R.L.	DWG NO. 08-04180	REV -
SCALE NTS	DATE 09/25/25	SHEET 10 OF 13


L. ROBERTO LOMAS P.E.
208 7th Ave, INDIALANTIC, FL 32903
434-688-0609 rllomas@lrlomaspe.com

SIGNED: 07/20/2026

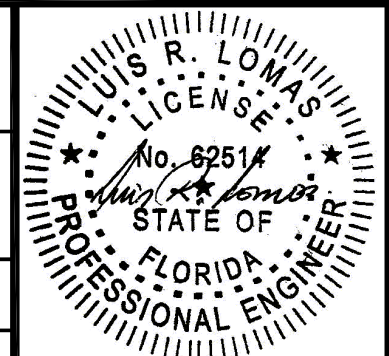

Luis R. Lomas P.E.
FL No.: 62514

REVISIONS			
REV	DESCRIPTION	DATE	APPROVED

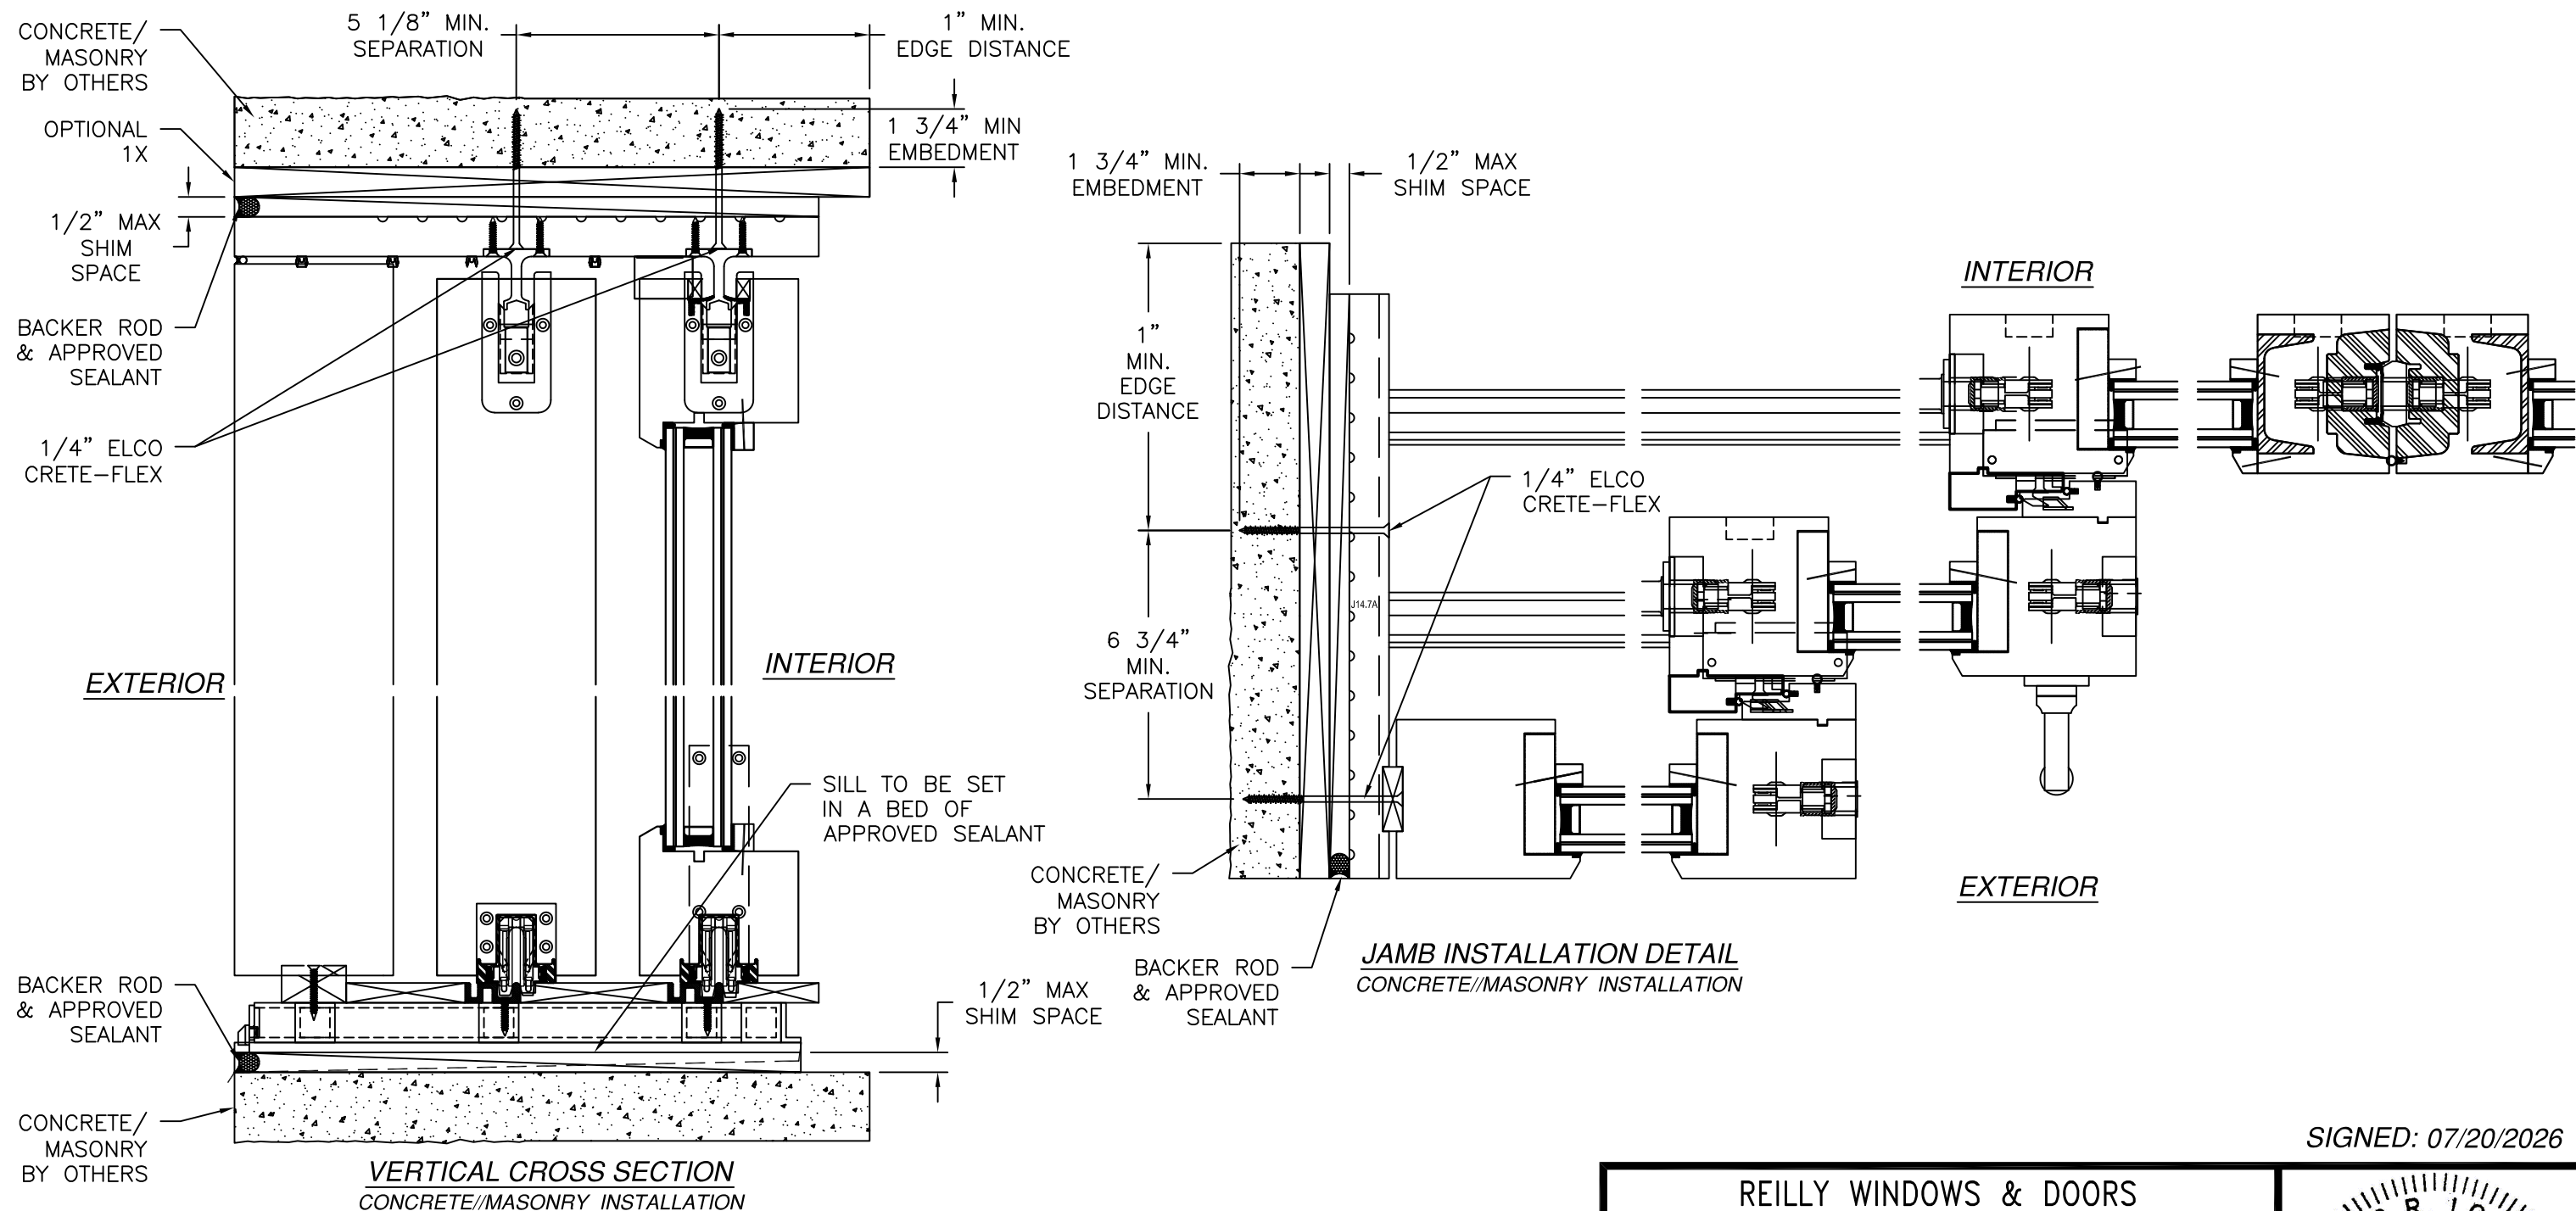

- NOTES:
1. INTERIOR AND EXTERIOR FINISHES, BY OTHERS, NOT SHOWN FOR CLARITY.
 2. PERIMETER AND JOINT SEALANT BY OTHERS TO BE DESIGNED IN ACCORDANCE WITH ASTM E2112


REILLY WINDOWS & DOORS
901 BURMAN BLVD.
CALVERTON, NY 11933

RWD35 SGD LIFT AND SLIDE DOOR
LARGE MISSILE IMPACT UP TO WIND ZONE 3
FRAME INSTALLATION DETAILS


DRAWN: R.L.	DWG NO. 08-04180	REV -
SCALE NTS	DATE 09/25/25	SHEET 11 OF 13

L. ROBERTO LOMAS P.E.
208 7th Ave, INDIALANTIC, FL 32903
434-688-0609 rllomas@lrlomaspe.com


SIGNED: 07/20/2026

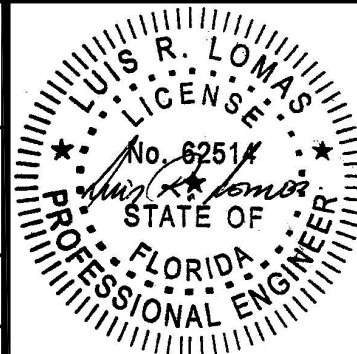


Luis R. Lomas P.E.
FL No.: 62514

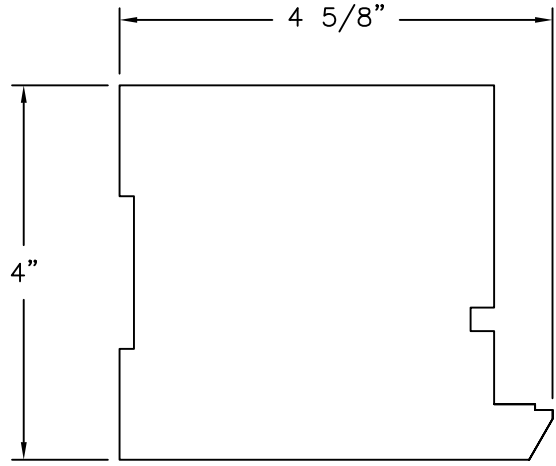


HEAD RAIL (C4 BTS)
MAHOGANY .125 " THICK

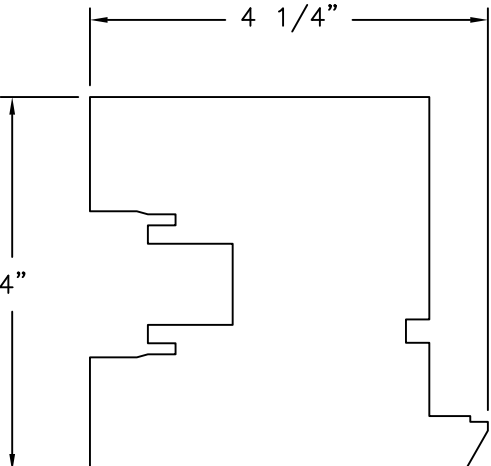


HEAD RAIL (C3.62 BTS)
MAHOGANY .125 " THICK

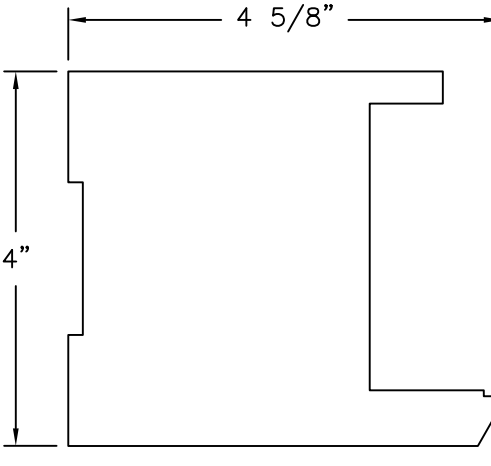


VERTICAL STILE (C4A BTS)
MAHOGANY .125 " THICK

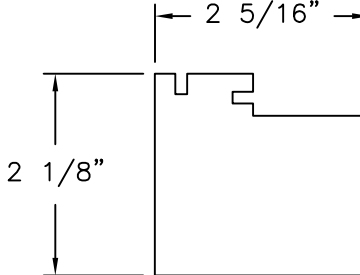


POCKET FRAME (PF2.2)
MAHOGANY .125 " THICK

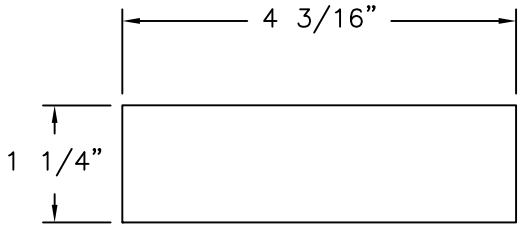


POCKET FRAME (PF4.2)
MAHOGANY .125 " THICK

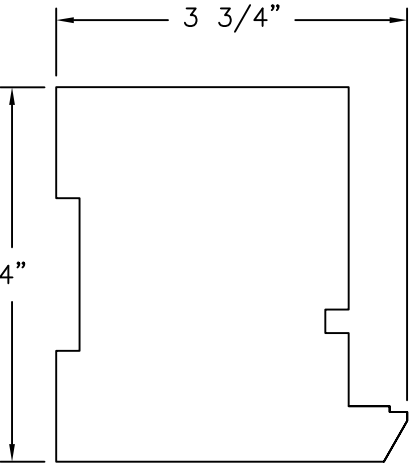


FIXED BOTTOM RAIL (C3.12 BTS)
MAHOGANY .125 " THICK

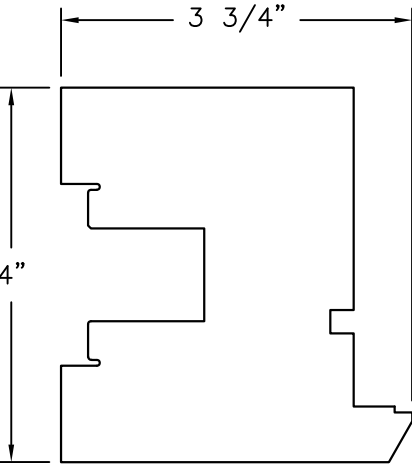


BOTTOM RAIL (C3.12 BTS)
MAHOGANY .125 " THICK

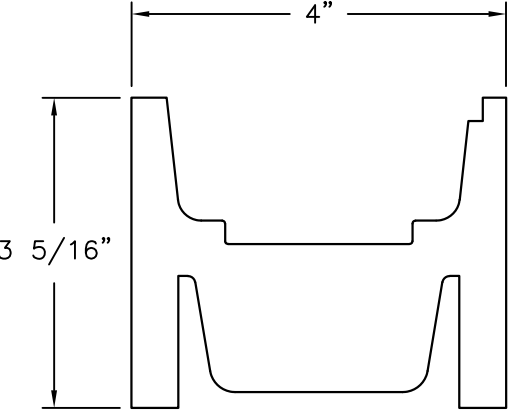


VERTICAL MEETING STILE (D3.31 BTS)
MAHOGANY .125 " THICK

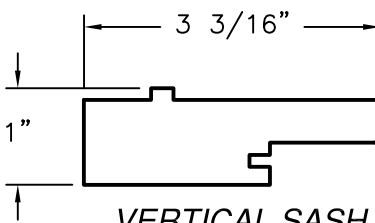


VERTICAL SASH STOP (SS3.1)
MAHOGANY .125 " THICK

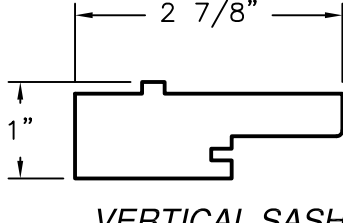


VERTICAL SASH STOP (SS2.8)
MAHOGANY .125 " THICK

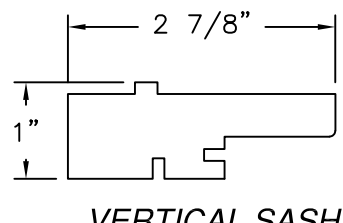


VERTICAL SASH STOP (SS2.8A)
MAHOGANY .125 " THICK

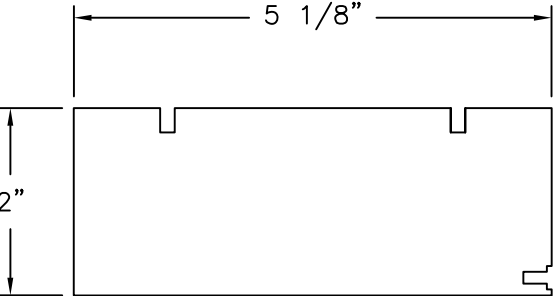


JAMB STOP BLOCK (BL5.1)
MAHOGANY .125 " THICK

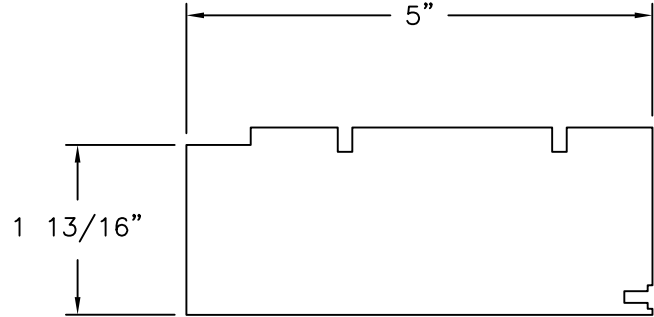

JAMB STOP BLOCK (BL4.9)
MAHOGANY .125 " THICK

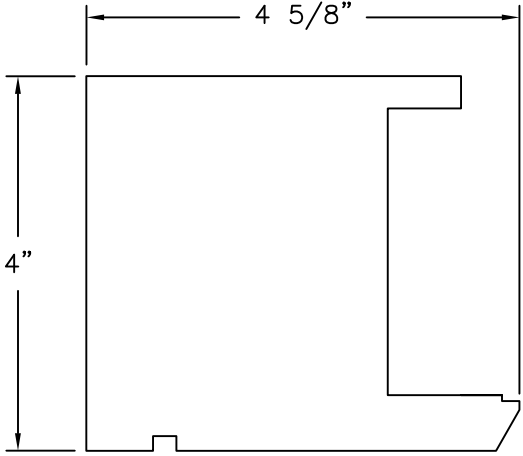

VERTICAL STILE (C4C BTS)
MAHOGANY .125 " THICK

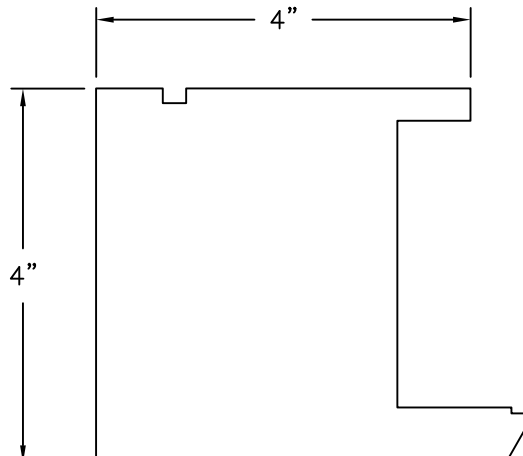

VERTICAL STILE (C4B BTS)
MAHOGANY .125 " THICK

REVISIONS			
REV	DESCRIPTION	DATE	APPROVED

SIGNED: 07/20/2026

REILLY WINDOWS & DOORS
901 BURMAN BLVD.
CALVERTON, NY 11933

RWD35 SGD LIFT AND SLIDE DOOR
LARGE MISSILE IMPACT UP TO WIND ZONE 3
COMPONENTS

DRAWN:
R.L.

DWG NO.
08-04180

REV
-


SCALE
NTS

DATE
09/25/25


SHEET
12 OF 13

L. ROBERTO LOMAS P.E.
208 7th Ave, INDIALANTIC, FL 32903
434-688-0609 rllomas@lrlomaspe.com


Luis R. Lomas P.E.
FL No.: 62514

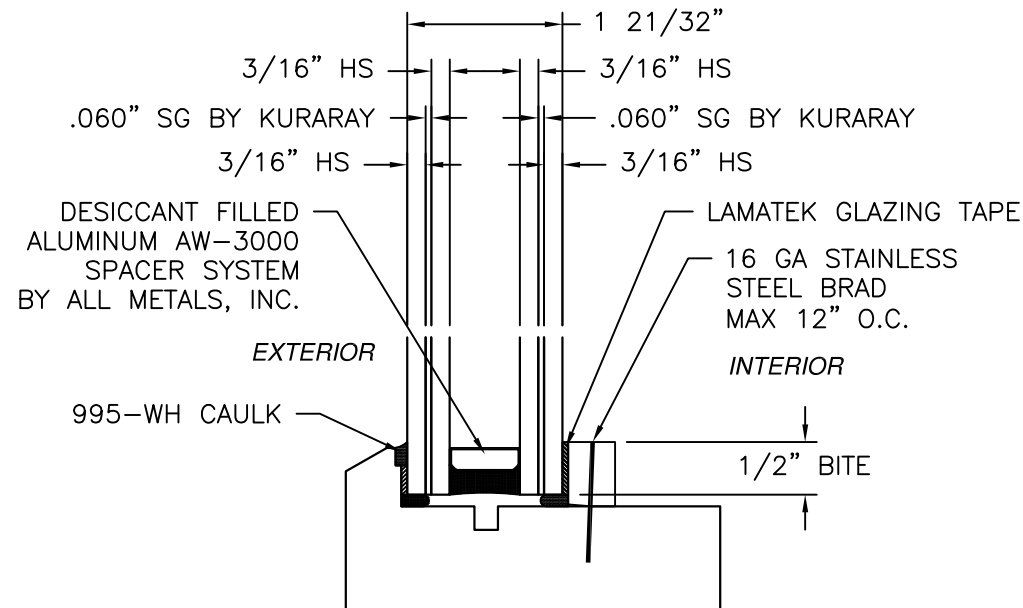


GLAZING DETAIL A

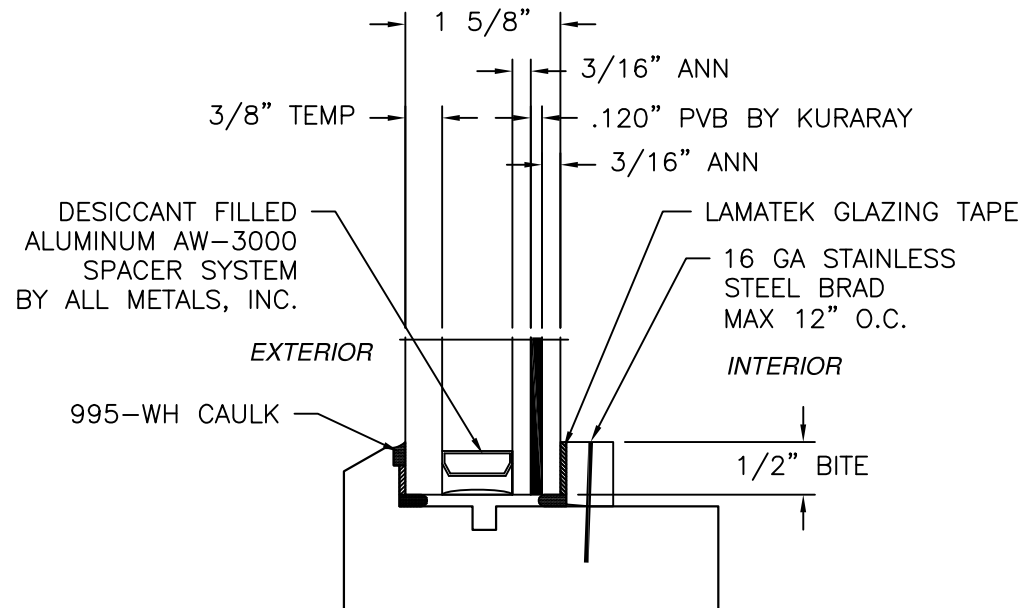


GLAZING DETAIL B

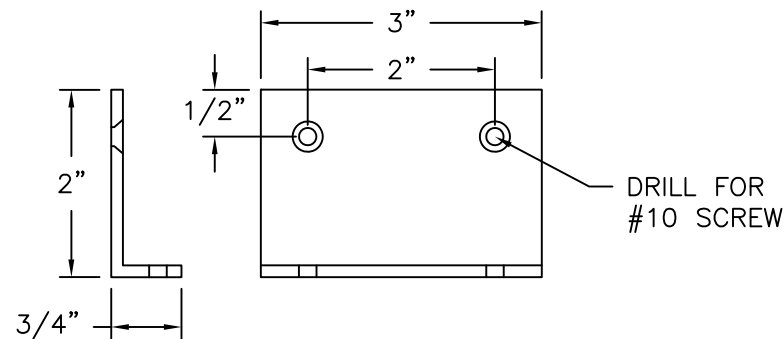


INSTALLATION ANGLE
ALUMINUM 6063-T5 .125" THICK

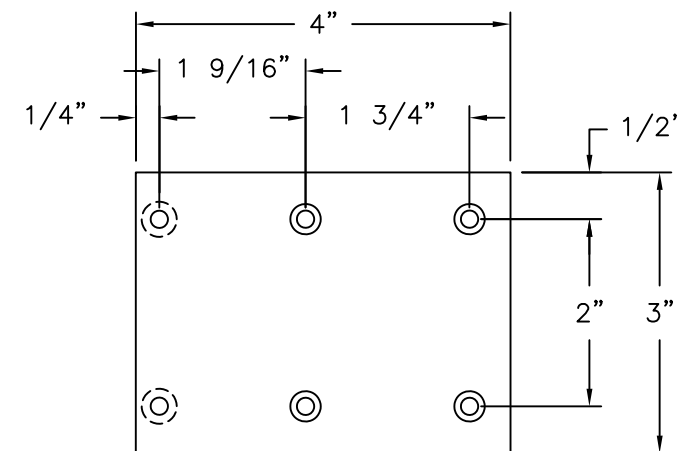


INSTALLATION BRACKET
ALUMINUM 6063-T5 .125" THICK

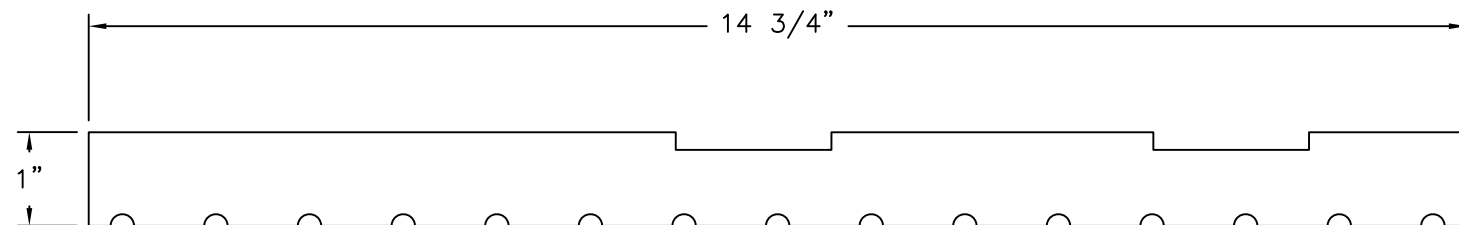


HEAD JAMB (J14.7)
MAHOGANY .125" THICK

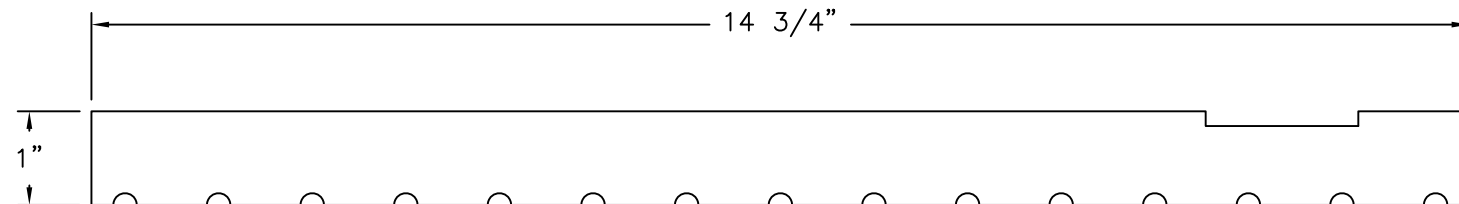


JAMB LEG - LEFT (J14.7A)
MAHOGANY .125" THICK

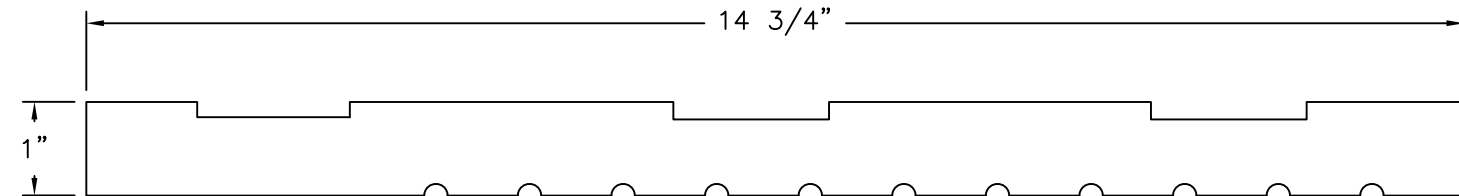

HEAD JAMB (J14.7B)
MAHOGANY .125" THICK

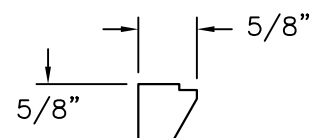

GLASS STOP BLOCK (GSA1)
MAHOGANY .125" THICK

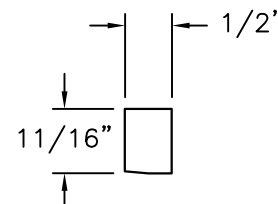

GLASS STOP (GSA)
MAHOGANY .125" THICK

REVISIONS			
REV	DESCRIPTION	DATE	APPROVED

REILLY WINDOWS & DOORS
901 BURMAN BLVD.
CALVERTON, NY 11933

RWD35 SGD LIFT AND SLIDE DOOR
LARGE MISSILE IMPACT UP TO WIND ZONE 3
COMPONENTS & GLAZING DETAILS

DRAWN: R.L.	DWG NO. 08-04180	REV -
SCALE NTS	DATE 09/25/25	SHEET 13 OF 13

L. ROBERTO LOMAS P.E.
208 7th Ave, INDIALANTIC, FL 32903
434-688-0609 rllomas@lrlomaspe.com

SIGNED: 07/20/2026

LUIS R. LOMAS
LICENSE
No. 62514
STATE OF
FLORIDA
PROFESSIONAL ENGINEER

Luis R. Lomas P.E.
FL No.: 62514