

The Door Store of America, Inc.

Alexandria 9 Lite Single Door with Sidelites and Transom

INSTALLATION ANCHORAGE DETAILS

GENERAL NOTES:

1. THIS PRODUCT IS DESIGNED TO COMPLY WITH THE CURRENT EDITION FLORIDA BUILDING CODE - BUILDING AND RESIDENTIAL REQUIREMENTS EXCLUDING THE HIGH VELOCITY HURRICANE ZONE (HVHZ) AT THE DESIGN PRESSURE(S) STATED HEREIN. THE PRODUCT DETAILS CONTAINED HEREIN ARE BASED UPON SIGNED AND SEALED TEST REPORT NO. ATLNC 1107.01-11 DATED 12/14/11 AND ASSOCIATED LABORATORY STAMPED DRAWINGS. TESTING WAS PERFORMED TO THE FOLLOWING:
1.1. ASTM E330-02
1.2. ASTM E283-04
2. ADEQUACY OF THE EXISTING STRUCTURAL CONCRETE / MASONRY AND 2X FRAMING AS A MAIN WIND FORCE RESISTING SYSTEM CAPABLE OF WITHSTANDING AND TRANSFERRING APPLIED PRODUCT LOADS TO THE STRUCTURE IS THE RESPONSIBILITY OF THE ARCHITECT OR ENGINEER OF RECORD.
3. 1X AND 2X BUCKS (WHEN USED) SHALL BE DESIGNED AND ANCHORED TO PROPERLY TRANSFER ALL LOADS TO THE STRUCTURE. BUCK DESIGN AND INSTALLATION IS THE RESPONSIBILITY OF THE ARCHITECT OR ENGINEER OF RECORD.
4. IN AREAS WHERE WIND-BORNE DEBRIS PROTECTION REQUIREMENTS EXIST, USE OF AN APPROVED IMPACT PROTECTIVE SYSTEM IS REQUIRED WITH THIS PRODUCT.
5. DOOR FRAME AND PANEL MATERIAL: MAHOGANY
6. GLAZING:
6.1. 5/8" OVERALL THICKNESS: 1/8" TEMPERED, 3/8" AIR SPACE, 1/8" TEMPERED. GLAZED USING ALEX ULTRA ACRYLIC LATEX SEALANT PLUS SILICONE - 230 GRADE SEALANT.
6.2. GLASS MEETS THE REQUIREMENTS OF ASTM E1300-12AE1.
7. SITE CONDITIONS THAT DEViate FROM THE DETAILS OF THIS DRAWING REQUIRE FURTHER ENGINEERING EVALUATION BY A LICENSED ENGINEER OR REGISTERED ARCHITECT.
8. DESIGNATIONS "X" AND "O" (WHERE APPLICABLE) STAND FOR THE FOLLOWING:
8.1. X: OPERABLE PANEL
8.2. O: FIXED PANEL
9. HARDWARE (AS-TESTED; SUBSTITUTIONS ALLOWED PER FBC REQUIREMENTS):
9.1. LOCKSET HANDLE AND DEADBOLT BY BALDWIN.
9.2. HINGES: (4) STEEL 4" X 4" BALL BEARING HINGES BY PHILADELPHIA HARDWARE GROUP.

TABLE OF CONTENTS	
SHEET	DESCRIPTION
1	NOTES - GENERAL & INSTALLATION
2	ELEVATION
3	ELEVATION - ANCHOR LAYOUT
4	ELEVATIONS - HINGES & BRICK MOULD
5	DETAILS 1 THRU 5
6	DETAILS 6 & 7 / GLASS DETAIL - DLO
7	DOOR SECTIONS - VERTICAL
8	DOOR SECTIONS - HORIZONTAL
9 THRU 13	APPROVED CONFIGURATIONS

INSTALLATION NOTES:

1. SEE ELEVATION (SHEET 3), SECTION VIEWS (SHEET 7 & 8) AND DETAILS (SHEETS 5 AND 6) FOR INSTALLATION ANCHOR TYPE, LOCATION, QUANTITY AND PLACEMENT IN 2X WOOD FRAMING OR 2X WOOD BUCKING. FOR INSTALLATION ANCHORS IN CONCRETE AND MASONRY CONSTRUCTION, SEE NOTE 2 BELOW.
2. INSTALLATIONS DETAILS DEPICTED IN THIS PRODUCT APPROVAL DOCUMENT USE WOOD SCREWS EMBEDDED INTO SUPPORTING SUBSTRATE THAT IS EITHER 2X WOOD FRAMING OR 2X WOOD BUCKING STRUCTURALLY ATTACHED TO CONCRETE/MASONRY SUBSTRATE. WHERE INSTALLATION ANCHORS ARE EMBEDDED INTO CONCRETE/MASONRY EITHER WITH/WITHOUT 1X WOOD BUCKING, CONCRETE SCREWS SHALL BE USED. THE FOLLOWING TYPES OF INSTALLATION FASTENERS SHALL BE EMPLOYED BASED ON THE SUPPORTING SUBSTRATE AS FOLLOWS.

2.1. 2X WOOD FRAMING OR BUCKING AT HEAD, SILLS OR JAMBS
2.1.1. INSTALLATION DETAILS SHOWN ON SHEETS 3 THROUGH 8 DEPICT INSTALLATION REQUIREMENTS USING NO. 12 WOOD SCREWS.
2.1.2. SEE NOTE 3 BELOW FOR SCREWS SPECIFICATIONS, MINIMUM EMBEDMENT, SPACING AND EDGE DISTANCES.
2.2. CONCRETE OR MASONRY AT HEAD, SILLS OR JAMBS (OPTIONAL 1X WOOD BUCK ALLOWED)
2.2.1. 1/4" DIAMETER ELCO ULTRACON CONCRETE SCREWS SHALL BE USED IN LIEU OF NO. 12 WOOD SCREWS IN ALL LOCATIONS WHERE SUPPORTING SUBSTRATE IS CONCRETE OR MASONRY EXCEPT AS NOTED IN NOTE 2.2.2 BELOW.
2.2.2. 3/16" DIAMETER ELCO ULTRACON CONCRETE SCREWS SHALL BE USED IN LIEU OF NO. 12 WOOD SCREWS IN ALL LOCATIONS WHERE SUPPORTING SUBSTRATE IS CONCRETE IN THE FOLLOWING INSTANCES.
2.2.2.1. DETAIL 3, SHEET 5 - THRESHOLD SECTION.
3. INSTALLATION SCREW (ANCHORAGE) SPECIFICATION
3.1. NO. 12 WOOD SCREWS AT THE LENGTHS SHOWN IN THE INSTALLATION DETAILS.
3.1.1. WOOD SCREWS SHALL MEET ANSI B18.6.1 AND BE A MINIMUM GRADE 2 STRENGTH
3.1.2. MINIMUM EMBEDMENT IS 1-1/2". WOOD SCREW LENGTHS CAN BE VARIED IF NEEDED AS LONG AS MINIMUM EMBEDMENT IS MAINTAINED. THIS REQUIREMENT APPLICABLE TO SUBSTRATE EMBEDDED SCREWS ONLY.
3.1.3. MINIMUM EDGE DISTANCE AND SPACING BETWEEN SCREW IS 7/8".
3.2. 1/4" DIAMETER ELCO ULTRACON CONCRETE SCREWS
3.2.1. MINIMUM EMBEDMENT IS 1-3/4" IN CONCRETE AND 1-1/4" IN MASONRY (CMU).
3.2.2. MINIMUM EDGE DISTANCE IS 2-1/2".
3.2.3. MINIMUM SPACING BETWEEN SCREWS IS 1-1/2".
3.2. 3/16" DIAMETER ELCO ULTRACON CONCRETE SCREWS
3.2.1. MINIMUM EMBEDMENT IS 1-3/4" IN CONCRETE AND 1-1/4" IN MASONRY (CMU).
3.2.2. MINIMUM EDGE DISTANCE IS 2-1/2".
3.2.3. MINIMUM SPACING BETWEEN SCREWS IS 1-1/8".
4. THE NUMBER OF INSTALLATION ANCHORS DEPICTED IS THE MINIMUM NUMBER OF ANCHORS TO BE USED FOR PRODUCT INSTALLATION AT THE MAXIMUM SIZE SHOWN. SMALLER PRODUCT SIZES CAN HAVE LESS ANCHORS AS LONG AS THE EDGE DISTANCE AND ON CENTER (O.C.) SPACING ARE THE SAME AS OR LESS THAN THAT SHOWN. INSTALLATION ANCHORS AT THE STRIKE PLATES AND HINGES SHALL REMAIN THE SAME.
5. SHIM AS REQUIRED AT EACH INSTALLATION ANCHOR WITH LOAD BEARING SHIM(S). MAXIMUM ALLOWABLE SHIM SIZE IS 1/4 INCH. SHIM WHERE SPACE OF 1/16 INCH OR GREATER OCCURS. SHIM(S) SHALL BE CONSTRUCTED OF HIGH DENSITY PLASTIC OR BETTER. SHIMS MAY NOT BE SHOWN IN THE SECTION VIEWS OF THIS DRAWING FOR CLARITY
6. MINIMUM EMBEDMENT AND EDGE DISTANCE EXCLUDE WALL FINISHES (INCLUDING BUT NOT LIMITED TO STUCCO, FOAM, BRICK VENEER AND SIDING).

PERFORMANCE RATING			
DESIGN PRESSURE RATING (PSF)		WATER PENETRATION RATING	IMPACT RATING
MAXIMUM UNIT DIMENSIONS AND GLAZING	UP TO O.A. SIZE SHOWN ON ELEVATION VIEW		
68-3/4" X 133-3/8" MAXIMUM FRAME SIZE OXO INSWING WITH HALF ROUND TRANSOM	±50.0	NONE (1)	NONE
NOTE 1: PRODUCT NOT TESTED FOR WATER PENETRATION RESISTANCE. THEREFORE THE PRODUCT MUST BE USED WHERE WATER PENETRATION IS NOT REQUIRED OR WHERE AN OVERHANG MEETING THE REQUIREMENTS OF THE CURRENT EDITION FBC/FRC HAS BEEN EMPLOYED.			

PROJECT #423-0308

The Door Store of America, Inc.
10681 World Trade Blvd
Raleigh, NC 27617


TITLE: Alexandria 9 Lite Single Door with Sidelites and Transom
NOTES - GENERAL & INSTALLATION

DRAWN BY:	RJA	DATE:	2/1/17
SCALE:	N.T.S.	DRAWING NO.:	DSA0002
REV:	B	SHEET:	1 OF 13



Robert J. Amoroso, P.E.
Florida P.E. No. 49752

ELEVATION
EXTERIOR

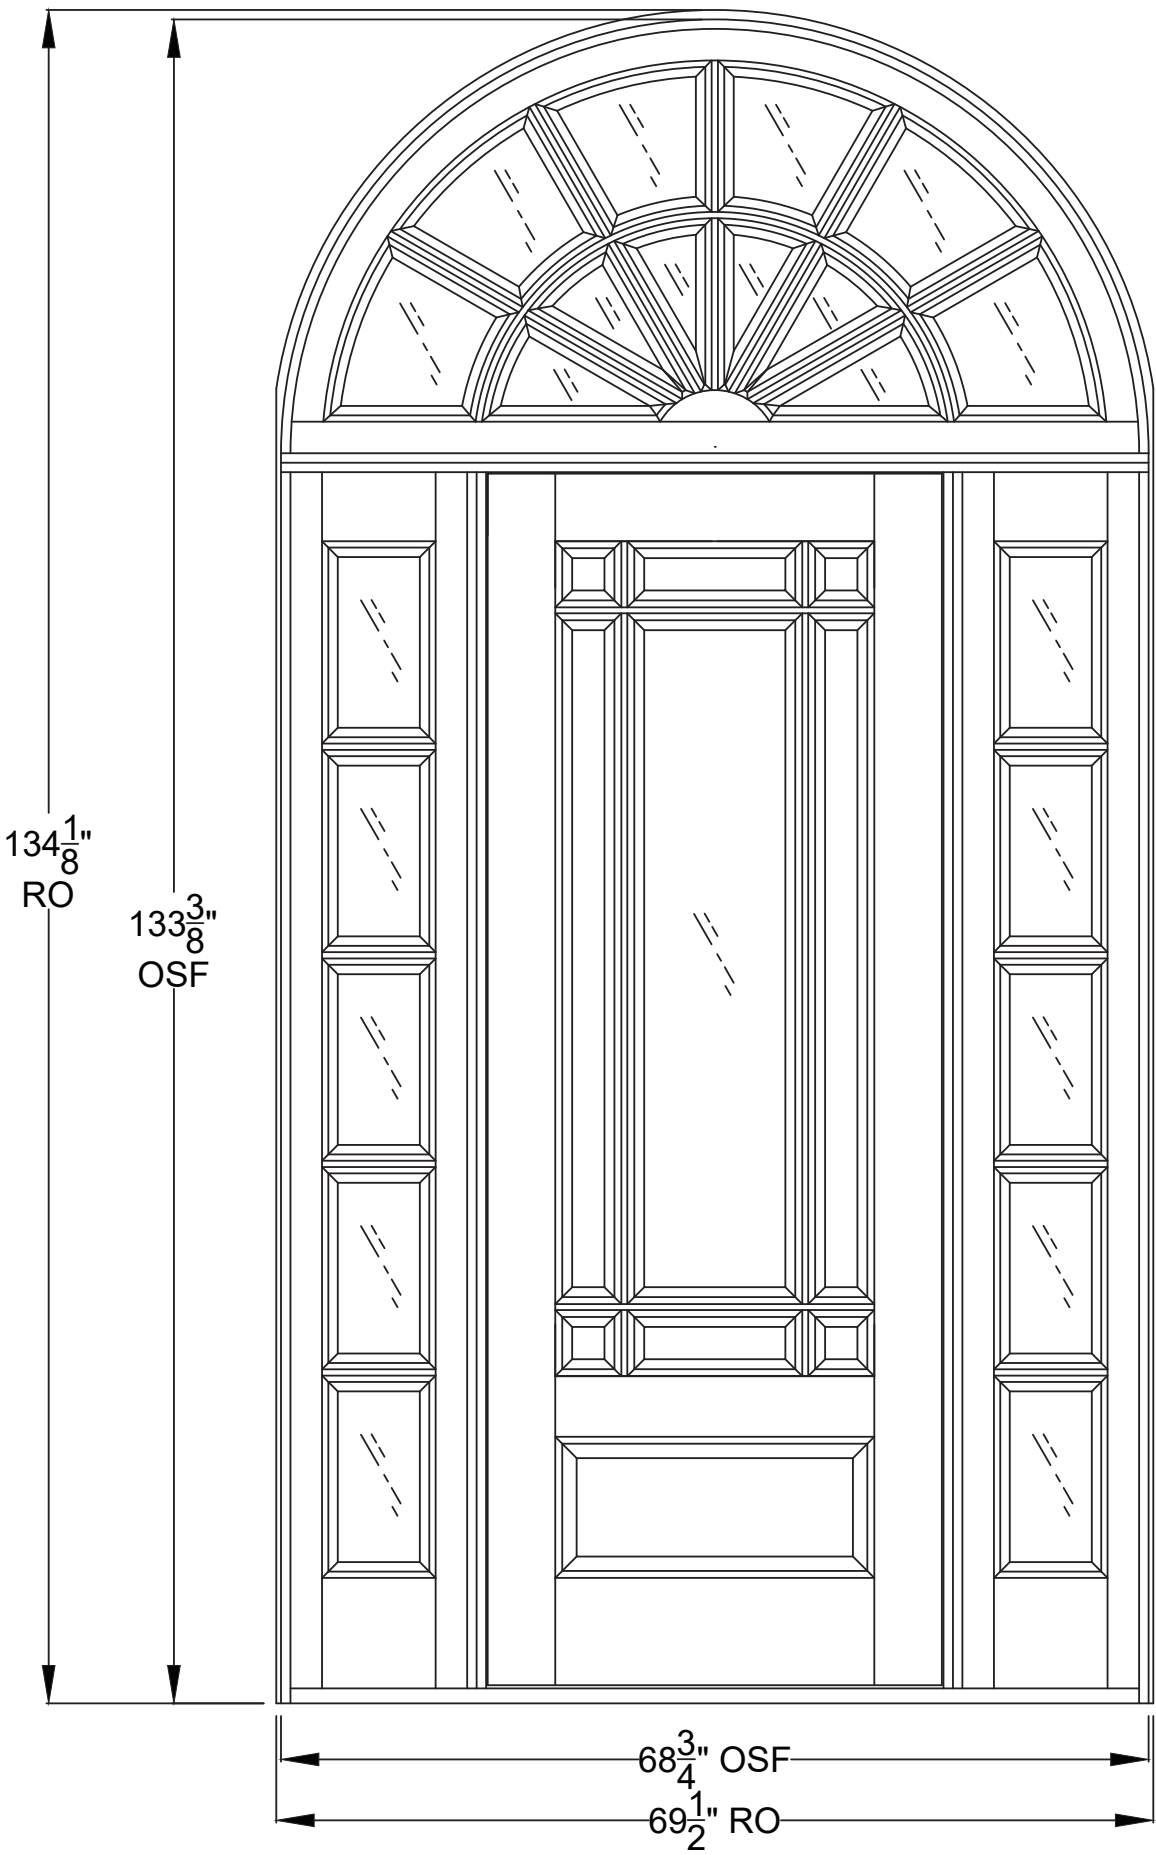

PRODUCT LIMITATIONS:

1. MAXIMUM OVERALL (O.A.) FRAME SIZE
 - 1.1. 68-3/4" X 133-3/8"
2. MAXIMUM PANEL SIZE
 - 2.1. 36" X 96"
3. MINIMUM PANEL THICKNESS
 - 3.1. 1-3/4" (NOMINAL)
4. MAXIMUM DAYLIGHT OPENING (D.L.O.)
 - 4.1. TDL
 - 4.1.1. DOOR PANEL HAS 9 TDL LITES - SEE SHEET 6.
 - 4.1.2. SIDELITE HAS 5 TDL LITES - SEE SHEET 6.
 - 4.1.3. TRANSOM HAS 12 TDL LITES - SEE SHEET 6.
 - 4.2. FULL VIEW LITE (NO TDL)
 - 4.2.1. DOOR PANEL D.L.O. 23-1/2" X 64-3/8" (BASED ON UNCUT GLASS SIZE OF 25" X 65-7/8" - 3/4" GLASS BITE)
 - 4.2.2. SIDELITE PANEL D.L.O. 7-1/4" X 80-3/8" (BASED ON UNCUT GLASS SIZE OF 8-3/4" X 81-7/8" - 3/4" GLASS BITE)
 - 4.2.3. TRANSOM PANEL D.L.O. 60-1/4" X 26-7/8" (BASED ON UNCUT GLASS SIZE OF 61-3/4" X 28-3/8" - 3/4" GLASS BITE)
5. DOOR RAISED PANEL SIZE
 - 5.2. BOTTOM: 25-5/16" X 11-3/16"
 - 5.3. TOP: 25-5/16" X 66-3/8"

The Door Store of America, Inc.
10681 World Trade Blvd
Raleigh, NC 27617

TITLE: Alexandria 9 Lite Single Door with Sidelites and Transom

PREPARED BY: ELEVATION

DRAWN BY: RJA

SCALE: N.T.S.

REV: B

DATE: 2/1/17

DRAWING NO: DSA0002

SHEET: 2 OF 13

DATE: 7/10/23

DESCRIPTION

REV


DATE

BY

Robert J. Amoruso, P.E.
Florida P.E. No. 49752



ELEVATION
INSTALLATION
ANCHORAGE

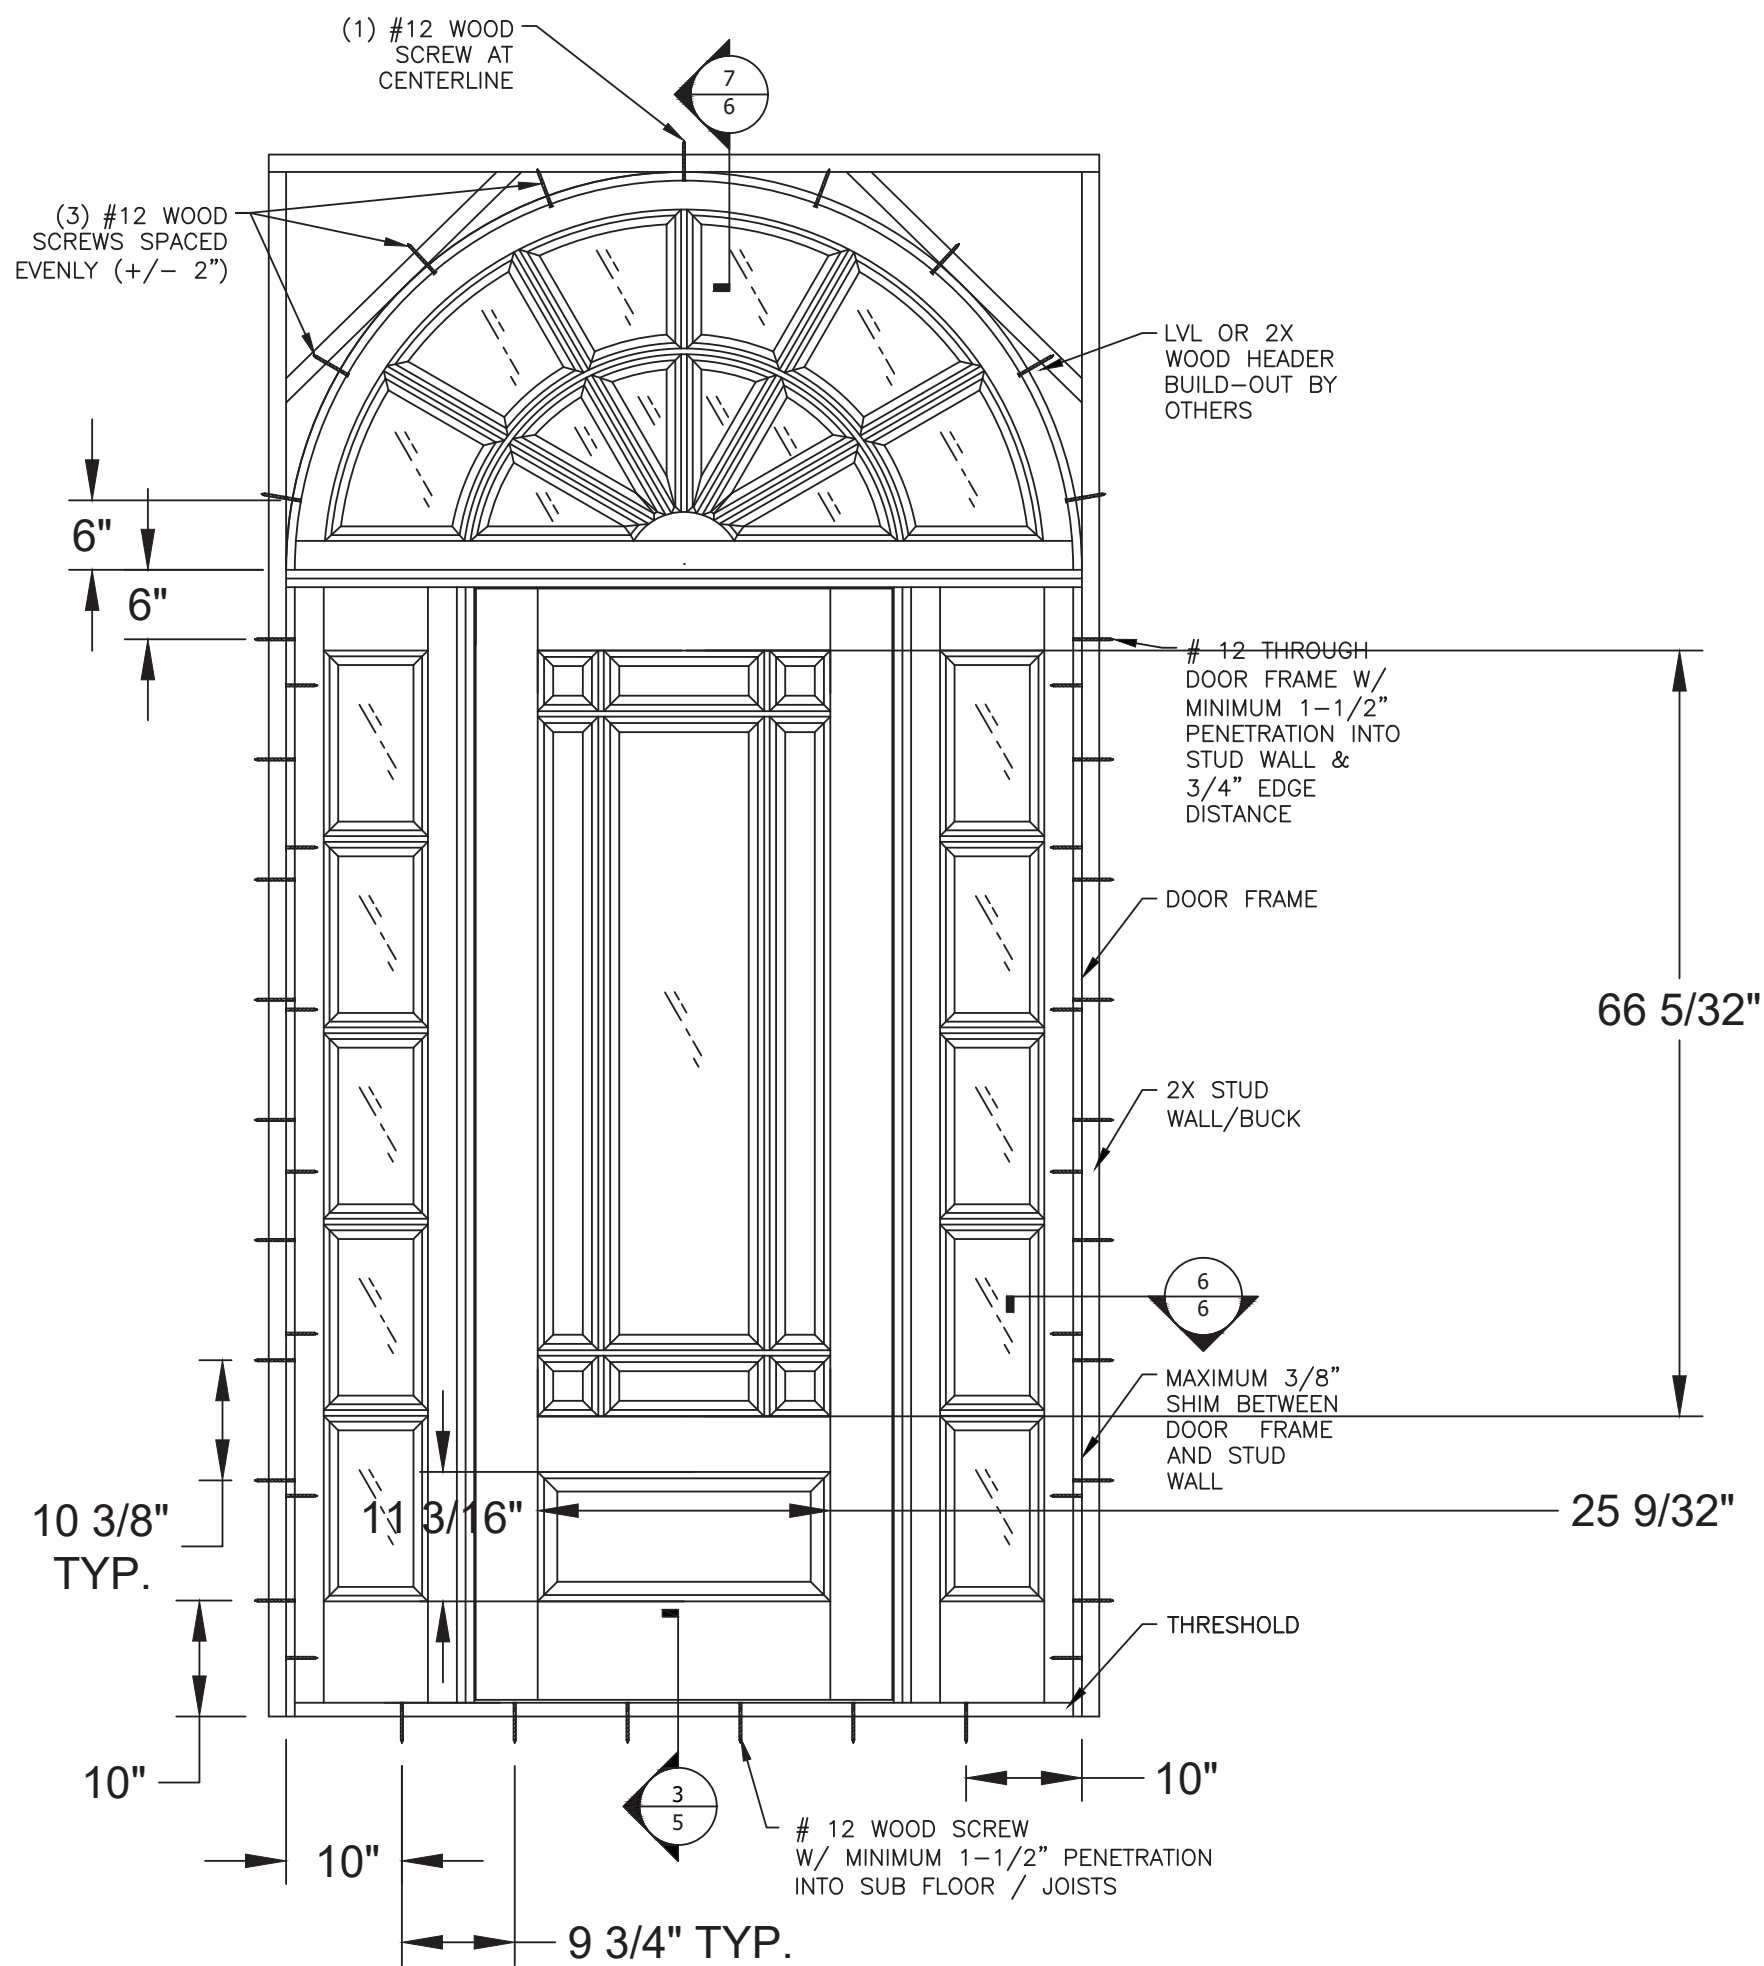


PROJECT #423-0308			RJA	RJA	BY
			7/10/23	10/14/20	DATE
The Door Store of America, Inc. 10681 World Trade Blvd Raleigh, NC 27617		UPDATED TO 8th EDITION (2023) FBC	B	A	REV
		UPDATED TO CURRENT FBC			DESCRIPTION
TITLE: Alexandria 9 Lite Single Door with Sidelites and Transom ELEVATION - ANCHOR LAYOUT		DATE: 2/1/17	DRAWING NO: DSA0002	SHEET: 3 OF 13	
		DRAWN BY: RJA	SCALE: N.T.S.		
PREPARED BY: PTC PRODUCT DESIGN GROUP, LLC PO BOX 520775 LONGWOOD, FL 32752 PHONE: 321.690.1788 FAX: 321.690.1789 EMAIL: info@ptc-corp.com		REV: B		3 OF 13	

Robert J. Amoruso, P.E.
Florida P.E. No. 49752



ELEVATION

HINGE LOCATION
AND INSTALLATION

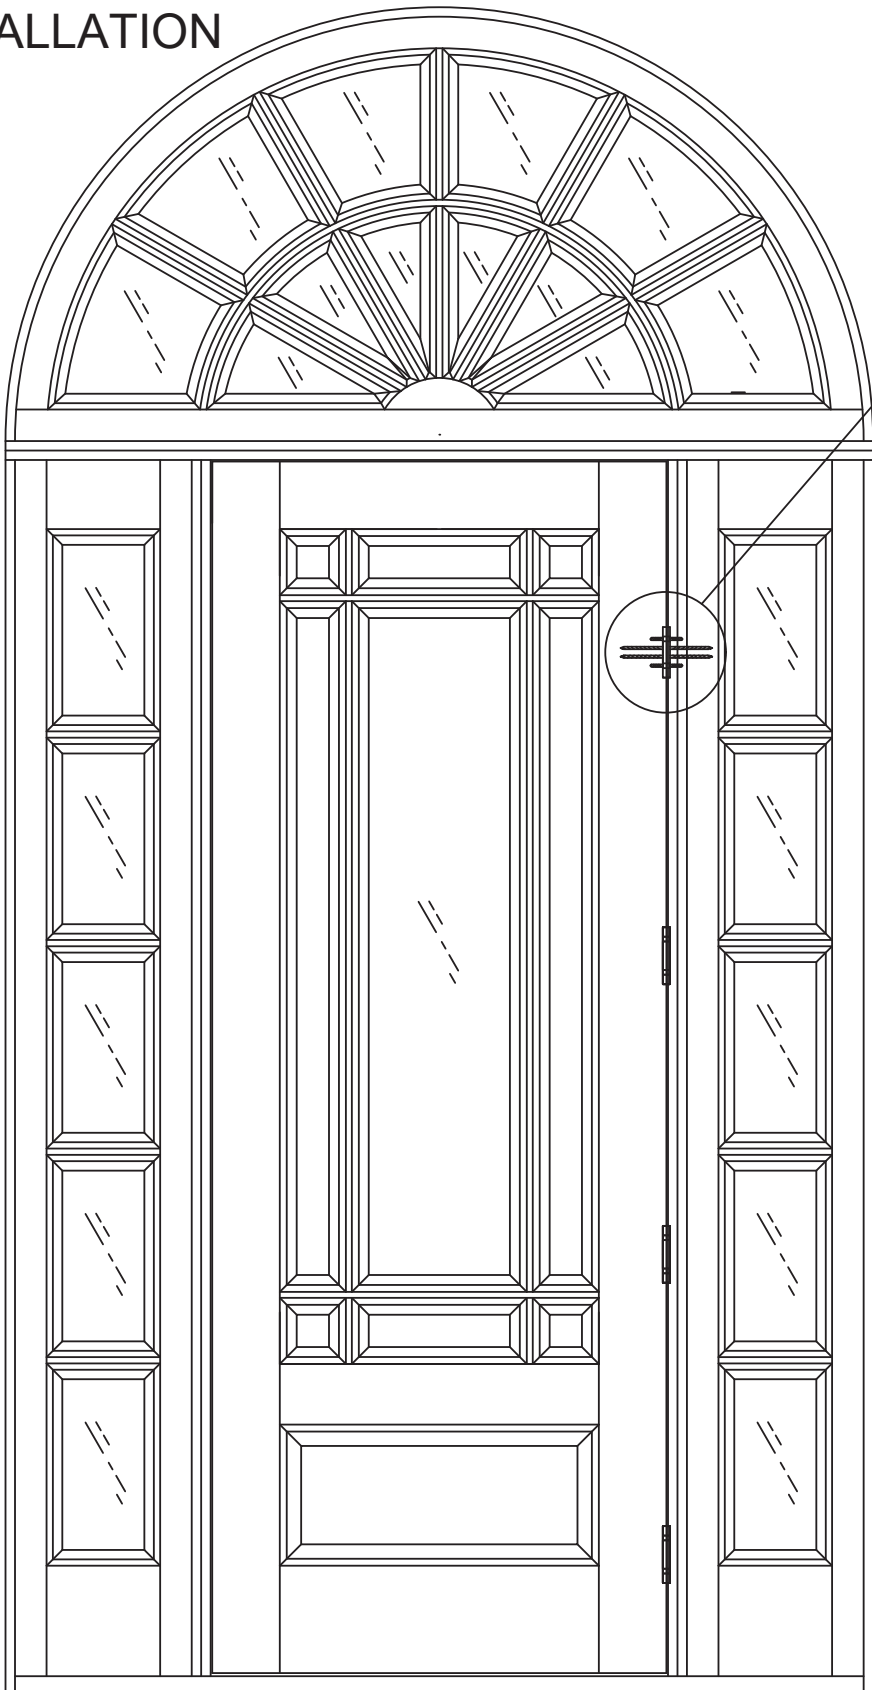

12⁷/₈"
OR LESS


19¹/₂"

19¹/₈"

19¹/₄"

ELEVATION

BRICK MOULD
INSTALLATION

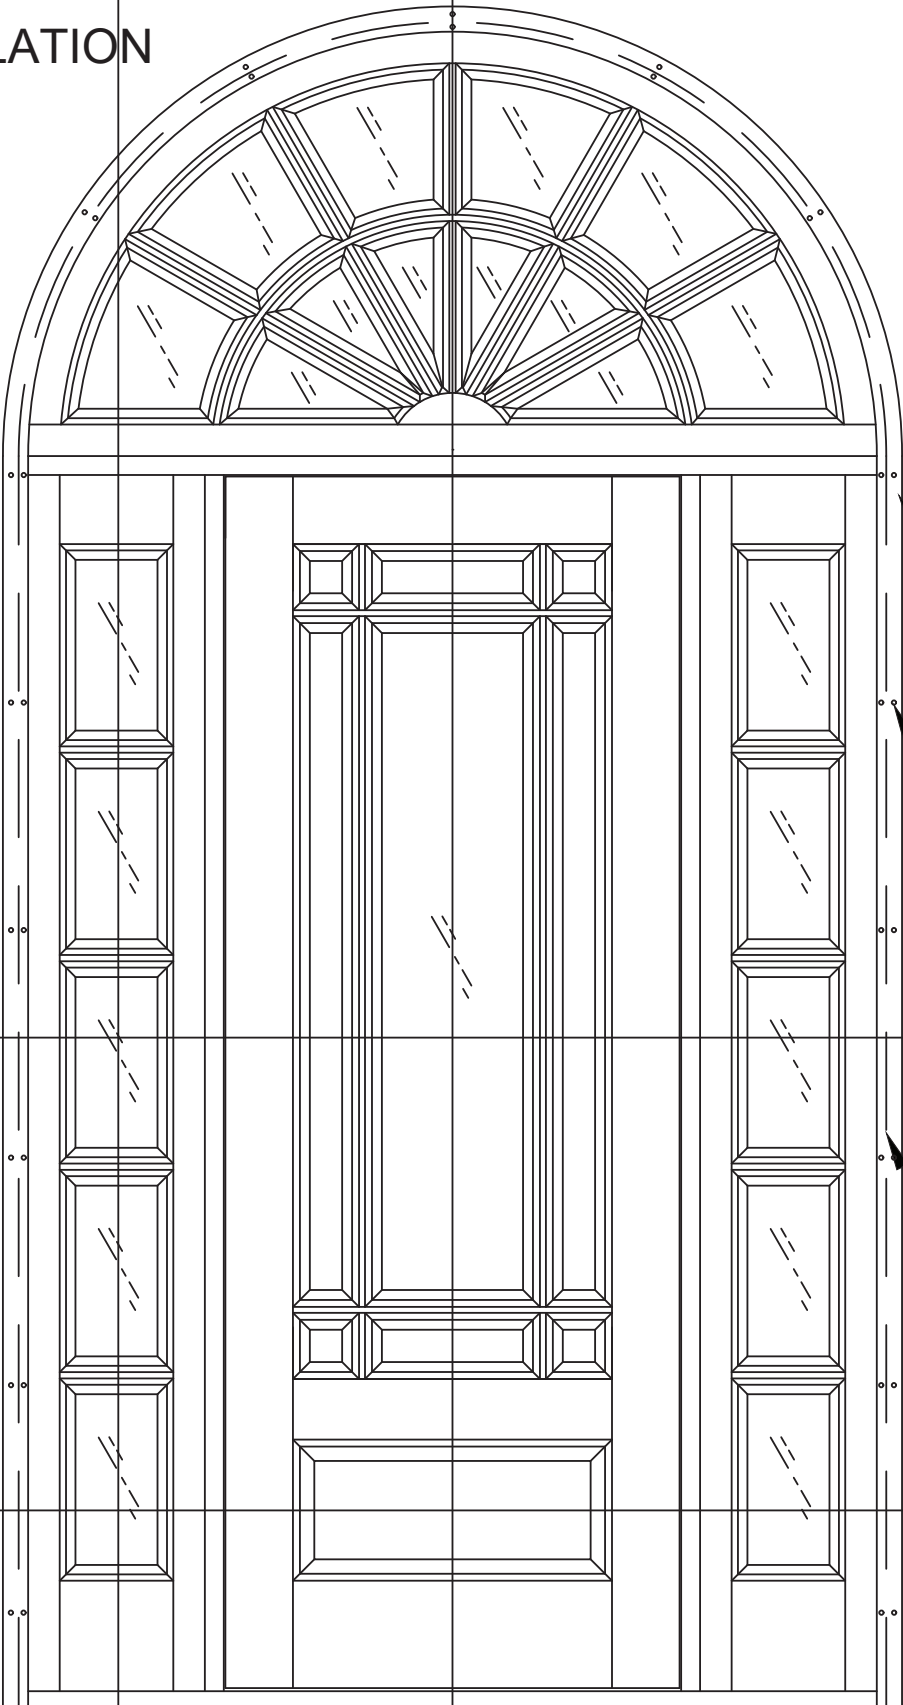

2" 180
PROFILE
BRICKMOULD

#6 x 2" TRIM
SCREW MAXIMUM
SPACING 18" O.C.
SUPPLIED BY DSA

68-3/4" X
133-3/8" MAXIMUM
FRAME SIZE

The Door Store of America, Inc.

10681 World Trade Blvd

Raleigh, NC 27617

TITLE: Alexandria 9 Lite Single Door with Sidelites and Transom

ELEVATIONS - HINGES & BRICK MOULD

PREPARED BY:

DRAWN BY:

SCALE:

REV:

DATE:

DRAWING NO:

SHEET:

4 OF 13

RJA

N.T.S.

B

2/1/17

DSA0002

REV

A

DESCRIPTION

DATE

BY

UPDATED TO 8th EDITION
(2023) FBC

7/1/023

10/14/20






RJA

RJA

Robert J. Amoruso, P.E.
Florida P.E. No. 49752



DETAILS

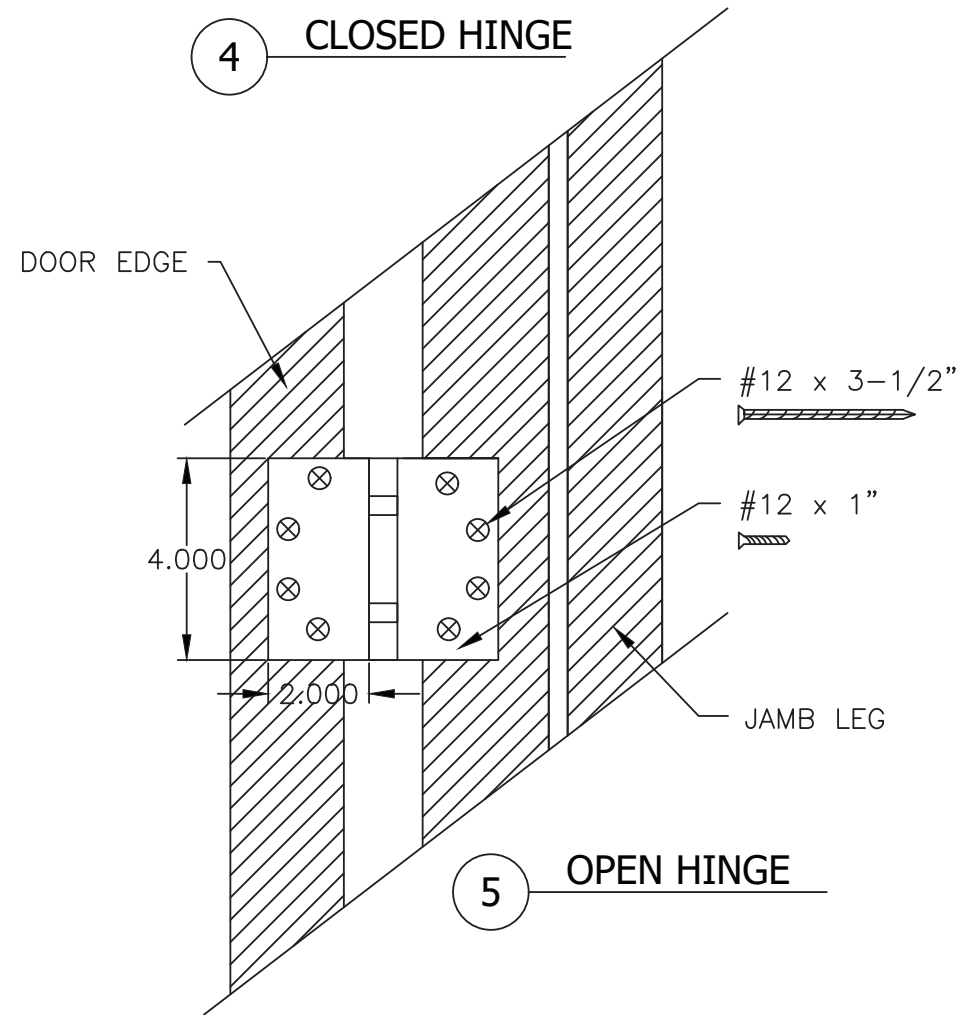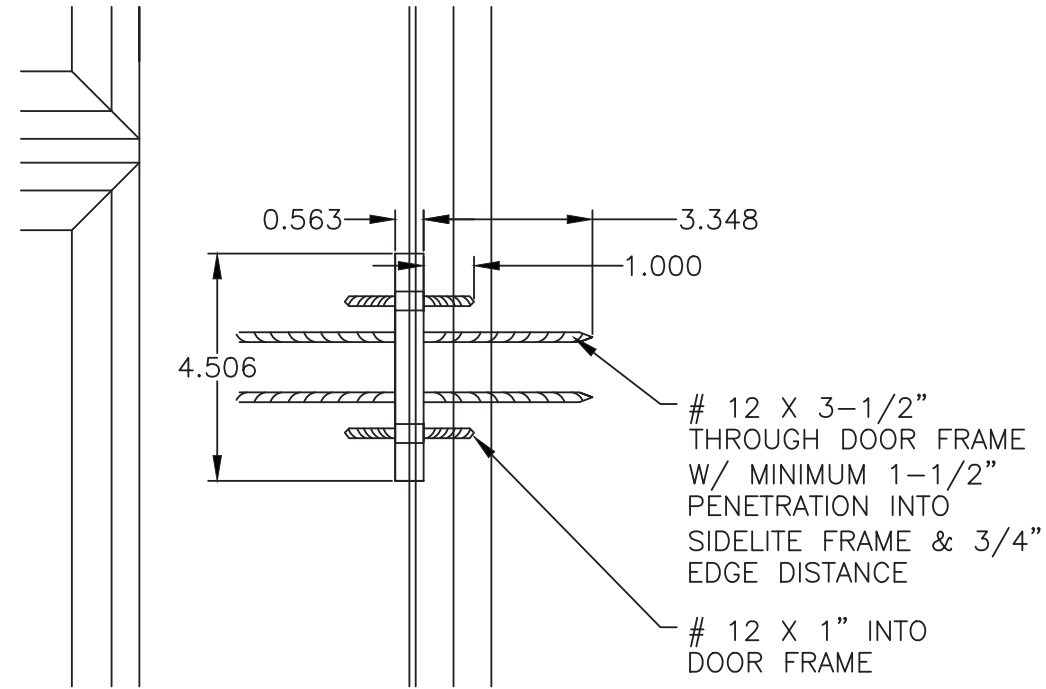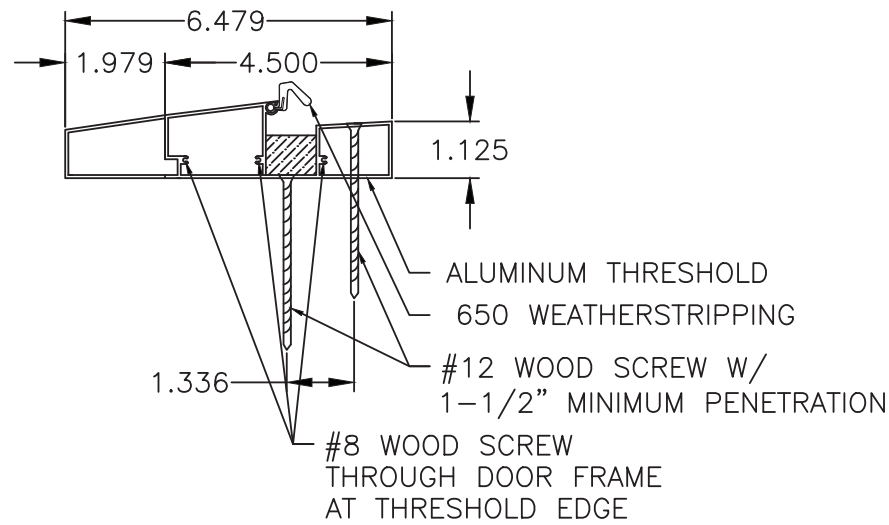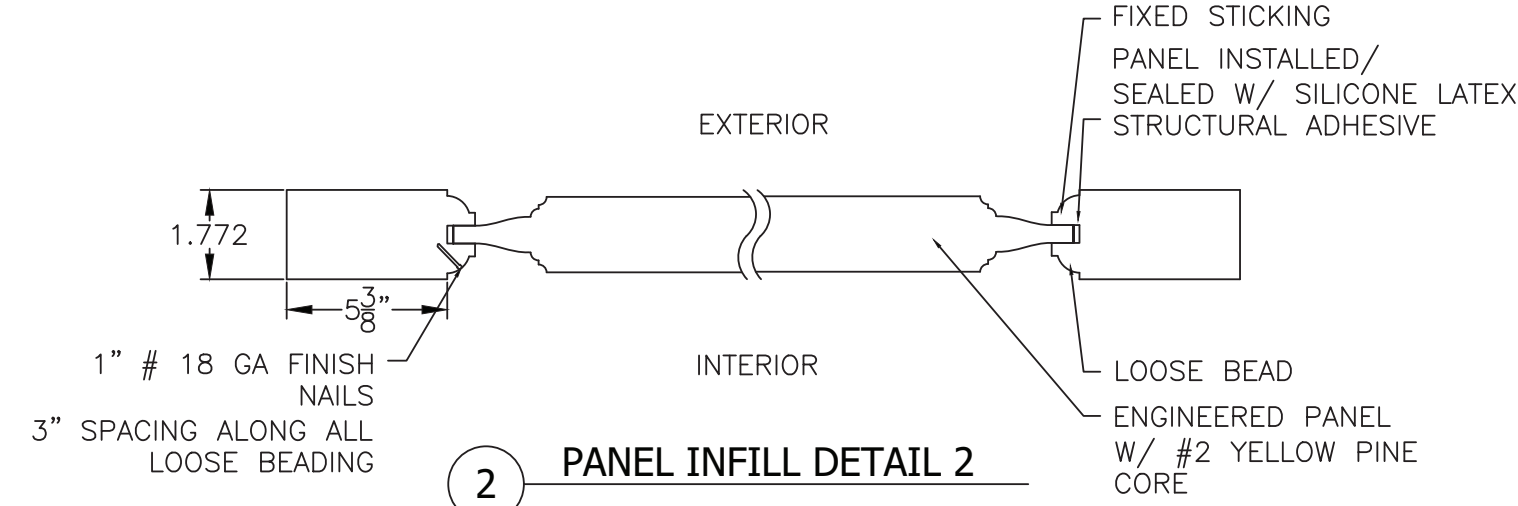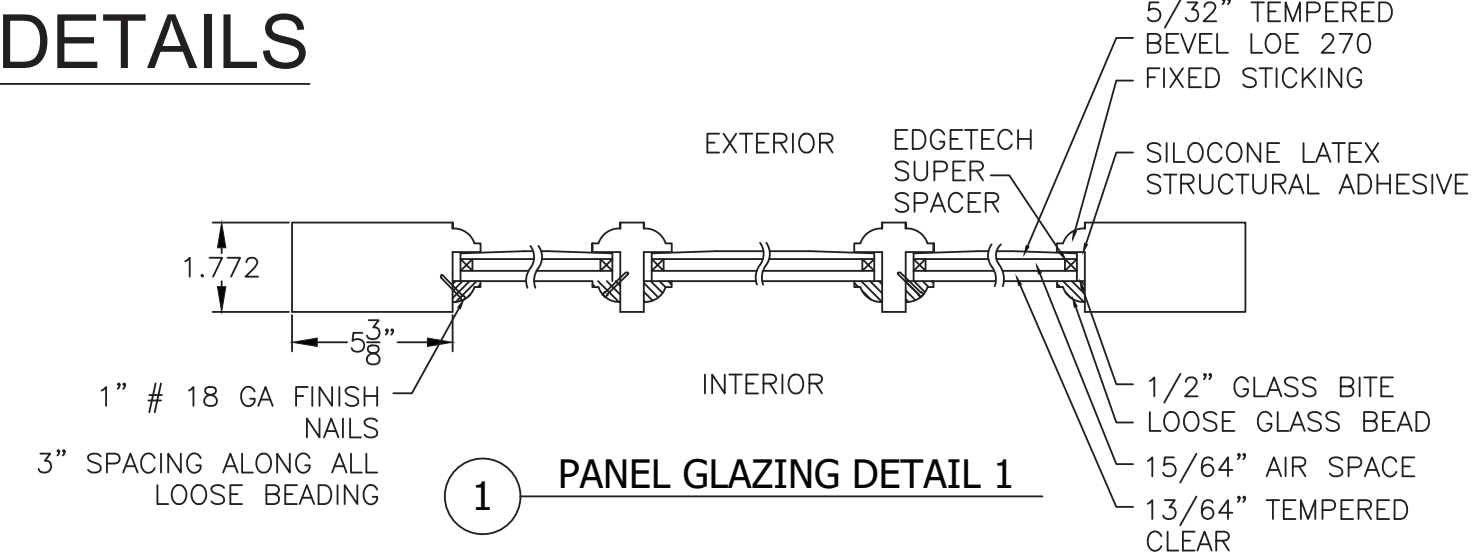

PROJECT #423-0308

The Door Store of America, Inc.
10681 World Trade Blvd
Raleigh, NC 27617

TITLE: Alexandria 9 Lite Single Door with Sidelites and Transom

PREPARED BY: DETAILS 1 THRU 5

DATE: 2/1/17

DRAWING NO: DSA0002

SCALE: N.T.S.

REV: B

DATE: 7/1/023

DESCRIPTION

REV

DATE

BY: RJA

BY: RJA

BY: RJA


BY: RJA

Robert J. Amoruso, P.E.
Florida P.E. No. 49752




DETAILS


GLASS DETAIL
DAYLIGHT OPENING
(D.L.O.)

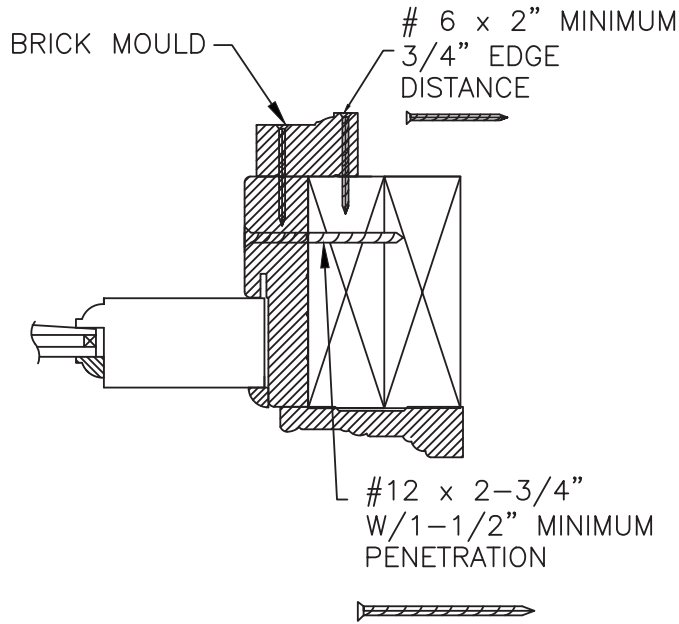

6 JAMB ANCHORAGE

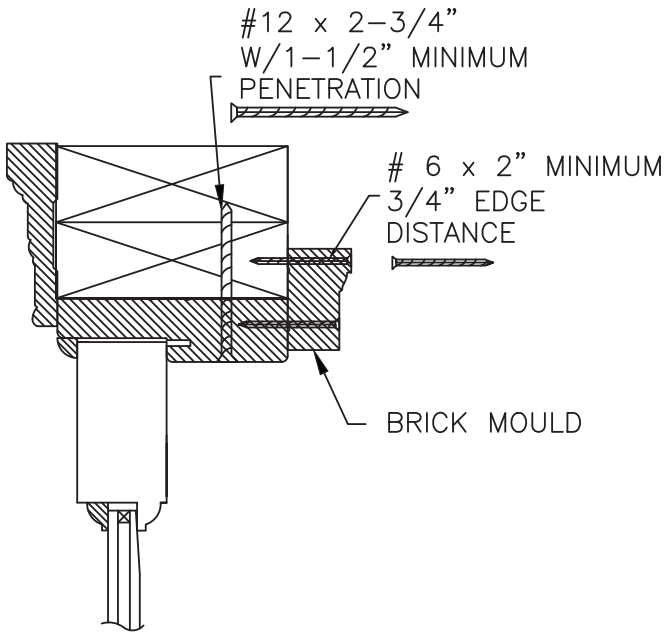

7 HEAD ANCHORAGE

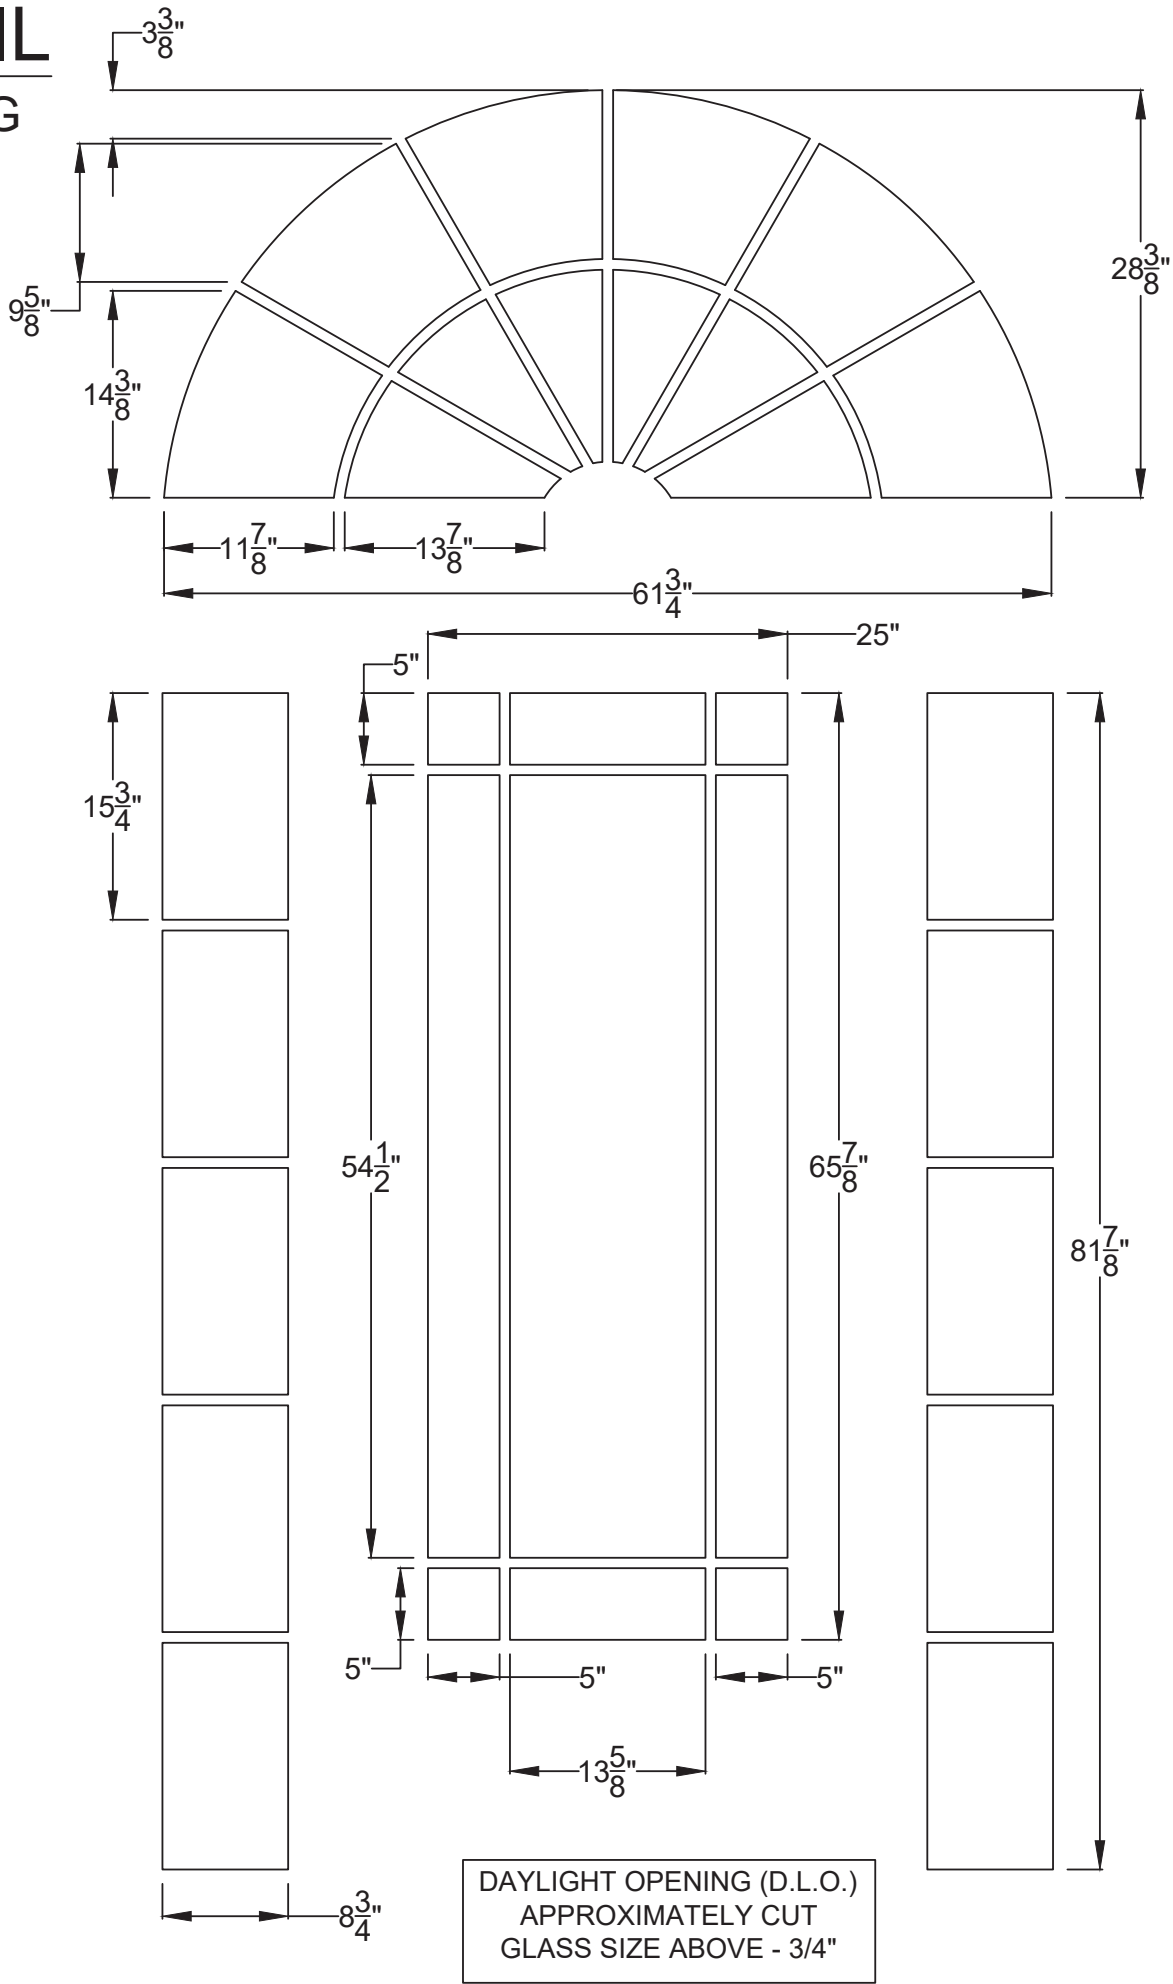

PROJECT #423-0308

REV	DESCRIPTION	DATE	BY
B	UPDATED TO 8th EDITION (2023) FBC	7/10/23	RJA
A	UPDATED TO CURRENT FBC	10/14/20	RJA

The Door Store of America, Inc.
10681 World Trade Blvd
Raleigh, NC 27617

TITLE: Alexandria 9 Lite Single Door with Sidelites and Transom

DETAILS 6 & 7 / GLASS DETAIL - DLO

DATE: 2/1/17

DRAWING NO: DSA0002

SHEET: 6 OF 13

DRAWN BY: RJA

SCALE: N.T.S.

REV: B

PREPARED BY:

PTC PRODUCT DESIGN GROUP, LLC



PO BOX 520775 LONGWOOD, FL 32752

Phone: 321.690.1788 Fax: 321.690.1789 Email: info@ptc-corp.com

Robert J. Amoruso, P.E.
Florida P.E. No. 49752



SECTIONS
DOOR VERTICAL VIEWS

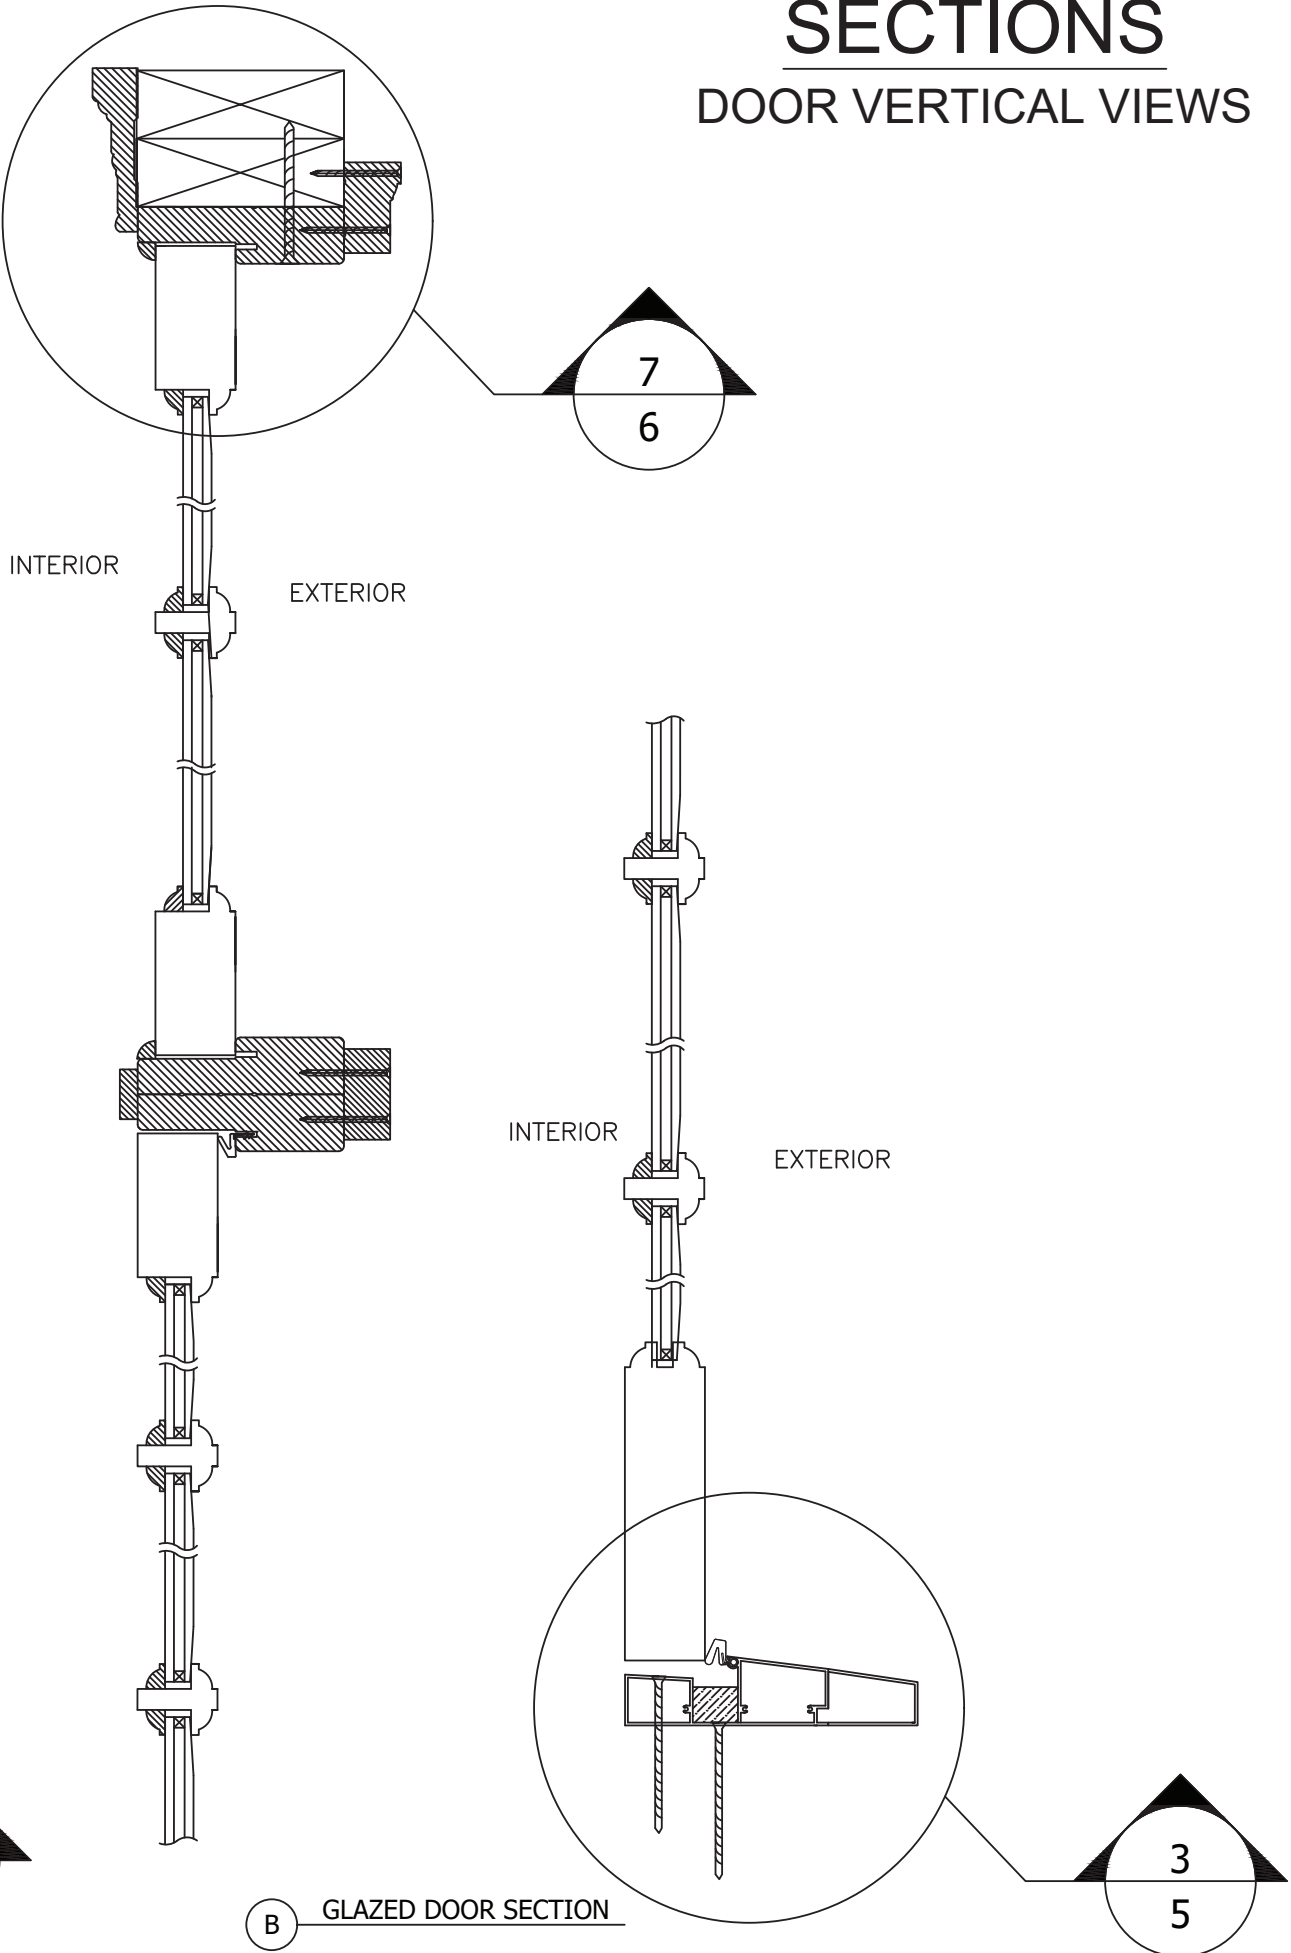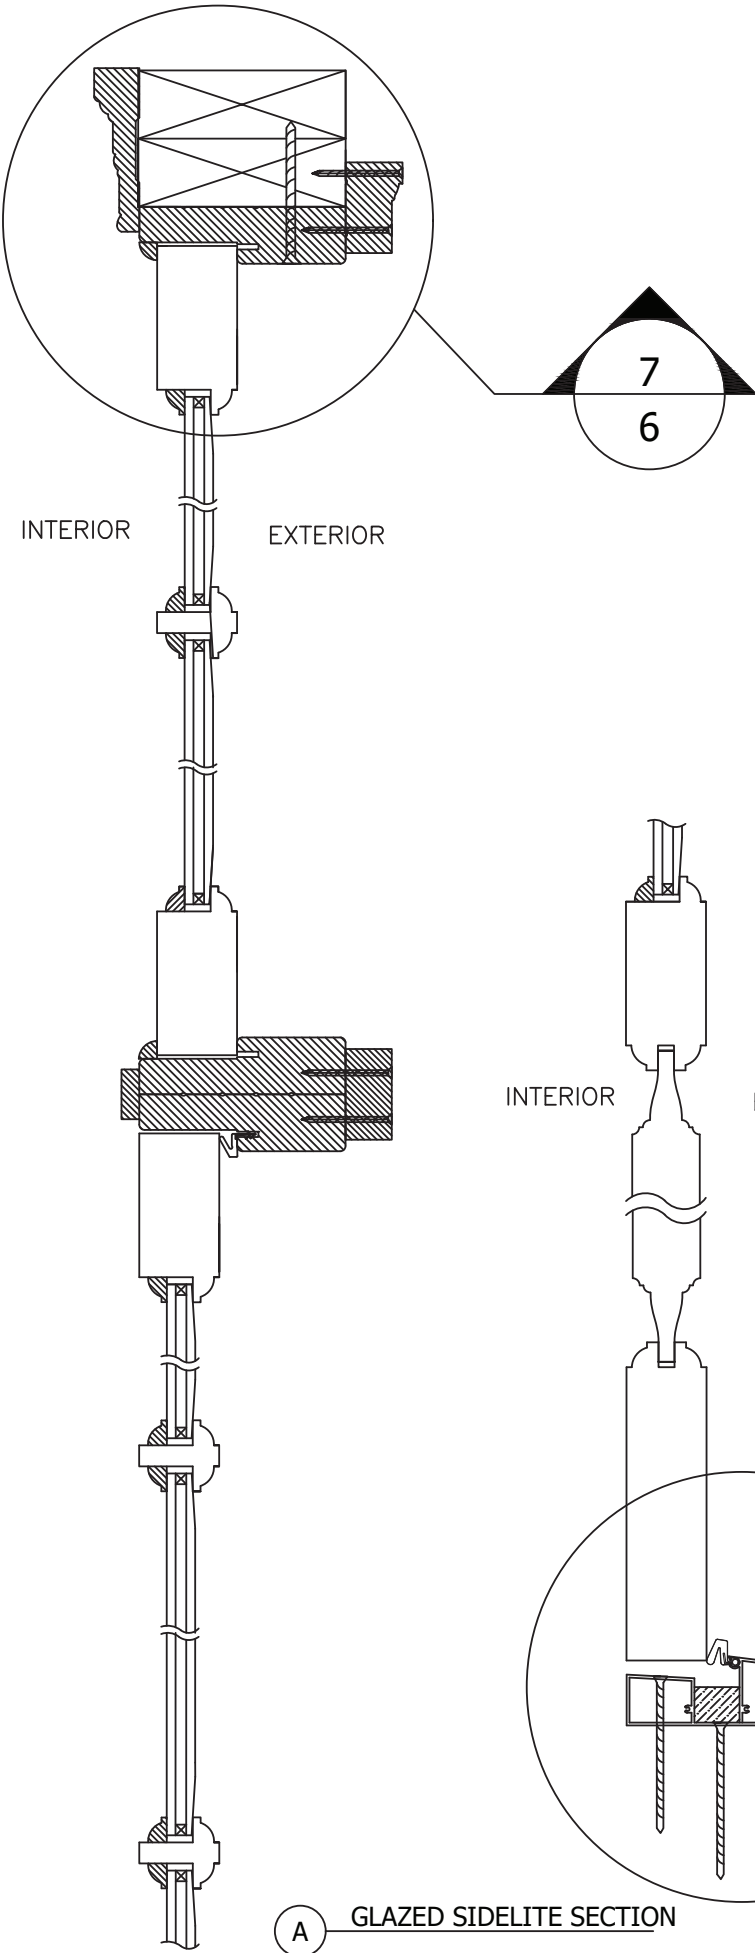

Robert J. Amoruso, P.E.
Florida P.E. No. 49752



The Door Store of America, Inc.

10681 World Trade Blvd

Raleigh, NC 27617

TITLE: Alexandria 9 Lite Single Door with Sidelites and Transom

DOOR SECTIONS - VERTICAL

PREPARED BY:

DRAWN BY: RJA

DATE: 2/1/17

SCALE: N.T.S.

DRAWING NO: DSA0002

PTC PRODUCT DESIGN GROUP, LLC
PO BOX 520775
LONGWOOD, FL 32075
FBPE C.A. NO. 28335

Phone: 321.690.1788
Fax: 321.690.1789
Email: info@ptc-corp.com

REV: B

SHEET: 7 OF 13

DESCRIPTION

DATE

BY

RJA

UPDATED TO 8th EDITION (2023) FBC

7/10/23

RJA

UPDATED TO CURRENT FBC

10/14/20

REV

A

B

PROJECT #423-0308

APPROVED CONFIGURATIONS

MAXIMUM FRAME, DOOR PANEL AND D.L.O. SIZES SHOWN ON SHEET 2 MUST BE MET.

MANCHESTER COLLECTION



TRINITY COLLECTION



TIFFANY COLLECTION



WAKEFIELD COLLECTION



The Door Store of America, Inc.

10681 World Trade Blvd

Raleigh, NC 27617

TITLE: Alexandria 9 Lite Single Door with Sidelites and Transom

APPROVED CONFIGURATIONS

PREPARED BY:

DATE: 2/1/17

DRAWING NO: DSA0002

SHEET: 9 OF 13

DRAWN BY: RJA

SCALE: N.T.S.

REV: B

DATE: 7/1/023

DESCRIPTION

REV

DATE


BY

DATE

DATE

DATE

Robert J. Amoruso, P.E.
Florida P.E. No. 49752

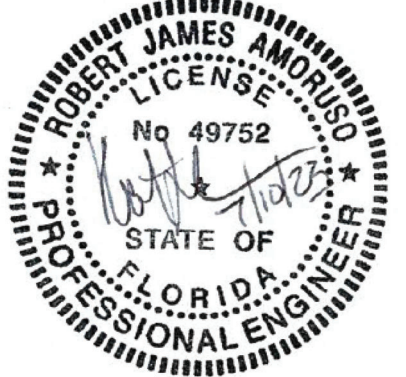

APPROVED CONFIGURATIONS

MAXIMUM FRAME, DOOR PANEL AND D.L.O. SIZES SHOWN ON SHEET 2 MUST BE MET.

TUSCANY COLLECTION



CLIFFS REDWOOD COLLECTION



The Door Store of America, Inc.
10681 World Trade Blvd
Raleigh, NC 27617

TITLE: Alexandria 9 Lite Single Door with Sidelites and Transom

APPROVED CONFIGURATIONS

PREPARED BY:

DRAWN BY: RJA

SCALE: N.T.S.

REV: B

DATE: 2/1/17

DRAWING NO: DSA0002

SHEET: 10 OF 13

DATE: 7/1/023

DESCRIPTION

REV

BY

DATE

DESCRIPTION

REV

DATE

DESCRIPTION

REV

BY

DATE

DESCRIPTION

REV

DATE

DESCRIPTION

REV

BY

DATE

DESCRIPTION

REV

DATE

DESCRIPTION

REV

BY

DATE

DESCRIPTION

REV

DATE

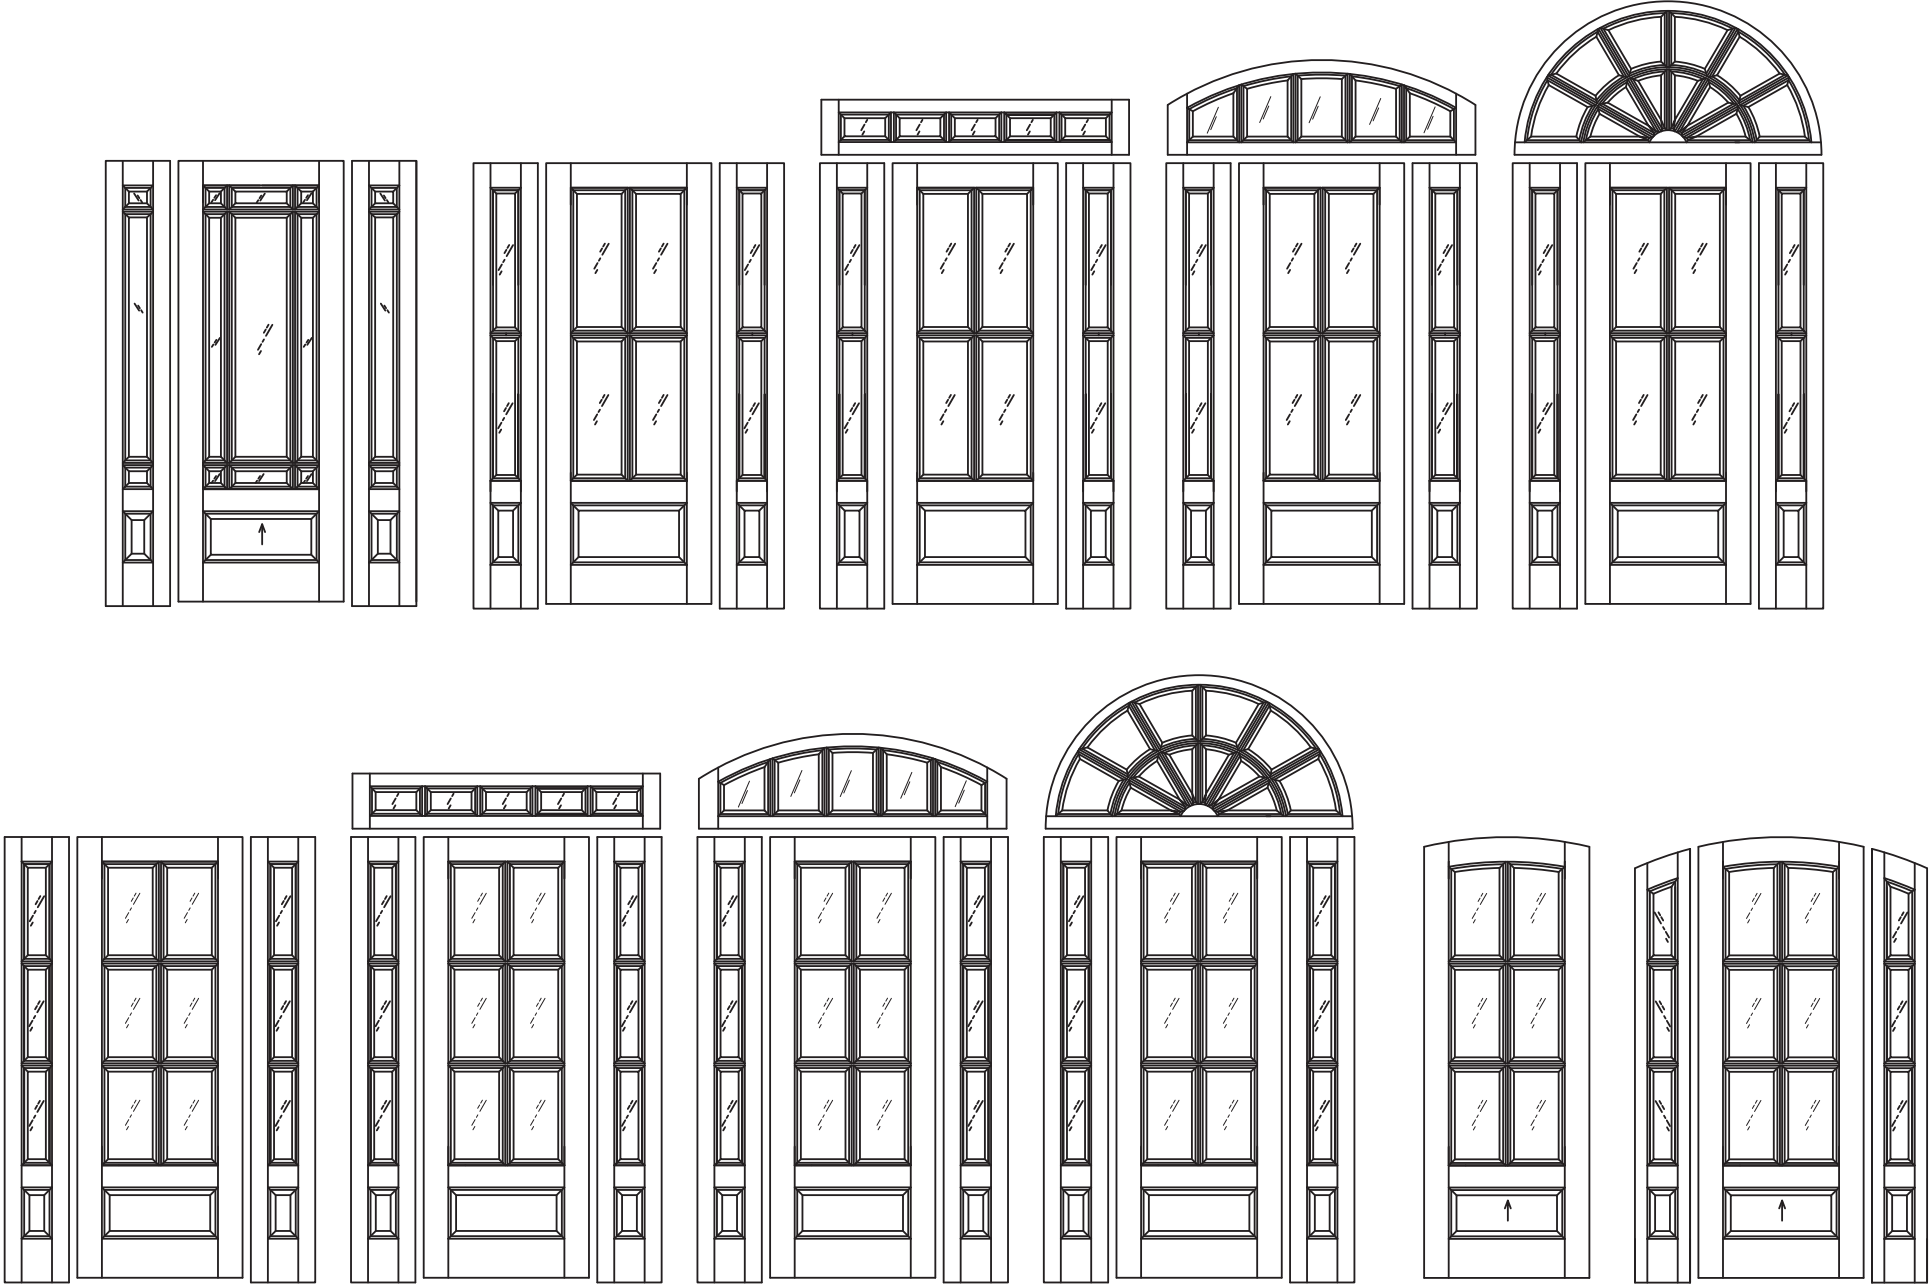

The Door Store of America, Inc.
10681 World Trade Blvd
Raleigh, NC 27617

TITLE: Alexandria 9 Lite Single Door with Sidelites and Transom

APPROVED CONFIGURATIONS

PREPARED BY: 
PTC PRODUCT DESIGN GROUP, LLC
PO BOX 520775
LONGWOOD, FL 32075
FBPE C.A. NO. 29335

DRAWN BY: RJA
SCALE: N.T.S.
REV: B

DATE: 2/1/17
DRAWING NO: DSA0002
SHEET: 11 OF 13

Robert J. Amoruso, P.E.
Florida P.E. No. 49752



PROJECT #423-0308

REV	DESCRIPTION	DATE	BY
B	UPDATED TO 8th EDITION (2023) FBC	7/10/23	RJA
A	UPDATED TO CURRENT FBC	10/14/20	RJA

APPROVED CONFIGURATIONS

MAXIMUM FRAME, DOOR PANEL AND D.L.O. SIZES SHOWN ON SHEET 2 MUST BE MET.

BUILDER COLLECTION



The Door Store of America, Inc.
10681 World Trade Blvd
Raleigh, NC 27617

TITLE: Alexandria 9 Lite Single Door with Sidelites and Transom

APPROVED CONFIGURATIONS

PREPARED BY: DRAWN BY: RJA DATE: 2/1/17

SCALE: N.T.S. DRAWING NO: DSA0002

REV: B SHEET: 12 OF 13

PTC PRODUCT DESIGN GROUP, LLC
PO BOX 520775 LONGVIEW, TEXAS 75607-0775
Phone: 321.690.1788 Fax: 321.690.1789
Email: info@ptc-corp.com FBPE CA. NO. 29335

Robert J. Amoruso, P.E.
Florida P.E. No. 49752



