

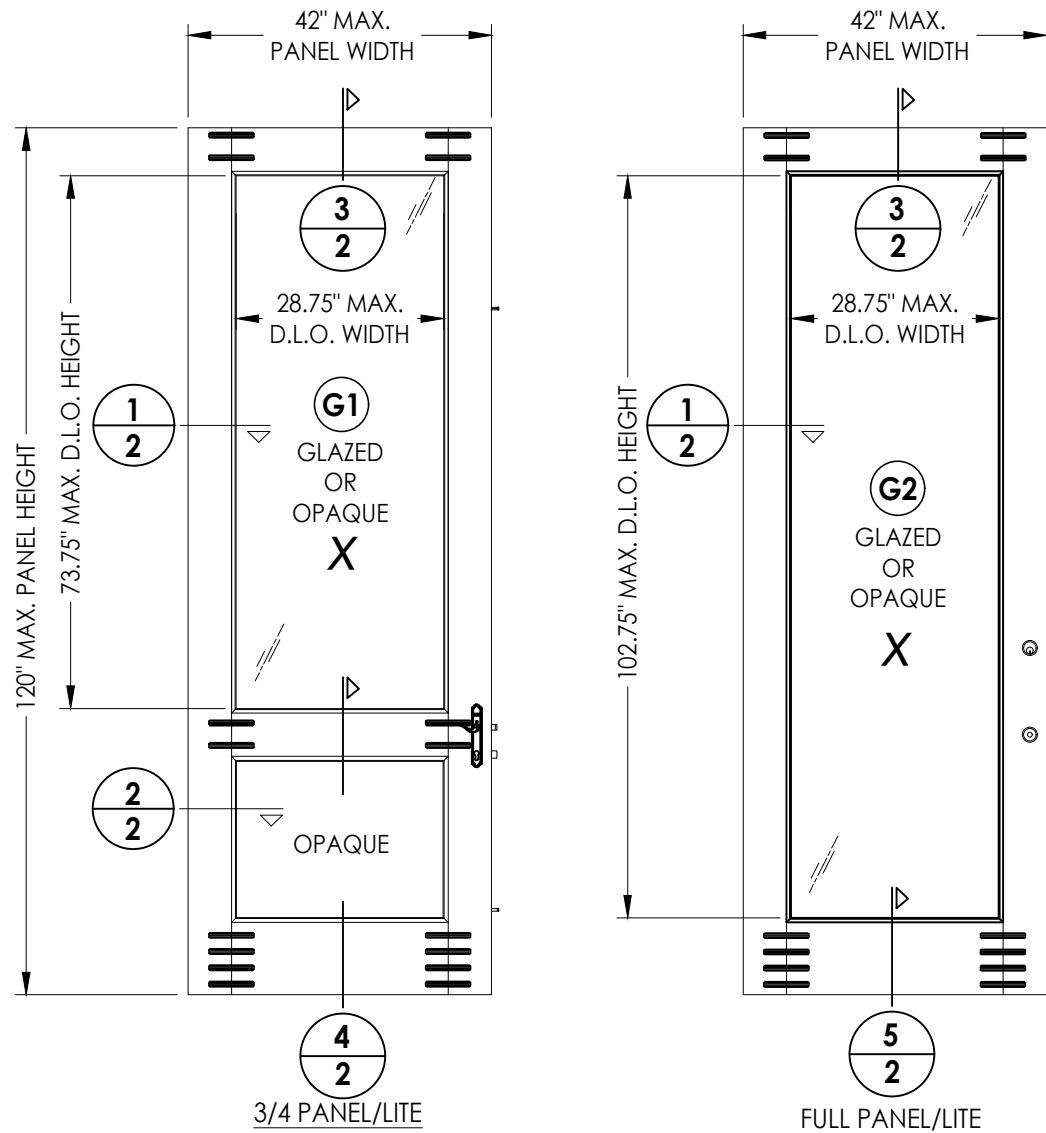


Z:\2023 FBC Drawings\Millwork 360\FL-21891 R5\FL-21891.6-8.dwg

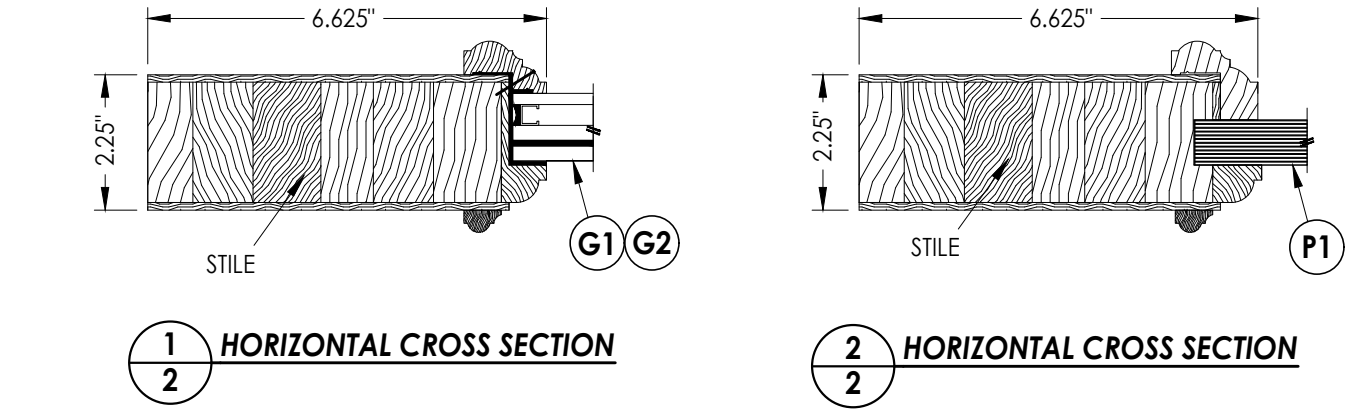

40 WOOD DOOR PANEL (3'-6")
Glazed or Opaque

WOOD DOOR COMPONENTS:
ENGINEERED STAVE CORE: SIPO (UTILE) (G = 0.53)
VENEER/EDGES: CYPRESS (G = 0.42)
NOTE: VENEER/EDGE MAY INCLUDE OAK, CHERRY, WALNUT OR
OTHER OPTIONAL HARDWOOD SPECIES w/ G >= 0.42.

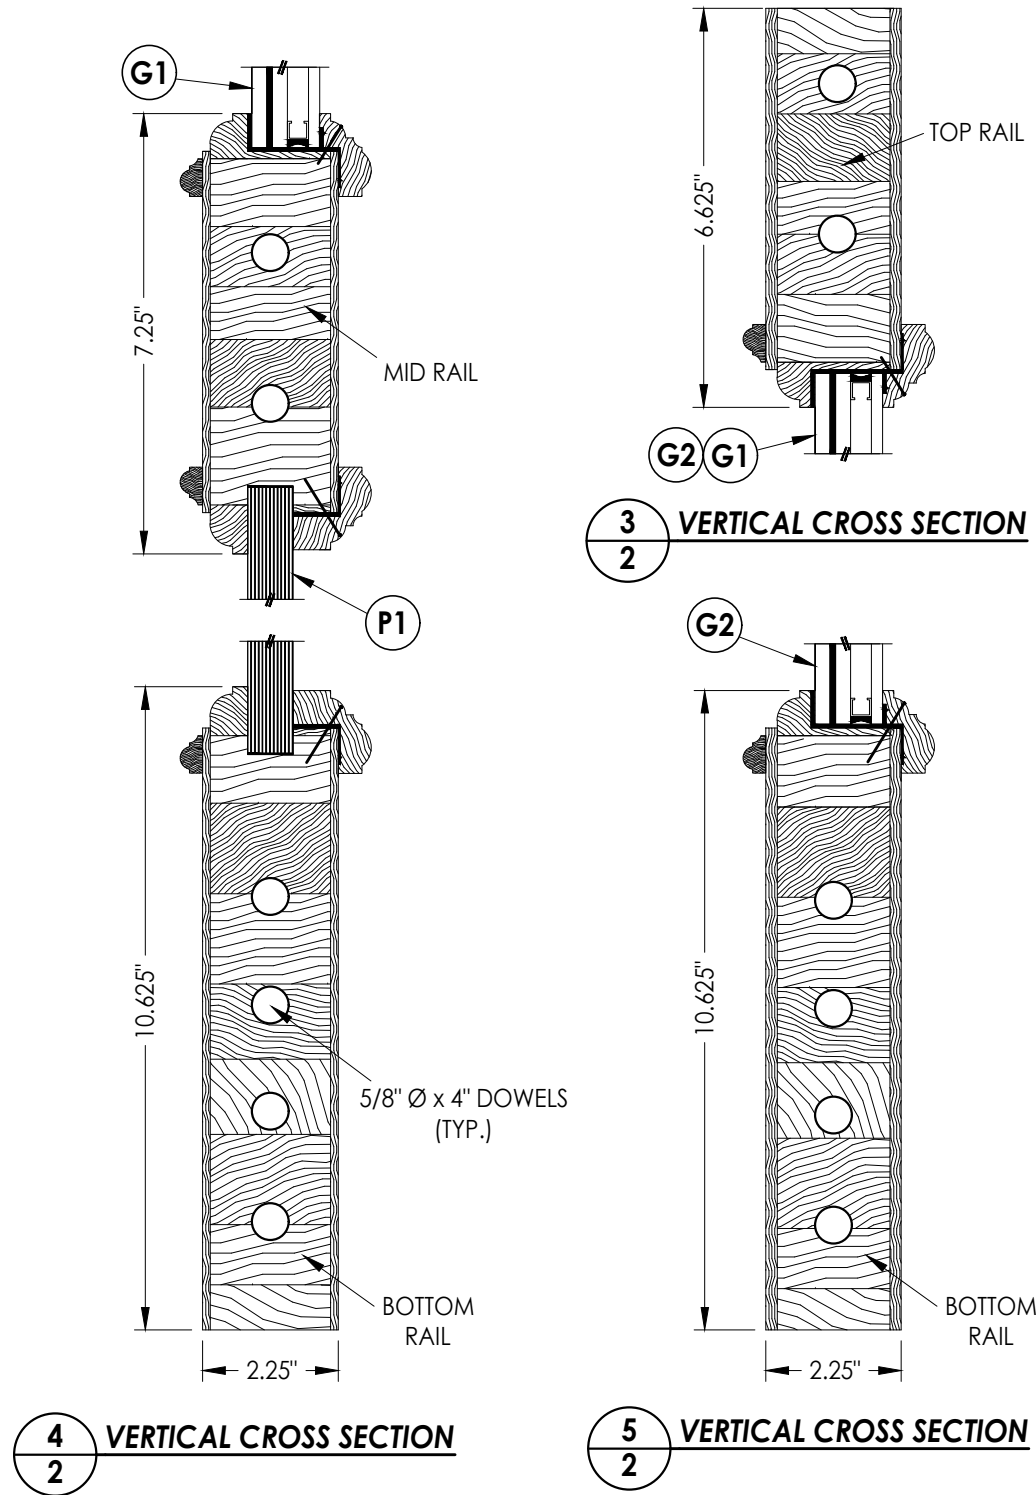

3/2 VERTICAL CROSS SECTION

5/2 VERTICAL CROSS SECTION

Documents Prepared By:
Lyndon F. Schmidt
P.E. No. 43409

RW BUILDING CONSULTANTS, INC.
P.O. Box 230, Valrico, FL 33595
Phone No.: 813.659.9197
FBPE Registry No. 9813





PRODUCT: MILLWORK 360 WOOD DOOR

PART OR ASSEMBLY: DOOR PANEL DETAILS

NO.	DATE	REVISIONS
3	8/08/23	UPDATE TO 8TH ED. (2023) FBC LFS
2	9/01/20	UPDATE TO 7TH ED. (2020) FBC LFS
1	10/03/17	UPDATE TO 6TH ED. (2017) FBC JK
NO.	DATE	BY



DATE: 3/27/17
SCALE: N.T.S.
DWG. BY: JK
CHK. BY: LFS
DRAWING NO.: FL-21891.8
SHEET 2 OF 16

Z:\2023 FBC Drawings\Millwork 360\FL-21891 R5\FL-21891.6-8.dwg

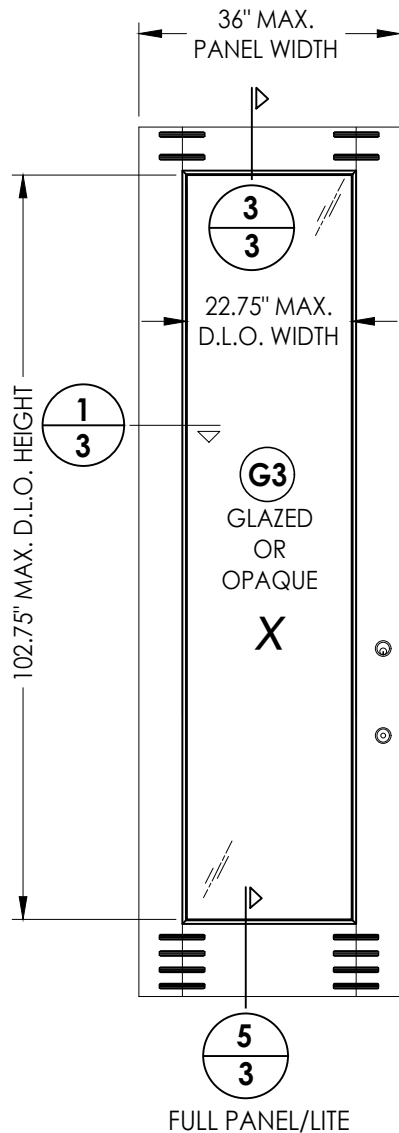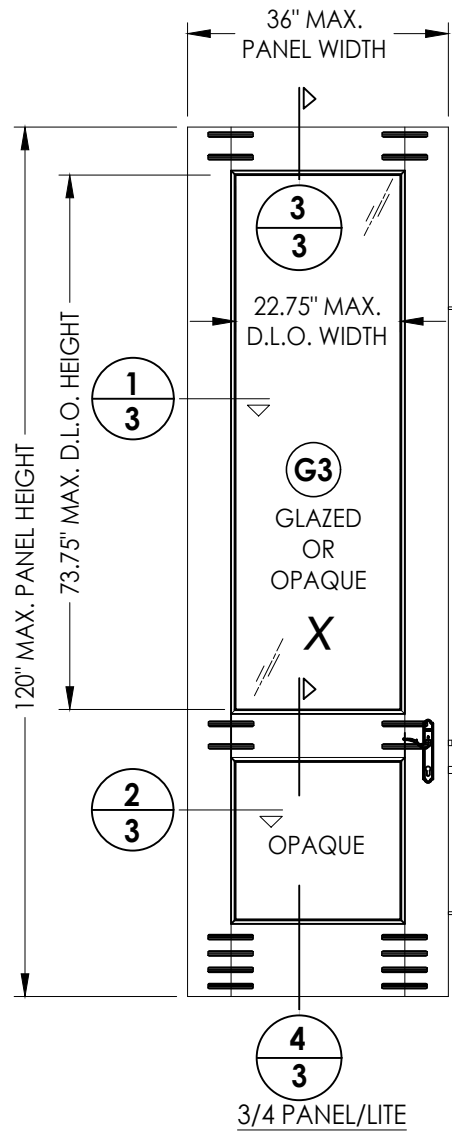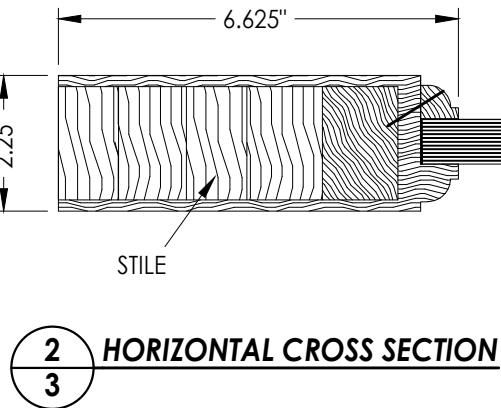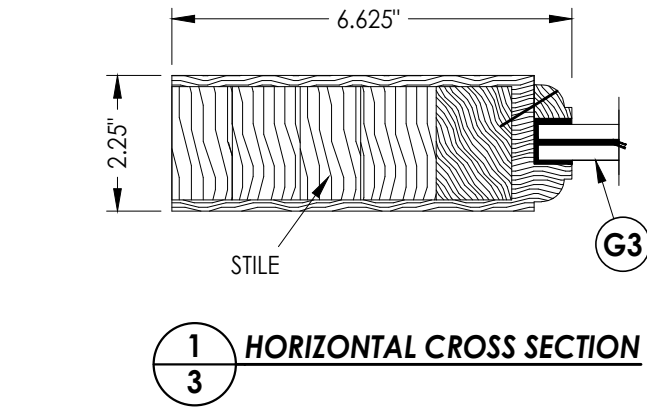

41 WOOD DOOR PANEL (3'-0")
Glazed or Opaque

WOOD DOOR COMPONENTS:
ENGINEERED STAVE CORE: SIPO (UTILE) (G = 0.53)
VENEER/EDGES: CYPRESS (G = 0.42)
NOTE: VENEER/EDGE MAY INCLUDE OAK, CHERRY, WALNUT OR
OTHER OPTIONAL HARDWOOD SPECIES w/ G >= 0.42.

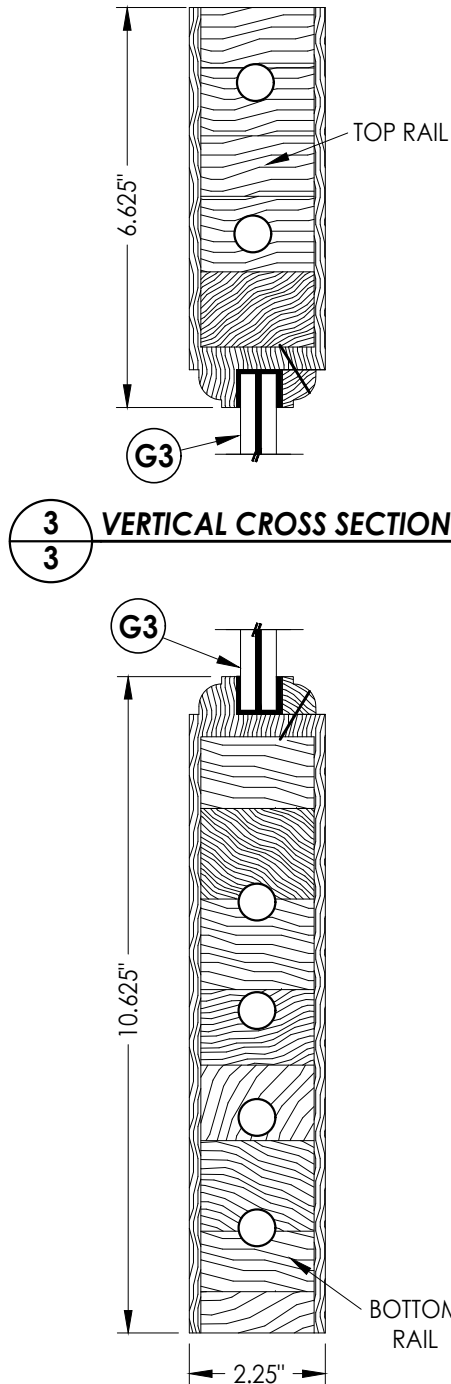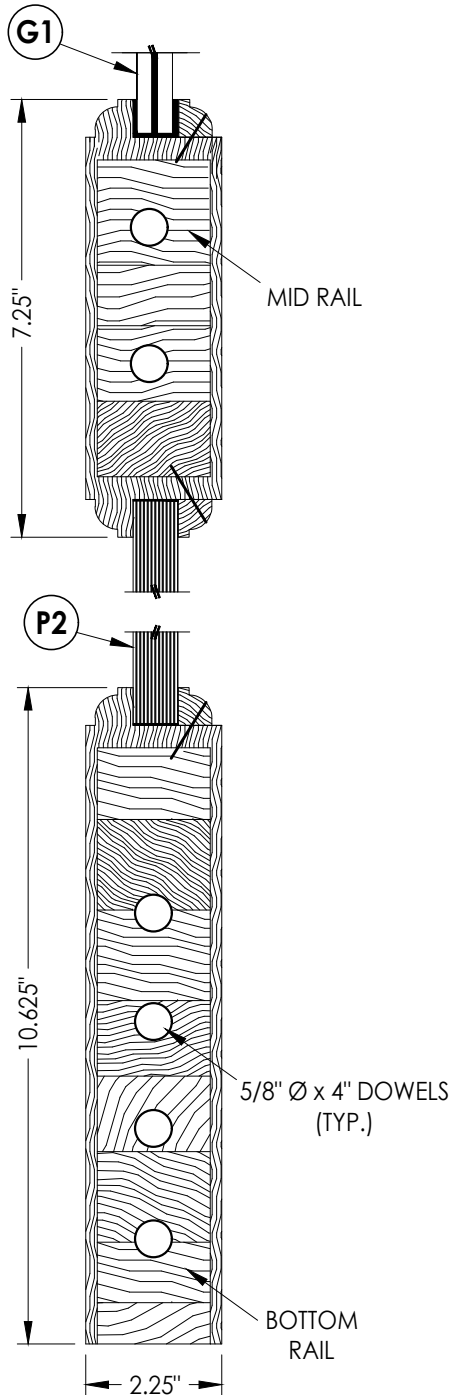

Documents Prepared By:
Lyndon F. Schmidt
P.E. No. 43409

RW BUILDING CONSULTANTS, INC.
P.O. Box 230, Valrico, FL 33595
Phone No.: 813.659.9197
FBPE Registry No. 9813

PRODUCT: MILLWORK 360 WOOD DOOR

PART OR ASSEMBLY: DOOR PANEL DETAILS

NO.	DATE	REVISIONS	BY
3	8/08/23	UPDATE TO 8TH ED. (2023) FBC	LFS
2	9/01/20	UPDATE TO 7TH ED. (2020) FBC	LFS
1	10/03/17	UPDATE TO 6th ED. (2017) FBC	JK

DATE: 3/09/17

SCALE: N.T.S.


DWG. BY: JK

CHK. BY: LFS


DRAWING NO.:
FL-21891.8

SHEET 3 OF 16


Z:\2023 FBC Drawings\Millwork\360\FL-21891 R5\FL-21891.6-8.dwg

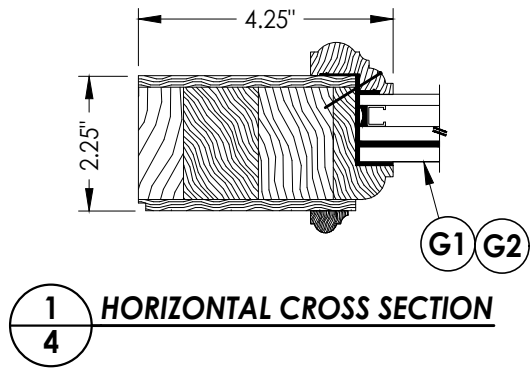


1
4 HORIZONTAL CROSS SECTION

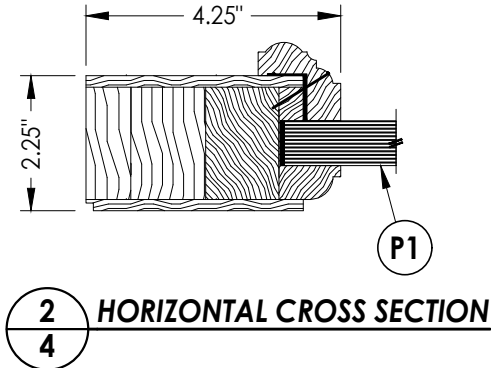


2
4 HORIZONTAL CROSS SECTION

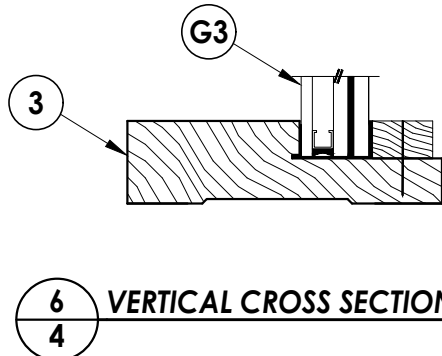


6
4 VERTICAL CROSS SECTION

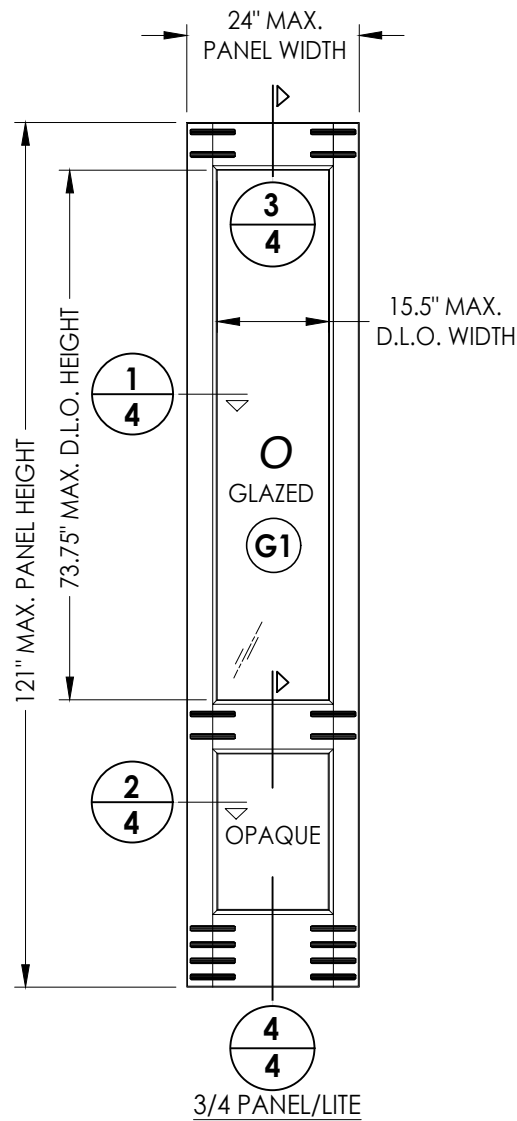

50 WOOD SIDELITE PANEL (2'-0")

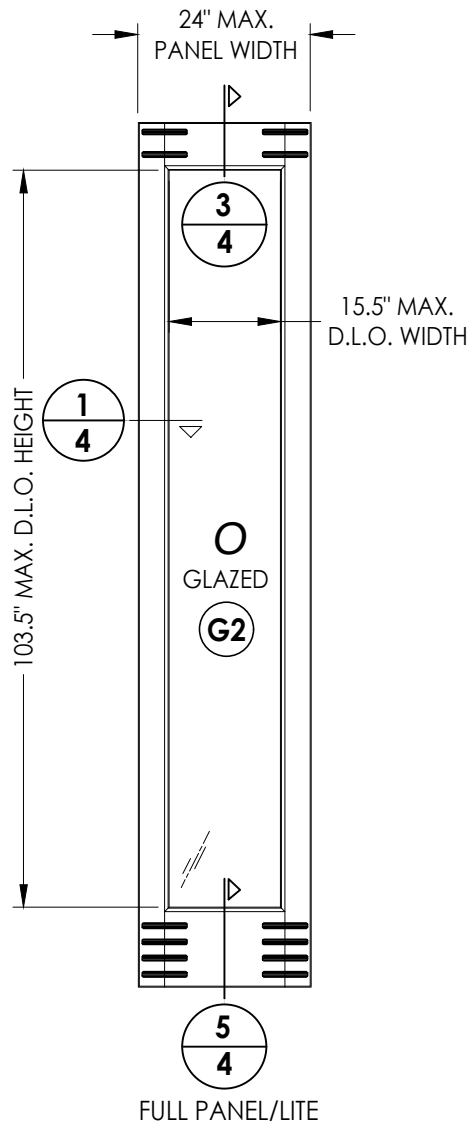


5 FULL PANEL/LITE

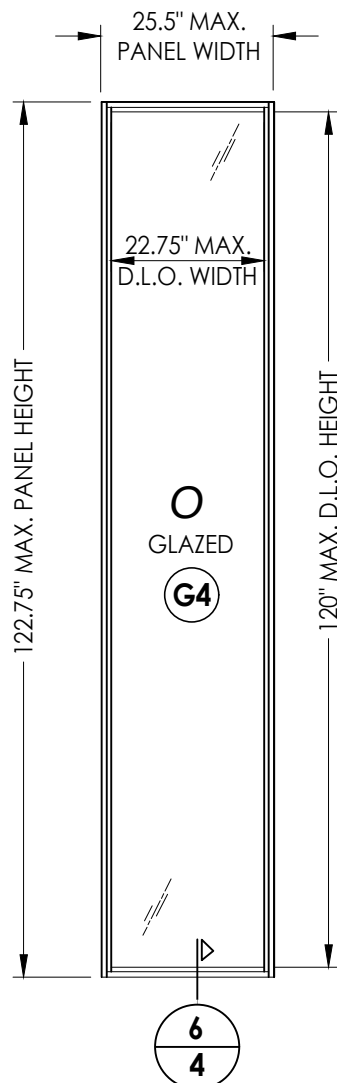


51 WOOD SIDELITE PANEL (2'-0")
DIRECT SET


WOOD SIDELITE COMPONENTS:
ENGINEERED STAVE CORE: SIPO (UTILE) (G = 0.53)
VENEER/EDGES: CYPRESS (G = 0.42)
NOTE: VENEER/EDGE MAY INCLUDE OAK, CHERRY, WALNUT OR
OTHER OPTIONAL HARDWOOD SPECIES w/ G >= 0.42.

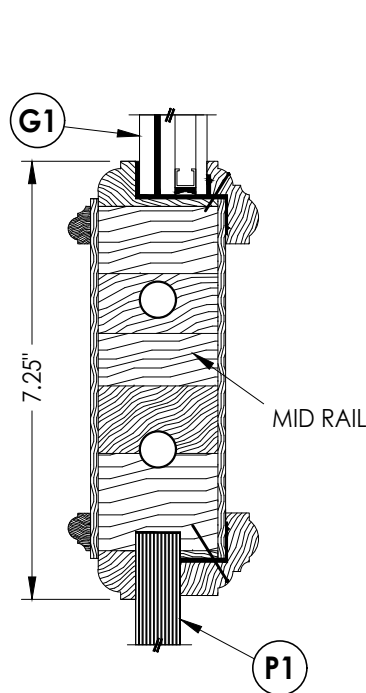


4
4 VERTICAL CROSS SECTION

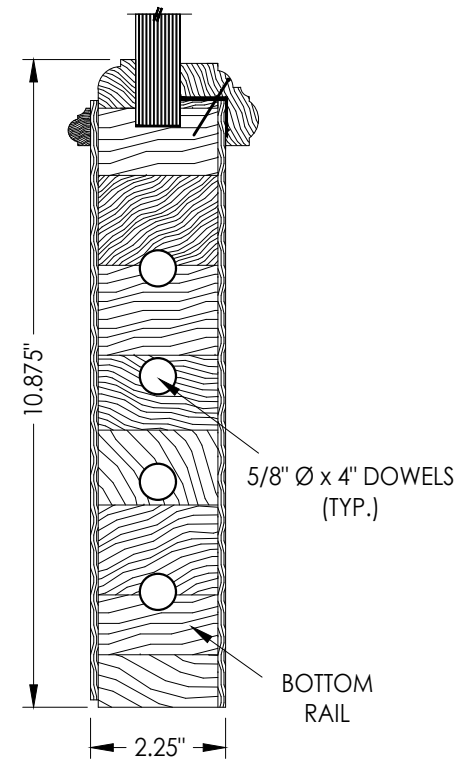

4
4 VERTICAL CROSS SECTION

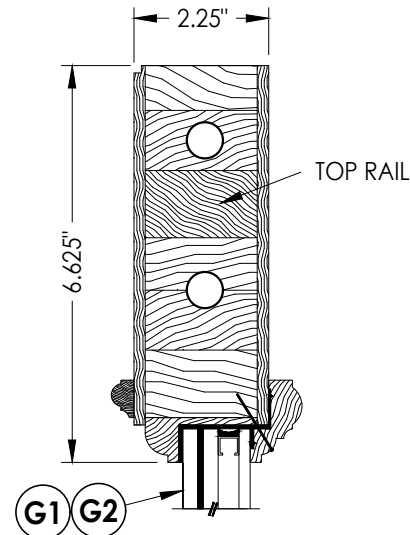

3
4 VERTICAL CROSS SECTION

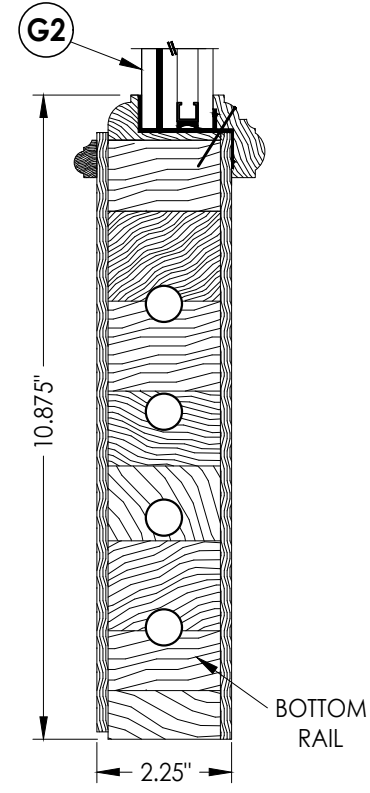

5
4 VERTICAL CROSS SECTION

Documents Prepared By:
Lyndon F. Schmidt
P.E. No. 43409

BUILDING CONSULTANTS, INC.
P.O. Box 230, Valrico, FL 33595
Phone No.: 813.659.9197
FBPE Registry No. 9813

PRODUCT: MILLWORK 360
WOOD DOOR

PART OR ASSEMBLY:
SIDELITE PANEL
DETAILS

NO.	DATE	BY	REVISIONS
3	8/08/23	JK	UPDATE TO 8TH ED. (2023) FBC
2	9/01/20	JK	UPDATE TO 7TH ED. (2020) FBC
1	10/03/17	JK	UPDATE TO 6TH ED. (2017) FBC

DATE: 03/27/17

SCALE: N.T.S.


DWG. BY: JK

CHK. BY: LFS


DRAWING NO.: FL-21891.8

SHEET 4 OF 16


Z:\2023 FBC Drawings\Millwork 360\FL-21891 R5\FL-21891.6-8.dwg

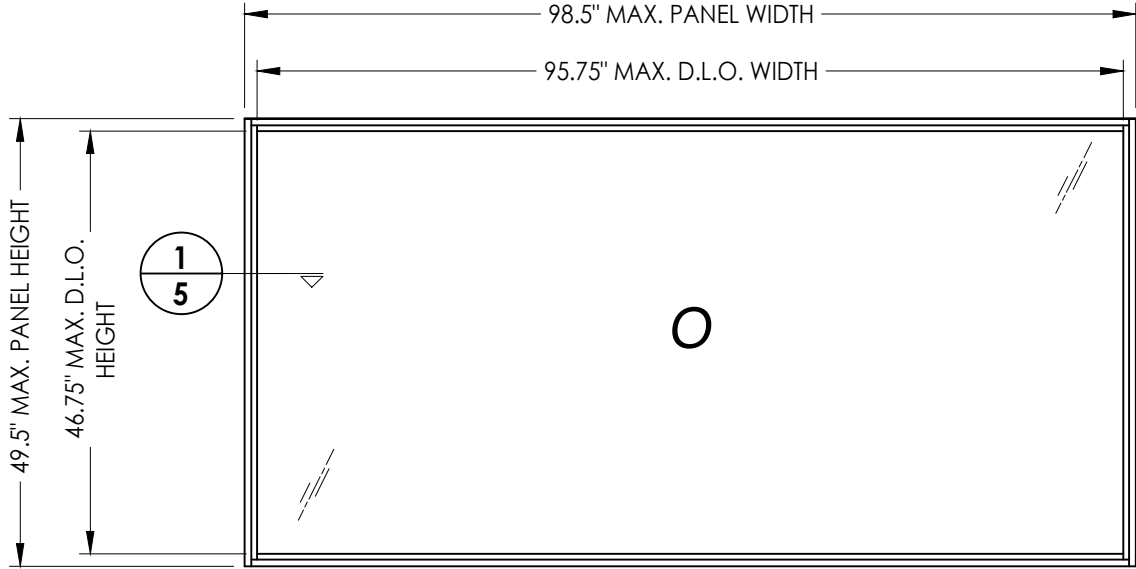


70 WOOD TRANSOM PANEL
DIRECT SET

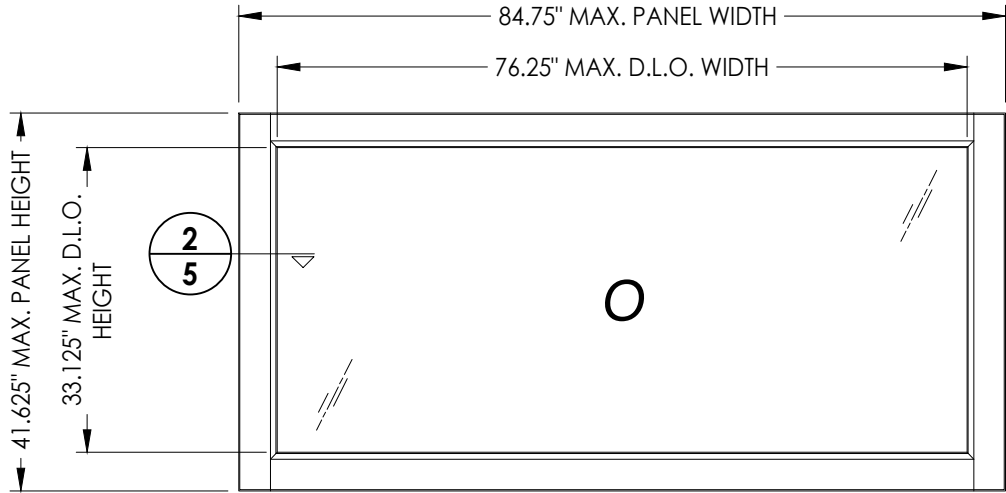

71 WOOD TRANSOM PANEL

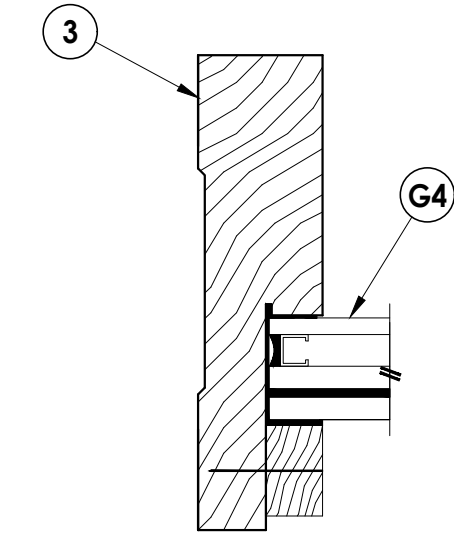

1 5 HORIZONTAL CROSS SECTION

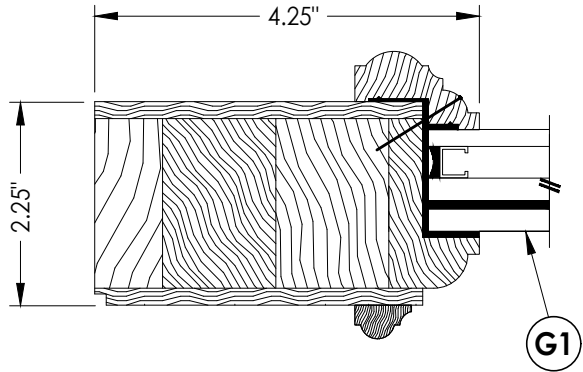

2 5 HORIZONTAL CROSS SECTION




DATE:	2/14/17
SCALE:	N.T.S.
DWG. BY:	JK
CHK. BY:	LFS
DRAWING NO.:	FL-21891.8
SHEET	5 of 16

NO.	DATE	REVISIONS
3	8/08/23	UPDATE TO 8TH ED. (2023) FBC LFS
2	9/01/20	UPDATE TO 7TH ED. (2020) FBC LFS
1	10/03/17	UPDATE TO 6TH ED. (2017) FBC JK






PRODUCT:	MILLWORK 360 WOOD DOOR
PART OR ASSEMBLY:	TRANSOM PANEL DETAILS

Documents Prepared By: Lyndon F. Schmidt P.E. No. 43409	R ^W BUILDING CONSULTANTS, INC. P.O. Box 230, Valrico, FL 33595 Phone No.: 813.659.9197 FBPE Registry No. 9813
---	---

Z:\2023 FBC Drawings\Millwork 360\FL-21891 R5\FL-21891.6-8.dwg

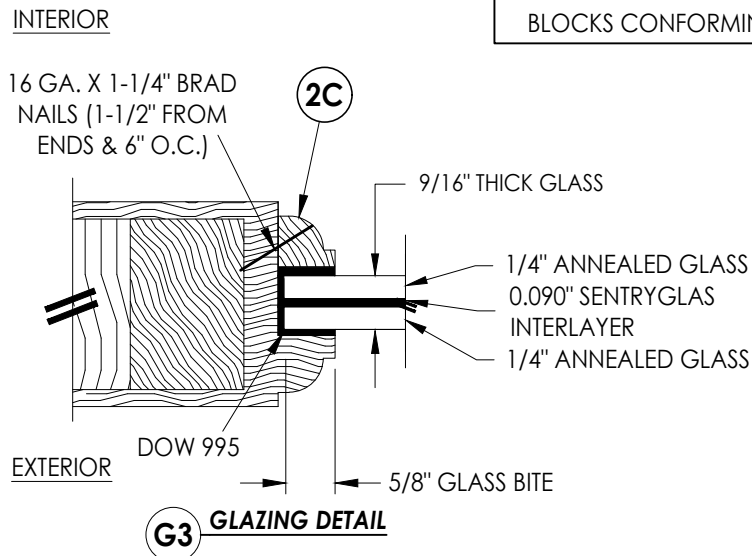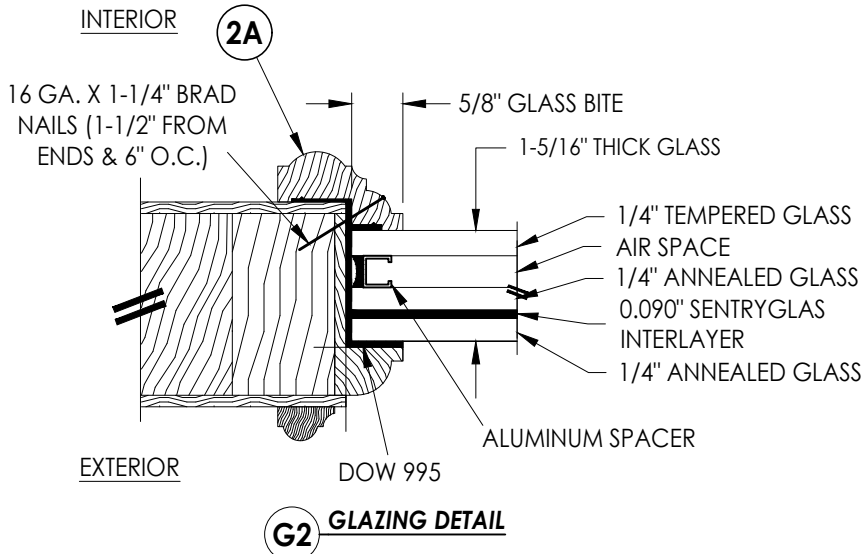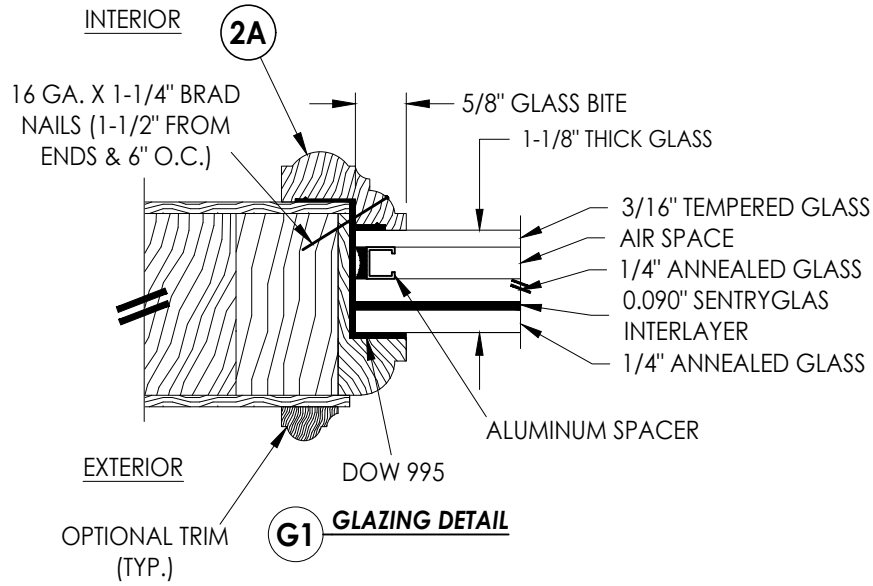

NOTE: GLAZING > 36" WIDE REQUIRES TWO (2) SETTING BLOCKS CONFORMING TO FBC SECTION 2411.3.3.1

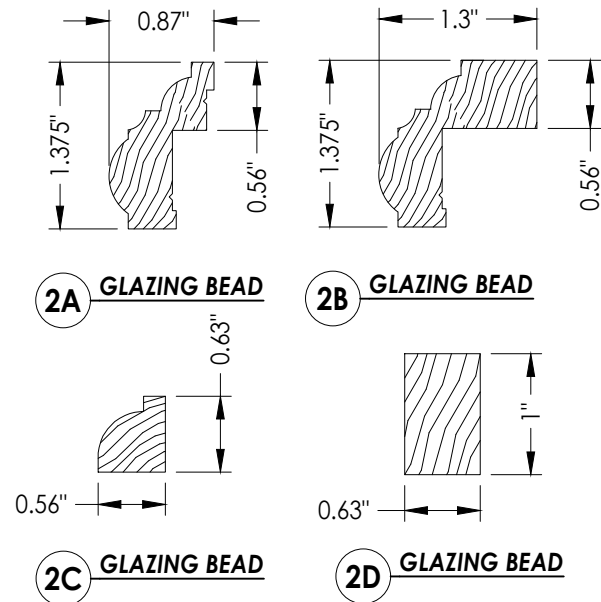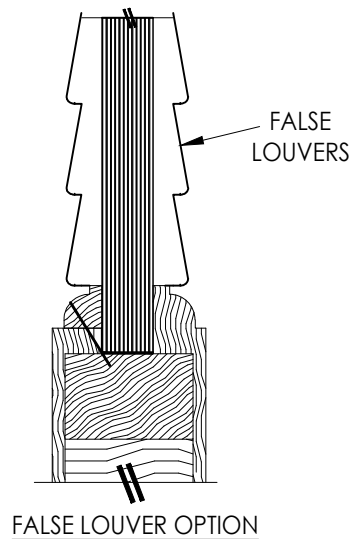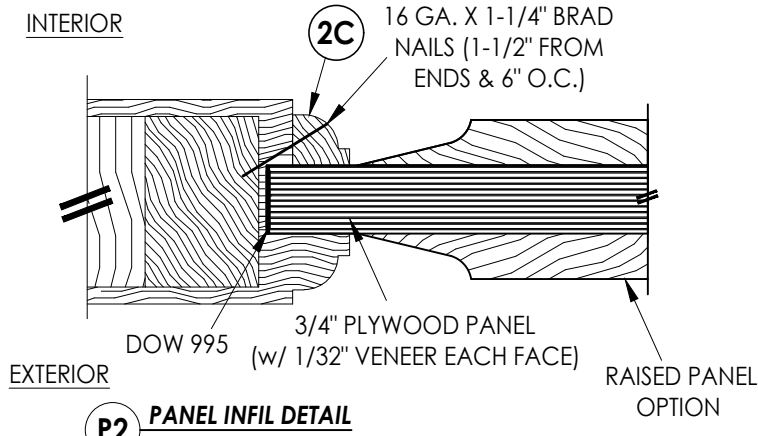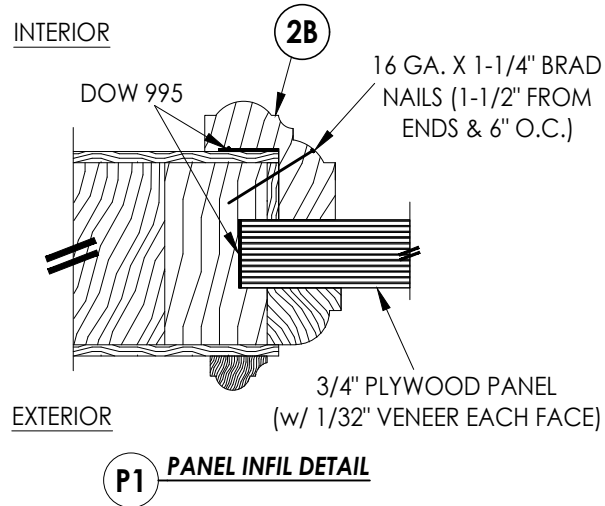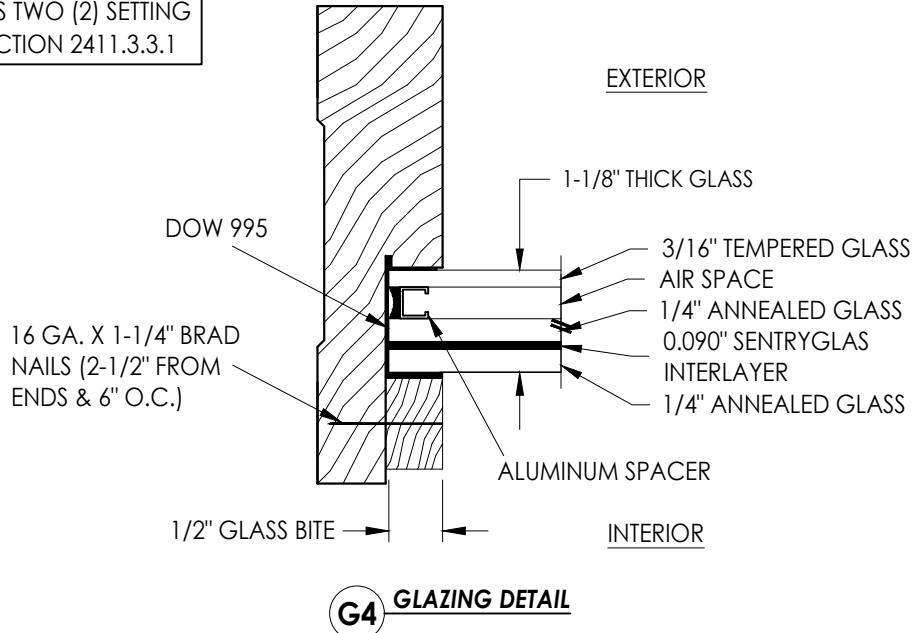

Documents Prepared By:
Lyndon F. Schmidt
P.E. No. 43409

PRODUCT: MILLWORK 360
WOOD DOOR


PART OR ASSEMBLY:
GLAZING & PANEL INFIL
DETAILS

NO.	DATE	BY	REVISIONS
3	8/08/23	LFS	UPDATE TO 8TH ED. (2023) FBC
2	9/01/20	LFS	UPDATE TO 7TH ED. (2020) FBC
1	10/03/17	JK	UPDATE TO 6TH ED. (2017) FBC

DATE: 03/27/17
SCALE: N.T.S.
DWG. BY: JK
CHK. BY: LFS
DRAWING NO.: FL-21891.8
SHEET 6 OF 16

R.W. BUILDING CONSULTANTS, INC.
P.O. Box 230, Valrico, FL 33595
Phone No.: 813.659.9197
FBPE Registry No. 9813

© 2017 R.W. BUILDING CONSULTANTS INC.

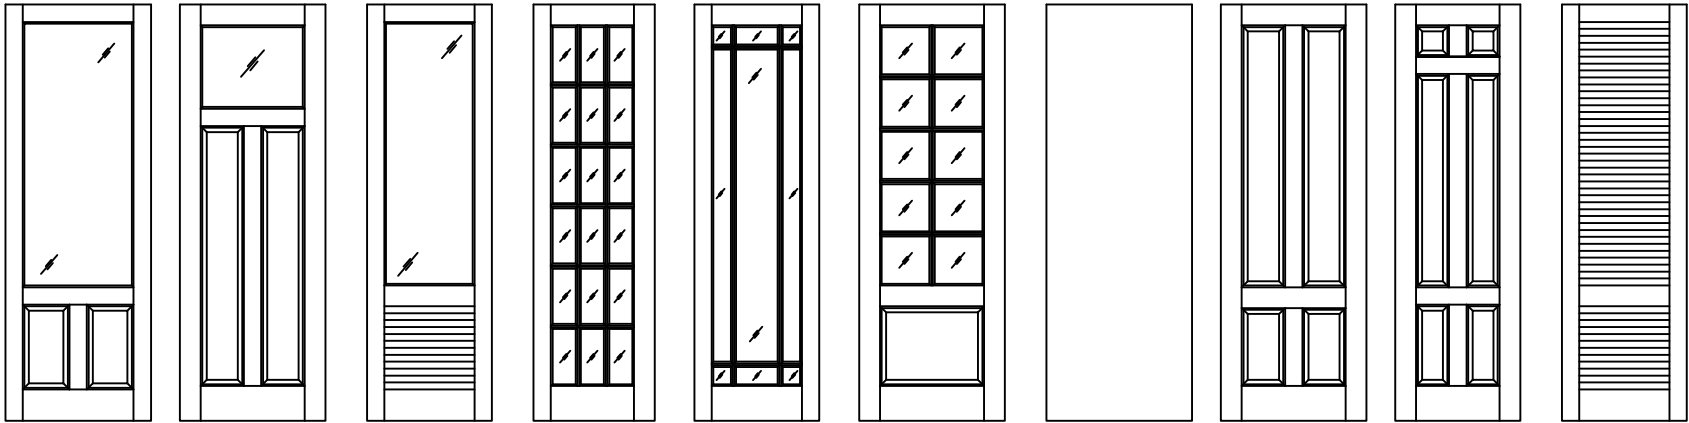

Millwork 360 Door Panel Options

Panel options shown are for illustration and are representative only.
Surface applied muntins are used for simulated divided lites shown.

HARDWARE TABLE	
MANUFACTURER	MODEL
HOPPE	MULTIPOINT HARDWARE: HLS 9000 SERIES MULTIPOINT LOCK ROUNDBOLT/SHOOTBOLT (5-PT.)
KWIKSET	KNOB: SIGNATURE SERIES DEADBOLT: SIGNATURE SERIES (980)


[illegible]

Documents Prepared By:
Lyndon F. Schmidt
P.E. No. 43409


R^W BUILDING CONSULTANTS, INC.
P.O. Box 230, Valrico, FL 33595
Phone No.: 813.659.9197
FBPE Registry No. 9813

Z:\2023 FBC Drawings\Millwork\360\FL-21891 R5\FL-21891.6-8.dwg


- NOTES:
- Item #22 located 4" from each end & 9 more equally spaced (11 total).
 - Item #22 located 4" from each end & 1 at the center line (3 total).

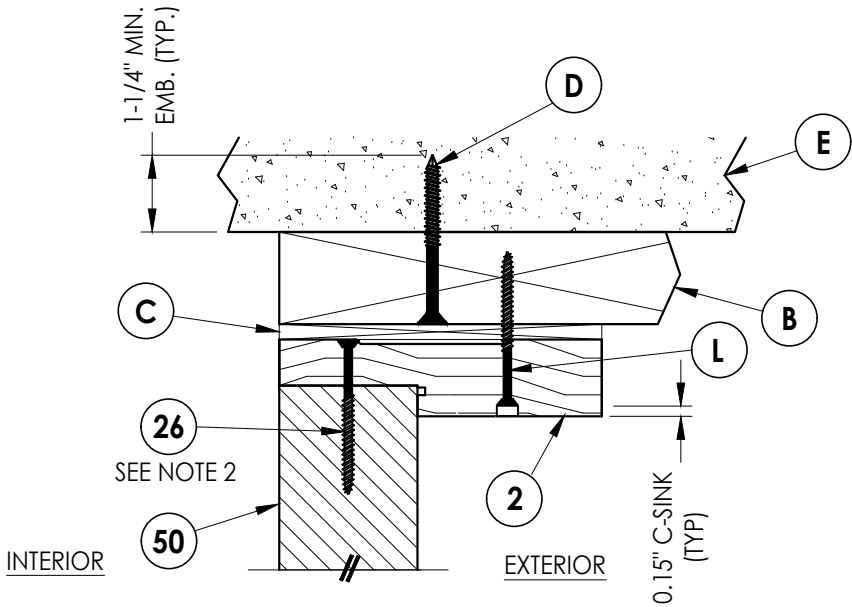


1
8 **VERTICAL CROSS SECTION**
Shown w/ 2X Buck
Inswing shown (Outswing similar)

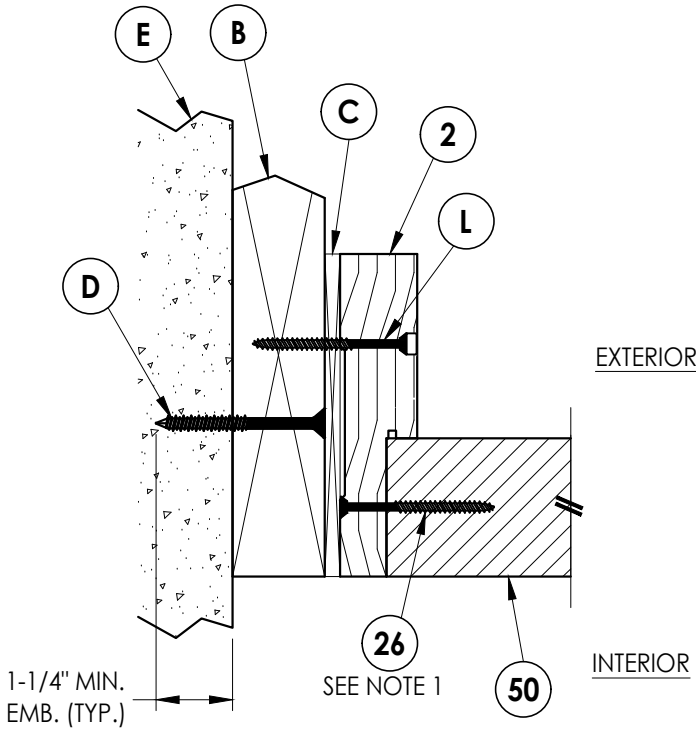


2
8 **HORIZONTAL CROSS SECTION**
Shown w/ 2X Buck
Inswing shown (Outswing similar)

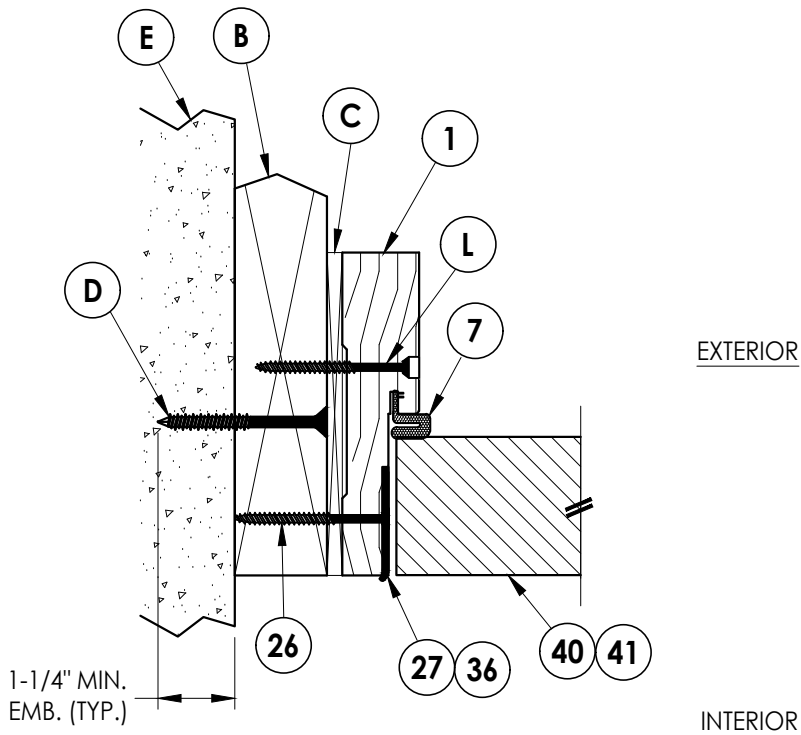

3
8 **HORIZONTAL CROSS SECTION**
Shown w/ 2X Buck
Inswing shown (Outswing similar)

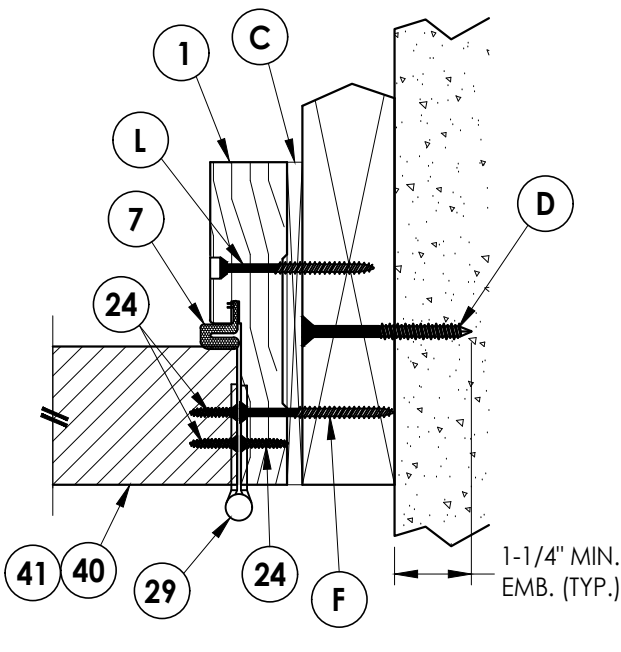

4
8 **HORIZONTAL CROSS SECTION**
Shown w/ 2X Buck
Inswing shown (Outswing similar)

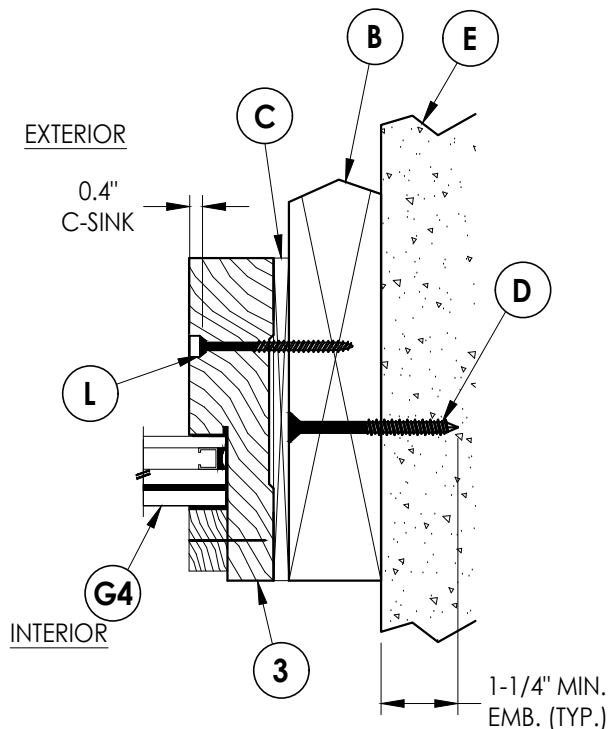

5
8 **HORIZONTAL CROSS SECTION**
Shown w/ 2X Buck
Inswing shown (Outswing similar)

Documents Prepared By:
Lyndon F. Schmidt
P.E. No. 43409

RW BUILDING CONSULTANTS, INC.
P.O. Box 230, Valrico, FL 33595
Phone No.: 813.659.9197
FBPE Registry No. 9813

PRODUCT:
MILLWORK 360
WOOD DOOR

PART OR ASSEMBLY:
HORIZONTAL & VERTICAL
CROSS SECTIONS (2X BUCK)

NO.	DATE	REVISIONS
3	8/08/23	UPDATE TO 8TH ED. (2023) FBC LFS
2	9/01/20	UPDATE TO 7TH ED. (2020) FBC LFS
1	10/03/17	UPDATE TO 6TH ED. (2017) FBC JK

DATE: 2/14/17

SCALE: N.T.S.






DWG. BY: JK

CHK. BY: LFS


DRAWING NO.: FL-21891.8

SHEET 8 OF 16

1. Item #26 located 4" from each end & 9 more equally spaced (11 total).
2. Item #26 located 4" from each end & 1 at the center line (3 total).

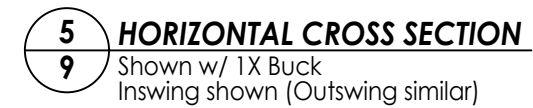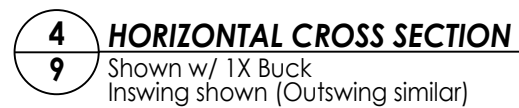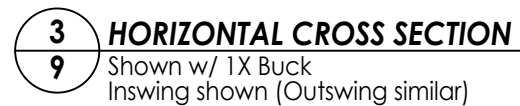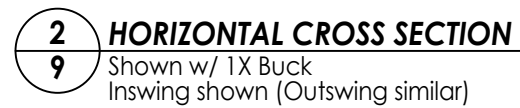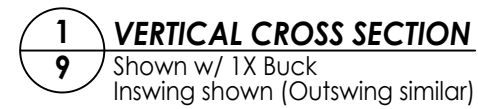

Documents Prepared By: Lyndon F. Schmidt P.E. No. 43409		Documents Prepared By: RW BUILDING CONSULTANTS, INC. P.O. Box 230, Valrico, FL 33595 Phone No.: 813.659.9197 FBPE Registry No. 9813	
PRODUCT: MILLWORK 360 WOOD DOOR		PART OR ASSEMBLY: HORIZONTAL & VERTICAL CROSS SECTIONS (1X BUCK)	
3	8/08/23	UPDATE TO 8TH ED. (2023)	FBC LFS
2	9/01/20	UPDATE TO 7TH ED. (2020)	FBC LFS
1	10/03/17	UPDATE TO 6th ED. (2017)	FBC JK
NO.	DATE		BY
REVISIONS			
DATE: 2/14/17			
SCALE: N.T.S.			
DWG. BY:		JK	
CHK. BY:		LFS	
DRAWING NO.: FL-21891.8			
SHEET 9		OF 16	

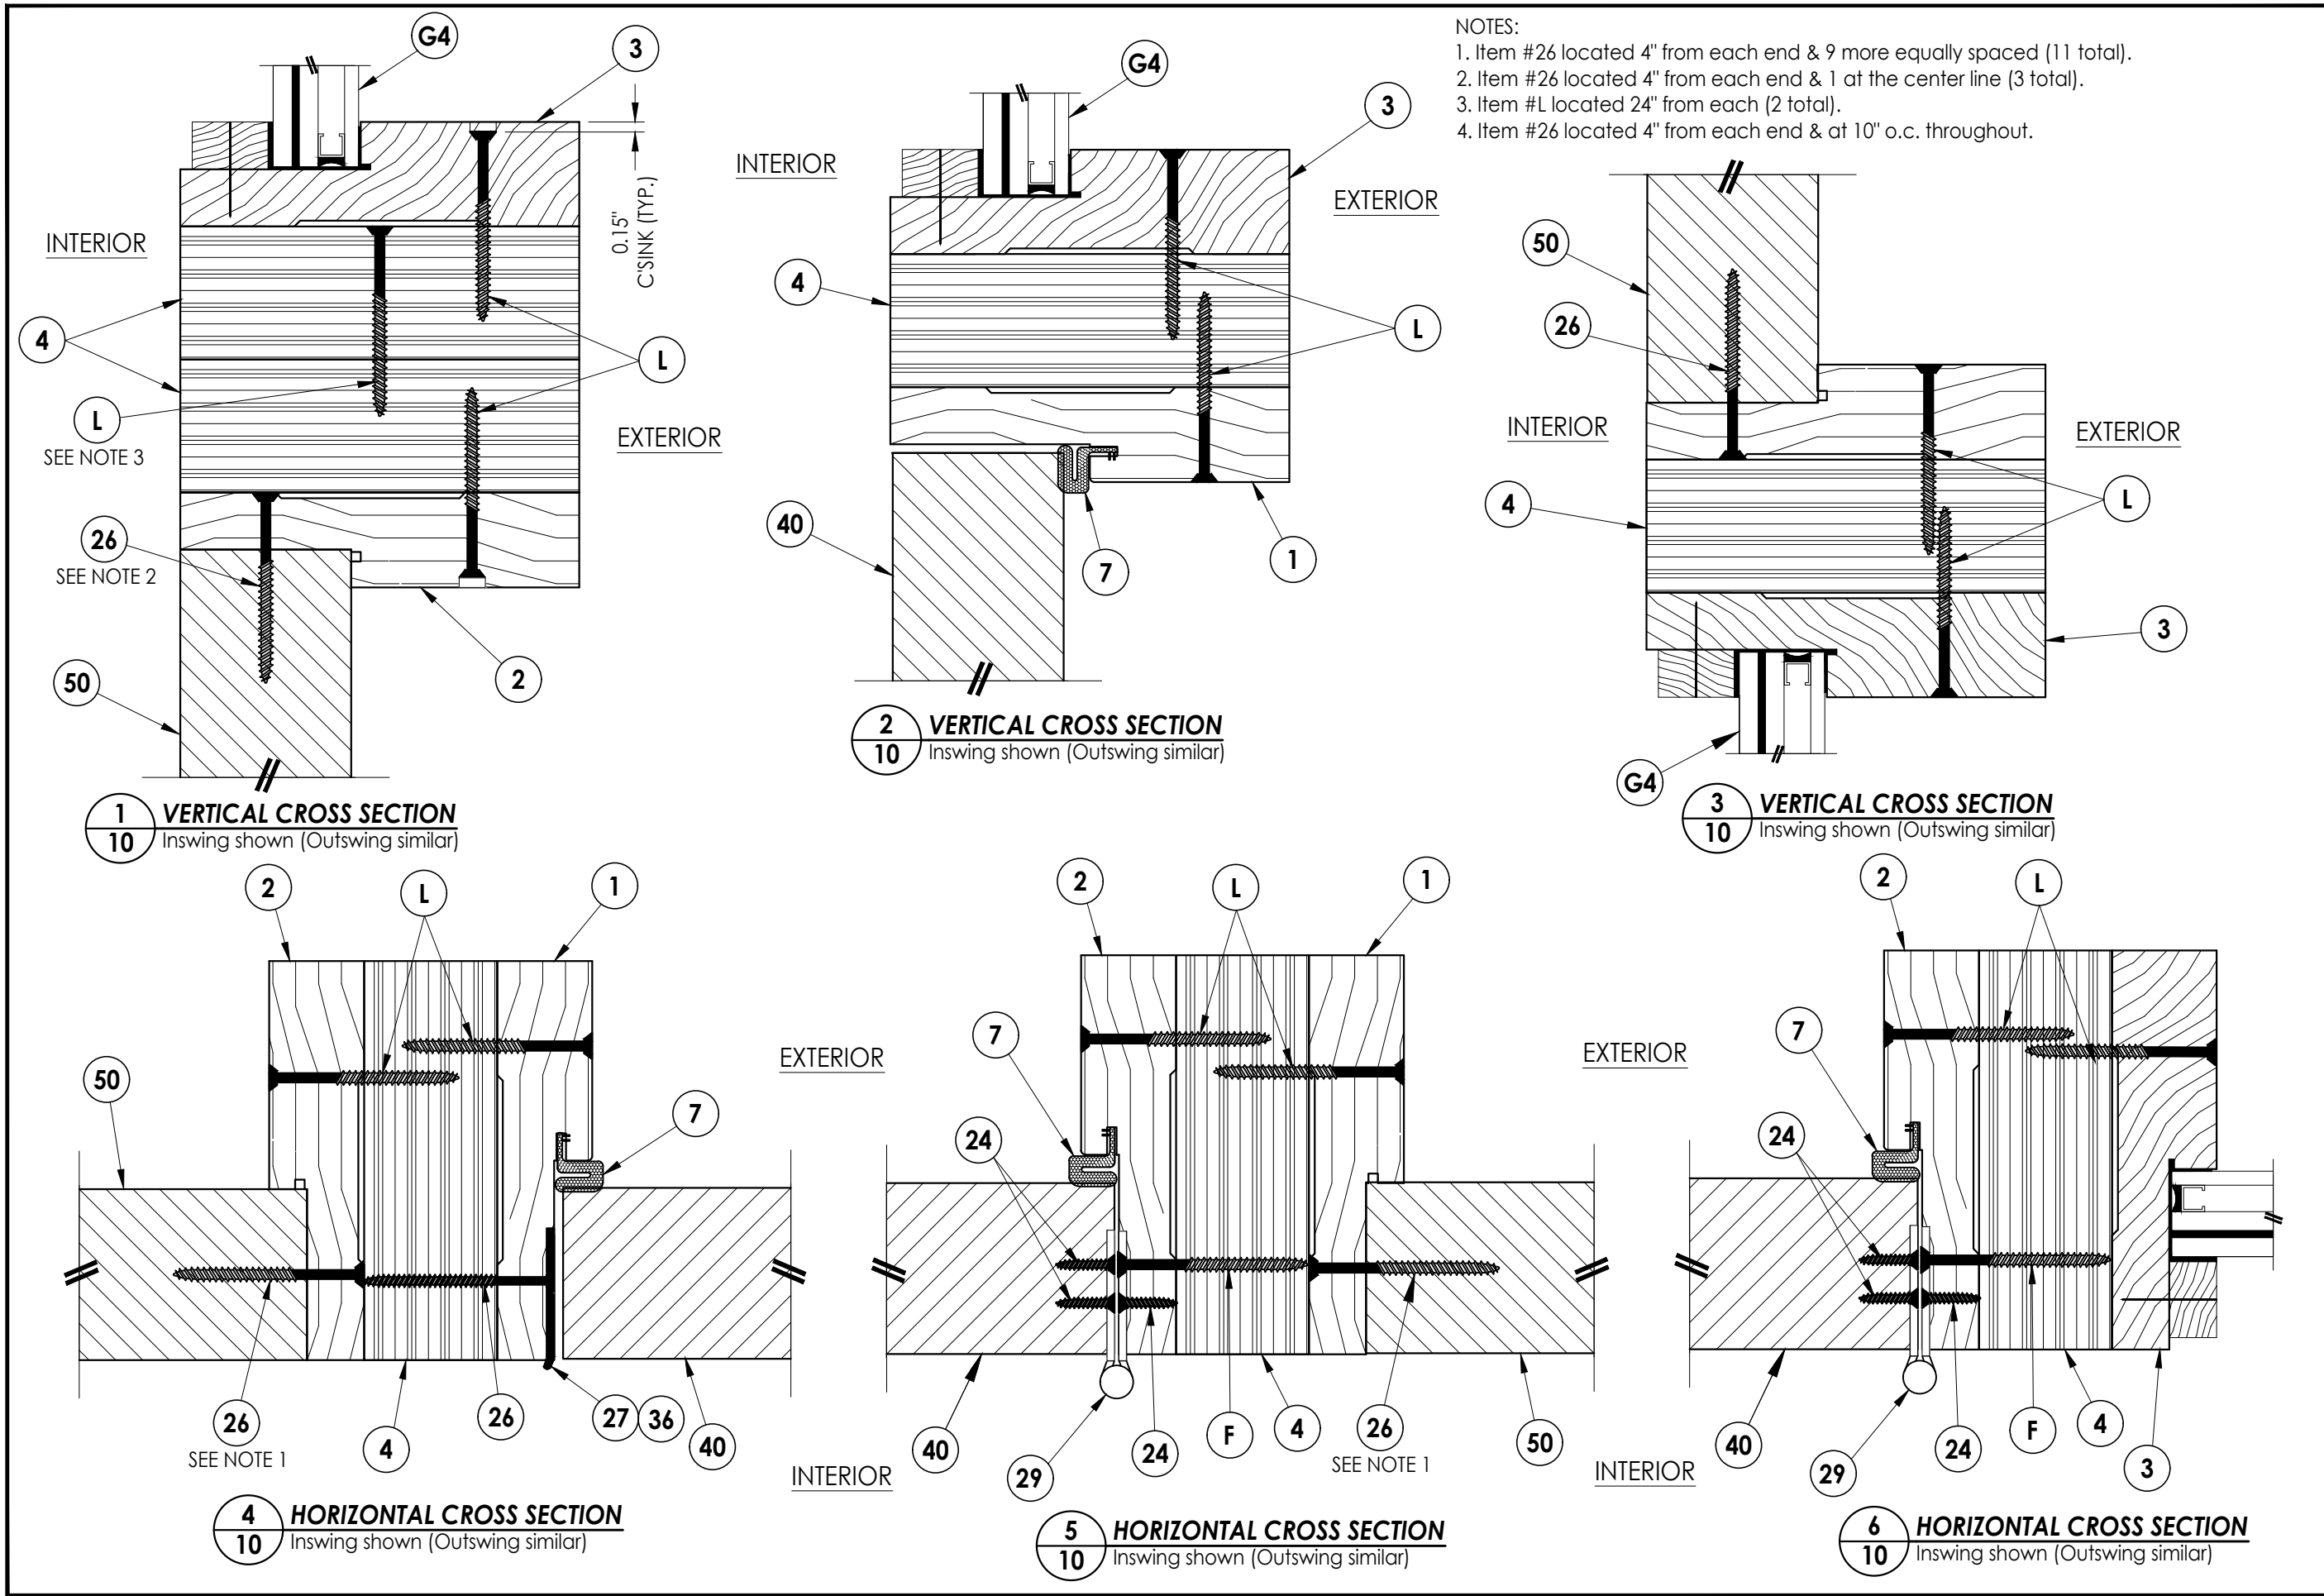

Documents Prepared By:
Lyndon F. Schmidt
P.E. No. 43409

RW BUILDING CONSULTANTS, INC.
P.O. Box 230, Valrico, FL 33593

P.O. Box 230, Valrico, FL 33595
Phone No.: 813.659.9197
FBPE Registry No. 9813

PRODUCT: MILLWORK 360
WOOD DOOR

OR ASSEMBLY:
**HORIZONTAL & VERTICAL
CROSS SECTIONS**

3	8/08/23	UPDATE TO 8TH ED. (2023)	FBC	LFS		
2	9/01/20	UPDATE TO 7TH ED. (2020)	FBC	LFS		
1	10/03/17	UPDATE TO 6th ED. (2017)	FBC	JK		
NO.	DATE			BY		
				REVISIONS		
DATE: 2/14/17						
SCALE: N.T.S.						
DWG. BY: JK						
CHK. BY: LFS						
DRAWING NO.: FL-21891.8						
SHEET 10 OF 16						


1. Item #26 located 4" from each end & 1 at the center line (3 total).



RW BUILDING CONSULTANTS, INC.
P.O. Box 230, Valrico, FL 33595
Phone No.: 813.659.9197
FBPE Registry No. 9813


PART OR ASSEMBLY:
**VERTICAL CROSS
SECTIONS (THRESHOLD)**

DATE:	2/14/17	
SCALE:	N.T.S.	
DWG. BY:	JK	
CHK. BY:	LFS	
DRAWING NO.:	FL-21891.8	
SHEET	11	OF 16

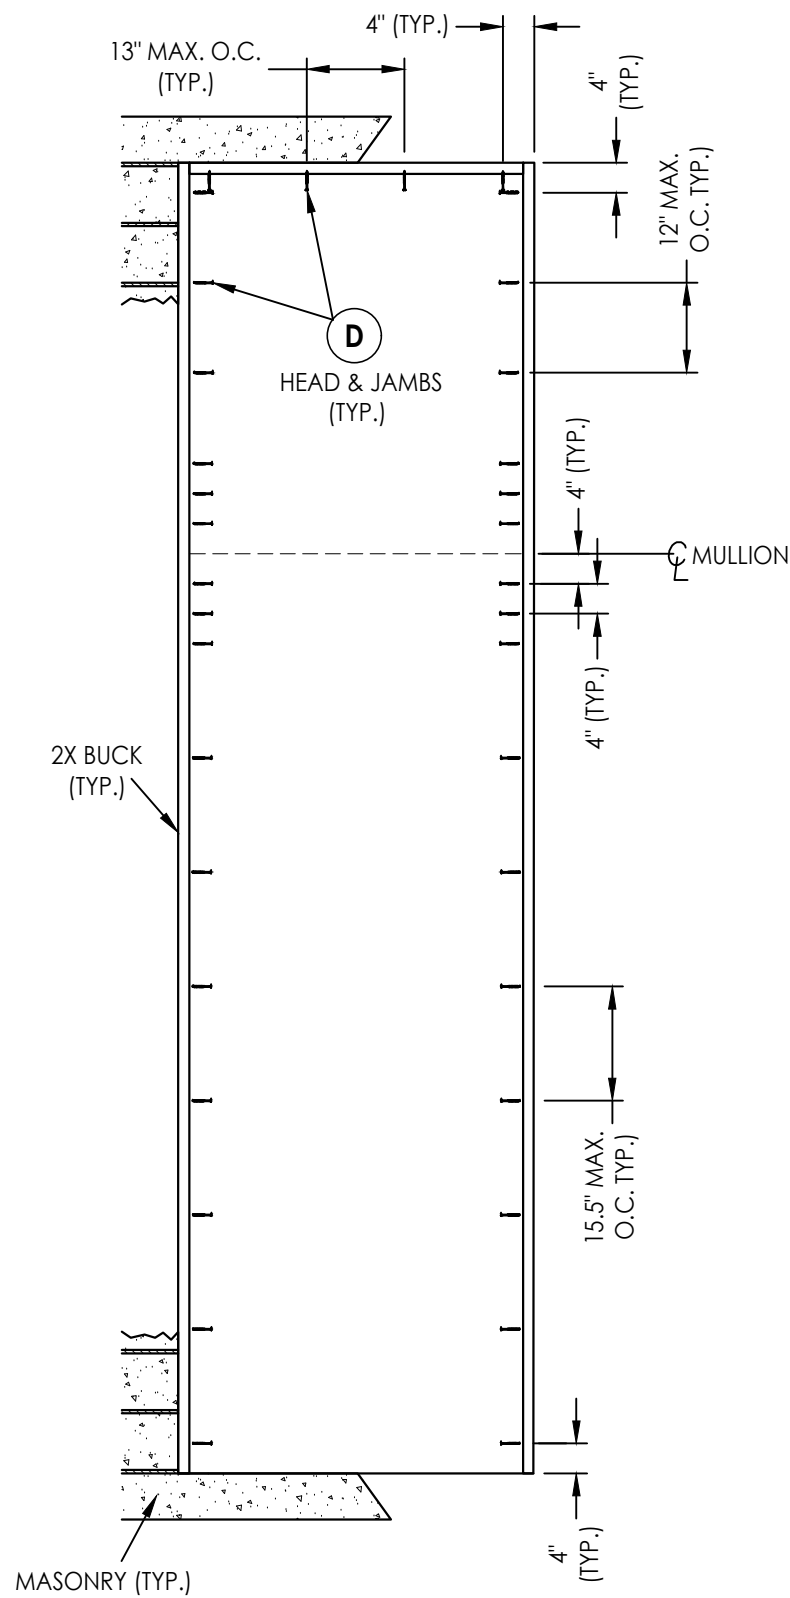


2X BUCK ANCHORING
O/X


NOTE:
1. ALL FRAME CORNERS SECURED WITH (3) #8 X 2-1/2" FH DEEP THREAD WOOD SCREWS.

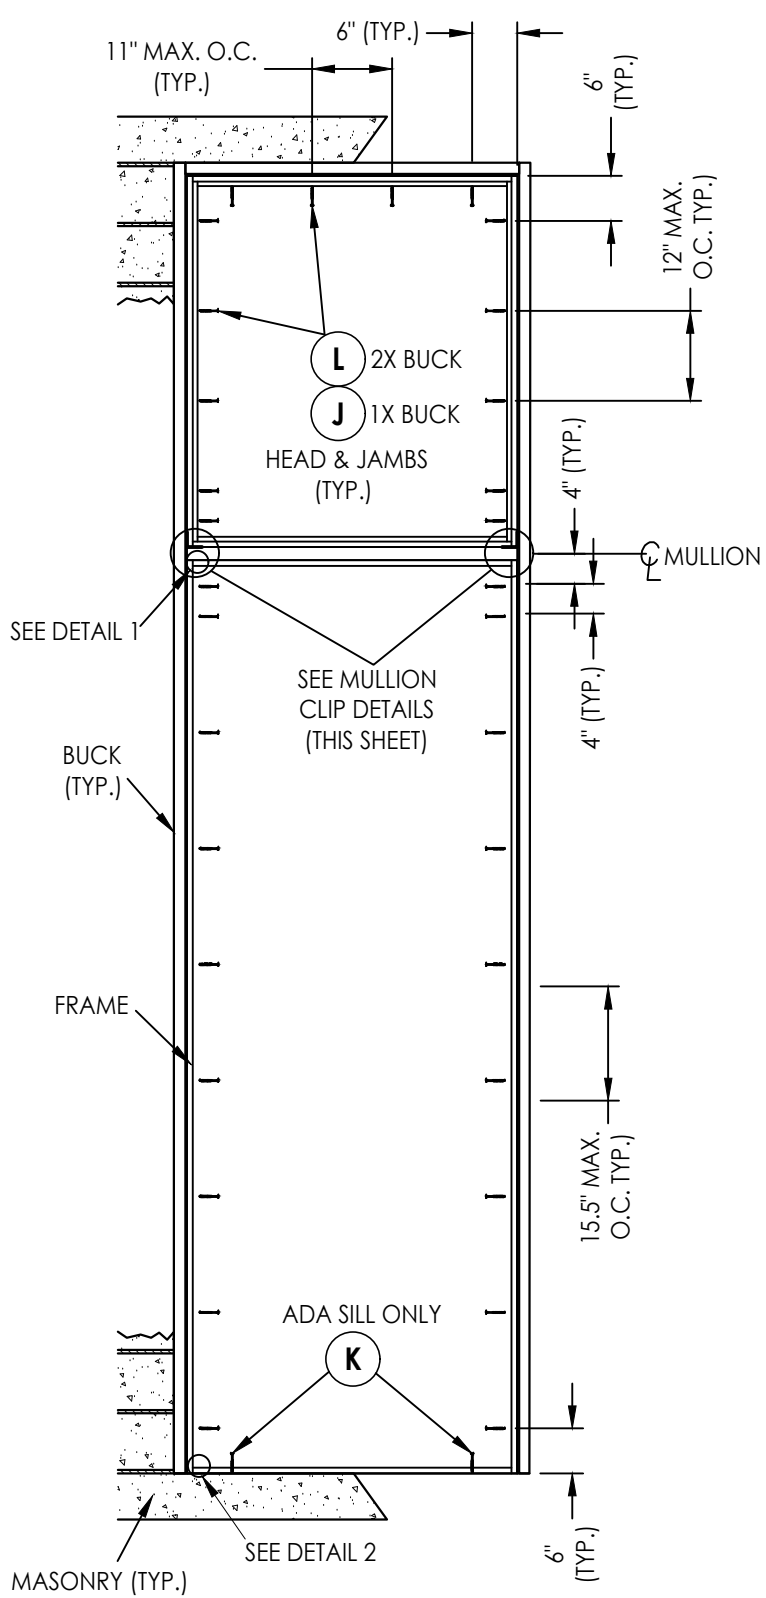


FRAME ANCHORING
O/X
(Shown w/ Single Mullion)

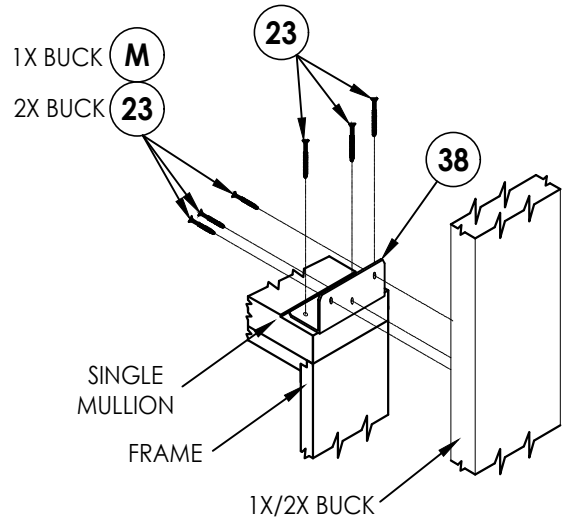

SINGLE MULLION CLIP DETAIL

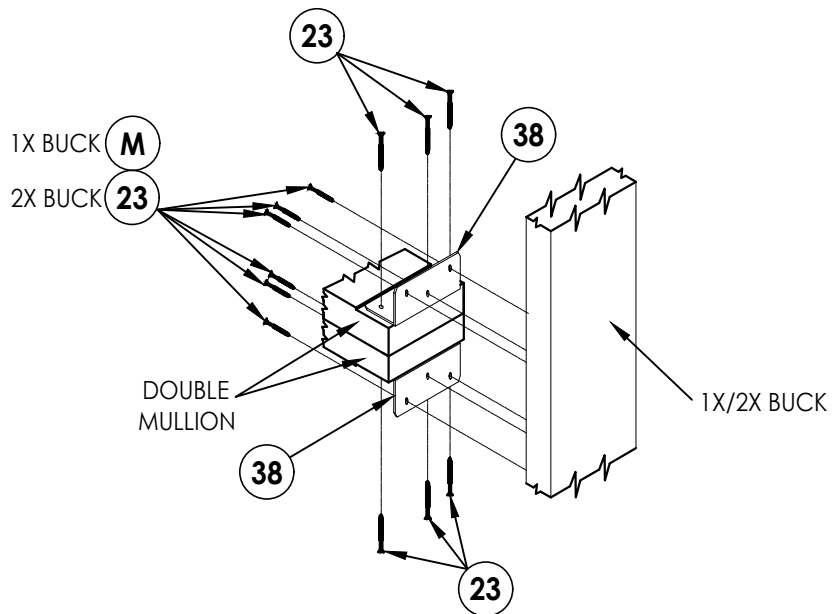


DOUBLE MULLION CLIP DETAIL

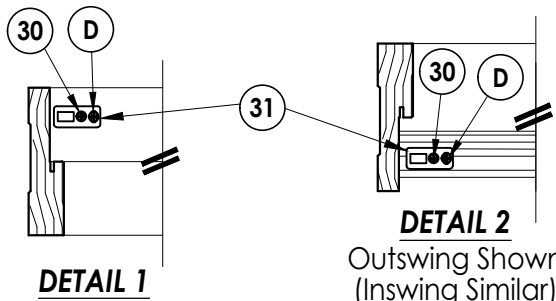[illegible]

Documents Prepared By:
Lyndon F. Schmidt
P.E. No. 43409


RW BUILDING CONSULTANTS, INC.
P.O. Box 230, Valrico, FL 33595
Phone No.: 813.659.9197
FBPE Registry No. 9813

Z:\2023 FBC Drawings\Millwork 360\FL-21891 R5\FL-21891.6-8.dwg

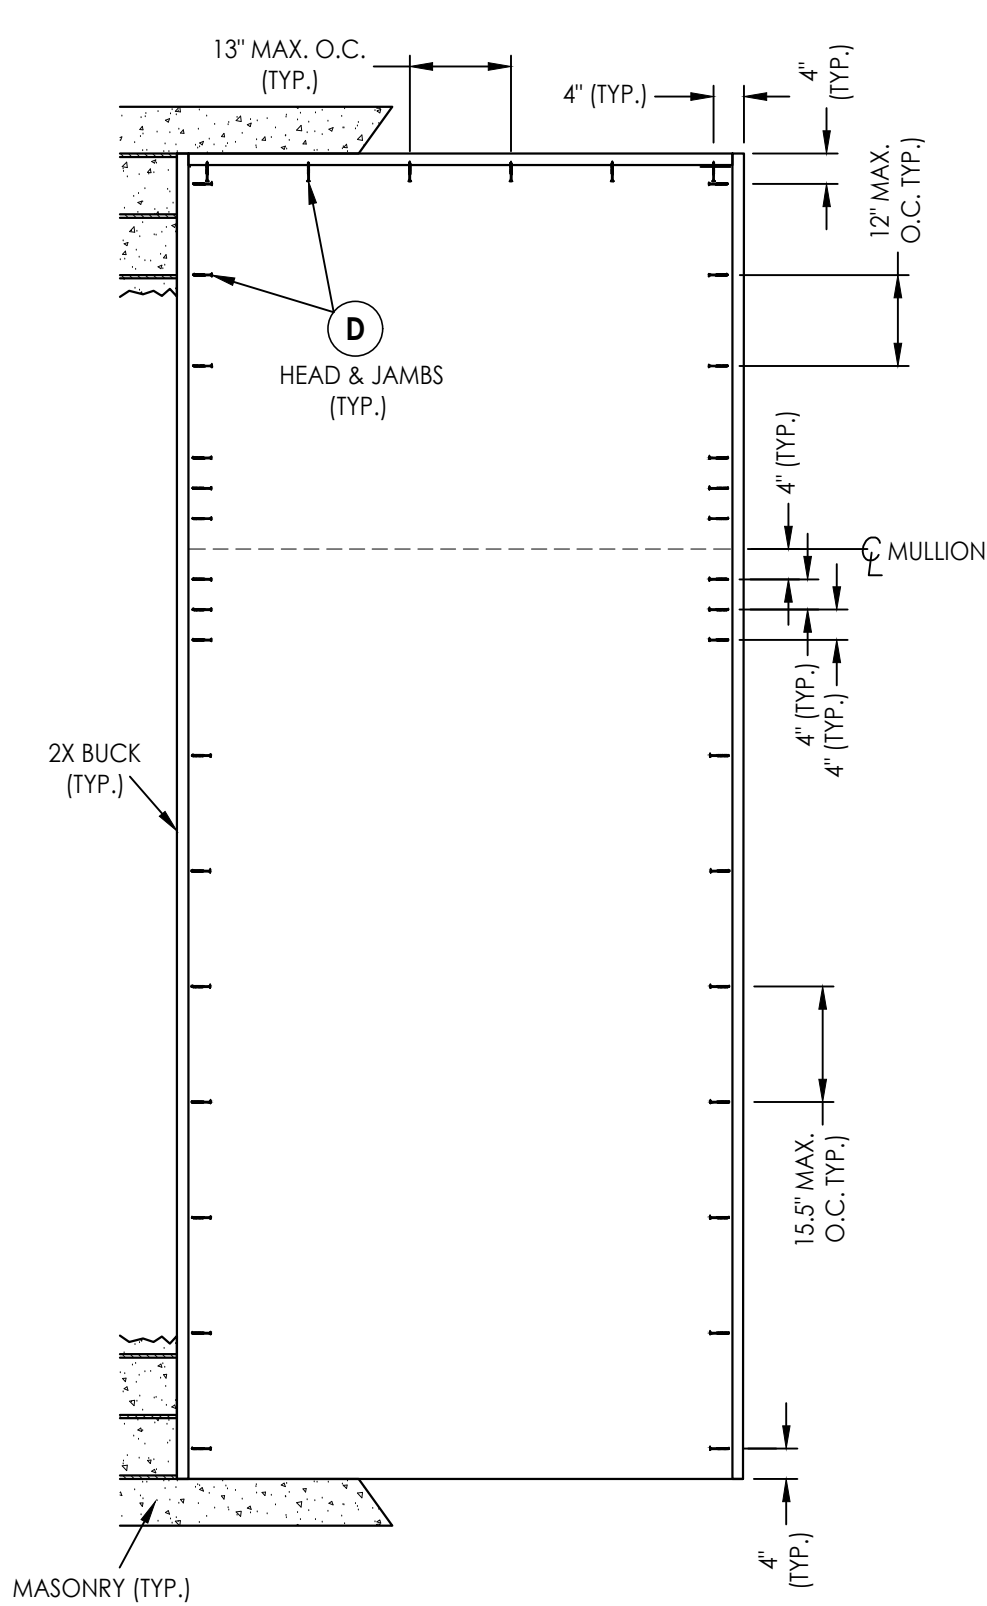

2X BUCK ANCHORING
O/OX Shown (O/XO - Similar)

NOTE:
1. ALL FRAME CORNERS SECURED WITH (3) #8 X 2-1/2" FH DEEP THREAD WOOD SCREWS.

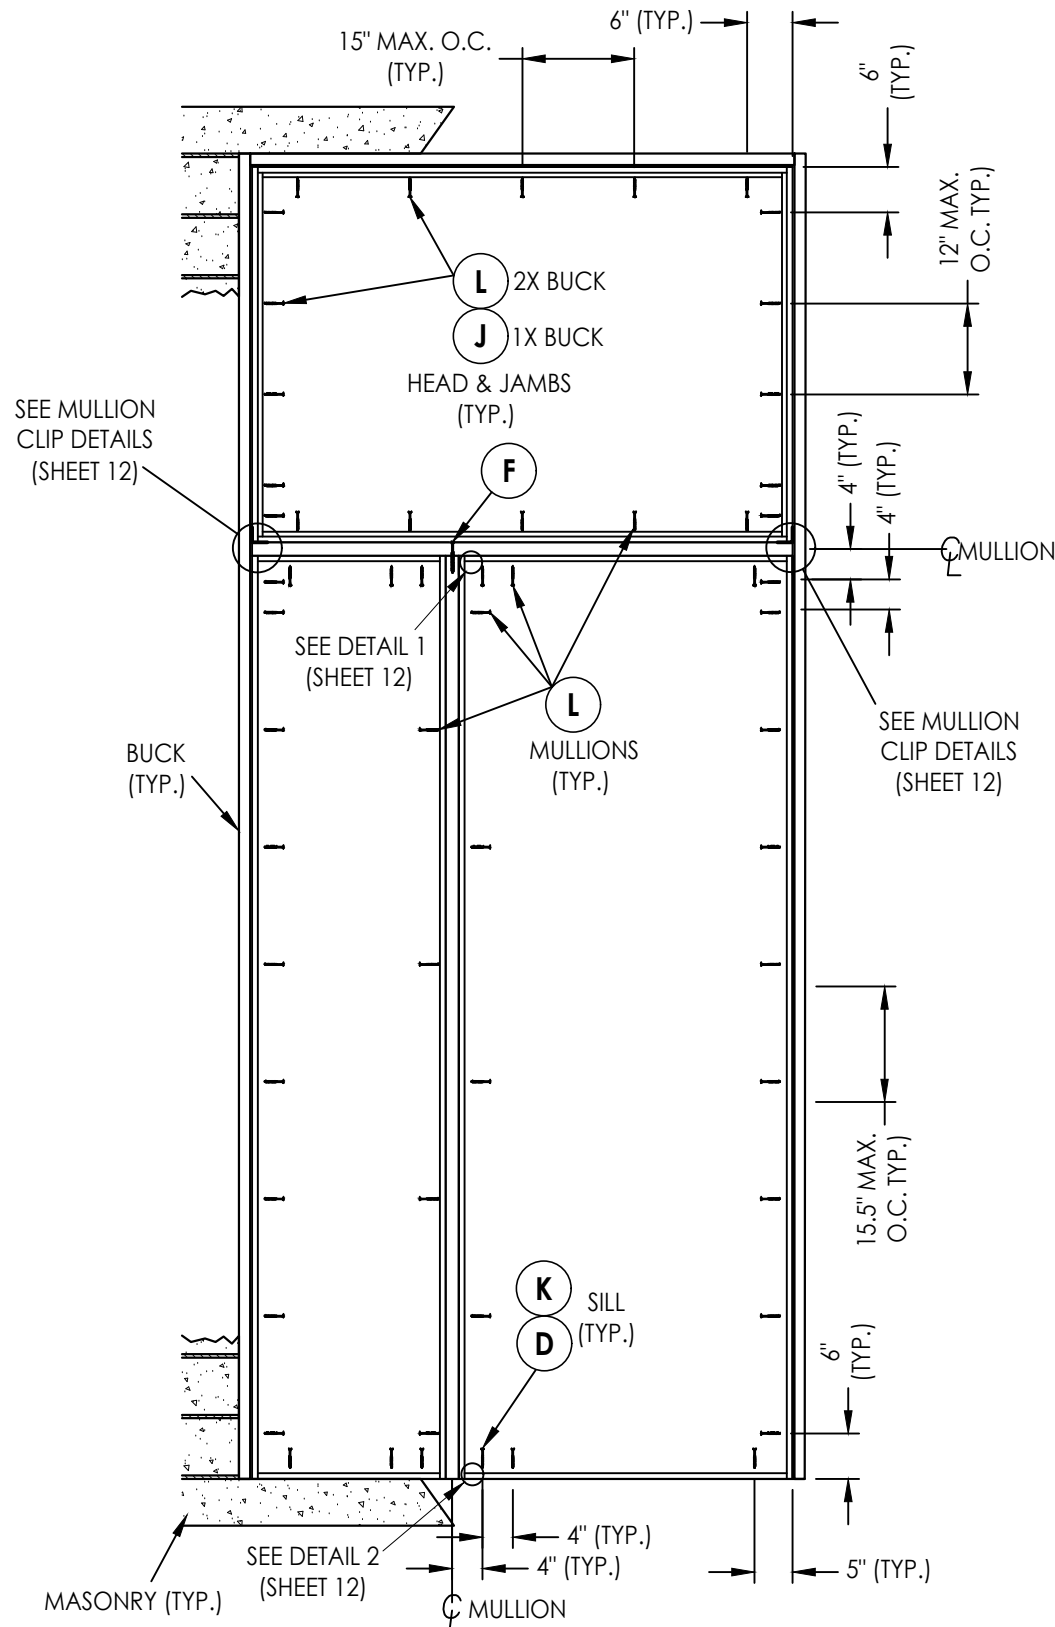

FRAME ANCHORING
O/OX Shown (O/XO - Similar)
(Shown w/ Single Mullion)

Documents Prepared By:
Lyndon F. Schmidt
P.E. No. 43409

PRODUCT:
MILLWORK 360
WOOD DOOR

R^W BUILDING CONSULTANTS, INC.
P.O. Box 230, Valrico, FL 33595
Phone No.: 813.659.9197
FBPE Registry No. 9813

PART OR ASSEMBLY:
BUCK & FRAME ANCHORING
(O/OX)

NO.	DATE	REVISIONS			
		DATE	BY	CHK	APP
3	8/08/23	UPDATE TO 8TH ED. (2023)	FBC	LFS	
2	9/01/20	UPDATE TO 7TH ED. (2020)	FBC	LFS	
1	10/03/17	UPDATE TO 6TH ED. (2017)	FBC	JK	

DATE: 2/14/17

SCALE: N.T.S.

DWG. BY: JK


CHK. BY: LFS

DRAWING NO.:


FL-21891.8

SHEET 13 OF 16

Z:\2023 FBC Drawings\Millwork 360\FL-21891 R5\FL-21891.6-8.dwg

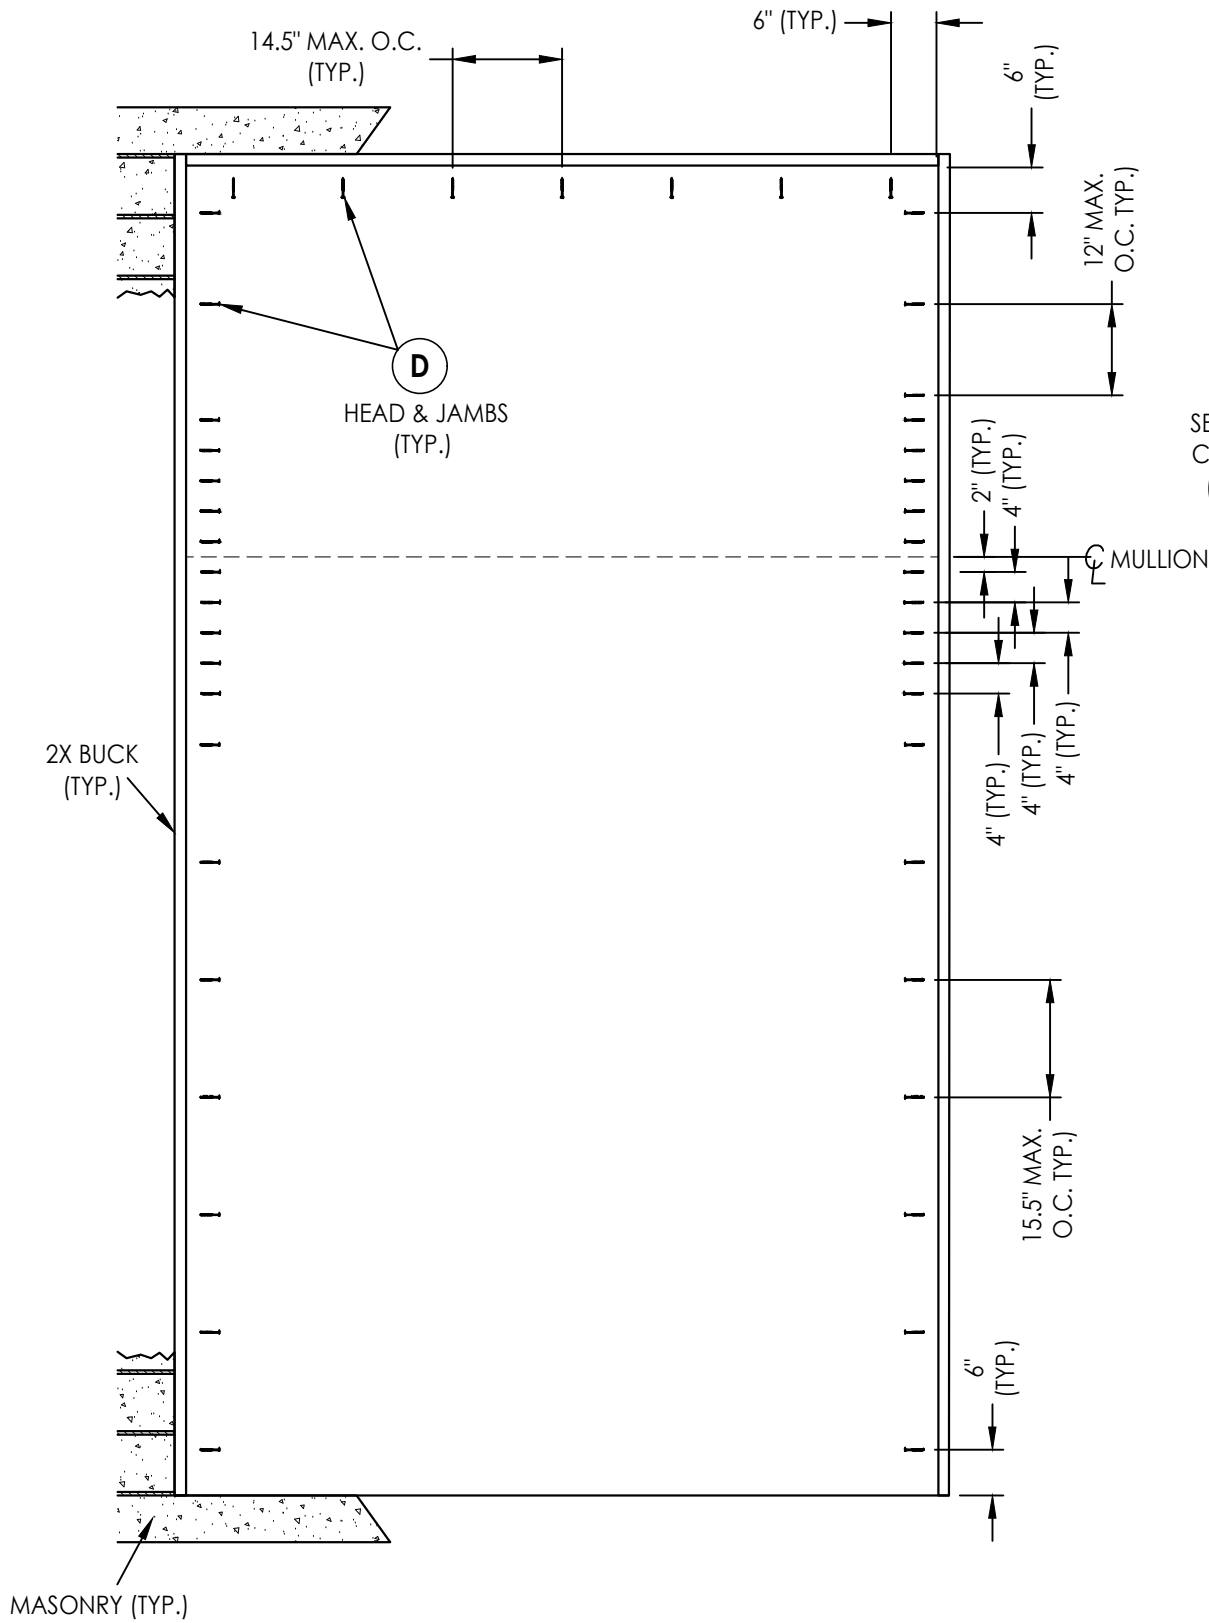

2X BUCK ANCHORING
O/OXO

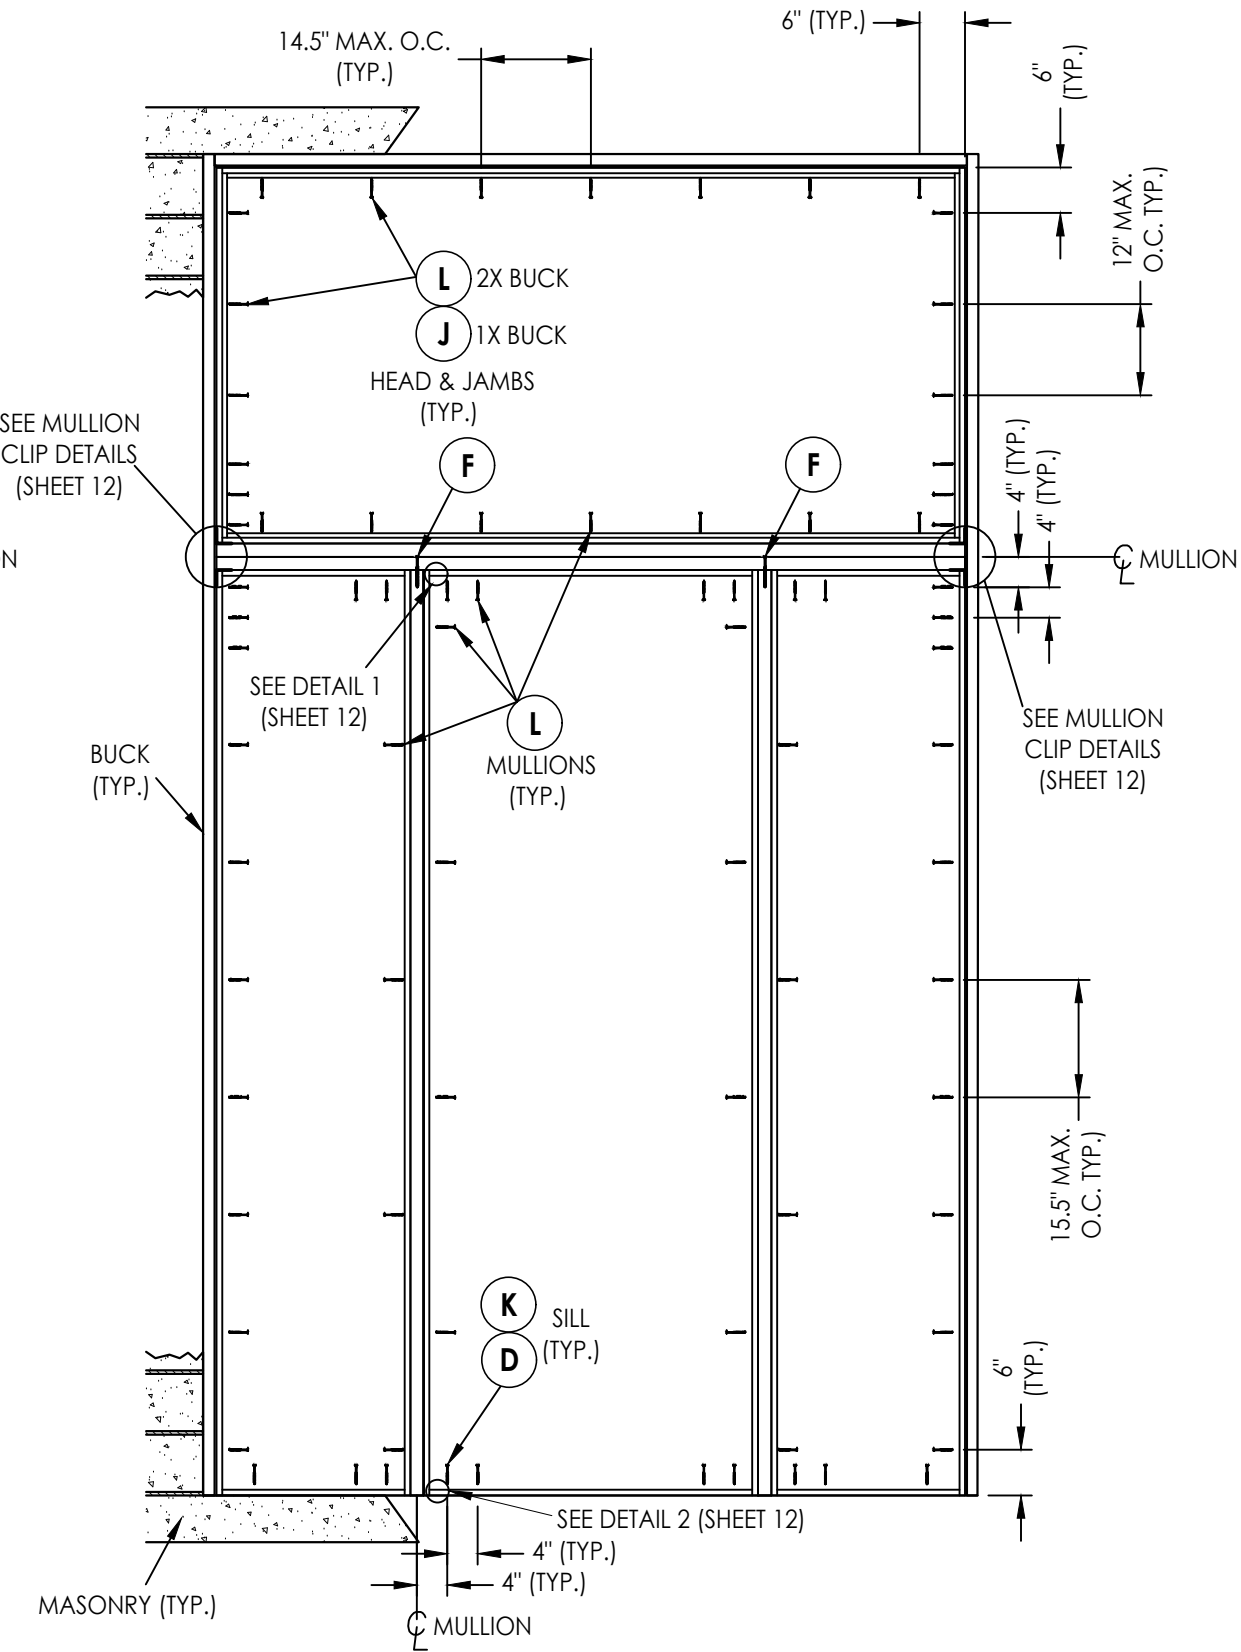

FRAME ANCHORING
O/OXO
(Shown w/ Double Mullion)

NOTE:
1. ALL FRAME CORNERS SECURED WITH (3) #8 X 2-1/2" FH DEEP THREAD WOOD SCREWS.

Documents Prepared By:
Lyndon F. Schmidt
P.E. No. 43409

RW BUILDING CONSULTANTS, INC.
P.O. Box 230, Vairico, FL 33595
Phone No.: 813.659.9197
FBPE Registry No. 9813


PRODUCT: MILLWORK 360
WOOD DOOR

PART OR ASSEMBLY:
BUCK & FRAME ANCHORING
(O/OXO)


NO.	DATE	REVISIONS		
3	8/08/23	UPDATE TO 8TH ED. (2023)	FBC	LFS
2	9/01/20	UPDATE TO 7TH ED. (2020)	FBC	LFS
1	10/03/17	UPDATE TO 6TH ED. (2017)	FBC	JK

DATE:	2/14/17
SCALE:	N.T.S.
DWG. BY:	JK
CHK. BY:	LFS
DRAWING NO.:	FL-21891.8
SHEET	14 OF 16

Z:\2023 FBC Drawings\Millwork 360\FL-21891 R5\FL-21891.6-8.dwg

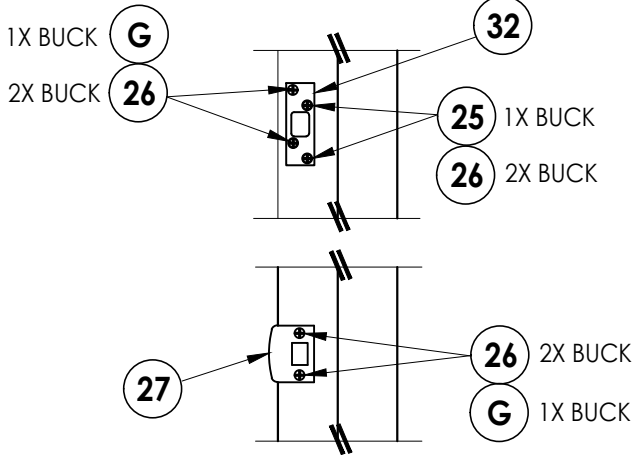


LATCH & DEADBOLT STRIKE DETAIL

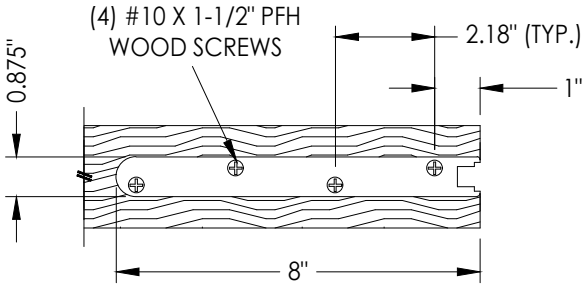


SHOOTBOLT REINFORCMENT


AT TOP & BOTTOM OF DOOR PANEL
(1/8" THICK STEEL)

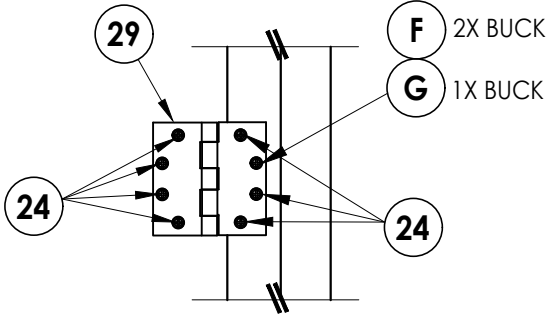


HINGE DETAIL

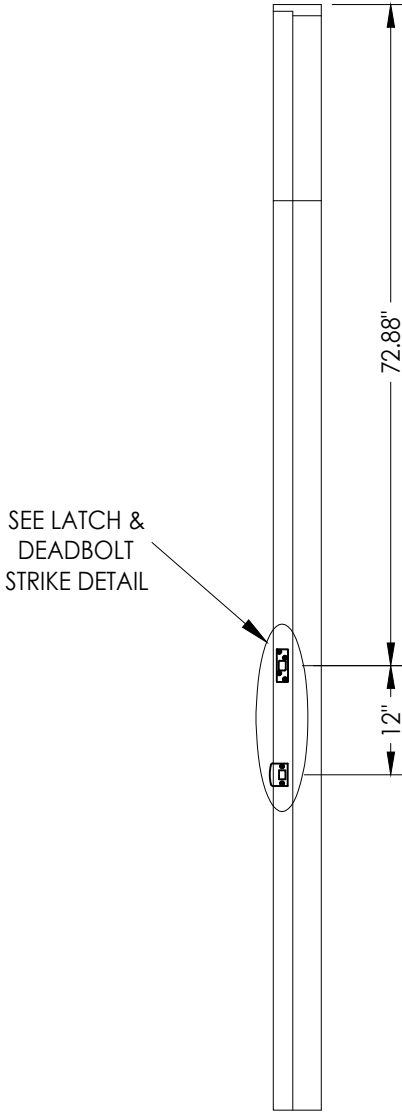


LATCH & DEADBOLT DETAILS

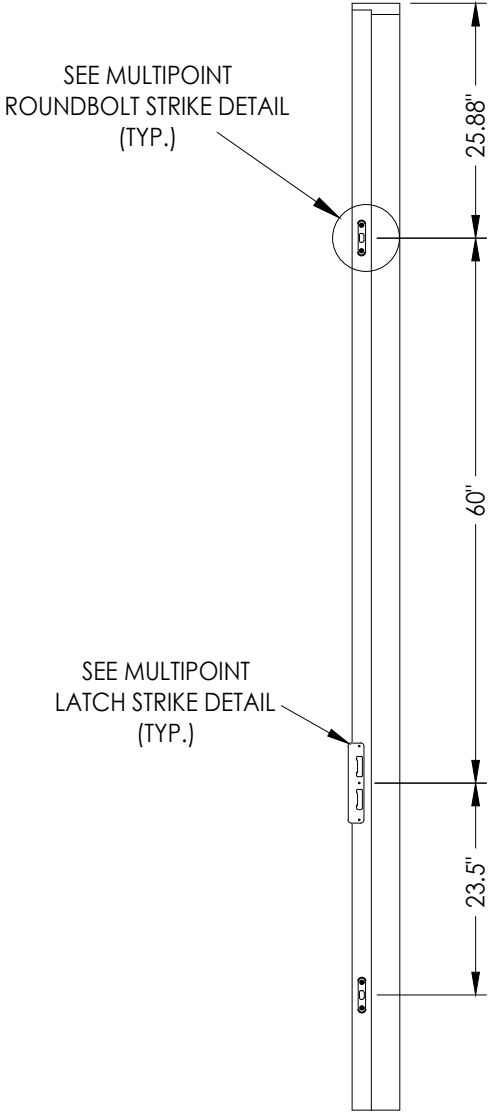


MULTIPOINT LOCK DETAILS

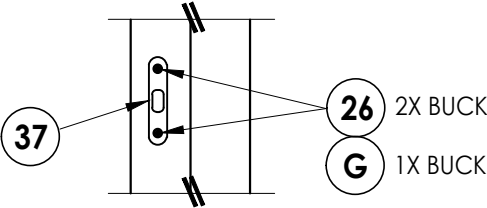

MULTIPOINT ROUND BOLT STRIKE DETAIL

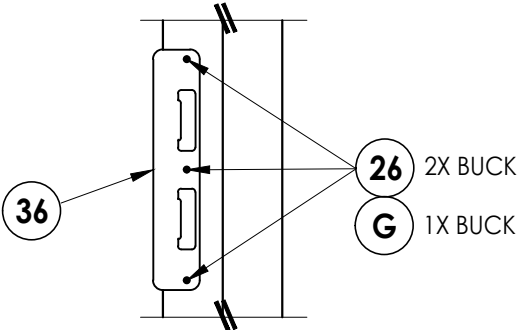

MULTIPOINT STRIKE DETAIL

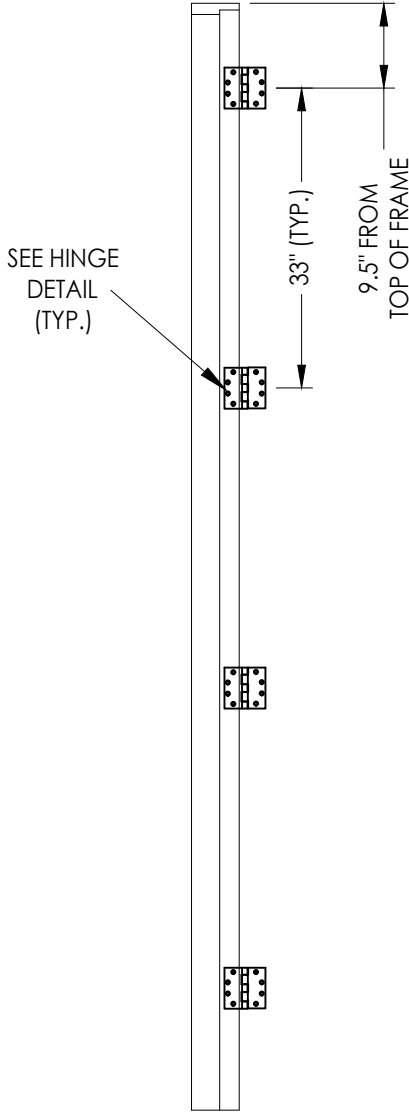

HINGE JAMB

Documents Prepared By:
Lyndon F. Schmidt
P.E. No. 43409

RW BUILDING CONSULTANTS, INC.
P.O. Box 230, Vairico, FL 33595
Phone No.: 813.659.9197
FBPE Registry No. 9813

PRODUCT:
MILLWORK 360
WOOD DOOR

PART OR ASSEMBLY:
HARDWARE DETAILS

NO.	DATE	REVISIONS
3	8/08/23	UPDATE TO 8TH ED. (2023) FBC
2	9/01/20	UPDATE TO 7TH ED. (2020) FBC
1	10/03/17	UPDATE TO 6TH ED. (2017) FBC
NO.	DATE	BY

DATE: 2/14/17

SCALE: N.T.S.

DWG. BY: JK

CHK. BY: LFS


DRAWING NO.:

FL-21891.8

SHEET 15 OF 16

BILL OF MATERIALS		
ITEM #	DESCRIPTION	MATERIAL
A	1X BUCK (SG >= 0.42)	WOOD
B	2X BUCK (SG >= 0.42)	WOOD
C	1/4" MAX. SHIM SPACE	-
D	1/4" X 2-3/4" PFH DeWALT OR ITW CONCRETE SCREW	STEEL
E	MASONRY - 3,000 PSI MIN. CONCRETE CONFORMING TO ACI 301 OR HOLLOW BLOCK CONFORMING TO ASTM C90	CONCRETE
F	#12 X 2-1/2" PFH WOOD SCREW	STEEL
G	3/16" X 3-1/4" PFH ITW CONCRETE SCREW	STEEL
J	1/4" X 3-3/4" PFH DeWALT OR ITW CONCRETE SCREW	STEEL
K	1/4" X 1-3/4" PFH DeWALT OR ITW CONCRETE SCREW	STEEL
L	#10 X 2-1/2" PFH WOOD SCREW (1.15" MIN. EMBEDMENT)	STEEL
M	3/16" X 2-1/4" PFH ITW CONCRETE SCREW	STEEL
1	JAMB (DOOR)	WOOD
2	JAMB (SIDELITE)	WOOD
3	JAMB (SIDELITE/TRANSOM - DIRECT SET)	WOOD
4	MULLION	LVL
7	WEATHERSTRIP	FOAM
8	SWEEP	VINYL
14	OUTSWING THRESHOLD	ALUM/COMP
15	INSWING THRESHOLD	ALUM/COMP
16	ADA THRESHOLD	ALUM
22	#10 X 2" PFH WOOD SCREW	STEEL
23	#10 X 1-1/2" PFH WOOD SCREW	STEEL
24	#12 x 1" PFH WOOD SCREW	STEEL
25	#8 x 1-3/4" PFH WOOD SCREW	STEEL
26	#8 x 2-1/2" PFH WOOD SCREW	STEEL
27	LATCH STRIKE PLATE	STEEL
29	4.5" X 4.5" HINGE	STEEL
30	#8 x 3/4" FH SMS	STEEL
31	SHOOTBOLT STRIKE PLATE	STEEL
32	DEADBOLT SECURITY STRIKE PLATE	STEEL
36	MULTIPOINT STRIKE PLATE	STEEL
37	MULTIPOINT ROUND BOLT STRIKE DETAIL	STEEL
38	MULLION ANGLE CLIP (USP ML24-TZ)	STEEL
40	DOOR PANEL	WOOD
41	DOOR PANEL	WOOD
50	SIDELITE PANEL	WOOD
51	SIDELITE PANEL (DIRECT SET)	WOOD
70	TRANSOM PANEL	WOOD


WOOD FRAME COMPONENTS: SIPO (UTILE) ($G = 0.53$)

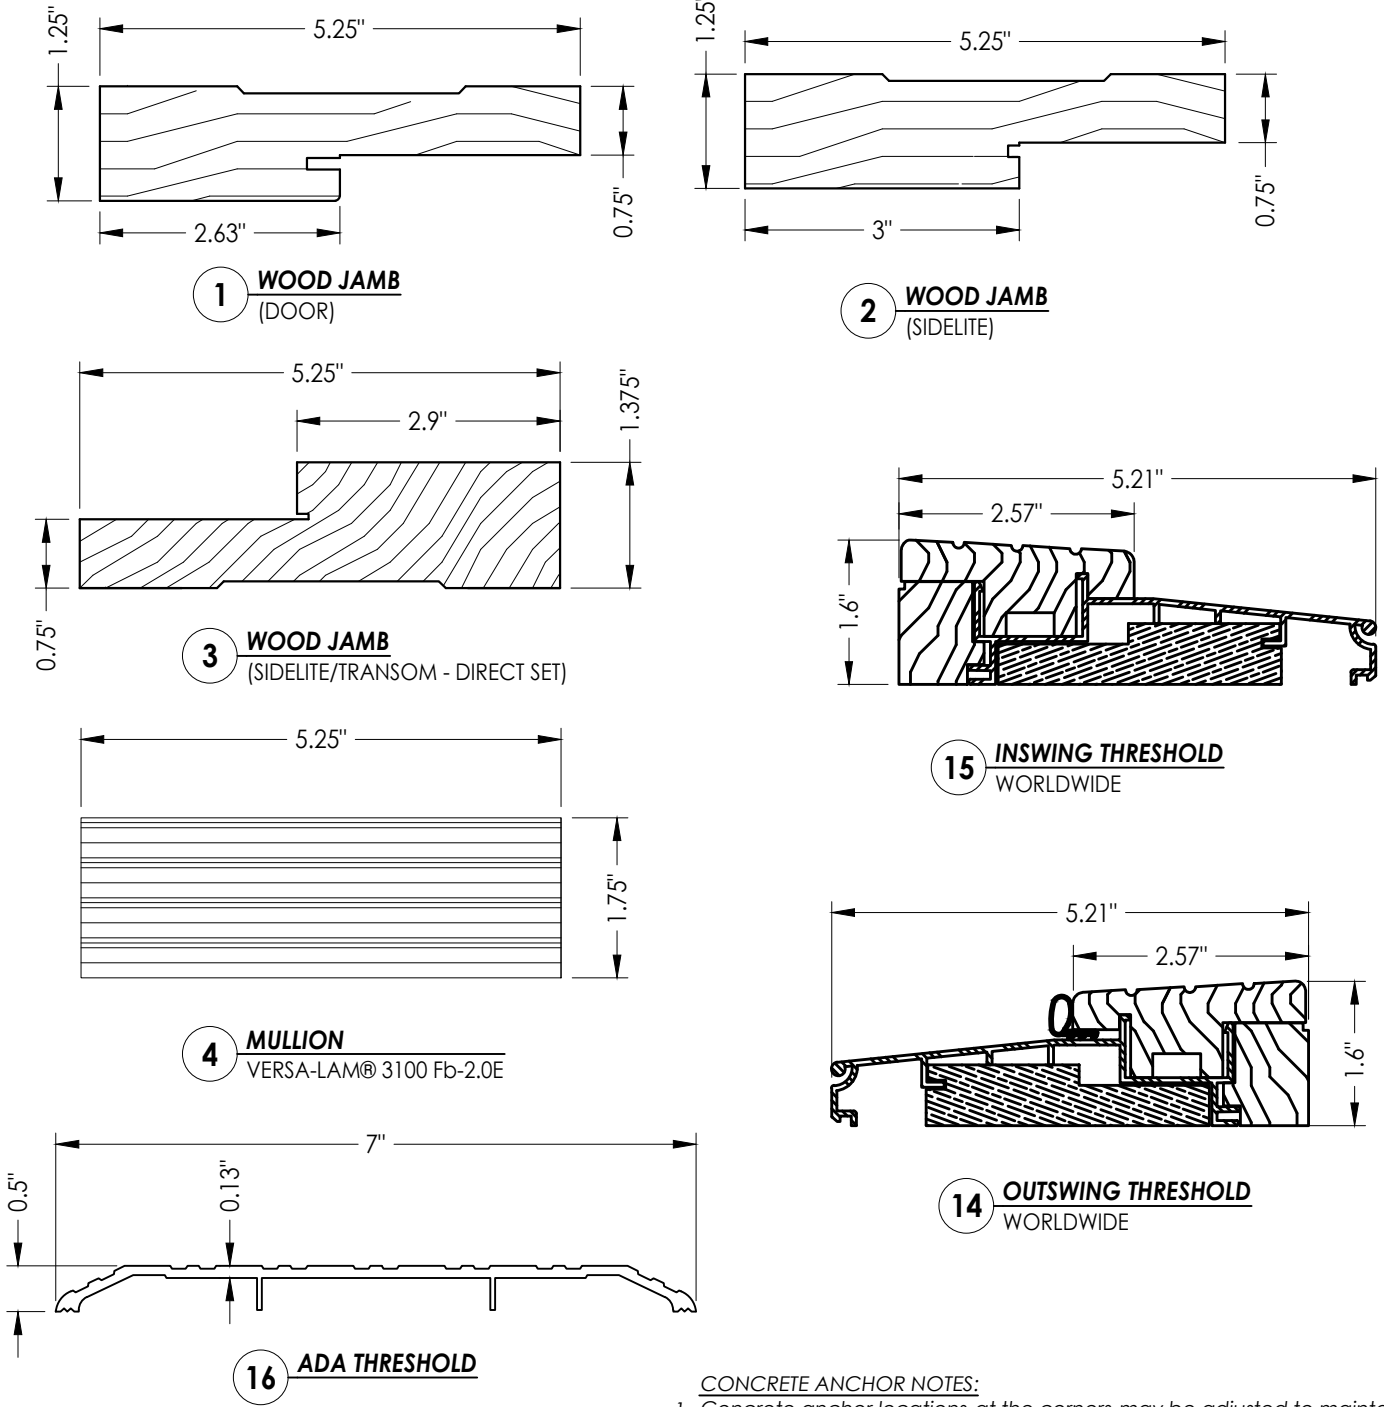

- CONCRETE ANCHOR NOTES:
1. Concrete anchor locations at the corners may be adjusted to maintain the min. edge distance to mortar joints.
 2. Concrete anchor locations noted as "MAX. ON CENTER" must be adjusted to maintain the min. edge distance to mortar joints, additional concrete anchors may be required to ensure the "MAX. ON CENTER" dimension are not exceeded.
 3. Concrete anchor table:

ANCHOR TYPE	ANCHOR SIZE	MIN. EMBEDMENT	MIN. CLEARANCE TO MASONRY EDGE	MIN. CLEARANCE TO ADJACENT ANCHOR
ITW TAPCON®	1/4"	1-1/4"	2"	4"
DeWALT ULTRACON®	1/4"	1-1/4"	1"	4"
ITW TAPCON®	3/16"	1-1/4"	3"	1-1/2"

WOOD SCREW INSTALLATION NOTES:
Maintain a minimum 5/8" edge distance, 1" end distance, & 1" o.c. spacing of wood screws to prevent the splitting of wood.

 DATE: 2/14/17		DRAWING NO.: FL-21891.8		SHEET 16 OF 16	
SCALE: N.T.S.		CHK. BY: LFS		DWG. BY: JK	
NO. DATE		REVISONS			
3	8/08/23	UPDATE TO 8TH ED. (2023)	FBC	LFS	
2	9/01/20	UPDATE TO 7TH ED. (2020)	FBC	LFS	
1	10/03/17	UPDATE TO 6th ED. (2017)	FBC	JK	
PART OR ASSEMBLY:		BILL OF MATERIALS & COMPONENTS			
PRODUCT:		MILLWORK 360 WOOD DOOR			
Documents Prepared By:		Lyndon F. Schmidt P.E. No. 43409  BUILDING CONSULTANTS, INC. P.O. Box 230, Valrico, FL 33595 Phone No.: 813.659.9197 FBPE Registry No. 9813			