

Z:\2023 FBC Drawings\Millwork 360\FL-21891 R5\FL-21891.6-8.dwg





IMPACT 360 SERIES
WOOD GLAZED OR OPAQUE
SINGLE DOOR
INSWING/OUTSWING
"IMPACT"

GENERAL NOTES:

1. This product has been evaluated and is in compliance with the 9th Edition (2026) Florida Building Code (FBC) structural requirements including the "High Velocity Hurricane Zone" (HVHZ).
2. Product anchors shall be as listed and spaced as shown on details. Anchor embedment to base material shall be beyond wall dressing or stucco.
3. When used in the "HVHZ", this product complies with Section 1626 of the Florida Building Code and does not require an impact resistant covering.
4. For 2x stud framing construction, anchoring of these units shall be the same as that shown for 2x buck masonry construction.
5. Site conditions that deviate from the details of this drawing require further engineering analysis by a licensed engineer or registered architect.
6. Outswing configurations meet water infiltration requirements for "HVHZ".
7. Inswing configurations do not meet the water infiltration requirements for the "HVHZ" and shall be installed only in non-habitable areas or at habitable locations protected by an overhang or canopy such that the angle between the edge of canopy or overhang to sill is less than 45 degrees.

TABLE OF CONTENTS	
SHEET #	DESCRIPTION
1	Typical Elevations, Design Pressures & General Notes
2	Door Panel Details
3	Door Panel Details
4	Door Panel Details
5	Glazing & Panel Infil Details
6	Elevations
7	Horizontal & Vertical Cross Sections (2X Buck)
8	Horizontal & Vertical Cross Sections (1X Buck)
9	Vertical Cross Sections (Thresholds)
10	Buck & Frame Anchoring
11	Hardware Details
12	Bill of Materials & Components

CONFIGURATION	DESIGN PRESSURE (PSF) INSWING		DESIGN PRESSURE (PSF) OUTSWING (WATER INFILTRATION REQUIRED)		DESIGN PRESSURE (PSF) OUTSWING (WATER INFILTRATION NOT REQUIRED)	
	POSITIVE	NEGATIVE	POSITIVE	NEGATIVE	POSITIVE	NEGATIVE
X (Arch Top)	+60.0	-70.0	+60.0	-60.0	+60.0	-60.0
X (Rectangular)	+60.0	-70.0	+60.0	-85.0	+75.0	-85.0

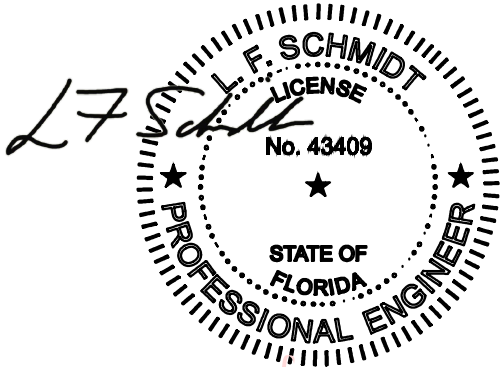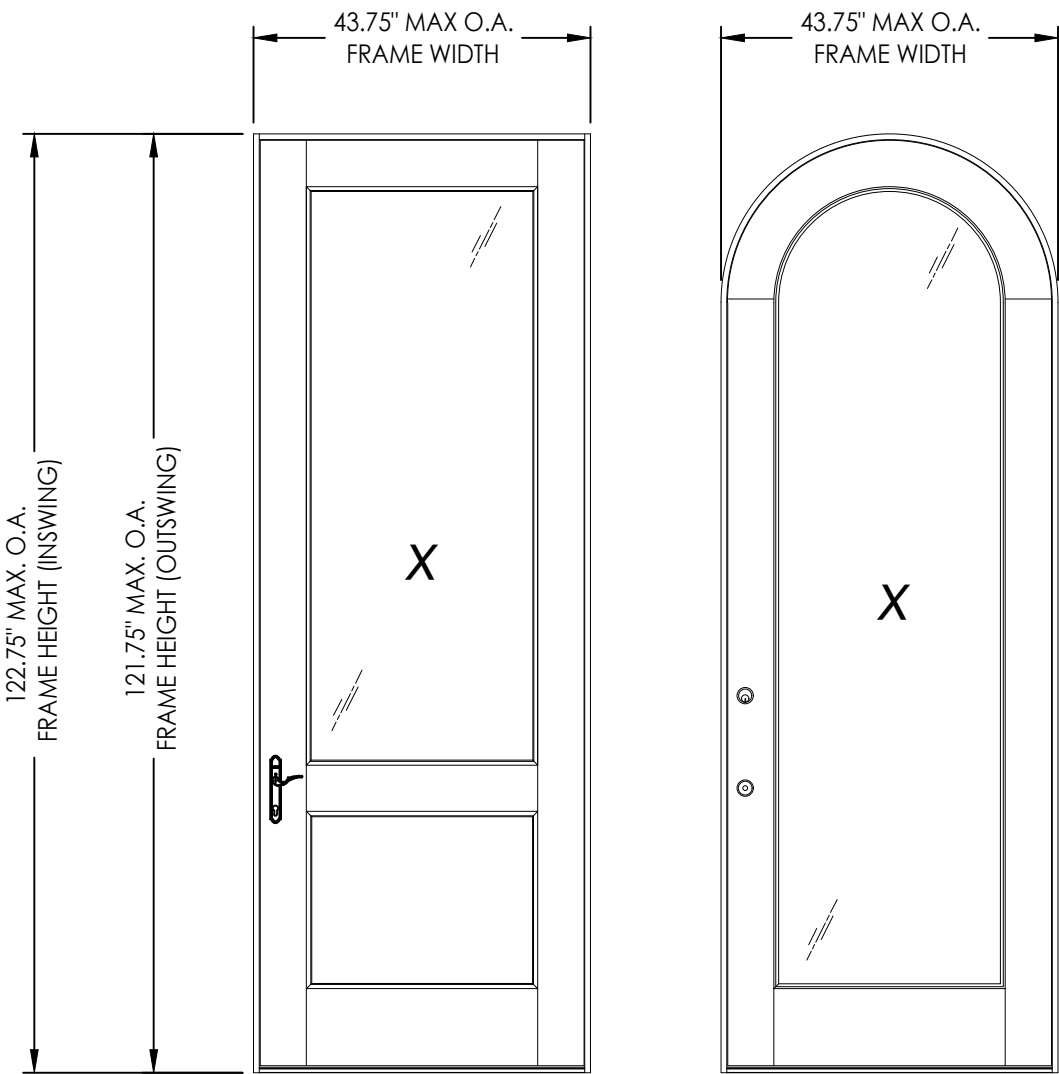

Digitally signed by Lyndon F Schmidt
Date: 2026.08.27 12:01:45 -04'00'

This item has been digitally signed and sealed by
L. F. Schmidt, P.E. on the date adjacent to the seal.
Printed copies of this document are not
considered signed and sealed and the signature
must be verified on any electronic copies.

THIS PRODUCT APPROVAL IS VALID
ONLY FOR THE STATE OF FLORIDA

Documents Prepared By:
Lyndon F. Schmidt
P.E. No. 43409

PRODUCT: MILLWORK 360
WOOD DOOR

DATE: 03/27/17

SCALE: N.T.S.

DWG. BY: JK

CHK. BY: LFS

DRAWING NO.: FL-21891.6


SHEET 1 OF 12

PART OR ASSEMBLY:
TYPICAL ELEVATION, DESIGN
PRESSURES & GENERAL NOTES


REVISIONS

R.W. BUILDING CONSULTANTS, INC.
P.O. Box 230, Valrico, FL 33595
Phone No.: 813.659.9197
FBPE Registry No. 9813


Z:\2023 FBC Drawings\Millwork 360\FL-21891 R5\FL-21891.6-8.dwg

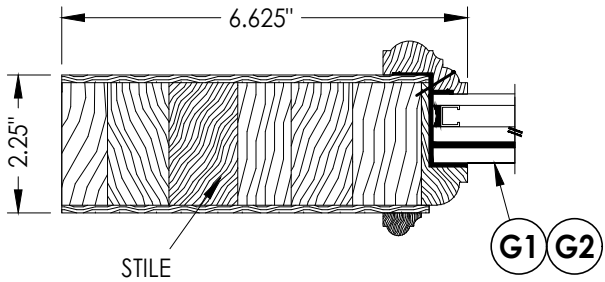


1
2 HORIZONTAL CROSS SECTION

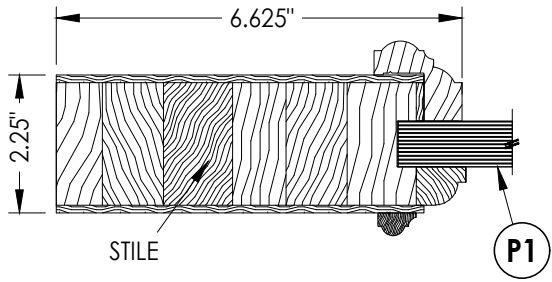

2
2 HORIZONTAL CROSS SECTION

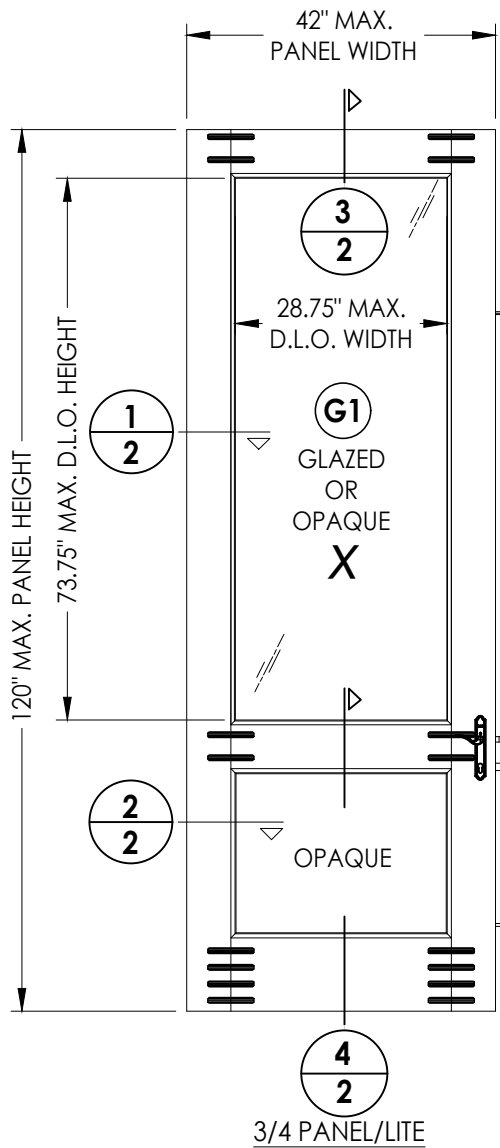

3/4 PANEL/LITE

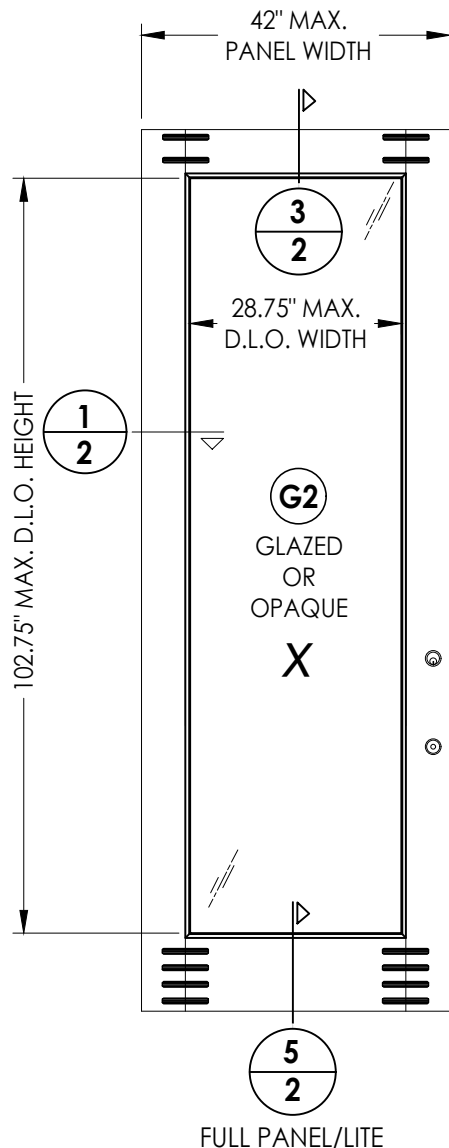

FULL PANEL/LITE


40 WOOD DOOR PANEL (3'-6")
Glazed or Opaque

WOOD DOOR COMPONENTS:


ENGINEERED STAVE CORE: SIPO (UTILE) (G = 0.53)

VENEER/EDGES: CYPRESS (G = 0.42)


NOTE: VENEER/EDGE MAY INCLUDE OAK, CHERRY, WALNUT OR
OTHER OPTIONAL HARDWOOD SPECIES w/ G >= 0.42.

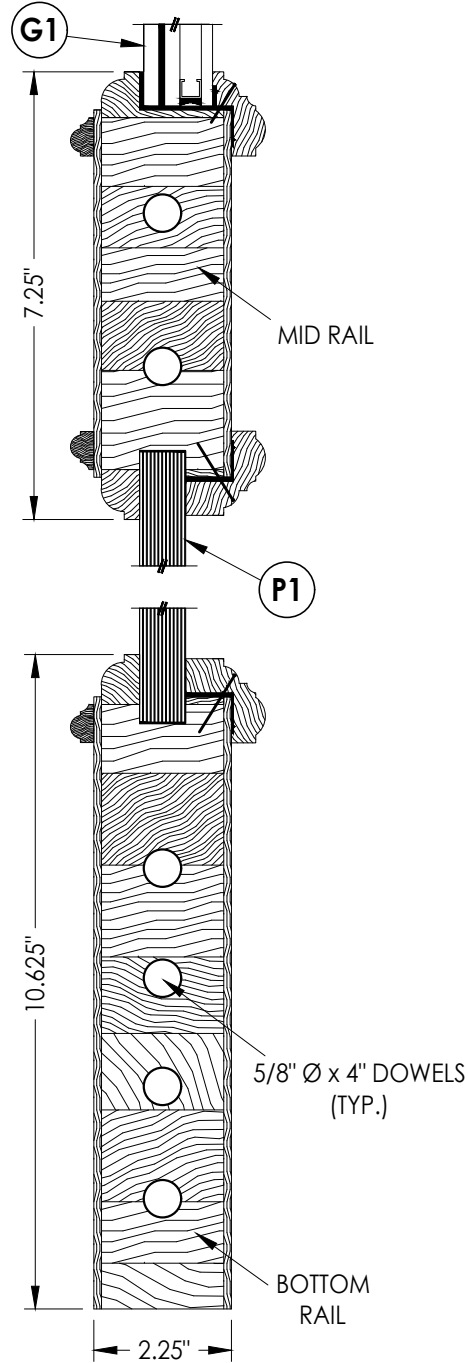

4
2 VERTICAL CROSS SECTION

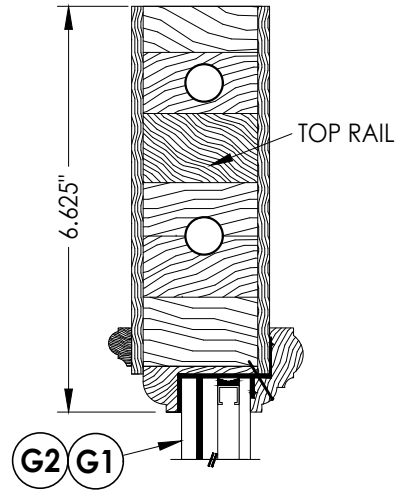

3
2 VERTICAL CROSS SECTION

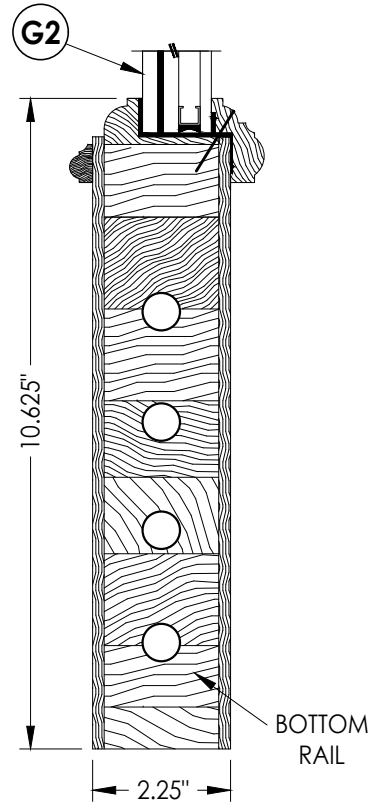

5
2 VERTICAL CROSS SECTION

Documents Prepared By:
Lyndon F. Schmidt
P.E. No. 43409

RW BUILDING CONSULTANTS, INC.
P.O. Box 230, Valrico, FL 33595
Phone No.: 813.659.9197
FBPE Registry No. 9813



PRODUCT: MILLWORK 360
WOOD DOOR

PART OR ASSEMBLY:
DOOR PANEL
DETAILS

NO.	DATE	REVISIONS
4	8/26/26	UPDATE TO 9TH ED. (2026) FBC
3	8/08/23	UPDATE TO 8TH ED. (2023) FBC
2	9/01/20	UPDATE TO 7TH ED. (2020) FBC
1	10/03/17	UPDATE TO 6TH ED. (2017) FBC


DATE: 3/27/17
SCALE: N.T.S.
DWG. BY: JK
CHK. BY: LFS
DRAWING NO.: FL-21891.6
SHEET 2 OF 12

Z:\2023 FBC Drawings\Millwork\360\FL-21891 R5\FL-21891.6-8.dwg

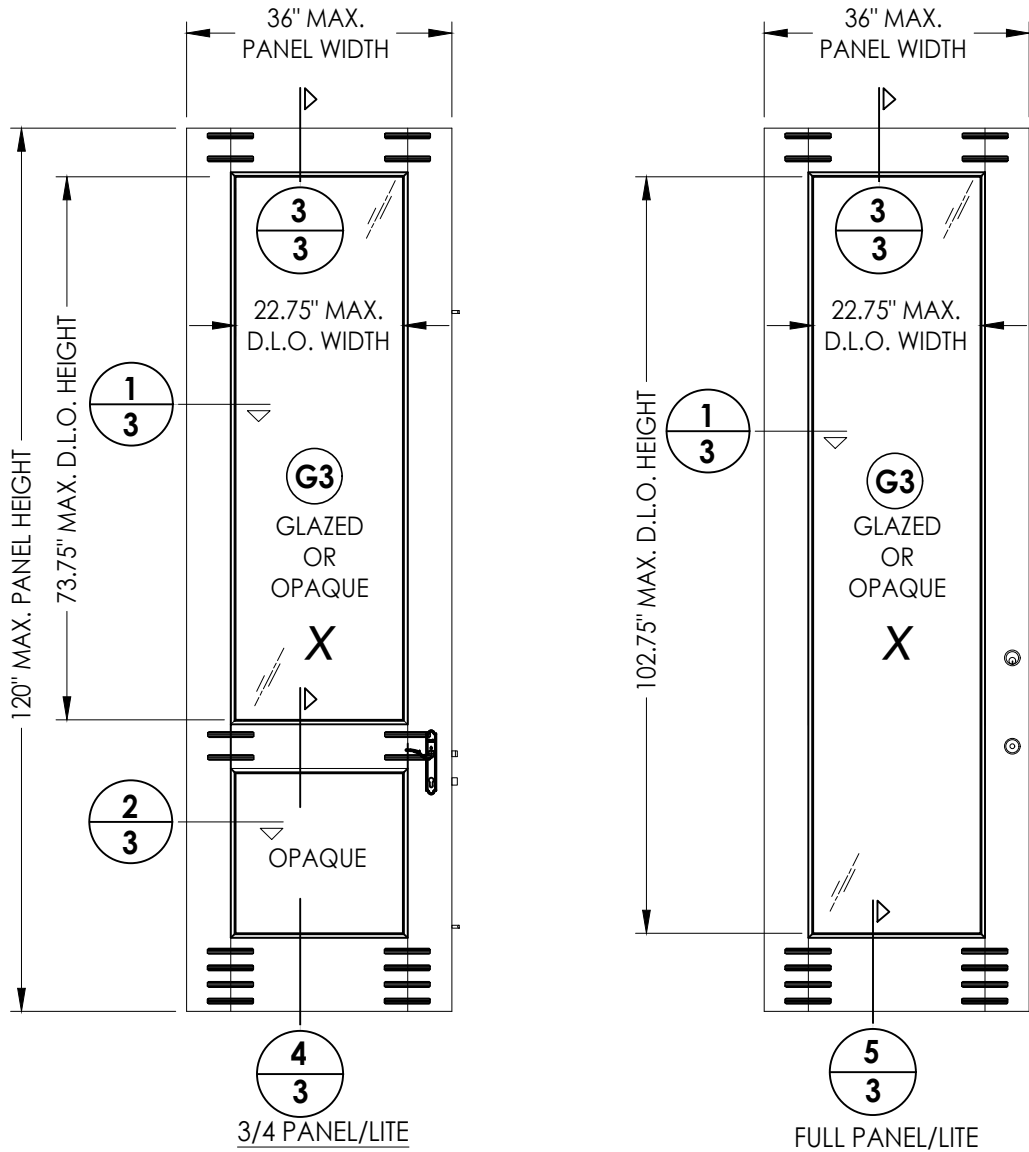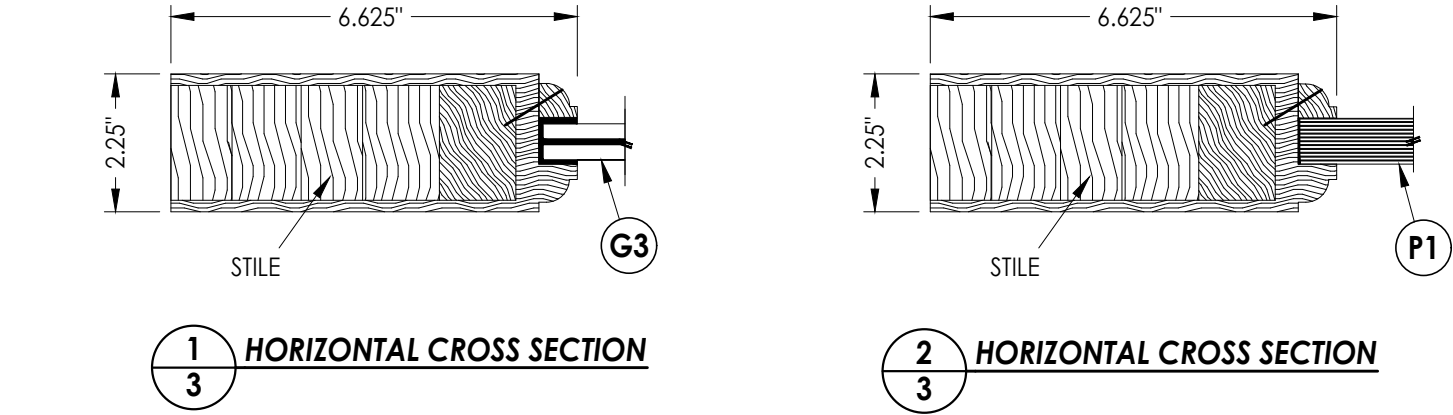


41 WOOD DOOR PANEL (3'-0")
Glazed or Opaque


WOOD DOOR COMPONENTS:
ENGINEERED STAVE CORE: SIPO (UTILE) (G = 0.53)
VENEER/EDGES: CYPRESS (G = 0.42)
NOTE: VENEER/EDGE MAY INCLUDE OAK, CHERRY, WALNUT OR
OTHER OPTIONAL HARDWOOD SPECIES w/ G >= 0.42.

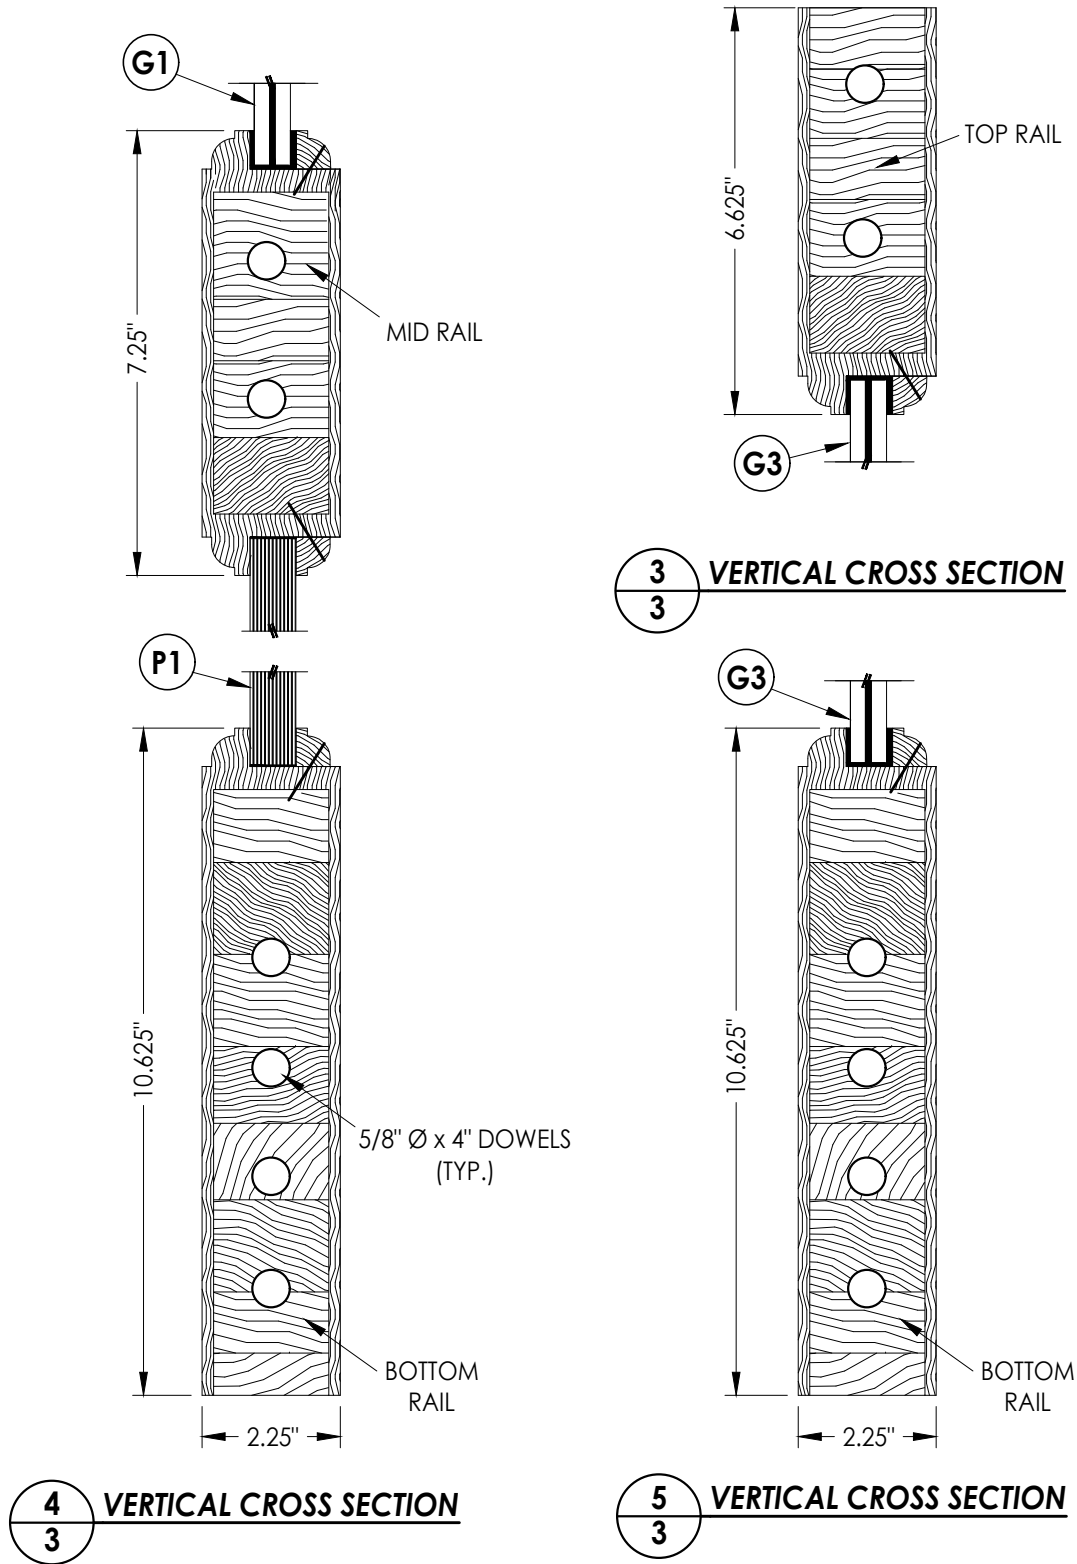


Documents Prepared By: Lyndon F. Schmidt P.E. No. 43409		RWBUILDING CONSULTANTS, INC. P.O. Box 230, Valrico, FL 33595 Phone No.: 813.659.9197 FBPE Registry No. 9813	
PRODUCT: MILLWORK 360 WOOD DOOR		PART OR ASSEMBLY: DOOR PANEL DETAILS	
4	8/26/26	UPDATE TO 9TH ED. (2026) FBC	LFS
3	8/08/23	UPDATE TO 8TH ED. (2023) FBC	LFS
2	9/01/20	UPDATE TO 7TH ED. (2020) FBC	LFS
1	10/03/17	UPDATE TO 6th ED. (2017) FBC	JK
NO.	DATE	REVISIONS	
DATE: 3/09/17		SCALE: N.T.S.	
DWG. BY: JK		CHK. BY: LFS	
DRAWING NO.: FL-21891.6		SHEET 3 OF 12	

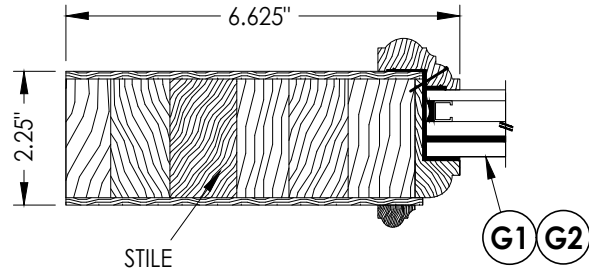


1 **HORIZONTAL CROSS SECTION**
4

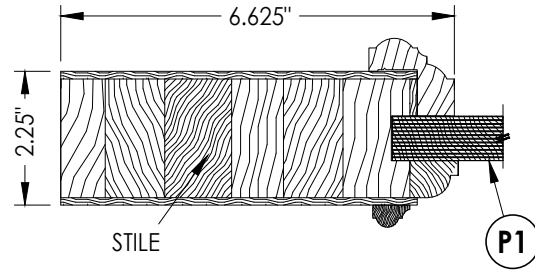

2 **HORIZONTAL CROSS SECTION**

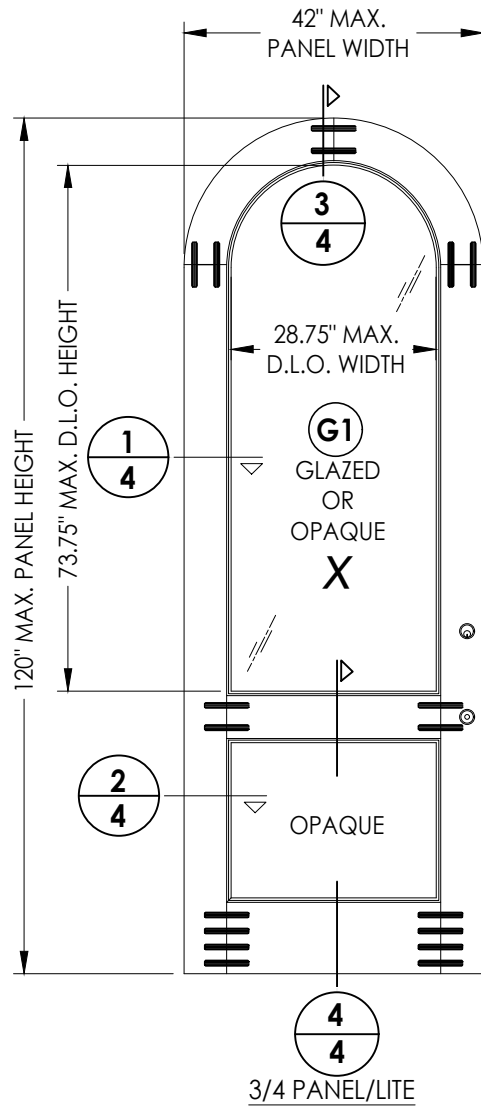

42 **WOOD DOOR PANEL (3'-6")**
Glazed or Opaque (Arch Top)

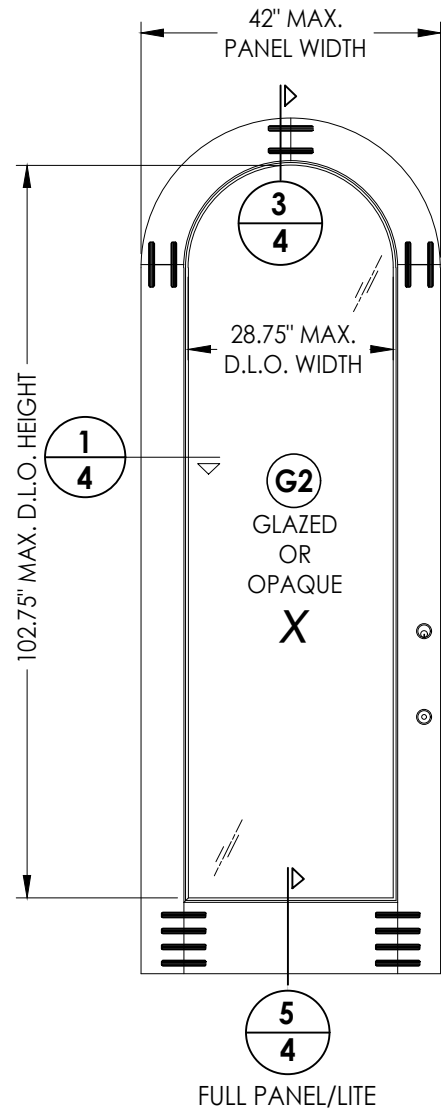


FULL PANEL/LITE

WOOD DOOR COMPONENTS:


ENGINEERED STAVE CORE: SIPO (UTILE) ($G = 0.53$)

VENEER/EDGES: CYPRESS (G = 0.42)

NOTE: VENEER/EDGE MAY INCLUDE OAK, CHERRY, WALNUT OR OTHER OPTIONAL HARDWOOD SPECIES w/ $G \geq 0.42$.









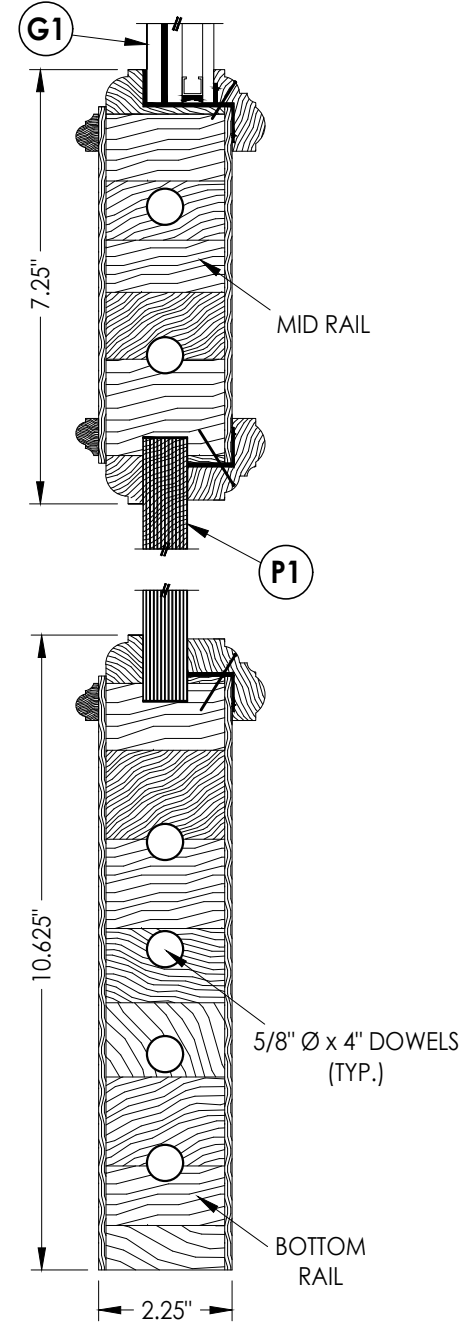


4 VERTICAL CROSS SECTION

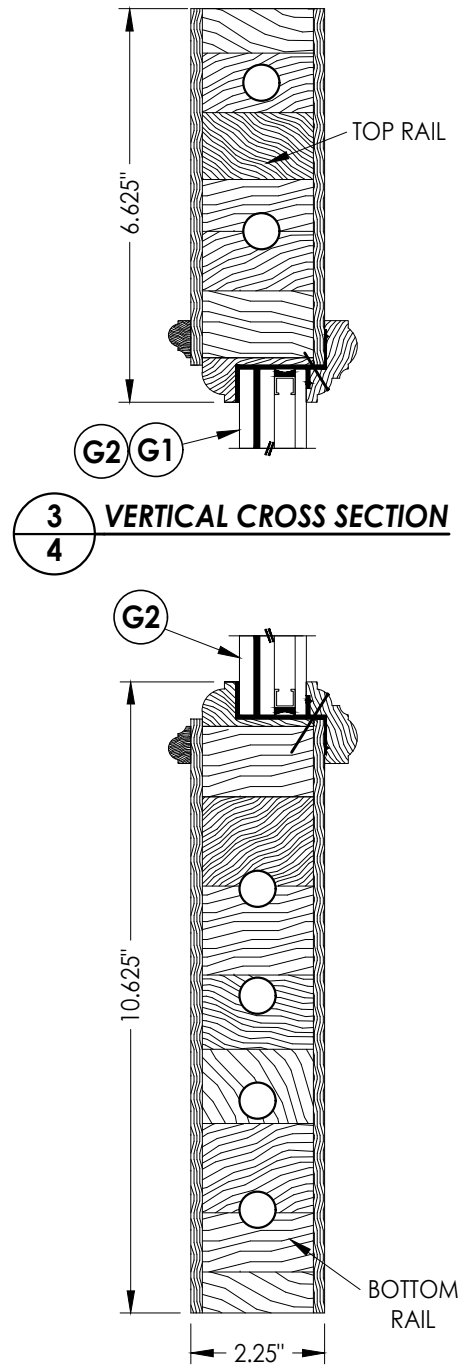



5 **VERTICAL CROSS SECTION**

[illegible]

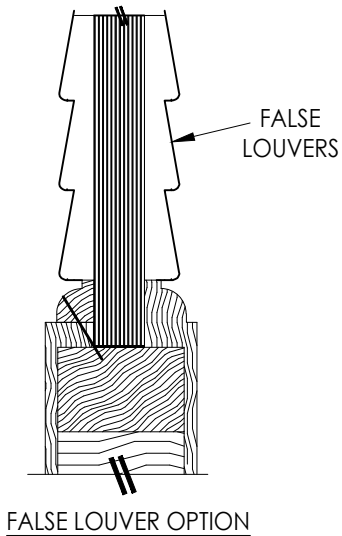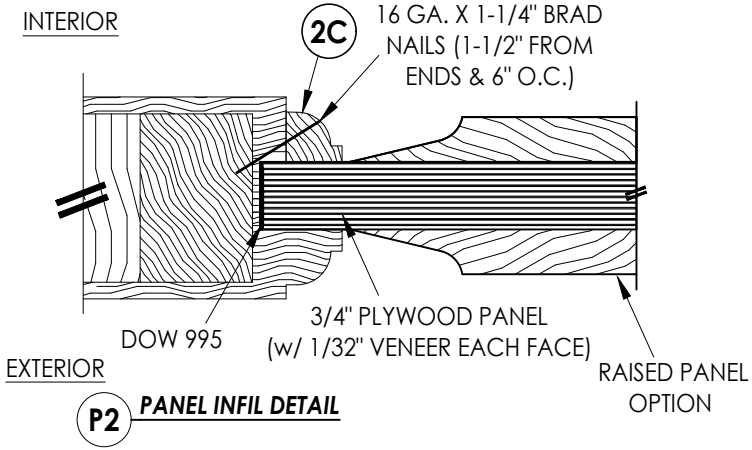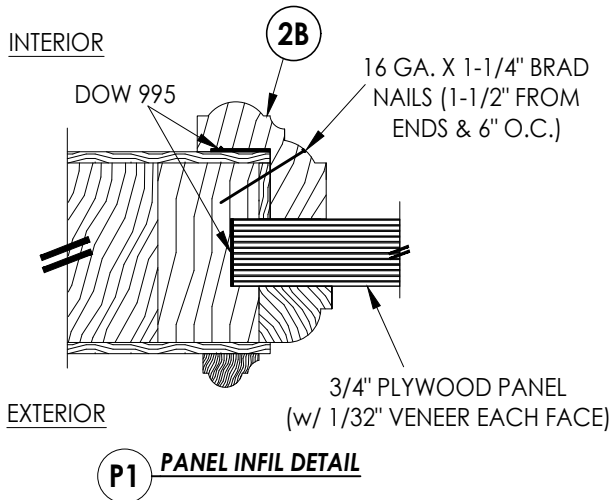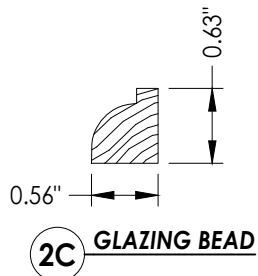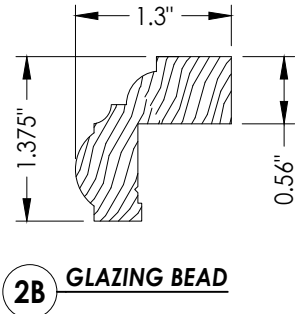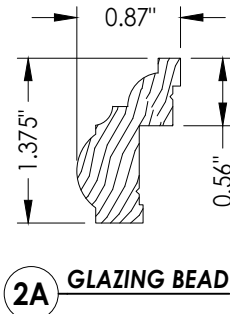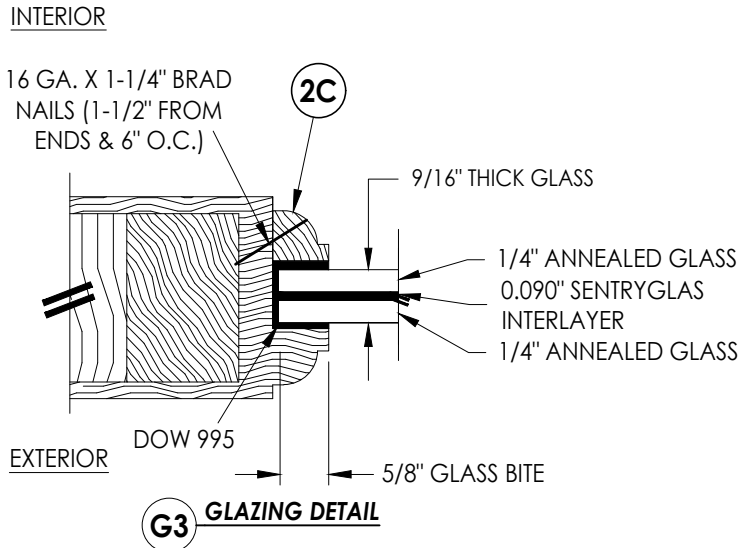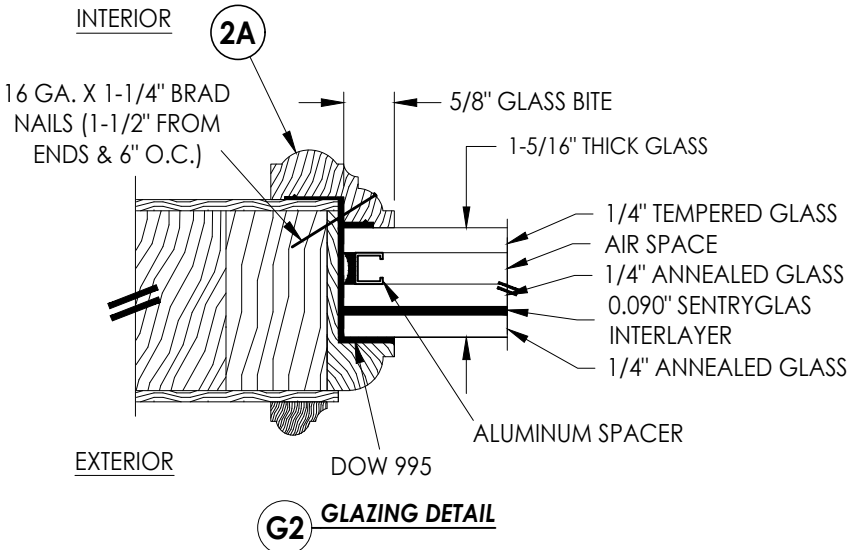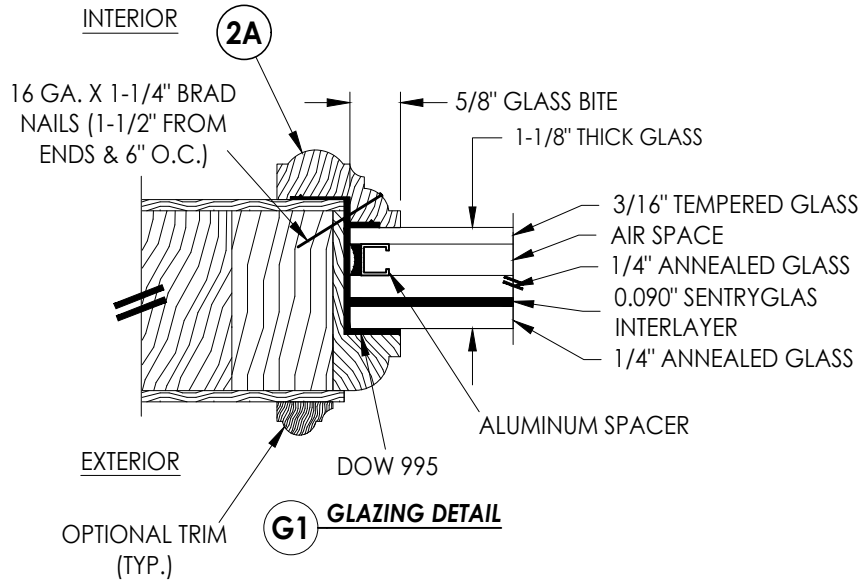

DATE: 3/27/17		DWG. BY: JK		SHEET 5 OF 12	
SCALE: N.T.S.		CHK. BY: LFS		DRAWING NO.: FL-21891.6	
NO.		DATE		REVISIONS	
4	8/26/26	UPDATE TO 9TH ED. (2026)	FBC	LFS	
3	8/08/23	UPDATE TO 8TH ED. (2023)	FBC	LFS	
2	9/01/20	UPDATE TO 7TH ED. (2020)	FBC	LFS	
1	10/03/17	UPDATE TO 6th ED. (2017)	FBC	JK	
PART OR ASSEMBLY:					
GLAZING & PANEL INFIL					
DETAILS					
PRODUCT:					
MILLWORK 360					
WOOD DOOR					
Documents Prepared By:					
Lyndon F. Schmidt					
P.E. No. 43409					
					
BUILDING CONSULTANTS, INC.					
P.O. Box 230, Valrico, FL 33595					
Phone No.: 813.659.9197					
FBPE Registry No. 9813					

Z:\2023 FBC Drawings\Millwork 360\FL-21891 R5\FL-21891.6-8.dwg

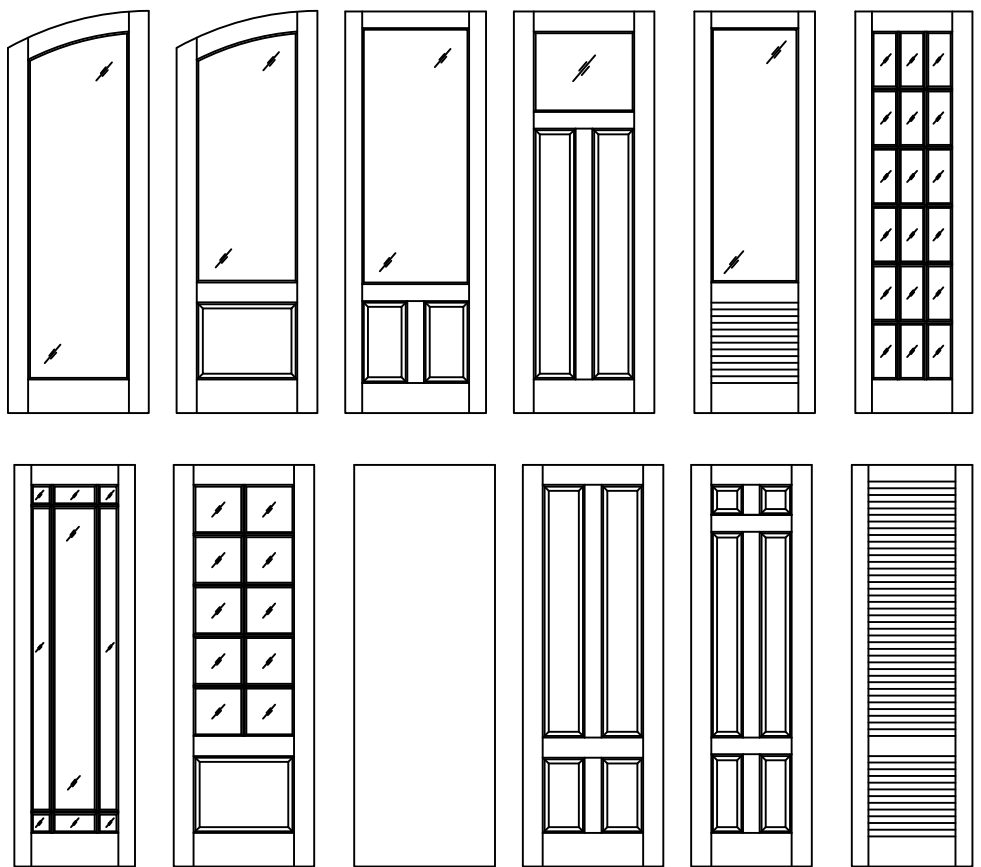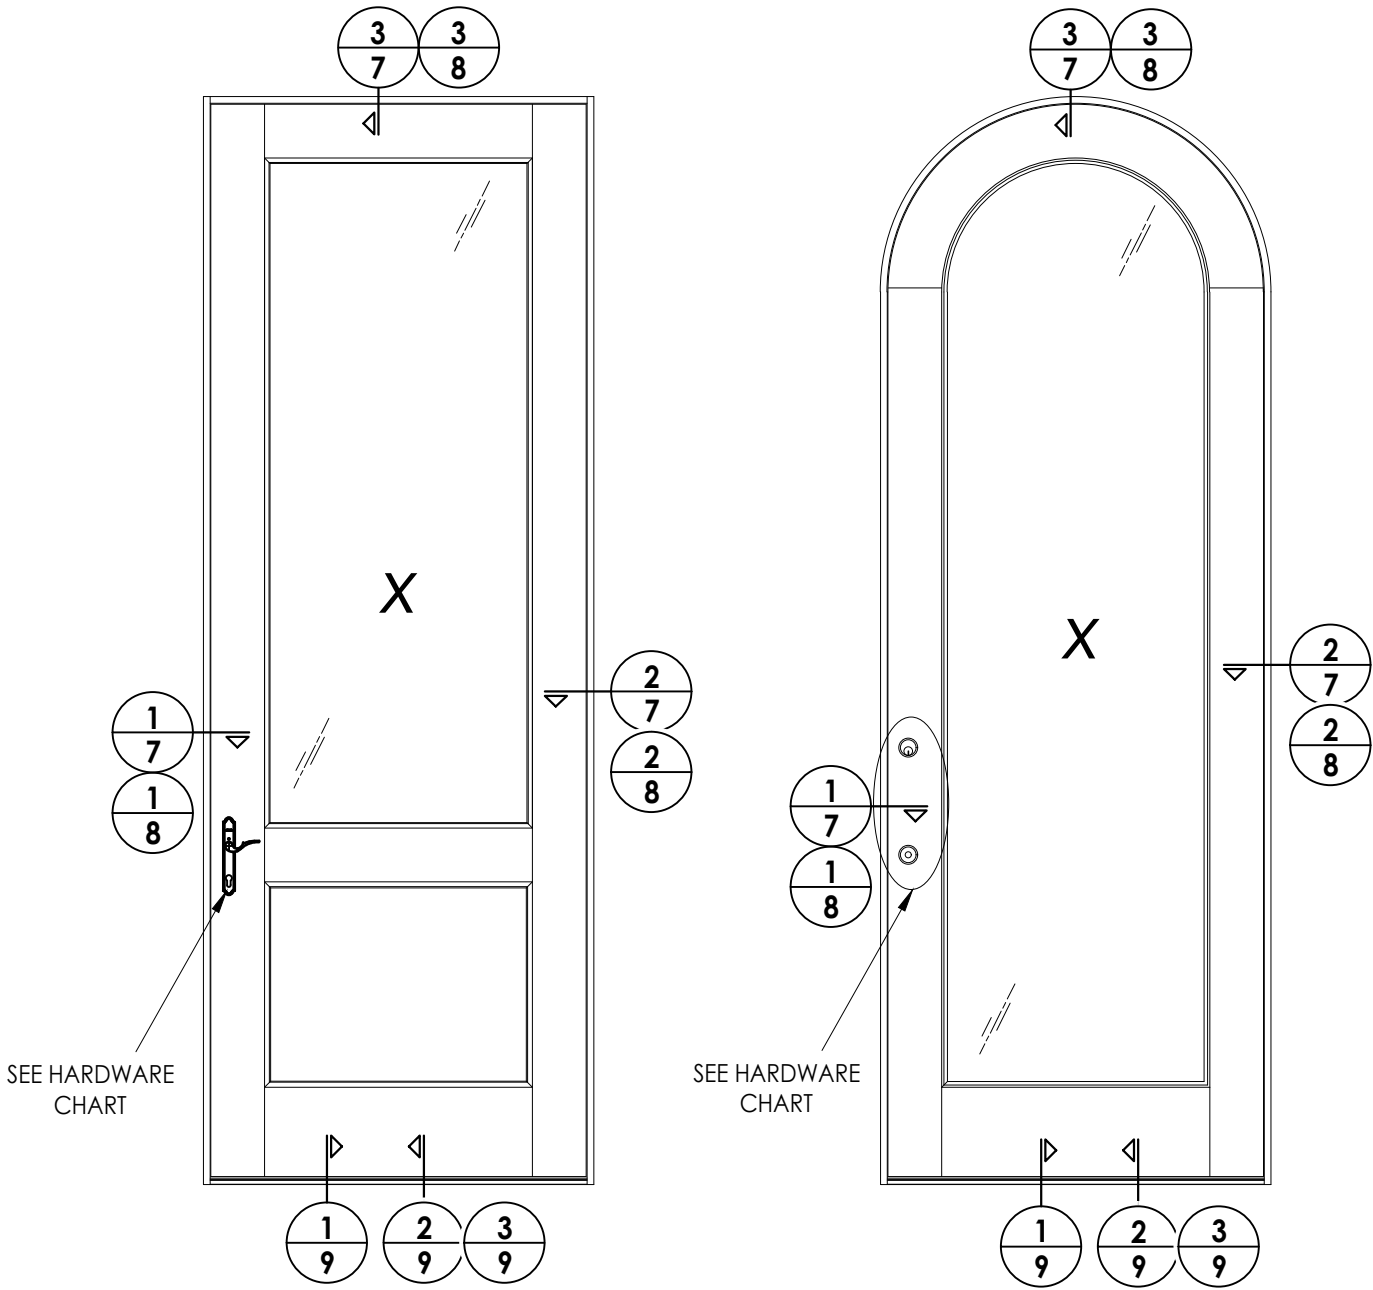

Millwork 360 Door Panel Options

Panel options shown are for illustration and are representative only.
Surface applied muntins are used for simulated divided lites shown.

HARDWARE TABLE		
MANUFACTURER	MODEL	MAX. DESIGN PRESSURE
HOPPE	MULTIPOINT HARDWARE: HLS 9000 SERIES MULTIPOINT LOCK ROUNDBOLT/SHOOTBOLT (5-PT.)	+75/-85 PSF
KWIKSET	KNOB: SIGNATURE SERIES DEADBOLT: SIGNATURE SERIES (980)	+60/-70 PSF

Documents Prepared By:
Lyndon F. Schmidt
P.E. No. 43409

MILLWORK 360
WOOD DOOR

PART OR ASSEMBLY:
ELEVATIONS


REVISIONS

NO.	DATE	DESCRIPTION
4	8/26/26	UPDATE TO 9TH ED. (2026) FBC LFS
3	8/08/23	UPDATE TO 8TH ED. (2023) FBC LFS
2	9/01/20	UPDATE TO 7TH ED. (2020) FBC LFS
1	10/03/17	UPDATE TO 6TH ED. (2017) FBC JK BY


DATE: 03/27/17
SCALE: N.T.S.
DWG. BY: JK
CHK. BY: LFS
DRAWING NO.: FL-21891.6
SHEET 6 OF 12

Building Consultants, Inc.
P.O. Box 230, Valrico, FL 33595
Phone No.: 813.659.9197
FBPE Registry No. 98113


Z:\2023 FBC Drawings\Millwork\360\FL-21891 R5\FL-21891.6-8.dwg

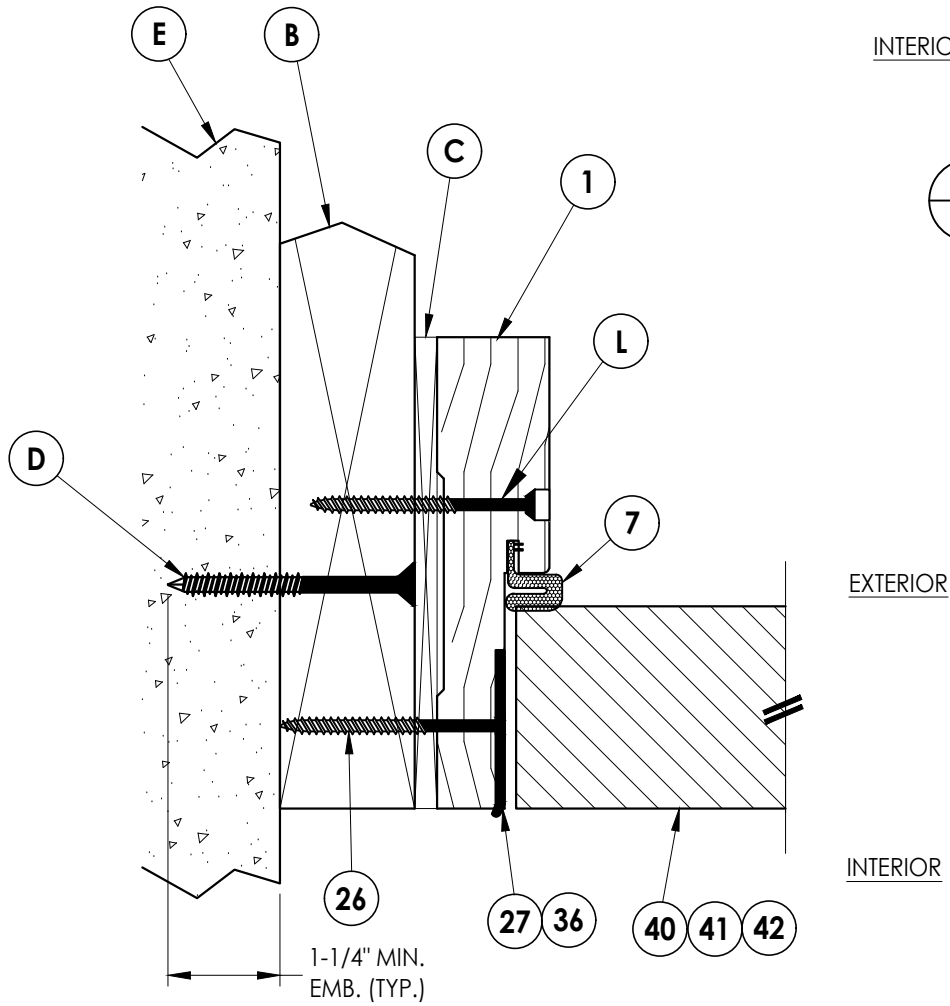

1
7 **HORIZONTAL CROSS SECTION**
Shown w/ 2X Buck
Inswing shown (Outswing similar)

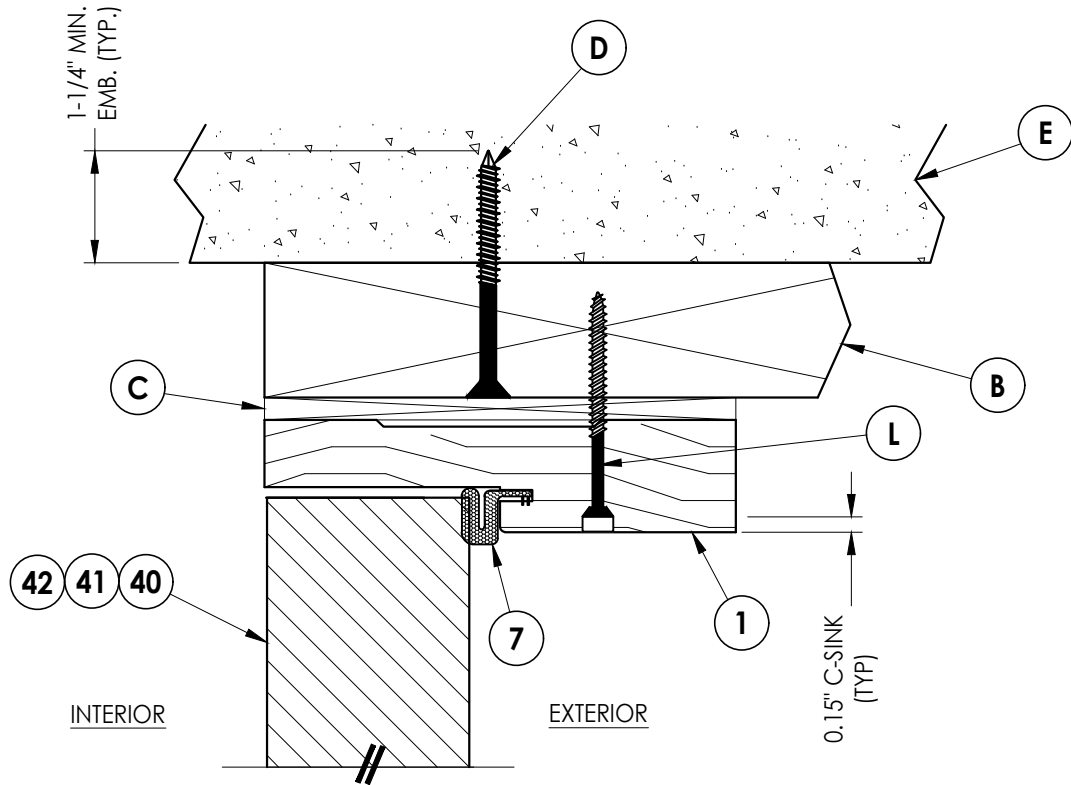

3
7 **VERTICAL CROSS SECTION**
Shown w/ 2X Buck
Inswing shown (Outswing similar)

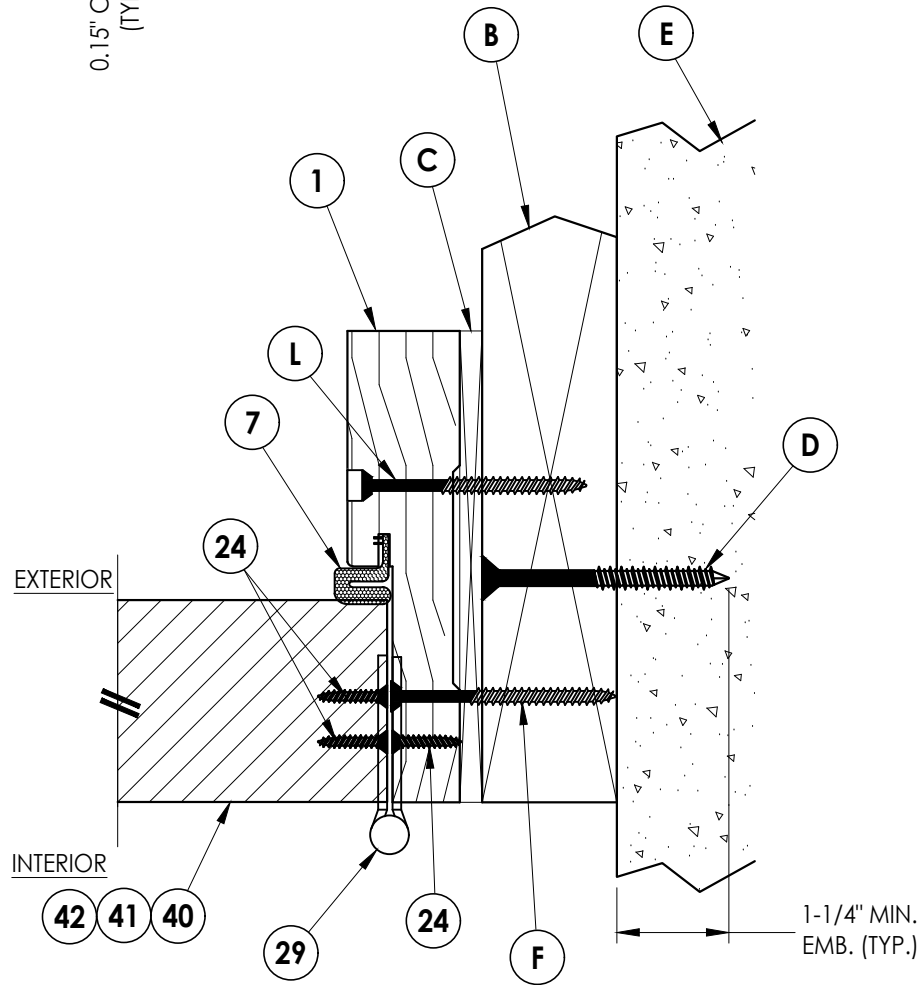

2
7 **HORIZONTAL CROSS SECTION**
Shown w/ 2X Buck
Inswing shown (Outswing similar)


DATE: 03/27/17
SCALE: N.T.S.
DWG. BY: JK
CHK. BY: LFS
DRAWING NO.: FL-21891.6
SHEET 7 OF 12

PRODUCT: MILLWORK 360 WOOD DOOR
PART OR ASSEMBLY: HORIZONTAL & VERTICAL CROSS SECTIONS (2X BUCK)


Documents Prepared By:
Lyndon F. Schmidt
P.E. No. 43409

RW BUILDING CONSULTANTS, INC.
P.O. Box 230, Valrico, FL 33595
Phone No.: 813.659.9197
FBPE Registry No. 9813


© 2017 R.W. BUILDING CONSULTANTS INC.

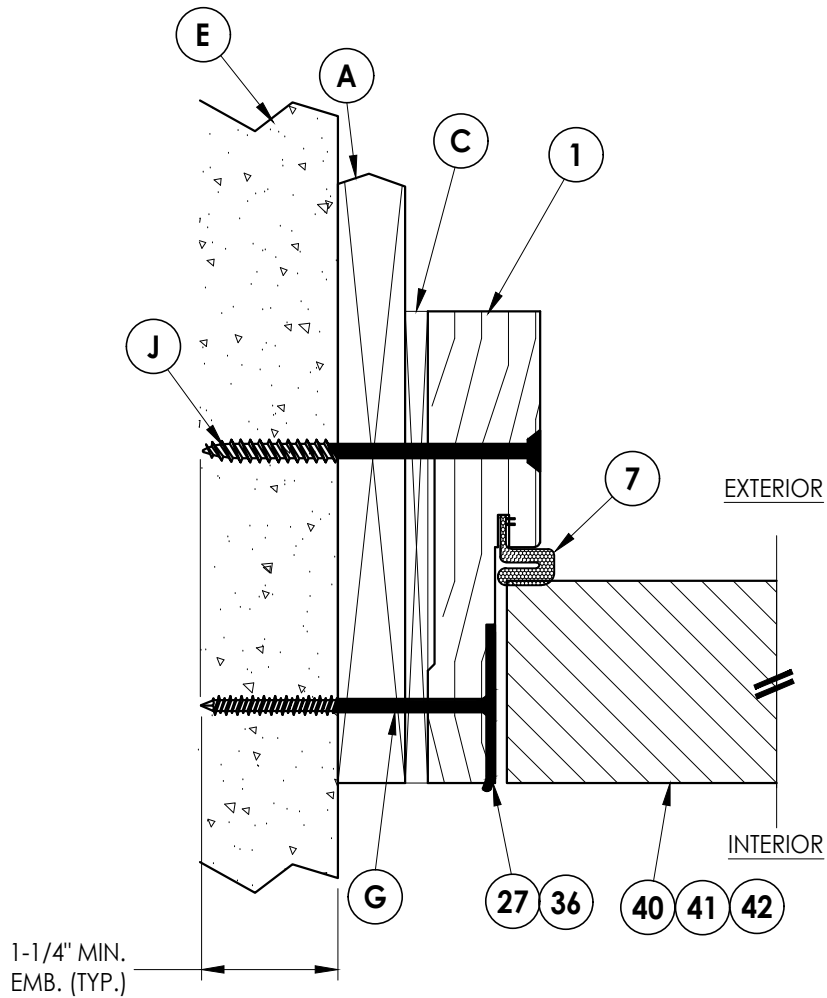

1
8 **HORIZONTAL CROSS SECTION**
Shown w/ 1X sub-buck
Inswing shown (Outswing similar)

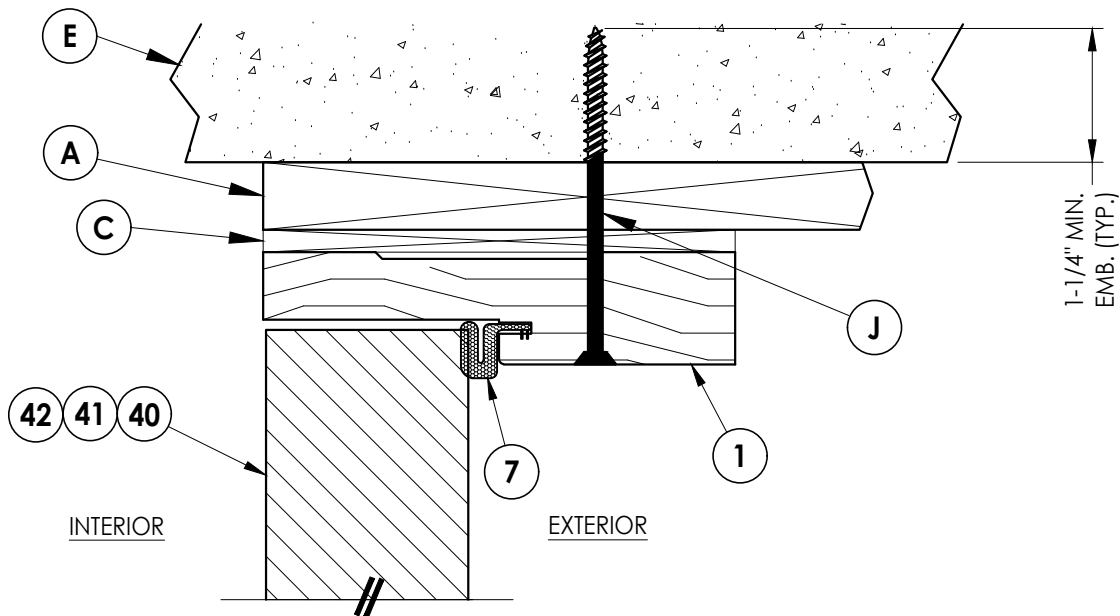

3
8 **VERTICAL CROSS SECTION**
Shown w/ 1X sub-buck
Inswing shown (Outswing similar)

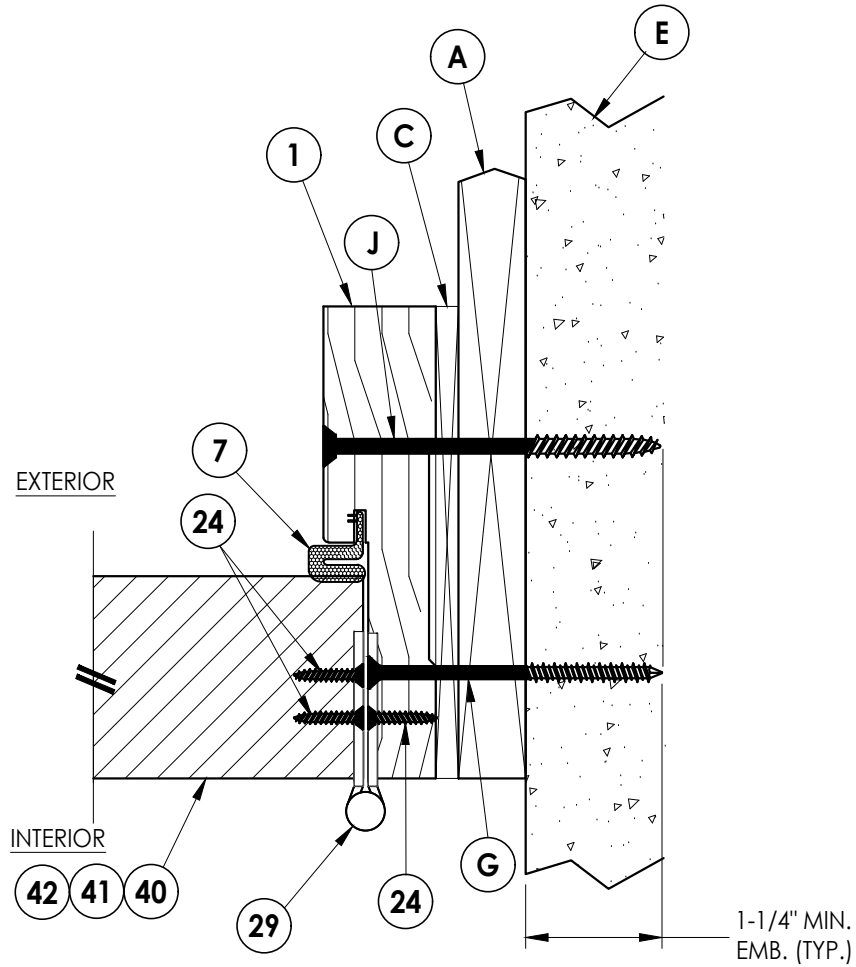

2
8 **HORIZONTAL CROSS SECTION**
Shown w/ 1X sub-buck
Inswing shown (Outswing similar)

Documents Prepared By:
Lyndon F. Schmidt
P.E. No. 43409

RW BUILDING CONSULTANTS, INC.
P.O. Box 230, Valrico, FL 33595
Phone No.: 813.659.9197
FBPE Registry No. 9813

PRODUCT:
MILLWORK 360
WOOD DOOR

PART OR ASSEMBLY:
HORIZONTAL & VERTICAL
CROSS SECTIONS (1X BUCK)

NO.	DATE	REVISIONS
4	8/26/26	UPDATE TO 9TH ED. (2026) FBC LFS
3	8/08/23	UPDATE TO 8TH ED. (2023) FBC LFS
2	9/01/20	UPDATE TO 7TH ED. (2020) FBC LFS
1	10/03/17	UPDATE TO 6TH ED. (2017) FBC JK

DATE: 03/27/17

SCALE: N.T.S.


DWG. BY: JK

CHK. BY: LFS


DRAWING NO.:

FL-21891.6


SHEET 8 OF 12

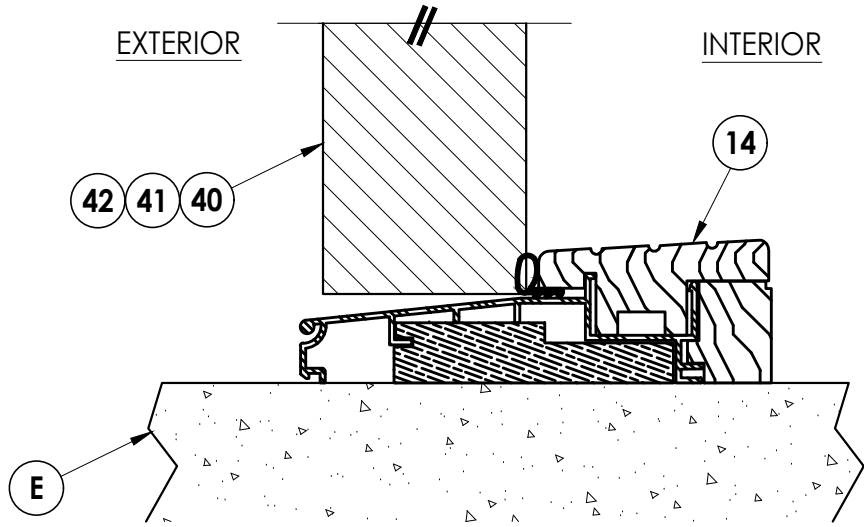

1 **VERTICAL CROSS SECTION**
9 Outswing

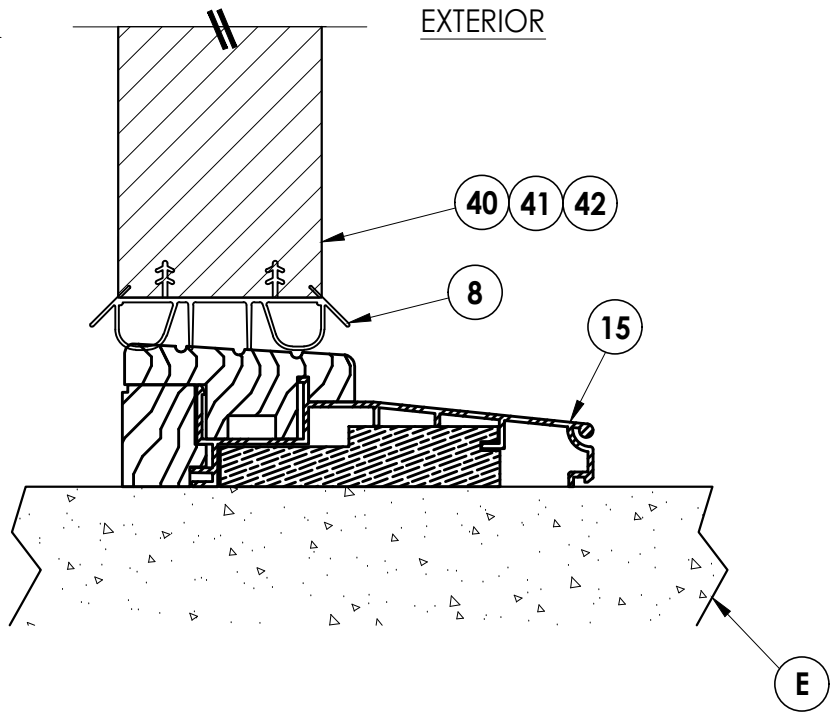

2 **VERTICAL CROSS SECTION**
9 Inswing

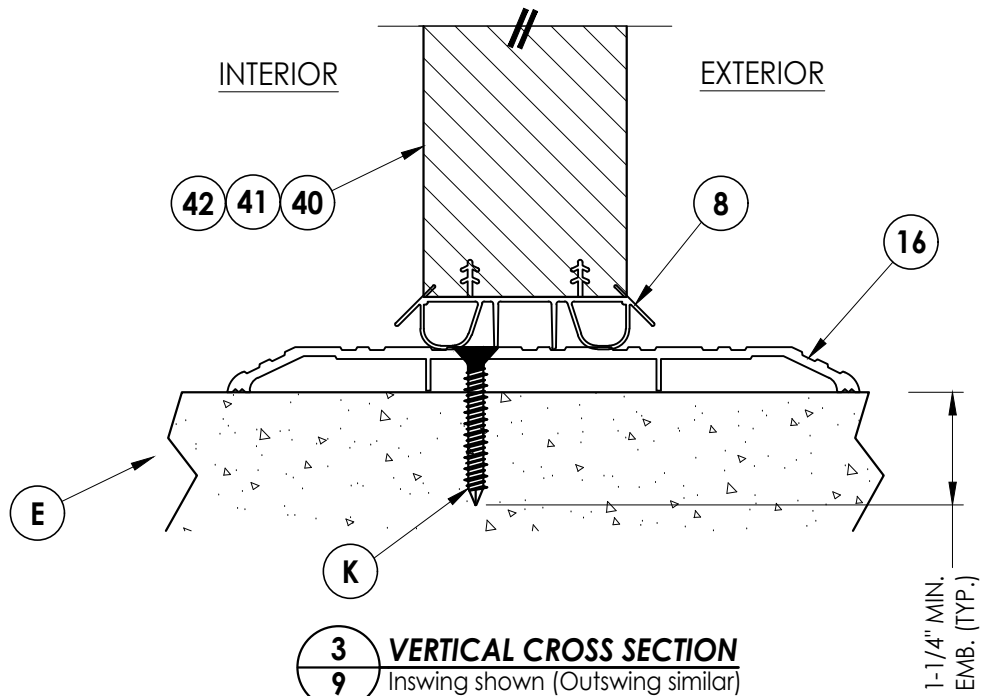

3 **VERTICAL CROSS SECTION**
9 Inswing shown (Outswing similar)

Documents Prepared By:
Lyndon F. Schmidt
P.E. No. 43409

RW BUILDING CONSULTANTS, INC.
P.O. Box 230, Valrico, FL 33595
Phone No.: 813.659.9197
FBPE Registry No. 9813

PRODUCT: MILLWORK 360
WOOD DOOR

PART OR ASSEMBLY:
VERTICAL CROSS
SECTIONS (THRESHOLDS)

NO.	DATE	REVISIONS
4	8/26/26	UPDATE TO 9TH ED. (2026) FBC LFS
3	8/08/23	UPDATE TO 8TH ED. (2023) FBC LFS
2	9/01/20	UPDATE TO 7TH ED. (2020) FBC LFS
1	10/03/17	UPDATE TO 6th ED. (2017) FBC JK

DATE: 03/27/17

SCALE: N.T.S.

DWG. BY: JK


CHK. BY: LFS

DRAWING NO.:
FL-21891.6


SHEET 9 OF 12

Z:\2023 FBC Drawings\Millwork 360\FL-21891 R5\FL-21891.6-8.dwg


2X FRAMING (No. 2 SYP) ATTACHED
w/ (2) #10 x 3" WOOD SCREWS @
EACH END (TYP.)

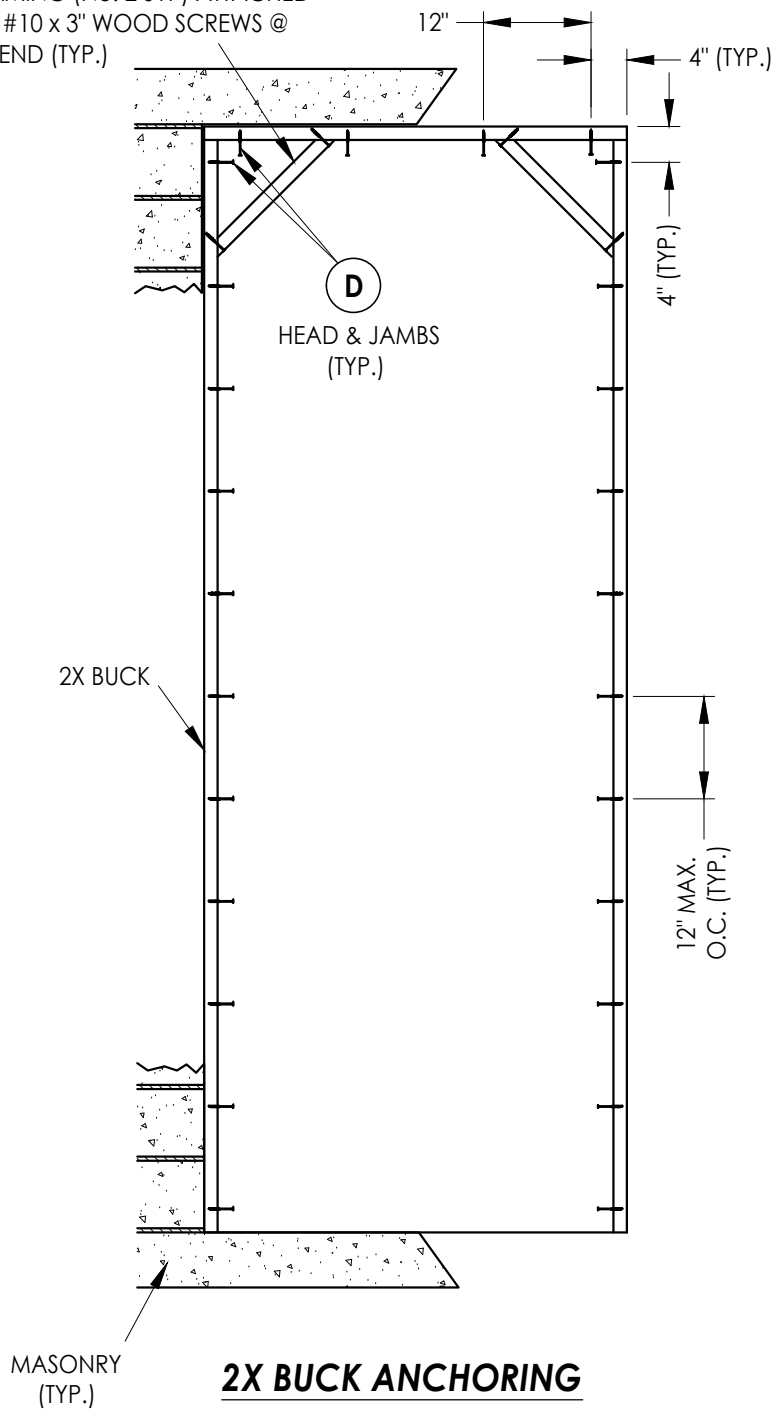


2X BUCK ANCHORING

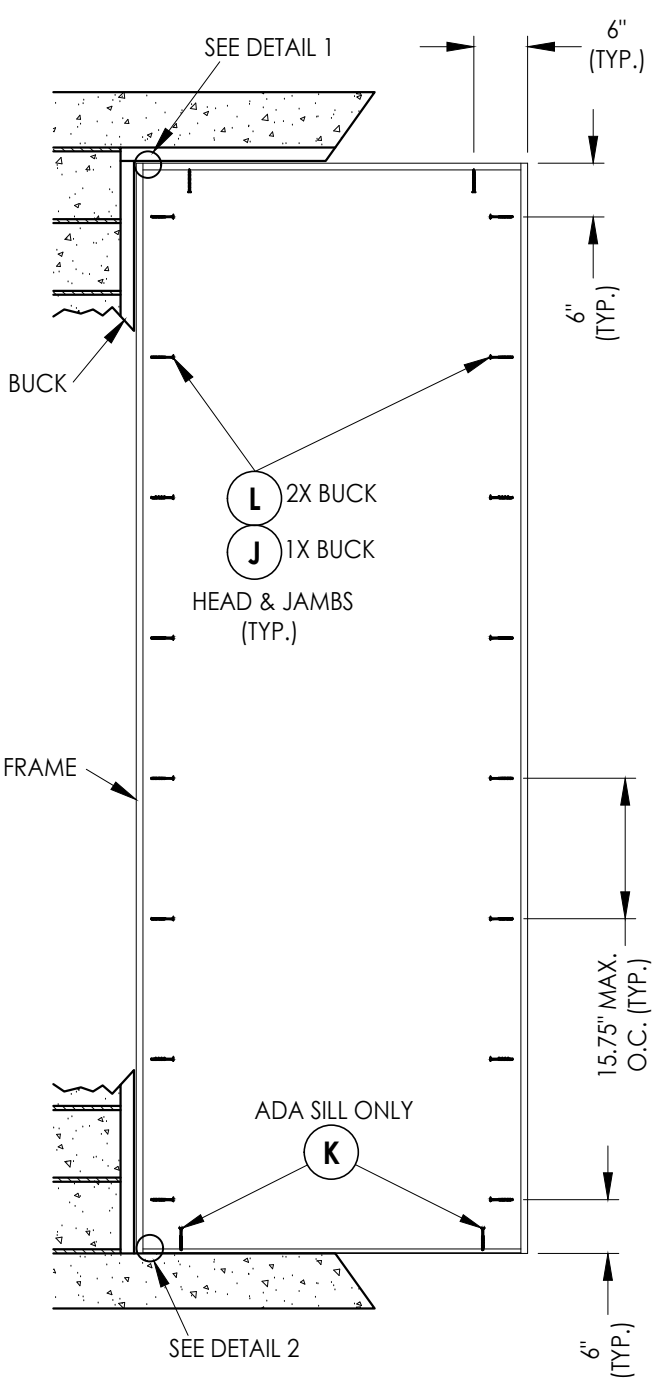

FRAME ANCHORING

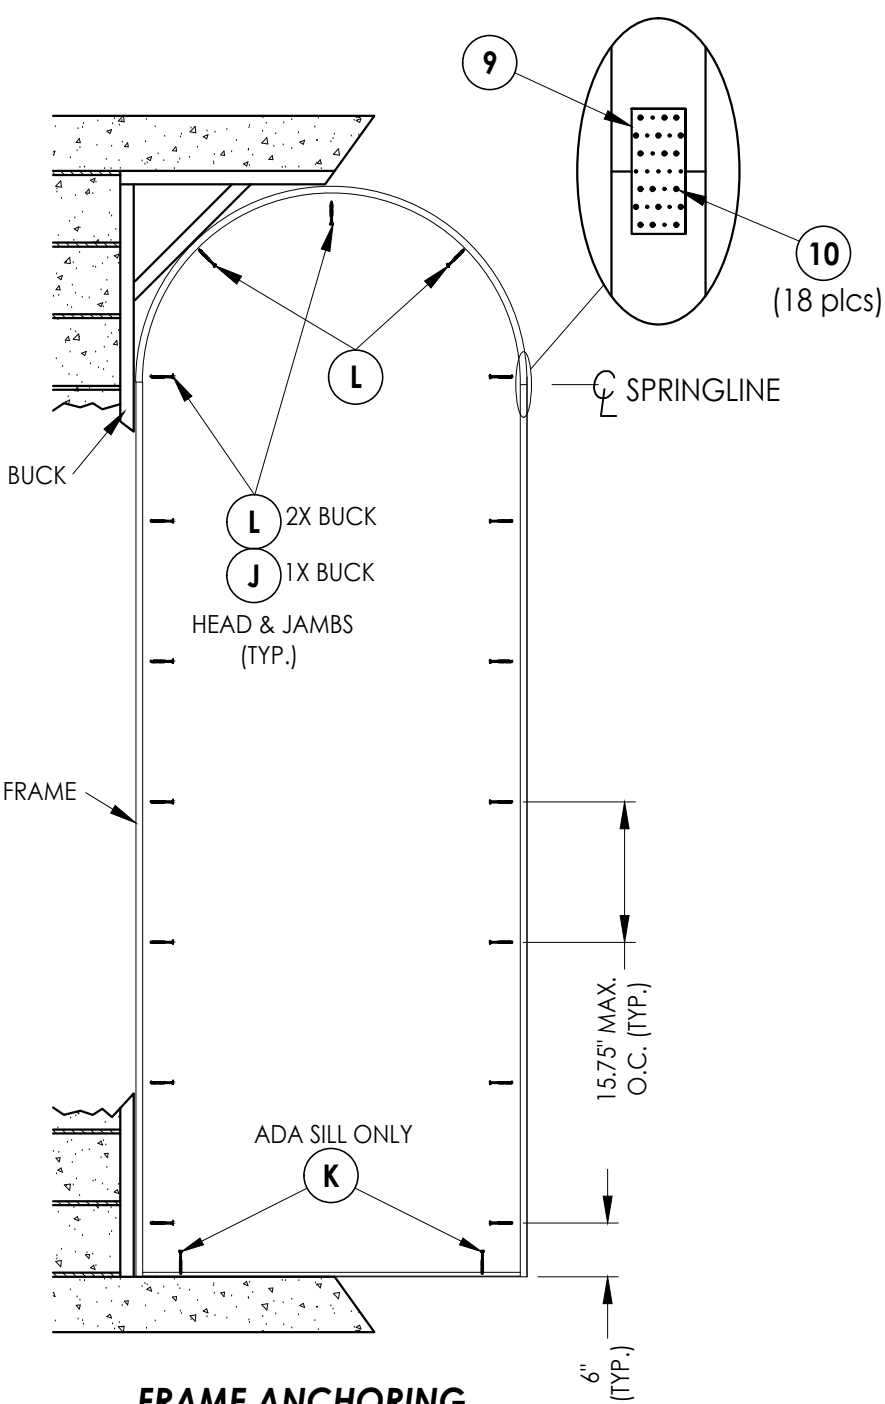

FRAME ANCHORING
Arch Top

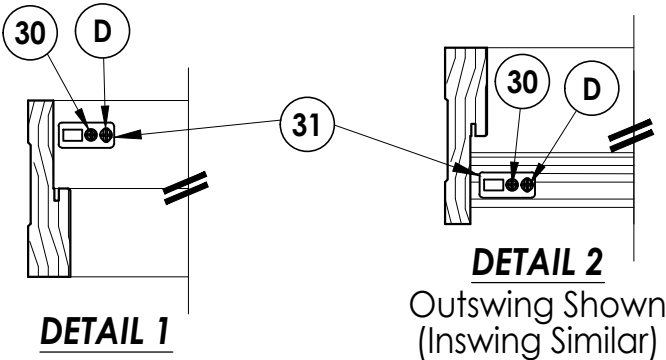

NOTE:
1. ALL FRAME CORNERS SECURED WITH (3) #8 X 2-1/2" FH DEEP THREAD
WOOD SCREWS.

Documents Prepared By:
Lyndon F. Schmidt
P.E. No. 43409

PRODUCT: MILLWORK 360
WOOD DOOR
PART OR ASSEMBLY:
BUCK & FRAME ANCHORING

NO.	DATE	REVISIONS	BY
4	8/26/26	UPDATE TO 9TH ED. (2026) FBC	LFS
3	8/08/23	UPDATE TO 8TH ED. (2023) FBC	LFS
2	9/01/20	UPDATE TO 7TH ED. (2020) FBC	LFS
1	10/03/17	UPDATE TO 6TH ED. (2017) FBC	JK

DATE: 03/27/17

SCALE: N.T.S.

DWG. BY: JK


CHK. BY: LFS

DRAWING NO.:
FL-21891.6


SHEET 10 OF 12

R.W. BUILDING CONSULTANTS, INC.
P.O. Box 230, Valrico, FL 33595
Phone No.: 813.659.9197
FBPE Registry No. 9813


Z:\2023 FBC Drawings\Millwork 360\FL-21891 R5\FL-21891.6-8.dwg

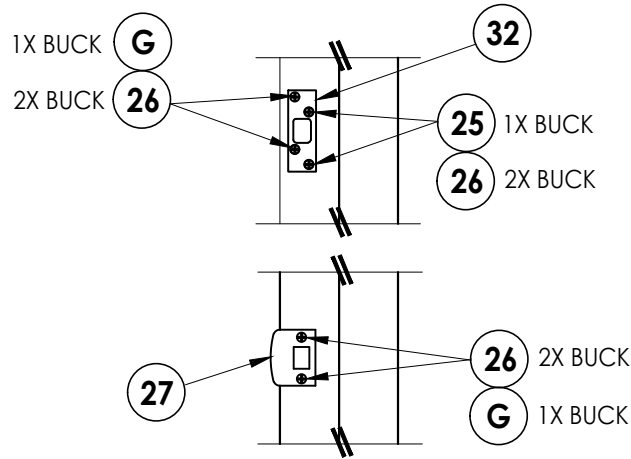


LATCH & DEADBOLT STRIKE DETAIL

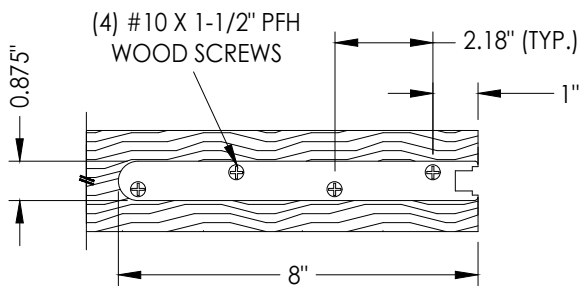


SHOOTBOLT REINFORCEMENT
AT TOP & BOTTOM OF DOOR PANEL
(1/8" THICK STEEL)

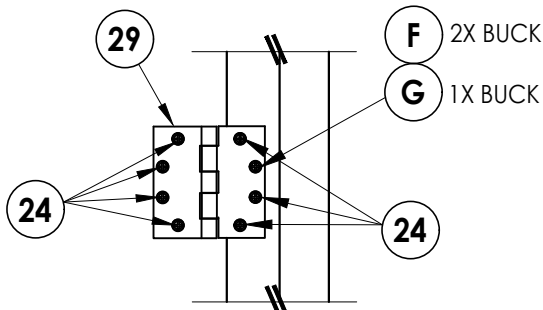


HINGE DETAIL

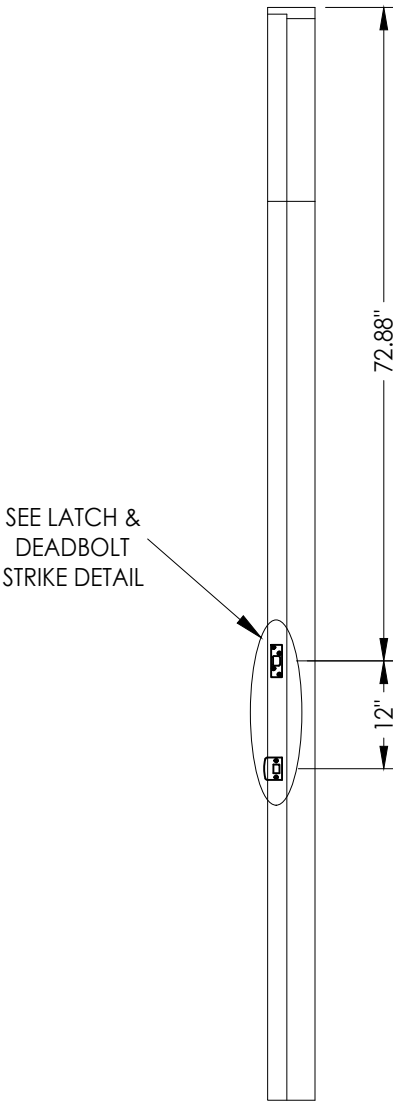


LATCH & DEADBOLT DETAILS

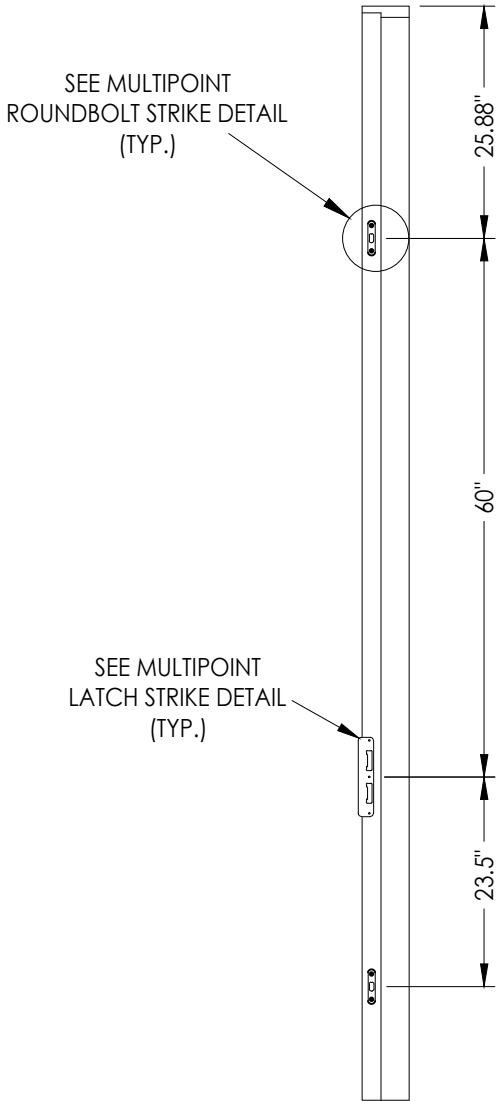


MULTIPOINT LOCK DETAILS

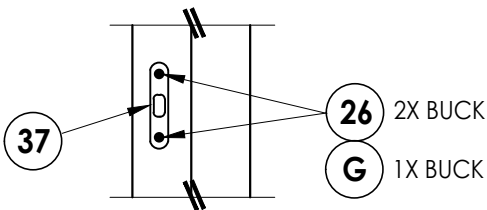


MULTIPOINT ROUND BOLT STRIKE DETAIL

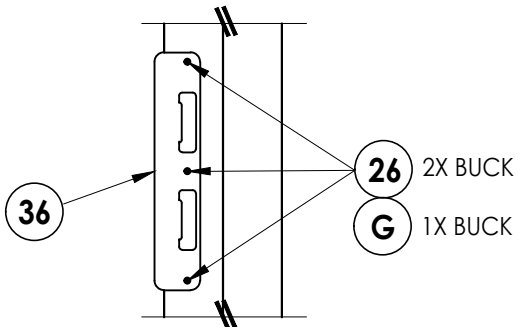

MULTIPOINT STRIKE DETAIL

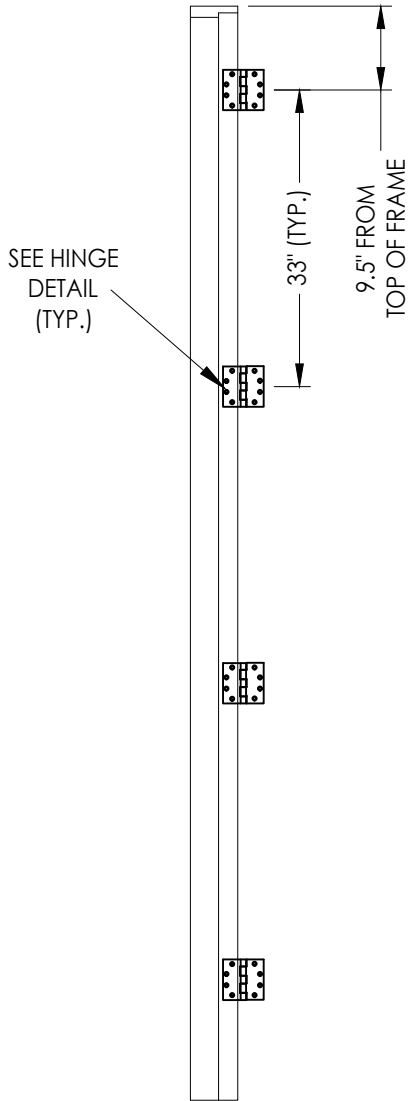

HINGE JAMB

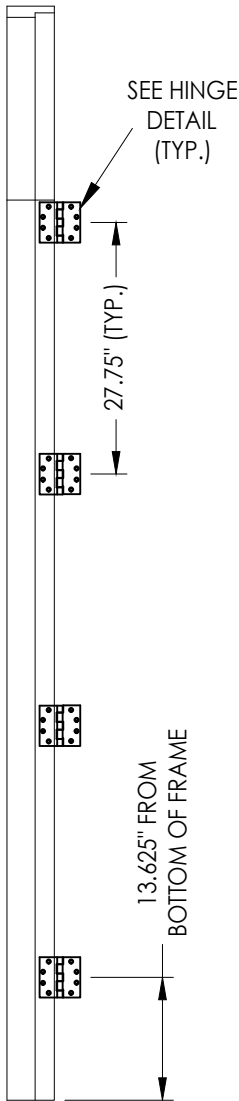

HINGE JAMB
(Arch Top Door)

Documents Prepared By:
Lyndon F. Schmidt
P.E. No. 43409

RW BUILDING CONSULTANTS, INC.
P.O. Box 230, Valrico, FL 33595
Phone No.: 813.659.9197
FBPE Registry No. 9813

PRODUCT: MILLWORK 360
WOOD DOOR

PART OR ASSEMBLY:
HARDWARE DETAILS

NO.	DATE	REVISIONS			
		DATE	BY	CHK.	APP.
4	8/26/26	UPDATE TO 9TH ED. (2026)	FBC	LFS	
3	8/08/23	UPDATE TO 8TH ED. (2023)	FBC	LFS	
2	9/01/20	UPDATE TO 7TH ED. (2020)	FBC	LFS	
1	10/03/17	UPDATE TO 6TH ED. (2017)	FBC	JK	

DATE: 03/27/17

SCALE: N.T.S.

DWG. BY: JK

CHK. BY: LFS






DRAWING NO.:

FL-21891.6

SHEET 11 OF 12

BILL OF MATERIALS		
ITEM #	DESCRIPTION	MATERIAL
A	1X BUCK (SG >= 0.42)	WOOD
B	2X BUCK (SG >= 0.42)	WOOD
C	1/4" MAX. SHIM SPACE	-
D	1/4" X 2-3/4" PFH DeWALT OR ITW CONCRETE SCREW	STEEL
E	MASONRY - 3,000 PSI MIN. CONCRETE CONFORMING TO ACI 301 OR HOLLOW BLOCK CONFORMING TO ASTM C90	CONCRETE
F	#12 X 2-1/2" PFH WOOD SCREW	STEEL
G	3/16" X 3-1/4" PFH ITW CONCRETE SCREW	STEEL
J	1/4" X 3-3/4" PFH DeWALT OR ITW CONCRETE SCREW	STEEL
K	1/4" X 1-3/4" PFH DeWALT OR ITW CONCRETE SCREW	STEEL
L	#10 X 2-1/2" PFH WOOD SCREW (1.15" MIN. EMBEDMENT)	STEEL
1	JAMB (DOOR)	WOOD
7	WEATHERSTRIP	FOAM
8	SWEEP	VINYL
9	20 GA. SPLICE PLATE (USP NP37)	STEEL
10	#6 X 1/2" PPH WOOD SCREW	STEEL
14	OUTSWING THRESHOLD	ALUM/COMP
15	INSWING THRESHOLD	ALUM/COMP
16	ADA THRESHOLD	ALUM
22	#10 X 2" PFH WOOD SCREW	STEEL
24	#12 x 1" PFH WOOD SCREW	STEEL
25	#8 x 1-3/4" PFH WOOD SCREW	STEEL
26	#8 x 2-1/2" PFH WOOD SCREW	STEEL
27	LATCH STRIKE PLATE	STEEL
29	4.5" X 4.5" HINGE	STEEL
30	#8 x 3/4" FH SMS	STEEL
31	SHOOTBOLT STRIKE PLATE	STEEL
32	DEADBOLT SECURITY STRIKE PLATE	STEEL
36	MULTIPOINT STRIKE PLATE	STEEL
37	MULTIPOINT ROUND BOLT STRIKE DETAIL	STEEL
40	DOOR PANEL	WOOD
41	DOOR PANEL	WOOD
42	DOOR PANEL	WOOD

WOOD FRAME COMPONENTS: SIPO (UTILE) ($G = 0.53$)

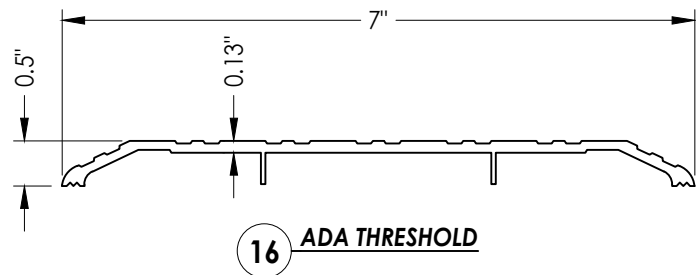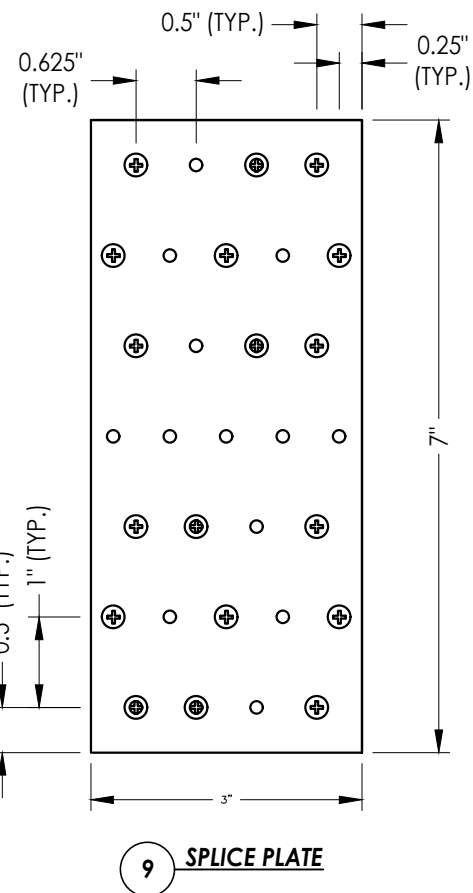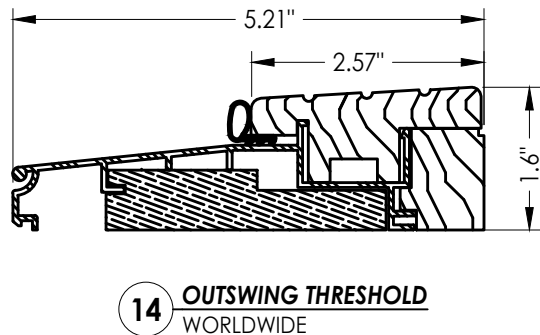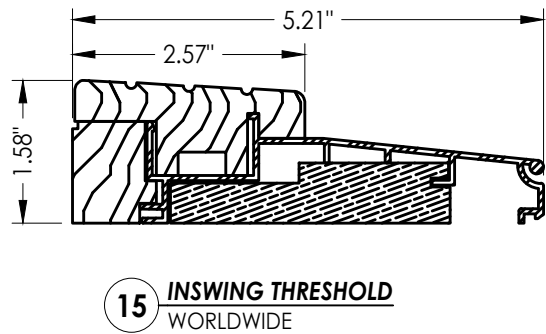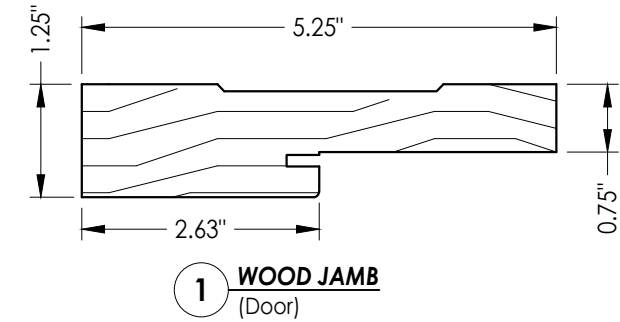

CONCRETE ANCHOR NOTES:

1. Concrete anchor locations at the corners may be adjusted to maintain the min. edge distance to mortar joints.
2. Concrete anchor locations noted as "MAX. ON CENTER" must be adjusted to maintain the min. edge distance to mortar joints, additional concrete anchors may be required to ensure the "MAX. ON CENTER" dimension are not exceeded.
3. Concrete anchor table:

ANCHOR TYPE	ANCHOR SIZE	MIN. EMBEDMENT	MIN. CLEARANCE TO MASONRY EDGE	MIN. CLEARANCE TO ADJACENT ANCHOR
ITW TAPCON®	1/4"	1-1/4"	2"	4"
DeWALT ULTRACON®	1/4"	1-1/4"	1"	4"
ITW TAPCON®	3/16"	1-1/4"	3"	1-1/2"

WOOD SCREW INSTALLATION NOTES:

1. Maintain a minimum 5/8" edge distance, 1" end distance, & 1" o.c. spacing of wood screws to prevent the splitting of wood.

CORROSION RESISTANCE - SALTWATER ENVIRONMENTS
Fasteners & connectors in areas within 3000 ft (914 m) of a saltwater coastline shall comply with FBC Sections 1711.1 or R332.1.

DATE: 03/27/17		REVISIONS	
SCALE: N.T.S.			
DWG. BY: JK			
CHK. BY: LFS			
DRAWING NO.: FL-21891.6			
SHEET 12 OF 12			
NO.	DATE		
4	8/26/26	UPDATE TO 9TH ED. (2026)	FBC
3	8/08/23	UPDATE TO 8TH ED. (2023)	FBC
2	9/01/20	UPDATE TO 7TH ED. (2020)	FBC
1	10/03/17	UPDATE TO 6th ED. (2017)	FBC
			JK
			BY
PART OR ASSEMBLY:		BILL OF MATERIALS & COMPONENTS	
PRODUCT:		MILLWORK 360 WOOD DOOR	
Documents Prepared By:		 BUILDING CONSULTANTS, INC. P.O. Box 230, Valrico, FL 33595 Phone No.: 813.659.9197 FBPE Registry No. 9813	
		Lyndon F. Schmidt P.E. No. 43409	