



Aluminum Clad Wood Direct Set CORNER Window
Non-Impact / WDMA Instructions
Aluminum Nail Fin Installation

CCL Listing# 436-H-523.29

Element Test Report Number: ESP020370P-1741

Aluminum Clad Wood Direct Set CORNER Window
Non-Impact / WDMA Instructions / Aluminum Nail Fin
Installation with #8 x 1 1/4" PPH Screws 1-3" From Each Corner & 8" O.C. Thereafter


SHEET: 2 OF 2

CERTIFICATION EXPIRATION DATE: 7/15/2025

DRAWN BY: S.P.W.

TEST REPORT SUMMARY:

- **SINGLE UNIT**, MAXIMUM BASIC UNIT FRAME SIZE:
102" (2591mm) WIDTH x 72 1/4" (1835mm) HEIGHT
- OVERALL DESIGN PRESSURE: +70.18 / -65.16 psf
- STRUCTURAL TEST PRESSURE: +105.26/-97.74 psf
- RATING: **CW-PG50**

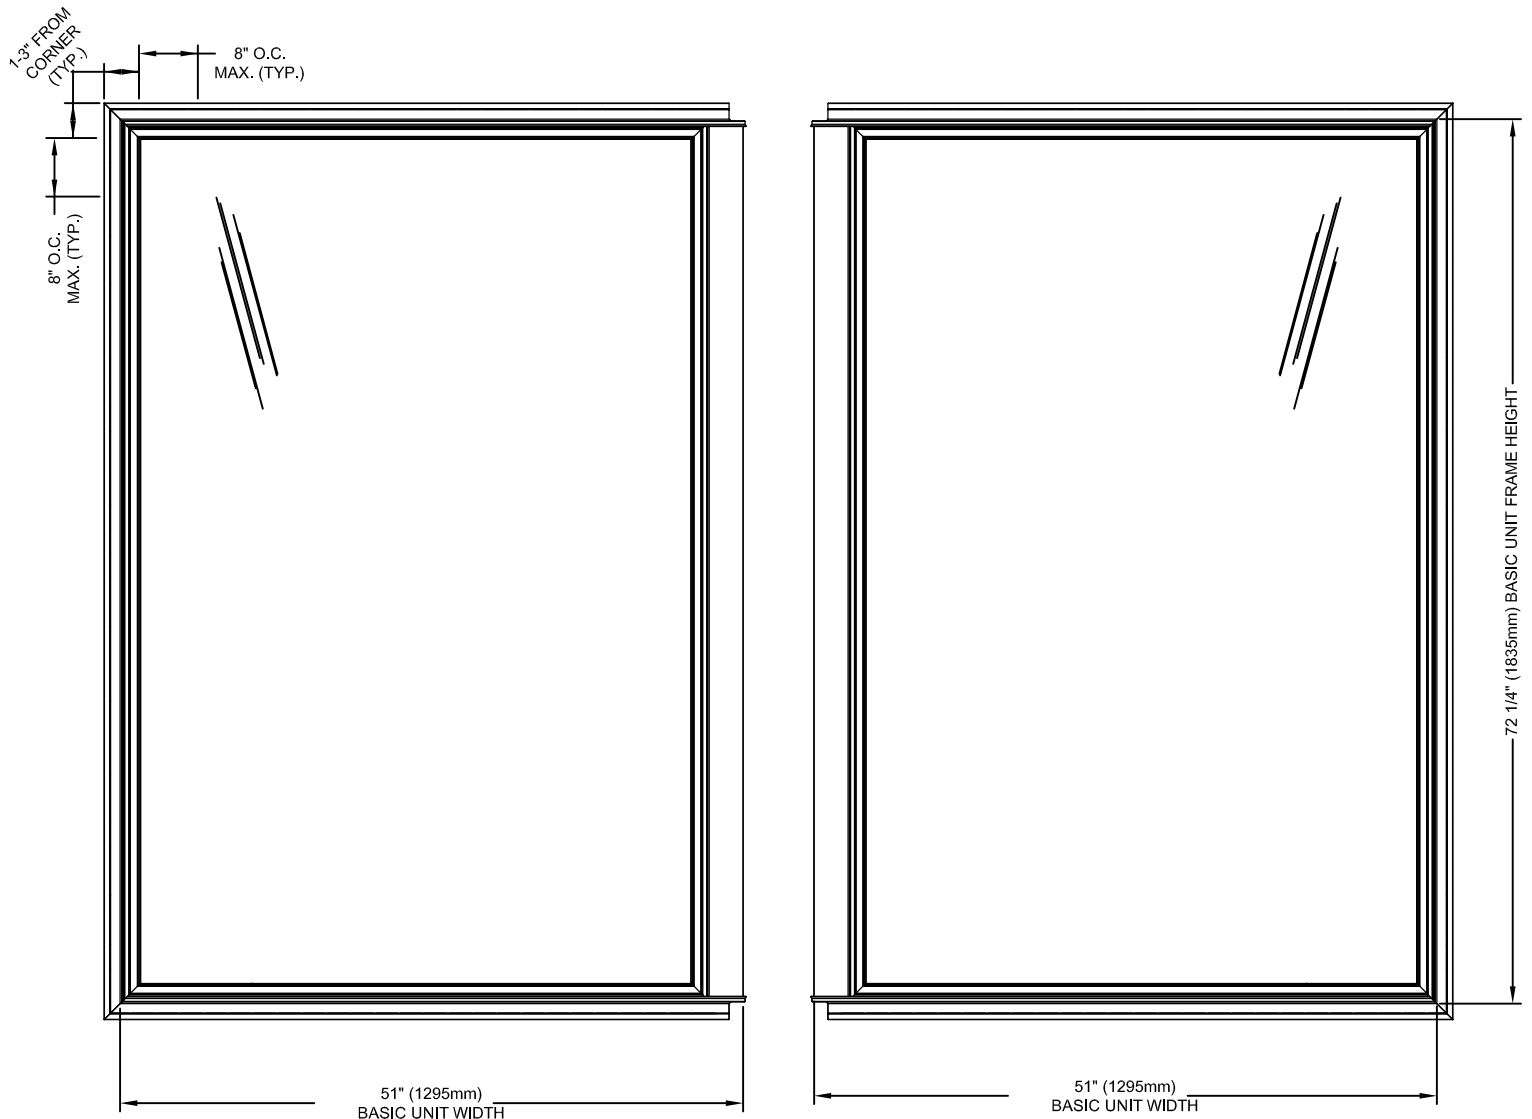

- Check rough opening for proper size, plumb, level and square.
- Make all necessary adjustments to ensure rough opening is plumb, level & square.
- Sill must be flat, level and capable of supporting the weight of the unit.
- Opening should allow a maximum of 1/4" shim space at head, sill and jambs.
- Wood buck, framing, fasteners, sealant and all wall system materials are provided by others.

Installation requirements may vary in particular locations and in other types of construction. Proper installation is essential, and Sierra Pacific Windows & Doors, recommends consultation with an AAMA Certified Installer, or other qualified, registered building professional before installation of any S.P.W. product. Proper installation of S.P.W. products is the responsibility of the installer. S.P.W. is not responsible for proper installation. S.P.W. is not responsible for the design of, conditions in, or performance of building construction beyond the perimeters of the S.P.W. units. S.P.W. is not responsible for proper integration of the S.P.W. units with the weather-repellent systems of the building.