


C:\Users\ramezslap\data\local\temp\AcPublish_13940\20-29357a Series Storage Shed Single Hung Window.dwg 10/26/2020 - 10:09pm Ramezs

APPLE FASTENERS NORTHEAST INTERNATIONAL LTD.

SERIES STORAGE SHED SINGLE HUNG WINDOW (NON-IMPACT)

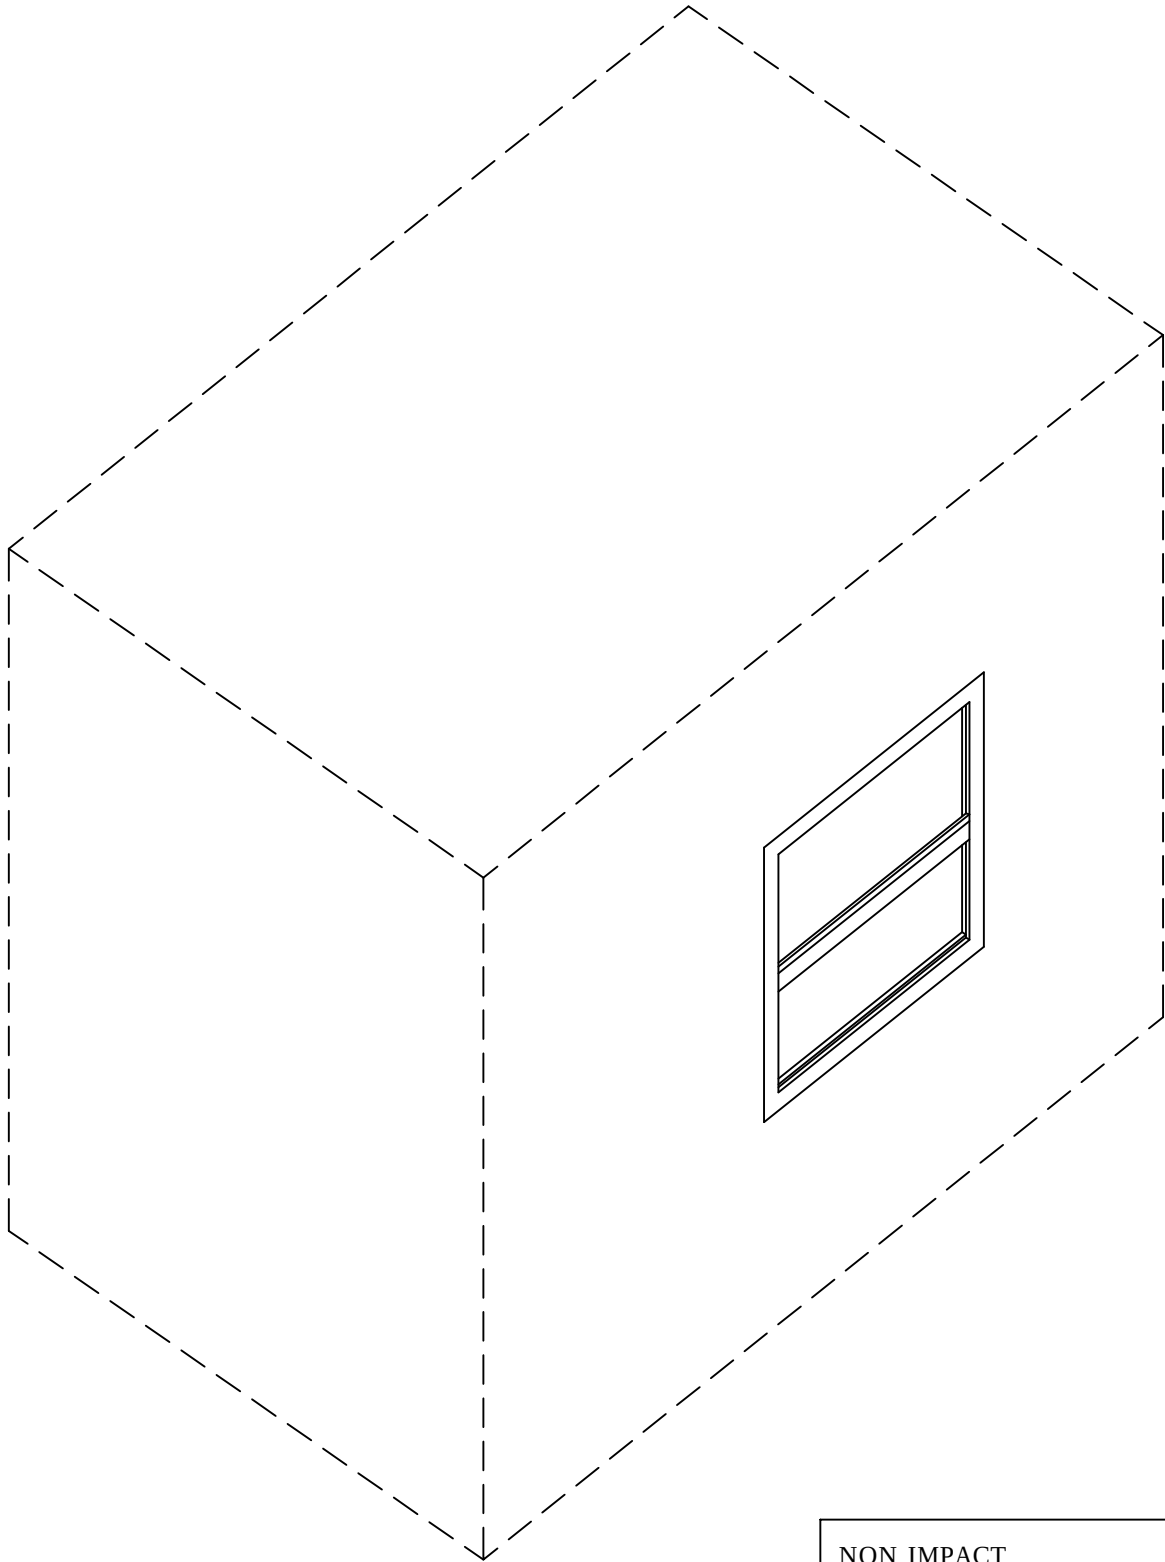


NON IMPACT
NOT APPROVED FOR USE IN HVHZ

GENERAL NOTES

1. THE SYSTEM DESCRIBED HEREIN HAS BEEN DESIGNED AND TESTED IN ACCORDANCE WITH THE FLORIDA BUILDING CODE SEVENTH EDITION (2020) & ASTM E1300-09.
2. NO 33-1/3% INCREASE IN ALLOWABLE STRESS HAS BEEN USED IN THE DESIGN OF THIS SYSTEM. WIND LOAD DURATION FACTOR Cd=1.6 HAS BEEN USED FOR WOOD ANCHOR DESIGN.
3. POSITIVE AND NEGATIVE DESIGN PRESSURES CALCULATED FOR USE WITH THIS SYSTEM SHALL BE DETERMINED BY OTHERS ON A JOB-SPECIFIC BASIS IN ACCORDANCE WITH THE GOVERNING CODE. SITE SPECIFIC LOAD WIND LOAD REQUIREMENTS SHALL BE DETERMINED IN ACCORDANCE WITH ASCE 7-16 AND THE FLORIDA BUILDING CODE SEVENTH EDITION (2020) FOR CATEGORY 1 BUILDINGS BY SEPARATE ENGINEERING CERTIFICATION AND SHALL BE LESS THAN OR EQUAL TO THE POSITIVE OR NEGATIVE DESIGN PRESSURE CAPACITY VALUE LISTED HEREIN FOR ANY ASSEMBLY WITHIN THE LIMITATIONS STATED HEREIN.
4. THE SYSTEM DETAILED HEREIN IS GENERIC AND DOES NOT PROVIDE INFORMATION FOR A SPECIFIC SITE. FOR SITE CONDITIONS DIFFERENT FROM THE CONDITIONS DETAILED HEREIN, A LICENSED ENGINEER OR REGISTERED ARCHITECT SHALL PREPARE SITE SPECIFIC DOCUMENTS FOR USE IN CONJUNCTION WITH THIS DOCUMENT.
5. PERMIT HOLDER SHALL VERIFY THE ADEQUACY OF THE EXISTING STRUCTURE TO WITHSTAND SUPERIMPOSED LOADS. WOOD BUCKS (BY OTHERS) SHALL BE ANCHORED PROPERLY TO TRANSFER LOADS TO THE EXISTING STRUCTURE.
6. ALL EXTRUSIONS SHALL BE 6063-T5 ALUMINUM ALLOY, UNLESS NOTED OTHERWISE.
7. EXTERIOR SEAM OF FRAME CORNERS, INSTALLATION SCREWS, AND GLAZING BEAD ENDS SHALL BE SEALED WITH SILICONE.
8. ALL BOLTS & WASHERS SHALL BE ZINC COATED STEEL, GALVANIZED STEEL, OR STAINLESS STEEL WITH A MINIMUM TENSILE YIELD STRENGTH OF 60 KSI.
9. ALL DISSIMILAR MATERIALS SHALL BE PAINTED OR PLATED AS PRESCRIBED IN THE FLORIDA BUILDING CODE.
10. ENGINEER SEAL AFFIXED HERE TO VALIDATES STRUCTURAL DESIGN AS SHOWN ONLY. USE OF THIS SPECIFICATION BY CONTRACTOR, et. al. INDEMNIFIES & SAVES HARMLESS THIS ENGINEER FOR ALL COST & DAMAGES INCLUDING LEGAL FEES & APPELLATE FEES RESULTING FROM MATERIAL FABRICATION, SYSTEM ERECTION, & CONSTRUCTION PRACTICES BEYOND THAT WHICH IS CALLED FOR BY LOCAL, STATE, & FEDERAL CODES & FROM DEVIATIONS OF THIS PLAN.
13. EXCEPT AS EXPRESSLY PROVIDED HEREIN, NO ADDITIONAL CERTIFICATIONS OR AFFIRMATIONS ARE INTENDED.
14. ALTERATIONS, ADDITIONS, OR OTHER MARKINGS TO THIS DOCUMENT ARE NOT PERMITTED AND INVALIDATE THIS CERTIFICATION.
15. ANY SAFEGUARDS OR MEANS OF EGRESS SHALL BE OBSERVED AND ARE NOT IN THIS CERTIFICATION.
16. THIS DOCUMENT DOES NOT ADDRESS ANY ENERGY EFFICIENCY RATING OF THE PRODUCTS.

ARCHITECTURAL TESTING INC. LAB REPORT NUMBER D9979.01-109-44

SHEET INDEX	
# SHEET	DESCRIPTION
1	COVER SHEET
2	ELEVATION
3	DETAILS
4	PARTS LIST
4	TOTAL

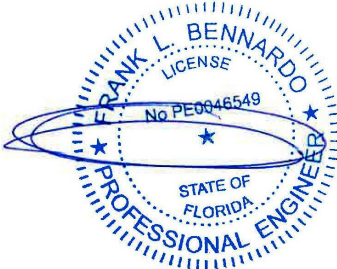

Frank Bennardo
2020.10.26
22:27:56 -04'00'

FRANK BENNARDO, P.E.
PE# 0046549 CA# 9885

FL#21990.1

CORPORATE OFFICE:
160 SW 12th AVE, SUITE 106
DEERFIELD BEACH, FL 33442
(954) 354-0660 | (866) 396-9999
TEAM@ENGINEERINGEXPRESS.COM
ENGINEERINGEXPRESS.COM

APPLE FASTENERS NORTHEAST INTERNATIONAL LTD.
105 DUNCAN STREET, SUITE A
LANCASTER, PA, 17602
(717) 945-6331

STORAGE SHED SINGLE HUNG WINDOW
FLORIDA STATEWIDE APPROVAL

REMARKS	DRWN	CHKD	DATE
2020 FBC UPDATE	JPC	AJP	08/07/20

THIS DOCUMENT IS THE PROPERTY OF ENGINEERING EXPRESS, AND SHALL NOT BE REPRODUCED IN WHOLE OR PART WITHOUT WRITTEN CONSENT OF ENGINEERING EXPRESS. ALTERATIONS, ADDITIONS OR OTHER MARKINGS TO THIS DOCUMENT ARE NOT PERMITTED AND INVALIDATE OUR CERTIFICATION.


COPYRIGHT ENGINEERING EXPRESS®

20-29357

SCALE: NTS UNLESS NOTED

1 OF 4


C:\Users\ramezslap\data\localtemp\AcPublish_13940\20-29357a Series Storage Shed Single Hung Window.dwg 10/26/2020 - 10:09pm Ramezs

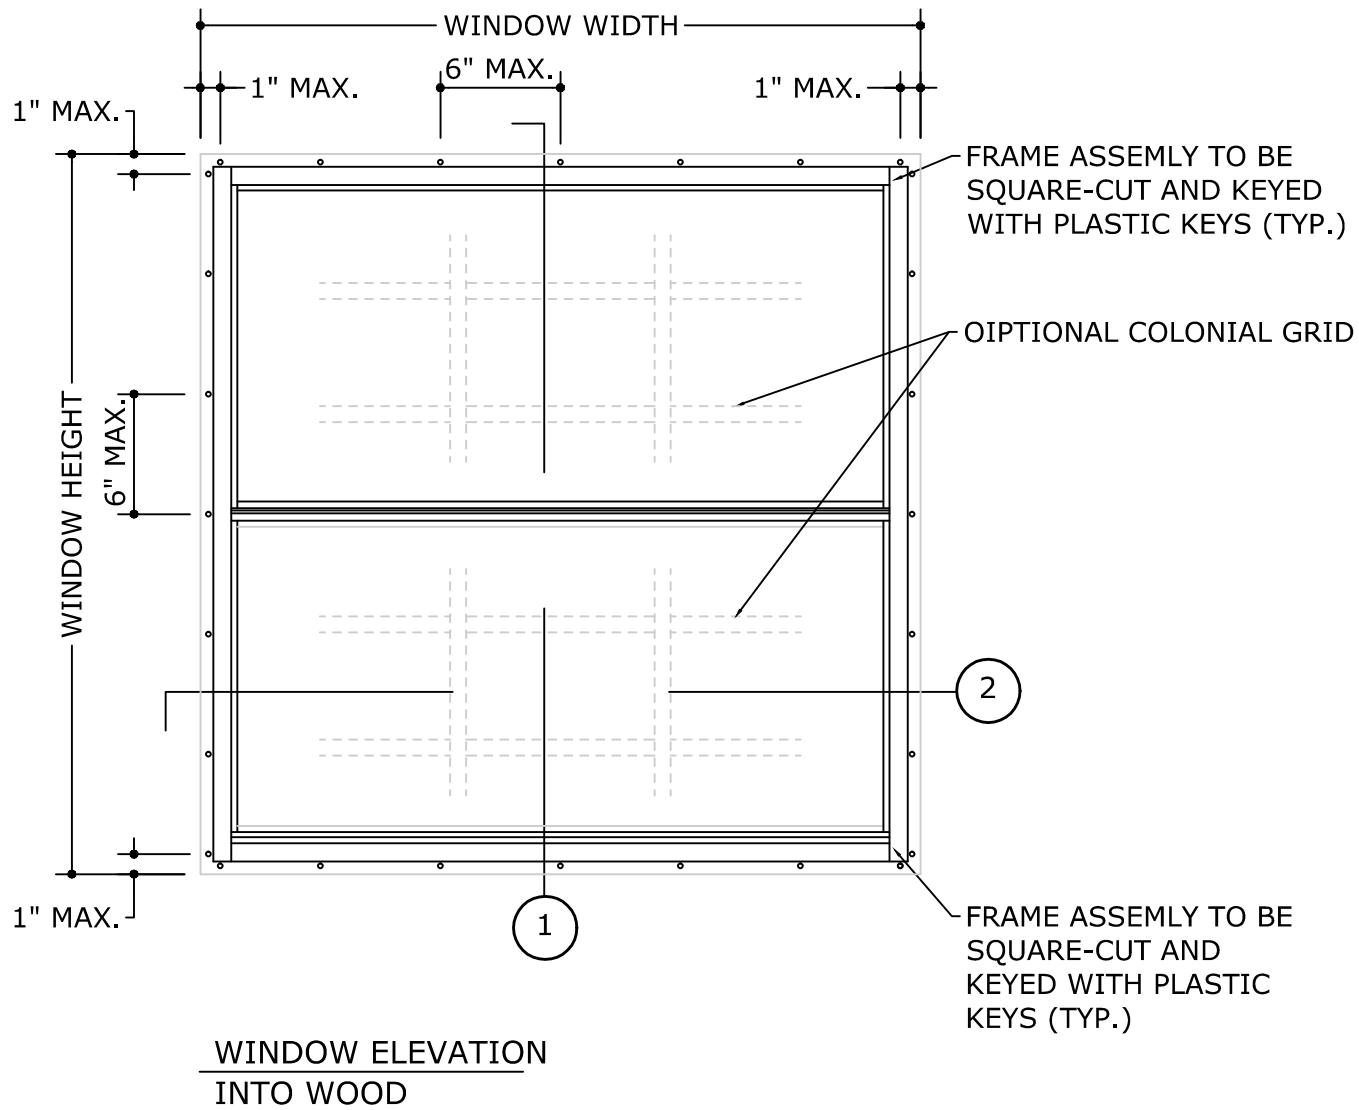

ANCHOR SCHEDULE

#8x 1 5/8" LONG HEX HEAD SCREWS LOCATED AT 1" MAX. FROM CORNERS AND 6" MAX. FOR THE BALANCE INTO WOOD (SYP#2 MIN.) WITH 1 1/4" MIN. PENETRATION AND 3/4" MIN. EDGE DISTANCE.

○ DENOTES ANCHOR LOCATION

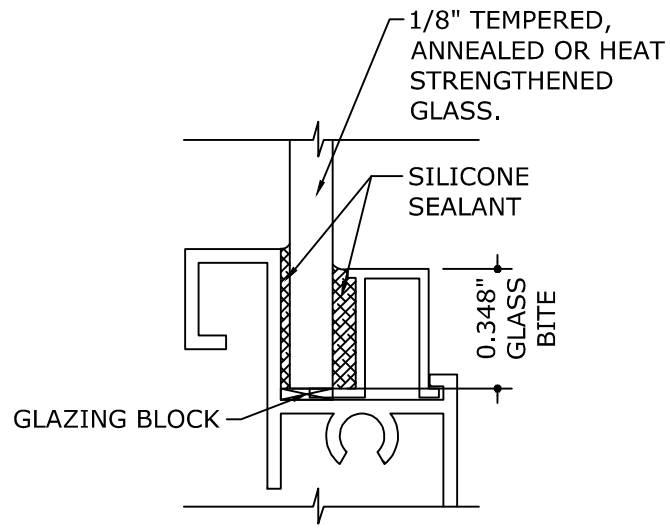


GLAZING TYP "A"

N.T.S

LOADING CHART FOR SINGLE HUNG WINDOW - PRESSURES IN P.S.F. (ASD)														
GLASS TYPE: A														
WINDOW WIDTH (in.)	WINDOW HEIGHT (in.)													
	12		18		24		30		36		42		48	
12	20	-60	20	-60	20	-60	20	-60	20	-41	20	-30	20	-22
18	20	-60	20	-40	20	-40	20	-40	20	-29	20	-20	20	-15
24	20	-60	20	-40	20	-30	20	-30	20	-23	20	-16	20	-12
30	20	-60	20	-40	20	-30	20	-24	20	-20	20	-14	-	-
36	20	-60	20	-40	20	-30	20	-24	20	-20	-	-	-	-

FRANK BENNARDO, P.E.
PE# 0046549 CA# 9885

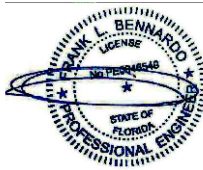

FL#21990.1

ENGINEERING EXPRESS®
CORPORATE OFFICE:
160 SW 12th AVE, SUITE 106
DEERFIELD BEACH, FL 33442
(954) 354-0660 | (866) 396-9999
TEAM@ENGINEERINGEXPRESS.COM
ENGINEERINGEXPRESS.COM

APPLE FASTENERS NORTHEAST INTERNATIONAL LTD.

105 DUNCAN STREET, SUITE A

LANCASTER, PA, 17602

(717) 945-6331

STORAGE SHED SINGLE HUNG WINDOW

FLORIDA STATEWIDE APPROVAL

REMARKS	DRWN	CHKD	DATE
2020 FBC UPDATE	JPC	AJP	08/07/20
	-	-	-
	-	-	-
	-	-	-

THIS DOCUMENT IS THE PROPERTY OF ENGINEERING EXPRESS, AND SHALL NOT BE REPRODUCED IN WHOLE OR PART WITHOUT WRITTEN CONSENT OF ENGINEERING EXPRESS. ALTERATIONS, ADDITIONS OR OTHER MARKINGS TO THIS DOCUMENT ARE NOT PERMITTED AND INVALIDATE OUR CERTIFICATION.

COPYRIGHT ENGINEERING EXPRESS®


20-29357

SCALE: NTS UNLESS NOTED


2

OF 4

C:\Users\ramezslapdata\localtemp\AcPublish_13940\20-29357a Series Storage Shed Single Hung Window.dwg 10/26/2020 - 10:09pm Ramezslapdata\localtemp\AcPublish_13940\20-29357a Series Storage Shed Single Hung Window.dwg

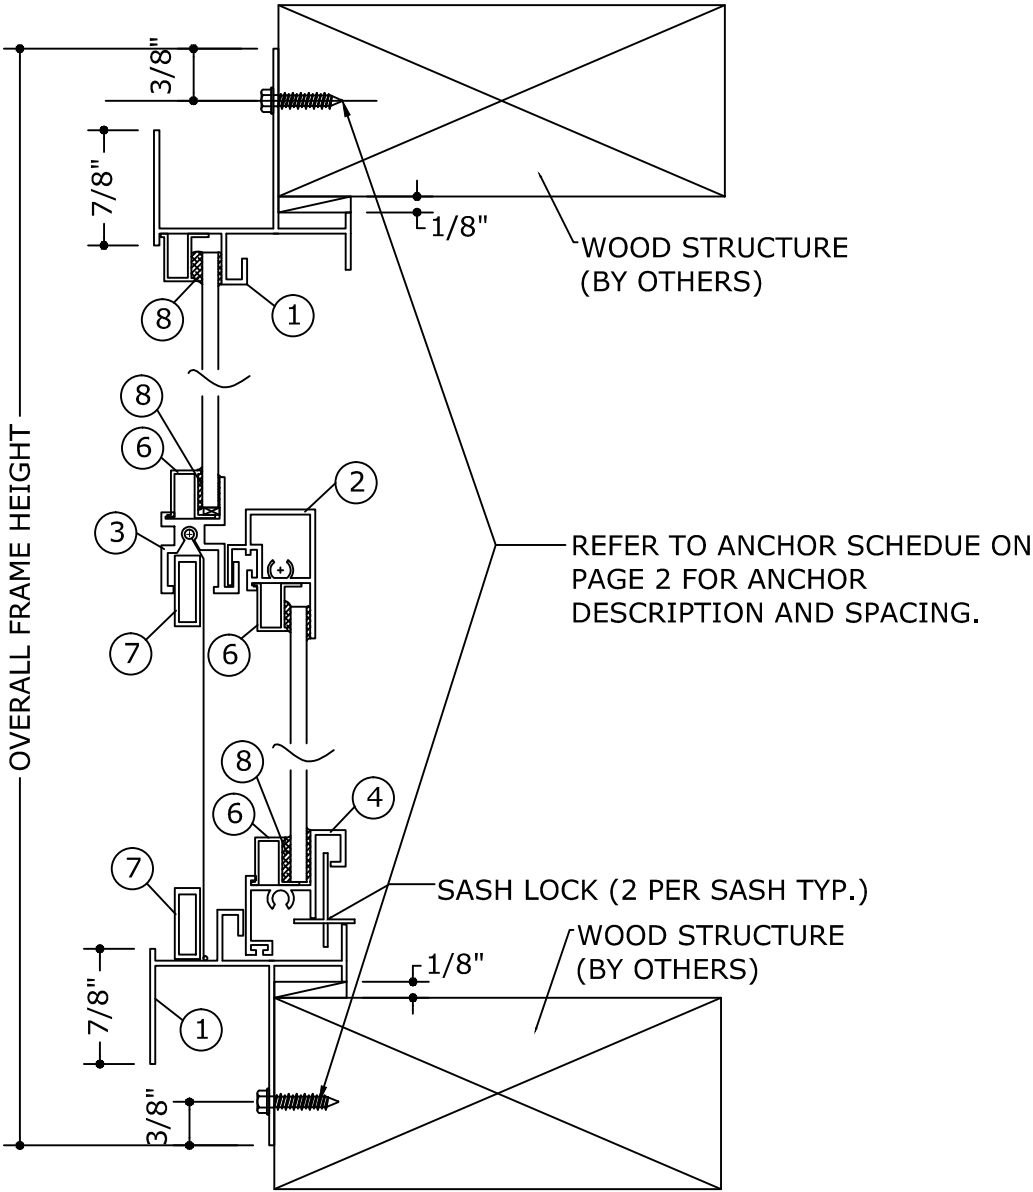


1 VERTICAL WINDOW SECTION

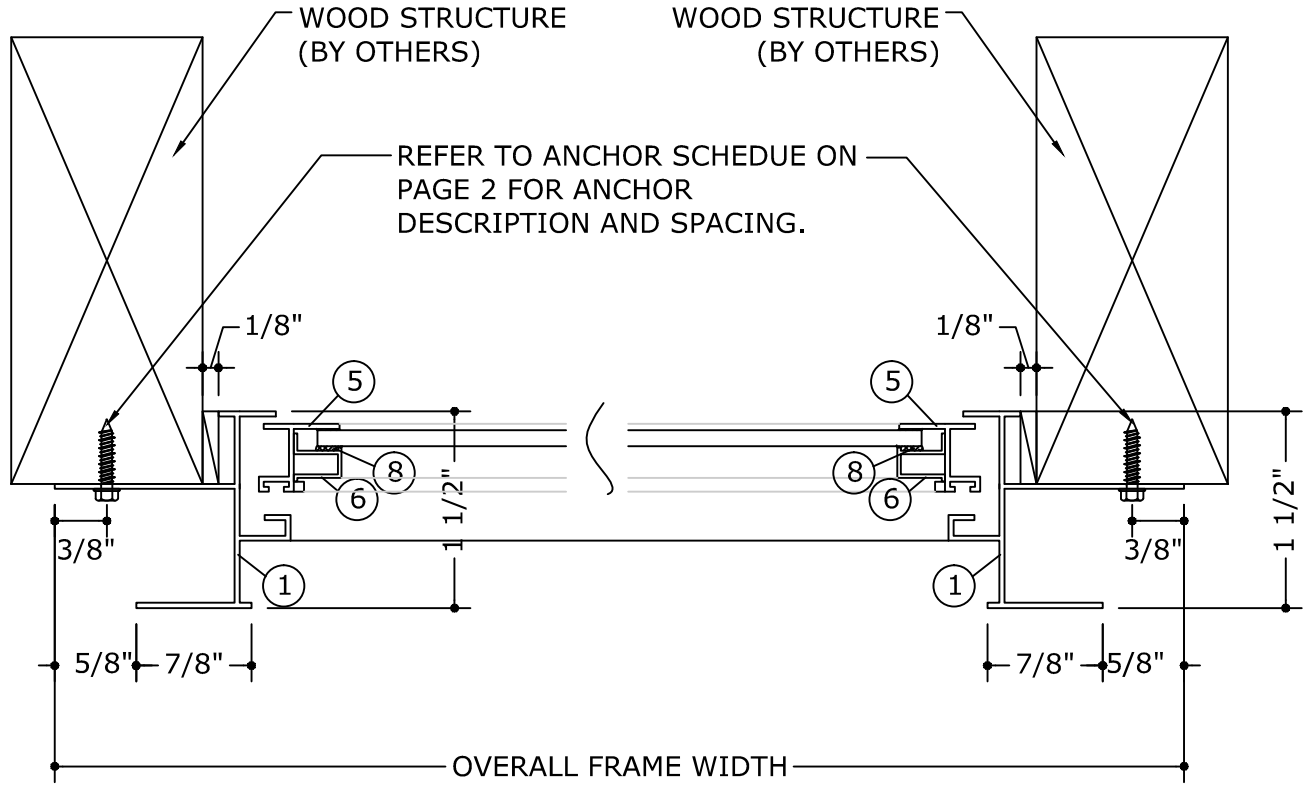

2 HORIZONTAL WINDOW SECTION

WOOD BUCKS MUST SUSTAIN LOADS IMPOSED BY GLAZING SYSTEM AND TRANSFER THEM TO THE BUILDING STRUCTURE.

FRANK BENNARDO, P.E.
PE# 0046549 CA# 9885

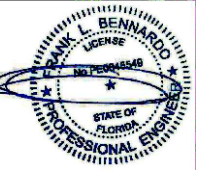

FL#21990.1

ENGINEERING
EXPRESS
CORPORATE OFFICE:
160 SW 12th AVE, SUITE 106
DEERFIELD BEACH, FL 33442
(954) 354-0660 | (866) 396-9999
TEAM@ENGINEERINGEXPRESS.COM
ENGINEERINGEXPRESS.COM

APPLE FASTENERS NORTHEAST INTERNATIONAL LTD.
105 DUNCAN STREET, SUITE A
LANCASTER, PA, 17602
(717) 945-6331

STORAGE SHED SINGLE HUNG WINDOW
FLORIDA STATEWIDE APPROVAL

REMARKS	DRWN	CHKD	DATE
2020 FBC UPDATE	JPC	AJP	08/07/20
	-	-	-
	-	-	-
	-	-	-


THIS DOCUMENT IS THE PROPERTY OF ENGINEERING EXPRESS, AND SHALL NOT BE REPRODUCED IN WHOLE OR PART WITHOUT WRITTEN CONSENT OF ENGINEERING EXPRESS. ALTERATIONS, ADDITIONS OR OTHER MARKINGS TO THIS DOCUMENT ARE NOT PERMITTED AND INVALIDATE OUR CERTIFICATION.

COPYRIGHT ENGINEERING EXPRESS®


20-29357

SCALE: NTS UNLESS NOTED


C:\Users\ramezslap\data\localtemp\AcPublish_13940\20-29357a Series Storage Shed Single Hung Window.dwg 10/26/2020 - 10:09pm Ramezs

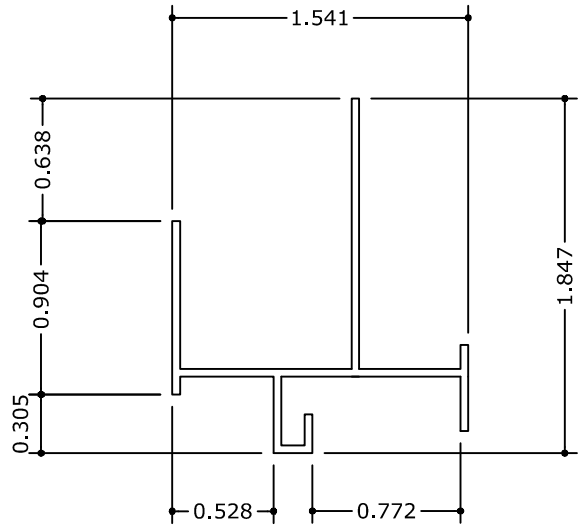


1 FRAME HEAD / JAMB / SILL

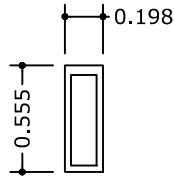


7 SCREEN STOP

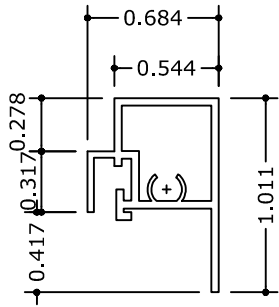


2 SASH HEAD

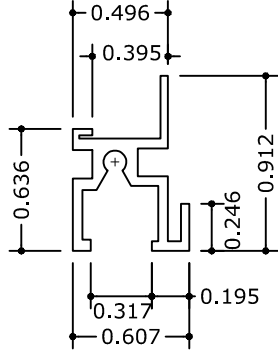


3 FIXED LITE SILL

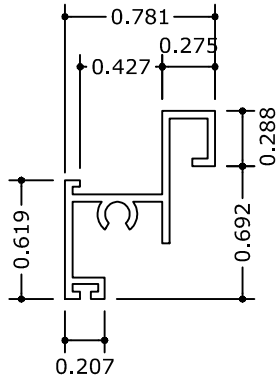

4 SASH SILL

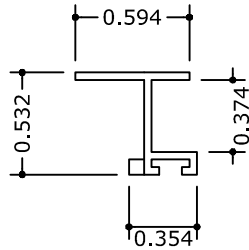


5 SASH JAMB

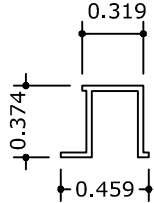

6 GLASS STOP

BILL OF MATERIALS			
ITEM	DESCRIPTION	MATERIAL	MANUFACTURER
1	WINDOW FRAME – HEAD/JAMB/SILL	ALUM. –6063–T5	APPLE FASTENERS NORTHEAST INT., LTD.
2	WINDOW SASH HEAD	ALUM. –6063–T5	APPLE FASTENERS NORTHEAST INT., LTD.
3	FIXED LITE SILL	ALUM. –6063–T5	APPLE FASTENERS NORTHEAST INT., LTD.
4	SASH SILL	ALUM. –6063–T5	APPLE FASTENERS NORTHEAST INT., LTD.
5	SASH JAMB	ALUM. –6063–T5	APPLE FASTENERS NORTHEAST INT., LTD.
6	GLASS STOP	PVC	APPLE FASTENERS NORTHEAST INT., LTD.
7	SCREEN STOP	PVC	APPLE FASTENERS NORTHEAST INT., LTD.
8	GLAZING SEALANT	SILICONE	
9	85± 5 SHORE A DUROMETER BLOCKS CENTERED AT 1/4 POINTS WITH LENGTH DEPENDENT ON GLASS AREA		

FRANK BENNARDO, P.E.
PE# 0046549 CA# 9885

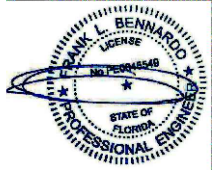

FL#21990.1

**ENGINEERING**
EXPRESS®

CORPORATE OFFICE:
160 SW 12th AVE, SUITE 106
DEERFIELD BEACH, FL 33442
(954) 354-0660 | (866) 396-9999
TEAM@ENGINEERINGEXPRESS.COM
ENGINEERINGEXPRESS.COM

APPLE FASTENERS NORTHEAST INTERNATIONAL LTD.
105 DUNCAN STREET, SUITE A
LANCASTER, PA, 17602
(717) 945-6331

STORAGE SHED SINGLE HUNG WINDOW
FLORIDA STATEWIDE APPROVAL

REMARKS	DRWN	CHKD	DATE
2020 FBC UPDATE	JPC	AJP	08/07/20
	-	-	-
	-	-	-
	-	-	-

THIS DOCUMENT IS THE PROPERTY OF ENGINEERING EXPRESS, AND SHALL NOT BE REPRODUCED IN WHOLE OR PART WITHOUT WRITTEN CONSENT OF ENGINEERING EXPRESS. ALTERATIONS, ADDITIONS OR OTHER MARKINGS TO THIS DOCUMENT ARE NOT PERMITTED AND INVALIDATE OUR CERTIFICATION.

COPYRIGHT ENGINEERING EXPRESS®

20-29357

SCALE: NTS UNLESS NOTED