


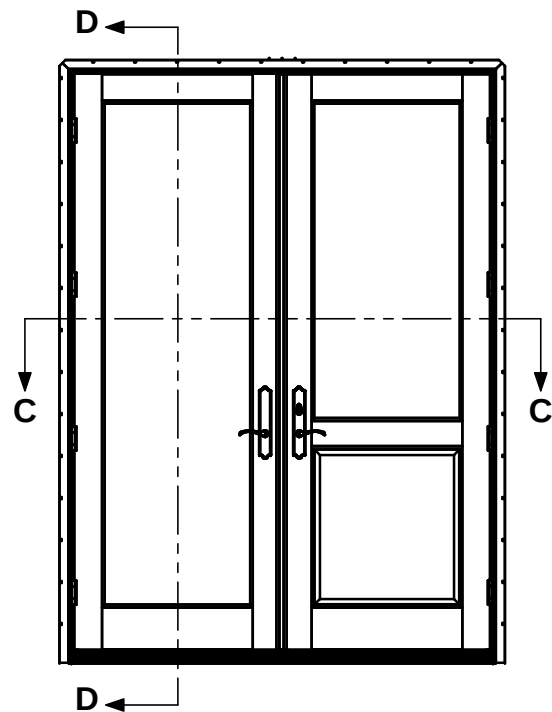

WEATHER SHIELD WINDOWS & DOORS

1606 OUTSWING FRENCH DOOR
PREMIUM COASTAL
COMBINATION NAIL FIN &
THROUGH FRAME ANCHORAGE

SECURE TO BUCK WITH
#8 X 1-5/8" NON-CORROSIVE SCREW
3" FROM CORNERS
8" TO 10" ON CENTER THROUGH NAILING
LOCATED @ HEAD & SIDES TYP.
MINIMUM 1-1/2" EMBEDMENT

PERIMETER SEALANT
BY OTHERS TYP.

.750 MIN. EDGE DISTANCE

#10 X 3-1/2" SCREWS;
(3) THROUGH THE HEAD STRIKE
2" MIN. EMBEDMENT

WOOD BUCK BY OTHERS

.250 [6.35mm] MAX
SHIM SPACE TYP.

#10 X 3-1/2" SCREWS;
(1) @ CENTER OF HEAD
(1) @ 8" FROM THE CENTER OF HEAD

(3) TOTAL
2" MIN. EMBEDMENT

EXTERIOR



INTERIOR

#10 X 4" FH SCREWS;
(3) THROUGH THE SILL STRIKE
2" MIN. EMBEDMENT

#10 X 4" FH SCREWS;
(1) @ CENTER OF SILL
(1) @ 8" EACH FROM CENTER OF SILL

(3) TOTAL
1" MIN. EMBEDMENT

.750 MIN. EDGE DISTANCE

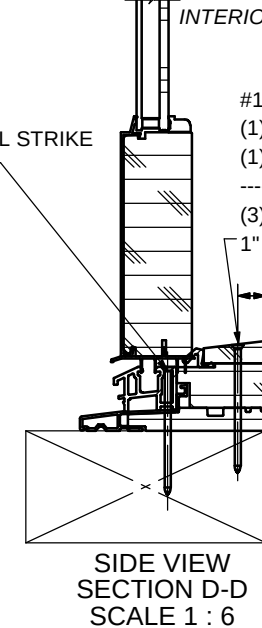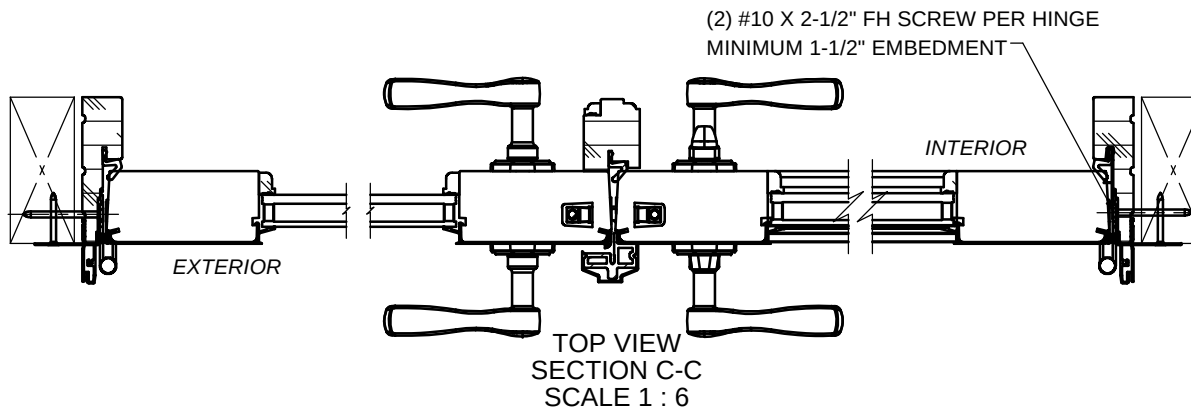

THIS SCHEDULE ADDRESSES ONLY THE FASTENERS REQUIRED TO ANCHOR THE WINDOW(S) TO
ACHIEVE THE RATED DESIGN PRESSURE. THOROUGHLY READ AND FOLLOW MANUFACTURERS
INSTALLATION INSTRUCTIONS RECEIVED WITH UNIT. THIS GUIDE DOES NOT ADDRESS THE SEALING
CONSIDERATIONS THAT MAY ARISE IN DIFFERENT WALL CONDITIONS.

TOLERANCES UNLESS SPECIFIED:	
INCHES	ANGLE
.X ± .1"	XX ± 1°
.XX ± .03"	XX.X ± .5° (1/2°)
.XXX ± .015"	XX.XX ± .25° (1/4°)

WEATHER SHIELD.
WINDOWS & DOORS

PRODUCTS:
1606

DRAWN BY:

DATE:

TITLE:

INSTALLATION INSTRUCTION

PROPERTY OF WEATHER SHIELD MFG., INC.
DRAWING IS NOT TO BE REPRINTED OR
SUBMITTED FOR USE OUTSIDE OF
WEATHER SHIELD MFG., INC.
ALL RIGHTS RESERVED.

DWG NO.:

45-07968

REV

SCALE: 1:48

SHEET NAME: Sheet1

SHEET 1 OF 1

DO NOT SCALE DRAWING

REV	DATE	DESCRIPTION	PCR NO.	ENG	PDR #:	PROFILE #:

TYP. WALL THICKNESS:

WT/FT:

AREA:

MAT:

FINISH: