


YKK AP AMERICA RESIDENTIAL
STYLEGUARD 1" REINFORCED MULLION
(HVHZ) (IMPACT)

INSTALLATION NOTES:

- ONE (1) INSTALLATION ANCHOR IS REQUIRED AT EACH ANCHOR LOCATION SHOWN.
- THE NUMBER OF INSTALLATION ANCHORS DEPICTED IS THE MINIMUM NUMBER OF ANCHORS TO BE USED FOR PRODUCT INSTALLATION.
- INSTALL INDIVIDUAL INSTALLATION ANCHORS WITHIN A TOLERANCE OF ±1/2 INCH OF THE DEPICTED LOCATION IN THE ANCHOR LAYOUT DETAIL (I.E., WITHOUT CONSIDERATION OF TOLERANCES). TOLERANCES ARE NOT CUMULATIVE FROM ONE INSTALLATION ANCHOR TO THE NEXT.
- FOR UNCLIPPED MULLIONS: USE FOUR (4) #12 WOOD SCREWS, PER MULLION END, OF SUFFICIENT LENGTH TO ACHIEVE MINIMUM EMBEDMENT OF 1-½" INTO WOOD FRAMING. (SEE INSTALLATION DETAILS ON SHEET 2).
- FOR UNCLIPPED MULLIONS: USE FOUR (4) ¾" ITW TAPCONS, PER MULLION END, OF SUFFICIENT LENGTH TO ACHIEVE MINIMUM EMBEDMENT OF 1-¼" INTO CONCRETE OR MASONRY. (SEE INSTALLATION DETAILS ON SHEET 2).
- FOR UNCLIPPED MULLIONS: USE FOUR (4) #12-14 SAE GR. 5 SELF-DRILLING OR SELF-TAPPING SCREWS, PER MULLION END, OF SUFFICIENT LENGTH TO ACHIEVE A MINIMUM 3 THREADS PENETRATION BEYOND METAL SUBSTRATE. (SEE INSTALLATION DETAILS ON SHEET 2).
- MINIMUM EDGE DISTANCES ARE BASED ON ¾" FOR #12 WOOD SCREWS, 2-½" FOR ¾" TAPCONS, & ⅝" FOR #12-14 GR. 5 SELF-TAPPING OR SELF-DRILLING SCREWS.
- MINIMUM EMBEDMENT AND EDGE DISTANCE EXCLUDE WALL FINISHES INCLUDING BUT NOT LIMITED TO STUCCO, FOAM, BRICK, VENEER, AND SIDING.
- INSTALLATION ANCHORS AND ASSOCIATED HARDWARE MUST BE MADE OF CORROSION RESISTANT MATERIAL OR HAVE A CORROSION RESISTANT COATING.
 - FASTENERS USED WITHIN 3,000 FEET OF A SALTWATER COASTLINE AND INSTALLED IN ENCLOSED SPACES SHALL BE GALVANIZED IN ACCORDANCE WITH SECTION 1711.1.1 (E.G., ASTM A153 CLASS D, ASTM A641 CLASS 3S, OR EQUIVALENT CORROSION RESISTANCE).
 - CONNECTORS AND METAL PLATES USED WITHIN 3,000 FEET OF A SALTWATER COASTLINE SHALL BE STANDARD GALVANIZED IN ACCORDANCE WITH SECTION 1711.1.2 (E.G., ASTM A653 G90, ASTM A123, OR PROTECTIVE COATING PER TPI 1).
- INSTALLATION ANCHORS SHALL BE INSTALLED IN ACCORDANCE WITH ANCHOR MANUFACTURER'S INSTALLATION INSTRUCTIONS, AND ANCHORS SHALL NOT BE USED IN SUBSTRATES WITH STRENGTHS LESS THAN THE MINIMUM STRENGTH SPECIFIED BY THE ANCHOR MANUFACTURER.
- INSTALLATION ANCHOR CAPACITIES FOR PRODUCTS HEREIN ARE BASED ON SUBSTRATE MATERIALS WITH THE FOLLOWING PROPERTIES:
 - A. WOOD - MINIMUM SPECIFIC GRAVITY OF 0.55.
 - B. CONCRETE - MINIMUM COMPRESSIVE STRENGTH OF 3000 PSI.
 - C. CMU - SHALL CONFORM TO MIN. REQUIREMENTS OF ASTM C90
 - D. STEEL - MINIMUM YIELD STRENGTH OF 33 KSI. MINIMUM 18 GA. (0.0478") WALL THICKNESS.
 - E. ALUMINUM - ALLOY SHALL BE 6063-T5 OR EQUIVALENT. MINIMUM (0.090") WALL THICKNESS.

GENERAL NOTES:

- THE PRODUCT SHOWN HEREIN IS DESIGNED AND MANUFACTURED TO COMPLY WITH THE CURRENT EDITION FLORIDA BUILDING CODE (FBC), SECTION 1709.8, INCLUDING HVHZ.
- APPROVED IMPACT PROTECTIVE SYSTEM IS NOT REQUIRED ON THESE PRODUCTS SUCH THAT ADJOINING WINDOWS ARE EQUALLY IMPACT RATED.
- ADEQUACY OF THE EXISTING STRUCTURAL CONCRETE/MASONRY, 2X FRAMING AND METAL STUD FRAMING AS A MAIN WIND FORCE RESISTING SYSTEM CAPABLE OF WITHSTANDING AND TRANSFERRING APPLIED PRODUCT LOADS TO THE FOUNDATION IS THE RESPONSIBILITY OF THE ENGINEER OR ARCHITECT OF RECORD FOR THE PROJECT OF INSTALLATION.
- THE INSTALLATION DETAILS DESCRIBED HEREIN ARE GENERIC AND MAY NOT REFLECT ACTUAL CONDITIONS FOR A SPECIFIC SITE. IF SITE CONDITIONS CAUSE INSTALLATION TO DEVIATE FROM THE REQUIREMENTS DETAILED HEREIN, A LICENSED ENGINEER OR ARCHITECT SHALL PREPARE SITE SPECIFIC DOCUMENTS FOR USE WITH THIS DOCUMENT IN NON-HVHZ AREAS.
- THIS MULLION IS ONLY VALID WHEN USED IN CONJUNCTION WITH APPLICABLE YKK AP AMERICA RESIDENTIAL PRODUCTS. QUALIFIED CONFIGURATIONS INCLUDE FIXED-FIXED, FIXED-OPERABLE, & OPERABLE-OPERABLE CONFIGURATIONS OF CASEMENT AND CASEMENT FIXED WINDOW PRODUCTS.
- ALL WINDOWS USED WITH THIS MULLION SHALL BE QUALIFIED UNDER SEPARATE APPROVAL. THE LESSER DESIGN PRESSURE RATING OF THE WINDOW OR THE MULLION OF INSTALLATION SHALL GOVERN THE OVERALL DESIGN PRESSURE OF THE ASSEMBLY.
- MULLION MATERIAL: 6063-T5 ALUMINUM.
- IN ACCORDANCE WITH THE CURRENT EDITION FLORIDA BUILDING CODE (FBC), DISSIMILAR METALS INCLUDING FASTENERS THAT MAY COME INTO CONTACT WITH ALUMINUM UNIT FRAMING SHALL BE PROTECTED.

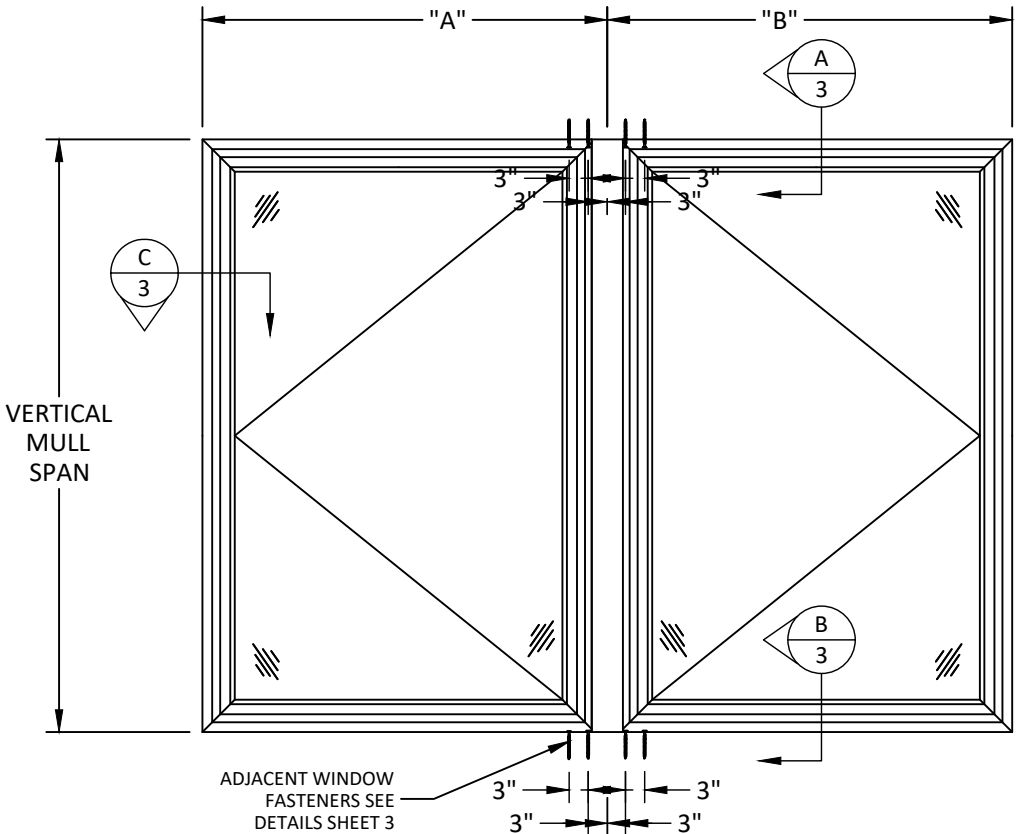

VERTICAL MULLION

SEE GEN. NOTE 6 FOR QUALIFIED CONFIGURATIONS

TABLE OF CONTENTS	
SHEET	SHEET DESCRIPTION
1	INSTALLATION & GENERAL NOTES
2	UNCLIPPED MULLION ELEVATION & ASSEMBLY
3	VERTICAL & HORIZONTAL SECTIONS
4	ONE-WAY UNCLIPPED MULLION DESIGN PRESSURE TABLES



YKK AP AMERICA RESIDENTIAL
101 MARIETTA STREET NW, SUITE 2700
ATLANTA, GA 30303
PH: (866) 348-9091


TITLE: STYLEGUARD 1" REINFORCED MULLION (HVHZ) (IMPACT)
INSTALLATION & GENERAL NOTES

PREPARED BY: BUILDING DROPS, INC.
1900 NE MIAMI COURT, STE. 2-15
MIAMI, FL 33132
PH: (954) 399-8478
FAX: (954) 744-4738
WEB: www.buildingdrops.com

REMARKS	BY	DATE
6TH ED. FBC CODE CHANGE	HR	09.27.17
9TH ED. FBC CODE CHANGE	SH	07.31.26

THE INSTALLATION DETAILS DESCRIBED HEREIN ARE GENERIC AND MAY NOT REFLECT ACTUAL CONDITIONS FOR A SPECIFIC SITE. IF SITE CONDITIONS CAUSE INSTALLATION TO DEVIATE FROM THE REQUIREMENTS DETAILED HEREIN, A LICENSED ENGINEER OR ARCHITECT SHALL PREPARE SITE SPECIFIC DOCUMENTS FOR USE WITH THIS DOCUMENT.

Digitally signed by Hermes F. Norero, P.E.
Reason: I am approving this document
Date: 2026.08.11 12:28:44 -0400

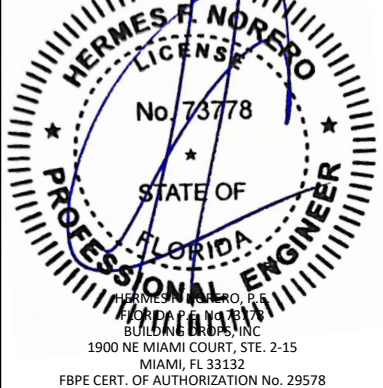

FL #: FL22027

DATE: 09.27.17

DWG. BY: HR CHK. BY: HFN

SCALE: NTS

DWG. #: YKK196




SHEET: 1 OF 4

REV. B

7/31/2026 12:28 PM

c:\users\sebastian\hereros\desktop\ykk res 2026 cc\22027\ykk196.dwg

FRAME ANCHOR REQUIREMENTS		
ANCHOR SUMMARY TABLE		
ANCHOR	EMBEDMENT	EDGE DISTANCE
#12 WOOD	1-1/2"	3/4"
#12-14 SMS	3 PITCHES OF THREAD	5/8"
1/4" ITW TAPCON	1-1/4"	2-1/2"

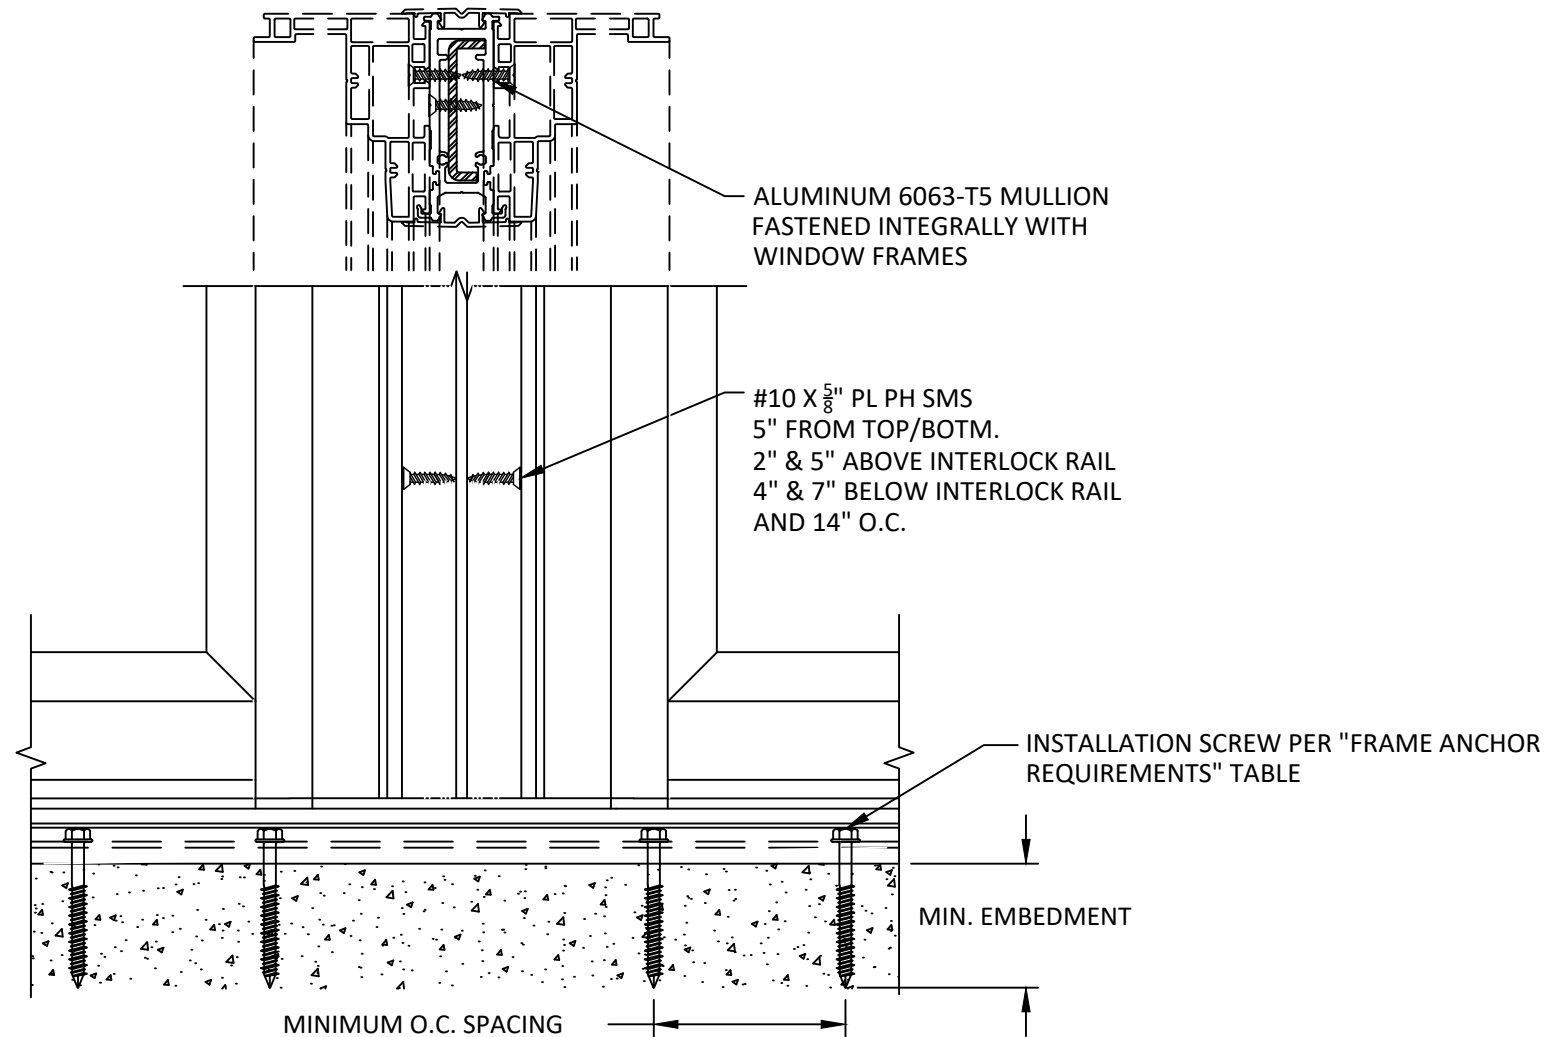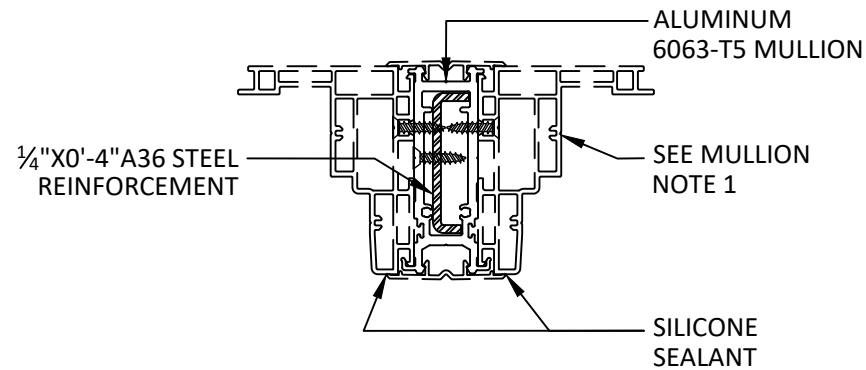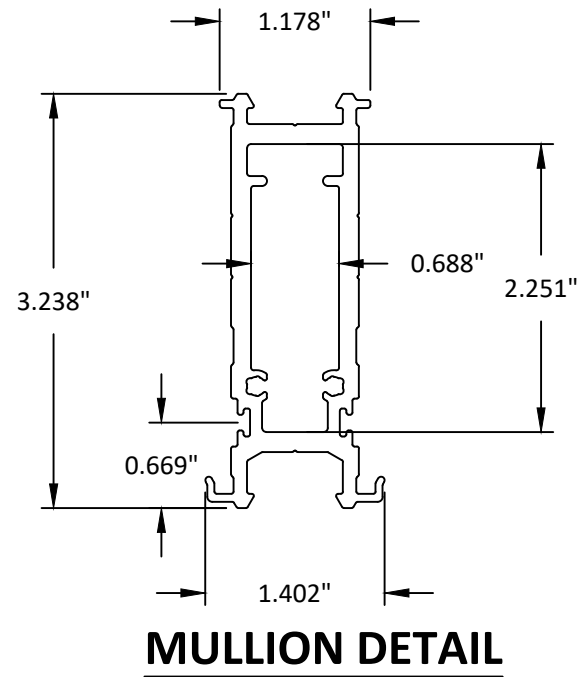

NOTE: MULLIONS MAY BE INSTALLED SUCH THAT TUBE IS ORIENTED TO INTERIOR OR EXTERIOR.



Quality
inspires™

YKK AP AMERICA RESIDENTIAL
101 MARIETTA STREET NW, SUITE 2700
ATLANTA, GA 30303
PH: (866) 348-9091


TITLE:
**STYLEGUARD 1" REINFORCED
MULLION
(HVHZ) (IMPACT)
UNCLIPPED MULLION ELEVATION &
ASSEMBLY**

PREPARED BY:
BUILDING DROPS, INC.
1900 NE MIAMI COURT, STE. 2-15
MIAMI, FL 33132
PH: (954) 399-8478
FAX: (954) 744-4738
WEB: www.buildingdrops.com



REMARKS	BY	DATE
6TH ED. FBC CODE CHANGE	HR	09.27.17
9TH ED. FBC CODE CHANGE	SH	07.31.26

THE INSTALLATION DETAILS DESCRIBED HEREIN ARE GENERIC AND MAY NOT REFLECT ACTUAL CONDITIONS FOR A SPECIFIC SITE. IF SITE CONDITIONS CAUSE INSTALLATION TO DEVIATE FROM THE REQUIREMENTS DETAILED HEREIN, A LICENSED ENGINEER OR ARCHITECT SHALL PERFORM SITE SPECIFIC DOCUMENTS FOR USE WITH THIS DOCUMENT.

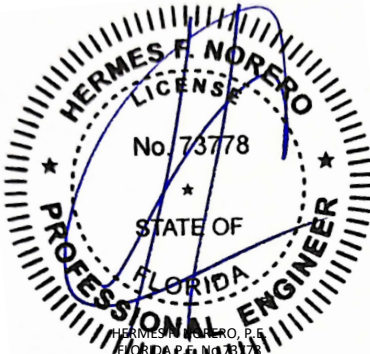

HERMES F. NORERO, P.E.
BUILDING DROPS, INC.
1900 NE MIAMI COURT, STE. 2-15
MIAMI, FL 33132
FBPE CERT. OF AUTHORIZATION No. 29578

FL #:
FL22027

DATE: **09.27.17**

DWG. BY: HR	CHK. BY: HFN
-----------------------	------------------------


SCALE: **NTS**

DWG. #: **YKK196**


SHEET: 2	REV. B
--------------------	------------------

OF 4


7/31/2026 12:28 PM
c:\users\sebastianhereros\desktop\ykk res 2026 cc\122027\ykk196.dwg

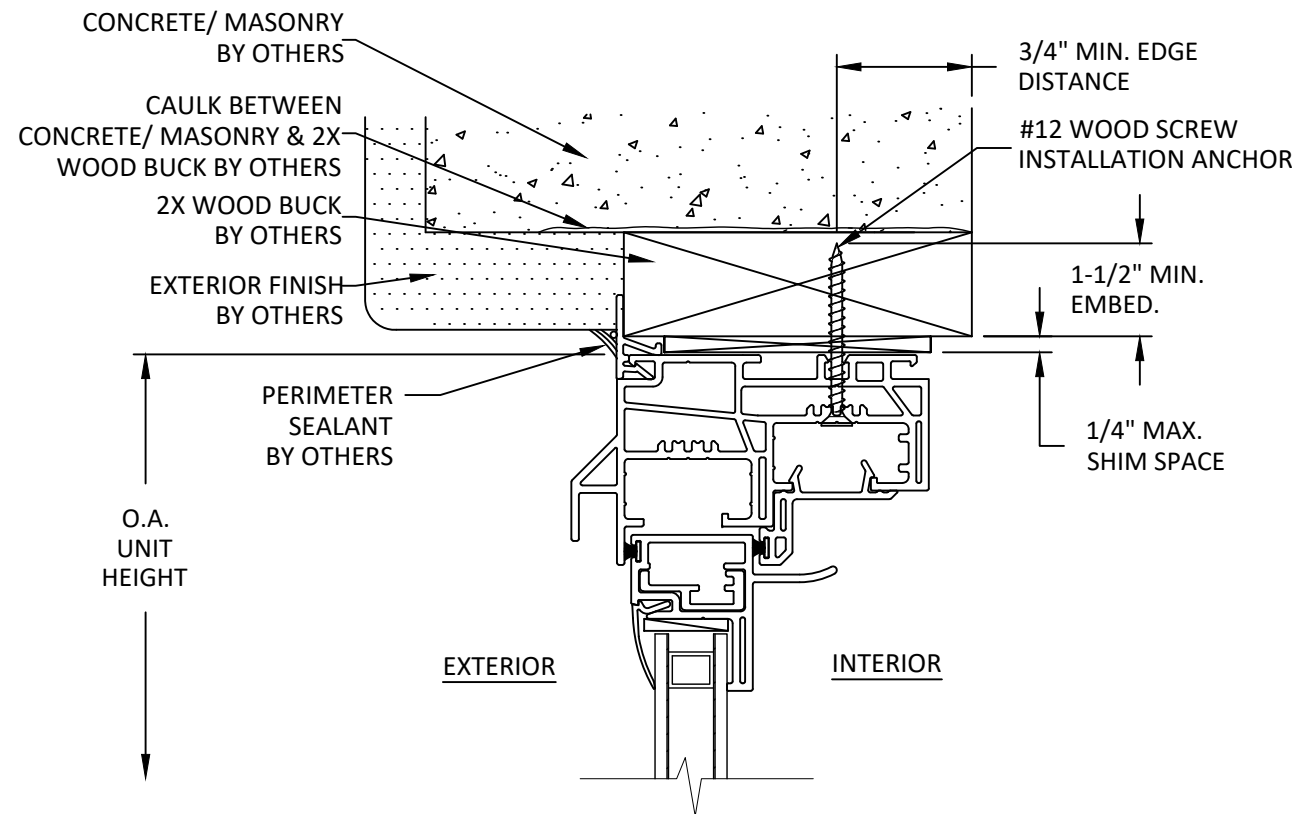

A
3 **HEAD SECTION**
THROUGH FRAME INSTALLATION

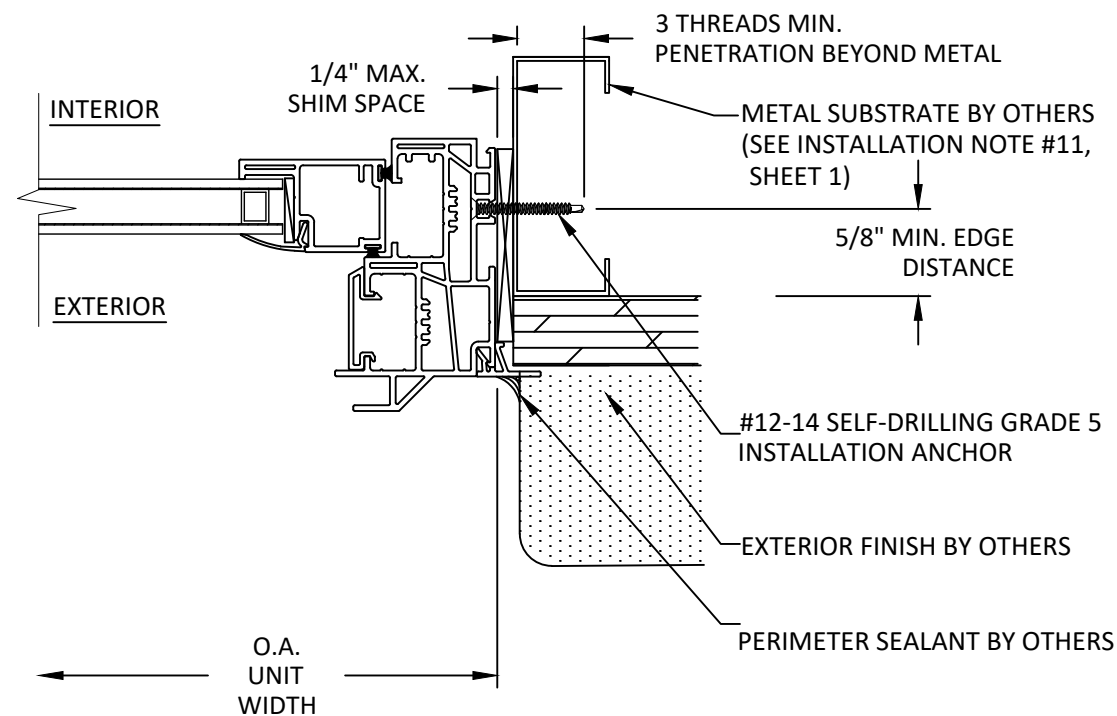

C
3 **JAMB SECTION**
THROUGH FRAME INSTALLATION
(HEAD & SILL ARE INSTALLED THE SAME)

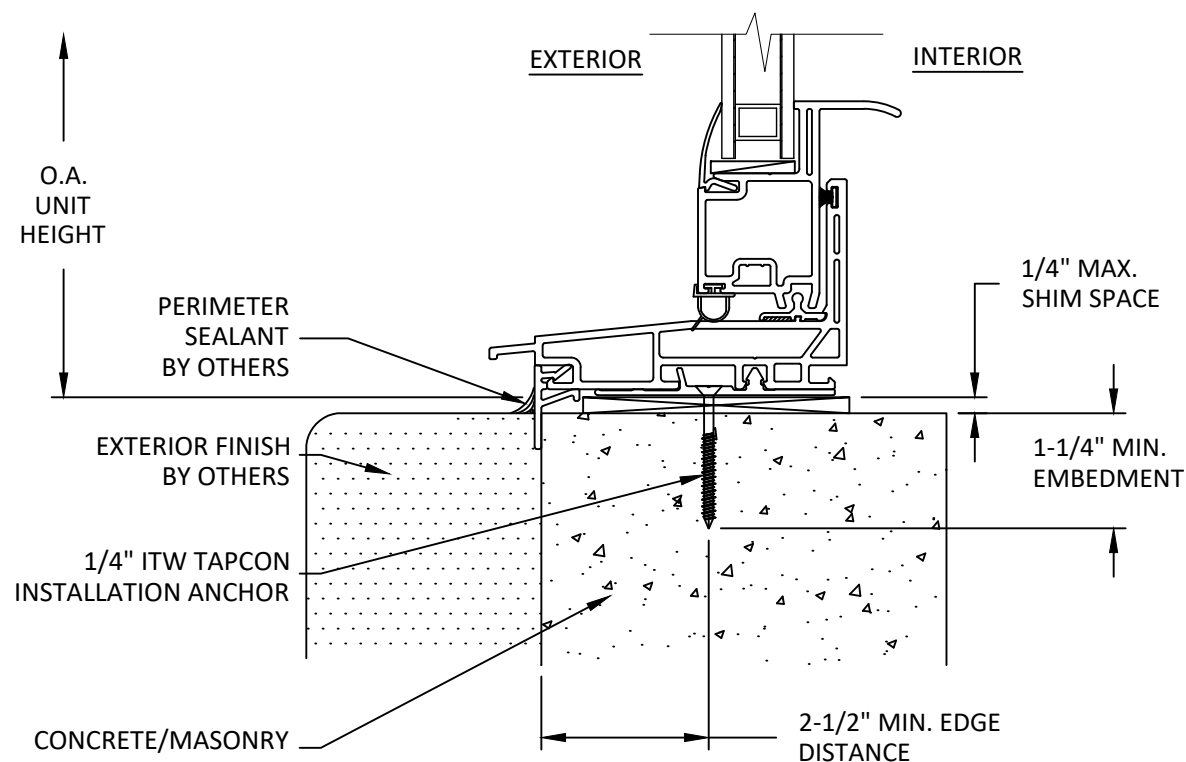

B
3 **SILL SECTION**
THROUGH FRAME INSTALLATION

YKK
ap Quality inspires™

YKK AP AMERICA RESIDENTIAL
101 MARIETTA STREET NW, SUITE 2700
ATLANTA, GA 30303
PH: (866) 348-9091

TITLE: STYLEGUARD 1" REINFORCED MULLION (HVHZ) (IMPACT)

VERTICAL & HORIZONTAL SECTIONS

PREPARED BY: BUILDING DROPS, INC.
1900 NE MIAMI COURT, STE. 2-15
MIAMI, FL 33132
PH: (954) 399-8478
FAX: (954) 744-4738
WEB: www.buildingdrops.com

BUILDING DROPS

REMARKS	BY	DATE
6TH ED. FBC CODE CHANGE	HR	09.27.17
9TH ED. FBC CODE CHANGE	SH	07.31.26

THE INSTALLATION DETAILS DESCRIBED HEREIN ARE GENERIC AND MAY NOT REFLECT ACTUAL CONDITIONS FOR A SPECIFIC SITE. IF SITE CONDITIONS CAUSE INSTALLATION TO DEVIATE FROM THE REQUIREMENTS DETAILED HEREIN, A LICENSED ENGINEER OR ARCHITECT SHALL PERFORM SITE SPECIFIC DOCUMENTS FOR USE WITH THIS DOCUMENT.

HERMES F. NORERO
LICENSE
No. 73778
STATE OF FLORIDA
PROFESSIONAL ENGINEER

HERMES F. NORERO, P.E.
BUILDING DROPS, INC.
1900 NE MIAMI COURT, STE. 2-15
MIAMI, FL 33132
FBPE CERT. OF AUTHORIZATION No. 29578

FL #:	FL22027
DATE:	09.27.17
DWG. BY:	HR
CHK. BY:	HFN
SCALE:	NTS
DWG. #:	YKK196
SHEET:	3
REV.	B
OF 4	

7/31/2026 12:28 PM


c:\users\sebastian\hereros\desktop\ykk res 2026 cc\122027\ykk196.dwg

STYLE GUARD 1"REINFORCED MULLION - THROUGH FRAME INSTALLATION
ONE-WAY CONFIGURATIONS (NO INTERMEDIATE MEMBERS)

Maximum Design Pressure Capacity Chart (psf)			Maximum Design Pressure Capacity Chart (psf)		
TRIBUTARY WIDTH 'W' (in)	MULL LENGTH 'L' (in)	DESIGN PRESSURE (psf)	TRIBUTARY WIDTH 'W' (in)	MULL LENGTH 'L' (in)	DESIGN PRESSURE (psf)
24	24	50	24	54	50
30		50	30		50
36		50	36		50
42		50	42		50
48		50	48		50
54		50	54		50
60		50	60		50
66		50	66		50
72		50	72		50
78		50	78		50
24	30	50	24	60	50
30		50	30		50
36		50	36		50
42		50	42		49
48		50	48		47
54		50	54		45
60		50	60		44
66		50	66		44
72		50	72		44
78		50	78		44
24	36	50	24	66	50
30		50	30		50
36		50	36		45
42		50	42		40
48		50	48		37
54		50	54		34
60		50	60		33
66		50	66		33
72		50	72		33
78		50	78		33
24	42	50	24	72	50
30		50	30		43
36		50	36		37
42		50	42		33
48		50	48		30
54		50	54		28
60		50	60		26
66		50	66		25
72		50	72		25
78		50	78		25
24	48	50	24	78	45
30		50	30		36
36		50	36		31
42		50	42		27
48		50	48		25
54		50	54		23
60		50	60		21
66		50	66		20
72		50	72		20
78		50	78		20

NOTES FOR UNCLIPPED MULLION INSTALLATIONS:

- 'ONE-WAY' MULLIONS REFER TO EITHER VERTICAL SINGLE SPAN OR HORIZONTAL STACKED ASSEMBLIES SIMILAR TO THOSE DIAGRAMMED ON THIS SHEET.
- THE DESIGN PRESSURES IN THIS CHART ARE FOR THE MULLIONS LISTED ABOVE WHEN USED WITH THE APPLICABLE UNCLIPPED MULLION. INDIVIDUAL WINDOWS JOINED THROUGH USE OF THE MULLION DESCRIBED HEREIN ARE UNDER SEPARATE APPROVAL.
- DESIGN PRESSURES APPLY TO INSTALLATIONS IN WHICH MULLIONS ARE UNCLIPPED AS SHOWN ON SHEET 2 AND ADJACENT WINDOWS ARE INSTALLED AS SHOWN IN TYPICAL INSTALLATION DETAILS ON SHEET 3 (SEE SHEET 1 FOR REQUIRED QUANTITIES).
- INSTALLATION ANCHORS THROUGH MULLION AND THROUGH ADJACENT WINDOWS SHALL BE USED SIMULTANEOUSLY. SHOULD SEPARATE WINDOW APPROVAL REQUIRE MORE FASTENERS THAN SHOWN HEREIN AT EA. END OF MULL, SEPARATE WINDOW APPROVAL SHALL GOVERN QUANTITY.
- DESIGN PRESSURES HAVE BEEN DETERMINED IN ACCORDANCE WITH FBC SECTION 1709.8.
- READ WINDOW WIDTH AND MULL SPAN IN INCHES. DESIGN PRESSURE VALUES ON THIS CHART ARE POSITIVE AND NEGATIVE POUNDS PER SQUARE FOOT (PSF).
- TRIBUTARY WIDTH IS DETERMINED BY THE FOLLOWING (REFER TO ELEVATION, SHEET 1):
7.1. $TRIBUTARY\ WIDTH\ 'W' = (A+B)/2$
- DESIGN PRESSURE VALUES APPLY TO MULLION WHERE TWO OR MORE WINDOWS ARE LISTED IN A SINGLE OPENING. LESSER DESIGN PRESSURE OF INDIVIDUAL WINDOW OR MULLION OF INSTALLATION SHALL GOVERN.

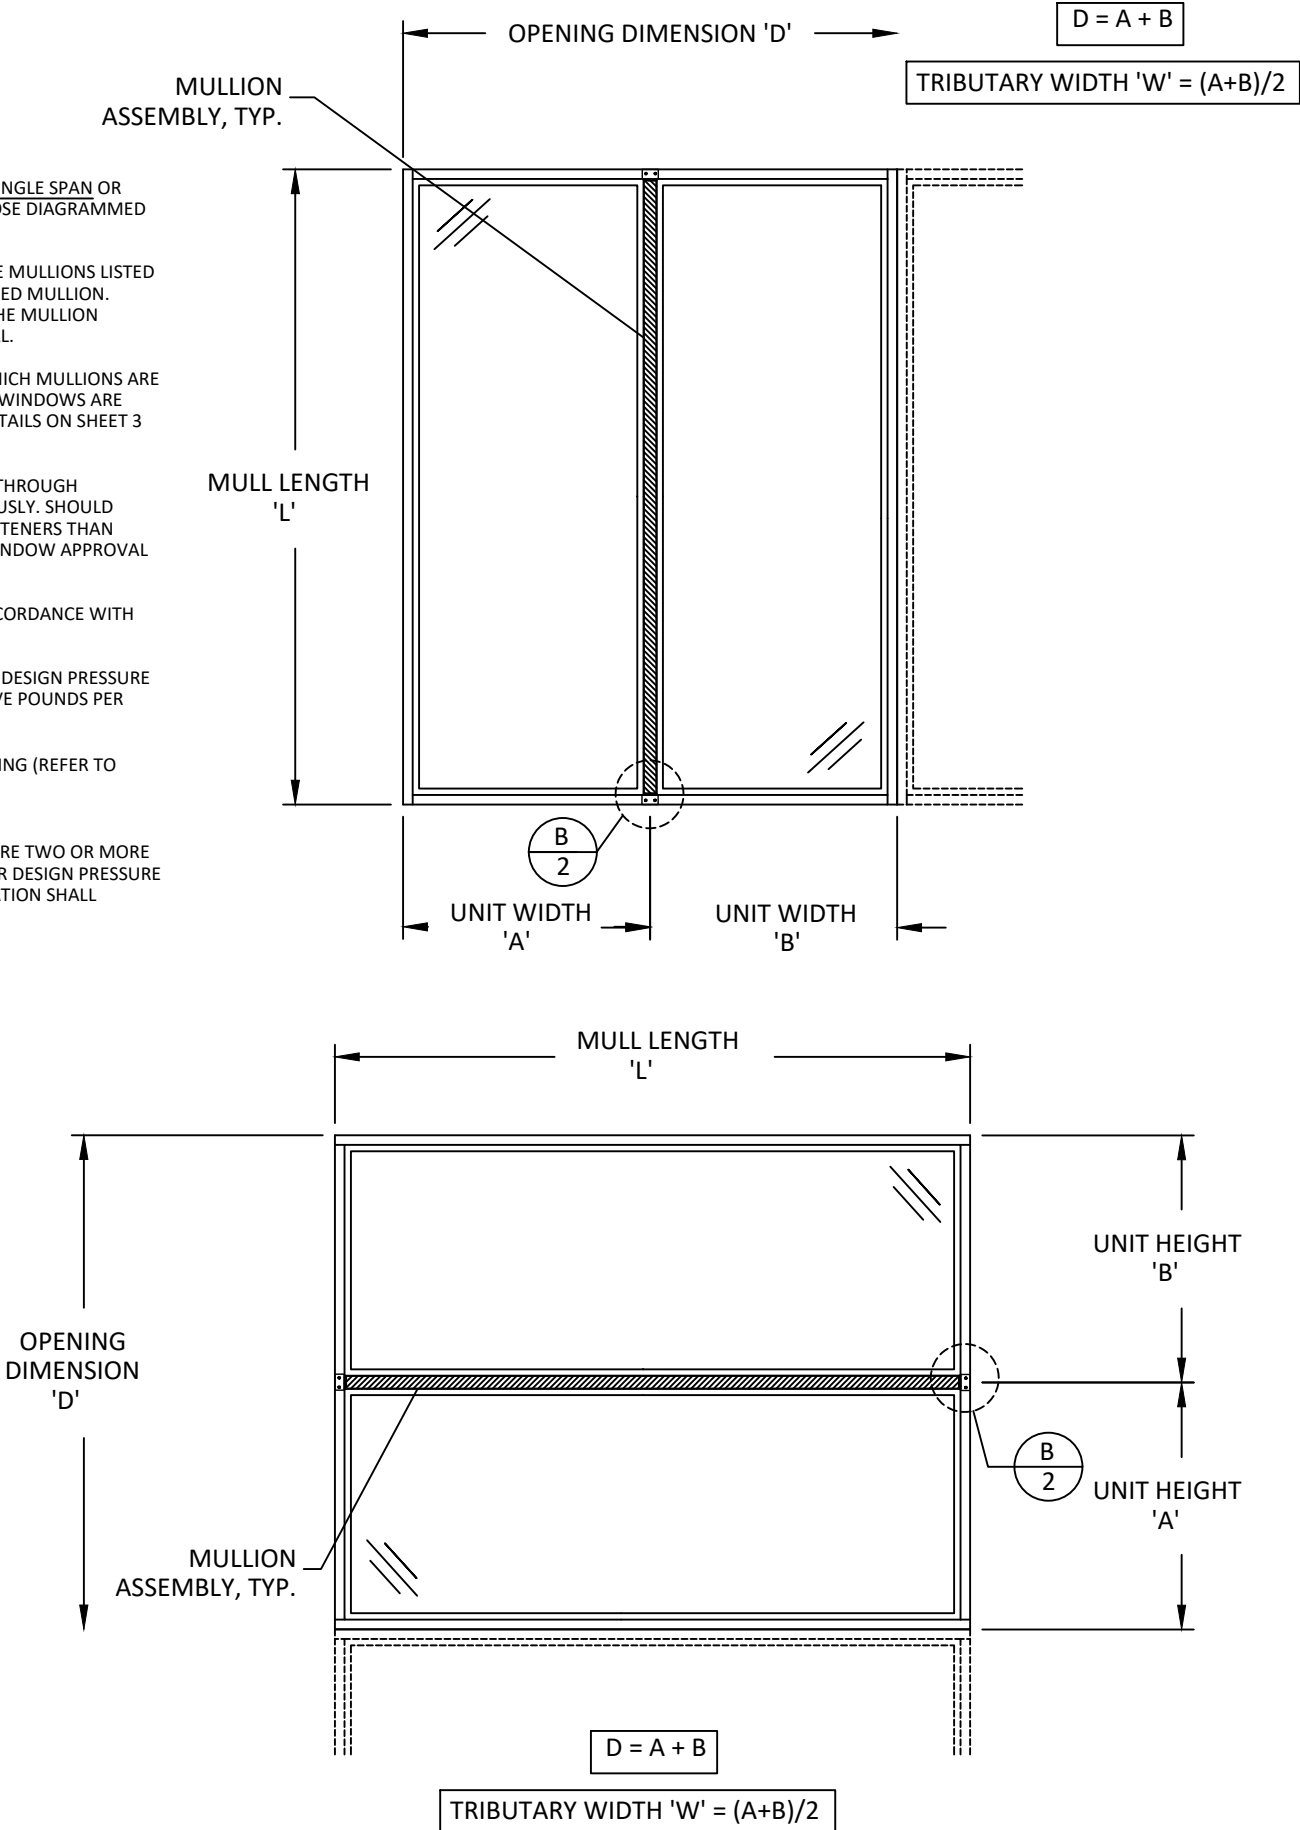



Quality
inspires™

YKK AP AMERICA RESIDENTIAL
101 MARIETTA STREET NW, SUITE 2700
ATLANTA, GA 30303
PH: (866) 348-9091


TITLE:
STYLEGUARD 1" REINFORCED
MULLION
(HVHZ) (IMPACT)
ONE-WAY UNCLIPPED MULLION DESIGN
PRESSURE TABLES

PREPARED BY:
**BUILDING DROPS**

BUILDING DROPS, INC.
1900 NE MIAMI COURT, STE. 2-15
MIAMI, FL 33132
PH: (954) 399-8478
FAX: (954) 744-4738
WEB: www.buildingdrops.com

REMARKS	BY	DATE
6TH ED. FBC CODE CHANGE	HR	09.27.17
9TH ED. FBC CODE CHANGE	SH	07.31.26

THE INSTALLATION DETAILS DESCRIBED HEREIN ARE GENERIC AND MAY NOT REFLECT ACTUAL CONDITIONS FOR A SPECIFIC SITE. IF SITE CONDITIONS CAUSE INSTALLATION TO DEVIATE FROM THE REQUIREMENTS DETAILED HEREIN, A LICENSED ENGINEER OR ARCHITECT SHALL PERFORM SITE SPECIFIC DOCUMENTS FOR USE WITH THIS DOCUMENT.

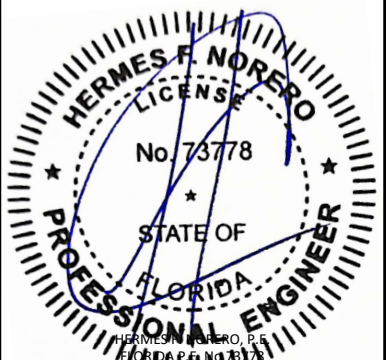

HERMES F. NORERO, P.E.
BUILDING DROPS, INC.
1900 NE MIAMI COURT, STE. 2-15
MIAMI, FL 33132
FBPE CERT. OF AUTHORIZATION No. 29578

FL #:
FL22027

DATE: **09.27.17**

DWG. BY:
HR

CHK. BY:
HFN

SCALE: **NTS**

DWG. #: **YKK196**

SHEET:
4

REV.
B

OF 4