

REVISIONS			
REV	DESCRIPTION	DATE	APPROVED
A	CURRENT FBC & ECO 26-087	04/20/26	LMH

NOTES:

1. THE PRODUCT SHOWN HEREIN IS DESIGNED AND MANUFACTURED TO COMPLY WITH REQUIREMENTS OF THE FLORIDA BUILDING CODE.
2. WOOD FRAMING AND MASONRY OPENING TO BE DESIGNED AND ANCHORED TO PROPERLY TRANSFER ALL LOADS TO STRUCTURE. FRAMING AND MASONRY OPENING IS THE RESPONSIBILITY OF THE ARCHITECT OR ENGINEER OF RECORD.
3. 1X BUCK OVER MASONRY/CONCRETE IS OPTIONAL.
4. WHERE SHIM OR BUCK THICKNESS IS LESS THAN 1-1/2" WINDOW UNITS MUST BE ANCHORED THROUGH THE FRAME IN ACCORDANCE WITH MANUFACTURER'S PUBLISHED INSTALLATION INSTRUCTIONS. ANCHORS SHALL BE SECURELY FASTENED DIRECTLY INTO MASONRY, CONCRETE OR OTHER STRUCTURAL SUBSTRATE MATERIAL.
5. WHERE WOOD BUCK THICKNESS IS 1-1/2" OR GREATER, BUCK SHALL BE SECURELY FASTENED TO MASONRY, CONCRETE OR OTHER STRUCTURAL SUBSTRATE. WINDOW UNITS MAY BE ANCHORED THROUGH FRAME TO SECURED WOOD BUCK IN ACCORDANCE WITH MANUFACTURER'S PUBLISHED INSTALLATION INSTRUCTIONS.
6. WHERE 1X BUCK IS NOT USED DISSIMILAR MATERIALS MUST BE SEPARATED WITH APPROVED COATING OR MEMBRANE. SELECTION OF COATING OR MEMBRANE IS THE RESPONSIBILITY OF THE ARCHITECT OR ENGINEER OF RECORD.
7. BUCKS SHALL EXTEND BEYOND WINDOW INTERIOR FACE SO THAT FULL FRAME SUPPORT IS PROVIDED.
8. FOR FIN INSTALLATION SHIM AS NEEDED. FOR FRAME INSTALLATION SHIM AS REQUIRED AT EACH ANCHOR LOCATION WITH LOAD BEARING SHIM. SHIM WHERE SPACE OF 1/16" OR GREATER OCCURS. MAXIMUM ALLOWABLE SHIM STACK TO BE 1/4".
9. SHIMS SHALL BE LOCATED, APPLIED AND MADE FROM MATERIALS AND THICKNESS CAPABLE OF SUSTAINING APPLICABLE LOADS.
10. WIND LOAD DURATION FACTOR Cd=1.6 WAS USED FOR WOOD ANCHOR CALCULATIONS.
11. FRAME MATERIAL: EXTRUDED RIGID PVC.
12. UNITS MUST BE GLAZED PER ASTM E1300.
13. APPROVED IMPACT PROTECTIVE SYSTEM IS REQUIRED FOR THIS PRODUCT IN WIND BORNE DEBRIS REGIONS.
14. FOR FIN INSTALLATION INTO WOOD FRAMING OR 2X BUCK USE #8 WOOD SCREWS WITH SUFFICIENT LENGTH TO ACHIEVE A 1-1/4" MINIMUM EMBEDMENT INTO SUBSTRATE. LOCATE ANCHORS AS SHOWN IN ELEVATIONS AND INSTALLATION DETAILS.

15. FOR FRAME ANCHORING INTO WOOD FRAMING OR 2X BUCK USE #10 WOOD SCREWS WITH SUFFICIENT LENGTH TO ACHIEVE A 1-1/4" MINIMUM EMBEDMENT INTO SUBSTRATE. LOCATE ANCHORS AS SHOWN IN ELEVATIONS AND INSTALLATION DETAILS.
16. FOR FRAME ANCHORING INTO MASONRY/CONCRETE USE 3/16" TAPCONS WITH SUFFICIENT LENGTH TO ACHIEVE A 1-1/4" MINIMUM EMBEDMENT INTO SUBSTRATE WITH 2-1/2" MINIMUM EDGE DISTANCE. LOCATE ANCHORS AS SHOWN IN ELEVATIONS AND INSTALLATION DETAILS.
17. FOR FRAME ANCHORING INTO METAL STRUCTURE USE #10 SMS OR SELF DRILLING SCREWS WITH SUFFICIENT LENGTH TO ACHIEVE 3 THREADS MINIMUM BEYOND STRUCTURE INTERIOR WALL. LOCATE ANCHORS AS SHOWN IN ELEVATIONS AND INSTALLATION DETAILS.
18. ALL FASTENERS TO BE CORROSION RESISTANT.
19. INSTALLATION ANCHORS SHALL BE INSTALLED IN ACCORDANCE WITH ANCHOR MANUFACTURER'S INSTALLATION INSTRUCTIONS AND ANCHORS SHALL NOT BE USED IN SUBSTRATES WITH STRENGTHS LESS THAN THE MINIMUM STRENGTH SPECIFIED BELOW:
 - A. WOOD - MINIMUM SPECIFIC GRAVITY OF G=0.42
 - B. CONCRETE - MINIMUM COMPRESSIVE STRENGTH OF 3,192 PSI.
 - C. MASONRY - STRENGTH CONFORMANCE TO ASTM C-90, GRADE N, TYPE 1 (OR GREATER).
 - D. METAL STRUCTURE: STEEL 18GA, 33KSI OR ALUMINUM 6063-T5 1/8" THICK MINIMUM
20. UNITS MAY BE INSTALLED WITH OR WITHOUT FLANGE, OUTSIDE THE HVHZ.
21. APPROVED CONFIGURATIONS: XO, OX.

SIGNED: 05/14/2026

FL 22201

TABLE OF CONTENTS	
SHEET NO.	DESCRIPTION
1	NOTES
2 - 3	ELEVATIONS
4 - 7	INSTALLATION DETAILS



EASTERN ARCHITECTURAL SYSTEMS
A DIVISION OF
CORNERSTONE BUILDING BRANDS

16341 DOMESTIC AVE
FORT MYERS, FLORIDA 33912
800-432-2204

SERIES 176 HR VINYL HORIZONTAL SLIDER WINDOW
NON - IMPACT
NOTES

DRAWN:
V.L.

DWG NO.
08-03045

REV
A

SCALE NTS


DATE 02/15/17

SHEET 1 OF 7

L. ROBERTO LOMAS P.E.
1432 WOODFORD RD LEWISVILLE, NC 27023
434-688-0609 rllomas@lrlomaspe.com


Luis R. Lomas P.E.
FL No.: 62514

REVISIONS			
REV	DESCRIPTION	DATE	APPROVED
A	CURRENT FBC & ECO 26-087	04/20/26	LMH

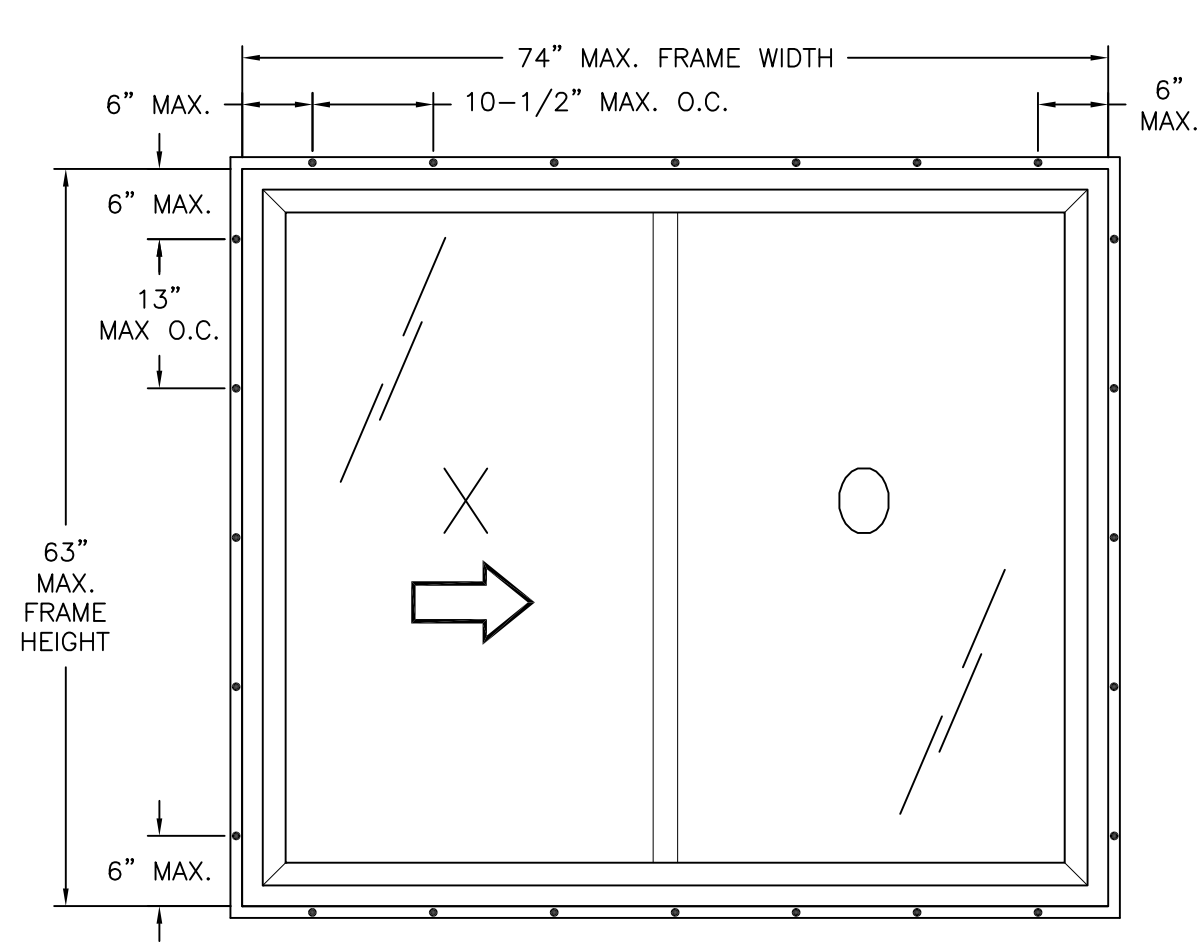

SERIES 176 SS VINYL HORIZONTAL SLIDING WINDOW
EXTERIOR VIEW
FIN INSTALLATION

DESIGN PRESSURE RATING	IMPACT RATING
±70.0 PSF	NONE

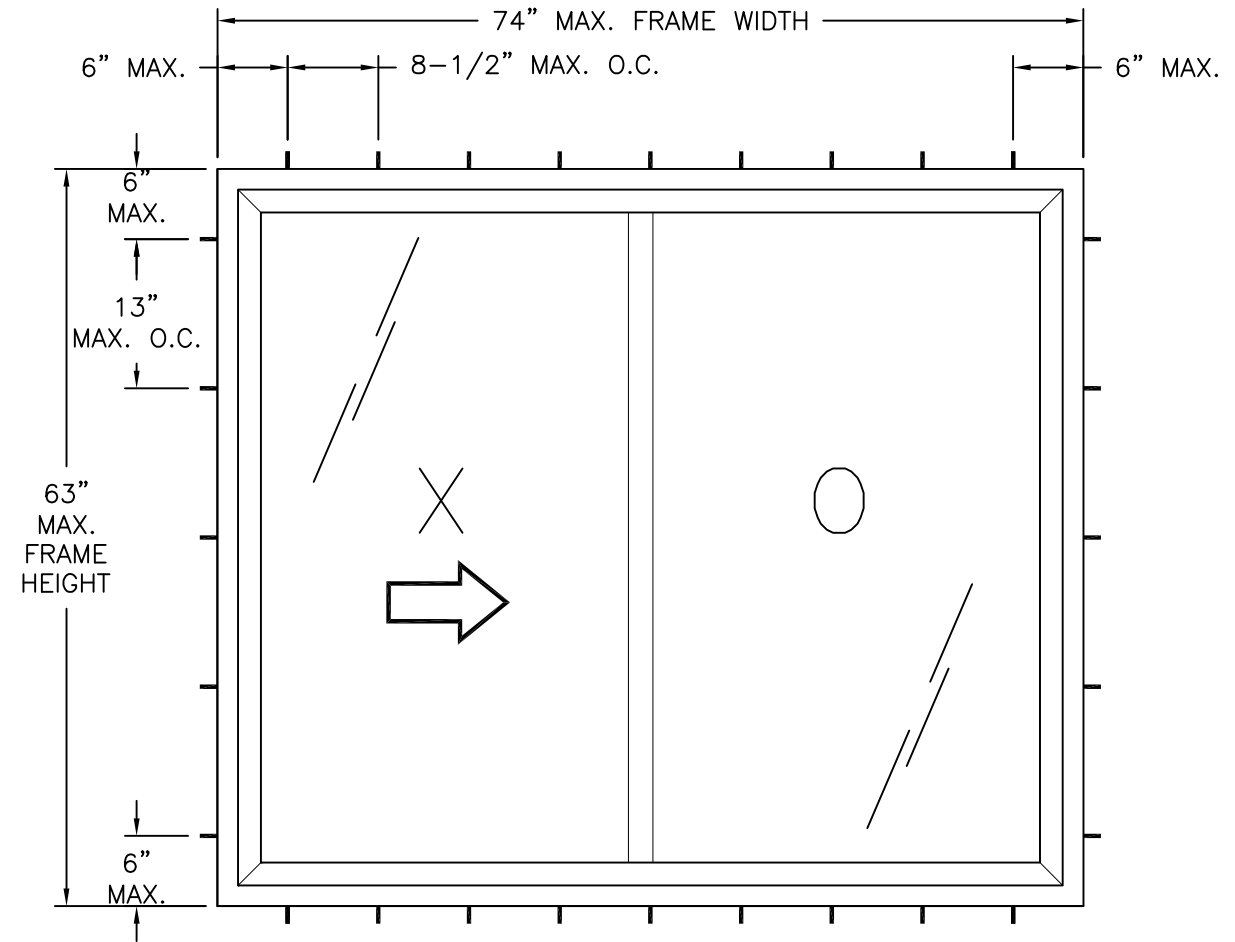

SERIES 176 SS VINYL HORIZONTAL SLIDING WINDOW
EXTERIOR VIEW
FRAME INSTALLATION

DESIGN PRESSURE RATING	IMPACT RATING
+70.0/-80.0 PSF	NONE


- NOTES:
1. MAXIMUM SASH SIZE: 36-1/2" X 60-3/4".
 2. MAXIMUM D.L.O.: 34" X 59-3/4".

HARDWARE SCHEDULE	
A.	(2) ASHLAND DUAL LOCKS WITH KEEPERS (D2100AL/R) AT SASH LOCK STILE 5 3/4" FROM SASH CORNERS
B.	(2) ROLLER HOUSINGS AT EACH CORNER OF SASH BOTTOM RAIL
C.	(1) ALUMINUM REINFORCEMENT (10300265) IN FIXED MEETING RAIL
D.	(5) ALUMINUM REINFORCEMENT (10300266) IN SASH RAILS AND STILES

FL 22201


 EASTERN ARCHITECTURAL SYSTEMS A DIVISION OF CORNERSTONE BUILDING BRANDS 16341 DOMESTIC AVE FORT MYERS, FLORIDA 33912 800-432-2204		
SERIES 176 HR VINYL HORIZONTAL SLIDER WINDOW NON - IMPACT ELEVATIONS		
DRAWN: V.L.	DWG NO. 08-03045	REV A
SCALE NTS	DATE 02/15/17	SHEET 2 OF 7
L. ROBERTO LOMAS P.E. 1432 WOODFORD RD LEWISVILLE, NC 27023 434-688-0609 rllomas@lrlomaspe.com		

SIGNED: 05/14/2026

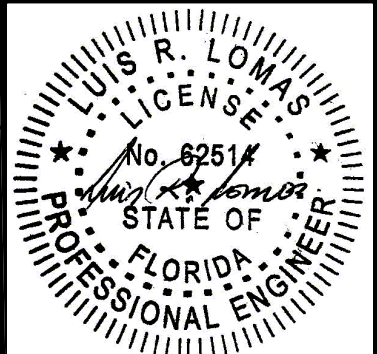


Luis R. Lomas P.E.
FL No.: 62514

REVISIONS			
REV	DESCRIPTION	DATE	APPROVED
A	CURRENT FBC & ECO 26-087	04/20/26	LMH

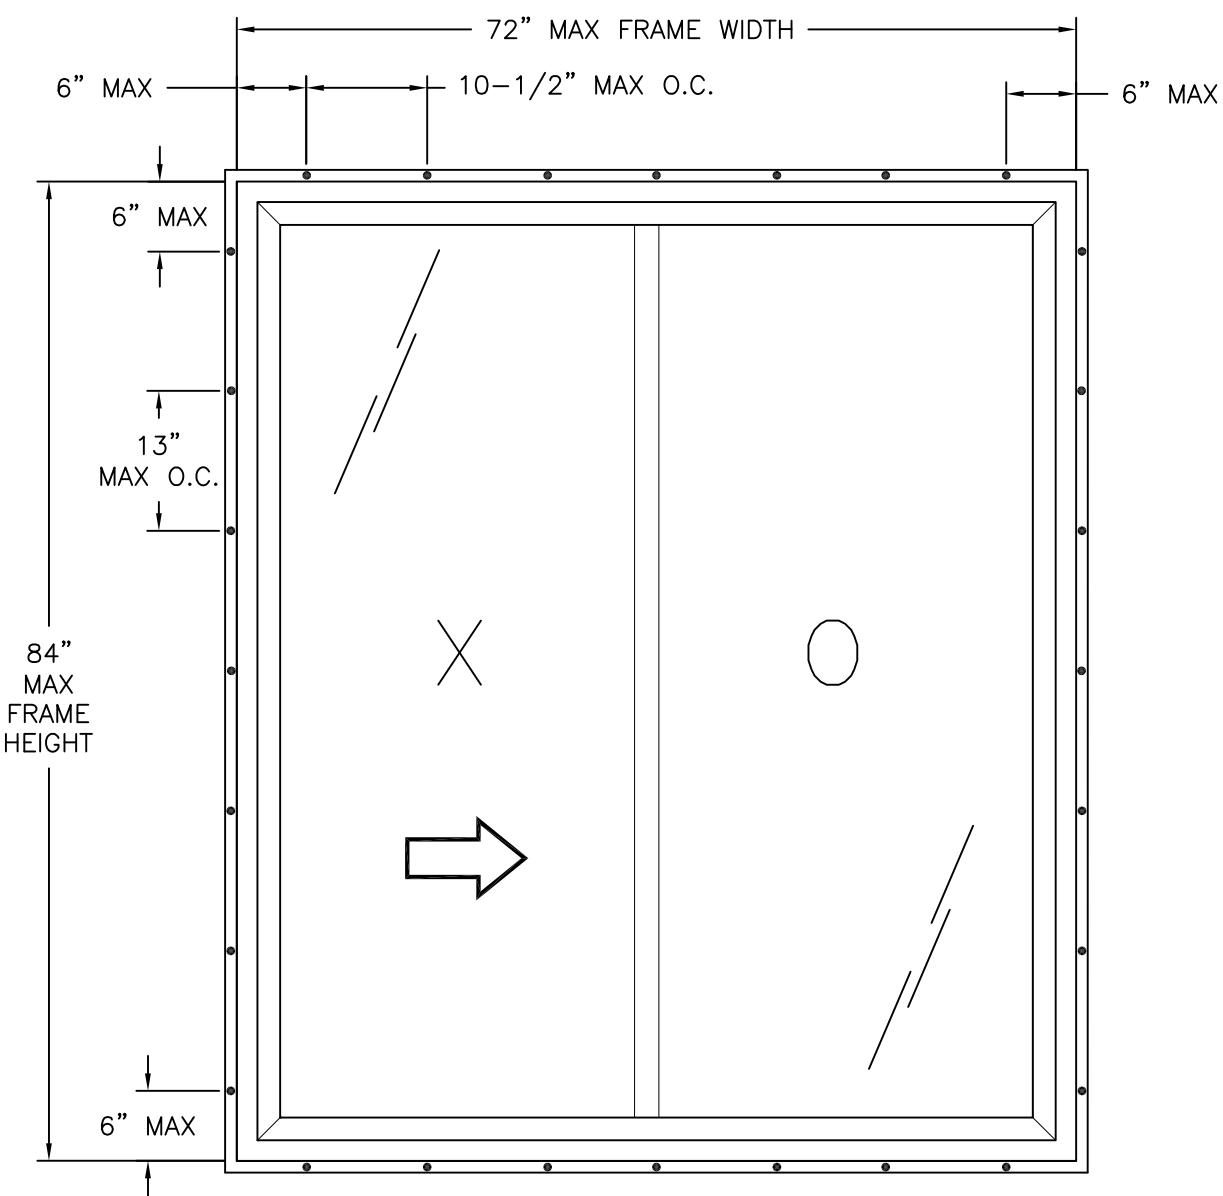

SERIES 176 SS VINYL HORIZONTAL SLIDING WINDOW
EXTERIOR VIEW
FIN INSTALLATION

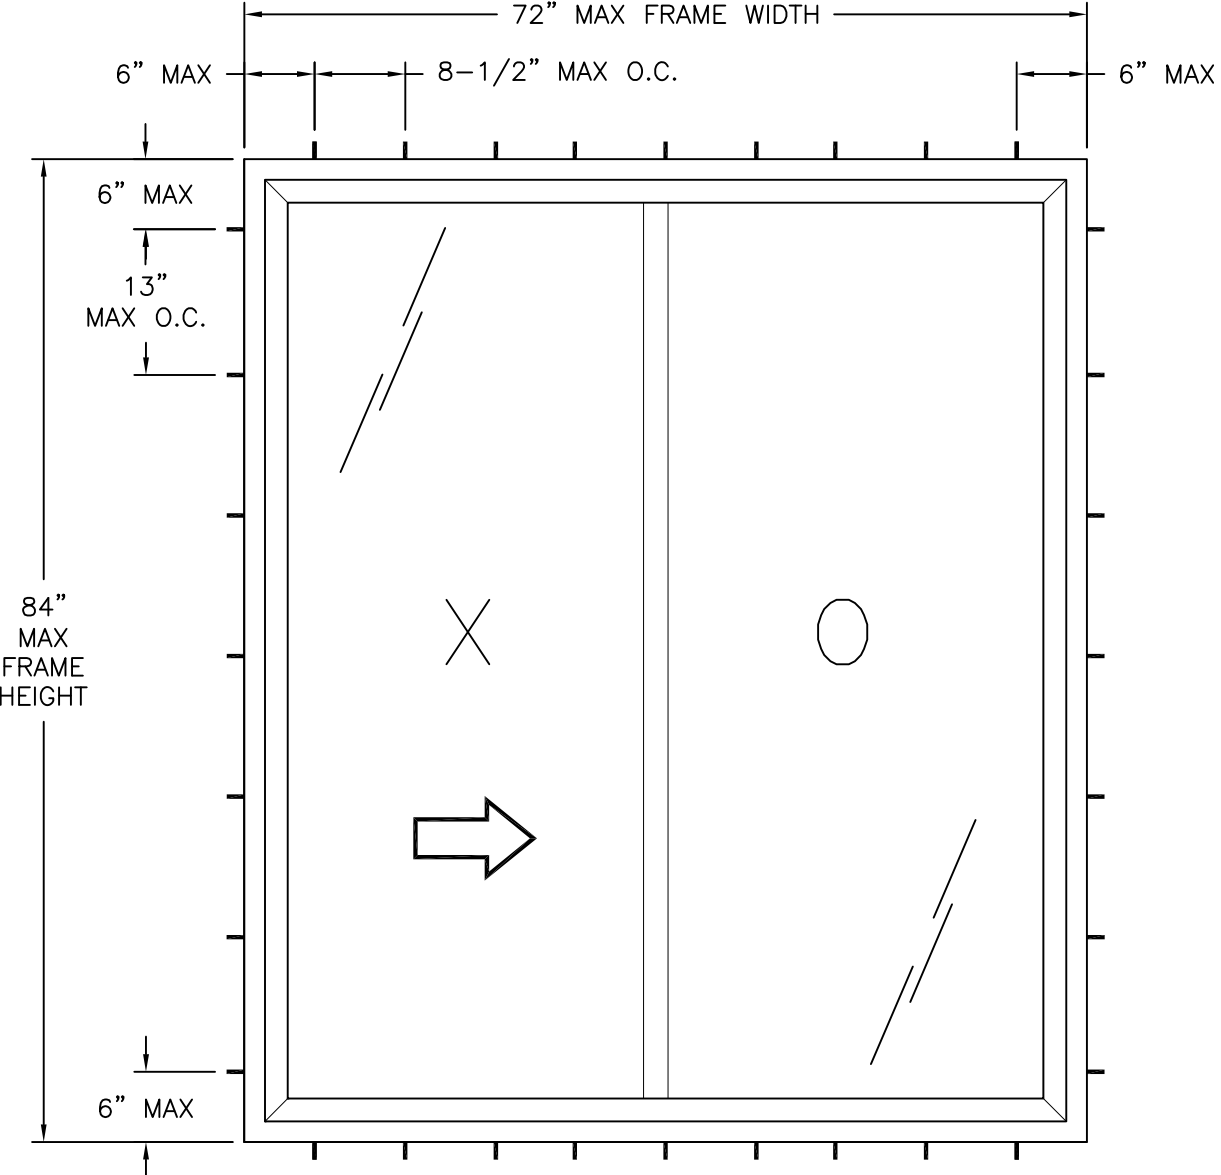

SERIES 176 SS VINYL HORIZONTAL SLIDING WINDOW
EXTERIOR VIEW
FRAME INSTALLATION

DESIGN PRESSURE RATING	IMPACT RATING
±35.0 PSF	NONE

NOTES:
1. MAXIMUM SASH SIZE: 35-11/16" X 81-3/8".
2. MAXIMUM D.L.O.: 32-1/4" X 79-1/4".

HARDWARE SCHEDULE	
A.	(2) ASHLAND DUAL LOCKS WITH KEEPERS (D2100AL/R) AT SASH LOCK STILE 5 3/4" FROM SASH CORNERS
B.	(2) ROLLER HOUSINGS AT EACH CORNER OF SASH BOTTOM RAIL
C.	(1) ALUMINUM REINFORCEMENT (10300265) IN FIXED MEETING RAIL
D.	(5) ALUMINUM REINFORCEMENT (10300266) IN SASH RAILS AND STILES



EASTERN ARCHITECTURAL SYSTEMS
A DIVISION OF
CORNERSTONE BUILDING BRANDS

16341 DOMESTIC AVE
FORT MYERS, FLORIDA 33912
800-432-2204

SERIES 176 HR VINYL HORIZONTAL SLIDER WINDOW
NON – IMPACT
ELEVATIONS

DRAWN:
V.L.

DWG NO.
08-03045

REV
A


SCALE NTS

DATE 02/15/17

SHEET 2 OF 7



L. ROBERTO LOMAS P.E.
1432 WOODFORD RD LEWISVILLE, NC 27023
434-688-0609 rllomas@lrlomaspe.com

SIGNED: 05/14/2026

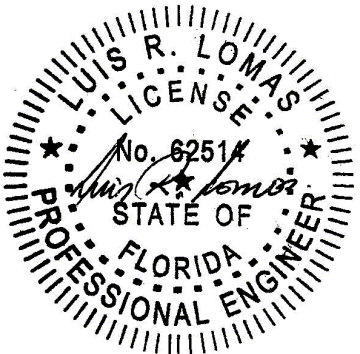


Luis R. Lomas P.E.
FL No.: 62514

REVISIONS			
REV	DESCRIPTION	DATE	APPROVED
A	CURRENT FBC & ECO 26-087	04/20/26	LMH

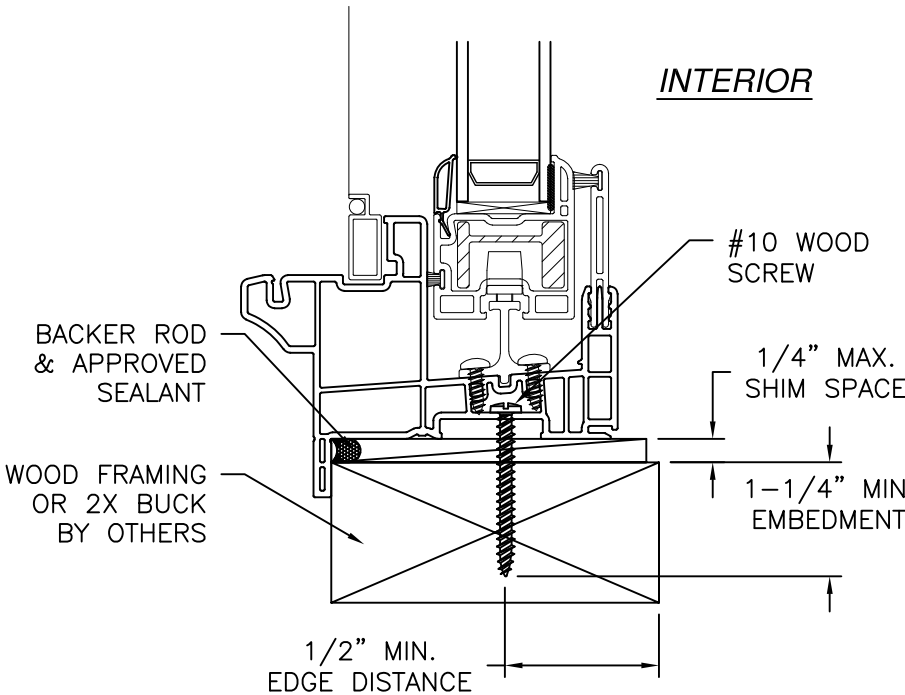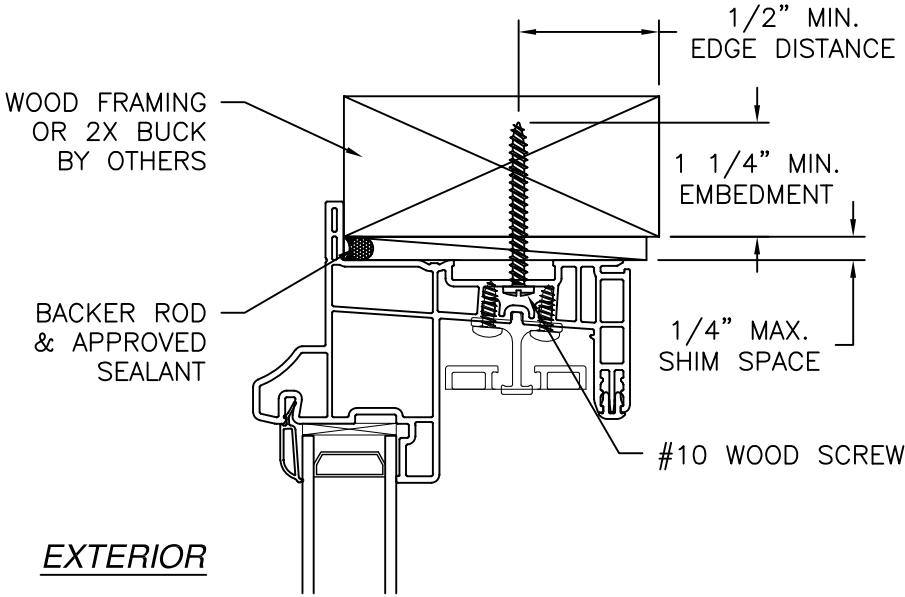

VERTICAL CROSS SECTION
WOOD FRAMING OR 2X BUCK INSTALLATION

- NOTES:
1. INTERIOR AND EXTERIOR FINISHES, BY OTHERS, NOT SHOWN FOR CLARITY.
 2. PERIMETER AND JOINT SEALANT BY OTHERS TO BE DESIGNED IN ACCORDANCE WITH ASTM E2112.

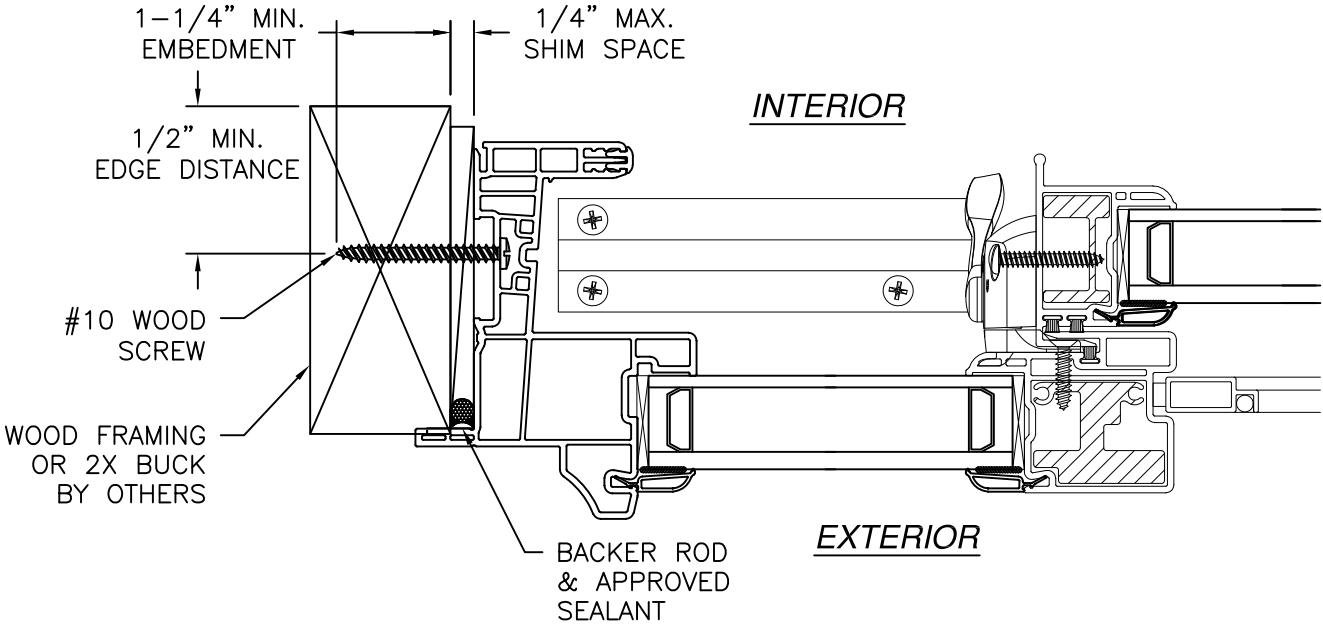

JAMB INSTALLATION DETAIL
WOOD FRAMING OR 2X BUCK INSTALLATION

SIGNED: 05/14/2026



Eastern

ARCHITECTURAL SYSTEMS

ALUMINUM AND VINYL

IMPACT WINDOWS AND DOORS

EASTERN ARCHITECTURAL SYSTEMS

A DIVISION OF

CORNERSTONE BUILDING BRANDS

16341 DOMESTIC AVE

FORT MYERS, FLORIDA 33912

800-432-2204

SERIES 176 HR VINYL HORIZONTAL SLIDER WINDOW

NON – IMPACT

INSTALLATION DETAILS


DRAWN:	DWG NO.	REV
V.L.	08-03045	A

SCALE	DATE	SHEET
NTS	02/15/17	3 OF 7

L. ROBERTO LOMAS P.E.


1432 WOODFORD RD LEWISVILLE, NC 27023

434-688-0609 rllomas@lrlomaspe.com

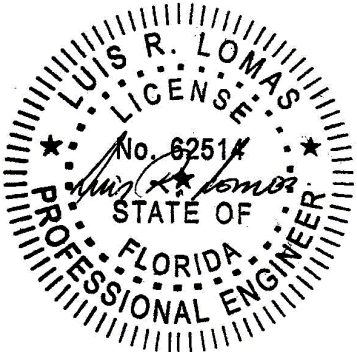


Luis R. Lomas P.E.
FL No.: 62514

REVISIONS			
REV	DESCRIPTION	DATE	APPROVED
A	CURRENT FBC & ECO 26-087	04/20/26	LMH

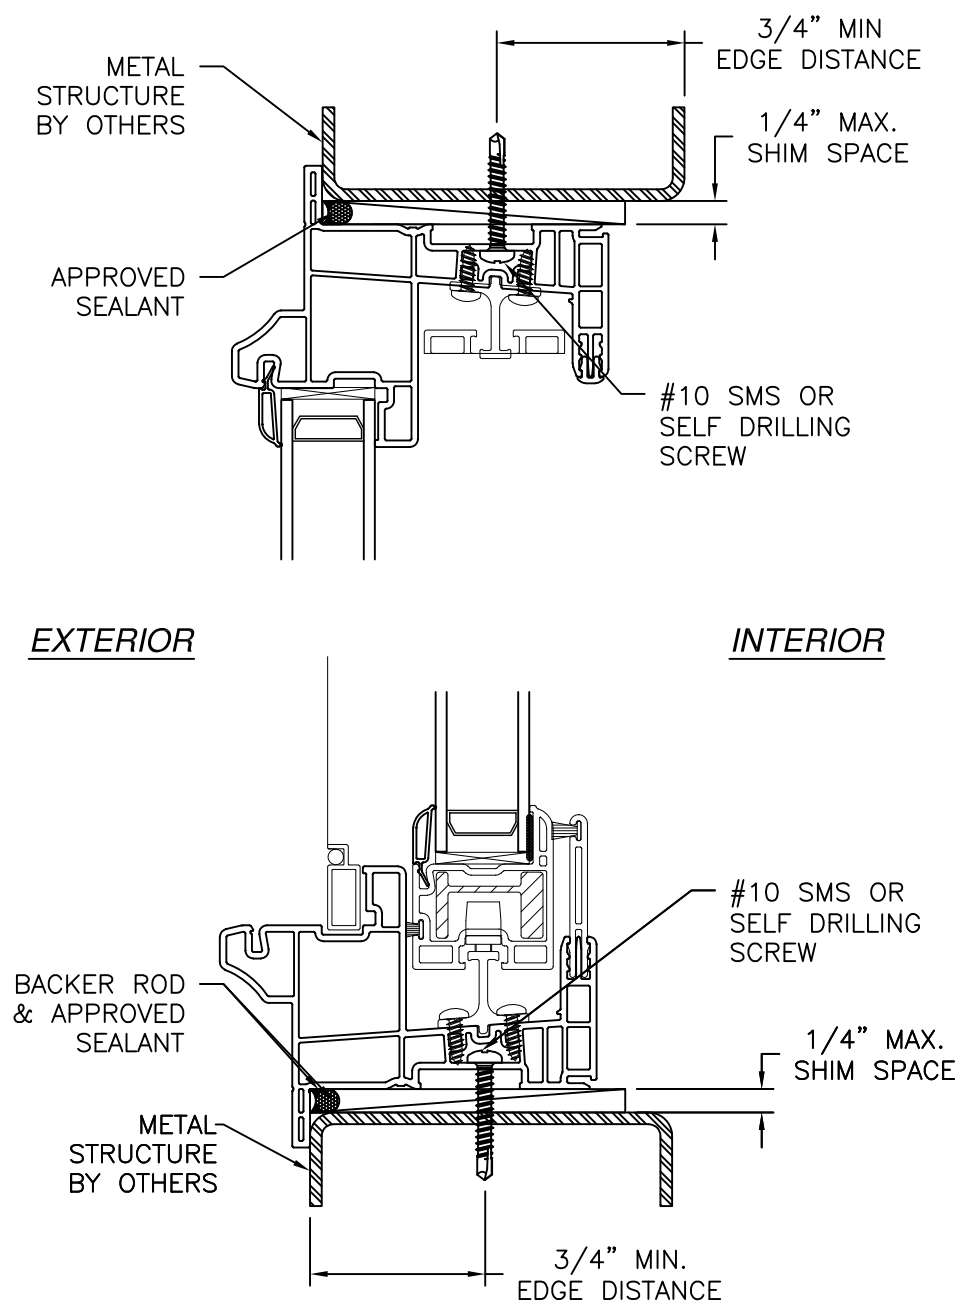

VERTICAL CROSS SECTION
METAL STRUCTURE INSTALLATION

NOTES:
 1. INTERIOR AND EXTERIOR FINISHES, BY OTHERS, NOT SHOWN FOR CLARITY.
 2. PERIMETER AND JOINT SEALANT BY OTHERS TO BE DESIGNED IN ACCORDANCE WITH ASTM E2112.

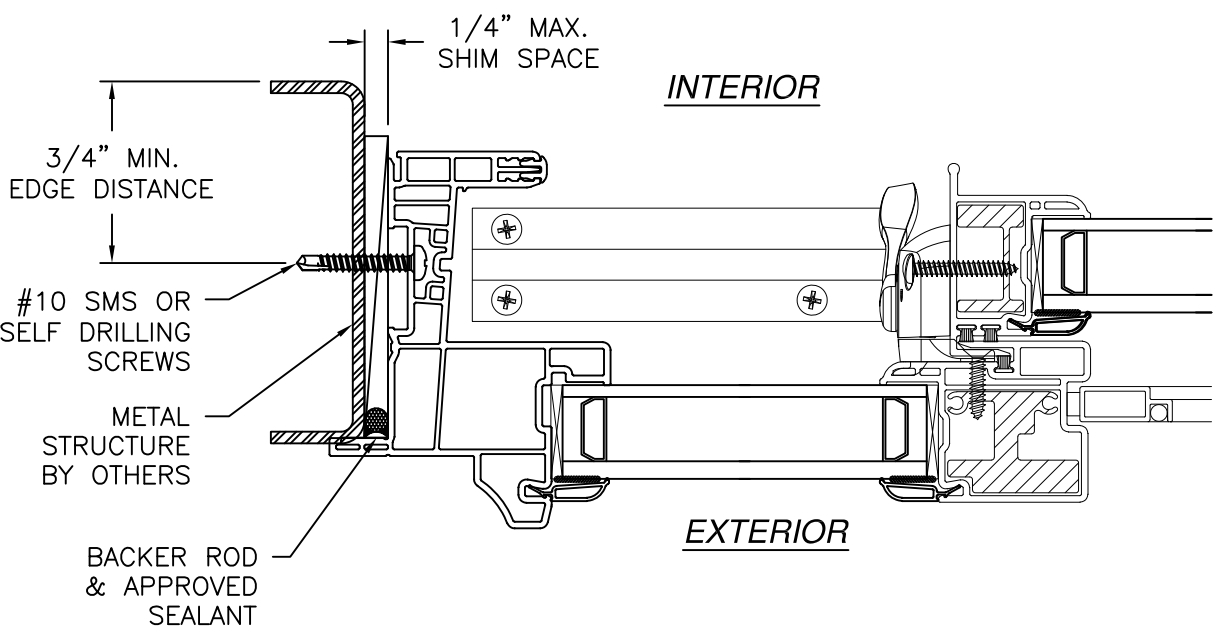

JAMB INSTALLATION DETAIL
METAL STRUCTURE INSTALLATION



EASTERN ARCHITECTURAL SYSTEMS

A DIVISION OF

CORNERSTONE BUILDING BRANDS

16341 DOMESTIC AVE

FORT MYERS, FLORIDA 33912

800-432-2204

SERIES 176 HR VINYL HORIZONTAL SLIDER WINDOW

NON – IMPACT

INSTALLATION DETAILS


DRAWN: V.L.	DWG NO. 08-03045	REV A
SCALE NTS	DATE 02/15/17	SHEET 4 OF 7

L. ROBERTO LOMAS P.E.

1432 WOODFORD RD LEWISVILLE, NC 27023




434-688-0609 rllomas@lrlomaspe.com

SIGNED: 05/14/2026

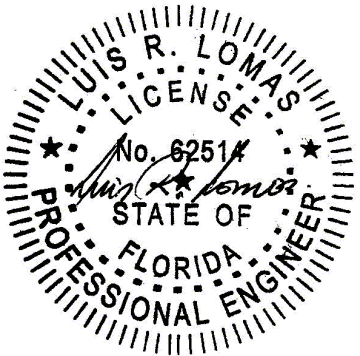

Luis R. Lomas P.E.
FL No.: 62514

REVISIONS			
REV	DESCRIPTION	DATE	APPROVED
A	CURRENT FBC & ECO 26-087	04/20/26	LMH

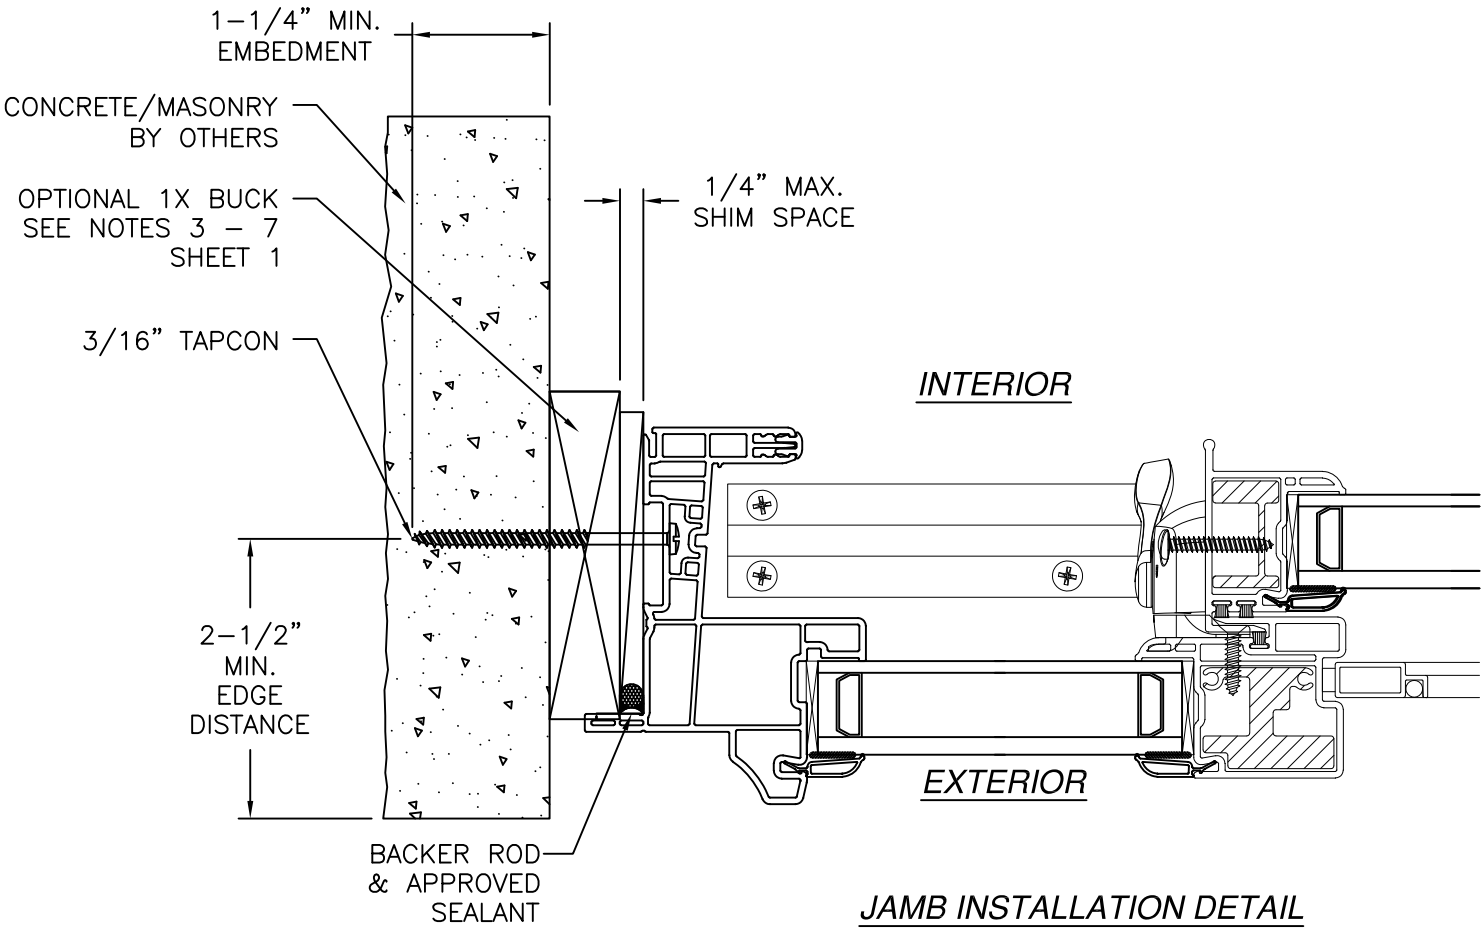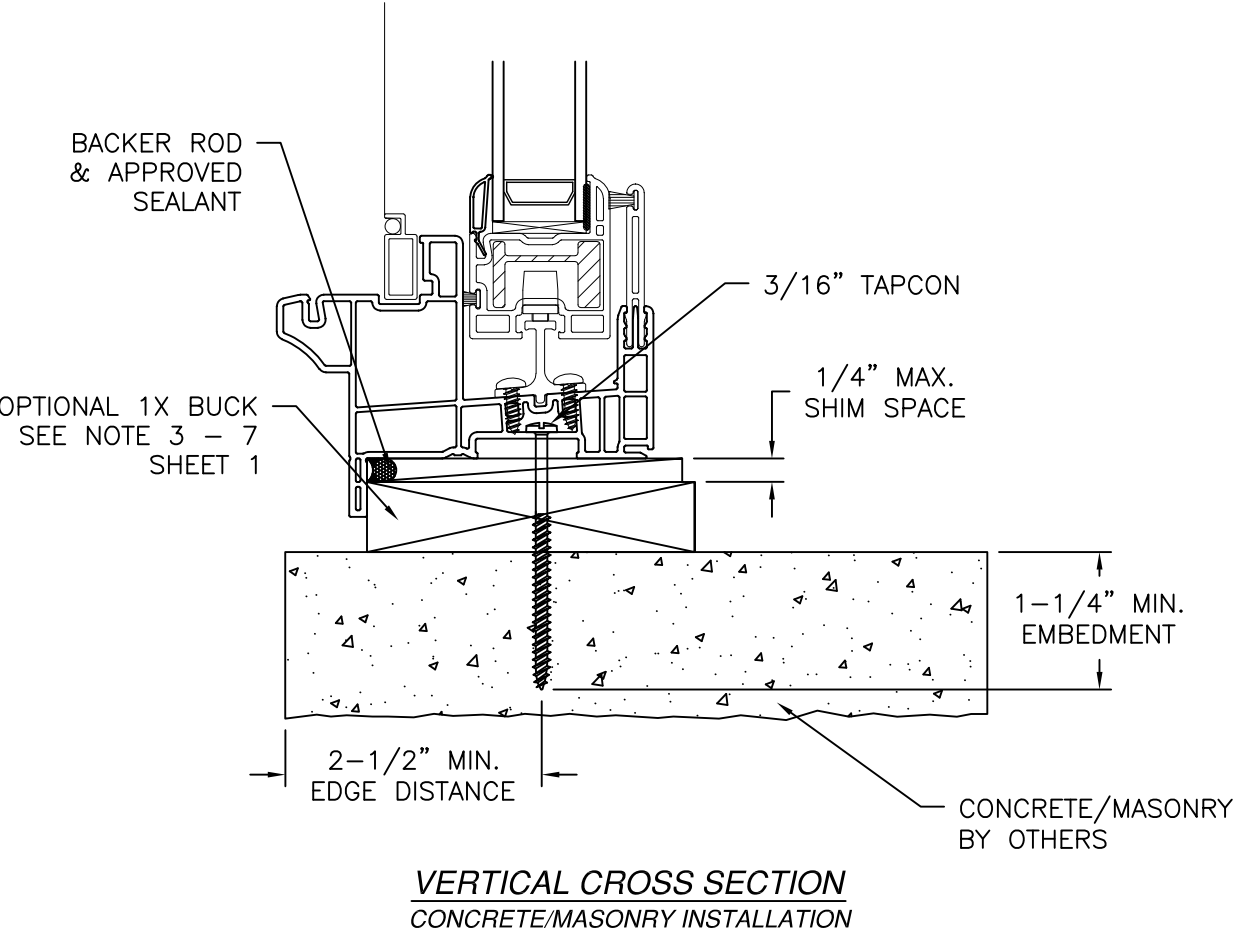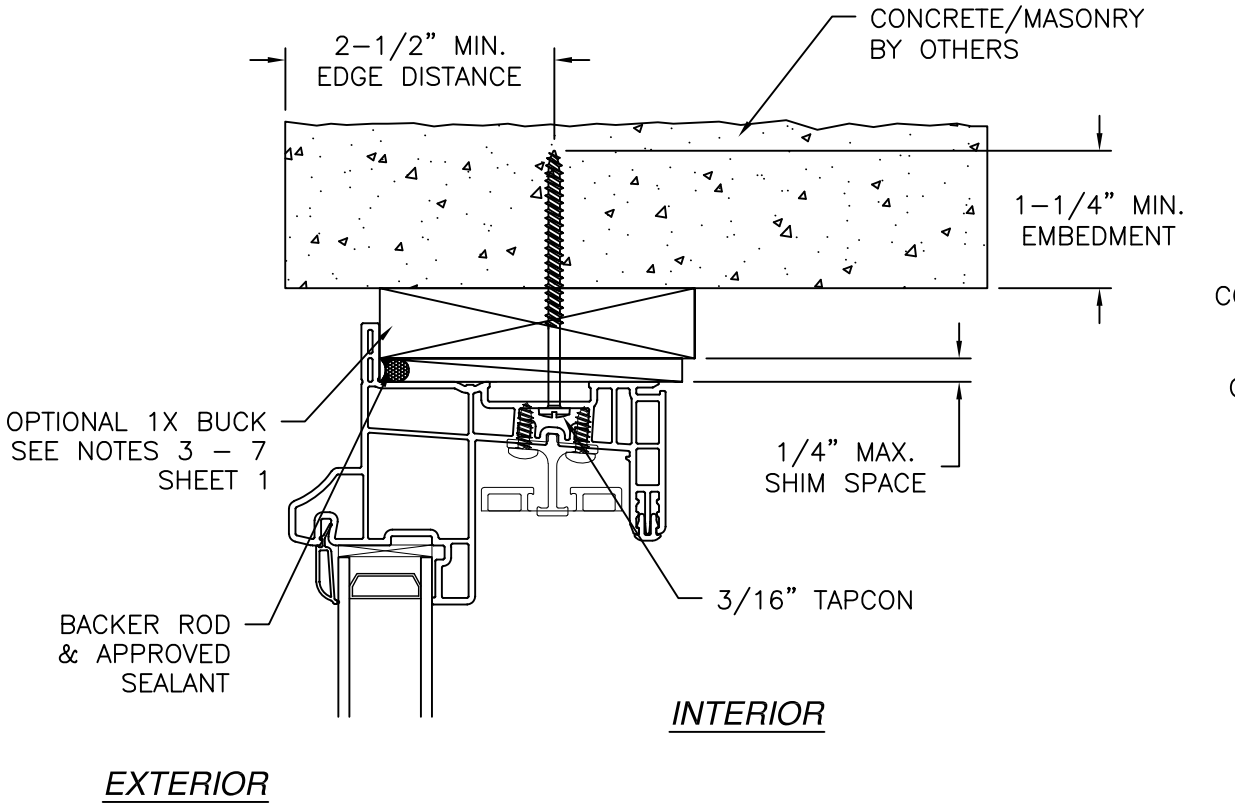

- NOTES:
1. INTERIOR AND EXTERIOR FINISHES, BY OTHERS, NOT SHOWN FOR CLARITY.
 2. PERIMETER AND JOINT SEALANT BY OTHERS TO BE DESIGNED IN ACCORDANCE WITH ASTM E2112

SIGNED: 05/14/2026



EASTERN ARCHITECTURAL SYSTEMS

A DIVISION OF

CORNERSTONE BUILDING BRANDS

16341 DOMESTIC AVE
FORT MYERS, FLORIDA 33912
800-432-2204


SERIES 176 HR VINYL HORIZONTAL SLIDER WINDOW

NON – IMPACT

INSTALLATION DETAILS



DRAWN: V.L.	DWG NO. 08-03045	REV A
SCALE NTS	DATE 02/15/17	SHEET 5 OF 7

L. ROBERTO LOMAS P.E.
1432 WOODFORD RD LEWISVILLE, NC 27023
434-688-0609 rllomas@lrlomaspe.com

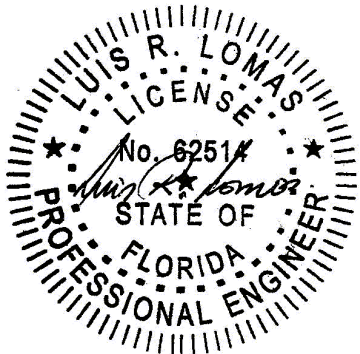

Luis R. Lomas P.E.
FL No.: 62514


REVISIONS			
REV	DESCRIPTION	DATE	APPROVED
A	CURRENT FBC & ECO 26-087	04/20/26	LMH

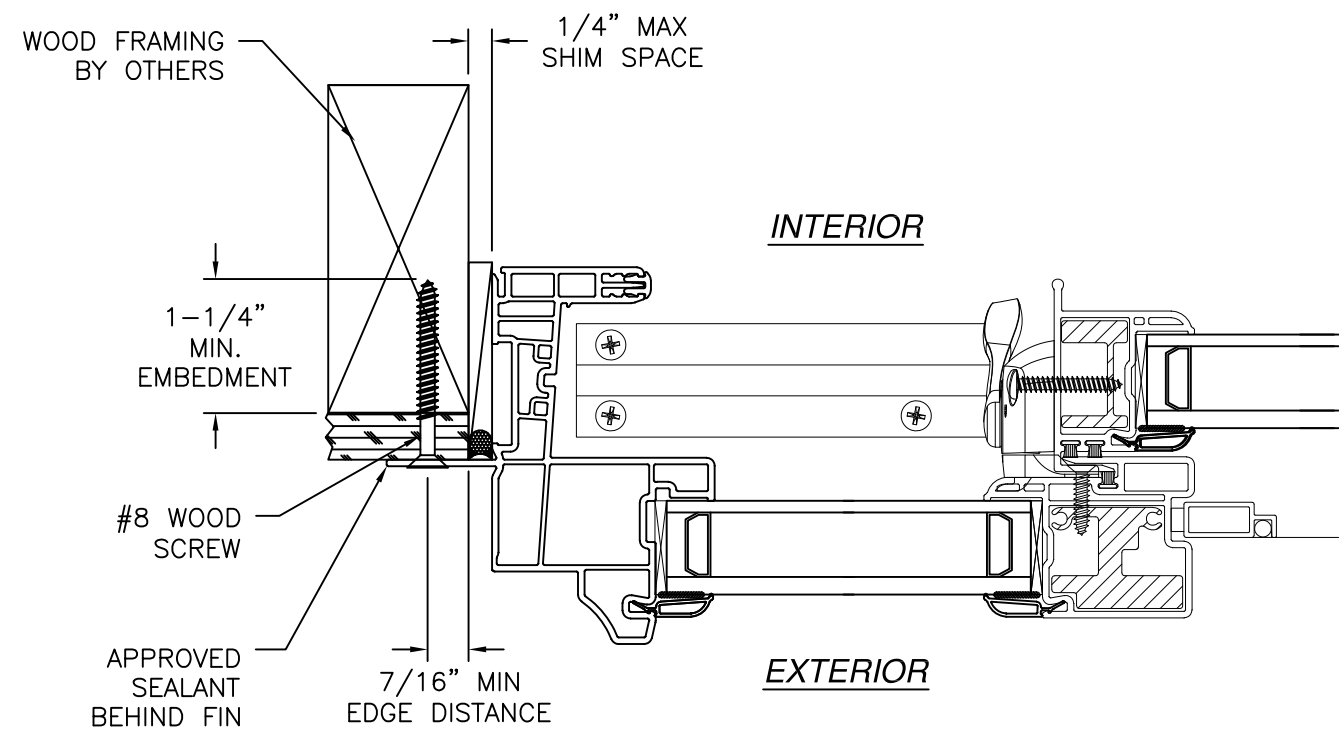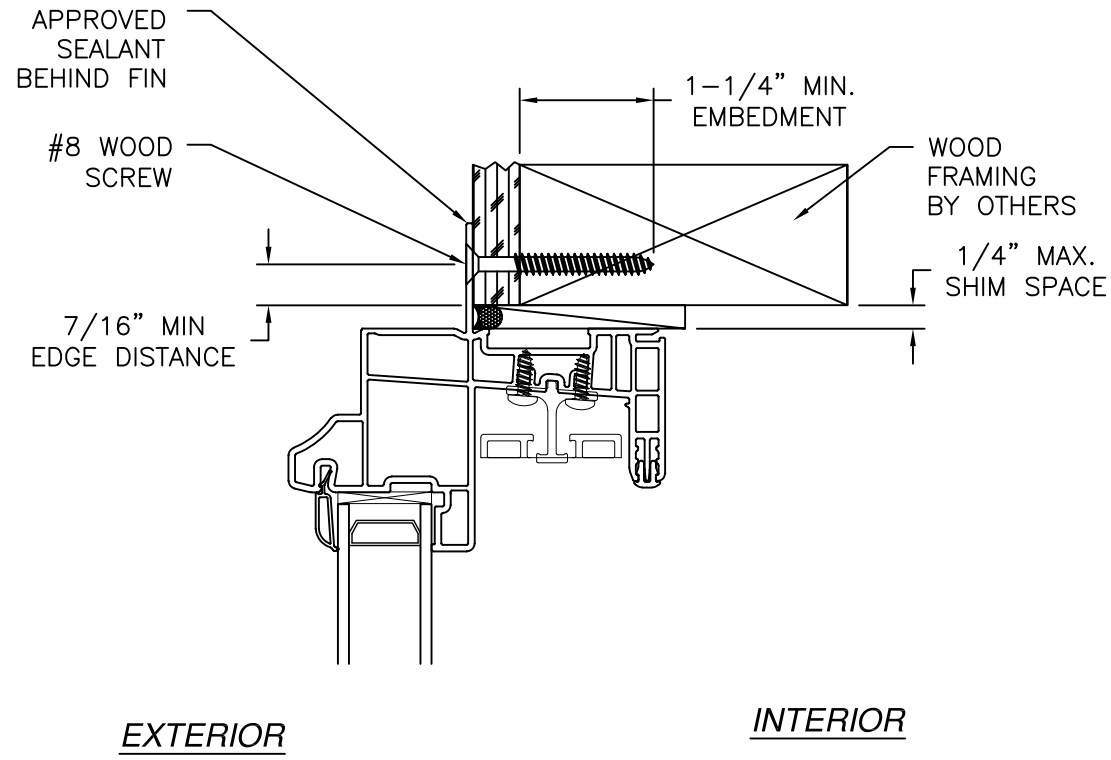

JAMB INSTALLATION DETAIL
WOOD FRAMING OR 2X BUCK INSTALLATION

- NOTES:
1. INTERIOR AND EXTERIOR FINISHES, BY OTHERS, NOT SHOWN FOR CLARITY.
 2. PERIMETER AND JOINT SEALANT BY OTHERS TO BE DESIGNED IN ACCORDANCE WITH ASTM E2112

SIGNED: 05/14/2026

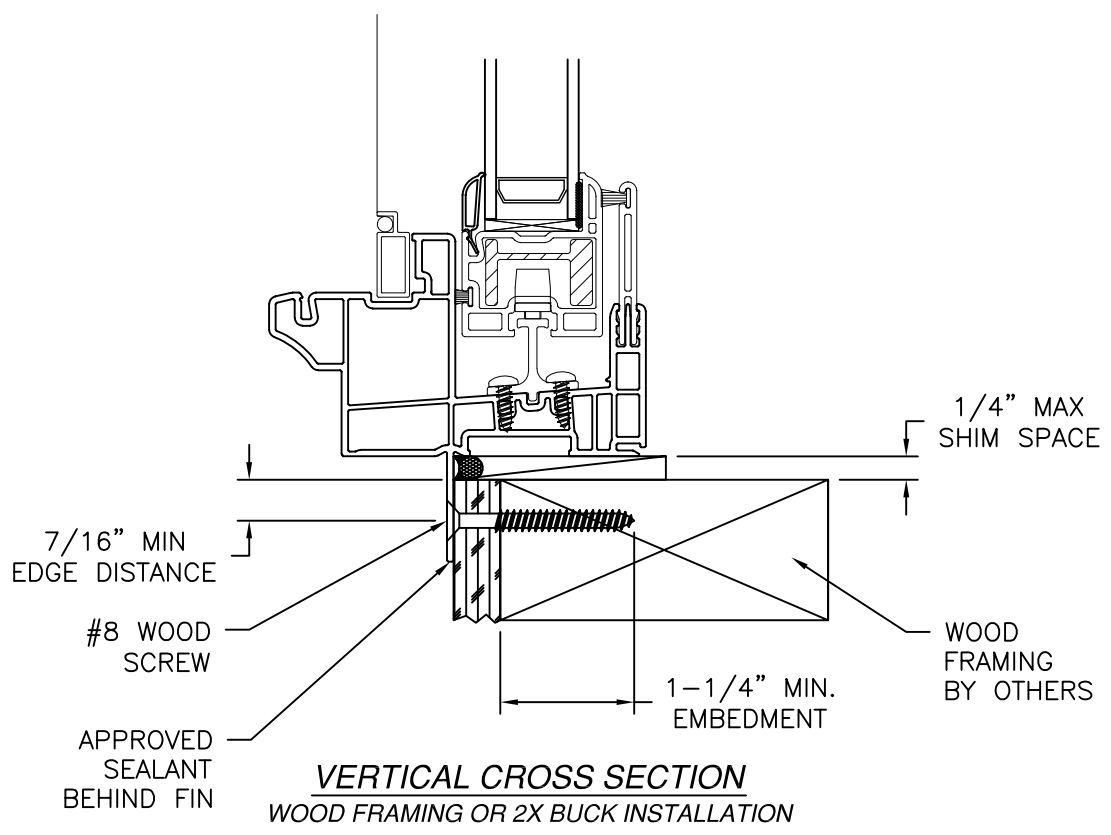

VERTICAL CROSS SECTION
WOOD FRAMING OR 2X BUCK INSTALLATION




EASTERN ARCHITECTURAL SYSTEMS
A DIVISION OF
CORNERSTONE BUILDING BRANDS

16341 DOMESTIC AVE
FORT MYERS, FLORIDA 33912
800-432-2204

SERIES 176 HR VINYL HORIZONTAL SLIDER WINDOW
NON – IMPACT
INSTALLATION DETAILS

DRAWN: V.L.	DWG NO. 08-03045	REV A
SCALE NTS	DATE 02/15/17	SHEET 6 OF 7

L. ROBERTO LOMAS P.E.
1432 WOODFORD RD LEWISVILLE, NC 27023
434-688-0609 rllomas@lrlomaspe.com

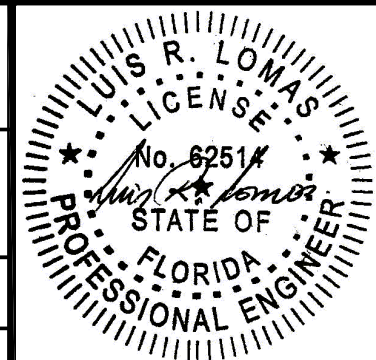

Luis R. Lomas P.E.
FL No.: 62514