


ASSEMBLY INSTRUCTIONS:


NOTE: INSTRUCTION #1 THROUGH #4 ARE TO BE PERFORMED IN FACTORY. INSTRUCTION #5 IS TO BE PERFORMED ON JOB SITE.

1. ATTACH ITEM 1 (7/16" ENGINEERED WOOD SHEATHING) TO ITEM 2 (STEEL DOOR FRAME - 1-1/2" CHANNEL) WITH ITEM 3 (#8 x 1-1/2" SCREWS) @ 6" O.C. AND (2) SCREWS AT EACH END OF EVERY STEEL CHANNEL AS SHOWN IN DETAIL 'B'.
2. ATTACH ITEM 4 (3/8" SMARTSIDE EXTERIOR ENGINEERED WOOD SHEATHING) TO ITEM 2 (STEEL DOOR FRAME - 1-1/2" CHANNEL) WITH ITEM 3 (#8 x 1-1/2 SCREWS) @ 6" O.C. AND (2) SCREWS AT EACH END OF EVERY STEEL CHANNEL AS SHOWN IN DETAIL 'B'.
3. ATTACH ITEM 5 (DOOR TRIM) TO ITEM 4 (3/8" SMARTSIDE EXTERIOR ENGINEERED WOOD SHEATHING) WITH EXTERIOR GRADE CONSTRUCTION ADHESIVE AND ITEM 6 (NAILS) @ 6" O.C. AND (2) NAILS AT EACH END OF EVERY TRIM PIECE AS SHOWN.
4. ATTACH ITEM 15 (HINGES) TO DOOR ASSEMBLY WITH ITEM 8 (#8 X 2-1/4" SQ DRIVE WOOD SCREWS) AT LOCATIONS SHOWN ON SHEET 4. (3) SCREWS PER HINGE.
5. INSTALL OUTSIDE HANDLE (COMPONENT OF ITEM #7) TO THE DOOR ASSEMBLY WITH (2) ITEM 8 (#8 x 2-1/4 SQUARE DRIVE SCREWS). INSTALL CAB LATCH (COMPONENT OF ITEM #7) TO THE DOOR ASSEMBLY WITH (4) #8 x 2-1/4 SQUARE DRIVE SCREWS. ATTACH INSIDE HANDLE (COMPONENT OF ITEM #7) AND SECURE WITH WASHER AND NYLOC ON HANDLE SHAFT (COMPONENTS OF ITEM #7). SEE DETAIL 'A'.

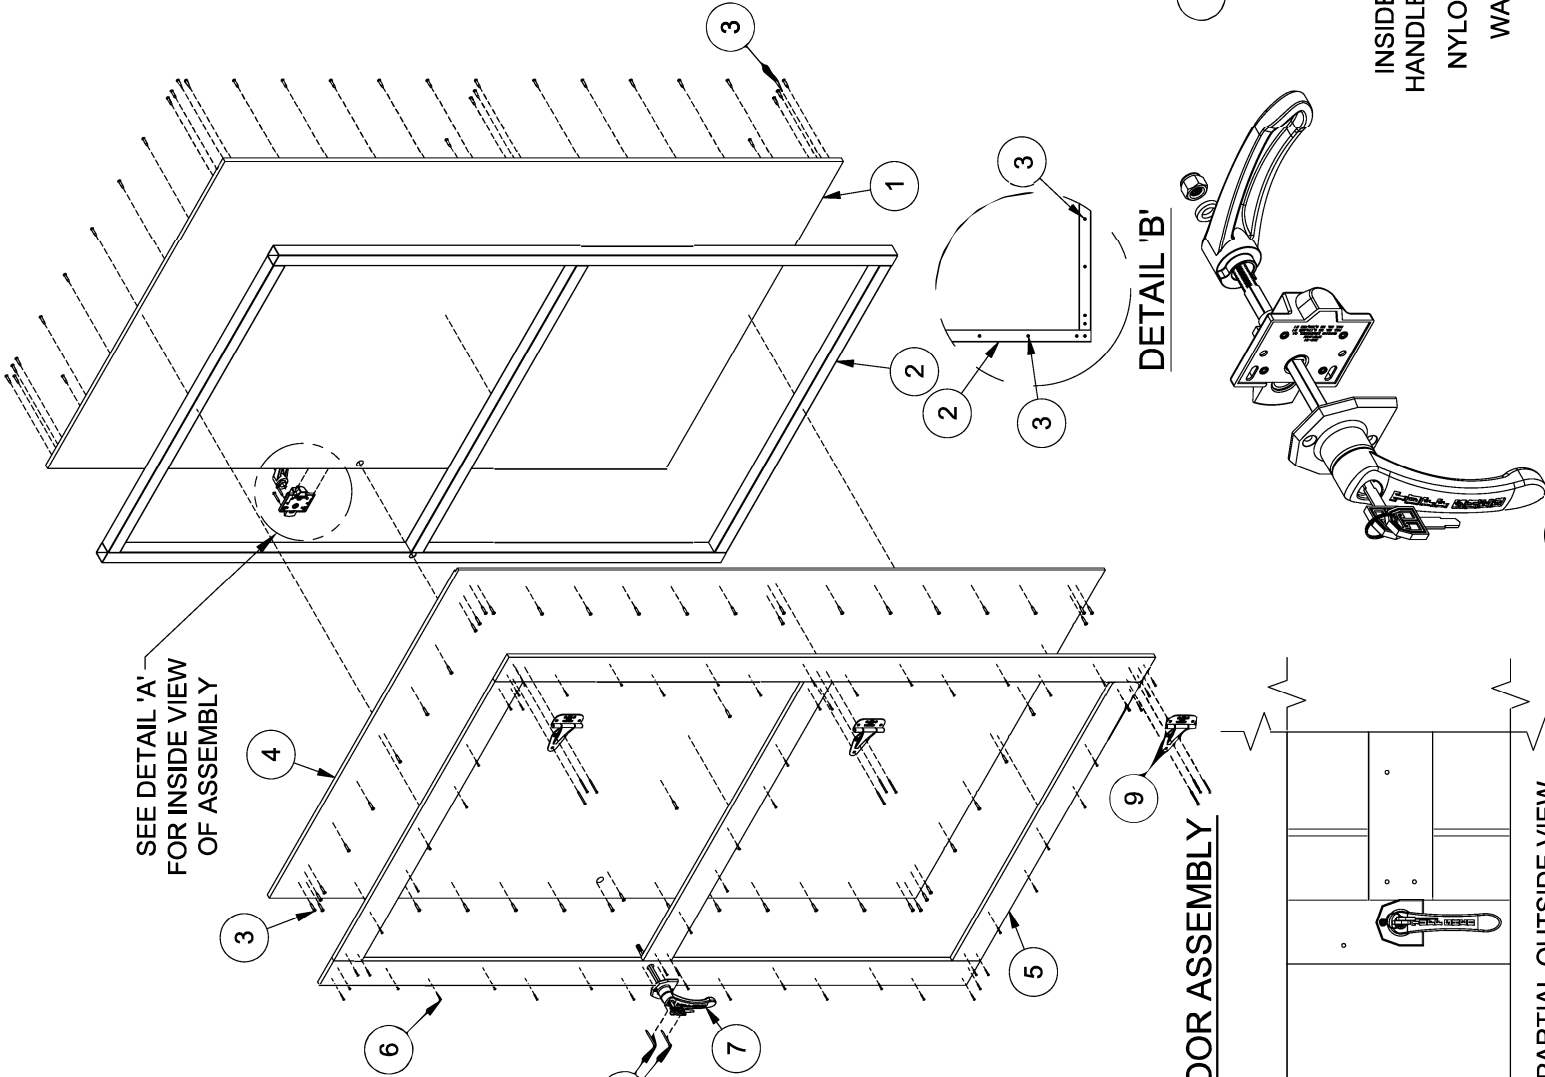

1 EXPLODED DOOR ASSEMBLY

SCALE: 1/2" = 1'-0"

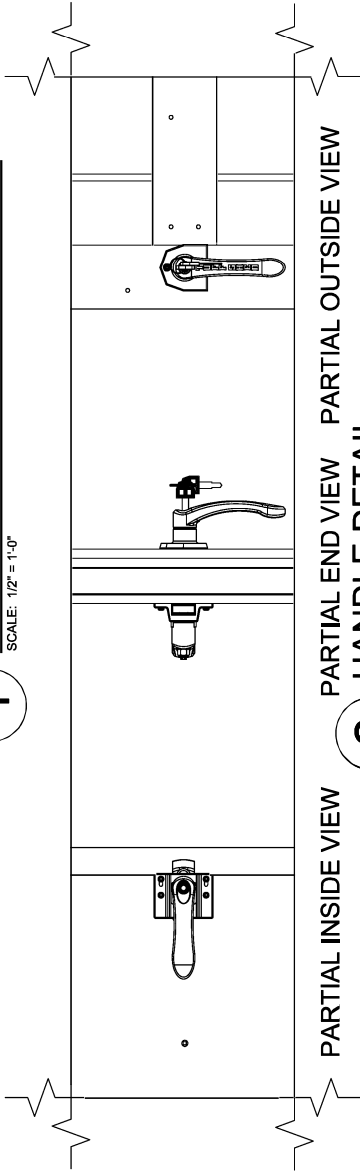


2

HANDLE DETAIL

SCALE: 1-1/8" = 1'-0"

2a TUFF SHED "L" HANDLE ASSEMBLY

SCALE: 1:5 SIERRA PACIFIC PART #390209

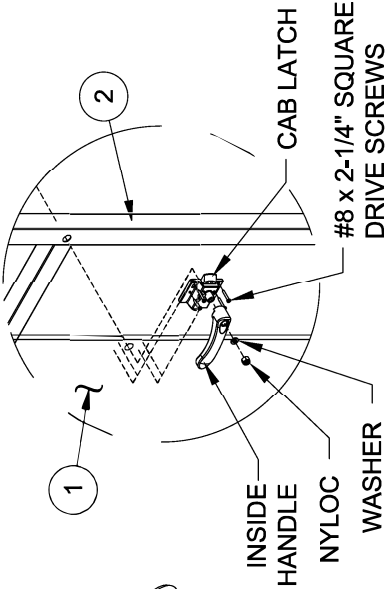


DETAIL 'A'

3 SINGLE DOOR ASSEMBLY

TOP VIEW

SCALE: 1-1/8" = 1'-0"

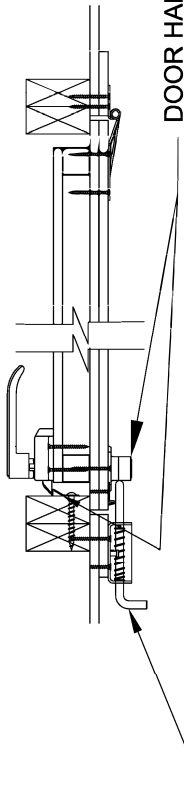

HURRICANE SPRING BOLT

SIERRA PACIFIC PART #1147ZN


ATTACH (1) HURRICANE BOLT 6" FROM TOP OF DOOR AND (1) 6" FROM BOTTOM OF DOOR.

ATTACH EACH BOLT WITH (4) #8 x 2-1/4" SQUARE DRIVE SCREWS

DOOR HANDLE AND STRIKE PLATE ATTACHMENT

SIERRA PACIFIC PART #390209

INSTALL DOOR HANDLE USING #8 x 2-1/4" SQUARE DRIVE WOOD SCREWS. ATTACH STRIKE PLATE WITH (2) 1/4" X 3" SPAX T-STAR WASHER HEAD POWER LAGS. SCREWS TO BE LOCATED AS SHOWN.

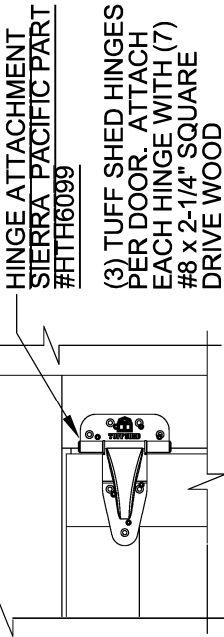

HINGE ATTACHMENT

SIERRA PACIFIC PART #HTH6099

(3) TUFF SHED HINGES PER DOOR. ATTACH EACH HINGE WITH (7) #8 x 2-1/4" SQUARE DRIVE WOOD SCREWS. HINGES TO BE LOCATED AS SHOWN.

4 HINGE ASSEMBLY DETAIL

FRONT VIEW

SCALE: 1-1/8" = 1'-0"

PARTS LIST			PARTS LIST	
ITEM	PART NUMBER	DESCRIPTION	VENDOR	
1	----	7/16" APA ENGINEERED WOOD SHEATHING	"APA APPROVED"	
2	----	STEEL DOOR FRAME: 1-1/2" STEEL DOOR FRAME	QUAIL RUN	
3	----	#8 x 1 1/2" WOOD SCREW	SOUTHERN CARLSON	
4	----	3/8" SMARTSIDE EXT SHEATHING	LOUISIANA PACIFIC	
5	----	DOOR TRIM	LOUISIANA PACIFIC	
6	----	NAIL	SOUTHERN CARLSON	
7	390209	TUFF SHED "L" HANDLE ASSEMBLY	SIERRA PACIFIC	
8	----	#8 x 2-1/4" SQUARE DRIVE WOOD SCREW	GMS	
9	HTH6099	TUFF SHED HINGE	SIERRA PACIFIC	



Storage Buildings & Garages
TUFF SHED, INC.

Order #.

Customer:

Site Address:

Building Size: WIDTH • LENGTH • HEIGHT • SQ. FT. AREA

PO #	
Drawn By: PK	
Date: 5/24/18	
Checked By:	
Date:	
Scale: N.T.S.	

THESE DRAWINGS AND THE DESIGN ARE THE PROPERTY OF TUFF SHED, INC. THESE DRAWINGS ARE FOR A BUILDING TO BE SUPPLIED AND BUILT BY TUFF SHED. ANY OTHER USE IS FORBIDDEN BY TUFF SHED INC & THE ENGINEER OF RECORD.



Total Quality Assured


Report #: 15502.01-450-18
Date: 08/14/18
Verified by: 

DRAWINGS BY:
TUFF SHED, INC.


IN HOUSE DRAFTING DEPARTMENT
1777 S. HARRISON STREET
DENVER, COLORADO 80210
(303) 753-TUFF

TUFF SHED INC. ASSUMES ALL RESPONSIBILITY FOR THE CONTENT OF THESE DRAWINGS AND THE CONSTRUCTION OF THE BUILDINGS SHOWN HEREIN.


TITLE		4' (4067) DOOR ASSEMBLY AND INSTALLATION
DRAWING NO.	AP-FL-PGEN-02	
REV. LEVEL	01	
SHEET	1	
SHEET	1 OF 3	

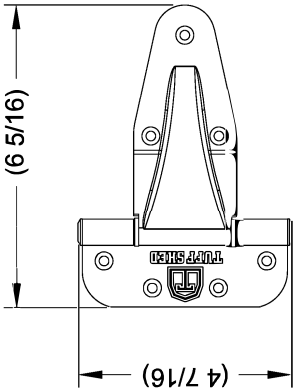


9 TUFF SHED HINGE
VENDOR: SIERRA PACIFIC
PART #HTH6099
SCALE: 3" = 1'-0"

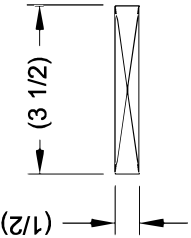


5 14 15 DOOR TRIM
VENDOR: LOUISIANA PACIFIC
SCALE: 3" = 1'-0"

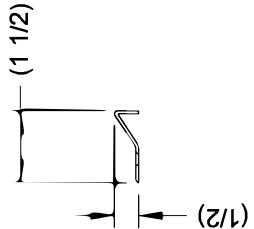



16 STRIKE PLATE
VENDOR: SIERRA PACIFIC
SCALE: 3" = 1'-0"

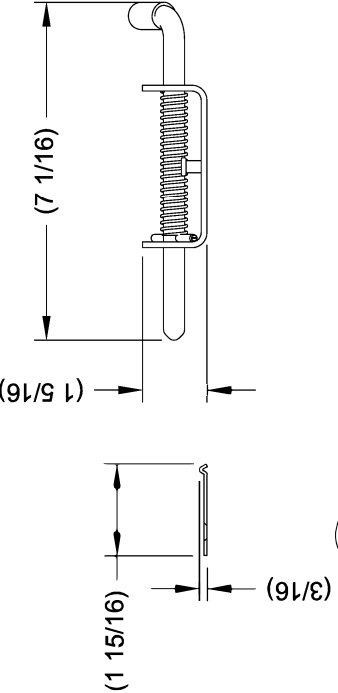


17 HURRICANE SPRING BOLT
VENDOR: SIERRA PACIFIC
PART #1147ZN
SCALE: 3" = 1'-0"

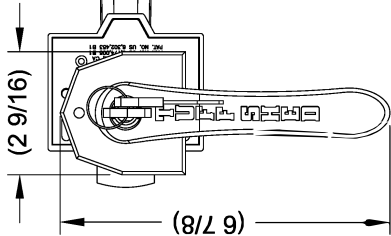


7 TUFF SHED "L" HANDLE
VENDOR: SIERRA PACIFIC
PART #390209
SCALE: 3" = 1'-0"

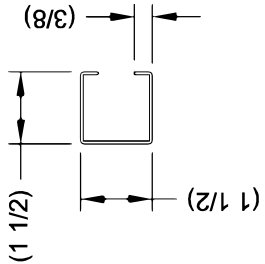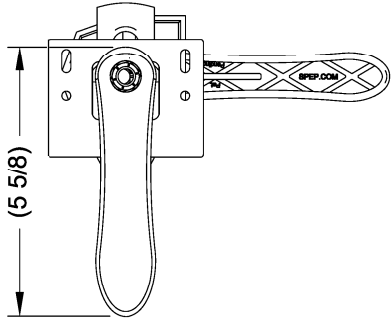


2 STEEL DOOR CHANNEL
VENDOR: QUAIL RUN
SCALE: 3" = 1'-0"

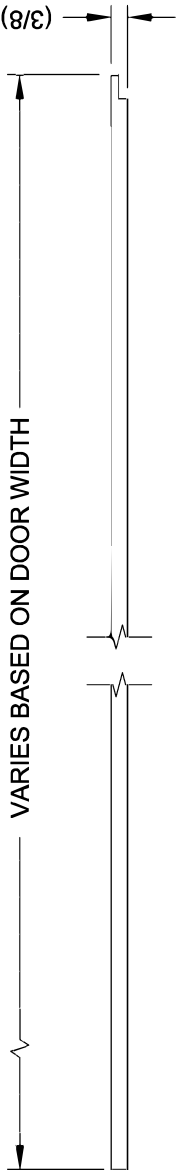


4 3/8" SMARTSIDE PANEL SIDING
VENDOR: LOUISIANA PACIFIC
FL APPROVAL #9190.6
SCALE: 3" = 1'-0"

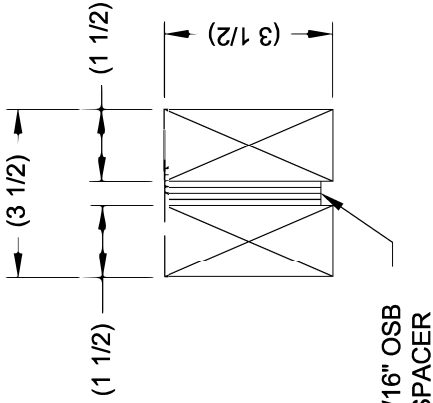

12 2 X LUMBER HEADER
VENDOR: TUFF SHED
SCALE: 3" = 1'-0"

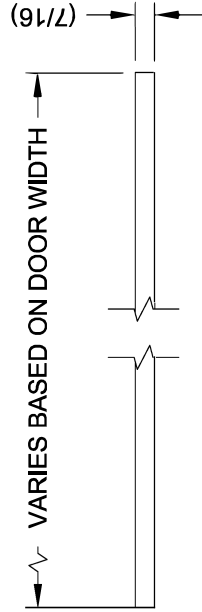

1 7/16" APA ENGINEERED WOOD PANEL
VENDOR: "APA APPROVED"
SCALE: 3" = 1'-0"

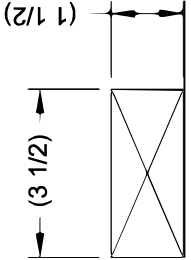

12 18 TOP & BOTTOM PLATES, STUDS
VENDOR: MARKET LUMBER
MINIMUM 2X4 SPF #2
SCALE: 3" = 1'-0"

TUFF SHED

Storage Buildings & Garages
TUFF SHED, INC.

Order #.

Customer:

Site Address:

Building Size: WIDTH - LENGTH - HEIGHT - SQ. FT. AREA

PO #

Drawn By: PK

Date: 5/23/18

Checked By:

Date:

Scale: N.T.S.

THESE DRAWINGS AND THE DESIGN ARE THE PROPERTY OF TUFF SHED, INC. THESE DRAWINGS ARE FOR A BUILDING TO BE SUPPLIED AND BUILT BY TUFF SHED. ANY OTHER USE IS FORBIDDEN BY TUFF SHED INC & THE ENGINEER OF RECORD.

intertek

Total Quality Assured.

Report #: 15502.01-450-18

Date: 08/14/18

Verified by:

DRAWINGS BY:
TUFF SHED, INC.
IN HOUSE DRAFTING DEPARTMENT
1777 S. HARRISON STREET
DENVER, COLORADO 80210
(303) 753-TUFF
TUFF SHED INC. ASSUMES ALL RESPONSIBILITY FOR THE CONTENT OF THESE DRAWINGS AND THE CONSTRUCTION OF THE BUILDINGS SHOWN HEREIN.

TITLE

4' (4068) DOOR ASSEMBLY AND INSTALLATION COMPONENT DETAILS

DRAWING NO.
AP-FL-PGEN-02

REV. LEVEL 01

SHEET 3

SHEET 3 OF 3