


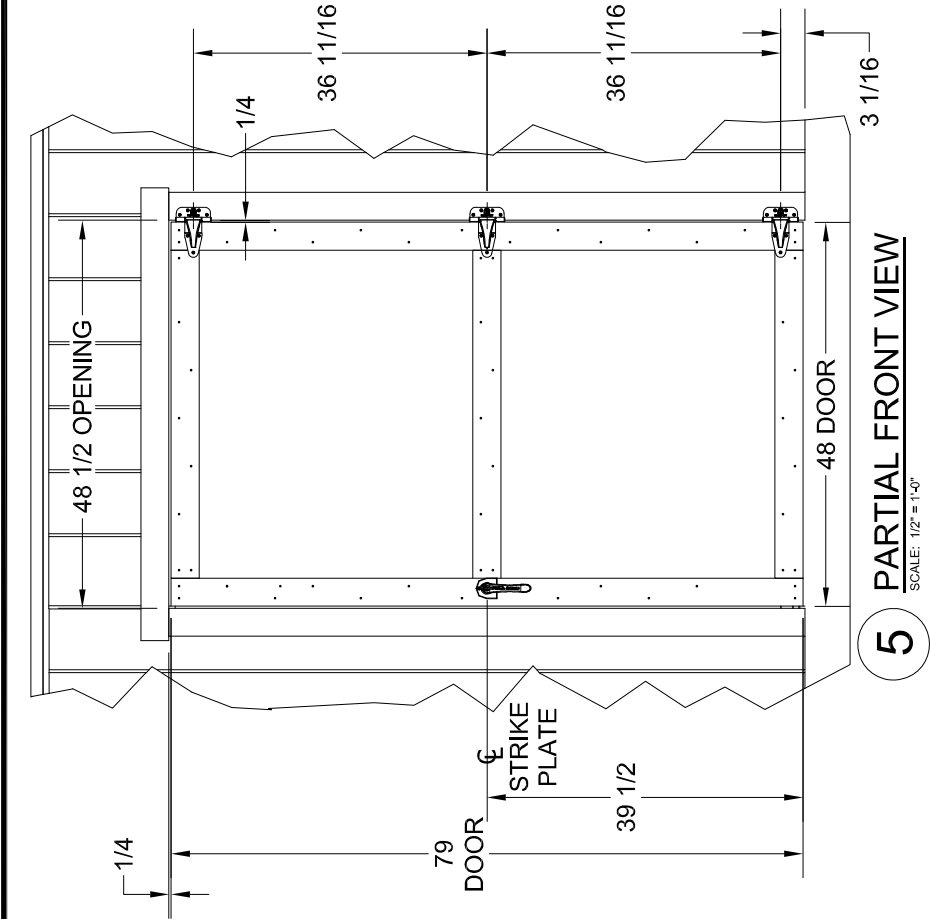


5 PARTIAL FRONT VIEW

SCALE: 1/2" = 1'-0"

INSTALLATION INSTRUCTIONS:


1. ATTACH COMPLETE DOOR ASSEMBLY WITH HINGES TO WALL PANEL ASSEMBLY WITH ITEM 19 (#8 X 2-1/4" SQ DRIVE WOOD SCREWS) AT LOCATIONS SHOWN. (4) SCREWS PER HINGE.
2. ATTACH ITEM 16 (STRIKE PLATE) TO ITEM 18 (TRIMMER STUD) WITH (2) ITEM 19 (#8 X 2-1/4" SQ DRIVE WOOD SCREWS) AT LOCATION SHOWN.

PARTS LIST			
ITEM	PART NUMBER	DESCRIPTION	VENDOR
10	P47	4067 TUFF SHED DOOR	TUFF SHED
11	----	STEEL BASE	QUAIL RUN
12	----	STRUCTURAL WALL PANEL ASSEMBLY	TUFF SHED
13	----	3/4" APA FLOOR DECKING	"APA APPROVED"
14	----	DOOR TRIM - VERTICAL	LOUISIANA PACIFIC
15	----	DOOR TRIM - HORIZONTAL	LOUISIANA PACIFIC
16	----	STRIKE PLATE	SIERRA PACIFIC
17	----	NOT USED	----
18	----	TRIMMER STUD	MARKET LUMBER
19	----	#8 x 2-1/4" SQUARE DRIVE WOOD SCREW	GMS

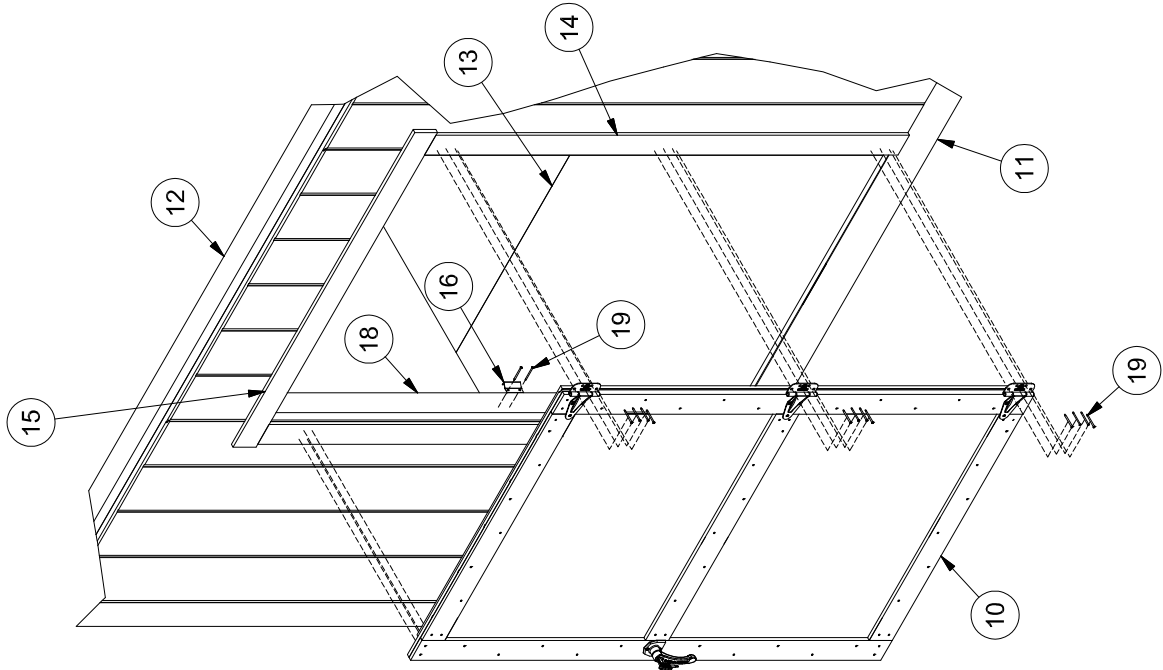

6 PARTIAL EXPLODED OUTSIDE VIEW

SCALE: 1/2" = 1'-0"

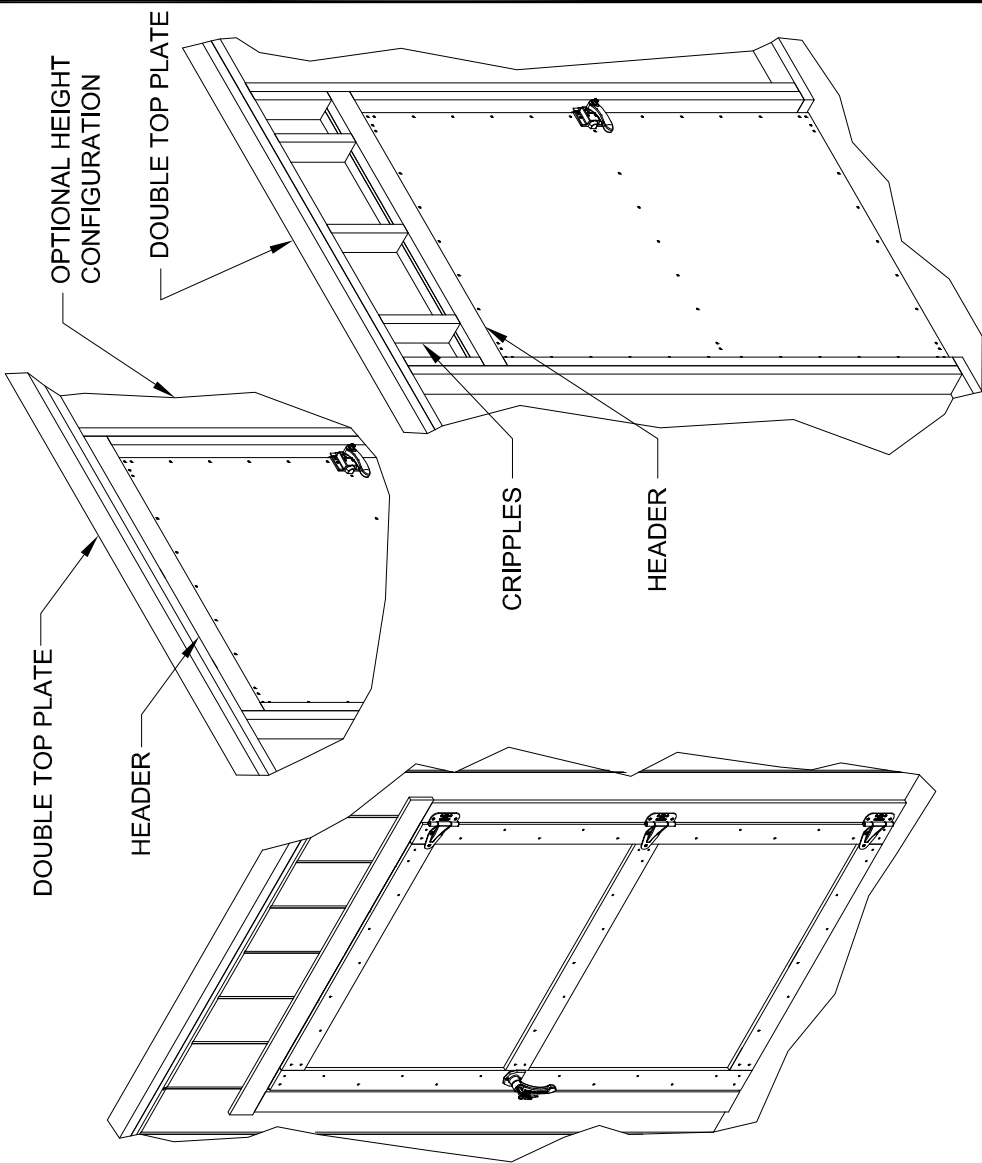

7 PARTIAL ASSEMBLY OUTSIDE VIEW

SCALE: 1/2" = 1'-0"

8 PARTIAL ASSEMBLY INSIDE VIEW

SCALE: 1/2" = 1'-0"

TUFF SHED

Storage Buildings & Garages
TUFF SHED, INC.



Order #.

Customer:

Site Address:

Building Size:WIDTH - LENGTH - HEIGHT - SQ. FT. AREA

PO #

Drawn By: PK

Date: 5/24/18

Checked By:

Date:

Scale: N.T.S.

THESE DRAWINGS AND THE DESIGN ARE THE PROPERTY OF TUFF SHED, INC. THESE DRAWINGS ARE FOR A BUILDING TO BE SUPPLIED AND BUILT BY TUFF SHED. ANY OTHER USE IS FORBIDDEN BY TUFF SHED INC & THE ENGINEER OF RECORD.

intertek
Total Quality Assured.

Report #: 15502.02-450-18

Date: 08/14/18

Verified by:

[Signature]

DRAWINGS BY:

TUFF SHED, INC.

IN HOUSE DRAFTING DEPARTMENT
1777 S. HARRISON STREET
DENVER, COLORADO 80210
(303) 753-TUFF

TUFF SHED INC. ASSUMES ALL RESPONSIBILITY FOR THE CONTENT OF THESE DRAWINGS AND THE CONSTRUCTION OF THE BUILDINGS SHOWN HEREIN.

TITLE

4' (4067) DOOR ASSEMBLY
AND INSTALLATION

DRAWING NO.

AP-FL-PGEN-02

REV. LEVEL 01

SHEET

2

SHEET 2 OF 3

9 TUFF SHED HINGE VENDOR: SIERRA PACIFIC SCALE: 3" = 1'-0" PART #HTH6099 51516 DOOR TRIM VENDOR: LOUISIANA PACIFIC SCALE: 3" = 1'-0" 7 TUFF SHED "L" HANDLE VENDOR: SIERRA PACIFIC SCALE: 3" = 1'-0" PART #390209 2 STEEL DOOR CHANNEL VENDOR: QUAIL RUN SCALE: 3" = 1'-0" 17 STRIKE PLATE VENDOR: SIERRA PACIFIC SCALE: 3" = 1'-0" 4 3/8" SMARTSIDE PANEL SIDING VENDOR: LOUISIANA PACIFIC SCALE: 3" = 1'-0" FL APPROVAL #9190.6 1 7/16" APA ENGINEERED WOOD PANEL VENDOR: "APA APPROVED" SCALE: 3" = 1'-0" 13 2 X LUMBER HEADER VENDOR: TUFF SHED SCALE: 3" = 1'-0" 7/16" OSB SPACER 1319 TOP & BOTTOM PLATES, STUDS VENDOR: MARKET LUMBER SCALE: 3" = 1'-0" MINIMUM 2X4 SPF #2	<table> <tr><td>Order #.</td><td>PO #</td></tr> <tr><td>Customer:</td><td>Drawn By: PK</td></tr> <tr><td>Site Address:</td><td>Date: 5/23/18</td></tr> <tr><td></td><td>Checked By:</td></tr> <tr><td>Building Size: WIDTH - LENGTH - HEIGHT - SQ. FT. AREA</td><td>Date:</td></tr> <tr><td></td><td>Scale: N.T.S.</td></tr> </table> THESE DRAWINGS AND THE DESIGN ARE THE PROPERTY OF TUFF SHED, INC. THESE DRAWINGS ARE FOR A BUILDING TO BE SUPPLIED AND BUILT BY TUFF SHED. ANY OTHER USE IS FORBIDDEN BY TUFF SHED INC & THE ENGINEER OF RECORD. DRAWINGS BY: TUFF SHED, INC. IN HOUSE DRAFTING DEPARTMENT 1777 S. HARRISON STREET DENVER, COLORADO 80210 (303) 753-TUFF TUFF SHED INC. ASSUMES ALL RESPONSIBILITY FOR THE CONTENT OF THESE DRAWINGS AND THE CONSTRUCTION OF THE BUILDINGS SHOWN HEREIN. <table> <tr> <td>TITLE</td> <td>4' (4068) DOOR ASSEMBLY AND INSTALLATION COMPONENT DETAILS</td> </tr> <tr> <td>DRAWING NO.</td> <td>AP-FL-PGEN-02</td> </tr> <tr> <td>REV. LEVEL</td> <td>01</td> </tr> <tr> <td>SHEET</td> <td>3</td> </tr> <tr> <td>SHEET</td> <td>3 OF 3</td> </tr> </table>	Order #.	PO #	Customer:	Drawn By: PK	Site Address:	Date: 5/23/18		Checked By:	Building Size: WIDTH - LENGTH - HEIGHT - SQ. FT. AREA	Date:		Scale: N.T.S.	TITLE	4' (4068) DOOR ASSEMBLY AND INSTALLATION COMPONENT DETAILS	DRAWING NO.	AP-FL-PGEN-02	REV. LEVEL	01	SHEET	3	SHEET	3 OF 3
Order #.	PO #																						
Customer:	Drawn By: PK																						
Site Address:	Date: 5/23/18																						
	Checked By:																						
Building Size: WIDTH - LENGTH - HEIGHT - SQ. FT. AREA	Date:																						
	Scale: N.T.S.																						
TITLE	4' (4068) DOOR ASSEMBLY AND INSTALLATION COMPONENT DETAILS																						
DRAWING NO.	AP-FL-PGEN-02																						
REV. LEVEL	01																						
SHEET	3																						
SHEET	3 OF 3																						